Regular Business Meeting

Tuesday, August 5, 2025 5:30 PM
Board Assembly Room, 1250 West Broadway Avenue, Minneapolis, Minnesota 55411

1) **Call to Order and Roll Call**

2) **Adoption of the Agenda**

3) **Public Comments**

4) **Recess**

5) **Reports and Recommendations from the Superintendent of Schools**

5)a. Presentations and Updates

6) **Action Items by the Board of Education**

6)a. Approval of the Consent Agenda

6)a.1. Acceptance of Minutes

6)a.1.a. June 10, 2025 Regular Business Meeting

6)a.2. Human Resources Transactions

6)a.2.a. Approval of List A personnel matters (2025-8-ER-A)

6)a.2.b. Approval of List B personnel matters (2025-8-ER-B)

6)a.3. Contracts

6)a.3.a. Contract with Airport Taxi (2025-4400003224)

6)a.3.b. Contract with Bix Produce (2025-4400003083)

6)a.3.c. Contract with Bolton & Menk, Inc (2025-4400003250)

6)a.3.d. Contract with College Tutors (2025-4400003266)

6)a.3.e. Contract with David Hoy & Associates (2025-4400003265)

6)a.3.f. Contract with ECA Science Kit Services (2025-4400003268)

6)a.3.g. Amendment to Contract 4400000993 with Follett School Solutions

6)a.3.h. Amendment to contract 2025-4400002942 with Ford Metro, Inc

6)a.3.i. Amendment to contract 2025-4400002729 with Harris St Paul, Inc

6)a.3.j. Contract with Innovative Office Solutions (2025-4400003203)

6)a.3.k. Contract with Josh Downham (2025-4400003257)

6)a.3.l. Contract with Kone, Inc (2025-4400003244)

6)a.3.m. Contract with Learning Disabilities Association (2025-4400003263)

6)a.3.n. Amendment to contract 2025-4400002936 with Morcon Construction

6)a.3.o. Amendment to contract 2025-4400002893 with Morcon Construction

6)a.3.p. Contract with Propio (2025-4400003118)

6)a.3.q. Contract with Richfield Bus Company (2025-4400003149)

6)a.3.r. Amendment to Contract 2024-4400002355 with Ratwik, Roszak & Maloney P.A.

6)a.3.s. Contract with Ricoh 4400003267

6)a.3.t. Amendment to contract 2025-4400002571 with Rochon Construction

6)a.3.u. Amendment to contract 2025-4400002571 with Rochon Corporation

6)a.3.v. Amendment to contract 2025-4400003022 with Thelen Heating & Roofing, Inc

6)a.3.w. Amendment to contract 2025-4400003237 with Transit Team

6)a.3.x. Amendment to contract 2025-4400002854 with Upper Midwest Athletic Construction

6)a.3.y. Amendment to contract 2025-4400002772 with Wendel Architects

6)a.4. Agreements

6)a.4.a. Second Amendment to the Tuttle Purchase Agreement (2025-0038)

6)b. Resolution approving the 2025-2026 school year e-learning day plan (2025-0035)

6)c. Amended Resolution Relating To General Obligation Long-Term Facilities Maintenance Bonds (2025-0036)

6)d. Resolution Regarding Approval of the 2025-2026 Non-Represented Employee Compensation Plan (2025-0037)

7) **New Business**

7)a. 2024-2025 Superintendent Evaluation Summary

8) **Reports from Board of Education Directors**

9) **Adjournment**

Superintendent's Report

Regular Business Meeting

August 5, 2025

MINNEAPOLIS PUBLIC SCHOOLS

Superintendent's Update

Superintendent Dr. Lisa Sayles-Adams

MINNEAPOLIS PUBLIC SCHOOLS

State and Federal Legislation Update

Josh Downham, Lobbyist

State Budget Forecast

State financial outlook limits lawmakers' options

- $456 million budget <u>surplus</u> for Fiscal Years 2026-27
- $5.9 billion project budget <u>deficit</u> for Fiscal Years 2028-29

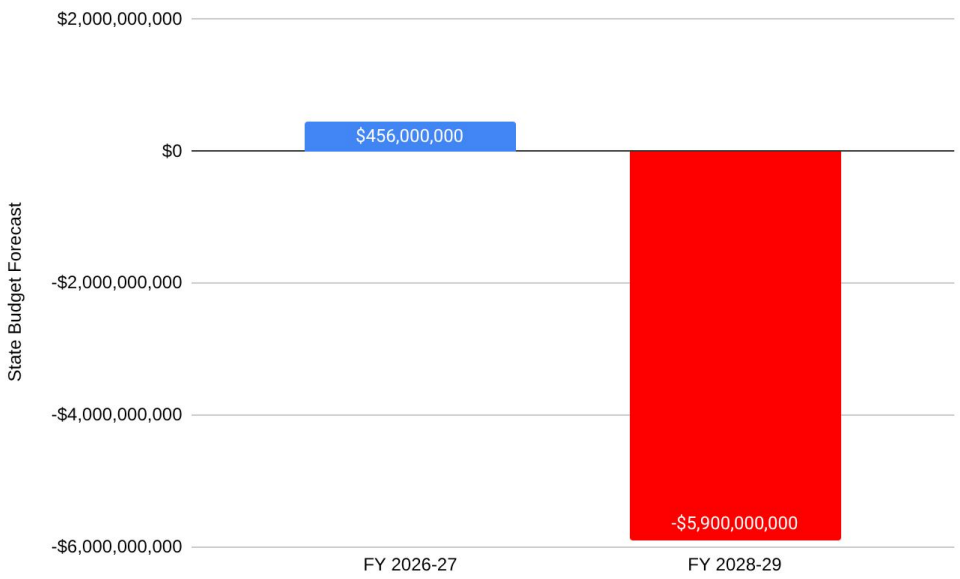

MINNEAPOLIS PUBLIC SCHOOLS

2025 Legislative Session

- Education budget targets - $0 for Fiscal Years 2026-27 and a reduction of $420 million for Fiscal Years 2028-29.
- Funding for MPS over the next two years is virtually flat. Increase in compensatory revenue but decreases in special education transportation, school library aid and student support personnel aid.
- Significant cut to special education funding ($125 million/year) will hit starting in Fiscal Year 2028 if the Special Education Commission cannot identify $250 million in savings.
- Three key funding victories - automatic inflationary increases in the per pupil formula remain in place, 100% funding for homeless student transportation is retained and $100 million was allocated to fund unemployment insurance costs for hourly school workers.
- MPS led the effort to protect parent contact data from being shared with unauthorized entities.

Federal Medicaid and Education Changes

- The recently passed federal budget reconciliation bill includes nearly $800 billion in cuts to Medicaid funding that will cut access to health care for families and require the state to either cut services or backfill with state funds. Schools depend on Medicaid funding to cover the salaries of many health-related professionals.
- The Reconciliation bill also included the first federal private school voucher proposal. Governors have the authority to opt into the law which uses tax credits to funnel money to private schools to cover tuition costs.
- US Supreme Court allowed Trump administration to fire 1,400 US Department of Education staff. The administration is moving key departments within US DOE to other agencies.
- Changes to the federal food assistance program (SNAP) will likely decrease the number of students who generate compensatory revenue for schools.
- US Department of Health and Human Services eliminated access for undocumented Minnesotans to Head Start, mental health supports and homeless family supports.

Questions

Back to School Readiness

Senior Leadership Team

MINNEAPOLIS PUBLIC SCHOOLS

Staff Updates: Start Dates

- School-based staff returning this month

Principals and assistant principals	August 1
School secretaries	August 11
Teachers and related service professionals	August 6-21
Educational support professionals	August 25-28

- New teachers begin on August 15

MINNEAPOLIS PUBLIC SCHOOLS

Staff Updates: Vacancy Rates

The chart below shows vacancy rates over the past two years, along with our current figures for this year. We expect a significant decline in vacancy rates in the coming weeks, especially among non-licensed staff who follow the school year calendar.

School Year*	Teacher	ESP	Clerical	Overall
2025 - 2026	3.92%	5.01%	4.39%	5.10%
2024 - 2025	5.70%	15.07%	7.93%	7.32%
2023 - 2024	12.01%	34.9%	18.1%	17.53%

*Vacancy rate as of August 5th of the respective year

MINNEAPOLIS PUBLIC SCHOOLS

Summer Construction

Implementing the capital plan:

- 28 contracted projects
- 45 different sites
- $53M in total project costs
- Work coordinated to be ready for the start of school

Summer Construction

Many different types of work:

- Roof replacement
- CTE centers
- Athletic improvements
- Parking lot repaving
- Window replacement
- Playgrounds
- Accessibility improvements
- Safe & welcoming entries
- And much more!

MINNEAPOLIS PUBLIC SCHOOLS

August Preparations

- Transportation routing
- Building cleaning & restoration
- Athletic facilities readiness & support
- Student enrollment and registration
- Staff professional development
- School open houses

E-Learning Day Plan

Background

Minnesota Statutes Section 120A.414 allows school districts to use up to five e-learning days per school year to count as instructional days and be included in the required hours of instruction, provided certain conditions are met, including—but not limited to—the following:

- E-learning days are called due to inclement weather.
- Full access to online instruction is provided by students' individual teachers.
- A plan is adopted by the school board after meeting and negotiating with the exclusive representative of the teachers.
- The plan must include accommodations for students without Internet access at home and for digital device access for families without the technology or an insufficient amount of technology for the number of children in the household. A school's e-learning day plan must provide accessible options for students with disabilities under chapter 125A.
- The plan must provide accessible options for students with disabilities.

Overview of E-Learning Plan

The MPS E-Learning Plan ensures:

- Accommodations for students without sufficient access to the Internet, hardware, or software in their homes.
- Accessible digital instruction for students with disabilities under chapter 125A and meet the needs of each student's IEP/504 plans.
- Notification to parents and students of the plan must occur at the beginning of the school year and, upon implementation of an e-learning day, there must be at least two hours' notice prior to the normal school start time that students are to follow the e-learning day plan.
- Students and parents must have access to teachers via telephone and online during normal school hours.

If schools will be closed or move to e-learning due to severe weather notification is sent by:

- Robocalls, texts and emails
- The MPS website
- Local television news
- Social media (Facebook and Instagram)

MINNEAPOLIS PUBLIC SCHOOLS

When will we need E-Learning

- After school has been canceled for three days (due to weather or other reason) at PreK/K through grade 5 schools.
- After school has been canceled for two days (due to weather or other reason) at middle and high schools.
- For PreK through grade 8 schools:
    - PreK through grade 5 students will have e-learning days after school has been canceled for three days and grade 6 through 8 students will have e-learning days after school has been canceled for two days.
- All grades at Seward Elementary will follow the PreK through grade 5 protocol (e-learning will be used after school has been canceled for three days).

There may be a circumstance where an individual school or number of schools may have school canceled for a unique situation (i.e., power or water outage) or for heat. In these cases, that school or schools may move into e-learning prior to other schools for inclement weather to ensure that every school remains in compliance with the instructional day and hour requirements.

MINNEAPOLIS PUBLIC SCHOOLS

Questions

EDIA Early Literacy Report

Deputy Superintendent Ty Thompson, Tayler Marks (REA), & EDIA Committee

What is the EDIA?

The EDIA is a set of reflective tools and guided processes for schools, departments, and district policy owners to evaluate policies, practices, and budgets that significantly impact student learning and resource allocation.

The EDIA intends to:

- **identify inequities** or which MPS students are disproportionately affected by policies, practices, and budgets;
- **assess the impacts and unintended consequences** of changing policies, practices, and budgets;
- **engage stakeholders** in a meaningful way around the policies, practices, and budgets, including how to address the inequities; and
- **monitor implementation** policies and practices.

Source: MPS Policy 1304; Regulation 1304A

EDIA Processes

Full Equity and Diversity Impact Assessment	The Full EDIA process **involves three phases**: 1) Conducting a **study** to identify inequities in policies and practices; 2) Developing and **implementing an Action Plan** that addresses the findings from the EDIA Study; and 3) **Monitoring Progress** by tracking progress on the action plan. Additionally, **MPS partners with the EDIA Committee**, an advisory and consulting group who provides equity considerations.
Equity Considerations for Budgeting	Guides schools and departments through recommended steps for an **equity-driven budget planning process** that includes meaningful engagement of diverse perspectives and other equity considerations.
Equity Considerations for Policies	When policies are periodically reviewed and updated or when new policies are recommended, policy owners complete an Equity Considerations for Policies document to describe how they have used an **equity-driven lens to develop the policy revision or proposal.**
Equity Considerations for Practices	Designed for departments to record how they have used an **equity-driven process to propose changes to practices** that significantly impact student learning**.** Examples of changes to a practice include but are not limited to curriculum changes for pre-K through 12th grade students, changes to grading practices, and changes to required student assessments.

Study Background

- 3rd grade reading predicts future success [1]
- Only 41-47% of MPS students met reading benchmarks in 2025 [2]
- Biggest gaps affect students of color, English learners, and students with disabilities
- Stakeholder concerns reflect unmet literacy support needs (for example, recent AIPAC vote of non-concurrence)

Source: 1: Lesnick et al., 2010; 2: Minneapolis Public Schools, n.d., "Winter FastBridge Screening Outcomes"

Policy

- MPS Policy 6121 guides K-3 reading instruction
- Outlines a two-part support system: strong core instruction for all students and targeted interventions based on data.
- This EDIA evaluates how well these practices are implemented, identifies barriers and successes, and highlights ways to better support staff, families, and students

Early Literacy EDIA Evaluation Questions

Guiding Question: To what extent are MPS early literacy (K-3) practices - outlined in MPS Policy 6121 - equitable for all students, regardless of identity?

Evaluation Questions:

1. How effectively is the multi-tiered system of support (MTSS) applied to ensure all students have access to the appropriate tiers of support in early literacy instruction?
    a. Is a rigorous core instruction accessible to all students, regardless of school or identity?
    b. How do individual schools' MTSS / intervention plans vary in quality, accessibility, and implementation across the district?
    c. How does the district identify students requiring academic interventions? Are the identification methods used inclusive and consistent across all student demographics?
2. How are caregivers and students involved in their early literacy education?
    a. How are parents notified promptly and clearly about the need for interventions, the type of support provided, and student progress?
    b. How are caregivers and students informed of specific strategies of instruction and what strategies will improve their student's reading level?

Considerations

Findings from this EDIA <u>can</u> support:	Findings from this EDIA <u>cannot</u> support:
✔ Understand how people experience current K-3 literacy practices ✔ Find where we need more information ✔ Plan better and responsive future practices based on stakeholder feedback and needs	✖ Give us a comprehensive understanding of everyone's experience with K-3 literacy practices ✖ Tell us everything about how policies impact students' literacy education ✖ Give us a comprehensive understanding of groups that were not represented in this study (like K-3 students directly)

Who We Heard From

Survey & Interview Participants:

- 34 Elementary Principals (83% of district)
- 291 General and Special Education Teachers that support K-3 literacy (46% of district)
- 2,056 K-3 Caregivers
  - Representing 2,542 K-3 students (35% of district)
- 34 Reading Interventionists that support K-3 (71% of district)
- 3 District Leaders (Academics & Literacy)

K-3 Caregivers: Who did we hear from?

Caregiver Survey

Student Race / Ethnicity	Responses	% of All Responses
American Indian or Alaskan Native	70	3%
Asian	51	2%
Black or African American	174	7%
Hispanic or Latino	288	12%
Two or More Races/Ethnicities	167	7%
Unknown	89	4%
White	1527	65%
Total	**2,366**	**-**

Phone Banking / Interviews

Student Race / Ethnicity	Responses	% of All Responses
American Indian or Alaskan Native	15	9%
Asian	15	9%
Black or African American	66	38%
Hispanic or Latino	25	14%
Two or More Races/Ethnicities	9	5%
Unknown*	44	25%
White	2	1%
Total	**176**	**-**

*We didn't ask for student or caregiver demographics at in-person events

Evaluation Question 1a Findings

Is a rigorous core instruction accessible to all students, regardless of school or identity?

Finding 1: While many schools implement rigorous core instruction (instruction all students receive regardless of skill or readiness), persistent disparities indicate that such instruction is **not yet equitably accessible to all students regardless of school or identity, especially for students of color, English learners, and students with disabilities.**

- New curriculum (UFLI) used less in schools with higher proportion of students of color (RIS schools)
- Parents of students of color and special education students report being less satisfied with reading instruction
- Curriculum doesn't meet needs of English learners, students with disabilities, or readers above or below grade-level
- Materials lack cultural relevance (Benchmark mainly)
- Professional development is fragmented, leaving teachers underprepared and unsupported for inclusive instruction (such as effective differentiation and support of students of different reading levels and support needs).
- Staffing shortages and resources gaps reportedly affect schools serving historically marginalized communities

Evaluation Question 1b Findings

How do individual schools' MTSS / intervention plans vary in quality, accessibility, and implementation across the district?

Finding 2: Schools differ widely in their MTSS (A framework that provides different levels of support to students based on their individual academic, behavioral, and social-emotional needs) and intervention plans/supports—those highlighting strong leadership and resources tend to offer more effective and equitable support, while others face challenges like **limited staff, inconsistent implementation, and scheduling issues** that make it **harder for historically marginalized students and struggling readers to get the support they need.**

- No consistent district model for MTSS
- Shortage of reading specialists and resources to support timely interventions
- Quality of interventions inconsistent, with poor alignment to individual student needs
- Students of color and special education students get less effective intervention support despite identification at higher rates

Evaluation Question 1c Findings

How does the district identify students requiring academic interventions? Are the identification methods used inclusive and consistent across all student demographics?

Finding 3: While the district employs various diagnostic tools to identify students for reading interventions, **resource constraints and language challenges**—especially for English-language learners—**undermine the consistency and inclusivity of these methods** across all student demographics.

- English-only assessments and screeners may misrepresent English learners' proficiency and needs
- Application of identification tools is inconsistent, with concerns about equitable use across student demographics
- Even when students are identified appropriately, lack of staffing, time, and resources prevents all students that need support from receiving it

Evaluation Question 2a Findings

How are parents notified promptly and clearly about the need for interventions, the type of support provided, and student progress?

Finding 4: Caregivers are notified about interventions and student progress via multiple channels - such as parent-teacher conferences, standardized letters, digital messages, and phone calls - though **inconsistencies in frequency, language accessibility, and clarity often undermine the prompt and clear communication needed by all families.**

- Caregivers of students of color report less frequent communication about interventions/student progress- particularly Hispanic/Latino, American Indian/Alaskan Native, and non-English-speaking households
- Language barriers affect non-English speaking families
- Hispanic/Latino and American Indian/Alaskan Native families report less familiarity with grade-level expectations
- Communication about student progress and interventions often unclear or delayed

  "Heard about reading intervention only after intervention took place. The communication around this was confusing and not from her teacher." - Caregiver of student receiving special education services

Evaluation Question 2b Findings

How are caregivers and students informed of specific strategies of instruction and what strategies will improve their student's reading level?

Finding 5: Caregivers and students receive information about reading strategies through various channels - such as teacher newsletters, digital messages, and parent-teacher conferences - but **inconsistent caregiver involvement- especially for caregivers of students of color and English learners- and variable student engagement highlight the need for more personalized, collaborative approaches** to improve reading levels.

- Caregivers of English learners reported minimal outreach
- Limited partnership in creating literacy plans
- Uneven student involvement in goal-setting- Asian and English Learner students more likely to be involved, while students with 504 plans experience less
- Caregivers want to support learning at home but need more personalized and practical support from schools—favoring simple tips, materials that match their students' needs,, and guidance on integrating literacy into daily routines.

"How do I fit little pieces of that literacy work in our daily lives?" - Caregiver

Limitations

- High-level findings only - highlight the need for deeper investigation
- Limited time and resources for data collection
- District changes happening during study:
  - New curriculum (UFLI) being implemented

Full EDIA Phases- Next Steps

Board of Education Requests a Full EDIA

Year 1: August

Phase I: EDIA Study

Identify and examine inequities in policies and practices

Year 1: August-August (Year-Long Process)

Phase II: Action Plan & Implementation

Efforts to Address EDIA Findings

Year 2: July-November

(5 month Process)

Phase III: Progress Monitoring

Track Progress on Action Plan Implementation

Years 2-4: Nov-Dec (Three-Year Process)

We are here!

MPS Literacy Department Next Steps

- Develop an action plan to respond to the findings and committee recommendations
- Initiatives already in action:
  - Full implementation of UFLI for SY 25-26
  - Replacing the Benchmark Curriculum - the current knowledge-building curriculum
  - MTSS District Team

Future Areas of Inquiry

- Continue in-depth study around K-3 literacy to understand access to core instruction and supports for:
  - Students receiving special education services and SPED teachers/staff
  - Students who are newcomers or English learners
  - Dual-Language programs
  - Caregivers and students that are homeless or highly mobile
- Alternative family engagement methods

Acknowledgements

Thank you to the following people who made this work possible:

- Jordan Pinneke, REA
- Heather Anderson, Advancing Equity Coalition
- Andrea Seigal, volunteer caregiver
- MPS School Improvement team
- MPS Family Engagement team
- MPS Communications team
- REA team
- MPS Academics leadership and staff
- MPS principals, teachers, staff, and caregivers that shared key information
- EDIA Committee Members:

  Amaya Ibáñez-Brown (Washburn student), Madeline Gray (Southwest Student), Bridget Rettke Berg, Elizabeth Ihde, Emily Heagle, Farhiya Mohamed, Freda Caldwell, Gisela Santiago, Jesus Carvajal Moran, Julia Van Der Werf, Kevin Lally, Kyle Parsons, LaShaya Stewart, Laura Wilhelm, Meredith Jensen, S.Y., and Sung Ja Shin

EDIA Committee Recommendations

Early Literacy Recommendations

1) Culturally Sustaining and Inclusive Curriculum:

- Replace the current knowledge-building literacy curriculum with one that better reflects the diverse cultures, languages, and experiences of our students
- Supplement curricula for language learners and diverse needs.

2) Intervention and Multi-Tiered Systems of Support (MTSS):

- To strengthen MTSS and intervention supports, the district should standardize MTSS implementation and conduct regular audits to ensure equitable access and effectiveness across schools.
- Enforce minimum staffing for early grade interventionists, ensure continuity of services for all students—including transfer and newcomer students—and provide personalized, data-informed support that includes caregiver and teacher input.

3) Professional Development and Teacher Support:

- Offer differentiated, tiered PD aligned to teacher and student needs, with a focus on EL support, MTSS, special education, and literacy.
- Site-based coaching, Professional Learning Communities (PLCs), and train-the-trainer models should be supported by strong leadership, protected collaboration time, and centralized coordination—especially during curriculum rollouts—to ensure consistent, high-quality implementation across schools.

4) Family Engagement and Communication:

- Create a districtwide communication plan to share literacy goals and student progress with all families, especially multilingual ones.
- Use clear, translated materials and multiple channels (texts, calls, emails, conferences).

Early Literacy Recommendations Continued

5) Class Size and Staffing:

- To support differentiated instruction, the district should reduce K–3 class sizes and pilot flexible staffing models—such as Kindergarten pods—to enable small group learning.

6) Caregiver and Community Engagement

- Build a volunteer corps—including adult, older students, and community partners—to support early reading instruction equitably across schools.
- Expand family early literacy events, partnering with culturally relevant organizations to provide more responsive support and take-home strategies.

7) Inclusive and Equitable Decision-Making:

- Prioritize meaningful engagement with underrepresented communities—such as families of color, multilingual households, and those receiving special education or experiencing housing instability—before finalizing plans.
- Establishing ongoing feedback mechanisms like advisory councils and focus groups will help embed these voices throughout district planning, implementation, and evaluation.

The full list of recommendations can be found in the Early Literacy EDIA report in the attached board materials.

Questions

MINNEAPOLIS PUBLIC SCHOOLS

EDIA Appendix

School-Based Staff: Who did we hear from?

Teacher Survey

Racially Identifiable School (RIS)	Teacher Role	Total Responses	% Kindergarten	% 1st Grade	% 2nd Grade	% 3rd Grade
No	**All Teacher Roles**	**195**	**30%**	**32%**	**31%**	**34%**
No	General Education Teacher	173	25%	28%	27%	30%
No	Other	8	50%	62%	62%	62%
No	Special Education Resource Teacher	9	78%	89%	67%	78%
No	Special Education Self-Contained Teacher	5	60%	40%	80%	60%
Yes	**All Teacher Roles**	**96**	**46%**	**32%**	**36%**	**31%**
Yes	General Education Teacher	75	36%	21%	27%	24%
Yes	Other	8	75%	50%	62%	62%
Yes	Special Education Resource Teacher	8	100%	88%	88%	50%
Yes	Special Education Self-Contained Teacher	5	60%	80%	60%	60%

Instruments & Protocols

- Surveys
  - Teachers
  - Caregivers
- Focus Groups/Interviews
  - Principals
  - Reading Interventionists
  - Caregivers

Early Literacy Equity and Diversity Impact Assessment: Full Report

Prepared by Research, Evaluation, and Assessment

August 2025

Introduction

The foundational role of early literacy in shaping equitable educational outcomes is well established. Research consistently links reading proficiency by third grade to long-term academic success, high school graduation, and broader life opportunities. Yet, persistent disparities in literacy outcomes—particularly among students of color, English learners, students with disabilities, and those from low-income backgrounds—underscore the need for systemic examination of how educational policies and practices support or hinder equitable access to high-quality instruction. In response, the Minneapolis Public Schools (MPS) Board of Education directed the Research, Evaluation, and Assessment (REA) Department to conduct an Equity and Diversity Impact Assessment (EDIA) focused on early literacy in grades K–3.

This EDIA builds on the district's ongoing efforts to ensure that all students receive rigorous, culturally responsive instruction and timely, targeted support. Rather than evaluating specific curricula, the assessment centers on stakeholder experiences with the implementation of Policy 6121: Academic, Social Emotional, and Behavior Supports. This policy outlines a multi-tiered system of support (MTSS) designed to provide strong core instruction and interventions based on student needs. The EDIA explores how this policy is being enacted in early literacy classrooms throughout MPS, and whether its implementation is equitable across schools and student groups.

REA partnered with the Core Academics division, the Literacy Department, and an EDIA advisory committee composed of MPS staff, caregivers, students, and community members. Together, they examined how current practices align with the district's equity goals, identified barriers to effective implementation, and developed recommendations for improvement. This report aims to inform decision-making that advances literacy equity and ensures that every child in MPS has the opportunity to become a confident, capable reader.

Literature Review

The National Literacy Landscape

Learning to read is a social justice issue (Burk & Hasbrouck, 2023) and is linked to many positive outcomes in students' lives, including better outcomes in academic achievement, health, socioeconomic status, and much more (DeWalt et al., 2005; Romeo et al., 2022; Sparks et al., 2014). Third grade is a critical moment for developing the ability to read, as it has been found that reading level in third grade predicts many later outcomes, including later academic performance, high school graduation, and college attendance (Lesnick et al., 2010). Given these connections, early literacy is essential for lifelong success, yet reading proficiency among young learners in the U.S. remains low. In 2024, only 31% of fourth-grade students read at a proficient level—down two points from 2022. Students from low-income families, English learners, students with disabilities, and racially marginalized groups continue to lag behind their white peers (National Center for Education Statistics, 2024).

The COVID-19 pandemic worsened these disparities. While students have recovered some learning—about one-third in math and one-quarter in reading—most remain far from full academic recovery, especially younger students. Contributing challenges include teacher burnout, mental health needs, funding pressures, staff turnover, and rising chronic absenteeism. Students with disabilities and English learners were particularly affected, facing disrupted services and greater academic setbacks (Center on Reinventing Public Education, 2024). Despite these challenges, some states and districts have accelerated recovery by adopting high-quality instructional materials, aligning professional development, offering intensive tutoring, and extending learning time through summer programs (Center on Reinventing Public Education, 2024).

In addition to the COVID-19 pandemic, a growing shift in reading instruction throughout the United States is impacting district practices and outcomes in early literacy. For over a decade, there have been two approaches to teaching children how to read have clashed- "balanced literacy" where children often rely on context cues and memorization,

and "science of reading" model, that emphasizes systematic phonics and phenomic awareness, teaching students how to decode words at the sound level rather than guessing based on picture or sentence context (Hollingsworth, 2023). Since the end of 2024, 40 states and D.C. have passed legislation aligned with the science of reading approach (Schwartz, 2022). States like Mississippi, New York, Georgia, and Arkansas report early gains. For example, Mississippi has seen marked improvements after statewide curriculum reforms (Hollingsworth, 2023). Though research shows the instruction rooted in the science of reading is effective (Torgenson et al., 2019), this conclusion has not yet been widely in practice in public schools across the nation.

Minnesota's Literacy Goals and Challenges

As national data reveal widespread gaps in reading proficiency and highlight promising reforms, Minnesota's literacy goals and challenges reflect an alignment with national trends. Currently, only 47% of third-grade students in the state read at or above grade level. In response, the state has set a goal to raise this figure to 64% by 2027 (Minnesota Management and Budget, 2024). However, significant equity gaps persist. Students eligible for educational benefits (also known as free and reduced lunch status) are half as likely to be proficient readers compared to their non-eligible peers. Fewer than one in three Black or African American, American Indian, and Native Hawaiian/Pacific Islander students achieve reading proficiency by third grade.

To address these challenges, Minnesota passed legislation the Minnesota Reading to Ensure Academic Development (READ) Act to ensure Minnesota students are reading at or above grade-level by 3rd grade, and to support multilingual and students receiving special education services to reach their individualized reading goals. These efforts aim to improve teacher preparedness, increase access to evidence-based, culturally and linguistically responsive literacy instruction and curricula, and engage families in early reading development. They also direct Minnesota districts to provide staff training on evidence-based reading instruction that has been approved by the Minnesota Department of Education (Minnesota READ Act, 2023).

Literacy in Minneapolis Public Schools (MPS)

Within Minnesota, Minneapolis Public Schools (MPS) illustrates how statewide literacy challenges and strategies take shape at the district level. Examining MPS's efforts and the contextual factors the district navigates offers valuable insight into how local systems are striving to meet literacy goals. Data from assessments such as FastBridge and the Minnesota Comprehensive Assessments (MCA) continue to reflect disparities in reading outcomes across grade levels and student populations. For instance, the MPS Winter 2025 FastBridge assessments showed that students in grades K–9 reached, on average, only 41–47% proficiency (Minneapolis Public Schools, n.d., "Winter FastBridge Screening Outcomes"). When disaggregated by student demographics and services, the data reveal that students who receive English learner or special education services, are eligible for educational benefits, or experience housing instability face disproportionately lower proficiency outcomes. Similarly, racial disparities persist, with American Indian, Asian, Black/African American, Hispanic/Latino, and multiracial students scoring below their white peers. While there has been measurable growth across several student groups over the past year, the overall low proficiency rates signal the need for sustained attention to addressing systemic barriers—such as access to rigorous, culturally responsive instruction and adequate support services—that continue to impact student literacy outcomes, particularly by third grade. Resource limitations also impact the district's ability to provide timely and effective interventions. While many students are identified as needing additional literacy support, the number of students who can actually be served remains limited. Concerns about the adequacy of academic support have been raised by stakeholders, including a vote of non-concurrence from the American Indian Parent Advisory Committee (AIPAC).

In response, MPS has taken significant steps to strengthen early literacy instruction. Prior to the implementation of the Minnesota READ Act, the district adopted a comprehensive K–3 Literacy Framework grounded in the Science of Reading. This framework emphasizes rigorous, research-based instruction and assessment practices. MPS has also committed to full adoption of new curriculum materials- University of Florida Literacy Institute (UFLI) and professional development for educators, including Language Essentials for Teachers of Reading and Spelling (LETRS) training.

By June 2025, MPS aims to increase the percentage of K–3 students demonstrating typical or aggressive growth by 10%, and raise the overall percentage of students reading at grade level to 55%. The district is also working to ensure that 100% of Phase I teachers complete foundational literacy training and that 80% implement Science of Reading practices in their classrooms. To support these efforts, MPS has developed a caregiver communication plan that includes regular updates on student progress, intervention plans, and at-home strategies—delivered in families' preferred languages.

Equity and Diversity Impact Assessment

To ensure these literacy initiatives equitably serve all students, MPS has taken additional steps to examine how its policies and practices affect different student groups. The Equity and Diversity Impact Assessment offers a critical lens through which to evaluate the district's progress toward more just and inclusive early literacy outcomes. In August 2024, the Board of Education directed the Research, Evaluation, and Assessment (REA) Department to conduct an Equity and Diversity Impact Assessment (EDIA) to identify and examine inequities in policies, practices, and procedures that affect early literacy outcomes in grades K–3. This EDIA specifically explores how MPS policies and practices related to K–3 literacy instruction and support influence equitable academic experiences and outcomes for students.

Guided by the Board's directive, the REA team focused the study on the implementation of Policy 6121: Academic, Social Emotional, and Behavior Supports. Rather than evaluating specific literacy curricula or instructional methods, the EDIA centers on stakeholder experiences and perceptions of accessible, rigorous core instruction and targeted support across schools. This work is taking place alongside the early implementation of a new district-wide K–5 foundational literacy curriculum. While the curriculum rollout is not the focus of this EDIA, it provides important context for understanding the current instructional landscape.

To carry out this work, REA partnered with the Core Academics division and the Literacy department, and engaged an EDIA advisory committee made up of MPS staff, caregivers, community members, and students. This committee provided guidance throughout the process—from shaping the study's focus to interpreting findings and developing recommendations. The EDIA process is designed to help MPS leaders adopt, revise, or eliminate policies and practices in

ways that promote equity. Its goals include identifying which students are disproportionately affected by bias, assessing the impact of current practices, engaging stakeholders in solutions, and building capacity for continuous improvement.

Framing and Context of the Early Literacy EDIA

This EDIA builds on earlier work related to Policy 6121. In 2014–2015, a previous EDIA led to a significant revision of the policy, which had not been updated since 1985. The revised policy introduced a district-wide multi-tiered system of support (MTSS) aimed at identifying students who are not meeting academic benchmarks, determining their needs, and providing targeted instruction—whether in whole-class, small-group, or one-on-one settings. The intent was to better support struggling students, reduce unnecessary referrals to Special Education, and improve academic achievement, particularly in early literacy.

The current EDIA continues this focus by examining how the guidance in Policy 6121 is being implemented in K–3 literacy instruction. The policy emphasizes that all students can achieve high standards through effective, differentiated teaching supported by research-based practices and standards-aligned curriculum. It outlines a two-part system of support:

- Strong core instruction for all students, tailored to individual needs.
- Targeted interventions for students who require additional help, based on data.

To ensure these supports are effective, the policy requires schools to:

- Develop and share plans for delivering instruction and interventions.
- Continuously assess student needs using multiple tools (e.g., observations, screenings, assessments).
- Keep families informed about their child's support level and the strategies being used.

This EDIA evaluates how well these expectations are being met in practice—specifically, whether *all* students are receiving high-quality instruction and support, how schools are monitoring literacy progress, and how caregivers are engaged in the process. Additionally, the EDIA examines what are successes and barriers to meeting the policy's expectations in order to identify and mitigate inequities and understand how to better support MPS staff, families, and students, in providing these supports to students. While the EDIA does not focus on social-emotional or behavioral supports, it acknowledges their importance as part of the broader system outlined in Policy 6121.

Table 1. Overview of MPS district policies related to literacy education of students.

Policy	Policy Description
Policy 6121: Academic, Social Emotional And Behavior Supports Policy 6121 Webpage	"Minneapolis Public Schools is committed to preparing students to be college, career and community ready. In order to meet this goal all educators believe that all students learn and can achieve high standards as a result of effective teaching. A school system informed by this principle has effective systems that support adults in providing high quality core instruction and implementing appropriate interventions for students, informed by research and supported by standards-based curriculum. Effective teaching is differentiated to meet individual student needs and adheres to universal design principles. Effective core instruction includes social, emotional and academic learning. Active engagement of students in their own learning requires classrooms that provide culturally responsive instruction. Differentiation of the core instruction is dependent upon a strong assessment system that informs educators of students' areas of strength and need.

	Even the most effective core instruction will not be sufficient for every student to make adequate progress. The district must adopt a system of supports, interventions and trauma-based care to address academic, social, emotional and behavior needs of students who are at risk of not meeting state proficiency standards. Interventions are evidence-based actions, implemented with fidelity, the effects of which are monitored for student progress. Students are assessed at least twice a year to evaluate their need for interventions and support to be implemented upon review of this data. The purpose of this policy is to establish the plan for providing academic, social, emotional and behavioral supports within the general education program to all students."
Regulation 6121A: Implementation Of Supports And Interventions Regulation 6121A Webpage	"A multi-tiered system of support is designed to help educators support the needs of students who are struggling academically, socially, emotionally or with behavior with the goal of accelerating progress and achieving success in school. These supports and interventions are provided by a variety of personnel, including general education teachers, special education teachers, and other school specialists. They supplement and are not a replacement for high-quality core instruction. Intensity and duration of interventions and supports are based on achieving student goals. The district is committed to the appropriate assessment of all students, equitable access to effective, evidence-based interventions and supports to assist all students to succeed. The purpose of this regulation is to establish the framework for implementation of the district's multi-tiered system of support for students."

MPS Academics

The Minneapolis Public Schools (MPS) Literacy Department is focused on helping every student become a confident, capable reader. Their mission is to support all learners in building the skills they need to succeed in school and life, with a strong commitment to equity, research-based practices, and using data to guide decisions (Minneapolis Public Schools, 2025). For students in kindergarten through third grade, MPS uses a structured approach to literacy that includes instruction in key reading skills like phonics, phonemic awareness, fluency, vocabulary, and comprehension. During School Year 2024-2025, MPS went through early adoption of a foundational skills curriculum for grades K-3- University of Florida Literacy Institute (UFLI), piloting across 36 schools (Minneapolis Public Schools, n.d., "May 2025 Progress Report"), with a goal of full implementation by School Year 2025-2026 across all MPS Kindergarten-5th grade schools (Bice, 2024). This new curriculum aligns with the MN READ Act and is approved by the Minnesota Department of Education. The knowledge-building curriculum currently being used at MPS, Benchmark Advance (2017 version), but will be replaced by School Year 2025-2026 due to Benchmark not meeting internal and state criteria for alignment with science of reading approach and diversity, equity and inclusion (Bice, 2024). More information on the proposed plans for curriculum adoption in Kindergarten-5th grade can be found on the MPS Elementary Website. To track progress and identify students who need extra reading support, teachers and reading interventionists use regular assessments like iReady and digital oral reading records. These tools help guide instruction and support students through a Multi-Tiered System of Supports (MTSS), which provides different levels of help based on each student's needs—from strong core teaching for everyone to more targeted or intensive support when needed. Teachers are also receiving training in the science of reading through a program called LETRS, and get ongoing help from literacy coaches and specialists. All of this is part of MPS's larger goal to create strong readers by giving every child the instruction and support they need from the start (Minnesota Department of Education, 2024).

Methodology

Evaluation Questions

Guiding Question: *To what extent are MPS early literacy (K-3) practices - outlined in MPS Policy 6121 - equitable for all students, regardless of identity?*

1. How effectively is the multi-tiered system of support (MTSS) applied to ensure all students have access to the appropriate tiers of support in early literacy instruction?
    a. Is a rigorous core instruction accessible to all students, regardless of school or identity?
    b. How do individual schools' MTSS / intervention plans vary in quality, accessibility, and implementation across the district?
    c. How does the district identify students requiring academic interventions? Are the identification methods used inclusive and consistent across all student demographics?
2. How are caregivers and students involved in their early literacy education?
    a. How are parents notified promptly and clearly about the need for interventions, the type of support provided, and student progress?
    b. How are caregivers and students informed of specific strategies of instruction and what strategies will improve their student's reading level?

Methods Overview Page

REA evaluators collected and analyzed data from multiple data sources, as shown in Table 2. The first column lists each data source. The second column provides a brief description of the source and the methods used to collect that data. The third column indicates the dates of data collection. The final column details the number of stakeholders reached by each source, including participant counts and their roles within the MPS community.

To improve representation, REA evaluators conducted phone call interviews with caregivers from groups that had lower survey response rates. This additional outreach aimed to center the voices of MPS caregivers who identify as African American or Black, American Indian, Hmong, Latine, and Somali. Data collection was supported by other MPS personnel across departments, who assisted in distributing districtwide surveys and contacting families requiring interpretation services.

Table 2. Overview of data collected as part of the EDIA Study. Further demographics information and survey, interview, and focus group questions can be found in the Appendix.

Data Source	Description	Dates	People Reached
Caregivers			
Districtwide K-3 Caregiver Survey	A districtwide survey was administered online to caregivers to understand their and their K-3 students' experiences with MPS reading instruction and supports. The Communications Department, in addition to principals and departments that support family engagement, sent multiple emails and text messages, and robocalls districtwide to caregivers. Flyers with links to the survey were also distributed throughout schools and at various school and district family engagement events. The survey was available in English, Spanish, Hmong, and Somali. Due to the young ages of students in the study scope, no surveys were conducted with K-3 students, but instead caregivers were asked to speak about their students' experiences.	February 26 - April 30, 2025	1,922 Caregivers (representing 2,366 K-3 students)

Data Source	Description	Dates	People Reached
Targeted Caregiver In-person interviews, phone interviews, and focus groups.	The survey revealed gaps in reaching caregivers from specific schools and demographics- specifically caregivers of students of color, students who were English learners, and students with disabilities, and caregivers whose first language was not English. In response, the EDIA staff- in partnership with the Advancing Equity Coalition, a volunteer MPS caregivers, and MPS Family Engagement staff- made a concerted effort to attend in-person school events whose caregivers we hadn't heard from, and to make phone calls and caregivers whose voices were missing. MPS Family Engagement staff and an EDIA committee member were able to conduct the interviews in Spanish, Hmong, and Somali for caregivers who required language support. Flyers were also distributed at district parent advisory councils and some site councils that allowed caregivers to sign up for an interview. Two virtual focus groups were also conducted with caregivers that identified as American Indian, in collaboration with the Department of Indian Education. The in-person, phone interview, and focus group questions were aligned with the survey questions, but allowed for a deeper insight into caregivers' experiences with early literacy at their schools. Due to the young ages of students in the study scope, no interviews were conducted with K-3 students, but instead caregivers were asked to speak about their students' experiences.	March 27-May 27, 2025	134 Caregivers (representing 176 K-3 students)

Data Source	Description	Dates	People Reached
Teachers			
Districtwide K-3 Teacher Survey	A districtwide survey was administered online to teachers that taught K-3 literacy. Elementary principals were asked to set aside times during staff meetings to allow their K-3 teachers to complete the survey. The survey stated that it was to be taken by both general education and special education teachers that taught/provided support in literacy to K-3 students. The survey asked about their experiences with teaching K-3 literacy, support they received from their school and the district, and the accessibility and inclusiveness of core instruction and interventions provided to students.	February 28 - April 18, 2025	291 Teachers • 248 General Education • 27 Special Education Resource / Self-Contained • 16 "Other" Positions

Data Source	Description	Dates	People Reached
Principals			
Elementary School Principal Focus Groups	Focus groups were conducted with elementary principals, who were invited to participate during a districtwide professional development session. The survey asked about their experiences with leading K-3 literacy teams, support they received from the district, and the accessibility and inclusiveness of core instruction and interventions provided to students.	February 13, 2025	34 Elementary School Principals
Reading Interventionists			
K-3 Reading Interventionist Focus Groups	Focus groups were conducted with reading interventionists that provide literacy interventions to students in K-3. Reading Interventionists were invited to participate during a districtwide professional development session.	March 20, 2025	34 Reading Interventionists

Data Source	Description	Dates	People Reached
District Leaders			
Literacy District Leadership Interviews & Partial EDIA	Two interviews and one partial EDIA were conducted with the district leaders from MPS Academics, Core Academics, and Literacy divisions/departments. The goal of the two interviews was to gain information around how K-3 literacy is implemented districtwide, what guidance is provided by the district, and to identify barriers to implementation. A Partial EDIA was conducted on Policy 6121: Academic, Social Emotional And Behavior Supports. The goal of the Partial EDIA was to gain understanding of how the policy has been implemented and to what extent it is achieving its intended purposes as it relates to K-3 Literacy in the district.	January 9, January 23, and April 8, 2025	3 District Leaders: • Tia Clasen - Former Senior Officer of Academics • Maria Rollinger- Executive Director of Core Academics • Kimberly Bice- Director of Literacy

Current Report & Limitations

The current report provides a comprehensive summary of findings from the Early Literacy (K-3) EDIA, based on the methods and data sources described in Table 2.

The EDIA is not designed to support: (1) A comprehensive understanding of MPS families' and staffs' perceptions and experiences; (2) a comprehensive understanding of MPS senior, district, and principals' perceptions and experiences; (3) an understanding of the perceptions of stakeholder groups that were not asked to participate, for example K-3 students themselves aside from their caregivers' feedback, school-based staff not identified as classroom teachers or reading interventionists, and others; or (4) an understanding of the full impact of the identified policies on students' literacy education. We also want to acknowledge that a student's literacy education does not operate in a vacuum, and therefore it is not only the Core Academics that is solely responsible for the barriers, but is instead the responsibility of the MPS system as a whole. However, in order to address the largest inequities and barriers to literacy, Core Academics is an important partner.

Overall Findings

This report identifies 5 distinct main findings related to the evaluation questions guiding this study. A summary of the main findings and themes found within each finding are provided below. Expanded descriptions of the findings, themes, and key supporting evidence can be found in the next section titled "Expanded Findings: Main Themes and Supporting Evidence".

Is a rigorous core instruction accessible to all students, regardless of school or identity?
Finding 1: While many schools implement rigorous core instruction, persistent disparities indicate that such instruction is not yet equitably accessible to all students regardless of school or identity, especially for students of color, English learners, and students with disabilities.

How do individual schools' MTSS / intervention plans vary in quality, accessibility, and implementation across the district?
Finding 2: Schools differ widely in their MTSS and intervention plans/supports—those highlighting strong leadership and resources tend to offer more effective and equitable support, while others face challenges like limited staff, inconsistent implementation, and scheduling issues that make it harder for historically underserved students to get the support they need.

How does the district identify students requiring academic interventions? Are the identification methods used inclusive and consistent across all student demographics?
Finding 3: While the district employs various diagnostic tools to identify students for reading interventions, resource constraints and language challenges—especially for English-language learners—undermine the consistency and inclusivity of these methods across all student demographics.

How are parents notified promptly and clearly about the need for interventions, the type of support provided, and student progress?
Finding 4: Caregivers are notified about interventions and student progress via multiple channels (such as parent-teacher conferences, standardized letters, digital messages, and phone calls), though inconsistencies in frequency, language accessibility, and clarity often undermine the prompt and clear communication needed by all families.

How are caregivers and students informed of specific strategies of instruction and what strategies will improve their student's reading level?
Finding 5: Caregivers and students receive information about reading strategies through various channels - such as teacher newsletters, digital messages, and parent-teacher conferences - but inconsistent caregiver involvement- especially for caregivers of students of color and English learners- and variable student engagement highlight the need for more personalized, collaborative approaches to improve reading levels.

Expanded Findings: Main Themes and Supporting Evidence

This section presents the five main findings organized by key themes identified in our data. The themes and supporting data focus on the most frequently mentioned themes and those that provide the clearest insights to answer our evaluation questions, rather than capturing every detail from participant responses. Quantitative data for caregiver and teacher survey questions referenced in this section can be found in Appendix B and Appendix C.

Is a rigorous core instruction accessible to all students, regardless of school or identity?

Finding 1: While many schools implement rigorous core instruction, persistent disparities indicate that such instruction is not yet equitably accessible to all students regardless of school or identity, especially for students of color, English learners, and students with disabilities.

Key Themes Overview

Four interconnected themes contribute to inaccessible rigorous core instruction:

1. **Inequitable Implementation** of core instruction curricula
2. **Equity and Disparities** in access to core instruction
3. **Professional Development** and training limitations

Theme 1: Inequitable Implementation of Core Instruction Curricula

Summary: Though the district was currently undergoing an early adoption roll-out of UFLI for elementary schools, our teacher survey indicates that teachers in racially identifiable schools were less likely to have early adopted UFLI due to schools either not being selected for early adoption or choosing not to opt in. General education teachers were more likely to be utilizing UFLI compared to special education teachers.

Supporting Data:

Teacher Curricula Utilization

Teachers were asked to report which curricula they currently use in core instruction to teach literacy.

- Teachers' survey responses indicate significant inconsistencies in curricular implementation across the district:
    - 71% of general education teachers reported currently using UFLI compared to 65% of special education resource teachers and 50% of self-contained teachers
    - Benchmark is used by 58% of general education teachers who responded to the survey

Differences by Racially Isolated Schools (RIS):

- When disaggregated by school type (RIS versus non-RIS), the disparities become more pronounced:
    - Only 55% of teachers in racially identifiable schools currently use UFLI, in contrast to 79% of their counterparts in non-racially identifiable schools
    - Teachers in RIS are more likely to be currently using Functional Phonics (37% vs. 14% among non-RIS teachers), suggesting an uneven early adoption of the new foundational skills curriculum (UFLI)

Theme 2: Equity and Disparities in Access to Core Instruction

Summary: Survey data and interviews reveal that core instructional experiences are not uniformly accessible across all schools. Caregivers of students in special education programs and students of color report considerably lower satisfaction. Teachers and principals noted that UFLI and Benchmark curricula lack cultural and linguistic responsiveness and do not adequately support English learners, students with disabilities, and those below or above grade-level reading proficiency.

Supporting Data:

***Caregiver Satisfaction with Reading Instruction*:**

Caregivers were asked about their satisfaction with their students' reading instruction at school. Though this does not necessarily tell us if they believe their students are getting equitable access to core instruction, it does provide us with some insights on what caregivers see as successes and challenges within core instruction for their students.

- Of the survey respondents, caregivers overall were satisfied with their students' reading instruction, with 60-70% of caregivers indicating satisfaction. However, satisfaction levels differed when looking at group differences:
- Of the 14% of open-ended survey responses that referenced the reading curriculum:
    - 58% shared positive views of the reading curriculum, often highlighting the benefits of UFLI and phonics-based methods
    - 42% expressed concerns about the reading curriculum, citing uncertainty about current methods or preference for previous curricula

Differences by Grade-Level:

- Kindergarten caregivers reported the highest satisfaction (77%), suggesting strong foundational instruction in early literacy

- Grades 1–3 caregivers reported slightly lower satisfaction (66–67%), indicating less approval as students move grade levels

Differences by Educational Services:

- Caregivers of students in advanced learning also reported high satisfaction (73%), while those whose children receive special education services reported the lowest satisfaction (60%).

Differences by Race/Ethnicity:

- American Indian/Alaskan Native caregivers reported the lowest satisfaction at just 48%, followed by Asian and Black/African American caregivers at 57%.
- Interview data echoed the survey results but revealed even lower overall positive experiences, particularly among caregivers of students of color:
    - 51% of caregivers shared positive experiences, mentioning observable reading progress and growth in their students' reading, growth in dual language and reading acquisition, helpful feedback from teachers, and effective instructional support like Individual Education Plans and English Learner services
    - 30% of caregivers expressed concerns, citing student reading struggles, Individual Education Plan management issues, limited English Learner support, and frustration with tech-based tools used in the reading classroom (for example, Lexia iPad application)

Teacher Feedback on Curriculum Accessibility:

Teachers were asked about the accessibility of their current core reading curricula for all students. The following data focuses specifically on UFLI and Benchmark, the two main literacy curricula used in core instruction.

UFLI:

- Less than half rated UFLI as accessible to all of their students, (41% "yes", 48% "somewhat")
- Open-ended responses that mentioned UFLI gave insight into which students were not being served well by this curriculum:
    - Above grade-level reading (20%)
    - Multilingual/English learner students (19%)
    - Below grade-level reading/struggling readers (19%)
    - Students with disabilities/receiving special education services (12%)

Benchmark:

- A small number of teachers who use Benchmark believe that it is accessible to all students (14% yes; 43% somewhat)
- Open-ended responses that mentioned Benchmark gave insight into which students were not being served well by this curriculum:
    - Multilingual/English learner students (36%)
    - Below grade-level reading/struggling readers (22%)
    - Students with disabilities/receiving special education services (6%)
    - Above grade-level reading (5%)

Barriers to Students Access to Core Instruction:

- Additionally, teachers noted what they believed are barriers for the above student groups' ability to access UFLI and Benchmark. The most frequently mentioned included:
    - Pacing & difficulty with differentiation for different learner needs
    - Lack of explicit instruction on vocabulary & background knowledge
    - Lack of visual supports
    - Limited support staff in classroom
    - Benchmark specifically is outdated, not culturally responsive, complex texts above most students reading ability

***Principal Perspective on Which Students Are Not Accessing Core Instruction*:**

Principals were asked if they believed all students were equitably accessing and supported within core instruction at their schools.

- Principals emphasize that the following student groups face significant barriers in core instruction, with the most frequently mentioned in focus groups being:
    - English learners/multilingual students
    - Students who are below grade-level proficiency in reading
    - Students of color
    - Students receiving special education services
    - Newcomers/New-to-Country
    - Students in schools with dual language programming

Barriers for Students Accessing Core Instruction:

- Language Barriers were cited as a major concern by principals, especially for English learners and dual language program students, with issues around translation, biliteracy, and instructional alignment, due to:
    - Teachers being unsure when to translate vs. scaffold for English learners
    - Lower expectations for English learners due to perceived language fatigue
- Equity and Bias concerns were also raised regarding students of color, historically marginalized groups, and systemic disparities in support and outcomes, including:
    - Disparities in support available between schools, such as between Title 1 vs. non-Title 1 identified schools
    - Curriculum and assessments being bias against students of color and other historically marginalized groups
    - Lower achievement and growth rates for students of color in literacy as demonstrated on state and district assessments

Lack of Support and Resources

- Principals frequently mentioned structural support and resource barriers, often tied to student service pull-out models, Individual Education Plan overlaps, and lack of core instruction support, which included:
    - Students being pulled out for EL or SPED services during core instruction time
    - Over-reliance on interventions (Tier 2 and 3) without strong Tier 1 (Core) instruction
    - Individual Education Plan minutes overriding access to general education curriculum for students with disabilities
    - Lack of resources to support students who are behind grade-level proficiency in reading

Reading Interventionist Perspective on Which Students Are Not Accessing Core Instruction:

In focus groups, reading interventionists also shared which students they believed were not being served well by current core instruction, and why:

- All students/students in general are not supported by core instruction due to not enough support for teachers from the district in terms of time, training, and materials
- Students who are English learners, new to the country, or in dual language programs due to consistent lack of support for Spanish literacy in core instruction, lack of staffing, and students being pulled out of core to receive English Learner programming
- Students who are below grade-level in reading due to large class sizes, lack of effective differentiation in core instruction, and pacing of the instruction overall not being in alignment with student needs

District Leadership Role and Perspective on Which Students Are Not Accessing Core Instruction:

District leaders were asked about their role in providing guidance and support to schools in order to support core instruction, and what they believed were barriers to equitable access to core instruction for all students.

- The department provides research-based guidance on core instruction and materials to support core instruction implementation, and principals monitor its implementation. While access to materials is a focus, the actual accessibility of rigorous core instruction for all students, regardless of school or identity, is unclear from a district standpoint.
- Systems supporting implementation include the vetting of Science of Reading materials and guidance, professional development opportunities, and tools for monitoring core instruction, but accountability for principals is outside of their locus of control.
- UFLI implementation is seen as successful, but core proficiency is low (36% reported on a UFLI teacher pilot survey)
- Inequities may result from inconsistent MTSS implementation across schools and resource allocation.

Representative Quotes:

Caregiver Quotes
General: *"I'm happy with the teacher, the school, and that my daughter is learning to read very quickly at school. She's learning English at school, and Spanish at home."* *"This is my third child within the MPS system at [School Name]. All my children have been at different stages with reading as they started Kindergarten and all of them could solidly read well by spring semester of first grade. [School Name] teachers have served us well."* *"Phonics [has] regularly been the worst part of my [students'] day. Both her and her brother complained nearly every day about it. They do not feel they are learning anything, that it is redundant, and a waste of time."* *"I have been deeply, deeply frustrated with reading instruction at MPS. I don't get the sense that my child's teacher has *any* clue what level the students are at. My 8yo is a voracious reader. He started reading at age 4, and has been reading 400p Harry Potter chapter books for several years now. Yet I get these vague reports about how he lacks fluency, doesn't respond quickly enough in testing environments..."* Differences by Race/Ethnicity:

"I am concerned because my son is in 2nd grade but still reading at a Kindergarten level. I talked to the teacher but they are not [concerned] about it and told me he is okay." -Caregiver of an English learner, Asian student

"I think my first grader is struggling and I worry that there is not a plan in place to get him caught up" -Caregiver of Black/African American student

[Referring to Students' Reading] "It's a struggle." - Caregiver of American Indian student

Differences by Educational Services:

"My son has a very experienced teacher this year who knows how to teach phonics, but with the class sizes as large as they are I don't think it's possible for him to have the attention he needs."

"[Experience has been] Not good. [My] Children have IEPs [Individual Education Plans], and the school is enabling them to not get them to where they need to be. The school rewards students for bad behavior." -Caregiver of Black/African student receiving special education services

Teacher Quotes

UFLI:

"UFLI is a wonderful phonics curriculum. With continued consistent use, I strongly believe reading proficiency will continue to improve for ALL MPS students"

"The explicit phonics instruction from UFLI is so great, appropriate, and we're all enjoying seeing the results!"

"Multilanguage Learners. The pace of UFLI is so fast, both the pace of individual lessons as well as the pace of only two days a week on a given concept. Neither UFLI or Foundational Phonics includes explicit instruction in the components of Language Comprehension, specifically vocabulary, background knowledge and language structures. Without these components being taught as part of the curriculum our ML [Multilingual] learners will struggle to become skilled readers."

"UFLI is ineffective for multilingual students because there is no explicit vocabulary instruction"

"UFLI is not differentiated well for my lower-achieving students"

"Students who are below grade level struggle with the fast pace of UFLI"

"Large class sizes actively cancel out any attempts made to support quality literacy instruction in the early grades. It is impossible to differentiate instruction for 30 students, and that many first graders in a small classroom leads to many behaviors that need need to be managed, which interrupts instruction"

Benchmark:

"The Benchmark Curriculum is not as culturally relevant to my students' lived experiences or interests, as well as does not have differentiation that is easy to implement."

"I think a new reading and writing curriculum that aligns with the standards for science of reading should be a big priority as the current curriculum is dated, leaves out a chance for BIPOC students to see themselves/identify with the stories and characters, and does not help students become better readers"

"The stories are very white-centric"

"The texts are too difficult for English Language Learners"

"It is too rigid and hard to adjust to student needs"

Principal Quotes

"Everything is urgent. Almost like some of the students are in intervention all day. Are they even getting core? IEP [Individual Education Plan] trumps everything."

"Black and brown students, Indigenous students not being served. Marginalized groups, like FRL [Free and Reduced Lunch]. Certain supports being provided to Title 1 schools, interventionists, that aren't being offered in a similar manner elsewhere."

"Teachers sometimes have lower expectations for EL [English Learner] students... the intentions are good, but need more training. It can't just be a one-off training."

"Most curriculums are biased against students of color and students learning English in general, but teachers do an amazing job."

"Literally some schools simply can't meet the demand in terms of having so many students who require Tier 2 and 3 intervention."

"When students have EL [English Learner] / SPED [Special Education] services and need to be pulled out, it's hard not to pull them out during core instruction. Hard to meet everyone's needs. Feel like they're burning anyone out."

Reading Interventionists Quotes
"There's definitely a cohort of kids who are just sitting through that, and they still don't know CVC words. So I understand them wanting them in Tier 1 [Core Instruction], but at the end of the day, I don't know how much they're getting out of it." *"I'm always concerned about our newcomers. We have a lot of... I'm always concerned about how much are they understanding when they're in their core instruction just because of language barriers."*

Theme 3: Professional Development and Training Limitations

Summary: Both teachers and principals highlight significant gaps in ongoing professional development. New teachers, in particular, struggle with the lack of training on how to implement curricula that are both rigorous and inclusive. While certain trainings (LETRS / CORE) are highly rated, the overall landscape of professional development - especially district-provided support - appears fragmented and insufficient.

Supporting Data:

Teacher Training Effectiveness:

Teachers were asked to rate the effectiveness of different trainings and supports they had received from the district and/or their schools to support the utilization of their current literacy curricula in the classroom:

- The most highly rated resources were LETRS/CORE trainings (84% rated as "somewhat" or "very effective") and distributed materials/guidance documents (80% rated as "somewhat" or "very effective")
- The lowest rated resources were districtwide trainings (63% rated as "somewhat" or "very effective") and curriculum-based trainings

- Individualized coaching was also rated lower than other resources (61% rated as "somewhat" or "very effective", but also had a higher proportion of teachers report they did not receive this support (28%) compared to the other support options

Differences by Teacher Role:

- General Education teachers were less likely to rate districtwide trainings as effective (61%) as Special Education Resources (70%) and Self-Contained teachers (70%)
- Special Education Resource teachers were less likely to rate LETRS/CORE trainings as effective (71%) as General (85%) and Special Education Self-Contained teachers (90%), but also were more likely to not receive this training at all (12% compared to 0% of Self-Contained and 7% of General Education teachers)

Differences by Racially Identifiable Schools (RIS):

- Similar to the support they receive from the district, teachers at racially identifiable schools are more likely to rate the districtwide training favorably than teachers at non-racially identifiable schools
- Teachers at RIS schools were much less likely to rate individualized coaching as effective (33%) compared to teachers at non-RIS schools (62%)

Staff Collaboration:

- Outside of the resources listed, teachers also found time to collaborate with colleagues and observing other teachers as helpful in understanding and implementing their curricula.

***Principal Perspective on Professional Development*:**

Principals were asked about what they believed were barriers to equitable core instruction for all students, and many mentioned teacher training effectiveness and Professional Learning Community (PLC). PLCs are a time-protected

structure typically in place across schools where teachers collaborate to improve their teaching practices and student outcomes. However, due to a Memorandum of Agreement between the district and the teacher's union in October 2024, teacher's PLC time was instead replaced with time to work on Science of Reading training required by the Minnesota READ Act.

Teacher Training Effectiveness

- Current PD is often too general or compliance-based (e.g., READ Act, LETRS for Admin seen as surface-level)
- Need for differentiated PD: some teachers think they already know what works, while others want support with foundational instructional strategies
- Optional PD and instructional coaches (e.g., UFLI or CAREI coaches) are valued but limited by time and staffing capacity
- Teachers and principals are learning together, but principals feel underprepared and unsupported to coach due to lack of deep training (e.g., UFLI Professional Development not extended to them) and time in school day to support professional development and coaching themselves

Removal of Professional Learning Communities (PLCs) Impact:

- Removal of PLC has had significant negative impact on core instruction effectiveness
- Used to be the core system for collaboration, data analysis, and instructional planning
- Instructional Leadership Teams and coaches relied on them to differentiate support for staff
- Their removal has created disorganization, inequity in collaboration time, and a disconnect from School Improvement Plans
- Current alternatives like team meetings, common prep, and data dives are not a full replacement
- Teachers and leaders feel they are "floundering without a system"

District Leadership Perspective:

- District leaders support rigorous, culturally responsive instruction and evidence-based interventions by offering districtwide and monthly professional development focused on these areas, including data review. However, because the monthly sessions fall outside of the official Memorandum of Agreement (MOA), they are considered "highly recommended" rather than required, which limits consistent participation and implementation across schools.

Representative Quotes:

Teacher Quotes
"I would love to see us stick with something and receive continued coaching and training so that we can really dive in deep with a curriculum and get to know it super well" *"We have not had any trainings during 24-25 for Functional Phonics, but the LETRs training has helped me understand Functional Phonics more. Now next year UFLI. I am looking forward to the UFLI training to help with next year's teaching. I haven't had any training regarding Benchmark for years."* *"There has been very little support from the district on how to deliver effective literacy instruction, and what has been given has been ineffective and often a waste of time"* *"Considering I was not able to have any literacy supports due to being special education, per our MTSS tosa, I just went to using LLI. I did not receive any UFLI materials until a week ago [early March]." —3rd grade special education self-contained teacher*

"Our PLC is based on LETRS and we connect once a month. That has also been helpful with instruction as teachers share some different ideas that they have tried during instruction based on LETRS."

"The biggest barrier in making progress in literacy is the limited planning time teachers have to differentiate, plan quality lessons, and give appropriate feedback. It is not possible with the time we have given to us."

"We do not receive the same amount of materials to support our Spanish literacy goals as schools who only teach in English. We have very few decodable books, so it is very difficult to give students the chance to read books independently after learning them with me because I need to keep the books for other groups. We need more decodable books to be able to effectively teach the way we were taught in CORE (the READ Act). Our kids need more access, like our English schools, to decodable books. This is an equity issue."

"Teachers are spending a lot of time and energy finding and creating supplemental resources to support their learners, which take time away from other tasks such as lesson planning, communicating with families, collaborating with colleagues, and spending time furthering their education"

"The district gave us approximately 50 decodable readers to use with 77 students. They are supposed to be reading each day. We do not have nearly the supplies that kids needs to learn to decode"

"There is not enough support for all the mental and emotional issues in my kindergarten classroom to regularly and consistently teach literacy. I spend way too much time trying to keep the majority of my students safe from harm let alone trying to teach them"

Principal Quotes

“This is training teachers should be receiving - how to support EL students/push-in EL service model

“Need more training for teachers on differentiation and what it looks like. Sometimes notice differentiated core instruction is not happening - not because of a ‘will gap’ but a ‘skill gap’”

"This is where an instructional coach would come in, because not enough time for the principal to do all the training across all grades."

“If a teacher is isolated in the room, you know, implementing new curriculum, and they are in sort of this, well, they're on an island, they're not getting that feedback. They don't have immediate like with Groves. We were accustomed to the Groves coach sitting in the room as the teacher was teaching, the groves coach could say, ‘Oh, hold on, you forgot this part.’ And the teacher was so open and receptive to that because trust building had occurred.”

“MFT and the district have not negotiated enough time for principals to be instructional leaders and I think we could be when it comes to Tier 1 instruction.”

Reading Interventionists Quotes
"So many requirements about what is supposed to happen just in core, they never get chance to meet the range of needs." *"Specifically no on-going district support. Very little PD with so many pieces then were are just let go. No observations, no one to model. This leads to inconsistencies across classrooms and schools."* *"As far as materials go, our school received one set of decodables that year, literally just one book, insufficient amount of materials for the whole school"*

How do individual schools' MTSS / intervention plans vary in quality, accessibility, and implementation across the district?

Finding 2: Schools differ widely in their MTSS and intervention plans/supports—those highlighting strong leadership and resources tend to offer more effective and equitable support, while others face challenges like limited staff, inconsistent implementation, and scheduling issues that make it harder for historically underserved students to get the support they need.

Key Themes Overview

Four interconnected themes contribute to implementation variability:

1. **Inconsistent Implementation** across schools
2. **Resource and Staffing** constraints
3. **Equity and Access** disparities
4. **Variability in Quality** and effectiveness

Theme 1: Inconsistent Implementation of MTSS and Interventions Across Schools

Summary: MTSS practices and interventions are applied unevenly throughout the district - with significant variability across schools due to the absence of a district-wide model, inconsistent adherence to guidance, differing leadership approaches, and scheduling constraints - resulting in marked disparities in both intervention availability and consistency.

Supporting Data:

District Leadership Perspective:

- There is a tool from Core Academics for schools to share intervention plans, but there is no expectation for schools to develop and publish their MTSS plans
- There is no district-wide MTSS model, and implementation varies across schools, with guidance not always being followed, which leads to inequities
- Core Academics know which students are behind and which students should be in each Tier. There are monthly check-ins with the staff responsible for those interventions
- Barriers to implementation include leadership changes, the absence of a district-wide MTSS model, inconsistent funding and staffing, and a lack of MTSS point people at schools; these factors contribute to inequities

Teacher Implementation Data:

- Overall, teachers felt positively about the MTSS structure at their school
    - In the survey, 77% of teachers responded agree or strongly agree to the statement, "My school uses a framework in which staff can effectively and efficiently implement multi-layered systems of support"
    - 94% of teachers said agree or strongly agree to the statement, "My school monitors the progress of students receiving literacy interventions"

- However, significant disparities exist:
    - On average, general education teachers estimated that approximately 32% of their students are receiving interventions. However, this average highlights disparities between RIS and non-RIS. RIS teachers estimated that about 47.6% of their students receive interventions, compared to roughly 26% in non-racially identifiable schools.

Theme 2: Resource and Staffing Constraints

Summary: Staffing shortages, inconsistent funding, and limited dedicated intervention time are pervasive challenges. These resource constraints hinder schools' abilities to deliver timely, sustained support, leading to gaps between the intended design of interventions and their on-the-ground execution.

Supporting Data:

Teacher-Reported Staffing Issues:

- When asked about potential barriers to students making progress in literacy interventions, teachers identified:
    - Staffing and resource constraints: 28 mentions
    - Classroom size and support: 16 mentions
- Teachers also noted specific staffing challenges in disagreeing with the statement "My school's use of interventions matches student needs":
    - Staffing and resource constraints: 19 mentions
    - Inconsistent intervention support: 10 mentions

Principal Staffing Concerns:

- Lack of capacity and predictable staffing to support all the students that need interventions

Reading Interventionist Operational Issues:

- Time in the school day to provide effective interventions
- Guidance and support to use UFLI for interventions
- Identifying skills and instructional strategies for students during interventions to align pacing
- Absenteeism in interventions causing capacity and effectiveness issues

Representative Quotes:

Teacher Quotes
"Our interventionists are regularly pulled to sub"
"We need more staff available to support the interventions needed"
"Without support staff, it's difficult to manage interventions"
"We need more staff to support literacy interventions"
"Teachers are overwhelmed with the amount of work required"
"We need more time and resources to effectively implement interventions"
"Large class sizes make it difficult to meet students' individual needs"
"I have too many students in my class to give adequate attention to each one"
"Classroom teachers are expected to provide interventions, which is difficult with 30+ students in a class"

"We have only one part-time interventionist and limited support from Reading Corps"

"We don't have the capacity to deliver interventions consistently in the classroom"

"There are too many students needing support for the few interventionists available"

"There is no consistency in the support provided to students"

"Reading Corps doesn't have the capacity to serve all students who need support"

Reading Interventionists Quotes

"So you're trying to work around a bunch of different schedules. Make sure they're getting their core instruction. They're in intervention for scaffolded instruction or mini lessons, but are there for core. So where is the extra support supposed to come from?"

"I have about 14 hours / week where I get to wokr with students, and an AE [Associate Educator] has about 20 hours. We see as many students during those times as possible, and teachers pick up the rest. It's a lot for them."

"I'm the only full time interventionist, so I end up taking on the load. Getting everyone set up in FastBridge, set up in Educlimber. Takes a lot of time in an already busy schedule."

"...and lets remember UFLI is core, but they're asking us to use it as intervention."

> *"Often you have students in a group who it seems initially like their needs are the same, but when you work closely with them you realize it's not."*
>
> *"...and sometimes we're packing our groups over the recommended limit because some kids attend so infrequently so what do we do when they're all there? The group is over capacity and the quality is diminished."*

Theme 3: Equity and Access Disparities

Summary: Although overall satisfaction with reading support is moderately high, disparities exist - especially among students of color and students receiving special education - where higher rates of intervention do not necessarily translate to effective or appropriately tailored support, exposing significant inequities in access and outcomes.

Supporting Data:

Caregiver Satisfaction Disparities:

- While most caregivers reported high satisfaction with extra reading support (72–83%), particularly in kindergarten (83%)—despite those students being the least likely to receive it (23%), significant disparities exist.

Differences by Educational Services:

- Caregivers reported that their students receiving special education services were the most likely to get extra support (53%) but had the lowest satisfaction (72%), suggesting concerns about support effectiveness or appropriateness

Differences by Race/Ethnicity:

- Notable racial and ethnicity disparities in satisfaction were reported, with American Indian (48%), Asian, and Black/African American caregivers (57%) showing the lowest levels of satisfaction; interviews reinforced these equity concerns.

Types of Reading Supports Outside of Classroom

- 77% of caregiver interviews referenced students receiving reading support outside of their classroom, which included:
    - SPED Services (26%)
    - Reading Interventions (21%)
    - Caregivers providing support at home (15%)
    - ELL support (9%)
    - Outside/Private Tutoring (6%)
    - Advanced Learning Services (2%)

Support Effectiveness:

- 26% of responses also mentioned the quality of the support their students were receiving for reading
    - Of those responses, 85% referenced that the extra reading support (interventions) were helpful for their students, caregivers cited improvement in reading, language development, and their students' confidence around reading.
- Those who said that they did not find the extra reading support (interventions) helpful (7%) or "not sure" (9%), caregivers cited not seeing improvement in reading, or that the supports just started so they are not sure yet the impact on their students' reading progress.

Special Education Concerns

- In addition to caregivers mentioning SPED services as a reading support, there were also additional responses throughout the interview that gave additional context:
    - Some mentioned that their students who were receiving special education services were struggling with reading
    - Some felt the services helped, but progress was slow and/or not effective
    - Some mentioned uncertainty about student's reading progress or what supports are in place for reading

Teacher-Observed Disparities

Differences by Racially Identifiable Schools

- RIS teachers estimated that about 47.6% of their students receive interventions, compared to roughly 26% in non-racially identifiable schools

Representative Quotes:

Caregiver Quotes
"My child really started improving with reading after she received 1:1 pull-out reading support. It was a game changer."
"Reading corps taught both of kids how to read. They were both considered below grade level early in first grade and caught up thanks to reading corps."
"I fear my child who has an IEP improving enough to not qualify for services anymore, but then continue to flounder once the extra support is discontinued and never fully achieve grade level literacy skills. An equitable education means support to achieve grade level fully, not just be raised up to just above failing level."
"3rd grader has an IEP and struggles a lot more."
"The school is enabling them to not get them to where they need to be."
"Hard to tell because my child is in SPED, I am not sure if his reading has progressed."

Theme 4: Variability in Quality and Effectiveness

Summary: Although overall satisfaction with reading support is moderately high, clear disparities exist - especially among students of color and students receiving special education - where higher rates of intervention do not necessarily translate to effective or appropriately tailored support, exposing significant inequities in access and outcomes.

Supporting Data:

Teacher Concerns About Intervention Quality

- The statement "My school's use of interventions matches student needs" received the lowest positive rating among MTSS-related statements, with 25% of teachers expressing disagreement or strong disagreement.
- When asked to elaborate on their disagreement, teachers identified key quality issues:
    - Lack of personalization in interventions
    - Intervention process and effectiveness
    - Student attendance and consistency
    - Student behavioral and mental health challenges
    - Communication and collaboration challenges
    - Curriculum and framework issues
    - Teacher input and involvement

Representative Quotes:

Teacher Quotes
"Interventions stop for 6 weeks to review data, which wastes valuable time"
"The process of assessing students and grouping them for interventions is unclear"
"I don't know what framework our school uses for interventions"
"There is no clear process for collaboration between teachers and intervention staff"
"There is no clear intervention protocol or training for teachers"
"Data review and intervention planning take too long"
"Students are just given 'repeat lessons' which don't address the gaps they have"
"Students receive the same lesson twice with no differentiation"
"Interventions are the same for all students, regardless of their individual needs"
"I have no communication with the MTSS TOSA until we meet, and then I'm put on the spot for information"
"Teacher input should matter when deciding interventions"
"Teachers are not included in the decision-making process for interventions"

"The current system does not take into account what teachers observe in the classroom"

"The process for identifying students for interventions is slow"

"Frequent absences slow progress"

"Students missing intervention sessions affects their ability to catch up"

"The literacy curriculum is not engaging or flexible enough"

"Interventions are too rigid and don't match students' needs"

"Behavioral problems prevent students from focusing during interventions"

"Low self-esteem and anxiety affect students' participation in interventions"

"Teacher input is not being considered in intervention planning"

"Teachers should be more involved in the intervention process"

"UFLI is great, but we don't have enough staff to do interventions with kids that need bridging between skills."

"We need more of a focus on helping kindergarten teachers give different tiered interventions and sooner than later. Our school starts late with interventions for K, so when they go to first grade, they are pretty behind"

> *"We need early intervention for preschool and Kindergarten students. Early interventions [those grades] have been shown to be more impactful than interventions in 2nd or 3rd grade"*

How does the district identify students requiring academic interventions? Are the identification methods used inclusive and consistent across all student demographics?

Finding 3: While the district employs various diagnostic tools to identify students for reading interventions, resource constraints and language challenges—especially for English-language learners—undermine the consistency and inclusivity of these methods across all student demographics.

Key Themes Overview

Two interconnected challenges affect intervention identification:

1. **Inequity and Inconsistency** in identification methods across demographics
2. **Resource-Related Challenges** that hinder follow-through on identification

---

Theme 1: Inequity and Inconsistency in Identification Methods

Summary: While principals and reading interventionists report that identification methods work well overall—particularly in schools with dedicated MTSS leads—significant concerns exist about inclusivity. Assessment tools primarily administered in English create barriers for dual language learners and English learners, and district leadership acknowledges inconsistent application across student demographics.

Supporting Data:

District Leadership Perspective:

- The district provides research-based guidance through professional development along with tools like decision trees, FastBridge, MCA, and diagnostics to identify students requiring intervention
- However, inclusivity and consistency of implementation within schools are unclear and need improvement
- Leaders recognize the need to strengthen both equity and fidelity of assessment practices to ensure all student populations, especially marginalized groups, are accurately and fairly assessed

Teacher Assessment Confidence:

- 89% of teachers agreed or strongly agreed that "My school utilizes assessment tools that accurately and reliably identify students who need reading interventions and supports"
- However, 71% of teachers rate district supports in effectively identifying students for literacy interventions as either poor or fair
- This contrasts sharply with only 30% rating school leader supports as poor or fair, suggesting effective school-level processes but inadequate district-level support

Principal Implementation Success:

- Principals generally feel confident in their methods for identifying and monitoring students needing support, citing effective use of assessments, screeners, and staff collaboration
- Schools with a dedicated leader or support role, such as an MTSS Lead, tend to have the most successful identification processes
- While principals are largely satisfied with identification, the greater challenge lies in ensuring adequate resources to support all identified students

Reading Interventionist Concerns:

- Generally found identification methods to be inclusive and consistent within their own schools for accurately identifying students needing additional reading support
- Significant challenges exist around identifying students accurately in dual language/ELL programming due to assessments being administered in English

Theme 2: Resource-Related Challenges

Summary: Although identification itself appears generally effective at the school level, insufficient resources, staffing, and time hinder the process. While identification may be managed adequately at individual schools, the ability to follow through with timely interventions—especially in under-resourced settings—remains a significant districtwide challenge.

Supporting Data:

District Leadership Resource Constraints:

- While assessment tools exist, limited resources and uneven funding often hinder full implementation
- These disparities mean some schools are better equipped to identify and support students, while others struggle—not due to the tools themselves, but because of systemic challenges in staffing, capacity, and resource allocation

Teacher Implementation Gaps:

- Teachers generally trust assessment accuracy but express concern about the district's broader role in the identification process
- Many feel district-level support is lacking, particularly in ensuring consistency and follow-through across different student groups
- Resource shortages—such as limited staffing and time—further hinder the ability to act on assessment data

Reading Interventionist Operational Barriers:

- Identification and progress monitoring takes significant time and effort, reducing time available for serving students

- The main issue is not identification, but being able to serve all students who need reading interventions due to staffing and time constraints

***Principal Follow-Through Challenges*:**

- Even with strong identification systems, practical constraints like staffing shortages and scheduling conflicts often hinder timely and effective follow-up
- This is especially problematic in under-resourced settings where identified students may not receive appropriate interventions

---

How are parents notified promptly and clearly about the need for interventions, the type of support provided, and student progress?

Finding 4: Caregivers are notified about interventions and student progress via multiple channels (such as parent-teacher conferences, standardized letters, digital messages, and phone calls), though inconsistencies in frequency, language accessibility, and clarity often undermine the prompt and clear communication needed by all families.

Key Themes Overview

Three interconnected challenges contribute to ineffective communication:

1. **Multi-Channel Communication Methods** with varied effectiveness
2. **Barriers to Clarity and Accessibility** affecting understanding
3. **Inconsistencies in Frequency and Effectiveness** across schools and demographics

---

Theme 1: Multi-Channel Communication Methods

Summary: Schools use a mix of parent-teacher conferences, letters home (including standardized intervention notification letters required by the Minnesota READ Act), digital messages (emails, texts, apps), and phone calls to notify caregivers about interventions, support details, and student progress. While conferences are the most common avenue—especially in general education and special education IEP meetings—caregivers of students of color show a clear preference for digital methods, which may offer greater immediacy and accessibility.

Supporting Data:

Caregiver Communication Experiences:

- Parent-teacher conferences were the most common way caregivers learned about reading levels, followed by letters home and digital messages
- Conferences: Main communication method (25% of interviews), but accessibility varies by demographics
- Digital methods (emails, texts, messenger apps): Preferred by 45% of caregivers of students of color, with 42% of those who receive it preferring this method
- Phone calls: Second preference (34% mentioned, 18% prefer among those who receive it)

Differences by Race/Ethnicity

- American Indian/Alaskan Native caregivers were least likely to receive information from conferences (77%) and most likely to say they never received information about progress (10%)

Differences by Educational Services

- Caregivers of students receiving ELL services were most likely to report never receiving information about progress (7%) and least likely to receive conference information (73%)

Teacher Communication Patterns:

Differences by Teacher Role

- General education teachers most commonly use parent-teacher conferences (97%)
- Special education resource and self-contained teachers primarily communicate through IEP meetings (94% and 100%, respectively)

Differences by Racially Identifiable Schools

- Most common teacher communication frequency is quarterly across schools (56% non-RIS, 47% RIS)
- RIS teachers more likely to communicate monthly, but only 26% of RIS teachers felt caregivers understood assessment scores vs. 46% of non-RIS teachers

District Leadership Communication Tools:

- Minnesota READ Act requires caregiver notification about interventions—district provides report template to schools
- Range of communication tools available: FastBridge data reports, diagnostic assessments, and structured guidance
- However, use is not consistent across schools, leading to variability in how and when caregivers are notified

Theme 2: Barriers to Clarity and Accessibility

Summary: Despite multiple channels of communication, barriers including language, heavy academic jargon, and a tendency to focus on behavioral issues rather than academic progress make it difficult for some caregivers—particularly Hispanic/Latino, American Indian/Alaskan Native, and non-English households—to fully understand their students' assessment data and progress. These communication challenges lead to discrepancies between caregivers' perceptions of their students' reading levels and what is relayed by teachers.

Supporting Data:

***Caregiver Understanding Disparities*:**

- 65-79% of caregivers reported familiarity with grade-level reading expectations
- Highest familiarity: Caregivers of advanced learners (79%), Asian (78%), and White (76%) students
- Lowest familiarity: Hispanic/Latino (61%) and ELL caregivers (65%), with higher uncertainty (28% and 22%, respectively)

***Caregiver Reading Progress Communication Gaps*:**

- Caregivers of ELL services and Asian, Hispanic/Latino, American Indian/Alaskan Native students reported highest discrepancy between perceived and teacher-reported reading levels
- Language barriers and focus on behavior over academics noted as obstacles to understanding

***Caregiver Communication Quality Issues*:**

- 33% of caregivers mentioned communication quality was insufficient, citing:
    - Limited/infrequent communication
    - Focus on behavior over reading
    - Lack of clarity/transparency
    - Desire for more proactive communication

Principal Notification Challenges:

- Letters often contain dense language, acronyms, or insufficient explanation
- Particularly difficult for caregivers with limited English proficiency
- Teachers may forget to send letters or lack time due to competing responsibilities
- Some principals noted letters don't foster true partnership

Representative Quotes:

Caregiver Quotes
"Unclear as to my child's reading level, I was informed of her standardized reading test score but again, unclear" *"Not good communication. I feel like that should include a learning plan, not just tell me that he is behind.*

Theme 3: Inconsistencies in Frequency and Effectiveness

Summary: There's notable variation in how and how often parents are communicated with. While many teachers report quarterly or even monthly contacts, some district-level practices (such as ensuring FastBridge data are shared at conferences) are inconsistently implemented across sites. This inconsistency—compounded by occasional lapses in sending out letters or the use of inaccessible language—means that a significant portion of caregivers (particularly those from underserved communities) report not receiving timely or clear information.

Supporting Data:

Communication Frequency Variations:

- Teacher-reported frequency: Most common is quarterly, but RIS schools more likely to communicate monthly
- However, effectiveness doesn't correlate with frequency—26% of RIS teachers felt caregivers understood assessment scores vs. 46% non-RIS teachers
- 8% of interviewed caregivers said they are not communicated with about reading progress much or at all

District Implementation Inconsistencies:

- While tools like FastBridge data are available for conferences, their use varies significantly across schools
- Uneven implementation leads to variability in caregiver notification timing and quality
- District leaders recognize messaging often remains overly technical, making it difficult for families to understand

***Caregiver Feedback on Inadequate Communication*:**

- 29% of interviewed caregivers want more communication/support from schools about reading progress and classroom instruction
- 78% of those wanting more communication specifically wanted updates about reading progress and instruction methods

***Reading Interventionist Supplemental Efforts*:**

- Many interventionists send home and help prepare notification letters (9 mentions)
- Some directly reach out through phone calls, texts, emails, or conferences (7 mentions)
- Provide information to teachers/principals to share with caregivers (6 mentions)

***Representative Quotes*:**

Caregiver Quotes
"We have had no communication about any learning that is happening in the school this year. Have no idea what we should be doing at home to assist with what is being taught at school" —Black/African American, 2nd grade caregiver *"I was not informed until Spring conferences that my child needs a 'mini-intervention' with reading fluency… it would have been nice to know earlier in the year."* —Hispanic/Latino, White, 1st grade caregiver *(Paraphrased) "Not good communication. I feel like that should include a learning plan, not just tell me that he is behind."*

How are caregivers and students informed of specific strategies of instruction and what strategies will improve their student's reading level?
Finding 5: Caregivers and students receive information about reading strategies through various channels - such as teacher newsletters, digital messages, and parent-teacher conferences - but inconsistent caregiver involvement- especially for caregivers of students of color and English learners- and variable student engagement highlight the need for more personalized, collaborative approaches to improve reading levels.

Key Themes Overview

Three interconnected challenges contribute to inconsistent involvement:

1. **Multiple Communication Channels with Varied Reach** affecting information access
2. **Inconsistent and Limited Caregiver Engagement in Planning** despite educator claims
3. **Variable Student Involvement and the Need for Personalized, Collaborative Support**

Theme 1: Multiple Communication Channels with Varied Reach

Summary: Caregivers learn about instructional strategies and progress through a range of methods—from teacher-provided materials at home, newsletters, and parent-teacher conferences to digital messages (emails, texts, apps) and phone calls. While many caregivers (particularly those of Asian students and students receiving special education services) report receiving some form of communication, others (especially caregivers of students receiving English Learner services and certain other communities) experience minimal outreach, reflecting differences in how and by whom the messaging is delivered.

Supporting Data:

***Caregiver Communication Experiences*:**

- 98% of interviewees and 12% of survey respondents noted some caregiver involvement in student reading
- Primary involvement: Receiving materials from schools (43% of interviews) or reading at home (13%)
- However, 29% of interviewees reported no communication/involvement at all

Demographic Disparities in Outreach:

- Caregivers of students receiving special education services reported highest levels of involvement with schools
- Caregivers of students receiving ELL services reported the lowest levels of involvement
- Caregivers of Asian students were most likely to be informed of classroom plans
- Caregivers of Black/African American students were most likely to be asked to help develop their child's plan
- Caregivers of multiracial students were most likely to receive resources to support reading at home

***District Leadership Resource Provision*:**

- District provides resources like literacy toolkits and instructional guidance documents

- Resources shared through platforms like News & Notes and principal professional development sessions
- Tools designed to standardize outreach and promote best practices for inclusive instructional planning
- However, implementation varies widely across schools, leading to gaps in caregiver engagement

Principal Implementation Variability:

- Principals mention various ways teachers inform parents: weekly newsletters about instruction, discussing strategies at conferences (7 mentions)
- Some schools have expectations for teachers to send home resources for caregiver support (5 mentions)
- 5 mentions of no specific or systemic expectations schoolwide for involvement
- 4 mentions that involvement depends on individual teacher/school approach

Theme 2: Inconsistent and Limited Caregiver Engagement in Planning

Summary: Despite nearly all interviewed caregivers acknowledging involvement in their child's reading compared to only a very small percentage (4%) participating in instructional planning, there is a notable disconnect between educator claims (with 96% of teachers saying they share strategies) and caregiver experiences—with 29% reporting no communication at all. This inconsistency is compounded by disparities across demographics, where some caregivers are given detailed classroom plans and resources, while others receive little to no personalized guidance.

Supporting Data:

Teacher-Caregiver Communication Disconnect:

- 96% of teachers stated they provide caregivers with strategies to support their child's reading progress at home
- However, caregiver responses do not align with this high percentage, suggesting a gap between educator outreach and caregiver perception

- Only 4% of caregiver interviewees mentioned being involved in making a plan for their students' reading instruction

***Caregiver Desire for Enhanced Support*:**

- 27% of interview responses and 9% of survey responses referenced how caregivers would like to be involved
- Most wanted: More helpful resources (69% interviews; 55% surveys)
- Also desired: Support understanding reading levels/scores (21% surveys), more communication from school/teachers (21% interviews)

***Caregiver Quality and Accessibility of Resources*:**

- Some caregivers feel overwhelmed by quantity or complexity of materials sent home (e.g., weekly packets)
- Many want simple, actionable tips that align with classroom instruction
- Caregivers appreciate personalized approaches: sitting down with teachers, receiving materials matched to child's level
- Strong interest in integrating literacy into daily routines, especially for working families

Demographic Engagement Patterns:

- In interviews, 43% of caregivers of students of color said they received resources but want more personalized, practical support
- 29% of interviewed caregivers said they were not involved by their teacher or school at all

***District Consistency Challenges*:**

- While policies and frameworks exist for engagement, they are not uniformly practiced
- Inconsistencies in how resources are used and how data is communicated create gaps

- Some families are well-informed while others remain disconnected
- Leadership identifies need for stronger accountability measures for consistent, equitable communication

Representative Quotes:

Caregiver Quotes
"How do I fit little pieces of that literacy work in our daily lives?"

Theme 3: Variable Student Involvement and the Need for Personalized, Collaborative Support

Summary: Teachers emphasize engaging students in self-assessment and goal-setting as part of instructional strategy; however, caregiver feedback suggests that genuine, consistent student participation in choosing reading strategies is uneven. While some groups (such as Asian and English learners) are more likely to be actively involved (according to their caregivers), others (like students with 504 plans) experience less engagement, highlighting a need for more tailored and collaborative approaches.

Supporting Data:

Teacher-Reported Student Engagement:

- Only 6% of surveyed educators reported they do not engage students in identifying their own strengths and areas of growth
- While this statistic appears promising, it remains unclear whether all students in 94% of classrooms truly experience this practice meaningfully

- Given inclusion in MPS Policy 6121, more consistent methods for ensuring student engagement in self-assessment are needed

Caregiver-Reported Student Involvement Disparities:

- Caregivers of students receiving ELL services and those of Asian students were most likely to report their students were actively involved in choosing reading strategies
- Those with 504 plans and those of unknown race/ethnicity reported the least student involvement
- This suggests uneven implementation of student-centered approaches across different populations

Principal Expectations for Student Engagement:

- Some principals shared expectations that students are involved in goal-setting and choosing strategies (2 mentions)
- Due to time constraints in focus groups, not all principals were asked about student involvement
- Inconsistent systematic expectations across schools

Reading Interventionist Student Engagement:

- For students receiving tier 2 and tier 3 support, some interventionists involve them in setting goals or selecting strategies
- However, this practice is inconsistent across interventionists
- Primary focus often remains on delivering interventions rather than fostering sustained, student-driven engagement

Representative Quotes:

Caregiver Quotes
"I have received very little communication from the classroom teacher other than my child is not progressing as quickly as they would like but not doing bad enough to receive extra support. To me this means it falls on me as the parent to figure it out." *"I have taken it upon myself to try to support reading development at home but I don't have a good sense of how to integrate what the school is working on with my child or what they are working on."* *"My student has been making progress but not at the rate expected given the interventions they have received. Their teacher informed me that meetings are happening but we have not been invited or informed about them or what was decided in them."*

References

Bice, K. (2024, June 11). K–5 curriculum adoption update. Minneapolis Board of Education. https://meetings.boardbook.org/Public/Agenda/1807?meeting=637216

Burk, K., & Hasbrouck, J. (2023). Connecting the science of reading to social justice: Introduction to the special section. School Psychology, 38(1), 4–6. https://doi.org/10.1037/spq0000536

Center on Reinventing Public Education. (2024). The state of the American student: Fall 2024 – Solve for the most complex needs: A path forward as pandemic effects reverberate. https://crpe.org/wp-content/uploads/CRPE_SOS2024_FINAL.pdf

DeWalt, D. A., & Pignone, M. P. (2005). Reading is fundamental: The relationship between literacy and health. Archives of Internal Medicine, 165(17), 1943–1944. https://doi.org/10.1001/archinte.165.17.1943

Hollingsworth, H. (2023, April 20). Why more U.S. schools are embracing a new "science of reading." PBS NewsHour. https://www.pbs.org/newshour/education/why-more-u-s-schools-are-embracing-a-new-science-of-reading

Lesnick, J., Goerge, R., Smithgall, C., & Gwynne, J. (2010). Reading on grade level in third grade: How is it related to high school performance and college enrollment (Issue Brief No. 1, p. 12). Chapin Hall at the University of Chicago. https://www.chapinhall.org/wp-content/uploads/Reading_on_Grade_Level_111710.pdf

Minneapolis Public Schools. (2025, April 27). Core academics and instruction. Retrieved June 18, 2025, from https://www.mpschools.org/academics/core-academics

Minneapolis Public Schools, n.d., "Winter FastBridge Screening Outcomes". Retrieved June 18, 2025 from https://www.mpschools.org/about-mps/strategic-plan/academic-achievement

Minnesota Department of Education. (2024, June 14). Minneapolis Public Schools local literacy plan: 2024–2025 school year. Retrieved June 18, 2025, from https://public.education.mn.gov/MDEAnalytics/DataTopic.jsp?TOPICID=580

Minnesota Management and Budget. (2024, April 9). Educational opportunity [Measurable Goals – One Minnesota Plan]. Retrieved June 18, 2025, from https://mn.gov/mmb/one-mn-plan/measurable-goals/educational-opportunity.jsp

Minnesota READ Act, Minn. Stat. § 120B.12 (2023). https://www.revisor.mn.gov/statutes/cite/120B.12

National Center for Education Statistics. (2024). The Nation's Report Card: 2024 reading assessment – Grade 4 national trends. U.S. Department of Education, Institute of Education Sciences. https://www.nationsreportcard.gov/reports/reading/2024/g4_8/national-trends/?grade=4

Romeo, R. R., Uchida, L., & Christodoulou, J. A. (2022). Socioeconomic status and reading outcomes: Neurobiological and behavioral correlates. New Directions for Child and Adolescent Development, 2022(183–184), 57–70. https://doi.org/10.1002/cad.20458

Schwartz, S. (2022, July 20). Which states have passed "Science of Reading" laws? What's in them? Education Week. https://www.edweek.org/teaching-learning/which-states-have-passed-science-of-reading-laws-whats-in-them/2022/07

Sparks, R. L., Patton, J., & Murdoch, A. (2014). Early reading success and its relationship to reading achievement and reading volume: Replication of '10 years later.' Reading and Writing, 27(1), 189–211. https://doi.org/10.1007/s11145-013-9439-2

Torgerson, C., Brooks, G., Gascoine, L., & Higgins, S. (2019). Phonics: Reading policy and the evidence of effectiveness from a systematic 'tertiary' review. Research Papers in Education, 34(2), 208–238. https://doi.org/10.1080/02671522.2017.1420816

Appendix

Appendix A: Key Terms

This glossary provides key terms you will see throughout the report. The working definitions below are meant to facilitate understanding of this report rather than provide a comprehensive definition of each term.

Term	Definition	Additional Resources
Benchmark Advance/Adelante	Benchmark Advance/Adelante is the current K-5 reading comprehension curriculum used in all MPS elementary schools, including Dual Language schools.	• Literacy Resources - Minneapolis Public School District
PRESS	Path to Reading Excellence in School Sites (PRESS) is used in K-5 as a reading intervention resource.	• Literacy Resources - Minneapolis Public School District
Comprehension	Reading comprehension is the process of understanding and interpreting what you read.	• Literacy Resources - Minneapolis Public School District
Fluency	The ability to read a text accurately, quickly and with expression	• Literacy Resources - Minneapolis Public School District
Phonemic Awareness	Phonemic awareness refers to the ability to hear, identify and manipulate individual sounds that make	• Literacy Resources - Minneapolis

	up words. The awareness of the sounds in words is foundational for reading success.	Public School District
Phonics	Phonics is the ability to match sounds to letters and letter groups in reading. Phonics instruction teaches the relationships between the letters of written language (graphemes) and the sounds of spoken language (phonemes). To read, children need to understand the alphabetic principle — the idea that letters represent the sounds of spoken language. Decoding is when we use letter-sound relationships to translate a printed word into speech.	• Literacy Resources - Minneapolis Public School District
Core Instruction/Tier 1	Instruction that is provided to all students. Regardless of skill level or readiness, all students participate in core instruction. Core instruction addresses all academic content areas as well as social and emotional learning and behavior.	MPS Policy 6121.pdf

Interventions/Tier 2/Tier 3	Interventions: Personalized, small-group or individual instruction provided to students in addition to core instruction/Tier 1, who are not successful with core instruction alone. Students are identified for interventions using assessment data, and their progress in the intervention is monitored regularly as required by this policy and regulations promulgated by the Superintendent to guide further decision-making about what they need. The goal of intervention is to accelerate a student's learning so that he or she can be successful with core instruction. Interventions are provided to students in addition to core instruction, not in its place. • Tier 2: Tier II supports are delivered in small groups and provide targeted support in addition to core instruction, focusing on specific student needs as identified through diagnostic assessments and progress monitoring. • Intensive, targeted supports in addition to core instruction, focusing on specific student needs as identified through diagnostic assessments and more frequent progress monitoring. Tier three supports are delivered in very small groups or individually. Students meet more frequently and for more time than tier two groups. Tier three should be administered by a	MPS Policy 6121.pdf

	trained educator. (https://www.mpschools.org/academics/core-academics/core/literacy/literacy-resources)	
Multi-Tiered System of Supports (MTSS)	MPS Policy 6121 and Regulation 6121A are implemented in MPS through the utilization of the Mult-Tiered System of Supports (MTSS) framework, which is "designed to help educators support the needs of students who are struggling academically, socially, emotionally or with behavior with the goal of accelerating progress and achieving success in school" (Table 1). The MTSS framework at MPS is in alignment with the Minnesota Multi-Tiered System of Supports (MnMTSS) Framework, which is defined as the following: "MnMTSS is a systemic, continuous improvement framework for ensuring positive social, emotional, behavioral, developmental and academic outcomes for every student. MnMTSS provides access to layered tiers of culturally and linguistically responsive, evidence-based practices and relies on the understanding and belief that every student can learn and thrive. In addition, it engages an anti-bias and socially just approach to examining policies and practices and ensuring equitable distribution of	• Minnesota Multi-tiered System of Supports (MnMTSS) • Minnesota READ Act Local Literacy Plan for Minneapolis Public School District

	resources and opportunity" (Minnesota Department of Education, 2024). The MnMTSS Framework consists of 5 components (Minnesota Department of Education, 2024, p. 7): 1. **Infrastructure:** Provides a system in which people can work effectively and efficiently 2. **Family and Community Engagement:** Promotes authentic collaboration to support common values and equitable outcomes 3. **Multi-Layered Practices and Supports:** Provide students with high-quality core instruction (Tier 1) and interventions (Tier 2 and 3) that are matched to student needs and provided in addition to Tier 1. The combination of all tiers of support provides students with the intensity of instruction they need. 4. **Assessment:** Tools with which to accurately and reliably collect information that aids decision-making. 5. **Data-Based Decision-Making:** Practices that consider the unique experiences of every population and drive continual improvement	

READ Act	Minnesota Reading to Ensure Academic Development Act, known as the READ Act, was passed and signed into law by Governor Tim Walz on May 24, 2023. The goals of this legislation are to have every Minnesota child reading at or above grade level every year, beginning in kindergarten, and to support multilingual learners and students receiving special education services in achieving their individualized reading goals in order to meet grade-level proficiency. It includes requirements for screening, professional development for teachers, and intervention for all students reading below grade level.	• Literacy Resources - Minneapolis Public School District • READ Act
Special Education (SPED)	"Special education is instruction that is specially designed to meet the unique needs of a child with a disability. This means education that is individually developed to address a specific child's needs that result from his or her disability. Since each child is unique, it is difficult to give an overall example of special education. It is individualized for each child." (https://www.parentcenterhub.org/iep-specialeducation/)	• Special Education - Minneapolis Public School District • Special Education - Center for Parent Information and Resources
Individualized Education Program/Individual	An IEP (Individualized Education Program) is a legally binding document that outlines the special education	• Key Definitions in Part B of IDEA | Defining and Understanding the

Education Plan (IEP)	services and supports a student with disabilities will receive in school.	Individualized Education Program
504 Plan	A 504 plan is a document that outlines accommodations and services for students with disabilities to ensure equal access to education.	• Section 504 - Minneapolis Public School District • What is the difference between an IEP and a 504 Plan? | AccessComputing.
Educational Benefits/Free and Reduced Lunch (FRL)	Educational Benefits or Free and Reduced Lunch (FRL) are terms both indicating association with the National School Lunch Program (NSLP), which is a federally assisted meal program in both public and nonprofit private schools. NSLP provides low-cost or free lunches to eligible students in PreK-12. Educational Benefits/FRL status are often used as a proxy for school districts and educational researchers to measure low income or relative poverty levels of students and families, though there are limitations to this method.	• Free and Reduced-Price Process • A PRiMER On Free and Reduced-Price Lunch • National School Lunch Program | Food and Nutrition Service • Free or reduced price lunch: A proxy for poverty? | IES
Homeless and Highly Mobile (HHM)	Refers to populations within the Minneapolis Public Schools community that meet the McKinney- Vento Homeless Assistance Act definition of homelessness: "children and youth 'who lack a fixed, regular, and	• Homeless & Out-of-home Placement - Minneapolis Public School District

	adequate nighttime residence.' This includes children and youth living in the following situations: • shelters or transitional housing programs • motels, hotels or weekly rate housing • doubled up with friends or relatives because family cannot find or afford housing • abandoned buildings, public space, car or other inadequate accommodation" (https://www.mpschools.org/departments/student-support-services/homeless-out-of-home)	
English Learner (EL)	In Minnesota, an English Learner (EL) is a student from preschool through 12th grade who: • Grew up speaking a language other than English, or lives in a home where another language is commonly spoken, and • Needs extra support learning English in order to fully take part in school classes taught in English. This is based on a language test and other age-appropriate evaluations. (https://www.revisor.mn.gov/statutes/cite/124d.59#:~:text=(a)%20%22English%20learner%22,academic%20classes%20taught%20in%20English.)	• Multilingual - Minneapolis Public School District • English Language Development Program • Sec. 124D.59 MN Statutes.

Differentiation	A process teachers use to adapt core instruction based on the needs of their students. Core instruction may be adapted based on students' interests, levels of readiness, background knowledge, and culture.	MPS Policy 6121.pdf
Science of Reading	The science of reading refers to the body of research from multiple scientific fields on how the brain learns to read: • neuroscience (fMRI imaging and eye-movement studies) • cognitive psychology • linguistics and communication • implementation science • developmental psychology • education and school psychology The Reading League provides a common definition: "The science of reading is a vast, interdisciplinary body of scientifically-based* research about reading and issues related to reading and writing. This research has been conducted over the last five decades across the world, and it is derived from thousands of studies	• What is the Science of Reading • Why more U.S. schools are embracing a new 'science of reading' | PBS News

	conducted in multiple languages. The science of reading has culminated in a preponderance of evidence to inform how proficient reading and writing develop; why some have difficulty; and how we can most effectively assess and teach and, therefore, improve student outcomes through prevention of and intervention for reading difficulties." (https://www.mpschools.org/academics/core-academics/core/literacy)	
University of Florida Learning Institute (UFLI)	University of Florida Literacy Institute (UFLI) is the early adopted foundational skills/phonics curriculum in elementary schools. (https://www.mpschools.org/academics/core-academics/core/literacy/literacy-resources)	
Language Essentials for Teachers of Reading and Spelling (LETRS)	LETRS is professional learning that provides educators and administrators with deep knowledge to be literacy and language experts in the science of reading. Both programs professional learning programs (LETRS and OL&LA below) align with Science of Reading approach and increase educators' ability to meet student needs in these literacy skills: • phonological awareness	• LETRS professional learning for Minnesota K–5 teachers and literacy professors!

	• phonics • fluency • vocabulary • comprehension • written language (https://www.mpschools.org/academics/core-academics/core/literacy)	
Online Language and Literacy Academy (OL&LA) by CORE Learning	OL&LA is professional learning in structured literacy tailored to language-diverse classrooms. Both professional learning programs (LETRS and OL&LA) align with Science of Reading approach and increase educators' ability to meet student needs in these literacy skills: • phonological awareness • phonics • fluency • vocabulary • comprehension • written language (https://www.mpschools.org/academics/core-academics/core/literacy)	• The Online Language & Literacy Academy - Professional Learning & Support
FastBridge Reading	Required by MPS	• Assessments - Minneapolis Public

Assessment	FastBridge is a web-based assessment suite. MPS uses FastBridge assessments as district-wide universal screeners for all students K-9 in order to assess students' reading skills. The reading exams include: • earlyReading (K-1 students only) • aReading (2-9 students only) • CMBReading (optional for 4-5 students) The purpose of a universal screener is to identify students who could benefit from additional support and to monitor students' growth throughout the school year. Universal screening assessments are typically brief, conducted with all students at a grade level, and provide teachers and other staff with data to plan instruction, as well as support decision making at the class, grade, or district level. The assessments are aligned to Common Core Standards and MN K-12 Standards. Assessment results can be used to identify students in need of additional instructional support or advanced differentiation.	School District • FastBridge Assessments - Information for Public • FastBridge - Illuminate Education
ACCESS Assessment	ACCESS for ELLs measures English Language proficiency and is required by the State of Minnesota. Test items are written from the model performance indicators of WIDA's five English Language Proficiency	• Assessments - Minneapolis Public School District

	(ELP) standards: • Social & Instructional Language, • Language of Language Arts, • Mathematics, • Science • Social Studies • Test forms are divided into five grade level clusters (testing grades 1-12).	
Racially Identifiable School (RIS)	Racially identifiable school means a school where the percentage of protected students in a school is more that 20 percentage points above the percentage of protected students in the entire district for the grade levels served by that school. These schools receive additional funding to support targeted strategies at their sites.	• Achievement and Integration - Minneapolis Public School District • Achievement and Integration Program - MDE

Appendix B: Caregiver Data Graphs and Tables

Table 1. Caregivers' responses to “How satisfied are you with how reading is being taught in your student's classroom?”, disaggregated by educational services their students are receiving.

Category	Unsatisfied	Satisfied	Neutral	Not Sure
Receiving SPED	9%	60%	22%	10%
Receiving Advanced Learning	7%	73%	15%	6%
504 Plan	10%	68%	14%	8%
Receiving ELL	5%	66%	21%	9%

Table 2. Caregivers' responses to “How satisfied are you with how reading is being taught in your student's classroom?”, disaggregated by students’ grade-level.

Category	Unsatisfied	Satisfied	Neutral	Not Sure
Kindergarten	6%	77%	11%	6%

1st Grade	9%	67%	16%	8%
2nd Grade	11%	66%	17%	7%
3rd Grade	6%	67%	18%	9%

Table 3. Caregivers' responses to “How satisfied are you with how reading is being taught in your student's classroom?”, disaggregated by students’ race/ethnicity.

Category	**Unsatisfied**	**Satisfied**	**Neutral**	**Not Sure**
American Indian or Alaskan Native	10%	48%	30%	11%

Asian	8%	57%	29%	6%
Black or African American	11%	57%	24%	9%
Hispanic or Latino	6%	69%	16%	9%
Two or More Races/Ethnicities	7%	71%	12%	11%
Unknown	20%	51%	11%	17%
White	8%	71%	14%	6%

Table 4. Caregivers' responses to “Is your student receiving extra reading support at school? For example, someone that is not their classroom teacher is providing reading instruction through small group or individual work.”, disaggregated by educational services their students are receiving.

Category	**Yes**	**No**	**Not Sure**

Receiving SPED	53%	30%	18%
Receiving Advanced Learning	43%	40%	17%
504 Plan	37%	48%	15%
Receiving ELL	44%	33%	23%

Table 5. Caregivers that answered “yes” to their students receiving extra reading support at school were then asked to respond to “How satisfied are you with the extra reading support your student is receiving at school?”. Caregivers’ responses disaggregated by educational services their students are receiving.

Category	**Unsatisfied**	**Satisfied**	**Neutral**	**Not Sure**
Receiving SPED	8%	72%	12%	7%

Receiving Advanced Learning	4%	79%	8%	8%
504 Plan	5%	80%	15%	0%
Receiving ELL	5%	81%	9%	5%

Table 6. Caregivers' responses to “Is your student receiving extra reading support at school? For example, someone that is not their classroom teacher is providing reading instruction through small group or individual work.”, disaggregated by students’ grade-level.

Category	**Yes**	**No**	**Not Sure**
Kindergarten	23%	54%	23%
1st Grade	35%	49%	16%

2nd Grade	33%	52%	16%
3rd Grade	37%	45%	17%

Table 7. Caregivers that answered “yes” to their students receiving extra reading support at school were then asked to respond to “How satisfied are you with the extra reading support your student is receiving at school?”. Caregivers’ responses disaggregated by students’ grade-level.

Category	**Unsatisfied**	**Satisfied**	**Neutral**	**Not Sure**
Kindergarten	1%	83%	14%	2%
1st Grade	6%	74%	14%	7%
2nd Grade	8%	75%	11%	6%

3rd Grade	6%	75%	12%	7%

Table 8. Caregivers' responses to “Is your student receiving extra reading support at school? For example, someone that is not their classroom teacher is providing reading instruction through small group or individual work.”, disaggregated by students’ race/ethnicity.

Category	**Yes**	**No**	**Not Sure**
American Indian or Alaskan Native	50%	39%	11%
Asian	33%	43%	24%
Black or African American	42%	34%	24%

Hispanic or Latino	34%	42%	24%
Two or More Races/Ethnicities	33%	48%	19%
Unknown	34%	46%	20%
White	31%	54%	15%

Table 9. Caregivers that answered “yes” to their students receiving extra reading support at school were then asked to respond to “How satisfied are you with the extra reading support your student is receiving at school?”. Caregivers’ responses disaggregated by students’ race/ethnicity.

Category	**Unsatisfied**	**Satisfied**	**Neutral**	**Not Sure**
American Indian or Alaskan Native	9%	71%	11%	9%
Asian	12%	53%	12%	24%
Black or African American	7%	71%	18%	4%
Hispanic or Latino	8%	78%	9%	4%

Two or More Races/Ethnicities	7%	76%	13%	4%
Unknown	10%	73%	10%	7%
White	4%	77%	13%	6%

Table 10. Caregivers' responses to “Are you familiar with what ‘grade level reading proficiency would look like for your student?”, disaggregated by educational services their students are receiving.

Category	**Yes**	**No**	**Not Sure**
Not Receiving Advanced Learner Services	72%	10%	18%
Receiving Advanced Learner Services	79%	7%	14%
Not Receiving ELL Services	73%	10%	17%
Receiving ELL Services	65%	14%	22%

Table 11. Caregivers' responses to “Are you familiar with what ‘grade level reading proficiency would look like for your student?”, disaggregated by students’ race/ethnicity.

Category	**Yes**	**No**	**Not Sure**
American Indian or Alaskan Native	69%	16%	16%
Asian	78%	2%	20%
Black or African American	72%	13%	16%
Hispanic or Latino	61%	11%	28%
Two or More Races/Ethnicities	67%	10%	23%

Unknown	62%	15%	24%
White	76%	9%	14%

Table 12. Caregivers were asked, “According to their teacher, what is your student’s current reading level?” and then, “In your opinion, what do you believe is your student’s current reading level?” This table shows the percentage of caregivers that reported a discrepancy between their students’ teacher’s beliefs and their own beliefs about their students' reading level, disaggregated by educational services their students are receiving.

Category	**% Discrepancy**
Receiving ELL Services	24%
Receiving Spec Ed	12%
504 Plan	10%
Receiving Advanced Services	10%

Table 13. Caregivers were asked, “According to their teacher, what is your student’s current reading level?” and then, “In your opinion, what do you believe is your student’s current reading level?” This table shows the percentage of caregivers that reported a discrepancy between their students’ teacher’s beliefs and their own beliefs about their students' reading level, disaggregated by students’ race/ethnicity.

Category	**% Discrepancy**
American Indian or Alaskan Native	21%
Asian	24%
Black or African American	18%
Hispanic or Latino	22%
Two or More	18%

Races/Ethnicities	
Unknown	21%
White	14%

Table 14. Caregivers' responses to “How has your student's teacher notified you of their reading level? Check all that apply.”, disaggregated by educational services their students are receiving.

Category	**Never**	**Conferences**	**Emails**	**Letters**	**Messaging/ Text**	**Phone Calls**
Receiving Spec Ed	3%	87%	13%	23%	10%	12%
Receiving Advanced Learning	3%	93%	8%	27%	7%	4%
504 Plan	3%	96%	13%	24%	9%	6%
Receiving ELL Services	7%	73%	12%	25%	16%	11%

Table 15. Caregivers' responses to “How has your student's teacher notified you of their reading level? Check all that apply.”, disaggregated by students’ race/ethnicity.

Category	Never	Conferences	Emails	Letters	Messaging/ Text	Phone Calls
American Indian or Alaskan Native	10%	77%	17%	39%	10%	7%
Asian	2%	80%	14%	41%	14%	10%
Black or African American	6%	81%	14%	20%	15%	22%
Hispanic or Latino	7%	80%	9%	17%	10%	7%
Two or More Races/Ethnicities	7%	90%	2%	20%	7%	3%
Unknown	6%	93%	4%	19%	7%	1%
White	3%	93%	6%	21%	4%	1%

Table 16. Caregivers' responses to “In what ways have you been involved by your school/teacher in strategies to support your student's reading progress? Check all that apply.”, disaggregated by educational services their students are receiving.

Category	I have not been involved	Told the plan	Received Resources to Help at Home	I have been asked to make a plan	Other
Receiving Spec Ed	19%	52%	45%	26%	11%
Receiving Advanced Learner Services	27%	38%	40%	10%	12%
504 Plan	24%	41%	45%	24%	13%
Receiving ELL Services	28%	33%	34%	16%	8%

,

Table 17. Caregivers' responses to “Do you feel that your student has been actively involved in choosing strategies that will help them progress in reading?”, disaggregated by educational services their students are receiving.

Category	**Yes**	**No**	**Not Sure**
Receiving Spec Ed	41%	16%	42%
Receiving Advanced Learner Services	46%	14%	40%
504 Plan	34%	21%	45%
Receiving ELL Services	58%	15%	27%

Table 18. Caregivers' responses to “Do you feel that your student has been actively involved in choosing strategies that will help them progress in reading?”, disaggregated by educational services their students are receiving.”, disaggregated by students’ grade level.

Category	Yes	No	Not Sure
Kindergarten	40%	14%	46%
1st Grade	34%	20%	46%
2nd Grade	37%	19%	44%
3rd Grade	41%	17%	42%

Table 19. Caregivers' responses to “Do you feel that your student has been actively involved in choosing strategies that will help them progress in reading?”, disaggregated by educational services their students are receiving.”, disaggregated by students’ race/ethnicity.

Category	Yes	No	Not Sure
American Indian or Alaskan Native	47%	14%	39%
Asian	59%	16%	25%
Black or African American	51%	20%	29%
Hispanic or Latino	44%	17%	39%
Two or More Races/Ethnicities	36%	17%	47%
Unknown	30%	22%	47%
White	34%	18%	48%

Table 20. Caregivers' responses to “What additional support do you feel your student would need to improve their level of reading? Check all that apply.”, disaggregated by educational services their students are receiving.”, disaggregated by students’ grade level.

Category	Interventions	More one-on-one support	Resources for to support at home	Resources for tutoring	None
Kindergarten	17%	35%	30%	13%	44%
1st Grade	21%	32%	28%	13%	44%
2nd Grade	20%	31%	29%	15%	47%
3rd Grade	18%	27%	26%	15%	49%

Table 21. Caregivers' responses to “What additional support do you feel your student would need to improve their level of reading? Check all that apply.”, disaggregated by educational services their students are receiving.”, disaggregated by students’ race/ethnicity.

Category	Interventions	More one-on-one support	Resources for to support at home	Resources for tutoring	None
American Indian or Alaskan Native	31%	48%	33%	28%	21%
Asian	35%	57%	37%	24%	27%
Black or African American	29%	46%	36%	26%	21%
Hispanic or Latino	27%	44%	37%	23%	21%
Two or More Races/Ethnicities	15%	20%	27%	11%	58%
Unknown	17%	42%	34%	19%	34%
White	16%	26%	25%	10%	55%

Appendix C: Teacher Data Graphs and Tables

Table 22. Teachers' responses to “Do you believe that [your curriculum] is accessible to all of your students?”, disaggregated by which curricula they reported using.

Curriculum	**Yes**	**Somewhat**	**No**
UFLI	41%	47%	11%
Functional Phonics	36%	49%	15%
Benchmark	12%	44%	43%
Groves	75%	25%	0%
Estrellita	29%	57%	14%
Other	45%	40%	15%

**General Education teachers*

Table 23. Teachers' responses to “How would you rate the following?: The support you've received from the district in effectively utilizing your current literacy curricula in the classroom.”, disaggregated by racially identifiable school status.

Racially Identifiable Schools	Poor	Fair	Good	Excellent
No	31%	37%	26%	6%
Yes	20%	36%	32%	12%

Table 24. Teachers' responses to “How effective have the following literacy supports been for you?”, disaggregated by racially identifiable school status.

Districtwide trainings:

Racially Identifiable Schools	Not at all effective	Somewhat effective	Very effective	I have not received this support
No	37%	52%	6%	5%
Yes	25%	53%	17%	4%

LETRS / CORE:

Racially Identifiable Schools	Not at all effective	Somewhat effective	Very effective	I have not received this support
No	9%	38%	49%	5%
Yes	4%	38%	46%	12%

**General Education teachers*

Table 25. Teachers' responses to “How would you rate the support you've received from the district in effectively identifying students for Tier 2 and Tier 3 literacy interventions?”, disaggregated by racially identifiable school status.

Racially Identifiable Schools	**Poor**	**Fair**	**Good**	**Excellent**
No	42%	36%	18%	4%
Yes	31%	37%	29%	3%

**General Education teachers*

Table 26. Teachers' responses to “How would you rate the support you've received from your school's leadership in effectively identifying students for Tier 2 and Tier 3 literacy interventions?”, disaggregated by racially identifiable school status.

Racially Identifiable Schools	**Poor**	**Fair**	**Good**	**Excellent**
No	8%	22%	45%	26%
Yes	7%	25%	44%	25%

**General Education teachers*

Table 27. Teachers' responses to “Do you feel like caregivers understand their students' assessment scores in literacy (i.e. FastBridge, CBM, Star)?”, disaggregated by racially identifiable school status.

Racially Identifiable Schools	**Yes**	**No**	**Unsure**
No	46%	16%	38%
Yes	26%	36%	38%

Table 28. Teachers' responses to “Approximately how often do you communicate with caregivers about their students' academic progress in literacy?”, disaggregated by racially identifiable school status.

Racially Identifiable Schools	**Weekly**	**Every 2 weeks**	**Monthly**	**Quarterly**	**At the end of each semester**
No	13%	8%	19%	57%	4%
Yes	10%	9%	32%	45%	4%

**General Education teachers*

Table 29. Teachers' responses to “How do you communicate with caregivers about their students' academic progress in literacy? Check all that apply.”, disaggregated by teacher role.

Teacher Type	Parent-teacher conferences	At IEP meetings	Emails or phone calls	Talking Points / School Messenger	Sending letters home	During drop-off / pick-up	Other
General Education Teacher	97%	75%	75%	48%	34%	43%	17%
Special Education Resource Teacher	81%	94%	75%	38%	12%	31%	31%
Special Education Self-Contained Teacher	89%	100%	100%	22%	11%	56%	22%

“Other” communication methods include: **report cards** (16 mentions), **graded homework** (6 mentions), **progress reports** (4 mentions), and **newsletters** (3 mentions)

Table 30. Teachers' responses to “Do you offer strategies for caregivers to support their students' academic progress in literacy at home?”

“Yes”	**“No”**
96%	4%

Table 30. Teachers' responses to “Do your students engage in identifying their strengths and areas for growth?”

Yes	**Somewhat**	**No**
28%	66%	6%

Appendix D: Caregiver Survey, Interview, and Focus Group Demographics

Caregiver Survey

Student Race / Ethnicity	Responses	% of All Responses
American Indian or Alaskan Native	15	9%
Asian	15	9%
Black or African American	66	38%
Hispanic or Latino	25	14%
Two or More Races/Ethnicities	9	5%
Unknown*	44	25%
White	2	1%
Total	**176**	**-**

Caregiver Phone & In-Person Interviews / Focus Groups

Student Race / Ethnicity	Responses	% of All Responses
American Indian or Alaskan Native	70	3%
Asian	51	2%
Black or African American	174	7%
Hispanic or Latino	288	12%
Two or More Races/Ethnicities	167	7%
Unknown	89	4%
White	1527	65%
Total	**2,366**	**-**

*We didn't ask for student or caregiver demographics at in-person events

Appendix E: Teacher Survey Demographics

Racially Identifiable School (RIS)	Teacher Role	Total Responses	% Kindergarten	% 1st Grade	% 2nd Grade	% 3rd Grade
No	**All Teacher Roles**	**195**	**30%**	**32%**	**31%**	**34%**
No	General Education Teacher	173	25%	28%	27%	30%
No	Other	8	50%	62%	62%	62%
No	Special Education Resource Teacher	9	78%	89%	67%	78%
No	Special Education Self-Contained Teacher	5	60%	40%	80%	60%
Yes	**All Teacher Roles**	**96**	**46%**	**32%**	**36%**	**31%**
Yes	General Education Teacher	75	36%	21%	27%	24%
Yes	Other	8	75%	50%	62%	62%
Yes	Special Education Resource Teacher	8	100%	88%	88%	50%
Yes	Special Education Self-Contained Teacher	5	60%	80%	60%	60%

Appendix F: Survey, Interviews, and Focus Group Questions/Protocols

Surveys

- Teachers
- Caregivers

Focus Groups/Interviews

- Principals
- Reading Interventionists
- Caregivers

Appendix H: Partial EDIA

- Partial EDIA Summary

Early Literacy (K-3) Equity and Diversity Impact Assessment: Final Report Summary

Research, Evaluation, and Assessment

August 2025

Introduction

In August 2024, the Board of Education directed the Research, Evaluation, and Assessment (REA) Department and EDIA Committee to conduct an Equity and Diversity Impact Assessment (EDIA) to identify and examine inequities in policies, practices, and procedures that affect early literacy outcomes in grades K–3. This EDIA specifically explores how MPS policies and practices related to K–3 literacy instruction and support influence equitable academic experiences and outcomes for students. REA and the EDIA Committee worked with Core Academics and the Literacy Department to complete the following study.

The Early Literacy EDIA was guided by two key evaluation questions: 1) How effectively is the multi-tiered system of support (MTSS) applied to ensure all students have access to the appropriate tiers of support in early literacy instruction? and 2) How are caregivers and students involved in their early literacy education?

Methods Overview

Caregivers

- ***Reached 1,922 Caregivers through a survey and 134 Caregivers through in-person and phone interviews.***
- ****Student Race/Ethnicity Demographics Represented:***

  Survey: 65% White, 12% Hispanic/Latino, 7% Black/ African American, 7% Two or More Races, 4% Unknown, 3% American Indian/ Alaskan Native, 2% Asian

  Interviews: 38% Black /African American, 25% Unknown, 14% Hispanic/Latino, 9% American Indian/ Alaskan Native, 9% Asian, 5% Two or More Races, 1% White

Teachers

Reached 291 K-3 teachers through a survey (85% General Education, 9% Special Education, 5% Other) .

District Leaders

Reached 3 district leaders through interviews.

Principals

Reached 34 principals through focus groups.

Reading Interventionists

Reached 34 K-3 Reading Interventionists through focus groups.

**Due to the district not having accurate demographic information for caregivers, the race/ethnicity of students is reported.*

Findings

How effectively is the multi-tiered system of support (MTSS) applied to ensure all students have access to the appropriate tiers of support in early literacy instruction?

Finding 1: While many schools implement rigorous core instruction (instruction all students receive regardless of skill or readiness), persistent disparities in curriculum relevance to students' perspectives and experiences, professional development for teachers, and resource allocation indicate that such instruction is not yet equitably accessible to all students regardless of school or identity, especially for students of color,

Finding 2: Schools differ widely in their MTSS (A framework that provides different levels of support to students based on their individual academic, behavioral, and social-emotional needs) and intervention plans and supports—those highlighting strong leadership and resources tend to offer more effective and equitable support, while others face challenges like limited staff, inconsistent implementation, and scheduling issues that make it harder for historically underserved students to get the support they need.

Finding 3: While the district employs various diagnostic tools to identify students for reading interventions, resource constraints and language challenges—especially for English-language learners—undermine the consistency and inclusivity of these methods across all student demographics.

How are caregivers and students involved in their early literacy education?

Finding 4: Caregivers are notified about interventions and student progress via multiple channels (such as parent-teacher conferences, standardized letters, digital messages, and phone calls), though inconsistencies in frequency, language accessibility, and clarity often undermine the prompt and clear communication needed by all families.

Finding 5: Caregivers and students receive information about reading strategies through various channels - such as teacher newsletters, digital messages, and parent-teacher conferences - but inconsistent caregiver involvement- especially for caregivers of students of color and English learners- and variable student engagement highlight the need for more personalized, collaborative approaches to effectively improve reading levels.

EDIA Committee Recommendations

Based on these findings, the EDIA Committee recommends that the district take both broad and specific actions to improve early literacy in seven key areas:

1) **Culturally Sustaining and Inclusive Curriculum:** Replace the current knowledge-building literacy curriculum with one that better reflects the diverse cultures, languages, and experiences of our students
2) **Intervention and Multi-Tiered Systems of Support (MTSS)**: Ensure all schools have consistent support systems in place to help students who need extra help, including those who are new to the district
3) **Professional Development and Teacher Support**: Provide teachers with training that meets their specific needs and supports them in using new materials and strategies effectively
4) **Family Engagement and Communication**: Improve how the district shares information with families about literacy goals and student progress, using clear and accessible language in multiple formats
5) **Class Size and Staffing**: Reduce class sizes in early grades and explore new staffing models to give students more individual attention
6) **Caregiver and Community Engagement:** Build a volunteer corps—including adult, older students, and community partners—to support early reading instruction and expand family early literacy events
7) **Inclusive and Equitable Decision-Making**: Make sure families from all backgrounds have a voice in shaping how these changes are made and carried out.

The full list of recommendations can be found in the Early Literacy EDIA report.

Early Literacy (K-3) Equity and Diversity Impact Assessment: Qhov Sau Qhia Kawg

Research, Evaluation, and Assessment

8 Hli 2025

Kev Taw Qhia

Thaum lub 8 Hli 2024, pawg Board of Education tau hais kom lub Research, Evaluation, and Assessment (REA) Department thiab pawg EDIA Committee los ua ib qho Equity and Diversity Impact Assessment (EDIA) txheeb xyuas kawm paub txog cov kev cai, cov kev coj ua thiab cov kev txheej txheem tsis ncaj ncees uas cuam tshuam kev kawm nyeem thiab sau hauv cov qib K–3. Qhov EDIA tshwj xeeb los kom paub txog li qhov MPS cov cai thiab cov kev coj ua txog rau K-3 kev qhia nyeem thiab sau ntawv thiab kev txhawb nqa uas muab tau kev kawm ncaj ncees thiab kev kawm tau zoo rau cov menyuam. REA thiab pawg EDIA Committee tau los ua haujlwm nrog rau lub Core Academics thiab lub Literacy Department kom tiav qhov kev kawm paub li nram qab no.

Qhov Early Literacy EDIA tau ua coj los ntawm ob nqe lus soj ntsuam nug tseem ceeb: 1) Kev txhawb nqa ntau theem (MTSS) siv tau zoo npaum li cas los xyuas kom txhua tus menyuam kawm tau txais cov theem kev txhawb nqa tsim nyog hauv kev qhia ntawv thaum ntxov (early literacy)? thiab 2) Cov neeg saib xyuas thiab cov menyuam sib koom hauv lawv txoj kev kawm early literacy li cas?

Hom Kev Coj Saib Ua (Methods Overview)

Cov Neeg Saib Xyuas

- ***Tau cuag nrog rau 1,922 Cov neeg saib xyuas los ntawm ib qho kev nug lus thiab 134 tus cov neeg saib xyuas los ntawm kev sib ntsib sib tham thiab kev hu xov tooj noog.***
- ****Haiv Neeg ntawm Cov Menyuam/Pab Pawg Caj Ces Sawv Cev:***
    - ***Kev Nug Lus: 65% Neeg Dawb, 12% Neeg Hispanic/ Latino, 7% Neeg Dub/African American, 7% Ob Haiv Neeg lossis Tshaj, 4% Tsis Paub, 3% Neeg American Indian/ Alaskan Native, 2% Neeg Esxias***
    - ***Kev Sibtham Lus: 38% Neeg Dub /African American, 25% Tsis Paub, 14% Neeg Hispanic/Latino, 9% Neeg American Indian/Alaskan Native, 9% Neeg Esxias, 5% Ob Haiv Neeg lossis, 1% Neeg Dawb***

Neeg Ua Haujlwm Raws Tsev Kawm Ntawv

Tau cuag nrog rau 291 K-3 cov xibfwb qhia ntawv los ntawm ib qho kev nug lus (85% Cov Kev Qhia Ntawv Txhua Yam, 9% Kev Kawm Ntawv Tshwj Xeeb, 5% Lwm Yam).

Cov District Thawj Coj

3 tus district thawj coj (Executive Director of Academics, Director of Core Academics, and Director of Literacy) tau nug lawv hais txog cov kev cai thiab kev coj los ntawm lub district ncig txog K-3 kev tso mus kawm ntawv thaum ntxov.

Cov Principals

Tau cuag nrog rau 34 tus principals los ntawm cov pab pawg kev sibtham.

Tus neeg pab kev nyeem

Tau cuag nrog rau 34 K-3 Cov neeg pab kev nyeem ntawv los ntawm cov pab pawg kev sibtham.

*Vim lub district tsis muaj qhov qhia tau cov haiv/pab pawg neeg tseeb rau cov neeg saib xyuas, cov haiv/pab pawg neeg ntawm cov menyuam tau muab qhia tawm.

Cov Kev Nrhiav Pom

Kev txhawb nqa ntau theem (MTSS) siv tau zoo npaum li cas los xyuas kom txhua tus menyuam kawm tau txais cov theem kev txhawb nqa tsim nyog hauv kev qhia ntawv thaum ntxov (early literacy)?

Finding 1: Li thaum muaj ntau lub tsev kawm ntawv siv cov kev qhia zoo thiab raws heev (qhia txhua tus menyuam kawm ntawv tau txais tsis hais txog kev txawj lossis kev npaj txhij), qhov ua ntu zus tsis sib xws ntawm cov kev qhia rau cov menyuam li kev pom thiab kev paub thiab kev cov qhia rau cov xibfwb, thiab kev faib cov paj cuam qhia tau hais tias cov kev qhia no tseem tsis tau muaj kev ncaj ncees rau txhua tus menyuam tsis hais lub tsev kawm ntawv lossis tej tus neeg, tshwj xeeb tshaj yog rau cov menyuam txawv nqaij taw, cov kawm lus Askiv, thiab cov menyuam muaj kev xiam oob qhab.

Finding 2: Cov tsev kawm ntawv sib txawv ntau hauv lawv cov MTSS (Ib lub hauv paus uas muab ntau theem kev txhawb nqa rau cov meyuam raws li lawv tus kheej txoj kev kawm, kev coj cwj pwm, thiab kev xav tau) thiab cov kev npaj pab thiab txhawb nqa - cov uas qhia txog kev coj zoo thiab cov kev paj cuam muaj qhov los pab tau zoo txog kev txhawb nqa sib npaug, li thaum lwm tus ntsib cov kev pabtsis tau li tsis muaj neeg ua haujlwm txaus, kev nqis tes ua tsis caug ncua, thiab kev teem caij tuaj ntsib nyuaj rau cov menyuam tsis tau raws li kev txhawb nqa lawv xav tau.

Finding 3: Li thaum lub district tau ua ntau yam kev los paub txog menyuam li cov kev pab nyeem ntawv, kev pabcuam tsis txaus thiab kev kawm lus nyuaj - tshwj xeeb tshaj yog rau cov neeg kawm lus Askiv – ua tsis tau kom sib raws thiab qhov kev sib khoom ua tag nrho ua ke ntawm cov kev ua thoob plawsw txhua tus menyuam.

Cov neeg saib xyuas thiab cov menyuam sib koom hauv lawv txoj kev kawm early literacy li cas?

Finding 4: Tau qhia mus rau cov neeg saib xyuas txog cov kev pab thiab cov menyuam txoj kev kawm tau ntawv zoo los ntawm ntau tshooj kev txuas lus (xws li niam txiv-xibfwb cov rooj sib tham, kev xa ntaub ntawv, cov lus kaw xa mus, thiab kev hu xov tooj), los ntawm kev tau ua tsis sib cuag ncua, cov hom lus, thiab kev qhia tau meej tseem ua tsis tau sai thiab kev txuas lus tau zoo uas xav tau los ntawm txhua tsevneeg.

Finding 5: Cov neeg saib xyuas thiab cov menyuam tau txais ntaub ntawv kev qhia txog cov tswv yim kev nyeem ntawv los ntawm ntau tshooj hauv kev - xws li cov xibfwb ntawv xov xwm, cov lus kaw xa tuaj, thiab cov niam txiv-xibfwb rooj sibtham - tabsis kev koom tes ntawm tus neeg saib xyuas tsis cuag ncua - tshwj xeeb tshaj yog rau cov neeg saib xyuas cov menyuam txawj nqaij taws thiab cov neeg kawm lus Askiv - thiab menyuam kev koom ua ke sib txawv qhia txog qhov tus kheej kev xav tau, kev sib koom ua ke los txhim kho qib kev nyeem ntawv tau zoo.

EDIA Committee Recommendations

Raws li cov kev tshawb pom, pawg EDIA Committee pom zoo kom tias lub district ua ob qho ua qhov dav thiab qho tshwj xeeb los txhim kho kev nyeem ntawv thaum ntxov hauv 7 qhov tseem ceeb no:

1) Culturally Sustaining and Inclusive Curriculum: Hloov cov ntaub ntawv tsim kev qhia kev nyeem thiuab sau ntawv tam sim rau qhov zoo dua haum rau ntau haiv neeg kab lis kev cai, hom lus, thiab kev paub ntawm peb cov menyuam

2) Intervention and Multi-Tiered Systems of Support (MTSS): Xyuas kom txhua lub tsev kawm ntawv muaj cov kev txhawb nqa zoo ib yam los pab cov menyuam kawm ntawv uas xav tau kev pab ntxiv, nrog cov menyuam tuaj kawm tshiab hauv lub district

3) Professional Development and Teacher Support: Muab kev cob qhia rau cov xibfwb uas xav tau raws li lawv cov kev qhia thiab txhawb nqa lawv hauv kev siv cov khoom qhia tshiab thiab cov tswv yim kom paub siv

4) Family Engagement and Communication: Txhim kho lub district kev xa lus mus rau cov tsevneeg txog rau homphiaj kev nyeem thiab sau ntawv thiab cov menyuam kev kawm tau zoo, siv hom lus meej thiab txog tau rau txhua tus hauv ntau yam kev tshaj tawm

5) Class Size and Staffing: Txo kom cov hoob kawm muaj menyuam tsawg thaum tseem kawm cov hoob qis thiab nrhiav hom kev ua haujlwm pab kom los muab tau rau cov menyuam li lawv kev xav tau;

6) Caregiver and Community Engagement: Tsim kom muaj ib co neeg tuaj pab dawb —muaj cov neeg laus, cov menyuam muaj hnub nyoog, thiab lub zejzos kev koom tes—los txhawb nqa qhov kev qhia nyeem ntawv ntxov thiab ntuav kom muaj cov family early literacy kev npaj ua, thiab

7) Inclusive and Equitable Decision-Making: Xyuas kom tias cov tsevneeg sib txawv chaw muaj kev tawm suab txog kev hloov kho thiab txoj kev nqis tes ua

Cov npe kev xav kom ua nraiv tau nyob rau hauv qhov Early Literacy EDIA daim ntawv sau qhia.

Aqoonta Waxbarashada Hore ee (K-3) Qiimaynta Saamaynta Sinaanta iyo Kala Duwanaanta: Warbixintii Ugu Danbaysa

Qiimeynta Cilmi-baadhis,, iyoAragtida la xiriirta—Ogosto 2025

Hordhac

Bishii Agoosto 2024, Guddiga Waxbarashadu waxay jiheeyeen Waaxda Cilmi-baarista, Qiimaynta, iyo Qiimaynta (REA) iyo Guddiga EDIA inay sameeyaan Qiimaynta Saamaynta Sinaanta iyo Kala-duwanaanshaha (EDIA) si loo aqoonsado oo loo baaro sinnaan la'aanta sharciyada, dhaqamada, iyo nidaamyada saameeya natiijooyinka akhris-qoris hore ee fasalada K-3. EDIA-dani waxay si gaar ah u sahamisaa sida sharciyada iyo dhaqamada MMD ee la xidhiidha waxbaridda akhris-qoraalka iyo taageerada K-3 ay u saameeyaan khibradaha tacliimeed ee loo siman yahay iyo natiijooyinka ardayda. REA iyo guddiga EDIA waxay la shaqeeyeen waxbarashada aasaasiga ah iyo waaxda qoraalka si ay u dhamaystiraan daraasaddan soo socota.

Aqoonta Hore EDIA waxaa hagaya laba su'aalood oo qiimayneed oo muhiim ah: 1) Sidee si wax ku ool ah loogu dabaqay nidaamka taageerada ee heerarka badan (MTSS) si loo hubiyo in dhammaan ardaydu ay helaan heerarka ku habboon ee taageerada waxbarashada hore? iyo 2) Sidee bay daryeelayaasha iyo ardaydu uga qaybqaataan waxbarashadooda hore ee farbarashada?

Guudmarka hababka

Daryeel-bixiyeyaasha

- ***Waxayla xiriireen tiro dhan 1,922 oo Daryeel bixiye iyagoo loo maray sahan iyo tiro dhan 134 Daryeel bixiye oo qof ahaan loo warayset iyo telefoon.***
- **** Tirakoobka Jinsiyada/Qowmiyada Ardayga ee matalay waa***
    - ***Sahan xog uruurin: 65% Cadaan, 12% Hisbaanik/Laatiino, 7% Madoow/Afrikaan Ameerikaan ah, 7% Laba ama in ka badan jinsiyadaha***
    - ***Wareysiyada: 38% Madow / Afrikaan Ameerikaan ah, 25% Lama garanayo, 14% Hisbaanik/ Laatiino, 9% Hindi Mareykan/ Dhalad Alaskan ah, 9% Aasiyaan, 5% Laba ama in ka badan Jinsiyada, 1% Cadaan***

Arimaha Shaqaalaha Dugsiga Ku Salaysan

Waxay la xiriireen 291 oo macalimiin K-3 sahan xog uruurin ah (85% Waxbarashada Guud, 9% Waxbarashada Gaarka ah, 5% Kale).

Hogaamiyayaasha degmada

3 ka mid ah hogaamiyayaasha degmada (Agaasimaha fulinta ee Waxbarashada agaasimaha tacliinta aasaasiga ah, iyo agaasimaha farbarashada) ayaa laga waraystay siyaasadaha iyo hagida degmada ee la xidhiidha K-3 akhris-qoris hore.

Maamulayaasha

Waxa lala xariiray 34 maamule iyada oo loo marayo kooxaha diiradda saarka.

Caawiyaha Akhriska ardeyda

Waxay la xiriireen 34 K-3 Dhexdhexaadiyeyaasha Wax-akhriska iyadoo loo marayo kooxaha diiradda saarka.

* Iyadoo lagu Sababeeynayo in degmadu lahayn macluumaad sax ah oo ku saabsan daryeel bixiyayaasha, jinsiyadda / qowmiyadda ardayda ayaa la soo sheegay.

Natiijooyinka

Sidee si wax ku ool ah loogu dabaqay nidaamka taageerada ee heerarka kala duwan (MTSS) si loo hubiyo in dhammaan ardaydu ay heli karaan heerarka ku habboon ee taageerada waxbarashada hore?

Natiijada la helay1: In kasta oo dugsiyo badani ay hirgeliyaan tilmaamaha muhiimka ah ee adag (barnaamijka dhammaan ardayda ay helaan iyada oo aan loo eegin xirfad ama u diyaarsanaan), kala duwanaansho joogto ah oo ku saabsan nidaamka manhajka la xidhiidha aragtida iyo khibradaha ardayda, horumarinta xirfadeed ee macallimiinta, iyo qoondaynta agabku waxay muujinayaan in waxbariddan aan wali si siman loo heli karin dhammaan ardayda iyada oo aan loo eegin dugsiga ama aqoonsiga, gaar ahaan ardayda midabka leh, kuwa Ingiriisiga barta, iyo ardayda naafada ah.

Natiijada la helay 2: Dugsiyadu si weyn ayey ugu kala duwan yihiin barnaamijyada MTSS-dooda (qaab-dhismeed siinaya heerar kala duwan oo taageero ah ardayda iyadoo lagu saleynayo tacliintooda shakhsi ahaaneed, habdhaqan, iyo baahidooda shucuur bulsho) iyo qorshayaasha dhexgalka iyo taageerada -kuwa muujinaya hoggaaminta xooggan iyo kheyraadka waxay u muuqdaan inay bixiyaan taageero wax ku ool ah oo siman, halka kuwa kalena ay la kulmaan caqabado sida shaqaale xaddidan, hirgelinta aan joogtada ahayn, iyo jadwalka arrimaha ka dhigaya mid adag si ay u helaan taageerada taariikhiga ah ee ay u baahan yihiin ardaydu.

Natiijada la helay3: Inkastoo degmadu ay isticmaasho qalabyo kala duwan oo lagu baadho si ay u aqoonsato ardayda wax-akhriska, caqabadaha kheyraadka iyo caqabadaha luqadda-gaar ahaan bartayaasha luqadda Ingiriisiga-waxay wiiqaan joogteynta iyo ka mid noqoshada hababkan dhammaan xogta ardayda.

Sidee bay waalidiinta ama daryeelayaasha iyo ardaydu uga qayb qaataan waxbarashadooda hore?

Natiijada la helay 4: Daryeel bixiyayaasha ama waalidiinta waxa lagu wargeliyaa wax ka qabadka iyo horumarka ardayga iyada oo loo sii marayo wadooyin badan (sida shirarka waalidka-macallimiinta, xarfaha caadiga ah, fariimaha dhijitaalka ah, iyo wicitaanada telefoonka), inkasta oo iswaafaqayn la'aanta soo noqnoqda, helitaanka luqadda, iyo caddayntu ay inta badan wiiqdo xidhiidhka degdega ah iyo xidhiidhka cad ee

Natiijada la helay 5: Daryeel bixiyayaasha ama waalidiinta iyo ardaydu waxay helayaan macluumaadka ku saabsan xeeladaha wax-akhriska iyada oo loo marayo waddooyin kala duwan - sida wargeysyada macalinka, fariimaha dhijitaalka ah, iyo shirarka waalidka-macallimiinta - laakiin ku lug lahaanshaha daryeelaha ee aan joogtada ahayn - gaar ahaan daryeel bixiyayaasha ardayda midabka iyo bartayaasha Ingiriisiga - iyo ka qaybgalka ardayga ee isbeddelka ah ayaa muujinaya baahida loo qabo habab badan oo shakhsi ah, iskaashi si wax ku ool ah loo horumariyo heerarka akhriska.

Talo-soo-jeedinta Guddiga EDIA

Inkastoo ay ku saleysan yhiin natiijooyinkaan, Guddiga EDIA wuxuu ku talinayaa in degmadu ay qaado ficilo ballaaran iyo mid gaar ah si ay u horumariso akhris-qoraalka hore todobo meelood oo muhiim ah:

1) Manhaj Dhaqan Joogta ah oo ah Mid Loo Dhan Yahay: Ku beddel manhajka wax-akhriska aqoonta ee hadda jira mid si wanaagsan uga tarjumaya dhaqamada, luqadaha, iyo waayo-aragnimada ardaydeenna

2) Farogelinta iyo Nidaamyada Taageerada-Tiered Multi-Tiered (MTSS): Hubi in dhammaan dugsiyadu ay leeyihiin nidaamyo taageero oo joogto ah si ay u caawiyaan ardayda u baahan caawimo dheeraad ah, oo ay ku jiraan kuwa ku cusub degmada

3) Kobcinta Xirfadlayaasha iyo Taageerada Macallinka: In la siiyo macallimiinta tabobar daboolaya baahiyahooda gaarka ah oo ka taageera isticmaalka agabka iyo xeeladaha cusub si wax ku ool ah

4) Ka Qaybgalka Qoyska iyo Isgaadhsiinta: Hagaajinta sida degmadu ula wadaagto xogta qoysaska ku saabsan yoolalka akhris-qoraalka iyo horumarka arday, iyadoo la isticmaalayo luqad cad oo la heli karo oo qaabab badan ah

5) Cabbirka Fasalka iyo Shaqaalaynta: Yaree tirada fasalka ee fasallada hore oo sahamiya qaababka shaqaaleysiinta cusub si ardayda loo siiyo fiiro gaar ah oo dheeraad ah

6) Daryeel bixiyaha iyo ka qaybgalka bulshada: Dhis koox iskaa wax u qabso ah - oo ay ku jiraan dadka waaweyn, ardayda waaweyn, iyo lahawlgalayaasha bulshada - si ay u taageeraan waxbarashada hore ee akhriska iyo ballaarinta dhacdooyinka akhris-qoraalka hore ee qoyska

7) Go'aan-qaadasho loo dhan yahay oo loo siman yahay: Hubi in qoysaska ka soo jeeda asal kasta ay cod ku leeyihiin qaabaynta sida isbeddelladan loo sameeyo iyo sida loo fuliyo

Liiska talooyinka oo dhan waxaa laga heli karaa warbixinta EDIA ee Wax-akhrinta hore.

Evaluación del Impacto de la Equidad y Diversidad en la Literacidad Temprana (K-3): Resumen del Informe Final

Investigación, Evaluación y Valoración — Agosto de 2025

Introducción

En agosto de 2024, la Junta Directiva de Educación encargó al Departamento de Investigación, Evaluación y Valoración (REA) y al Comité EDIA que llevaran a cabo una Evaluación del Impacto de la Equidad y la Diversidad (EDIA) para identificar y examinar las desigualdades en las políticas, prácticas y procedimientos que afectan la literacidad temprana y su resultado en los grados K–3. Esta evaluación EDIA explora específicamente cómo las políticas y prácticas de MPS relacionadas con la instrucción y el apoyo a la literacidad en los grados K-3 influyen en las experiencias y los resultados académicos equitativos para los estudiantes. REA y el Comité EDIA trabajaron con el Departamento Académico Central y el Departamento de Literacidad para completar el siguiente estudio.

Esta evaluación EDIA de Literacidad Temprana se basó en dos preguntas clave para la evaluación: 1) ¿Cuán efectivamente se aplica el sistema de apoyo de múltiples niveles (MTSS) para asegurar que todos los estudiantes tengan acceso a los niveles de apoyo apropiados en la instrucción de literacidad temprana? y 2) ¿Cómo participan los padres/cuidadores y los estudiantes en su educación de literacidad temprana?

Descripción general de los métodos

Padres/Cuidadores

- ***Se alcanzó a 1,922 padres y cuidadores a través de una encuesta, y a 134 padres y cuidadores a través de entrevistas telefónicas y entrevistas en persona.***
- ***Datos demográficos sobre la raza/etnia de los estudiantes representados:***
  - ***Encuesta: 65% blancos, 12% hispanos/latinos, 7% morenos/afroamericanos, 7% de dos o más razas, 4% no se conoce, 3% indígenas norteamericanos/nativos de Alaska, 2% asiáticos***
  - ***Entrevistas: 38% morenos/afroamericanos, 25% no se conoce, 14% hispanos/latinos, 9% indígenas norteamericanos/nativo de Alaska, 9% asiáticos, 5% de dos o más razas, 1% blancos***

Personal escolar

Se alcanzó a 291 maestros de K-3 a través de una encuesta (85% de Educación General, 9% de Educación Especial, 5% Otros).

Líderes de Distrito

Se entrevistó a 3 líderes del distrito (El Director Ejecutivo de Asuntos Académicos y los directores de Asuntos Académicos Centrales y de literacidad) fueron entrevistados sobre las políticas y directrices del distrito relacionadas con la literacidad temprana en K-3.

Directores

Se alcanzó a 34 directores a través de grupos de enfoque.

Intervencionistas de lectura

Se alcanzó a 34 intervencionistas de lectura K-3 a través de grupos de enfoque.

*Debido a que el distrito no tiene información demográfica precisa de los padres o cuidadores, se informa la raza/etnia de los estudiantes.

Resultados

¿Cuán efectivamente se aplica el sistema de apoyo de múltiples niveles (MTSS) para asegurar que todos los estudiantes tengan acceso a los niveles de apoyo apropiados en la instrucción de literacidad temprana?

Hallazgo 1: Si bien muchas escuelas implementan una rigurosa instrucción central (instrucción que todos los estudiantes reciben independientemente de su habilidad o preparación), las disparidades persistentes en la relevancia del plan de estudios para las perspectivas y experiencias de los estudiantes, en el desarrollo profesional de los maestros y en la asignación de recursos. Esto es indicador de que dicha instrucción aún no es equitativamente accesible para todos los estudiantes, independientemente de su escuela o identidad, especialmente para los estudiantes de color, aprendices del inglés, y estudiantes con discapacidades.

Hallazgo 2: Las escuelas difieren ampliamente en su MTSS (un marco que brinda diferentes niveles de apoyo a los estudiantes en función de sus necesidades académicas, conductuales y socioemocionales individuales) y planes de intervención y apoyo: las escuelas que destacan un liderazgo y recursos sólidos tienden a ofrecer un apoyo más efectivo y equitativo, mientras que las otras enfrentan desafíos como personal limitado, implementación inconsistente y problemas de programación, lo cual dificulta que los estudiantes históricamente desatendidos obtengan el apoyo que necesitan.

Hallazgo 3: Si bien el distrito emplea varias herramientas de diagnóstico para identificar a los estudiantes para intervenciones en lectura, las limitaciones de recursos y los desafíos del idioma, especialmente para los aprendices del idioma inglés, socavan la consistencia y la inclusión de estos métodos en los diferentes grupos demográficos de estudiantes.

¿Cómo participan los padres/cuidadores y los estudiantes en su educación de literacidad temprana?

Hallazgo 4: Los padres y cuidadores son notificados sobre las intervenciones y el progreso de los estudiantes a través de múltiples canales (como conferencias de padres y maestros, cartas estandarizadas, mensajes digitales y llamadas telefónicas), sin embargo las inconsistencias en la frecuencia, la accesibilidad del idioma y la claridad a menudo socavan la comunicación rápida y clara que necesitan todas las familias.

Hallazgo 5: Los padres/cuidadores y los estudiantes reciben información sobre estrategias de lectura a través de varios canales, como boletines informativos de los maestros, mensajes digitales y conferencias de padres y maestros, pero la participación inconsistente de los padres y cuidadores, especialmente en el caso de los estudiantes de color y los aprendices del inglés, y el compromiso variable de los estudiantes resaltan la necesidad de enfoques más personalizados y colaborativos para mejorar efectivamente los niveles de lectura.

Recomendaciones del Comité EDIA

Basándose en estos hallazgos, el Comité EDIA recomienda que para mejorar la literacidad temprana, el distrito adopte medidas tanto generales como específicas en siete áreas clave:

1) Currículo inclusivo y culturalmente sostenible: Reemplazar el currículo de literacidad actual que se orienta al desarrollo del conocimiento por uno que refleje mejor las diversas culturas, idiomas y experiencias de nuestros estudiantes

2) Intervención y sistemas de apoyo de múltiples niveles (MTSS): Garantizar que todas las escuelas dispongan de sistemas coherentes de apoyo para ayudar a los alumnos que necesitan ayuda adicional, incluidos los que son nuevos en el distrit

3) Desarrollo profesional y apoyo a los maestros: Proporcionar a los maestros capacitación que satisfaga sus necesidades específicas y los apoye en el uso efectivo de estrategias y materiales nuevos

4) Participación y comunicación familiar: Mejorar la manera en que el distrito comparte información con las familias sobre las metas de literacidad y el progreso de los estudiantes, utilizando un lenguaje claro y accesible en múltiples formatos

5) Tamaño de clase y personal: Reducir el tamaño de las clases en los primeros grados y explorar nuevos modelos para el personal de manera que se pueda brindar una atención más individual a los estudiantes

6) Participación de los padres/cuidadores y de la comunidad: Crear un grupo de voluntarios —que incluya a adultos, estudiantes mayores y socios comunitarios— para apoyar la enseñanza temprana de la lectura y ampliar los eventos sobre literacidad temprana para las familias

7) Toma de decisiones inclusiva y equitativa: Asegurarse de que las familias de todos los orígenes tengan voz en la configuración de cómo se realizan y llevan a cabo estos cambios

La lista completa de recomendaciones puede ser encontrada en el informe EDIA sobre Literacidad Temprana.

EDIA Committee Recommendations: Early Literacy (K-3)

August 2025

Dear Minneapolis Public Schools Board of Education Directors and Leadership,

This letter presents recommendations from the Equity and Diversity Impact Assessment (EDIA) Committee, based on findings from the 2024–2025 Early Literacy EDIA Study. These recommendations reflect the lived experiences of MPS stakeholders—caregivers, students, staff, and community partners—who are directly impacted by Kindergarten–3rd (K-3) grade literacy policies. The EDIA Committee is committed to identifying and addressing racial, cultural, and socio-economic disparities in district practices, centering historically marginalized voices, and partnering with MPS to ensure accountability and equity in decision-making.

We believe that achieving strong, equitable literacy outcomes in K–3 is essential to closing opportunity gaps. Despite a shared commitment to student success, current literacy practices have not fully met the needs of all learners, resulting in persistent disparities - particularly for students of color, multilingual learners, students receiving special education services, and those from low-income or highly mobile households. These challenges call for a more inclusive and responsive approach to early literacy that addresses systemic inequities and supports every student's ability to thrive.

Before reading the recommendations, we want to share some points to consider:

- The current MPS Policy 6121: Academic, Social Emotional and Behavior Supports guided the current Early Literacy EDIA study and the following recommendations. An overall finding is that this policy, and its associated Regulation 6121A: implementation of Supports and Interventions, are not being implemented in the context of K-3 literacy. We suggest further evaluating either the policy itself or systems at MPS meant to implement this policy when addressing the recommendations below in order to ensure compliance.

- When referring to materials and practices that are culturally sustaining, we mean that the include identities, histories and narratives related but not limited to:
    - race
    - national origin
    - language
    - economic communities
    - dis/ability
    - gender
    - gender expressions
    - sexual orientations
    - religions
- The term “Culturally Sustaining Pedagogy”, used throughout the recommendations, “explicitly calls for schooling to be a site for sustaining the cultural ways of being of communities of color. It is necessary because it not only validates who students are and their ways of knowing, it also locates students at the center of classrooms through assets-based, humanizing perspectives.” (Paris, Django, and H. Samy Alim. Culturally Sustaining Pedagogies : Teaching and Learning for Justice in a Changing World. New York, Teachers College Press, 2017.)
- Actions addressing these recommendations should not add additional burdens to school-based staff, families, or students, but instead focus on streamlining and systematizing processes in ways that are responsive to their needs.

Recommendations

Culturally Sustaining and Inclusive Curriculum

1. **Adopt a Culturally Sustaining Knowledge-Building Literacy Curriculum:** It is urgent that the district replace the current Benchmark literacy curriculum with an alternative that is culturally sustaining and reflects the backgrounds, histories, and experiences of the district's students. Continue gathering input from teachers, caregivers, and students to define what culturally sustaining content should include.
2. **Supplement Curriculum for Language Learners and Diverse Needs:** Ensure supplemental materials are leveled and relevant for students from varying linguistic and academic backgrounds, including English Learners (EL) and students receiving special education services.

Intervention and Multi-Tiered Systems of Support (MTSS)

3. **Standardize MTSS Across Schools**: Develop and enforce a districtwide policy and framework for MTSS implementation, ensuring all schools receive equitable resources. Provide ongoing, districtwide professional development for MTSS leads and teams, implement regular reviews to monitor effectiveness, and include strategies to engage families in the process.
4. **Adopt Districtwide MTSS Process Audit & Implementation Evaluation:** Develop a districtwide audit system to evaluate how well the MTSS program is working in all schools. Use clear rules and trained staff to make sure the review is fair and consistent. Track student progress from K-3 using the same tools across the district.
    a. School teams should look at this data together to find ways to improve.

b. To manage resources, start the audit slowly, focusing first on schools that need the most help. Give staff training and support to make the process easier.

c. Use what is learned from the audits to improve teaching, training, and support for MTSS across the district.

d. It is important to know that teachers and staff will need to see the audits as support opportunities and not policing; this success will depend on adequate resources, quality data, strong communication, and the district's commitment to act on findings.

5. **Ensure Interventionist Access for Early Grades:** Create and enforce minimum staffing standards for interventionists in grades K–3, regardless of Title I status.

6. **Support Continuity of Services:** Tier 2 and Tier 3 interventions should continue until a student reaches grade-level proficiency, based on district assessments and tools, and not only when they exit a "critical" category. Progress should be checked regularly using the same tools across all schools. Resources must be fairly shared, focusing on students with the greatest needs while making sure everyone who needs help can get it.

    a. Students should always be identified using many types of information—not just test scores—including teacher and caregiver input and classroom performance. Intervention teams can recommend support even if students don't meet strict cutoffs.

    b. Clear plans should guide how to gradually reduce support as students improve, and there should be an easy way to restart services if needed, based on progress or requests from caregivers, teachers, or the team. Staff will get training and support to manage this process well.

    c. This would require proper and proactive planning to support staffing, scheduling, and resource

allocations to avoid staff burnout, inconsistent transitions, and lack of resources.

7. **Standardize Intervention Support for Transfer Students and Newcomers:** Implement a districtwide, consistent practice of reserving designated intervention plans and resources for transfer students and newcomers to ensure there is no delay in them receiving intervention services.
    a. Newcomers should always be screened for intervention support upon enrollment.
    b. Transfer students from within the district should continue receiving Tier 2 or Tier 3 intervention services if they were previously receiving them, ensuring continuity of support and equitable access to services.
    c. Designated support staff, likely in addition to the intervention staff, should be involved in the planning and support for newcomer and transfer students to ensure interventions are able to support a spectrum of needs, such as language support or other appropriate educational support services.

Professional Development and Teacher Support

8. **Differentiate Districtwide Professional Development (PD) Based on Teacher Need:** Offer tiered professional development options tailored to a teacher's expertise and their students' needs. Incorporate differentiated PD in areas such as EL support, MTSS, special education, and literacy instruction.
9. **Implement Site-Based and Collaborative Training Models:** Prioritize school-based professional development through on-site coaching, Professional Learning Communities (PLCs), and structured teacher team planning that directly address each school's student needs. To expand capacity, implement a train-the-trainer model, preparing selected educators to lead ongoing training within their schools. The goal will be to ensure that site-based training is consistently high-quality, scalable,

and responsive to evolving school needs. To ensure effectiveness and sustainability:

a. Assess and Support Leadership Capacity: Include regular evaluations of school leadership's ability to facilitate high-quality professional development, using feedback from staff and student data to inform leadership coaching and growth plans.

b. Provide Ongoing Trainer Support: Develop a support system for in-school trainers that includes access to expert mentors, dedicated planning time, and follow-up training to deepen their expertise and prevent burnout.

c. Schedule Protected Time for Collaboration: Require each school to build protected time for PLCs and team planning into the master schedule, monitored through site-based planning reviews to ensure staff have regular, meaningful opportunities to collaborate.

10. **Support for New Curriculum Rollouts:** When adopting a new curriculum, implement a phased rollout that includes sufficient planning time for staff, district-provided training, and ongoing coaching or technical assistance.

    a. Ensure curriculum implementation is aligned across schools and grade levels through centralized coordination, shared pacing guides, and collaborative planning opportunities.

    b. Monitor implementation progress and gather teacher feedback regularly to make adjustments and ensure equitable support across all school sites.

Family Engagement and Communication

11. **Develop a District Literacy Communication Plan:** Establish a districtwide strategy to effectively inform families -particularly families who speak a language other than English - about literacy expectations, interventions, and progress. Ensure all materials are accessible, translated, and

jargon-free. Leverage existing communication channels, such as text messaging, phone calls, email, and parent-teacher conferences, to maximize outreach.

12. **Create Grade-Level Literacy Standards Documents:** Develop and/or leverage existing tools and share grade-specific "By the end of the year, a student will be able to…" documents through websites, Parent-Teacher Association/Parent-Teacher Organization events, and curriculum nights to build shared understanding and consistency across the district. Include strategies for families to support their student's growth in literacy.

13. **Equitable Communication Access for All Families:** Ensure all families, regardless of student program (e.g., advanced learners, students receiving special education services), receive the same number and quality of contact points from educators about literacy. Create district policies for consistent, jargon-free communication with families, similar to Individual Education Plan (IEP) reporting structures for special education.

Class Size and Staffing

14. **Flexible Staffing Models for Differentiation:** Explore staffing and scheduling models that allow teachers to work with smaller groups and meet varied learning needs. For example, pilot a two-pod model for Kindergarten (15 students per pod) that rotates students between academic and social emotional/specialist instruction, increasing student support and enabling differentiation.

15. **Reduce Class Sizes for K–3:** Work toward class sizes of 18 for Kindergarten and 20 for grades 1–3 to support differentiated instruction and small group work.

Caregiver and Community Engagement

16. **Build a Districtwide Volunteer Corps:** Recruit and coordinate trained adult volunteers to support reading instruction across all district schools - not just at local or neighborhood campuses. Expand or reintroduce partnerships that bring trained high school or middle school students into elementary schools to support reading, such as peer reading programs. Some ways to ensure equitable literacy support across all schools could be:

    a. Partner with local colleges, universities, and workforce development programs (e.g., human services, education majors, AmeriCorps, MN Literacy Coalition) to recruit adult volunteers who can provide consistent, school-day reading support.

    b. Incorporate on-site supervision and support structures for volunteers—such as trained reading aides or literacy coordinators—to ensure quality and safety in volunteer-led instruction.

    c. Design flexible, campus-specific implementation models that account for the current school structure and can adapt to the unique needs and resources of each site.

17. **Expand Literacy Support Nights and Events:** Increase the number of family literacy nights and provide take-home resources and strategies for caregivers to support literacy at home. Families need more practical support and education around what kinds of strategies to work on at home, and that both align with their students' specific needs and fit into their daily routines and schedules.

18. **Partner with Community Organizations:** Work with culturally relevant organizations to conduct outreach and increase participation among underrepresented families.

Inclusive and Equitable Decision-Making

19. **Prioritize Input from Underrepresented Communities:** Before finalizing action plans or implementing

recommendations, district leadership must engage in additional meaningful consultation with underrepresented student, family, and community groups. This includes, but is not limited to: Families of color, multilingual households, caregivers of students receiving educational benefits and special education services, and families that are homeless or highly mobile. This input should directly inform priorities, resource allocation, and implementation strategies.

20. **Institutionalize Inclusive Feedback Mechanisms:** Establish ongoing, structured feedback loops (e.g., advisory councils, focus groups, engagement at family events, different outreach techniques) that ensure historically marginalized voices are embedded in district planning processes, not just during initial stages but throughout implementation and evaluation phases. Consider seeking support from internal or external groups already focused on authentic engagement and feedback mechanisms.

OFFICIAL MINUTES
MINNEAPOLIS BOARD OF EDUCATION (SPECIAL SCHOOL DISTRICT NO. 1)

REGULAR BUSINESS MEETING
June 10, 2025

CALL TO ORDER

In accordance with applicable requirements, notice was provided to each member of the Board of Education and to the public not less than three days prior to the meeting. Board members met in a regular meeting in the assembly room at the John B. Davis Educational Services Center (1250 West Broadway Ave. Minneapolis, MN) on June 10, 2025.

Chair Collin Beachy called the meeting to order at 5:31 p.m., a quorum being present.

ROLL CALL

Present: Directors Abdul Abdi, Sharon El-Amin, Lucie Skjefte, Adriana Cerillo, Lori Norvell, Greta Callahan, Joyner Emerick (participated via interactive technology), Kim Ellison, and Collin Beachy (8); Ex Officio members Superintendent Dr. Lisa Sayles-Adams and Student Representatives and Isiah Martin (2)

Absent: Director Sharon El-Amin and Student Representative Lyn Ampey (2)

APPROVAL OF AGENDA

Ellison moved to approve the agenda.

On a roll call vote, the motion to approve the agenda was adopted with the following result:

Aye: Skjefte, Cerrillo, Norvell, Callahan, Beachy, Ellison, Emerick (8)
Nay: (0)
Abstain: (0)
Absent: El-Amin (1)

PUBLIC COMMENTS

Comments were heard from members of the public.

RECESS

A recess was taken.

REPORTS AND RECOMMENDATIONS FROM THE SUPERINTENDENT OF SCHOOLS

Superintendent Dr. Sayles-Adams and staff provided presentations on the following topics:

a. Presentation and Updates
    - Superintendent's Update
    - Planning for future: Next Steps

No action was taken on these informational items.

ACTION ITEMS BY THE BOARD OF EDUCATION

Approval of the Consent Agenda

Abdi moved to approve the consent agenda, which included the following items:

Acceptance of Minutes

- May 13, 2025 Regular Business Meeting

Human Resources Transactions

- Approval of List A personnel matters (2025-6-ER-A)
- Approval of List B personnel matters (2025-6-ER-B)
- Acceptance and Filing of Charges and Causes for Discharges of Tenured Teachers (2025-ER-06-7569)

Contracts

- Contract with AAA Maintenance/DBA Karin's Services (2025-4400003094)
- Contract with Adam's Pest Control (2025-4400003095)
- Contract with Advanced Commercial Kitchens (2025-4400003088)
- Contract with Amergis Healthcare Staffing (2025-4400003056)
- Contract with Astleford International (2025-4400003134)
- Contract with Benchmark Education Company (2025-4400003121)
- Contract with Bille Bus Transportation (2025-4400003145)
- Amendment to contract 2025-4400002347 with College Nannies & Tutors
- Contract with Cybersoft inc (2025-4400003084)
- Contract with Curriculum Associates, LLC (2025-4400003126)
- Contract with Davis Mechanical Systems (2025-4400003143)
- Contract with Discovery Education (2025-4400003132)
- Contract with English Learning Center (2025-4400003066)
- Contract with EPS Operations LLC (2025-4400003138)
- Contract with Frontier Transportation (2025-4400003146)
- Contract with Ferndale Market (2025-4400003086)
- Contract with Follett Software LLC (2025-4400003120)
- Contract with GardaWorld Security Services (2025-4400003101)

- Contract with Haas Musical Instrument Repair (2025-4400003103)
- Contract with H&B Specialized Products (2025-4400003107)
- Contract with Insight Public Sector (2026-4400003161)
- Contract with Insight Public Sector (2026-4400000TBD)
- Contract with Indianhead Foodservice (2025-4400003076)
- Contract with Insight Public Sector (2026-4400003160)
- Contract with Landscape Structures, Inc (2025-4400003166)
- Contract with Language Line (2025-4400003061)
- Contract with Landscape Structures, Inc (2025-4400003156)
- Contract with Learning In Style (2025-4400003068)
- Contract with Lexia Learning Systems (2025-4400003129)
- Contract with Lexia Learning Systems (2025-4400003123)
- Contract with Mackin Educational Resources (2025-4400003125)
- Contract with Mackin Educational Resources (2025-4400003157)
- Contract with Meisa Transportation (2025-4400003147)
- Amendment to contract 2025-4400002936 with Morcon Construction Co.
- Contract with Metropolitan Transportation Network (2025-4400003148)
- Contract with Open up Resources (2025-4400003127)
- Contract with Propio (2025-4400003118)
- Contract with Pan O Gold (2025-4400003080)
- Contract with Paragon Development Systems (2026-4400000TBD)
- Amendment to contract 2025-4400002273 with Pan O Gold
- Contract with Ratwik, Roszak & Maloney (2025-4400003162)
- Contract with Renaissance Learning, Inc. (2025-4400003104)
- Contract with Renaissance Learning, Inc (2025-4400003119)
- Contract with Renaissance Learning, Inc. (2025-4400003122)
- Contract with Rift Valley Transportation (2025-4400003150)
- Contract with Riverside Plaza Tenants Association (2025-4400003055)
- Contract with Russ Davis Wholesale (2025-4400003098)
- Contract with Savvas Learning Company (2025-4400003154)
- Contract with Savvas Learning Company (2025-4400003158)
- Contract with Seesaw Learning Inc. (2025-4400003501)
- Contract with Somali Success School (2025-4400003072)
- Contract with Sprung Services (2025-4400003096)
- Amendment to contract 2025-4400002295 with St Paul Beverage Solutions
- Contract with St Paul Beverage Solutions (2025-4400003079)
- Contract with Summit Academy OIC (2025-4400003074)
- Contract with The Math Learning Center (2025-4400003165)
- Amendment to contract 2025-4400003022 with Thelen Heating & Roofing
- Contract with Toshiba America Business Solutions (2026-4400003159)
- Contract with Total Filtration Services (2025-4400003133)
- Contract with Trio Supply (2025-4400003078)

- Contract with Twig Education Inc. (2025-4400003137)
- Contract with Veritiv Operating Company (2025-4400003077)
- Contract with Waste Management (2025-4400003097)
- Amendment to contract 2025-4400002772 with Wendel Architects
- Contract with Young Dance (2025–4400003061)
- Contract with Transit Team (2025-4400003153)
- Contract with Transportation Plus (Airport Taxi) (2025-4400003152)

Resolutions

- Authorizing 2025-2026 Minnesota State High School League (MSHSL) membership (2025-0023)
- Certifying the Population Estimate for the 2025 Payable 2026 Levy (2025-0034)

Agreements

- Amending the Memorandum of Agreement with Achieve Twin Cities (2025-0033)

On a roll call vote, the motion to approve the consent agenda was adopted with the following result:

Aye: Abdi, Skjefte, Cerillo, Norvell, Callahan, Beachy, Ellison, Emerick (8)
Nay: (0)
Abstain: (0)
Absent: El-Amin (1)

Fiscal Year 2024-2025 Budget Amendment (2025-0032)

Abdi moved to approve Resolution 2025-0032 (Fiscal Year 2024-2025 Budget Amendment).

On a roll call vote, the motion to approve the resolution was adopted with the following result:

Aye: Abdi, Skjefte, Cerillo Norvell, Callahan, Beachy, Ellison, Emerick (8)
Nay: (0)
Abstain: (0)
Absent: El-Amin (1)

Fiscal Year 2025-2026 Budget

Abdi moved to approve Resolution 2025-0027 (Resolution Approving the District's Fiscal Year 2025-2026 Budget)

On a roll call vote, the motion to approve the resolution was adopted with the following result:

Aye: Abdi, Skjefte, Cerillo, Norvell, Callahan, Beachy, Ellison, Emerick (8)
Nay: (0)

Abstain: (0)
Absent: El-Amin (1)

Fiscal Year 2025-2026 Capital Plan and Budget

Abdi moved to approve Resolution 2025-0028 (Resolution Approving the Fiscal Year 2025-2026 Capital Plan and Budget)

On a roll call vote, the motion to approve the resolution was adopted with the following result:

Aye: Abdi, Skjefte, Cerillo, Norvell, Callahan, Beachy, Ellison, Emerick (8)
Nay: (0)
Abstain: (0)
Absent: El-Amin (1)

REPORTS FROM BOARD OF EDUCATION DIRECTORS

The following directors and student representatives provided reports:

- Callahan
- Emerick
- Cerrillo
- Ellison
- Abdi
- Norvell
- Beachy

ADJOURNMENT

Without objection, Chair Beachy adjourned the meeting at 8:25 p.m.

Secretary Notations:

- Minutes submitted by Nandi Solórzano O'Brien, Assistant Clerk
- Meeting materials: https://meetings.boardbook.org/Public/Agenda/1807?meeting=691038
- Minutes approved: August 5, 2025

Approvals:

_____

Collin Beachy, Chair

_____

Lori Norvell, Clerk

Minneapolis Public Schools

List A: All Employees: Tuesday, August 5, 2025

Hiring - Licensed

Reid Anderson	Minneapolis Academy & Career Center	Teacher, Special Education (SERT)	7/1/2025
Delecia Bey	Heritage Academy High	Teacher, Art	7/1/2025
Samantha Bosch	Las Estrellas Elementary	Teacher, Music	7/1/2025
Samantha Bosch	Nellie Stone Johnson Elementary	Teacher, Music	7/1/2025
Gwynder Burnett	Sanford Middle	Assistant Principal, Middle School	7/1/2025
Tommie Casey	Instructional Support	Teacher, TOSA Instructional Specialist	8/10/2025
Christopher Castellano	Heritage Academy High	Teacher, Counselor	7/1/2025
Sharon Cormany	Edison High	Teacher, English	7/1/2025
Anne Dierberger	Field Elementary	Teacher, Special Education (ASD)	8/10/2025
Nicholas Dorek	Dowling Elementary	Teacher, Physical Education	7/1/2025
Jessica Findell	Lucy Laney Elementary	Teacher, School Nurse	7/1/2025
Mandy Franz	Marcy Elementary	Teacher, English Second Language	7/1/2025
Jessica Harrington	Southwest High	Teacher, Social Worker	7/1/2025
Joshua Hermerding	Lucy Laney Elementary	Teacher, B/B (Spanish) Elementary	7/1/2025
Jie Hong	ESL Instruction	Teacher, English Second Language	7/1/2025
Maureen Hunt	Sullivan PK-8	Teacher, Music	7/1/2025
Kari Jensen	Lake Nokomis Wenonah Elementary	Teacher, English Second Language	7/1/2025
Megan Johnson Walter	Psychology Services	Teacher, Psychology Services	7/1/2025
Michelle Klemmer	Lake Nokomis Keewaydin Elementary	Teacher, Music	7/1/2025
Laurie Kocanda	Northrop Elementary	Teacher, Interventionist (Elementary)	7/1/2025
Justin Kurta	Indian Education	Teacher, American Indian Language	8/10/2025
Estela Lerma	FAIR High	Teacher, World Languages (Spanish)	7/1/2025
Catherine Linne	Edison High	Teacher, Music	7/1/2025
Morgan Mcdonald	Lucy Laney Elementary	Teacher, Special Education (EBD)	8/10/2025
Ariana Newman	Speech Language Clinicians	Teacher, Speech Language Clinician	7/1/2025
Solomon Parham	Olson Middle	Teacher, Music	7/1/2025
Valerie Peterson-Brandt	Howe Elementary	Teacher, Elementary	8/10/2025
Caroline Reich	Bancroft Elementary	Teacher, Library Media Specialist	8/13/2023
Rebecca Ries	Anishinabe Academy Elementary	Teacher, Advanced Learner	7/1/2025
Christina Roeser	MPS Online 6-12	Teacher, TOSA Administrative	7/1/2025
Yolonda Rogers	Stadium View	Teacher, Social Worker	7/1/2025
Victoria Sadler	ABE Hourly	Teacher, Adult Basic Ed (Hourly)	7/2/2025
Madeline Selcke	Olson Middle	Teacher, English	8/10/2025

Jade Sklar	Kenwood Elementary	Teacher, Elementary	8/10/2025
Arianne Slaughter	Bethune Elementary	Teacher, Elementary	8/10/2025
Martha Suedbeck	Kenwood Elementary	Teacher, Elementary	7/2/2025
Jolene Tomihiro	Burroughs Elementary	Teacher, Advanced Learner	7/1/2025
Naomi Ward	Marcy Elementary	Teacher, Social Worker	7/1/2025
Ann Whitman	Hall Academy Elementary	Teacher, English Second Language	7/1/2025
Jessica Wightman	Lyndale Elementary	Teacher, English Second Language	7/1/2025
Leah Wright	Lake Nokomis Wenonah Elementary	Teacher, Special Education (ASD)	7/1/2025
Dexter Yee Yick	Pratt Elementary	Teacher, Elementary	8/10/2025
Abby Zutz	Lucy Laney Elementary	Teacher, Special Education (ASD)	7/1/2025

Hiring - Non Licensed

Jibril Ahmed	Community Education Temps	Community Education Aide	6/16/2025
Annie Arnold	Seward Elementary	School Success Program Assistant	7/1/2025
Brandi Bellfield	Camden High	Associate Educator	8/28/2025
Antaysia Bolton	Northeast Middle	Special Education Assistant (1:1)	8/25/2025
Jacqueline Brown	Armatage Elementary	Special Education Assistant (1:1)	8/28/2025
Caitlin Callenson	Community Education Temps	Community Education Aide	5/5/2025
Tariro Chapinduka	Division of Finance	Executive Director, Finance	7/1/2025
Josselyn Cuevas Martinez	Seward Elementary	School Success Program Assistant	8/11/2025
Mary Davis	Camden High	Special Education Assistant (Program)	8/28/2025
Silas Falbo	Community Education Temps	Community Education Aide	6/17/2025
Paul Fulton	CWS, Site Group 4 - Central East	Food Service Coordinator, Senior	8/18/2025
Jonas Geere	Community Education Temps	Community Education Aide	5/19/2025
Maura Glover	Bryn Mawr Elementary	Associate Educator	7/1/2025
Bruce Iverson	Kenny Elementary	Associate Educator	8/28/2025
Breana Jacques	Equity & School Climate	Coordinator, Equity & School Climate	7/21/2025

Hiring - Non Licensed

Jackson Jaglo	Community Education Temps	Community Education Aide	6/23/2025
Lametrica Johnson-Eaddy	Associate Superintendent	Office of the Associate Superintendents	8/1/2025
Heather Mac Murray	Executive Director, Strategic Planning	Research & Planning	8/4/2025
Ava Magras	Community Education Temps	Community Education Aide	5/19/2025
Stacie Mahowald	Pillsbury Elementary	Health Services Assistant	8/25/2025
Suhur Nour	Community Education Temps	Community Education Aide	6/16/2025

Minneapolis Public Schools

List A: All Employees: Tuesday, August 5, 2025

Jennifer Sarbo	Community Education Temps	Community Education Aide	6/12/2025
Jay Schmidt	CWS, Site Group 3 - Central West	School Cook	8/18/2025
Janieyiah Smith	Community Education Temps	Community Education Aide	6/16/2025
Tasheena Taylor	Equity & School Climate	Coordinator, Equity & School Climate	7/21/2025
Mazie Thingelstad	Community Education Temps	Community Education Aide	5/19/2025
Felix Vrooman-Locke	Community Education Temps	Community Education Aide	6/17/202

5

Discharges

Licensed

Executive Director	07-24-2025	2025-08-ER-7736

Non-Licensed

Janitor Engineer	07-01-2025	2025-08-ER-6308
Associate Educator	06-04-2025	2025-08-ER-7707
Procurement Buyer, Senior	06-13-2025	2025-08-ER-7738
Office Manager	07-24-2025	2025-08-ER-7791
Specialist	07-10-2025	2025-08-ER-7737
Custodian	07-23-2025	2025-08-ER-7776
Custodian	07-14-2025	2025-08-ER-7418
Custodian	07-23-2025	2025-08-ER-7264

Non-Represented

Probationary Separations

Licensed

Teacher	06-10-2025	2025-08-ER-7599

Licensed, Staff Reduction

Teacher	06-10-2025	2025-08-ER-7188

Licensed, Discontinuance of Contract

Non-Licensed

Child Care Assistant	07-14-2025	2025-08-ER-7777
Special Education Assistant	06-03-2025	2025-08-ER-7696
Special Education Assistant	06-06-2025	2025-08-ER-7726
Special Education Assistant	06-05-2025	2025-08-ER-7708
Custodian	07-25-2025	2025-08-ER-7762
Special Education Assistant	06-02-2025	2025-08-ER-7701

Non-Licensed, Discontinuance of Contract

Non-Licensed, Staff Reduction

Layoffs

Licensed

Teacher	06-11-2025	2025-08-7697

Non-Licensed

Administrative Contract Non-Renewals

MINNEAPOLIS PUBLIC SCHOOLS
Urban Education. Global Citizens.

CONTRACT FOR SERVICES – $25,000 above

This Contract is entered into between Special School District No. 1, "District", a special school district created and existing under the laws of Minnesota, and Airport Taxi/Transportation Plus "Contractor" (collectively "parties") to provide parent and child transportation to Early Childhood Family Education classes and meetings.

TERM OF CONTRACT

1.1 This Contract is effective on 09/02/2025 or the date of the last signature of the parties, whichever is later, and shall remain in effect until 06/30/2026, or until all obligations set forth in this Contract have been satisfactorily fulfilled, or the Contract has been terminated, whichever occurs first. Contractor shall have a continuing obligation, after said Contract period, to comply with any provision of this Contract intended for District's protection or benefit, or that that by its sense and context, is intended to survive the completion, expiration or termination of this Contract.

1.2 Contractor understands that NO WORK SHOULD BEGIN UNDER THIS CONTRACT until all required signatures on this Contract have been obtained and the Contract has been authorized and/or approved by the District's Board. Any work performed by Contractor prior to such time shall be considered as having been performed at Contractor's OWN RISK and as a volunteer.

2 SCOPE OF WORK

2.1 Contractor shall perform all of the services set forth herein and any exhibits attached hereto as **Exhibit A** ("Scope of Work"). Contractor understands that time is of the essence in this Contract and agrees to meet all milestones indicated in this section, in the Contract herein and any exhibits attached hereto.

3 CONSIDERATION AND TERMS OF PAYMENT

The consideration for all services (and goods if any) performed or supplied by Contractor under this Contract shall be paid by District as described below.

3.1 ***Total Obligation***

District's total obligation to Contractor under this Contract, including compensation for goods, services, and reimbursable expenses shall not exceed $150,000. Contractor shall

not receive any additional reimbursement for materials or subsistence expenses incurred in the performance of this Contract.

3.2 ***Frequency of Invoicing and Terms of Payment***

Subject to the conditions herein, payment shall be made by District within thirty (30) days upon receipt of Contractor's invoice for goods delivered or services rendered pursuant to this Contract. The Contractor's standard invoice shall be submitted after satisfactory completion of services on a monthly basis. District has no obligation to pay for services that are not satisfactorily performed or performed in violation of federal, state or local law, ordinance, rule or regulation. In the case of a dispute about satisfactory performance of services, the parties agree to work in good faith to resolve any disputes. If either party does not dispute an invoice in writing within 180 days of receipt of the invoice, no action challenging the invoice may be taken.

As applicable, for all agreed upon work performed by Contractor or Contractor's personnel in the provision of goods and/or services stipulated herein, District shall pay Contractor at the hourly or per diem rates as set forth in the applicable **Exhibit B**. Payment shall be made to Contractor based on the hours recorded provided such hours are in accordance with the terms of this Contract. Notwithstanding anything to the contrary, and without limitation, District has not promised or guaranteed any minimum amount of work, and Contractor understands and acknowledges same. District has no obligation to pay for overtime or holiday work, nor will it pay premiums for overtime and holidays.

3.3 ***Taxes.***

District is exempt from paying Minnesota sales and use taxes on certain purchases, as provided in Minnesota Statute, Section 297A.70. Contractor shall not charge District for such sales and use taxes. Alternatively, Contractor shall be responsible for the payment of any and all sales taxes to the Minnesota Department of Revenue relating to the following taxable items sold pursuant to this Contract; construction materials, leasing of motor vehicles, food and lodging, [See Minnesota Statute 297A.70]. Contractor shall promptly reimburse District for any and all such sales and use taxes paid by District to any governmental authority on behalf of Contractor including penalties and interest with respect thereto, and including any and all expenses (including attorneys' fees) or damages that result from a failure by Contractor to properly remit or reimburse District for any and all such sales and use taxes provided above.

District may be obligated by state and federal law to withhold state and federal taxes from the consideration stated herein. These taxes may consist of, but are not limited to, the Minnesota state entertainer tax, Minnesota state nonresident withholding tax, federal withholding on payments to foreign nonresident aliens, and federal backup withholding.

3.4 ***Fund Availability; Federal Funds Contingency.***

Financial obligations of District payable after the current fiscal year are contingent upon funds for that purpose being appropriated, budgeted and otherwise made available. If this Contract is funded in whole or in part with federal funds, District's payment obligations

are subject to and contingent upon the continuing availability of federal funds for the purposes hereof.

4 GENERAL TERMS AND CONDITIONS

4.1 The terms and conditions contained in this Contract shall govern and shall take precedence over any different or additional terms and conditions which Contractor may have included in any documents attached to or accompanying this Contract. Any handwritten changes on the face of this document shall be ignored and have no legal effect unless initialed by all parties. If this Agreement was made pursuant to a Request for Proposal (RFP) or Request for Information (RFI), the following order of precedence shall apply: (1) this Contract and its Exhibits, (2) District's RFP or RFI, and (3) Contractor's Response to District's RFP or RFI.

5 AFFIRMATIVE ACTION, EQUAL EMPLOYMENT OPPORTUNITY

5.1 The District is committed to the policy that all persons shall have equal access to its programs, facilities, and employment without regard to race, color, creed, religion, sex, national origin, age, marital status, disability, public assistance status, veteran status, or sexual orientation and is committed to transacting business only with firms who follow these practices. Contractor must apply every good faith effort to ensure implementation of this policy in their practices of employment, upgrade, demotion or transfer, recruitment, or recruitment advertising, layoff or termination, rates of pay or other forms of compensation, and selection for training, including apprenticeship. As applicable, Contractor shall also develop and have on file for each of its establishments, written Affirmative Action Plans, as may be required by the rules and regulations of the Secretary of Labor. If applicable, Contractor certifies that it has received a certificate of compliance from the Minnesota Commissioner of Human Rights for its affirmative action plan. By accepting this Contract, Contractor certifies that it complies with all applicable federal and state laws as well as District policies related to non-discrimination, equal employment opportunity, and affirmative action.

6 BACKGROUND CHECKS

6.1 Contractor shall screen Contractor and all paid and volunteer employees and agents, including interviews, reference checks, credit history (if handling district funds), driving history and insurance coverage (if transporting district staff, students or families). And, Contractor shall conduct criminal background checks in accordance with state and federal law and District policy for Contractor and all paid and volunteer employees and agents who will have direct contact with children under this Contract. Background checks will be done prior to any contact with children, and shall be done in accordance with applicable state and federal laws, including but not limited to Minn. Stat. Sections 299C.61-.64; Minn. Stat. Section 123B.03; 42 U.S.C.Section 5119a and 42 U.S.C. Section 14501-05.

6.2 Contractor is responsible for ensuring that all paid and volunteer employees and agents who will be in contact with District staff and students are appropriate persons to conduct such work.

7 DATA PRIVACY

7.1 Contractor agrees that any information it creates, collects, receives, stores, uses, or disseminates during the course of its performance, which concerns the personal, financial, or other affairs of the District, its Board, officers, employees or students shall be kept confidential and in conformance with all state and federal laws relating to data privacy, including, without limitation, the Minnesota Government Data Practices Act, Minnesota Statute, Chapter 13. Contractor must comply with any applicable requirements as if it were a governmental entity. The remedies in Minn. Stat. § 13.08 apply to the Contractor. The Contractor will report immediately to the District any requests from third parties for information related to this Contract. The District will respond to such data requests. All subcontracts, if allowed, shall contain the same or similar data practices compliance requirements.

7.2 Contractors that provide school-issued devices for student use and directly or indirectly create, receive, or maintain educational data incidental to performing their duties under this Contract shall also sign **Exhibit C** ("Student Data Privacy"). "School-issued devices," as used herein, refers to hardware or software that is provided to an individual student for that student's dedicated personal use, and includes devices issued through a one-to-one program.

8 OWNERSHIP OF MATERIAL

8.1 The Contractor expressly waives to the District any claim to copyright pertaining to all new materials, publications, and documents produced as a result of this Contract and agrees that the District shall have exclusive right to and responsibility for their distribution, publication, copyrighting (when applicable) and all other matters relating to dissemination of the materials. Contractor shall not use, willingly allow or cause to have such materials used for any purpose other than performance of Contractor's obligations under this Contract without prior written consent of the District.

9 USE OF DISTRICT NAME OR LOGO

9.1 Contractor agrees not to use the name, logo, or any other marks (including, but not limited to, colors and music) owned by or associated with the District or the name of any representative of the District in any sales promotion work or advertising, or any form of publicity, without the written permission of the District.

10 INDEPENDENT CONTRACTOR

10.1 Contractor shall perform its duties hereunder as an independent contractor and not as an employee of the District. Neither Contractor nor any agent or employee of Contractor shall be or shall be deemed to be an agent or employee of the District. Contractor shall pay when due all required employment taxes and income tax withholding, including all federal and state income tax on any monies paid pursuant to this Contract. Contractor acknowledges that Contractor and its employees are not entitled to tax withholding,

worker's compensation, unemployment compensation, or any employee benefits, statutory or otherwise. Contractor shall have no authorization, express or implied, to bind District to any agreements, liability, or understanding except as expressly set forth herein. Contractor shall be solely responsible for the acts of Contractor, its employees and agents.

10.2 Contractor shall hold District completely harmless from and against any such contributions, premiums and taxes described above and from all claims and liability pertaining to those or any other item for which Contractor is responsible under this Contract, and from all attorney's fees and other costs incurred by District in contesting or defending against any responsibility therefore which is asserted against District.

11 WORKER HEALTH, SAFETY AND TRAINING

11.1 Contractor shall be solely responsible for the health and safety of its employees and/or self in connection with the work performed under this Contract. Contractor shall make arrangements to ensure the health and safety of all subagents and other persons who may perform work in connection to this Contract. Contractor shall ensure all personnel, subagents and/or self are properly trained and supervised and, when applicable, duly licensed or certified appropriate to the tasks performed under this Contract. Contractor shall comply with federal, state and local occupational safety and health standards, regulations, and rules promulgated pursuant to the Occupational Health and Safety Act that are applicable to the work performed by Contractor. Contractor shall develop and implement an emergency plan and procedures to follow in emergencies.

12 BUREAU OF CITIZENSHIP & IMMIGRATION SERVICES REQUIREMENTS

12.1 Contractor shall comply with all applicable requirements of the BCIS relating to employment including but not limited to confirming nationality for all employees and complying with requirements for employing aliens if appropriate.

13 INSURANCE

13.1 At all times during its performance under this Contract, Contractor shall obtain and keep in force comprehensive general liability insurance, including coverage for death, bodily or personal injury, property damage, liability and automobile coverages, with limits of not less than $1,500,000 each claim and $1,500,000 each occurrence covering claims that arise out of its acts and operations in providing services to the District or at limits established for a municipal corporation by Minnesota Statute Section 466.04. All such certificates evidencing such insurance shall name District as additional insured. Contractor may meet the limits above $1,000,000 per occurrence through umbrella or excess coverage.

13.2 Contractor represents that it has worker's compensation insurance to the extent required by law and agrees to furnish proof of such insurance for worker's compensation and the liability insurance, upon request. Contractor also represents that it has professional liability insurance with limits of not less than $1,500,000 each claim and $1,500,000 each occurrence covering claims that arise out of its acts and operations in providing services to the District, but shall not name the District as an additional insured to the coverage.

13.3 Contractor or its members shall also maintain property insurance coverage for the facility in which the program is located if it is not in a district building. Contractor and its members shall obtain and maintain insurance covering claims for the loss of or damage to its personal property that may be caused by students attending its programs.

13.4 Contractor shall provide all such certificates to District. Contractor shall not cancel or revise any insurance coverage required by this section during the term of this Contract and shall require its insurer to mail the District a notice if the coverage is cancelled or revised.

14 INDEMNIFICATION

14.1 Contractor agrees to release, defend, indemnify, and hold harmless District, its board, officers, students, employees, and agents from all liability, injuries, claims, damages (including claims of bodily injury, property damage, or negligence), or loss, including costs, expenses, and attorneys' fees, which arise in connection with, in relation to, or as a result of Contractor's negligent acts or omissions or in connection with Contractor's breach of warranties. The foregoing agreement to release, defend, indemnify and hold harmless shall not apply to the extent such liability, injuries, claims, damages, or loss was caused by the intentional, willful, or wanton acts of District. Contractor shall not settle or compromise any claim in which the District has been named a party and for which Contractor must indemnify the District without a signed agreement approved by the District.

15 LIMITATION ON LIABILTY

15.1 In no event shall the District be liable for any indirect, consequential, incidental, lost profits or like expectancy damages arising out of the Contract. District's maximum obligation under this Contract shall not exceed the amount set forth herein.

16 CONFLICT OF INTEREST/CODE OF ETHICS

16.1 Contractor agrees that it will not represent any other party or client which may create a conflict of interest in its representation with the District. Contractor agrees to be bound by the District's Code of Ethics. In particular, Contractor: (i) certifies that it has not paid kickbacks directly or indirectly to any District employee for the purpose of obtaining this or any other District Contract; (ii) agrees to cooperate fully with any investigation involving a possible violation; and (iii) agrees to report any suspected violations to the District. Contractor certifies that it has provided no fees, gifts, gratuities, compensation, or anything of value in violation any applicable laws or District policies.

17 COMPLIANCE WITH LAWS AND DEBARMENT

17.1 Contractor certifies that all goods or services furnished under this Contract shall comply with all applicable federal, state, and local laws and regulations, as well as District policies and procedures, regardless of whether such laws and regulations are specifically set forth in this Contract. Contractor represents that it is not currently debarred or suspended by any federal agency from doing business with the federal or state government.

Contractor shall notify District if it becomes debarred or suspended during the term of this Contract. District may immediately terminate this Contract in the event of such termination or suspension and Contractor shall be responsible for any costs incurred by District in connection therewith.

18 TERMINATION

18.1 The District and/or Contractor may terminate this Contract at any time without cause, upon thirty (30) days written notice to the other Party. In the event of such termination, Contractor shall be entitled to payment, calculated on a pro rata or other equitable basis, determined by District in its sole discretion, for work or services satisfactorily performed. In no event shall Contractor be paid for work performed or costs incurred after termination, or for costs incurred by suppliers or subcontractors which reasonably could have been avoided.

18.2 District may terminate this Contract in whole or in part for cause upon seven (7) days written notice if Contractor fails to comply with any material term or condition of this Contract, becomes insolvent or files for bankruptcy protection, or fails to comply in a material way with the requirements of this Contract. Late delivery of goods or services, or delivery of goods or services that are defective or do not conform to the Contract shall, without limitation, be causes allowing District to terminate for cause. If a determination is made that District improperly terminated this Contract for Cause, then such termination shall be deemed to have been for without cause.

18.3 Notwithstanding the above, Contractor shall not be relieved of liability to the District for damages sustained by the District as a result of any breach of this Contract by the contactor. The District, may, in such event, withhold payments due to the Contractor for the purpose of set-off until such time as the exact amount of damages due to the District is determined. The rights or remedies provided here shall not limit the District, in case of any default, error or omissions, by the Contractor, from asserting any other right or remedy allowed by law. Nothing in this Contract shall be construed as a waiver of any right, remedy, liability limit or immunity of the District under law.

19 RETURN OF DATA

19.1 Within fifteen (15) days of the completion or earlier termination of this Contract, or upon earlier request of the District, Contractor shall return all documents, data and other information provided by the District to Contractor, or Contractor's employees or agents in connection with this Contract. Additionally, Contractor, upon the request of the District, shall destroy all copies of such District provided data, documents, or information in Contractor's possession or control, and provide District with proof of such destruction.

20 RECORDS MANAGEMENT AND MAINTENANCE

20.1 District shall have the right to inspect and copy such books, records, and documents (in whatever medium they exist) as well as all accounting procedures and practices of Contractor, its agents, and subcontractors to verify Contractor's performance and all expenses submitted pursuant to the terms of this Contract. Contractor shall make such items

available for inspection during normal business hours at Contractor's place of business. Such records may be subject to copy, review and/or audit by District, State Auditor and/or the Comptroller General of the United States, or a duly authorized representative, if federal funds are used for any work under this Contract. All such items shall be retained by Contractor during the term of this Contract and for a period of six (6) years after the delivery of the goods and/or services. Any items relating to a claim arising out of the performance of this Contract shall be retained by Contractor, its agents and subcontractors, if any, until the claim has been resolved.

21 NOTICES/ADMINISTRATION

Except as otherwise provided in this Contract, all notices, requests and other communications that a party is required or elects to deliver shall be in writing and shall be delivered personally, or by facsimile or electronic mail (provided such delivery is confirmed), or by a recognized overnight courier service or by United States mail, first-class, certified or registered, postage prepaid, return receipt requested, to the other parties at the address set forth below or to such other address as such party may designate by notice given pursuant to this section.

Special School District No. 1

Division: Early Childhood Family Education
Attn: Wanda Felder
1250 W Broadway
Minneapolis, MN 55411
Email: wanda.felder@mpls.k12.mn.us

CONTRACTOR

Airport Taxi, Inc or Transportation Plus
Phone: 763.592.6417
Address: 5010 Hillsboro Ave N, New Hope, MN 55428
Email: tanderson@tplusride.com

ACKNOWLEDGMENT

21.1 In signing, Contractor certifies under penalties of perjury (see Section 6109 of the IRS Code for further penalties) that: (1) the taxpayer ID number (TIN) provided to District is correct; (2) it is not subject to back up withholding because (a) it is exempt from such withholding, (b) it has not been notified by the IRS that it is subject to backup withholding as a failure to report all interest or dividends, or (c) the IRS has notified it that it is no longer subject to backup withholding; (3) it is a U.S. person (including a U.S. resident alien); and (4) it has full authority to execute this Contract and perform its obligation under this

Contract. Contractor must cross out and initial item (2) and notify District in writing, if Contractor has been notified by the IRS that it is currently subject to backup withholding because of under reporting interest or dividends on its tax return. Contractor must cross out item (3) above if it is not a U.S person for tax purposes or U.S. resident alien.

21.2 Notwithstanding this certification, Contractor hereby acknowledges that District has the right to withhold amounts for federal backup withholding if such withholding is required by written notice from the Internal Revenue Service issued subsequent to the date this Contract is executed.

22 NON-WAIVER

22.1 No waiver by any party of any default or nonperformance shall be deemed a waiver of any subsequent default or nonperformance.

23 ASSIGNMENT

23.1 Contractor may not assign any obligations of this Contract without the prior written consent of District. In the event of any assignment, Contractor shall remain responsible for its performance and that of any assignee under this Contract. This Contract shall be binding upon Contractor, and its successors and assigns, if any. Any assignment attempted to be made in violation of this Contract shall be void. Notwithstanding any notice of assignment, District's tender of payment to Contractor named herein, or to any person reasonably believed by District to be entitled to payment, shall satisfy District's obligation to pay, and in no event shall District be obligated to pay twice or be liable for any damages due to failure to pay the correct party.

24 CHOICE OF LAW, FORUM SELECTION, ENTIRE CONTRACT AND AMENDMENT

24.1 This Contract shall be construed under Minnesota law (without regard for choice of law considerations). Any action arising out of this Contract shall be heard by a state court in Minnesota. For this purpose, Contractor specifically consents to jurisdiction in Minnesota. This Contract constitutes the entire Contract and understanding of the parties and replaces any prior or contemporaneous agreement, whether written or oral. Any amendments to this Contract shall be in writing and executed by same parties who executed the original Contract, or their successors in office.

25 WARRANTY

25.1 Contractor expressly warrants and guarantees that the services performed under this Contract will be of the highest professional standards and quality. Contractor further represents that all services and goods (if any and as applicable) provided under this Contract: (i) are free from defects in material and workmanship; (ii) are of the quality, size and dimensions ordered; (iii) are fit for the particular needs and purposes of District as may be communicated to Contractor; (iv) comply with the highest warranties and

representations expressed by Contractor orally or in any written document provided to or in the possession of District; (v) comply with all applicable laws, codes and regulations (including any published by any national or statewide association or groups); and (vi) are not restricted in any way by patents, copyrights, trade secrets, or any other rights of third parties. If any of the foregoing warranties are breached, Contractor agrees to correct all defects and nonconformities at Contractor's sole expense, to be liable for all direct damages suffered District and any other persons, and to defend, indemnify, and hold harmless District and its Board, officers, students, employees, and agents from any claim asserted by any person resulting in whole or in part from such breach. The foregoing warranties and guarantees shall not be deemed waived by reason of the acceptance of the goods or services or payment by District.

26 SEVERABILITY

26.1 If any provision of this Contract shall be invalid or unenforceable with respect to any party, the remainder of the Contract, or the application of such provision to persons other than those as to which it is held invalid or unenforceable, shall not be affected and each provision of the remainder of the Contract shall be valid and be enforceable to the fullest extent permitted by law.

27 SURVIVABILITY

27.1 The terms, provisions, representations, and warranties contained in this Contract that by their sense and context are intended to survive the performance thereof by any of the parties hereunder shall so survive the completion of performance and termination of this Contract, including the making of any and all payments hereunder.

[The remainder of this page intentionally left blank.]

SPECIAL SCHOOL DISTRICT NO. 1

Signature: _____

Name: Aviva Hillenbrand

(Printed)

Title: Executive Director Community Education

Date: _____

CONTRACTOR NAME

Signature:

Name: Tom Anderson
(Printed)

Title: Manager

Date: _____

Tom Anderson

Digitally signed by Tom Anderson
DN: cn=Tom Anderson, o=Transportation Plus, Inc., ou=Account Manager, email=tanderson@tplusride.com, c=US
Date: 2025.07.17 08:16:39 -05'00'

Exhibit A:

Deliverables:

Transportation for parents and young children to attend ECFE parenting classes and/or family events.

Service Outcome:

Safe, reliable, efficient service.

Method of Evaluation:

Evaluation from parents and staff.

[The remainder of this page intentionally left blank.]

EXHIBIT B: PAYMENT TERMS

If there are exhibits to describe the payment terms:

Paid monthly by invoice submitted to Concur.

[The remainder of this page intentionally left blank.]

EXHIBIT C: STUDENT DATA PRIVACY

As used in this exhibit, the term "educational data" shall have the meaning ascribed to it under the Minnesota Government Data Practices Act ("MGDPA"), Minn. Stat. § 13.32 as amended.

1. Contractor acknowledges that all of the data created, collected, received, stored, used, maintained, or disseminated by Contractor in performing the services described in this Contract is subject to the requirements of the MGDPA, Minn. Stat. ch. 13, and Contractor must comply with those requirements as if it were a government entity. Contractor shall be subject to all civil remedies available under the MGDPA, Minn. Stat. § 13.08 as amended, for any violation of these obligations.

2. No educational data created, received, maintained, or disseminated by Contractor pursuant or incidental to this Contract shall become or be considered property of the Contractor. Any such educational data shall remain the property of the District.

3. If educational data maintained by Contractor pursuant or incidental to performance of this Contract are subject to a breach of security of the data, as that term is defined by the MGDPA, Minn. Stat. § 13.055 as amended, Contractor shall, upon discovering such breach, provide the District with all information necessary for the District to fulfill its obligations under the MGDPA.

4. Contractor shall not sell, share, or disseminate educational data, except as permitted under the MGDPA, Minn. Stat. § 13.32 as amended, or as part of a valid delegation or assignment of this Contract, if the terms of the Contract permit delegation or assignment. Any assignee or delegee must separately execute this Exhibit and is bound by the same terms.

5. Contractor shall not use educational data for any commercial purpose, including but not limited to marketing or advertising to a student or parent.

    a. The term "commercial purpose," does not include providing the specific services agreed upon in this Contract.

    b. Contractor may use deidentified aggregate information for the purpose of improving, maintaining, developing, supporting, or diagnosing the Contractor's site, service, or operation, as long as all direct and indirect identifiers have been removed from the data prior to use.

6. Contractor's employees, officers, agents, and sub-contractors, if applicable, shall only have access to educational data if authorized.

7. Contractor's employees, officers, agents, and sub-contractors, if applicable, shall only be authorized to access educational data if such access is necessary to fulfill their official duties in the performance of this Contract.

8. Unless renewal of the Contract is reasonably anticipated, Contractor shall destroy or return all educational data created, received, or maintained pursuant or incidental to the Contract within 90 days of the expiration of this Contract.

9. Contractor shall abide with all the requirements and restrictions of Minn. Stat. § 13.32, as amended, that pertain to or address technology providers. Contractor shall be considered a "technology provider" for purposes of Section 13.32.

BY SIGNING BELOW, CONTRACTOR ACKNOWLEDGES AND AGREES THAT IT UNDERSTANDS THE TERMS OF THIS EXHIBIT, THAT THESE TERMS ARE PART OF ITS CONTRACT WITH THE DISTRICT, AND THAT IT AGREES TO BE BOUND BY AND ABIDE BY THESE TERMS.

[CONTRACTOR NAME]

Signature	Name
Tom Anderson Digitally signed by Tom Anderson DN: cn=Tom Anderson, o=Transportation Plus, Inc., ou=Account Manager, email=tanderson@tplusride.com, c=US Date: 2025.07.17 08:17:33 -05'00'	
Title	Date

MINNEAPOLIS PUBLIC SCHOOLS
Urban Education. Global Citizens.

CONTRACT FOR GOODS – above $50,000

This Contract is entered into between Special School District No. 1, "District", a special school district created and existing under the laws of Minnesota, and Bix Produce "Contractor" (collectively "parties") to provide Bids and supply for Fresh Fruit and Vegetable Program applicable products to Culinary and Wellness Services operational areas.

1 TERM OF CONTRACT

1.1 This Contract is effective on July 1, 2025 or the date of the last signature of the parties, whichever is later, and shall remain in effect until June 30, 2026, or until all obligations set forth in this Contract have been satisfactorily fulfilled, or the Contract has been terminated, whichever occurs first. Contractor shall have a continuing obligation, after said Contract period, to comply with any provision of this Contract intended for District's protection or benefit, or that that by its sense and context, is intended to survive the completion, expiration or termination of this Contract.

1.2 Contractor understands that NO WORK SHOULD BEGIN UNDER THIS CONTRACT until all required signatures on this Contract have been obtained and the Contract has been authorized and/or approved by the District's Board. Any work performed by Contractor prior to such time shall be considered as having been performed at Contractor's OWN RISK and as a volunteer.

2 SCOPE OF WORK

2.1 Contractor shall perform all of the services/delivery of goods set forth herein and any exhibits attached hereto as **Exhibit A** ("Scope of Work"). Contractor understands that time is of the essence in this Contract and agrees to meet all milestones indicated in this section, in the Contract herein and any exhibits attached hereto.

3 CONSIDERATION AND TERMS OF PAYMENT

The consideration for all services (and goods if any) performed or supplied by Contractor under this Contract shall be paid by District as described below.

3.1 *Total Obligation*

District's total obligation to Contractor/Vendor under this Contract, including compensation for goods, and/or services, and reimbursable expenses (if applicable), shall not exceed $300,000.00. Contractor/Vendor shall not receive any additional reimbursement for materials or subsistence expenses incurred in the performance of this Contract.

3.2 *Frequency of Invoicing and Terms of Payment*

Subject to the conditions herein, payment shall be made by District within thirty (30) days upon receipt of Contractor's invoice for goods delivered or services rendered pursuant to this Contract. The Contractor's standard invoice shall be submitted after satisfactory completion of services on a monthly basis. District has no obligation to pay for services that are not satisfactorily performed or performed in violation of federal, state or local law, ordinance, rule or regulation. In the case of a dispute about satisfactory performance of services, the parties agree to work in good faith to resolve any disputes. If either party does not dispute an invoice in writing within 180 days of receipt of the invoice, no action challenging the invoice may be taken.

As applicable, for all agreed upon work performed by Contractor or Contractor's personnel in the provision of goods and/or services stipulated herein, District shall pay Contractor at the hourly or per diem rates as set forth in the applicable **Exhibit B**. Payment shall be made to Contractor based on the hours recorded provided such hours are in accordance with the terms of this Contract. Notwithstanding anything to the contrary, and without limitation, District has not promised or guaranteed any minimum amount of work, and Contractor understands and acknowledges same. District has no obligation to pay for overtime or holiday work, nor will it pay premiums for overtime and holidays.

3.3 *Taxes.*

District is exempt from paying Minnesota sales and use taxes on certain purchases, as provided in Minnesota Statute, Section 297A.70. Contractor shall not charge District for such sales and use taxes. Alternatively, Contractor shall be responsible for the payment of any and all sales taxes to the Minnesota Department of Revenue relating to the following taxable items sold pursuant to this Contract; construction materials, leasing of motor vehicles, food and lodging, [See Minnesota Statute 297A.70]. Contractor shall promptly reimburse District for any and all such sales and use taxes paid by District to any governmental authority on behalf of Contractor including penalties and interest with

respect thereto, and including any and all expenses (including attorneys' fees) or damages that result from a failure by Contractor to properly remit or reimburse District for any and all such sales and use taxes provided above.

District may be obligated by state and federal law to withhold state and federal taxes from the consideration stated herein. These taxes may consist of, but are not limited to, the Minnesota state entertainer tax, Minnesota state nonresident withholding tax, federal withholding on payments to foreign nonresident aliens, and federal backup withholding.

4 INSPECTION OF GOODS & REJECTION

4.1 Buyer is entitled to inspect the Goods upon delivery. If the Goods are unacceptable for any reason, Buyer must reject them at the time of delivery. If Buyer has not rejected the Goods within one (1) business day from the date of delivery, Buyer shall have waived any right to reject that specific delivery of Goods.

4.2 In the event Buyer rejects the Goods, Buyer shall allow Seller a reasonable time to cure the deficiency. A reasonable time period shall be determined by industry standards for the Goods, as well as the Seller and Buyer.

5 RISK OF LOSS

5.1 Risk of loss will be on the Seller until the time when the Buyer accepts delivery. Seller shall maintain any and all necessary insurance in order to insure the Goods against loss at Seller's own expense.

6 TITLE

6.1 Title to the Goods will remain with the Seller until Buyer accepts delivery.

7 FORCE MAJEURE

7.1 Non-delivery or default of this Agreement due to labor disputes, transportation shortage, delay or shortage of materials to produce the Goods, fires, accidents, Acts of God, or any other causes outside of Seller's control shall be notified to Buyer immediately upon realization that it will not be able to deliver the Goods as promised. Either Party may terminate this Agreement upon such notice.

8 GENERAL TERMS AND CONDITIONS

8.1 The terms and conditions contained in this Contract shall govern and shall take precedence over any different or additional terms and conditions which Contractor may have included in any documents attached to or accompanying this Contract. Any handwritten changes on the face of this document shall be ignored and have no legal effect unless initialed by all parties. If this Agreement was made pursuant to a Request for Proposal (RFP) or Request for Information (RFI), the following order of precedence shall apply: (1) this Contract and its Exhibits, (2) District's RFP or RFI, and (3) Contractor's Response to District's RFP or RFI.

9 AFFIRMATIVE ACTION, EQUAL EMPLOYMENT OPPORTUNITY

9.1 The District is an equal opportunity employer and federal and state contractor. As Contractor shall abide by applicable federal and local laws that prohibit discrimination against all individuals based on their race, national origin, religion, age, color, sex, sexual orientation, gender identity, disability or protected veteran status, or any other characteristic protected by local, state, or federal laws rules or regulations. Additionally, the parties agree that, as applicable, they will abide by the requirements of 41 C.F.R. 60-300.5(a) and 41 C.F.R. 60-741.5(a) and that there regulations are incorporated herein by reference. These regulations prohibit discrimination against qualified individuals based on their status as protected veterans or individual with disabilities. These regulations require that covered contractors and subcontractors take affirmative action to employ and advance in employment and otherwise treat qualified individuals without discrimination based on their status as protected veteran.

10 DATA PRIVACY

10.1 Contractor agrees that any information it creates, collects, receives, stores, uses, or disseminates during the course of its performance, which concerns the personal, financial, or other affairs of the District, its Board, officers, employees or students shall be kept confidential and in conformance with all state and federal laws relating to data privacy, including, without limitation, the Minnesota Government Data Practices Act, Minnesota Statute, Chapter 13. Contractor must comply with any applicable requirements as if it were a governmental entity. The remedies in Minn. Stat. § 13.08 apply to the Contractor. The Contractor will report immediately to the District any requests from third parties for information related to this Contract. The District will respond to such data requests. All subcontracts, if allowed, shall contain the same or similar data practices compliance requirements.

10.2 Contractors that provide school-issued devices for student use and directly or indirectly create, receive, or maintain educational data incidental to performing their duties under this Contract shall also sign Exhibit C ("Student Data Privacy"). "School-issued devices," as used herein, refers to hardware or software that is provided to an individual

student for that student's dedicated personal use, and includes devices issued through a one-to-one program.

11 USE OF DISTRICT NAME OR LOGO

11.1 Contractor agrees not to use the name, logo, or any other marks (including, but not limited to, colors and music) owned by or associated with the District or the name of any representative of the District in any sales promotion work or advertising, or any form of publicity, without the written permission of the District.

12 INDEPENDENT CONTRACTOR

12.1 Contractor shall perform its duties hereunder as an independent contractor and not as an employee of the District. Neither Contractor nor any agent or employee of Contractor shall be or shall be deemed to be an agent or employee of the District. Contractor shall pay when due all required employment taxes and income tax withholding, including all federal and state income tax on any monies paid pursuant to this Contract. Contractor acknowledges that Contractor and its employees are not entitled to tax withholding, worker's compensation, unemployment compensation, or any employee benefits, statutory or otherwise. Contractor shall have no authorization, express or implied, to bind District to any agreements, liability, or understanding except as expressly set forth herein. Contractor shall be solely responsible for the acts of Contractor, its employees and agents.

12.2 Contractor will hold District harmless from and against any third-party claims asserted or alleged against the District to the extent arising out of Contractor's failure to timely pay all employment taxes and income taxes attributable to Contractor's income and employees.

13 WORKER HEALTH, SAFETY AND TRAINING

13.1 Contractor shall be solely responsible for the health and safety of its employees and/or self in connection with the work performed under this Contract. Contractor shall make arrangements to ensure the health and safety of all subagents and other persons who may perform work in connection to this Contract. Contractor shall ensure all personnel, subagents and/or self are properly trained and supervised and, when applicable, duly licensed or certified appropriate to the tasks performed under this Contract. Contractor shall comply with federal, state and local occupational safety and health standards, regulations, and rules promulgated pursuant to the Occupational Health and Safety Act that are applicable to the work performed by Contractor. Contractor shall develop and implement an emergency plan and procedures to follow in emergencies.

14 BUREAU OF CITIZENSHIP & IMMIGRATION SERVICES REQUIREMENTS

14.1 Contractor shall comply with all applicable requirements of the BCIS relating to employment including but not limited to confirming nationality for all employees and complying with requirements for employing aliens if appropriate.

15 INSURANCE

15.1 At all times during its performance under this Contract, Contractor shall obtain and keep in force comprehensive general liability insurance, including coverage for death, bodily or personal injury, property damage, liability and automobile coverages, with limits of not less than $1,500,000 each claim and $1,500,000 each occurrence covering claims that arise out of its acts and operations in providing services to the District or at limits established for a municipal corporation by Minnesota Statute Section 466.04. All such certificates evidencing such insurance shall name District as additional insured. Contractor may meet the limits above $1,000,000 per occurrence through umbrella or excess coverage.

15.2 Contractor represents that it has worker's compensation insurance to the extent required by law and agrees to furnish proof of such insurance for worker's compensation and the liability insurance, upon request. Contractor also represents that it has professional liability insurance with limits of not less than $1,500,000 each claim and $1,500,000 each occurrence covering claims that arise out of its acts and operations in providing services to the District, but shall not name the District as an additional insured to the coverage.

15.3 Contractor shall provide all such certificates to District. Contractor shall not cancel or revise any insurance coverage required by this section during the term of this Contract, and shall require its insurer to mail the District a notice if the coverage is cancelled or revised.

16 INDEMNIFICATION

16.1 Contractor will indemnify and hold harmless the District from and against all third-party losses, damages, claims and costs for property damage or personal injury to the extent arising out of the negligence or intentional misconduct of the Contractor.

17 LIMITATION ON LIABILTY

17.1 In no event shall the District be liable for any indirect, consequential, incidental, lost profits or like expectancy damages arising out of the Contract. District's maximum obligation under this Contract shall not exceed the amount set forth herein.

18 CONFLICT OF INTEREST/CODE OF ETHICS

18.1 Contractor agrees that it will not represent any other party or client which may create a conflict of interest in its representation with the District. Contractor agrees to be bound by the District's Code of Ethics. In particular, Contractor: (i) certifies that it has not paid kickbacks directly or indirectly to any District employee for the purpose of obtaining this or any other District Contract; (ii) agrees to cooperate fully with any investigation involving a possible violation; and (iii) agrees to report any suspected violations to the District. Contractor certifies that it has provided no fees, gifts, gratuities, compensation, or anything of value in violation any applicable laws or District policies.

19 COMPLIANCE WITH LAWS AND DEBARMENT

19.1 Contractor certifies that all goods or services furnished under this Contract shall comply with all applicable federal, state, and local laws and regulations, as well as District policies and procedures, regardless of whether such laws and regulations are specifically set forth in this Contract. Contractor represents that it is not currently debarred or suspended by any federal agency from doing business with the federal or state government. Contractor shall notify District if it becomes debarred or suspended during the term of this Contract. District may immediately terminate this Contract in the event of such termination or suspension and Contractor shall be responsible for any costs incurred by District in connection therewith.

20 TERMINATION

20.1 The District and/or Contractor may terminate this Contract at any time without cause, upon thirty (30) days written notice to the other Party. In the event of such termination, Contractor shall be entitled to payment, calculated on a pro rata or other equitable basis, determined by District in its sole discretion, for work or services satisfactorily performed. In no event shall Contractor be paid for work performed or costs incurred after termination, or for costs incurred by suppliers or subcontractors which reasonably could have been avoided.

20.2 District may terminate this Contract in whole or in part for cause upon seven (7) days written notice if Contractor fails to comply with any material term or condition of this Contract, becomes insolvent or files for bankruptcy protection, or fails to comply in a material way with the requirements of this Contract. Late delivery of goods or services, or delivery of goods or services that are defective or do not conform to the Contract shall, without limitation, be causes allowing District to terminate for cause. If a determination is made that District improperly terminated this Contract for Cause, then such termination shall be deemed to have been for without cause.

20.3 Notwithstanding the above, Contractor shall not be relieved of liability to the District for damages sustained by the District as a result of any breach of this Contract by the contactor.

21 RETURN OF DATA

21.1 Within fifteen (15) days of the completion or earlier termination of this Contract, or upon earlier request of the District, Contractor shall return all documents, data and other information provided by the District to Contractor, or Contractor's employees or agents in connection with this Contract. Additionally, Contractor, upon the request of the District, shall destroy all copies of such District provided data, documents, or information in Contractor's possession or control, and provide District with proof of such destruction.

22 RECORDS MANAGEMENT AND MAINTENANCE

22.1 District will be allowed two (2) annual price verifications at Contractor's location for purchases made under this agreement. The price verification will consist of reviewing computer reports generated by Contractor documenting Contractor's calculation of Districts invoice price and the Contractor's delivered Cost. If requested, applicable Supplier invoices and accompanying freight invoices will also be made available. Supplier invoices consist of invoices from third party suppliers or from Affiliates, SMS or a specialty company, as applicable. Price verification adjustments, if applicable, will be made utilizing the net of undercharges and overcharges to District. The price verification process is subject to the following:

- District must request a price verification in writing at least thirty (30) business days prior to the suggested date of the price verification and must identify not more than fifty (50) items to be price verified and the period covered;
- The date and time of price verification must be to the mutual agreement of District and the Contractor;
- The price verification will be made at the Contractor's location;
- Support for the price verification may not be removed from the Contractor location where the price verification is conducted;
- The period for which pricing is to be verified will not begin more than three (3) months prior to the date of the price verification, and will cover only one pricing period; and
- In no event will pricing be corrected for more than six (6) months prior to the date of the price verification.

Due to the extensive time and complexity associated with price verification, Contractor will not accept computer generated price matching or electronic audits by or on behalf of District or any third party provider and any price verification adjustments will only be made following the above price verification procedures. Notwithstanding the foregoing, if District becomes aware of pricing discrepancies for contracted products, Contractor will investigate the purported discrepancy and make appropriate pricing adjustments, as warranted, but such procedure will not involve additional on-site visits and/or access to supplier invoices.

23 NOTICES/ADMINISTRATION

Except as otherwise provided in this Contract, all notices, requests and other communications that a party is required or elects to deliver shall be in writing and shall be delivered personally, or by facsimile or electronic mail (provided such delivery is confirmed), or by a recognized overnight courier service or by United States mail, first-class, certified or registered, postage prepaid, return receipt requested, to the other parties at the address set forth below or to such other address as such party may designate by notice given pursuant to this section.

Special School District No. 1
Division: Ops r Culinary and Wellness Services
Attn: Aaron Krulc
1250 W Broadway

With a copy to:
Attn: Office of the General Counsel
1250 W Broadway
Minneapolis, MN 55411

Minneapolis, MN 55411
Email: Aaron.Krulc@mpls.k12.mn.us

Bix Produce

NAME: Steve Pagel.
Address: 3060 Centerville Rd, Little Canada MN 55117.
Phone: 651-487-8000
Email: SPagel@bixproduce.com.

ACKNOWLEDGMENT

23.1 In signing, Contractor certifies under penalties of perjury (see Section 6109 of the IRS Code for further penalties) that: (1) the taxpayer ID number (TIN) provided to District is correct; (2) it is not subject to back up withholding because (a) it is exempt from such withholding, (b) it has not been notified by the IRS that it is subject to backup withholding as a failure to report all interest or dividends, or (c) the IRS has notified it that it is no longer subject to backup withholding; (3) it is a U.S. person (including a U.S. resident alien); and (4) it has full authority to execute this Contract and perform its obligation under this Contract. Contractor must cross out and initial item (2) and notify District in writing, if Contractor has been notified by the IRS that it is currently subject to backup withholding because of under reporting interest or dividends on its tax return. Contractor must cross out item (3) above if it is not a U.S person for tax purposes or U.S. resident alien.

23.2 Notwithstanding this certification, Contractor hereby acknowledges that District has the right to withhold amounts for federal backup withholding if such withholding is required by written notice from the Internal Revenue Service issued subsequent to the date this Contract is executed.

24 NON-WAIVER

24.1 No waiver by any party of any default or nonperformance shall be deemed a waiver of any subsequent default or nonperformance.

25 ASSIGNMENT

25.1 Contractor may not assign any obligations of this Contract without the prior written consent of District. In the event of any assignment, Contractor shall remain responsible for its performance and that of any assignee under this Contract. This Contract shall be binding upon Contractor, and its successors and assigns, if any. Any assignment attempted to be made in violation of this Contract shall be void. Notwithstanding any notice of assignment, District's tender of payment to Contractor named herein, or to any person reasonably believed by District to be entitled to payment, shall satisfy District's obligation to pay, and

in no event shall District be obligated to pay twice or be liable for any damages due to failure to pay the correct party.

26 CHOICE OF LAW, FORUM SELECTION, ENTIRE CONTRACT AND AMENDMENT

26.1 This Contract shall be construed under Minnesota law (without regard for choice of law considerations). Any action arising out of this Contract shall be heard by a state court in Minnesota. For this purpose, Contractor specifically consents to jurisdiction in Minnesota. This Contract constitutes the entire Contract and understanding of the parties and replaces any prior or contemporaneous agreement, whether written or oral. Any amendments to this Contract shall be in writing and executed by same parties who executed the original Contract, or their successors in office.

27 WARRANTY

27.1 Contractor expressly warrants that the services performed under this Contract will be of professional standards and quality. Contractor further warrants that all products as of the time of delivery to the District: (i) will meet the specifications for such product contained within the order guide and other written specifications for such product provided by Contractor, (ii) subject to the statutory trust authorized by the Perishable Agricultural Commodities Act, will be free and clear of any adverse lien or security interest, and (iii) to the extent the product is subject to the Federal Food, Drug and Cosmetic Act, as amended from time to time (the "***FDC Act***"), will not be adulterated or misbranded within the meaning of the FDC Act.

28 SEVERABILITY

28.1 If any provision of this Contract shall be invalid or unenforceable with respect to any party, the remainder of the Contract, or the application of such provision to persons other than those as to which it is held invalid or unenforceable, shall not be affected and each provision of the remainder of the Contract shall be valid and be enforceable to the fullest extent permitted by law.

29 SURVIVABILITY

29.1 The terms, provisions, representations, and warranties contained in this Contract that by their sense and context are intended to survive the performance thereof by any of

the parties hereunder shall so survive the completion of performance and termination of this Contract, including the making of any and all payments hereunder.

30 BIX PRODUCE PROVISIONS

The parties acknowledge and agree that the provisions of Exhibit D "Bix Product Provisions", attached hereto and made a part hereof, are incorporated into this Agreement as if fully set forth herein.

[The remainder of this page intentionally left blank.]

SPECIAL SCHOOL DISTRICT NO. 1 Authorization

Signature: _____

Name: _____
(Printed)

Title: _____

Date: _____

Bix Produce Authorization

Signature: 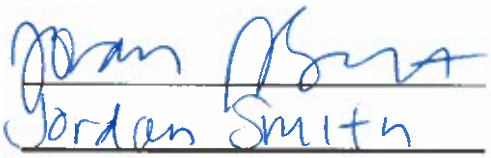

Name: Jordan Smith
(Printed)

Title: CFO

Date: 7/24/25

Deliverables:

- General
  - Contractor, as an awarded vendor of RFP 23-01, may participate in the Fresh Fruit and Vegetable Program (FFVP) monthly bid process as managed by Culinary and Wellness Services (CWS).
- Ordering
  - District agrees to provide timely information on required products and volumes (i.e. forecasting) to contractor according to contractor's required timelines. This information will primarily be provided as part of FFVP bid sheets and orders if the contractor is selected as the monthly awardee.
- Delivery
  - All deliveries will be to the Culinary Center at 812 Plymouth Ave, Minneapolis MN 55411. Dates of delivery will be determined by FFVP order sheet. Delivery time should be consistent day to day.
  - If delivery is deemed impossible at time of arrival due to lack of personnel on site, lack of access, weather event or other documented condition, redelivery will be expected at the next practical opportunity.
  - Upon receipt, district has one (1) operational day to file claims for missing, damaged, spoiled or otherwise incorrect or insufficient product to match placed and confirmed orders. Contractor agrees to make good faith efforts to replace, credit or otherwise fulfill order as confirmed as soon as practicable. After this period, recovery is at contractor discretion. This limit shall not apply if errant condition could not be reasonably ascertained by inspection upon delivery.
- Administrative
  - Contractor will appoint at least one (1) primary point of contact to be available during regular operational hours who is knowledgeable in contracted goods and services to transmit, receive and process communications between parties.
  - Contractor may, as an awarded vendor of RFP 23-01, participate in the monthly bid process for the Fresh Fruit and Vegetable Program as managed by CWS. If selected for the month's service, operation shall follow the guidelines established in this contract for similar goods.
  - District Agrees to provide updated information related to location addresses, operational status, contact information and changing needs in a timely manner.
  - Contractor will provide detailed reports on goods sold and delivered as requested by the District.
  - Contractor agrees delivery personnel will make a good faith effort to maintain building security and safety per District guidelines during deliveries.
  - At District request delivery personnel activity will be reviewed by Contractor and personnel will be replaced if such action is warranted.

Service Outcome:

- Designated products supplied to CWS operational locations at requested times.
- Participation in monthly FFVP bid process.

Method of Evaluation

- FFVP Products and Services supplied per contract guidelines and to the satisfaction of designated CWS department personnel.

[The remainder of this page intentionally left blank.]

EXHIBIT B: PAYMENT TERMS

If there are exhibits to describe the payment terms:

Terms of payment are Net 30 days.

[The remainder of this page intentionally left blank.]

EXHIBIT C: STUDENT DATA PRIVACY

As used in this exhibit, the term "educational data" shall have the meaning ascribed to it under the Minnesota Government Data Practices Act ("MGDPA"), Minn. Stat. § 13.32 as amended.

1. Contractor acknowledges that all of the data created, collected, received, stored, used, maintained, or disseminated by Contractor in performing the services described in this Contract is subject to the requirements of the MGDPA, Minn. Stat. ch. 13, and Contractor must comply with those requirements as if it were a government entity. Contractor shall be subject to all civil remedies available under the MGDPA, Minn. Stat. § 13.08 as amended, for any violation of these obligations.

2. No educational data created, received, maintained, or disseminated by Contractor pursuant or incidental to this Contract shall become or be considered property of the Contractor. Any such educational data shall remain the property of the District.

3. If educational data maintained by Contractor pursuant or incidental to performance of this Contract are subject to a breach of security of the data, as that term is defined by the MGDPA, Minn. Stat. § 13.055 as amended, Contractor shall, upon discovering such breach, provide the District with all information necessary for the District to fulfill its obligations under the MGDPA.

4. Contractor shall not sell, share, or disseminate educational data, except as permitted under the MGDPA, Minn. Stat. § 13.32 as amended, or as part of a valid delegation or assignment of this Contract, if the terms of the Contract permit delegation or assignment. Any assignee or delegee must separately execute this Exhibit and is bound by the same terms.

5. Contractor shall not use educational data for any commercial purpose, including but not limited to marketing or advertising to a student or parent.

    a. The term "commercial purpose," does not include providing the specific services agreed upon in this Contract.

    b. Contractor may use deidentified aggregate information for the purpose of improving, maintaining, developing, supporting, or diagnosing the Contractor's site, service, or operation, as long as all direct and indirect identifiers have been removed from the data prior to use.

6. Contractor's employees, officers, agents, and sub-contractors, if applicable, shall only have access to educational data if authorized.

7. Contractor's employees, officers, agents, and sub-contractors, if applicable, shall only be authorized to access educational data if such access is necessary to fulfill their official duties in the performance of this Contract.

8. Unless renewal of the Contract is reasonably anticipated, Contractor shall destroy or return all educational data created, received, or maintained pursuant or incidental to the Contract within 90 days of the expiration of this Contract.

9. Contractor shall abide with all the requirements and restrictions of Minn. Stat. § 13.32, as amended, that pertain to or address technology providers. Contractor shall be considered a "technology provider" for purposes of Section 13.32.

BY SIGNING BELOW, CONTRACTOR ACKNOWLEDGES AND AGREES THAT IT UNDERSTANDS THE TERMS OF THIS EXHIBIT, THAT THESE TERMS ARE PART OF ITS CONTRACT WITH THE DISTRICT, AND THAT IT AGREES TO BE BOUND BY AND ABIDE BY THESE TERMS.

Bix Produce

Signature

Jordan Smith
Name

CTO
Title

7/24/25
Date

EXHIBIT D: BIX PRODUCT PROVISIONS

1. Cost. The following definition of "Cost" shall apply to all products calculated on the basis of cost plus a distribution fee to the Contractor. "***Cost***" is defined as the cost of the product as shown on the invoice to Contractor or an affiliated entity of Contractor ("***Affiliate***") that is controlled directly or indirectly by Sysco Corporation ("***Parent***") delivering the product (in either case, the "***Operating Company***"), plus, if the price on such invoice is not a delivered price, Applicable Freight (defined below). The invoice used to determine Cost of a product will be an invoice issued to Contractor from the seller of such product which may include suppliers, brokers, growers, packers, manufacturers, redistributors, consolidators, Affiliates, including Sysco Merchandising and Supply Chain Services, Inc. ("***SMS***"), or any other source of Products (collectively, "***Supplier***"). Suppliers (including SMS and other Affiliates) set invoice prices of Products sold to the Contractor and may include an amount that reflects Earned Income for Merchandising Services (as such terms are defined below). In addition, for certain commodity products like produce, SMS and other Affiliates may use replacement cost or current market average cost as its cost to the Contractor. Cost will not be reduced by Earned Income or cash discounts.

"***Applicable Freight***" means a per-case freight charge based on market conditions for moving products from the source to the Contractor. Applicable Freight charges may include: (i) common or contract carrier charges billed by any Supplier or a third party; (ii) common or contract carrier charges billed by a freight management service operated by Parent or Affiliates ("***FMS***") for third party carriage arranged by FMS; (iii) charges billed by FMS for shipments back hauled on trucks owned or leased by Parent or Affiliates; or (iv) charges such as fuel surcharges, cross-dock charges, unloading and restacking charges, container charges, air freight charges and other similar charges not included in Supplier's invoice cost that are required to bring product into the Contractor 's warehouse. District acknowledges that Parent may manage freight (through FMS or otherwise) and may charge Applicable Freight, which may include an amount in excess of the costs incurred in arranging the transportation that reflects compensation for managing freight; provided that Applicable Freight for any product will not exceed (i) the Supplier's normal freight charge to the Contractor to ship normal quantity requirements of such product (including a freight charge that is part of a delivered price) or (ii) if the Supplier does not provide freight service, the rate normally payable by the Contractor for inbound shipments of a similar quantity of product.

Merchandising Services. Parent and Affiliates, including SMS and Operating Companies, perform value-added services for Suppliers of SYSCO® Brand and other Products ("***Merchandising Services***"). These services include, but are not limited to, (i) supply chain services such as consolidation of Operating Company purchases from Suppliers, management of Supplier ordering processes, consolidation of payments by Operating Companies to Suppliers, processing claims by Operating Companies for Product loss and shortages, advanced inventory management, freight consolidation and management and other services associated with management of the total supply chain, (ii) quality assurance and (iii) regional and national marketing and performance-based product marketing. Parent and Affiliates, including SMS, may

recover the costs of providing Merchandising Services, may be compensated for these services and may retain any savings they may receive throughout the supply chain by utilizing their expertise, resources and capital, a portion of which is used to offset expenses already incurred. Parent considers such cost recovery, compensation and retained savings for Merchandising Services to be earned income ("***Earned Income***"). Earned Income takes many forms including promotional allowances, volume discounts, growth programs, marketing programs and any other payments from Suppliers and may be provided through rebates or other payments from the Supplier or through net pricing from Suppliers that reflects such Earned Income. Parent may retain Earned Income, receipt of which does not reduce the Cost or sell price of any product. Earned Income does not include manufacturer promotional allowances for the period of the promotion that are intended to be passed along to District and are shown on the face of the invoices used to determine Cost.

Controlled Price Products. There are a limited number of Products ("***Controlled Price Products***") that are governed by agreements with Suppliers binding upon the Contractor which establish the ultimate price at which the Contractor must sell the Product to District ("***Controlled Price Agreements***"). Controlled Price Agreements are limited to bag-in-box products from Coca Cola North America and Pepsi Cola Company, products from Ecolab, Inc. and other products expressly agreed to in writing by the Contractor and District. The sell price for Controlled Price Products shall be the amount prescribed (or calculated in accordance with) the applicable Controlled Price Agreement.

Supplier Agreements; Customer Contract Pricing. District may provide Contractor with written evidence of the existence of all agreements it has with any Supplier for the purchase of Products to be distributed under this Agreement ("***Supplier Agreements***"), utilizing the supplier detail form provided by the Contractor (the "***Supplier Detail Form***"). Supplier Agreements include agreements for which the Supplier and District have agreed on (i) allowances for District ("***Supplier Allowances***") or (ii) the guaranteed cost Supplier will charge a distributor for Product to be resold to District ("***Supplier Guaranteed Distributor Cost***"), which cost may be either delivered at Supplier plant or to Contractor. Products subject to Supplier Agreements are referred to herein as "***Contracted Products***". In determining the sell price of any Product covered by a Supplier Agreement, Contractor will replace Cost with Supplier Guaranteed Distributor Cost, plus, if Supplier Guaranteed Distributor Cost is not a delivered price, Applicable Freight.

2. Perishable Agricultural Commodities Act. Perishable Agricultural Commodities. Generally, all fresh and frozen fruits and vegetables which have not been processed beyond cutting, combining and/or steam blanching are considered perishable agricultural commodities as are oil blanched french fried potato products. All perishable agricultural commodities sold to Contractor are sold subject to the statutory trust authorized by Section 5(c) of the Perishable Agricultural Commodities Act, 1930 (PACA) (7 U.S.C. § 499e(c)). The seller of these commodities retains a trust claim over these commodities and all inventories of food or other products derived from these commodities until full payment is received.

FY26 Camden High School Turf Field and Running Track Replacement Project

Contract Sum: $579,400

Consultant: Bolton & Menk, Inc.

Project Name

Camden High School
Turf Field and Running Track Replacement
4320 North Newton Avenue
Minneapolis, MN 55412
Minneapolis Public Schools Project Number: 26CAMD001
RFP 25-05

Description

Professional services related to the addition of turf field, running track replacement and site and building improvements including Water and Sanitary Sewer Services, Concession/ Restrooms/ Ticket Building and New Press Box and Bleacher Upgrades at Camden High School

Contract Documents

AIA Document B101-2017
Exhibit A – Project Charter
Exhibit B – Project Design Milestones & Deliverables
Exhibit C – Owner Insurance
Exhibit D – Owner Requirements
AIA Document G202-2013

AIA® Document B101® – 2017

Standard Form of Agreement Between Owner and Architect

AGREEMENT made as of the eighth day of July in the year 2025
(In words, indicate day, month and year.)

BETWEEN the Architect's client identified as the Owner:
(Name, legal status, address and other information)

Minneapolis Public Schools

Special School District #1
1250 West Broadway Avenue
Minneapolis, MN 55411

and the Architect:
(Name, legal status, address and other information)

Bolton & Menk, Inc

3300 Fernbrook Lane North
Suite 300
Plymouth, MN 55447

for the following Project:
(Name, location and detailed description)

Camden High School
Turf Field and Running Track Replacement
4320 North Newton Avenue
Minneapolis, MN 55412

The Owner and Architect agree as follows.

The standards of professional services are set forth in this document and schedule of exhibits as follows:

EXH-A Project Charter
EXH-B Project Design Milestones & Deliverables
EXH-C Owner Insurance
EXH-D Owner Requirements

ADDITIONS AND DELETIONS:
The author of this document may have revised the text of the original AIA standard form. An *Additions and Deletions Report* that notes revisions to the standard form text is available from the author and should be reviewed. A vertical line in the left margin of this document indicates where the author has added to or deleted from the original AIA text.

This document has important legal consequences. Consultation with an attorney is encouraged with respect to its completion or modification.

AIA Document B101 – 2017. Copyright © 1974, 1978, 1987, 1997, 2007 and 2017. All rights reserved. "The American Institute of Architects," "American Institute of Architects," "AIA," the AIA Logo, and "AIA Contract Documents" are trademarks of The American Institute of Architects. This document was produced at 15:42:30 CDT on 07/08/2025 under Subscription No.20250112486 which expires on 03/16/2026, is not for resale, is licensed for one-time use only, and may only be used in accordance with the AIA Contract Documents® Terms of Service. To report copyright violations, e-mail docinfo@aiacontracts.com.
User Notes: (686d816249073c942ea4fd52)

TABLE OF ARTICLES

1 INITIAL INFORMATION

2 ARCHITECT'S RESPONSIBILITIES

3 SCOPE OF ARCHITECT'S BASIC SERVICES

4 SUPPLEMENTAL AND ADDITIONAL SERVICES

5 OWNER'S RESPONSIBILITIES

6 COST OF THE WORK

7 COPYRIGHTS AND LICENSES

8 CLAIMS AND DISPUTES

9 TERMINATION OR SUSPENSION

10 MISCELLANEOUS PROVISIONS

11 COMPENSATION

12 SPECIAL TERMS AND CONDITIONS

13 SCOPE OF THE AGREEMENT

ARTICLE 1 INITIAL INFORMATION

§ 1.1 This Agreement is based on the Initial Information set forth in this Section 1.1.
(For each item in this section, insert the information or a statement such as "not applicable" or "unknown at time of execution.")

§ 1.1.1 The Owner's program for the Project:
(Insert the Owner's program, identify documentation that establishes the Owner's program, or state the manner in which the program will be developed.)

Defined in EXH-A Project Charter

§ 1.1.2 The Project's physical characteristics:
(Identify or describe pertinent information about the Project's physical characteristics, such as size; location; dimensions; geotechnical reports; site boundaries; topographic surveys; traffic and utility studies; availability of public and private utilities and services; legal description of the site, etc.)

Defined in EXH-A Project Charter

§ 1.1.3 The Owner's budget for the Cost of the Work, as defined in Section 6.1:
(Provide total and, if known, a line item breakdown.)

Defined in EXH-A Project Charter

§ 1.1.4 The Owner's anticipated design and construction milestone dates:

AIA Document B101 – 2017. Copyright © 1974, 1978, 1987, 1997, 2007 and 2017. All rights reserved. "The American Institute of Architects," "American Institute of Architects," "AIA," the AIA Logo, and "AIA Contract Documents" are trademarks of The American Institute of Architects. This document was produced at 15:42:30 CDT on 07/08/2025 under Subscription No.20250112486 which expires on 03/16/2026, is not for resale, is licensed for one-time use only, and may only be used in accordance with the AIA Contract Documents® Terms of Service. To report copyright violations, e-mail docinfo@aiacontracts.com.
User Notes: (686d816249073c942ea4fd52)

.1 Design phase milestone dates, if any:

Defined in EXH-B Project Design Milestones & Deliverables

.2 Construction commencement date:

Defined in EXH-A Project Charter and EXH-B Project Design Milestones & Deliverables

.3 Substantial Completion date or dates:

Defined in EXH-A Project Charter

.4 Other milestone dates:

Defined in EXH-B Project Design Milestones & Deliverables

§ 1.1.5 The Owner intends the following procurement and delivery method for the Project:
(Identify method such as competitive bid or negotiated contract, as well as any requirements for accelerated or fast-track design and construction, multiple bid packages, or phased construction.)

Defined in EXH-A Project Charter

§ 1.1.6 The Owner's anticipated Sustainable Objective for the Project:
(Identify and describe the Owner's Sustainable Objective for the Project, if any.)

Sustainable Design solutions which optimize or promote improved energy efficiency, occupant well-being, comfort, health, and improved long-term maintenance serviceability as standard to LEED rating system and B3 requirements are valued. Owner will not pursue LEED certification or complete B3 compliance. The Architect is not required to provide additional services for Sustainable Design.

§ 1.1.6.1 If the Owner identifies a Sustainable Objective, the Owner and Architect shall complete and incorporate AIA Document E204™–2017, Sustainable Projects Exhibit, into this Agreement to define the terms, conditions and services related to the Owner's Sustainable Objective. If E204–2017 is incorporated into this agreement, the Owner and Architect shall incorporate the completed E204–2017 into the agreements with the consultants and contractors performing services or Work in any way associated with the Sustainable Objective.

§ 1.1.7 The Owner identifies the following representative in accordance with Section 5.3:
(List name, address, and other contact information.)

Diedra Geye
Project Manager
Minneapolis Public Schools
1250 West Broadway Avenue

§ 1.1.8 The persons or entities, in addition to the Owner's representative, who are required to review the Architect's submittals to the Owner are as follows:
(List name, address, and other contact information.)

§ 1.1.9 The Owner shall retain the following consultants and contractors:
(List name, legal status, address, and other contact information.)

.1 Geotechnical Engineer:

.2 Civil Engineer:

AIA Document B101 – 2017. Copyright © 1974, 1978, 1987, 1997, 2007 and 2017. All rights reserved. "The American Institute of Architects," "American Institute of Architects," "AIA," the AIA Logo, and "AIA Contract Documents" are trademarks of The American Institute of Architects. This document was produced at 15:42:30 CDT on 07/08/2025 under Subscription No.20250112486 which expires on 03/16/2026, is not for resale, is licensed for one-time use only, and may only be used in accordance with the AIA Contract Documents® Terms of Service. To report copyright violations, e-mail docinfo@aiacontracts.com.
User Notes: (686d816249073c942ea4fd52)

.3 Other, if any:
(List any other consultants and contractors retained by the Owner.)

Commissioning Agent, Geotechnical Engineer, Special Inspections, Hazardous Materials Abatement, Special Testing, and Investigative Analysis

§ 1.1.10 The Architect identifies the following representative in accordance with Section 2.3:
(List name, address, and other contact information.)

Jay Pomeroy
Bolton & Menk, Inc
3300 Fernbrook Lane North
Suite 300
Plymouth, MN 55447

§ 1.1.11 The Architect shall retain the consultants identified in EXH-A Project Charter.

§ 1.1.12 Other Initial Information on which the Agreement is based:

Professional Consultant Team as defined in EXH-A Project Charter

§ 1.2 The Owner and Architect may rely on the Initial Information. Both parties, however, recognize that the Initial Information may materially change and, in that event, the Owner and the Architect shall appropriately adjust the Architect's services, schedule for the Architect's services, and the Architect's compensation. The Owner shall adjust the Owner's budget for the Cost of the Work and the Owner's anticipated design and construction milestones, as necessary, to accommodate material changes in the Initial Information.

AIA Document B101 – 2017. Copyright © 1974, 1978, 1987, 1997, 2007 and 2017. All rights reserved. "The American Institute of Architects," "American Institute of Architects," "AIA," the AIA Logo, and "AIA Contract Documents" are trademarks of The American Institute of Architects. This document was produced at 15:42:30 CDT on 07/08/2025 under Subscription No.20250112486 which expires on 03/16/2026, is not for resale, is licensed for one-time use only, and may only be used in accordance with the AIA Contract Documents® Terms of Service. To report copyright violations, e-mail docinfo@aiacontracts.com.
User Notes: (686d816249073c942ea4fd52)

§ 1.3 The parties shall agree upon protocols governing the transmission and use of Instruments of Service or any other information or documentation in digital form. The parties will use AIA Document E203™–2013, Building Information Modeling and Digital Data Exhibit, to establish the protocols for the development, use, transmission, and exchange of digital data.

§ 1.3.1 Any use of, or reliance on, all or a portion of a building information model without agreement to protocols governing the use of, and reliance on, the information contained in the model and without having those protocols set forth in AIA Document E203™–2013, Building Information Modeling and Digital Data Exhibit, and the requisite AIA Document G202™–2013, Project Building Information Modeling Protocol Form, shall be at the using or relying party's sole risk and without liability to the other party and its contractors or consultants, the authors of, or contributors to, the building information model, and each of their agents and employees.

ARTICLE 2 ARCHITECT'S RESPONSIBILITIES

§ 2.1 The Architect shall provide professional services as set forth in this Agreement. The Architect represents that it is properly licensed in the jurisdiction where the Project is located to provide the services required by this Agreement, or shall cause such services to be performed by appropriately licensed design professionals.

§ 2.2 The Architect shall perform its services consistent with the professional skill and care ordinarily provided by architects practicing in the same or similar locality under the same or similar circumstances. The Architect shall perform its services as expeditiously as is consistent with such professional skill and care and the orderly progress of the Project.

§ 2.3 The Architect shall identify a representative authorized to act on behalf of the Architect with respect to the Project.

§ 2.4 Except with the Owner's knowledge and consent, the Architect shall not engage in any activity, or accept any employment, interest or contribution that would reasonably appear to compromise the Architect's professional judgment with respect to this Project.

§ 2.5 The Architect shall maintain insurance as defined in EXH-C Owner Insurance until termination of this Agreement and for the period of the statutes of repose set forth in Minnesota Statute 541.051, so long as such insurance is commercially available and reasonably affordable. If any of the requirements set forth below are in addition to the types and limits the Architect normally maintains, the Owner shall pay the Architect as set forth in Section 11.9.

§ 2.5.1 Commercial General Liability with policy limits as defined in EXH-C Owner Insurance.

§ 2.5.2 Automobile Liability covering vehicles owned, and non-owned vehicles used, by the Architect with policy limits as defined in EXH-C Owner Insurance.

§ 2.5.3 The Architect may achieve the required limits and coverage for Commercial General Liability and Automobile Liability through a combination of primary and excess or umbrella liability insurance, provided such primary and excess or umbrella liability insurance policies result in the same or greater coverage as the coverages required under Sections 2.5.1 and 2.5.2, and in no event shall any excess or umbrella liability insurance provide narrower coverage than the primary policy. The excess policy shall not require the exhaustion of the underlying limits only through the actual payment by the underlying insurers. Defined in EXH-C Owner Insurance.

§ 2.5.4 Workers' Compensation at statutory limits. Defined in EXH-C Owner Insurance.

§ 2.5.5 Employers' Liability with policy limits as defined in EXH-C Owner Insurance.

§ 2.5.6 Professional Liability covering negligent acts, errors and omissions in the performance of professional services with policy limits as defined in EXH-C Owner Insurance.

§ 2.5.7 Additional Insured Obligations. To the fullest extent permitted by law, the Architect shall cause the primary and excess or umbrella polices for Commercial General Liability and Automobile Liability to include the Owner as an additional insured for claims caused in whole or in part by the Architect's negligent acts or omissions. The additional insured coverage shall be primary and non-contributory to any of the Owner's insurance policies and shall apply to both

AIA Document B101 – 2017. Copyright © 1974, 1978, 1987, 1997, 2007 and 2017. All rights reserved. "The American Institute of Architects," "American Institute of Architects," "AIA," the AIA Logo, and "AIA Contract Documents" are trademarks of The American Institute of Architects. This document was produced at 15:42:30 CDT on 07/08/2025 under Subscription No.20250112486 which expires on 03/16/2026, is not for resale, is licensed for one-time use only, and may only be used in accordance with the AIA Contract Documents® Terms of Service. To report copyright violations, e-mail docinfo@aiacontracts.com.
User Notes: (686d816249073c942ea4fd52)

ongoing and completed operations.

§ 2.5.8 The Architect shall provide certificates of insurance to the Owner that evidence compliance with the requirements in this Section 2.5.

ARTICLE 3 SCOPE OF ARCHITECT'S BASIC SERVICES

§ 3.1 The Architect's Basic Services consist of those described in this Article 3 and include usual and customary structural, mechanical, and electrical engineering services. Services not set forth in this Article 3 are Supplemental or Additional Services. The Architect's Basic Services are defined in EXH-B Project Design Milestones & Deliverables.

§ 3.1.1 The Architect shall manage the Architect's services, research applicable design criteria, attend Project meetings, communicate with members of the Project team, and report progress to the Owner.

§ 3.1.2 The Architect shall coordinate its services with those services provided by the Owner and the Owner's consultants. The Architect shall be entitled to rely on, and shall not be responsible for, the accuracy, completeness, and timeliness of, services and information furnished by the Owner and the Owner's consultants. The Architect shall provide prompt (within 7-10 business days of discovery) written notice to the Owner if the Architect becomes aware of any error, omission, or inconsistency in such services or information. The Architect is encouraged to provide prompt written notice to the Owner within this timeframe; it is most critical during the construction administration phase.

§ 3.1.3 As soon as practicable after the date of this Agreement, the Architect shall submit for the Owner's approval a schedule for the performance of the Architect's services. The schedule initially shall include anticipated dates for the commencement of construction and for Substantial Completion of the Work as set forth in the Initial Information and defined in EXH-B Project Design Milestones & Deliverables. The schedule shall include allowances for periods of time required for the Owner's review, for the performance of the Owner's consultants, and for approval of submissions by authorities having jurisdiction over the Project. Once approved by the Owner, time limits established by the schedule shall not, except for reasonable cause, be exceeded by the Architect or Owner. With the Owner's approval, the Architect shall adjust the schedule, if necessary, as the Project proceeds until the commencement of construction.

§ 3.1.4 The Architect shall not be responsible for an Owner's directive or substitution, or for the Owner's acceptance of non-conforming Work, made or given without the Architect's written approval.

§ 3.1.5 The Architect shall contact governmental authorities required to approve the Construction Documents and entities providing utility services to the Project. The Architect shall respond to applicable design requirements imposed by those authorities and entities and initiate governmental planning review processes as defined in EXH-B Project Design Milestones & Deliverables.

§ 3.1.6 The Architect shall assist the Owner in connection with the Owner's responsibility for filing documents required for the approval of governmental authorities having jurisdiction over the Project.

§ 3.1.7 The Architect shall fully cooperate and coordinate with the Owner and its hired Commissioning Agent during all phases of design, construction, and commissioning to achieve the Project's final completion and full systems operability and ongoing use per the approved final design. The Architect is responsible for the duration of the contract to provide adequate support to its sub-consultants who provide services integral to commissioning.

§ 3.1.8 The Architect shall assist the Owner in connection with the Owner's responsibility to communicate the project design and construction to the school community, school neighbors, and neighborhood associations.

§ 3.1.9 The Owner shall provide available historical building documentation and the Architect shall field verify building elements as a basis for design. Additional design fees and reimbursable expenses incurred by the Architect related to remedying or addressing incorrectly identified building elements following the Architect's completion of field verification shall be borne solely by the Architect. Field verification shall include (1) field measurements of readily visible elements, (2) removing and replacing lay-in ceiling tiles, and (3) opening and closing access panels. The Architect is encouraged to identify areas that are not readily visible and merit further destructive testing that may include (1) drilling holes to use a scope camera to see inside a wall, (2) cutting small holes to identify sub surface conditions, or (3) moving non-functioning equipment to facilitate investigation. The Owner will perform any requested

AIA Document B101 – 2017. Copyright © 1974, 1978, 1987, 1997, 2007 and 2017. All rights reserved. "The American Institute of Architects," "American Institute of Architects," "AIA," the AIA Logo, and "AIA Contract Documents" are trademarks of The American Institute of Architects. This document was produced at 15:42:30 CDT on 07/08/2025 under Subscription No.20250112486 which expires on 03/16/2026, is not for resale, is licensed for one-time use only, and may only be used in accordance with the AIA Contract Documents® Terms of Service. To report copyright violations, e-mail docinfo@aiacontracts.com.
User Notes: (686d816249073c942ea4fd52)

destructive testing. The Architect is responsible for field verification for the portion of the building within the scope of services. Field verification and destructive testing shall not be required for portions of the building or building systems that are not within the scope of services as defined in AIA G202-2013 Article

3.3.

§ 3.2 Schematic Design Phase Services

§ 3.2.1 The Architect shall review the program and other information furnished by the Owner, and shall review laws, codes, and regulations applicable to the Architect's services. The Architect shall submit reports, documents for review, and deliverables as defined in EXH-B Project Design Milestones & Deliverables, AIA contracts G201-2013, G202-2013, and E203-2013.

§ 3.2.2 The Architect shall prepare a preliminary evaluation of the Owner's program, schedule, budget for the Cost of the Work, Project site, the proposed procurement and delivery method, and other Initial Information, each in terms of the other, to ascertain the requirements of the Project. The Architect shall notify the Owner of (1) any inconsistencies discovered in the information, and (2) other information or consulting services that may be reasonably needed for the Project.

§ 3.2.3 The Architect shall present its preliminary evaluation to the Owner and shall discuss with the Owner alternative approaches to design and construction of the Project. The Architect shall reach an understanding with the Owner regarding the requirements of the Project.

§ 3.2.4 Based on the Project requirements agreed upon with the Owner, the Architect shall prepare and present, for the Owner's approval, a preliminary design illustrating the scale and relationship of the Project components.

§ 3.2.5 Based on the Owner's approval of the preliminary design, the Architect shall prepare Schematic Design Documents for the Owner's approval. The Schematic Design Documents shall consist of drawings and other documents including a site plan, if appropriate, and preliminary building plans, sections and elevations; and may include some combination of study models, perspective sketches, or digital representations. Preliminary selections of major building systems and construction materials shall be noted on the drawings or described in writing.

§ 3.2.5.1 The Architect shall consider sustainable design alternatives, such as material choices and building orientation, together with other considerations based on program and aesthetics, in developing a design that is consistent with the Owner's program, schedule and budget for the Cost of the Work. The Owner may obtain more advanced sustainable design services as a Supplemental Service under Section 4.1.1.

§ 3.2.5.2 The Architect shall consider the value of alternative materials, building systems and equipment, together with other considerations based on program and aesthetics, in developing a design for the Project that is consistent with the Owner's program, schedule, and budget for the Cost of the Work.

§ 3.2.6 The Architect shall submit to the Owner an estimate of the Cost of the Work prepared in accordance with Section 6.3.

§ 3.2.7 The Architect shall submit the Schematic Design Documents to the Owner as defined in EXH-B Design Milestones & Deliverables, and request the Owner's approval before proceeding with Design Development Documents as defined in EXH-B Design Milestones & Deliverables.

§ 3.3 Design Development Phase Services

§ 3.3.1 Based on the Owner's approval of the Schematic Design Documents, and on the Owner's authorization of any adjustments in the Project requirements and the budget for the Cost of the Work, the Architect shall prepare Design Development Documents for the Owner's approval. The Design Development Documents shall illustrate and describe the development of the approved Schematic Design Documents and shall consist of drawings and other documents including plans, sections, elevations, typical construction details, and diagrammatic layouts of building systems to fix and describe the size and character of the Project as to architectural, structural, mechanical and electrical systems, and other appropriate elements. The Design Development Documents shall also include outline specifications that identify major materials and systems and establish, in general, their quality levels. The Architect shall submit reports, documents for review, and deliverables as defined in EXH-B Project Design Milestones & Deliverables and AIA contracts G201-2013, G202-2013, and E203-2013.

AIA Document B101 – 2017. Copyright © 1974, 1978, 1987, 1997, 2007 and 2017. All rights reserved. "The American Institute of Architects," "American Institute of Architects," "AIA," the AIA Logo, and "AIA Contract Documents" are trademarks of The American Institute of Architects. This document was produced at 15:42:30 CDT on 07/08/2025 under Subscription No.20250112486 which expires on 03/16/2026, is not for resale, is licensed for one-time use only, and may only be used in accordance with the AIA Contract Documents® Terms of Service. To report copyright violations, e-mail docinfo@aiacontracts.com.
User Notes: (686d816249073c942ea4fd52)

§ 3.3.2 The Architect shall update the estimate of the Cost of the Work prepared in accordance with Section 6.3.

§ 3.3.3 The Architect shall submit the Design Development Documents to the Owner, advise the Owner of any adjustments to the estimate of the Cost of the Work as defined in EXH-B Project Design Milestones & Deliverables, and request the Owner's approval before proceeding with Construction Documents as defined in EXH-B Design Milestones & Deliverables.

§ 3.4 Construction Documents Phase Services

§ 3.4.1 Based on the Owner's approval of the Design Development Documents, and on the Owner's authorization of any adjustments in the Project requirements and the budget for the Cost of the Work, the Architect shall prepare Construction Documents for the Owner's approval. The Construction Documents shall illustrate and describe the further development of the approved Design Development Documents and shall consist of Drawings and Specifications setting forth in detail the quality levels and performance criteria of materials and systems and other requirements for the construction of the Work. The Owner and Architect acknowledge that, in order to perform the Work, the Contractor will provide additional information, including Shop Drawings, Product Data, Samples and other similar submittals, which the Architect shall review in accordance with Section 3.6.4.

§ 3.4.2 The Architect shall incorporate the design requirements of governmental authorities having jurisdiction over the Project into the Construction Documents.

§ 3.4.3 During the development of the Construction Documents, the Architect shall assist the Owner in the development and preparation of (1) procurement information that describes the time, place, and conditions of bidding, including bidding or proposal forms; (2) the form of agreement between the Owner and Contractor; and (3) the Conditions of the Contract for Construction (General, Supplementary and other Conditions). The Architect shall also compile a project manual that includes the Conditions of the Contract for Construction and Specifications, and may include bidding requirements and sample forms.

§ 3.4.4 The Architect shall update the estimate for the Cost of the Work prepared in accordance with Section 6.3.

§ 3.4.5 The Architect shall submit the Construction Documents to the Owner, advise the Owner of any adjustments to the estimate of the Cost of the Work, take any action required under Section 6.5, and request the Owner's approval. The Architect shall submit construction documents which are estimated to bid within 5% of the budgeted construction cost. The Cost of Work submittal is defined in EXH-B Project Design Milestones & Deliverables.

§ 3.5 Procurement Phase Services

§ 3.5.1 General

The Architect shall assist the Owner in establishing a list of prospective contractors. Following the Owner's approval of the Construction Documents, the Architect shall assist the Owner in (1) obtaining either competitive bids or negotiated proposals; (2) confirming responsible and responsiveness of bids or proposals; (3) determining the successful bid or proposal, if any; (4) awarding and preparing contracts for construction; and, (5) Any review of bid anomalies or irregularities requiring legal review shall be provided by the Owner.

§ 3.5.2 Competitive Bidding

§ 3.5.2.1 Bidding Documents shall consist of bidding requirements and proposed Contract Documents.

§ 3.5.2.2 The Architect shall assist the Owner in bidding the Project by:

- **.1** facilitating the distribution of Bidding Documents to prospective bidders;
- **.2** organizing and conducting a pre-bid conference for prospective bidders;
- **.3** preparing responses to questions from prospective bidders and providing clarifications and interpretations of the Bidding Documents to the prospective bidders in the form of addenda; and,
- **.4** organizing and conducting the opening of the bids, and subsequently documenting and distributing the bidding results, as directed by the Owner.

§ 3.5.2.3 If the Bidding Documents permit substitutions, upon the Owner's written authorization, the Architect shall consider requests for substitutions and prepare and distribute addenda identifying approved substitutions to all prospective bidders.

AIA Document B101 – 2017. Copyright © 1974, 1978, 1987, 1997, 2007 and 2017. All rights reserved. "The American Institute of Architects," "American Institute of Architects," "AIA," the AIA Logo, and "AIA Contract Documents" are trademarks of The American Institute of Architects. This document was produced at 15:42:30 CDT on 07/08/2025 under Subscription No.20250112486 which expires on 03/16/2026, is not for resale, is licensed for one-time use only, and may only be used in accordance with the AIA Contract Documents® Terms of Service. To report copyright violations, e-mail docinfo@aiacontracts.com.
User Notes: (686d816249073c942ea4fd52)

§ 3.5.3 Negotiated Proposals

§ 3.5.3.1 Proposal Documents shall consist of proposal requirements and proposed Contract Documents.

§ 3.5.3.2 The Architect shall assist the Owner in obtaining proposals by:

.1 facilitating the distribution of Proposal Documents for distribution to prospective contractors and requesting their return upon completion of the negotiation process;

.2 organizing and participating in selection interviews with prospective contractors;

.3 preparing responses to questions from prospective contractors and providing clarifications and interpretations of the Proposal Documents to the prospective contractors in the form of addenda; and,

.4 participating in negotiations with prospective contractors, and subsequently preparing a summary report of the negotiation results, as directed by the Owner.

§ 3.5.3.3 If the Proposal Documents permit substitutions, upon the Owner's written authorization, the Architect shall, as an Additional Service, consider requests for substitutions and prepare and distribute addenda identifying approved substitutions to all prospective contractors.

§ 3.6 Construction Phase Services

§ 3.6.1 General

§ 3.6.1.1 The Architect shall provide administration of the Contract between the Owner and the Contractor as set forth below and in AIA Document A201™–2017, General Conditions of the Contract for Construction. If the Owner and Contractor modify AIA Document A201–2017, those modifications shall not affect the Architect's services under this Agreement unless the Owner and the Architect amend this Agreement.

§ 3.6.1.2 The Architect shall advise, lead, and consult with the Owner during the Construction Phase Services. The Architect shall have authority to act on behalf of the Owner only to the extent provided in this Agreement. The Architect shall not have control over, charge of, or responsibility for the construction means, methods, techniques, sequences or procedures, or for safety precautions and programs in connection with the Work, nor shall the Architect be responsible for the Contractor's failure to perform the Work in accordance with the requirements of the Contract Documents. The Architect shall be responsible for the Architect's negligent acts, errors, or omissions, but shall not have control over or charge of, and shall not be responsible for, acts or omissions of the Contractor or of any other persons or entities performing portions of the Work.

§ 3.6.1.3 Subject to Section 4.2 and except as provided in Section 3.6.6.5, the Architect's responsibility to provide Construction Phase Services commences with the award of the Contract for Construction and the Owner's written notice to proceed to Construction Administration and terminates on the date the Architect authorizes the Contractor's final Certificate for Payment.

§ 3.6.2 Evaluations of the Work

§ 3.6.2.1 The Architect shall visit the site at intervals appropriate to the stage of construction, or as otherwise required in Section 4.2.3, to become generally familiar with the progress and quality of the portion of the Work completed, and to determine, in general, if the Work observed is being performed in a manner indicating that the Work, when fully completed, will be in accordance with the Contract Documents. However, the Architect shall not be required to make exhaustive or continuous on-site inspections to check the quality or quantity of the Work. On the basis of the site visits, the Architect shall keep the Owner reasonably informed about the progress and quality of the portion of the Work completed, and promptly report to the Owner (1) known deviations from the Contract Documents, (2) known deviations from the most recent construction schedule submitted by the Contractor, and (3) defects and deficiencies observed in the Work.

§ 3.6.2.2 The Architect has the authority and obligation to reject Work that does not conform to the Contract Documents unless the Owner accepts non-conforming work in writing after consulting with the Architect. Whenever the Architect considers it necessary or advisable, the Architect shall have the authority and obligation to require inspection or testing of the Work in accordance with the provisions of the Contract Documents, whether or not the Work is fabricated, installed or completed. However, neither this authority and obligation of the Architect nor a decision made in good faith either to exercise or not to exercise such authority shall give rise to a duty or responsibility of the Architect to the Contractor, Subcontractors, suppliers, their agents or employees, or other persons or entities performing portions of the Work.

AIA Document B101 – 2017. Copyright © 1974, 1978, 1987, 1997, 2007 and 2017. All rights reserved. "The American Institute of Architects," "American Institute of Architects," "AIA," the AIA Logo, and "AIA Contract Documents" are trademarks of The American Institute of Architects. This document was produced at 15:42:30 CDT on 07/08/2025 under Subscription No.20250112486 which expires on 03/16/2026, is not for resale, is licensed for one-time use only, and may only be used in accordance with the AIA Contract Documents® Terms of Service. To report copyright violations, e-mail docinfo@aiacontracts.com.
User Notes: (686d816249073c942ea4fd52)

§ 3.6.2.3 The Architect shall interpret and decide matters concerning performance under, and requirements of, the Contract Documents on written request of either the Owner or Contractor. The Architect's response to such requests shall be made in writing within five business days of requests or otherwise with reasonable promptness.

§ 3.6.2.4 Interpretations and decisions of the Architect shall be consistent with the intent of, and reasonably inferable from, the Contract Documents and shall be in writing or in the form of drawings. When making such interpretations and decisions, the Architect shall endeavor to secure faithful performance by both Owner and Contractor, shall not show partiality to either, and shall not be liable for results of interpretations or decisions rendered in good faith. The Architect's decisions on matters relating to aesthetic effect shall be final if consistent with the intent expressed in the Contract Documents.

§ 3.6.2.5 Unless the Owner and Contractor designate another person to serve as an Initial Decision Maker, as that term is defined in AIA Document A201–2017, the Architect shall render initial decisions on Claims between the Owner and Contractor as provided in the Contract Documents.

§ 3.6.3 Certificates for Payment to Contractor

§ 3.6.3.1 The Architect shall review and certify the amounts due the Contractor and shall issue certificates in such amounts. The Architect's certification for payment shall constitute a representation to the Owner, based on the Architect's evaluation of the Work as provided in Section 3.6.2 and on the data comprising the Contractor's Application for Payment, that, to the best of the Architect's knowledge, information and belief, the Work has progressed to the point indicated, the quality of the Work is in accordance with the Contract Documents, and that the Contractor is entitled to payment in the amount certified. The foregoing representations are subject to (1) an evaluation of the Work for conformance with the Contract Documents upon Substantial Completion, (2) results of subsequent documented tests and inspections, (3) correction of minor deviations from the Contract Documents prior to completion, and (4) specific qualifications expressed by the Architect. The Architect's certification on the Certificate for Payment shall be that the percentages of Work shown on the application are completed, to the best of the Architect's knowledge, information, and belief. No judgement is made by the Architect as to the value of the Work or the value of uncompleted Work.

§ 3.6.3.2 The issuance of a Certificate for Payment shall not be a representation that the Architect has (1) made exhaustive or continuous on-site inspections to check the quality or quantity of the Work, (2) reviewed construction means, methods, techniques, sequences or procedures, (3) reviewed copies of requisitions received from Subcontractors and suppliers and other data requested by the Owner to substantiate the Contractor's right to payment, or (4) ascertained how or for what purpose the Contractor has used money previously paid on account of the Contract Sum.

§ 3.6.3.3 The Architect shall maintain a record of the Applications and Certificates for Payment.

§ 3.6.4 Submittals

§ 3.6.4.1 The Architect shall review the Contractor's submittal schedule and shall not unreasonably delay or withhold approval of the schedule. The Architect's action in reviewing submittals shall be taken in accordance with the approved submittal schedule or, in the absence of an approved submittal schedule, with reasonable promptness while allowing sufficient time, in the Architect's professional judgment, to permit adequate review.

§ 3.6.4.2 The Architect shall review and approve, or take other appropriate action upon, the Contractor's submittals such as Shop Drawings, Product Data and Samples, but only for the limited purpose of checking for conformance with the Contract Documents. Review of such submittals is not for the purpose of determining the accuracy and completeness of other information such as dimensions, quantities, and installation or performance of equipment or systems, which are the Contractor's responsibility. The Architect's review shall not constitute approval of safety precautions or construction means, methods, techniques, sequences or procedures. The Architect's approval of a specific item shall not indicate approval of an assembly of which the item is a component.

§ 3.6.4.3 If the Contract Documents specifically require the Contractor to provide professional design services or certifications by a design professional related to systems, materials, or equipment, the Architect shall specify the appropriate performance and design criteria that such services must satisfy. The Architect shall review and take appropriate action on Shop Drawings and other submittals related to the Work designed or certified by the Contractor's design professional, provided the submittals bear such professional's seal and signature when submitted to the Architect. The Architect's review shall be for the limited purpose of checking for conformance with information given and the design concept expressed in the Contract Documents. The Architect shall be entitled to rely upon, and shall not be responsible for, the adequacy and accuracy of the services, certifications, and approvals performed or provided by such design professionals.

AIA Document B101 – 2017. Copyright © 1974, 1978, 1987, 1997, 2007 and 2017. All rights reserved. "The American Institute of Architects," "American Institute of Architects," "AIA," the AIA Logo, and "AIA Contract Documents" are trademarks of The American Institute of Architects. This document was produced at 15:42:30 CDT on 07/08/2025 under Subscription No.20250112486 which expires on 03/16/2026, is not for resale, is licensed for one-time use only, and may only be used in accordance with the AIA Contract Documents® Terms of Service. To report copyright violations, e-mail docinfo@aiacontracts.com.
User Notes: (686d816249073c942ea4fd52)

§ 3.6.4.4 Subject to Section 4.2, the Architect shall review and respond to requests for information about the Contract Documents. The Architect shall set forth, in the Contract Documents, the requirements for requests for information. Requests for information shall include, at a minimum, a detailed written statement that indicates the specific Drawings or Specifications in need of clarification and the nature of the clarification requested. The Architect's response to such requests shall be made in writing within any time limits agreed upon, or otherwise with reasonable promptness. If appropriate, the Architect shall prepare and issue supplemental Drawings and Specifications in response to the requests for information.

§ 3.6.4.5 The Architect shall maintain a record of submittals and copies of submittals supplied by the Contractor in accordance with the requirements of the Contract Documents.

§ 3.6.5 Changes in the Work

§ 3.6.5.1 The Architect may order minor changes in the Work that are consistent with the intent of the Contract Documents and do not involve an adjustment in the Contract Sum or an extension of the Contract Time. Subject to Section 4.2, the Architect shall prepare Change Orders and Construction Change Directives for the Owner's approval and execution in accordance with the Contract Documents.

§ 3.6.5.2 The Architect shall maintain records relative to changes in the Work.

§ 3.6.6 Project Completion

§ 3.6.6.1 The Architect shall:

.1 conduct inspections to determine the date or dates of Substantial Completion and the date of final completion;

.2 issue Certificates of Substantial Completion;

.3 forward to the Owner, for the Owner's review and records, written warranties including a warranty schedule of major building systems and warranty expiration dates, and related documents required by the Contract Documents and received from the Contractor; and,

.4 issue a final Certificate for Payment based upon a final inspection indicating that, to the best of the Architect's knowledge, information, and belief, the Work complies with the requirements of the Contract Documents.

.5 The Architect shall produce punch list items as part of the certificate of Substantial Completion issued to the Contractor. The Architect shall create the list(s), present them to the Owner, incorporate Owner feedback, and compile all punch items for the contractor in a timely manner.

§ 3.6.6.2 The Architect's inspections shall be conducted with the Owner to check conformance of the Work with the requirements of the Contract Documents and to verify the accuracy and completeness of the list(s) including and not limited to Architectural, Civil, Mechanical, Electrical, Structural, and Plumbing systems submitted by the Contractor of Work to be completed or corrected.

§ 3.6.6.3 When Substantial Completion has been achieved, the Architect shall inform the Owner about the balance of the Contract Sum remaining to be paid the Contractor, including the amount to be retained from the Contract Sum, if any, for final completion or correction of the Work.

§ 3.6.6.4 The Architect shall forward to the Owner the following information received from the Contractor: (1) consent of surety or sureties, if any, to reduction in or partial release of retainage or the making of final payment; (2) affidavits, receipts, releases and waivers of liens, or bonds indemnifying the Owner against liens; and (3) any other documentation required of the Contractor under the Contract Documents.

§ 3.6.6.5 Upon request of the Owner ten (10) months following substantial completion, and prior to the expiration of one year from the date of Substantial Completion, the Architect shall, without additional compensation, conduct a meeting with the Owner to review the facility operations and performance.

§ 3.6.6.6 The Architect shall issue an As Constructed Record set of construction documents that will consist of the As Designed Record Sets of construction documents and Revit model with redlined changes from the General Contractor incorporated into the digital deliverables as defined in AIA G201 2013 Article 2.3 to the Owner upon final completion

AIA Document B101 – 2017. Copyright © 1974, 1978, 1987, 1997, 2007 and 2017. All rights reserved. "The American Institute of Architects," "American Institute of Architects," "AIA," the AIA Logo, and "AIA Contract Documents" are trademarks of The American Institute of Architects. This document was produced at 15:42:30 CDT on 07/08/2025 under Subscription No.20250112486 which expires on 03/16/2026, is not for resale, is licensed for one-time use only, and may only be used in accordance with the AIA Contract Documents® Terms of Service. To report copyright violations, e-mail docinfo@aiacontracts.com.
User Notes: (686d816249073c942ea4fd52)

of the Project. The As Constructed Record documents shall reflect all digital changes made by the Architect between issuing the Bid Documents set and final completion as well as the General Contractor's redline changes. The Architect shall not be held responsible for field verification of the General Contractor's changes. The Architect's full set of deliverables during Construction Administration are defined in EXH-D Owner Requirements.

ARTICLE 4 SUPPLEMENTAL AND ADDITIONAL SERVICES

§ 4.1 Supplemental Services

§ 4.1.1 The services listed below are not included in Basic Services but may be required for the Project. The Architect shall provide the listed Supplemental Services only if specifically designated in the table below as the Architect's responsibility, and the Owner shall compensate the Architect as provided in Section 11.2. Unless otherwise specifically addressed in this Agreement, if neither the Owner nor the Architect is designated, the parties agree that the listed Supplemental Service is not being provided for the Project.

(Designate the Architect's Supplemental Services and the Owner's Supplemental Services required for the Project by indicating whether the Architect or Owner shall be responsible for providing the identified Supplemental Service. Insert a description of the Supplemental Services in Section 4.1.2 below or attach the description of services as an exhibit to this Agreement.)

Supplemental Services	**Responsibility** *(Architect, Owner, or not provided)*
§ 4.1.1.1 Programming	
§ 4.1.1.2 Multiple preliminary designs	
§ 4.1.1.3 Measured drawings	
§ 4.1.1.4 Existing facilities surveys	
§ 4.1.1.5 Site evaluation and planning	
§ 4.1.1.6 Building Information Model management responsibilities	
§ 4.1.1.7 Development of Building Information Models for post construction use	
§ 4.1.1.8 Civil engineering	
§ 4.1.1.9 Landscape design	
§ 4.1.1.10 Architectural interior design	
§ 4.1.1.11 Value analysis	
§ 4.1.1.12 Detailed cost estimating beyond that required in Section 6.3	
§ 4.1.1.13 On-site project representation	
§ 4.1.1.14 Conformed documents for construction	
§ 4.1.1.15 As-designed record drawings	
§ 4.1.1.16 As-constructed record drawings	
§ 4.1.1.17 Post-occupancy evaluation	
§ 4.1.1.18 Facility support services	
§ 4.1.1.19 Tenant-related services	
§ 4.1.1.20 Architect's coordination of the Owner's consultants	

AIA Document B101 – 2017. Copyright © 1974, 1978, 1987, 1997, 2007 and 2017. All rights reserved. "The American Institute of Architects," "American Institute of Architects," "AIA," the AIA Logo, and "AIA Contract Documents" are trademarks of The American Institute of Architects. This document was produced at 15:42:30 CDT on 07/08/2025 under Subscription No.20250112486 which expires on 03/16/2026, is not for resale, is licensed for one-time use only, and may only be used in accordance with the AIA Contract Documents® Terms of Service. To report copyright violations, e-mail docinfo@aiacontracts.com.
User Notes: (686d816249073c942ea4fd52)

§ 4.1.1.21 Telecommunications/data design	
§ 4.1.1.22 Security evaluation and planning	
§ 4.1.1.23 Commissioning	
§ 4.1.1.24 Sustainable Project Services pursuant to Section 4.1.3	
§ 4.1.1.25 Fast-track design services	
§ 4.1.1.26 Multiple bid packages	
§ 4.1.1.27 Historic preservation	
§ 4.1.1.28 Furniture, furnishings, and equipment design	
§ 4.1.1.29 Other services provided by specialty Consultants	
§ 4.1.1.30 Other Supplemental Services	

§ 4.1.2 Description of Supplemental Services

§ 4.1.2.1 A description of each Supplemental Service identified in Section 4.1.1 as the Architect's responsibility is provided below.

(Describe in detail the Architect's Supplemental Services identified in Section 4.1.1 or, if set forth in an exhibit, identify the exhibit. The AIA publishes a number of Standard Form of Architect's Services documents that can be included as an exhibit to describe the Architect's Supplemental Services.)

§ 4.1.2.2 A description of each Supplemental Service identified in Section 4.1.1 as the Owner's responsibility is provided below.

(Describe in detail the Owner's Supplemental Services identified in Section 4.1.1 or, if set forth in an exhibit, identify the exhibit.)

§ 4.1.3 If the Owner identified a Sustainable Objective in Article 1, the Architect shall provide, as a Supplemental Service, the Sustainability Services required in AIA Document E204™–2017, Sustainable Projects Exhibit, attached to this Agreement. The Owner shall compensate the Architect as provided in Section 11.2.

§ 4.2 Architect's Additional Services

The Architect may provide Additional Services after execution of this Agreement without invalidating the Agreement. Except for services required due to the fault of the Architect, any Additional Services provided in accordance with this Section 4.2 shall entitle the Architect to compensation pursuant to Section 11.3 and an appropriate adjustment in the Architect's schedule. Additional Services are Defined in EXH-A Project Charter.

§ 4.2.1 Upon recognizing the need to perform the following Additional Services, the Architect shall notify the Owner with reasonable promptness and explain the facts and circumstances giving rise to the need. The Architect shall not proceed to provide the following Additional Services until the Architect receives the Owner's written authorization:

.1 Services necessitated by a change in the Initial Information, previous instructions or approvals given by the Owner, or a material change in the Project including size, quality, complexity, the Owner's schedule or budget for Cost of the Work, or procurement or delivery method;

.2 Services necessitated by the enactment or revision of codes, laws, or regulations, including changing or editing previously prepared Instruments of Service;

.3 Changing or editing previously prepared Instruments of Service necessitated by official interpretations of applicable codes, laws or regulations that are contrary to requirements of the Instruments of Service when those Instruments of Service were prepared in accordance with the applicable standard of care;

.4 Services necessitated by decisions of the Owner not rendered in a timely manner or any other failure of performance on the part of the Owner or the Owner's consultants or contractors;

AIA Document B101 – 2017. Copyright © 1974, 1978, 1987, 1997, 2007 and 2017. All rights reserved. "The American Institute of Architects," "American Institute of Architects," "AIA," the AIA Logo, and "AIA Contract Documents" are trademarks of The American Institute of Architects. This document was produced at 15:42:30 CDT on 07/08/2025 under Subscription No.20250112486 which expires on 03/16/2026, is not for resale, is licensed for one-time use only, and may only be used in accordance with the AIA Contract Documents® Terms of Service. To report copyright violations, e-mail docinfo@aiacontracts.com.
User Notes: (686d816249073c942ea4fd52)

.8 Preparation for, and attendance at, a dispute resolution proceeding or legal proceeding, except where the Architect is party thereto;

.10 Consultation concerning replacement of Work resulting from fire or other cause during construction; or,

§ 4.2.2 To avoid delay in the Construction Phase, the Architect shall provide the following Additional Services, notify the Owner with reasonable promptness, and explain the facts and circumstances giving rise to the need. If, upon receipt of the Architect's notice, the Owner determines that all or parts of the services are not required, the Owner shall give prompt written notice to the Architect of the Owner's determination. The Owner shall compensate the Architect for the services provided prior to the Architect's receipt of the Owner's notice.

.1 Reviewing a Contractor's submittal out of sequence from the submittal schedule approved by the Architect;
.2 Responding to the Contractor's requests for information that are not prepared in accordance with the Contract Documents or where such information is available to the Contractor from a careful study and comparison of the Contract Documents, field conditions, other Owner-provided information, Contractor-prepared coordination drawings, or prior Project correspondence or documentation;
.3 Preparing Change Orders and Construction Change Directives that require evaluation of Contractor's proposals and supporting data, or the preparation or revision of Instruments of Service;
.4 Evaluating an extensive number of Claims as the Initial Decision Maker; or,
.5 Evaluating substitutions proposed by the Owner or Contractor and making subsequent revisions to Instruments of Service resulting therefrom.

§ 4.2.3 The Architect shall provide Construction Phase Services exceeding the limits set forth below as Additional Services. When the limits below are reached, the Architect shall notify the Owner:

.1 2 (two) reviews of each Shop Drawing, Product Data item, sample and similar submittals of the Contractor
.2 1 (one) visits per week to the site by the Architect during construction
.3 2 (two) inspections for any portion of the Work to determine whether such portion of the Work is substantially complete in accordance with the requirements of the Contract Documents
.4 1 (one) inspections for any portion of the Work to determine final completion.

§ 4.2.4 Except for services required under Section 3.6.6.5 and those services that do not exceed the limits set forth in Section 4.2.3, Construction Phase Services provided more than 60 days after (1) the date of Substantial Completion of the Work or (2) the initial date of Substantial Completion identified in the agreement between the Owner and Contractor, whichever is earlier, shall be compensated as Additional Services to the extent the Architect incurs additional cost in providing those Construction Phase Services.

§ 4.2.5 If the services covered by this Agreement have not been completed within eighteen (18) months of the date of this Agreement, through no fault of the Architect, extension of the Architect's services beyond that time shall be compensated as Additional Services.

ARTICLE 5 OWNER'S RESPONSIBILITIES

§ 5.1 Unless otherwise provided for under this Agreement, the Owner shall provide information in a timely manner regarding requirements for and limitations on the Project, including a written program, which shall set forth the Owner's objectives; schedule; constraints and criteria, including space requirements and relationships; flexibility; expandability; special equipment; systems; and site requirements and stakeholder engagement requirements as defined in EXH-B Project Design Milestones & Deliverables.

§ 5.2 The Owner shall establish the Owner's budget for the Project, including (1) the budget for the Cost of the Work as defined in Section 6.1; (2) the Owner's other costs; and, (3) reasonable contingencies related to all of these costs. The Owner shall update the Owner's budget for the Project as necessary throughout the duration of the Project until final completion. If the Owner significantly increases or decreases the Owner's budget for the Cost of the Work, the Owner shall notify the Architect. The Owner and the Architect shall thereafter agree to a corresponding change in the Project's scope and quality.

AIA Document B101 – 2017. Copyright © 1974, 1978, 1987, 1997, 2007 and 2017. All rights reserved. "The American Institute of Architects," "American Institute of Architects," "AIA," the AIA Logo, and "AIA Contract Documents" are trademarks of The American Institute of Architects. This document was produced at 15:42:30 CDT on 07/08/2025 under Subscription No.20250112486 which expires on 03/16/2026, is not for resale, is licensed for one-time use only, and may only be used in accordance with the AIA Contract Documents® Terms of Service. To report copyright violations, e-mail docinfo@aiacontracts.com.
User Notes: (686d816249073c942ea4fd52)

§ 5.3 The Owner shall identify a representative authorized to act on the Owner's behalf with respect to the Project. The Owner shall render decisions and approve the Architect's submittals in a timely manner in order to avoid unreasonable delay in the orderly and sequential progress of the Architect's services.

§ 5.4 The Owner shall furnish surveys to describe physical characteristics, legal limitations and utility locations for the site of the Project, and a written legal description of the site. The surveys and legal information shall include, as applicable, grades and lines of streets, alleys, pavements and adjoining property and structures; designated wetlands; adjacent drainage; rights-of-way, restrictions, easements, encroachments, zoning, deed restrictions, boundaries and contours of the site; locations, dimensions, and other necessary data with respect to existing buildings, other improvements and trees; and information concerning available utility services and lines, both public and private, above and below grade, including inverts and depths. All the information on the survey shall be referenced to a Project benchmark.

§ 5.5 The Owner shall furnish services of geotechnical engineers, which may include test borings, test pits, determinations of soil bearing values, percolation tests, evaluations of hazardous materials, seismic evaluation, ground corrosion tests and resistivity tests, including necessary operations for anticipating subsoil conditions, with written reports and appropriate recommendations.

§ 5.6 The Owner shall provide the Supplemental Services designated as the Owner's responsibility in Section 4.1.1.

§ 5.7 If the Owner identified a Sustainable Objective in Article 1, the Owner shall fulfill its responsibilities as required in AIA Document E204™–2017, Sustainable Projects Exhibit, attached to this Agreement.

§ 5.8 The Owner shall coordinate the services of its own consultants with those services provided by the Architect. Upon the Architect's request, the Owner shall furnish copies of the scope of services in the contracts between the Owner and the Owner's consultants. The Owner shall furnish the services of consultants other than those designated as the responsibility of the Architect in this Agreement, or authorize the Architect to furnish them as an Additional Service, when the Architect requests such services and demonstrates that they are reasonably required by the scope of the Project. The Owner shall require that its consultants and contractors maintain insurance, including professional liability insurance, as appropriate to the services or work provided and defined in Article 2.

§ 5.8.1 Architect's responsibility in connection with the services of Owner's consultants, contractors, or design-build contractor shall be to coordinate Owner's consultants', contractors', or design-build contractor's portion of the Instruments of Service. Owner shall require consultants, contractors, or design-build contractor retained by Owner to coordinate their services and documents with those of Architect and Architect's consultants.

§ 5.9 The Owner shall furnish tests, inspections and reports required by law or the Contract Documents, such as structural, mechanical, and chemical tests, tests for air and water pollution, and tests for hazardous materials.

§ 5.10 The Owner shall furnish all legal, insurance and accounting services, including auditing services, that may be reasonably necessary at any time for the Project to meet the Owner's needs and interests.

§ 5.11 The Owner shall provide prompt written notice to the Architect if the Owner becomes aware of any fault or defect in the Project, including errors, omissions or inconsistencies in the Architect's Instruments of Service.

§ 5.12 The Owner shall include the Architect in all communications with the Contractor that relate to or affect the Architect's services or professional responsibilities. The Owner shall promptly notify the Architect of the substance of any direct communications between the Owner and the Contractor otherwise relating to the Project. Communications by and with the Architect's consultants shall be through the Architect.

§ 5.13 Before executing the Contract for Construction, the Owner shall coordinate the Architect's duties and responsibilities set forth in the Contract for Construction with the Architect's services set forth in this Agreement. The Owner shall provide the Architect a copy of the executed agreement between the Owner and Contractor, including the General Conditions of the Contract for Construction.

§ 5.14 The Owner shall provide the Architect access to the Project site prior to commencement of the Work and shall obligate the Contractor to provide the Architect access to the Work wherever it is in preparation or progress.

AIA Document B101 – 2017. Copyright © 1974, 1978, 1987, 1997, 2007 and 2017. All rights reserved. "The American Institute of Architects," "American Institute of Architects," "AIA," the AIA Logo, and "AIA Contract Documents" are trademarks of The American Institute of Architects. This document was produced at 15:42:30 CDT on 07/08/2025 under Subscription No.20250112486 which expires on 03/16/2026, is not for resale, is licensed for one-time use only, and may only be used in accordance with the AIA Contract Documents® Terms of Service. To report copyright violations, e-mail docinfo@aiacontracts.com.
User Notes: (686d816249073c942ea4fd52)

§ 5.15 Within 15 days after receipt of a written request from the Architect, the Owner shall furnish the requested information as necessary and relevant for the Architect to evaluate, give notice of, or enforce lien rights.

§ 5.16 The Owner shall provide coordination, installation, and procurement of furniture, furnishings, and equipment for the Project.

§ 5.17 The Owner shall provide Information Technology equipment plugged into networks. Cabling and infrastructure designed by the Architect and installed by the Contractor.

§ 5.18 The Owner shall provide Testing and Special Inspections.

§ 5.19 The Owner shall coordinate closely with the Architect and the Contractor for design and installation of security systems in the Project. The Owner shall design systems by locating cameras and designating doors for access control, the Architect shall document and complete the initial design by designing pathways, the Contractor shall install cabling and infrastructure required for the systems to be operational as well as devices, and the Owner shall work with the Contractor to program and test the

systems.

ARTICLE 6 COST OF THE WORK

§ 6.1 For purposes of this Agreement, the Cost of the Work shall be the total cost to the Owner to construct all elements of the Project designed or specified by the Architect and shall include contractors' general conditions costs, overhead and profit. The Cost of the Work also includes the reasonable value of labor including escalation for phased work or market conditions, materials, and equipment, donated to, or otherwise furnished by, the Owner. The Cost of the Work does not include the compensation of the Architect; the costs of the land, rights-of-way, financing, or contingencies for changes in the Work; or other costs that are the responsibility of the Owner.

§ 6.2 The Owner's budget for the Cost of the Work is provided in Initial Information, and shall be adjusted throughout the Project as required under Sections 5.2, 6.4 and 6.5. Evaluations of the Owner's budget for the Cost of the Work, and the preliminary estimate of the Cost of the Work and updated estimates of the Cost of the Work, prepared by the Architect, represent the Architect's judgment as a design professional. It is recognized, however, that neither the Architect nor the Owner has control over the cost of labor, materials, or equipment; the Contractor's methods of determining bid prices; or competitive bidding, market, or negotiating conditions. Accordingly, the Architect cannot and does not warrant or represent that bids or negotiated prices will not vary from the Owner's budget for the Cost of the Work, or from any estimate of the Cost of the Work, or evaluation, prepared or agreed to by the Architect.

§ 6.3 In preparing estimates of the Cost of Work, the Architect shall be permitted to include contingencies for design, bidding, and price escalation; to determine what materials, equipment, component systems, and types of construction are to be included in the Contract Documents; to recommend reasonable adjustments in the program and scope of the Project; and to include design alternates as may be necessary to adjust the estimated Cost of the Work to meet the Owner's budget as defined in EXH-A Project Charter and EXH-B Project Design Milestones & Deliverables. The Architect's estimate of the Cost of the Work shall be based on current area, volume or similar conceptual estimating techniques. If the Owner requires a detailed estimate of the Cost of the Work, the Architect shall provide such an estimate, if identified as the Architect's responsibility in Section 4.1.1, as a Supplemental Service.

§ 6.4 If, through no fault of the Architect, the Procurement Phase has not commenced within 90 days after the Architect submits the Construction Documents to the Owner, the Owner's budget for the Cost of the Work may be adjusted to reflect changes in the general level of prices in the applicable construction market.

§ 6.5 If at any time the Architect's estimate of the Cost of the Work exceeds the Owner's budget for the Cost of the Work, the Architect shall make appropriate recommendations to the Owner to adjust the Project's size, quality, or budget for the Cost of the Work, and the Owner shall cooperate with the Architect in making such adjustments.

§ 6.6 If the Owner's budget for the Cost of the Work at the conclusion of the Construction Documents Phase Services is exceeded by five percent (5%) by the lowest bona fide bid or negotiated proposal, the Owner shall

AIA Document B101 – 2017. Copyright © 1974, 1978, 1987, 1997, 2007 and 2017. All rights reserved. "The American Institute of Architects," "American Institute of Architects," "AIA," the AIA Logo, and "AIA Contract Documents" are trademarks of The American Institute of Architects. This document was produced at 15:42:30 CDT on 07/08/2025 under Subscription No.20250112486 which expires on 03/16/2026, is not for resale, is licensed for one-time use only, and may only be used in accordance with the AIA Contract Documents® Terms of Service. To report copyright violations, e-mail docinfo@aiacontracts.com.
User Notes: (686d816249073c942ea4fd52)

.1 give written approval of an increase in the budget for the Cost of the Work;
.2 authorize rebidding or renegotiating of the Project within a reasonable time;
.3 terminate in accordance with Section 9.5;
.4 in consultation with the Architect, revise the Project program, scope, or quality as required to reduce the Cost of the Work; or,
.5 cooperate in revising the Project scope as required to reduce the estimated construction cost to an estimated cost within the Owner's budget. Costs or time incurred by the Architect to review the design to align with the Budget shall be borne entirely by the Architect.
.6 implement any other mutually acceptable alternative, which may include the Owner's decision to suspend the Project, in which case the Architect shall be paid for services actually rendered under this agreement.

§ 6.7 If the Owner chooses to proceed under Section 6.6.4, the Architect shall modify the Construction Documents as necessary to comply with the Owner's budget for the Cost of the Work at the conclusion of the Construction Documents Phase Services, or the budget as adjusted under Section 6.6.1. If the Owner requires the Architect to modify the Construction Documents because the lowest bona fide bid or negotiated proposal exceeds the Owner's budget for the Cost of the Work due to market conditions the Architect could not reasonably anticipate, the Owner shall compensate the Architect for the modifications as an Additional Service pursuant to Section 11.3; otherwise the Architect's services for modifying the Construction Documents shall be without additional compensation. In any event, the Architect's modification of the Construction Documents shall be the limit of the Architect's responsibility under this Article 6.

ARTICLE 7 COPYRIGHTS AND LICENSES

§ 7.1 The Architect and the Owner warrant that in transmitting Instruments of Service, or any other information, the transmitting party is the copyright owner of such information or has permission from the copyright owner to transmit such information for its use on the Project.

§ 7.2 The Architect and the Architect's consultants shall be deemed the authors and owners of their respective Instruments of Service, including the Drawings and Specifications, and shall retain all common law, statutory and other reserved rights, including copyrights. Submission or distribution of Instruments of Service to meet official regulatory requirements or for similar purposes in connection with the Project is not to be construed as publication in derogation of the reserved rights of the Architect and the Architect's consultants.

§ 7.3 The Architect grants to the Owner a nonexclusive license to use the Architect's Instruments of Service solely and exclusively for purposes of constructing, using, maintaining, altering and adding to the Project, provided that the Owner substantially performs its obligations under this Agreement, including prompt payment of all sums due pursuant to Article 9 and Article 11. The Architect shall obtain similar nonexclusive licenses from the Architect's consultants consistent with this Agreement. The license granted under this section permits the Owner to authorize the Contractor, Subcontractors, Sub-subcontractors, and suppliers, as well as the Owner's consultants and separate contractors, to reproduce applicable portions of the Instruments of Service, subject to any protocols established pursuant to Section 1.3, solely and exclusively for use in performing services or construction for the Project. If the Architect rightfully terminates this Agreement for cause as provided in Section 9.4, the license granted in this Section 7.3 shall terminate.

§ 7.3.1 In the event the Owner uses the Instruments of Service without retaining the authors of the Instruments of Service, the Owner releases the Architect and Architect's consultant(s) from all claims and causes of action arising from such uses. The Owner, to the extent permitted by law, further agrees to indemnify and hold harmless the Architect and its consultants from all costs and expenses, including the cost of defense, related to claims and causes of action asserted by any third person or entity to the extent such costs and expenses arise from the Owner's use of the Instruments of Service under this Section 7.3.1. The terms of this Section 7.3.1 shall not apply if the Owner rightfully terminates this Agreement for cause under Section 9.4.

§ 7.4 Any unauthorized use of the Instruments of Service shall be at the Owner's sole risk and without liability to the Architect and the Architect's consultants. The Owner retains full rights to all Instruments of Service for use in the Project and any existing or future projects.

§ 7.5 Except as otherwise stated in Section 7.3, the provisions of this Article 7 shall survive the termination of this Agreement.

ARTICLE 8 CLAIMS AND DISPUTES

§ 8.1 General

§ 8.1.1 The Owner and Architect shall commence all claims and causes of action against the other and arising out of or

AIA Document B101 – 2017. Copyright © 1974, 1978, 1987, 1997, 2007 and 2017. All rights reserved. "The American Institute of Architects," "American Institute of Architects," "AIA," the AIA Logo, and "AIA Contract Documents" are trademarks of The American Institute of Architects. This document was produced at 15:42:30 CDT on 07/08/2025 under Subscription No.20250112486 which expires on 03/16/2026, is not for resale, is licensed for one-time use only, and may only be used in accordance with the AIA Contract Documents® Terms of Service. To report copyright violations, e-mail docinfo@aiacontracts.com.
User Notes: (686d816249073c942ea4fd52)

related to this Agreement, whether in contract, tort, or otherwise, in accordance with the requirements of the binding dispute resolution method selected in this Agreement and within the period specified by applicable law, but in any case not more than 10 years after the date of Substantial Completion of the Work. The Owner and Architect waive all claims and causes of action not commenced in accordance with this Section 8.1.1.

§ 8.1.2 To the extent damages are covered by property insurance, the Owner and Architect waive all rights against each other and against the contractors, consultants, agents, and employees of the other for damages, except such rights as they may have to the proceeds of such insurance as set forth in AIA Document A201–2017, General Conditions of the Contract for Construction. The Owner or the Architect, as appropriate, shall require of the contractors, consultants, agents, and employees of any of them, similar waivers in favor of the other parties enumerated herein.

§ 8.1.3 The Architect and Owner waive consequential damages for claims, disputes, or other matters in question, arising out of or relating to this Agreement. This mutual waiver is applicable, without limitation, to all consequential damages due to either party's termination of this Agreement, except as specifically provided in Section 9.7.

§ 8.2 Mediation

§ 8.2.1 Any claim, dispute or other matter in question arising out of or related to this Agreement shall be subject to mediation as a condition precedent to binding dispute resolution. If such matter relates to or is the subject of a lien arising out of the Architect's services, the Architect may proceed in accordance with applicable law to comply with the lien notice or filing deadlines prior to resolution of the matter by mediation or by binding dispute resolution.

§ 8.2.2 The Owner and Architect shall endeavor to resolve claims, disputes and other matters in question between them by mediation, which, unless the parties mutually agree otherwise, shall be administered by the American Arbitration Association in accordance with its Construction Industry Mediation Procedures in effect on the date of this Agreement. A request for mediation shall be made in writing, delivered to the other party to this Agreement, and filed with the person or entity administering the mediation. The request may be made concurrently with the filing of a complaint or other appropriate demand for binding dispute resolution but, in such event, mediation shall proceed in advance of binding dispute resolution proceedings, which shall be stayed pending mediation for a period of 60 days from the date of filing, unless stayed for a longer period by agreement of the parties or court order. If an arbitration proceeding is stayed pursuant to this section, the parties may nonetheless proceed to the selection of the arbitrator(s) and agree upon a schedule for later proceedings.

§ 8.2.3 The parties shall share the mediator's fee and any filing fees equally. The mediation shall be held in the place where the Project is located, unless another location is mutually agreed upon. Agreements reached in mediation shall be enforceable as settlement agreements in any court having jurisdiction thereof.

§ 8.2.4 If the parties do not resolve a dispute through mediation pursuant to this Section 8.2, the method of binding dispute resolution shall be the following:
(Check the appropriate box.)

[ ] Arbitration pursuant to Section 8.3 of this Agreement

[X] Litigation in a court of competent jurisdiction

[ ] Other: *(Specify)*

If the Owner and Architect do not select a method of binding dispute resolution, or do not subsequently agree in writing to a binding dispute resolution method other than litigation, the dispute will be resolved in a court of competent jurisdiction.

§ 8.3 Arbitration

§ 8.3.1 If the parties have selected arbitration as the method for binding dispute resolution in this Agreement, any claim, dispute or other matter in question arising out of or related to this Agreement subject to, but not resolved by, mediation shall be subject to arbitration, which, unless the parties mutually agree otherwise, shall be administered by the American Arbitration Association in accordance with its Construction Industry Arbitration Rules in effect on the date of this Agreement. A demand for arbitration shall be made in writing, delivered to the other party to this Agreement, and filed with the person or entity administering the arbitration.

AIA Document B101 – 2017. Copyright © 1974, 1978, 1987, 1997, 2007 and 2017. All rights reserved. "The American Institute of Architects," "American Institute of Architects," "AIA," the AIA Logo, and "AIA Contract Documents" are trademarks of The American Institute of Architects. This document was produced at 15:42:30 CDT on 07/08/2025 under Subscription No.20250112486 which expires on 03/16/2026, is not for resale, is licensed for one-time use only, and may only be used in accordance with the AIA Contract Documents® Terms of Service. To report copyright violations, e-mail docinfo@aiacontracts.com.
User Notes: (686d816249073c942ea4fd52)

§ 8.3.1.1 A demand for arbitration shall be made no earlier than concurrently with the filing of a request for mediation, but in no event shall it be made after the date when the institution of legal or equitable proceedings based on the claim, dispute or other matter in question would be barred by the applicable statute of limitations. For statute of limitations purposes, receipt of a written demand for arbitration by the person or entity administering the arbitration shall constitute the institution of legal or equitable proceedings based on the claim, dispute or other matter in question.

§ 8.3.2 The foregoing agreement to arbitrate, and other agreements to arbitrate with an additional person or entity duly consented to by parties to this Agreement, shall be specifically enforceable in accordance with applicable law in any court having jurisdiction thereof.

§ 8.3.3 The award rendered by the arbitrator(s) shall be final, and judgment may be entered upon it in accordance with applicable law in any court having jurisdiction thereof.

§ 8.3.4 Consolidation or Joinder

§ 8.3.4.1 Either party, at its sole discretion, may consolidate an arbitration conducted under this Agreement with any other arbitration to which it is a party provided that (1) the arbitration agreement governing the other arbitration permits consolidation; (2) the arbitrations to be consolidated substantially involve common questions of law or fact; and (3) the arbitrations employ materially similar procedural rules and methods for selecting arbitrator(s).

§ 8.3.4.2 Either party, at its sole discretion, may include by joinder persons or entities substantially involved in a common question of law or fact whose presence is required if complete relief is to be accorded in arbitration, provided that the party sought to be joined consents in writing to such joinder. Consent to arbitration involving an additional person or entity shall not constitute consent to arbitration of any claim, dispute or other matter in question not described in the written consent.

§ 8.3.4.3 The Owner and Architect grant to any person or entity made a party to an arbitration conducted under this Section 8.3, whether by joinder or consolidation, the same rights of joinder and consolidation as the Owner and Architect under this Agreement.

§ 8.4 The provisions of this Article 8 shall survive the termination of this Agreement.

ARTICLE 9 TERMINATION OR SUSPENSION

§ 9.1 If the Owner fails to make payments to the Architect in accordance with this Agreement, such failure shall be considered substantial nonperformance and cause for termination or, at the Architect's option, cause for suspension of performance of services under this Agreement. If the Architect elects to suspend services, the Architect shall give seven days' written notice to the Owner before suspending services. In the event of a suspension of services, the Architect shall have no liability to the Owner for delay or damage caused the Owner because of such suspension of services. Before resuming services, the Owner shall pay the Architect all sums due prior to suspension and any reasonable, quantifiable expenses incurred in the interruption and resumption of the Architect's services. The Architect's fees for the remaining services and the time schedules shall be equitably adjusted.

§ 9.2 If the Owner suspends the Project, the Architect shall be compensated for services performed prior to notice of such suspension. When the Project is resumed, the Architect shall be compensated for expenses incurred in the interruption and resumption of the Architect's services. The Architect's fees for the remaining services and the time schedules shall be equitably adjusted.

§ 9.3 If the Owner suspends the Project for more than 90 cumulative days for reasons other than the fault of the Architect, the Architect may terminate this Agreement by giving not less than seven days' written notice.

§ 9.4 Either party may terminate this Agreement upon not less than seven days' written notice should the other party fail substantially to perform in accordance with the terms of this Agreement through no fault of the party initiating the termination.

§ 9.5 The Owner may terminate this Agreement upon not less than seven days' written notice to the Architect for the Owner's convenience and without cause.

§ 9.6 If the Owner terminates this Agreement for its convenience pursuant to Section 9.5, or the Architect terminates this Agreement pursuant to Section 9.3, the Owner shall compensate the Architect for services performed prior to termination, Reimbursable Expenses incurred, and costs attributable to termination, including the committed costs or

AIA Document B101 – 2017. Copyright © 1974, 1978, 1987, 1997, 2007 and 2017. All rights reserved. "The American Institute of Architects," "American Institute of Architects," "AIA," the AIA Logo, and "AIA Contract Documents" are trademarks of The American Institute of Architects. This document was produced at 15:42:30 CDT on 07/08/2025 under Subscription No.20250112486 which expires on 03/16/2026, is not for resale, is licensed for one-time use only, and may only be used in accordance with the AIA Contract Documents® Terms of Service. To report copyright violations, e-mail docinfo@aiacontracts.com.
User Notes: (686d816249073c942ea4fd52)

performance of services attributable to the Architect's termination of consultant agreements.

§ 9.7 In addition to any amounts paid under Section 9.6, if the Owner terminates this Agreement for its convenience pursuant to Section 9.5, or the Architect terminates this Agreement pursuant to Section 9.3, the Owner shall pay to the Architect the following fees:
(Set forth below the amount of any termination or licensing fee, or the method for determining any termination or licensing fee.)

.1 Termination Fee:

$0

.2 Licensing Fee if the Owner intends to continue using the Architect's Instruments of Service:

$0

§ 9.8 Except as otherwise expressly provided herein, this Agreement shall terminate one year from the date of Substantial Completion.

§ 9.9 The Owner's rights to use the Architect's Instruments of Service in the event of a termination of this Agreement are set forth in Article 7 and Section 9.7.

ARTICLE 10 MISCELLANEOUS PROVISIONS

§ 10.1 This Agreement shall be governed by the law of the place where the Project is located, excluding that jurisdiction's choice of law rules. If the parties have selected arbitration as the method of binding dispute resolution, the Federal Arbitration Act shall govern Section 8.3.

§ 10.2 Terms in this Agreement shall have the same meaning as those in AIA Document A201–2017, General Conditions of the Contract for Construction.

§ 10.3 The Owner and Architect, respectively, bind themselves, their agents, successors, assigns, and legal representatives to this Agreement. Neither the Owner nor the Architect shall assign this Agreement without the written consent of the other, except that the Owner may assign this Agreement to a lender providing financing for the Project if the lender agrees to assume the Owner's rights and obligations under this Agreement, including any payments due to the Architect by the Owner prior to the assignment.

§ 10.4 If the Owner requests the Architect to execute certificates, the proposed language of such certificates shall be submitted to the Architect for review at least 14 days prior to the requested dates of execution. If the Owner requests the Architect to execute consents reasonably required to facilitate assignment to a lender, the Architect shall execute all such consents that are consistent with this Agreement, provided the proposed consent is submitted to the Architect for review at least 14 days prior to execution. The Architect shall not be required to execute certificates or consents that would require knowledge, services, or responsibilities beyond the scope of this Agreement.

§ 10.5 Nothing contained in this Agreement shall create a contractual relationship with, or a cause of action in favor of, a third party against either the Owner or Architect.

§ 10.6 Unless otherwise required in this Agreement, the Architect shall have no responsibility for the discovery, presence, handling, removal or disposal of, or exposure of persons to, hazardous materials or toxic substances in any form at the Project site. A hazardous material or toxic substance is any material or substance that may be considered hazardous, toxic, or otherwise subject to statutory or regulatory requirements governing handling, disposal, and/or cleanup. For purposes of this agreement, the term hazardous material shall include and not be limited to asbestos, polychlorinated biphenyl (PCB), mold, mildew, fungi, or other similar microbial conditions.

§ 10.6.1 Owner agrees to defend, indemnify, and save harmless the Architect from and against any and all liabilities, demands, claims, penalties, forfeitures, suits, and the costs and expenses arising from the discovery, presence, handling, removal, or disposal of, or exposure to hazardous materials or toxic substances (as defined in § 10.6), except to the extent that the presence of or exposure to hazardous materials or toxic substances result from the sole negligence or willful misconduct of the Architect.

AIA Document B101 – 2017. Copyright © 1974, 1978, 1987, 1997, 2007 and 2017. All rights reserved. "The American Institute of Architects," "American Institute of Architects," "AIA," the AIA Logo, and "AIA Contract Documents" are trademarks of The American Institute of Architects. This document was produced at 15:42:30 CDT on 07/08/2025 under Subscription No.20250112486 which expires on 03/16/2026, is not for resale, is licensed for one-time use only, and may only be used in accordance with the AIA Contract Documents® Terms of Service. To report copyright violations, e-mail docinfo@aiacontracts.com.
User Notes: (686d816249073c942ea4fd52)

§ 10.7 The Architect shall have the right to include photographic or artistic representations of the design of the Project among the Architect's promotional and professional materials. The Architect shall be given reasonable access to the completed Project to make such representations. However, the Architect's materials shall not include the Owner's confidential or proprietary information if the Owner has previously advised the Architect in writing of the specific information considered by the Owner to be confidential or proprietary. The Owner shall provide professional credit for the Architect in the Owner's promotional materials for the Project. This Section 10.7 shall survive the termination of this Agreement unless the Owner terminates this Agreement for cause pursuant to Section 9.4.

§ 10.8 If the Architect or Owner receives information specifically designated as "confidential" or "business proprietary," the receiving party shall keep such information strictly confidential and shall not disclose it to any other person except as set forth in Section 10.8.1. This Section 10.8 shall survive the termination of this Agreement.

§ 10.8.1 The receiving party may disclose "confidential" or "business proprietary" information after 7 days' notice to the other party, when required by law, arbitrator's order, or court order, including a subpoena or other form of compulsory legal process issued by a court or governmental entity, or to the extent such information is reasonably necessary for the receiving party to defend itself in any dispute. The receiving party may also disclose such information to its employees, consultants, or contractors in order to perform services or work solely and exclusively for the Project, provided those employees, consultants and contractors are subject to the restrictions on the disclosure and use of such information as set forth in this Section 10.8.

§ 10.9 The invalidity of any provision of the Agreement shall not invalidate the Agreement or its remaining provisions. If it is determined that any provision of the Agreement violates any law, or is otherwise invalid or unenforceable, then that provision shall be revised to the extent necessary to make that provision legal and enforceable. In such case the Agreement shall be construed, to the fullest extent permitted by law, to give effect to the parties' intentions and purposes in executing the Agreement.

ARTICLE 11 COMPENSATION

§ 11.1 For the Architect's Basic Services described under Article 3, the Owner shall compensate the Architect as follows:

.1 Stipulated Sum
(Insert amount)

Defined in EXH-A Project Charter

.2 Percentage Basis
(Insert percentage value)

( ) % of the Owner's budget for the Cost of the Work, as calculated in accordance with Section 11.6.

.3 Other
(Describe the method of compensation)

Defined in EXH-A Project Charter

§ 11.2 For the Architect's Supplemental Services designated in Section 4.1.1 and for any Sustainability Services required pursuant to Section 4.1.3, the Owner shall compensate the Architect as follows:
(Insert amount of, or basis for, compensation. If necessary, list specific services to which particular methods of compensation apply.)

Defined in EXH-A Project Charter.

§ 11.3 For Additional Services that may arise during the course of the Project, including those under Section 4.2, the Owner shall compensate the Architect as follows:
(Insert amount of, or basis for, compensation.)

Defined in EXH-A Project Charter

AIA Document B101 – 2017. Copyright © 1974, 1978, 1987, 1997, 2007 and 2017. All rights reserved. "The American Institute of Architects," "American Institute of Architects," "AIA," the AIA Logo, and "AIA Contract Documents" are trademarks of The American Institute of Architects. This document was produced at 15:42:30 CDT on 07/08/2025 under Subscription No.20250112486 which expires on 03/16/2026, is not for resale, is licensed for one-time use only, and may only be used in accordance with the AIA Contract Documents® Terms of Service. To report copyright violations, e-mail docinfo@aiacontracts.com.
User Notes: (686d816249073c942ea4fd52)

§ 11.4 Compensation for Supplemental and Additional Services of the Architect's consultants when not included in Section 11.2 or 11.3, shall be the amount invoiced to the Architect plus percent (%), or as follows:
(Insert amount of, or basis for computing, Architect's consultants' compensation for Supplemental or Additional Services.)

§ 11.5 When compensation for Basic Services is based on a stipulated sum or a percentage basis, the proportion of compensation for each phase of services shall be as follows and defined in EXH-B Project Design Milestones & Deliverables:

Schematic Design Phase	percent (%)
Design Development Phase	percent (%)
Construction Documents Phase	percent (%)
Procurement Phase	percent (%)
Construction Phase	percent (%)
Total Basic Compensation	one hundred percent (100.00 %)

§ 11.6 When compensation identified in Section 11.1 is on a percentage basis, progress payments for each phase of Basic Services shall be calculated by multiplying the percentages identified in this Article by the Owner's most recent budget for the Cost of the Work. Compensation paid in previous progress payments shall not be adjusted based on subsequent updates to the Owner's budget for the Cost of the Work.

§ 11.6.1 When compensation is on a percentage basis and any portions of the Project are deleted or otherwise not constructed, compensation for those portions of the Project shall be payable to the extent services are performed on those portions. The Architect shall be entitled to compensation in accordance with this Agreement for all services performed whether or not the Construction Phase is commenced.

§ 11.7 The hourly billing rates for services of the Architect and the Architect's consultants are set forth below. The rates shall be adjusted in accordance with the Architect's and Architect's consultants' normal review practices.
(If applicable, attach an exhibit of hourly billing rates or insert them below.)

Employee or Category	Rate ($0.00)

§ 11.8 Compensation for Reimbursable Expenses
§ 11.8.1 Reimbursable Expenses are in addition to compensation for Basic, Supplemental, and Additional Services and include expenses incurred by the Architect and the Architect's consultants directly related to the Project, as follows:

- **.1** Transportation and authorized out-of-town travel and subsistence;
- **.2** Long distance services, dedicated data and communication services, teleconferences, Project web sites, and extranets;
- **.3** Permitting and other fees required by authorities having jurisdiction over the Project;
- **.4** Printing, reproductions, plots, and standard form documents;
- **.5** Postage, handling, and delivery;
- **.6** Expense of overtime work requiring higher than regular rates, if authorized in advance by the Owner;
- **.7** Renderings, physical models, mock-ups, professional photography, and presentation materials requested by the Owner or required for the Project;
- **.8** If required by the Owner, and with the Owner's prior written approval, the Architect's consultants' expenses of professional liability insurance dedicated exclusively to this Project, or the expense of additional insurance coverage or limits in excess of that normally maintained by the Architect's consultants;
- **.9** All taxes levied on professional services and on reimbursable expenses;
- **.10** Site office expenses;
- **.11** Registration fees and any other fees charged by the Certifying Authority or by other entities as necessary to achieve the Sustainable Objective; and,
- **.12** Other similar Project-related expenditures.

§ 11.8.2 For Reimbursable Expenses the compensation shall be the expenses incurred by the Architect and the

AIA Document B101 – 2017. Copyright © 1974, 1978, 1987, 1997, 2007 and 2017. All rights reserved. "The American Institute of Architects," "American Institute of Architects," "AIA," the AIA Logo, and "AIA Contract Documents" are trademarks of The American Institute of Architects. This document was produced at 15:42:30 CDT on 07/08/2025 under Subscription No.20250112486 which expires on 03/16/2026, is not for resale, is licensed for one-time use only, and may only be used in accordance with the AIA Contract Documents® Terms of Service. To report copyright violations, e-mail docinfo@aiacontracts.com.
User Notes: (686d816249073c942ea4fd52)

Architect's consultants plus five percent (5 %) of the expenses incurred.

§ 11.9 Architect's Insurance. If the types and limits of coverage required in Section 2.5 are in addition to the types and limits the Architect normally maintains, the Owner shall pay the Architect for the additional costs incurred by the Architect for the additional coverages as set forth below:
(Insert the additional coverages the Architect is required to obtain in order to satisfy the requirements set forth in Section 2.5, and for which the Owner shall reimburse the Architect.)

$0

§ 11.10 Payments to the Architect
§ 11.10.1 Initial Payments
§ 11.10.1.1 An initial payment of zero ($ 0) shall be made upon execution of this Agreement and is the minimum payment under this Agreement. It shall be credited to the Owner's account in the final invoice.

§ 11.10.1.2 If a Sustainability Certification is part of the Sustainable Objective, an initial payment to the Architect of zero ($ 0) shall be made upon execution of this Agreement for registration fees and other fees payable to the Certifying Authority and necessary to achieve the Sustainability Certification. The Architect's payments to the Certifying Authority shall be credited to the Owner's account at the time the expense is incurred.

§ 11.10.2 Progress Payments
§ 11.10.2.1 Unless otherwise agreed, payments for services shall be made monthly in proportion to services performed. Payments are due and payable upon presentation of the Architect's invoice. Amounts unpaid thirty (30) days after the invoice date shall bear interest at the rate entered below, or in the absence thereof at the legal rate prevailing from time to time at the principal place of business of the Architect. The Architect shall send invoices directly to the Contract Representative named in paragraph 1.1.7.
(Insert rate of monthly or annual interest agreed upon.)

%

§ 11.10.2.2 The Owner shall not withhold amounts from the Architect's compensation to impose a penalty or liquidated damages on the Architect, or to offset sums requested by or paid to contractors for the cost of changes in the Work, unless the Architect agrees or has been found liable for the amounts in a binding dispute resolution proceeding.

§ 11.10.2.3 Records of Reimbursable Expenses, expenses pertaining to Supplemental and Additional Services, and services performed on the basis of hourly rates shall be available to the Owner upon written request.

ARTICLE 12 SPECIAL TERMS AND CONDITIONS
Special terms and conditions that modify this Agreement are as follows:
(Include other terms and conditions applicable to this Agreement.)

12.1 The Architect and the Owner agree that the Project may be phased, include multiple bid packs (as few as one or as many as three) or require accelerated design deliverables to best meet the Owner's schedule of funding approvals and day one operations for building occupants. As a standard of working with the Owner the Architect agrees that additional compensation above fees for Basic Services and Additional Services as defined in EXH-A Project Charter will not be paid to the Architect to perform and deliver services within known parameters for the Project as defined in EXH-A Project Charter, EXH-B Project Design Milestones & Deliverables, and EXH-D Owner Requirements.

12.2 The Architect and the Owner agree to incorporate the Owner's feedback as defined ni EXH-D Owner Requirements. The Owner's written notice to proceed to the next design phase will not be granted without written receipt of required deliverables.

12.3 If the Owner elects to employ an accelerated, phased, or fast track design process (in which some of the Architect's design services overlap the construction work and are out of sequence with the traditional delivery method), Owner does so with full recognition of the inherent risks associated with these design methodologies. Such risks include the Owner incurring costs for the Architect to coordinate and re-design portions of the Project affected by procuring or installing elements of the Project prior to the completion of all relevant Construction Documents, and costs for the Contractor to remove and replace previously installed Work. In recognition of the inherent risks of the fast tracking to the Architect and the benefits to the Owner, the Owner agrees to (i) waive all claims against the Architect for design

AIA Document B101 – 2017. Copyright © 1974, 1978, 1987, 1997, 2007 and 2017. All rights reserved. "The American Institute of Architects," "American Institute of Architects," "AIA," the AIA Logo, and "AIA Contract Documents" are trademarks of The American Institute of Architects. This document was produced at 15:42:30 CDT on 07/08/2025 under Subscription No.20250112486 which expires on 03/16/2026, is not for resale, is licensed for one-time use only, and may only be used in accordance with the AIA Contract Documents® Terms of Service. To report copyright violations, e-mail docinfo@aiacontracts.com.
User Notes: (686d816249073c942ea4fd52)

changes, delays, disruptions, or other modifications of portions of the Work already constructed due to the Owner's decision to employ the fast track process and (ii) indemnify and hold the Architect harmless, to the maximum extent permitted by law, from any and all damage, liability, and cost, including reasonable attorney fees and defense costs, arising from third party claims, excepting those attributable to the negligence of the Architect or those for whom the Architect is legally liable. To compensate the Architect for all Additional Services required to modify, correct, or adjust the Construction Documents and coordinate them in order to meet the Owner's program requirements because of the Owner's decision to construct the Project in a fast track manner. Owner further agrees to include in the budget for the Project sufficient contingencies to cover such Additional Services.

12.4 The Owner agrees that the Architect is not responsible for damages arising directly or indirectly from any delays for causes beyond the Architect's control. For purposes of this Agreement, such causes include, but are not limited to, strikes or other labor disputes; severe weather disruptions, other natural disasters; fires, riots, acts of terrorism, war, or other emergencies or acts of God.

ARTICLE 13 SCOPE OF THE AGREEMENT

§ 13.1 This Agreement represents the entire and integrated agreement between the Owner and the Architect and supersedes all prior negotiations, representations or agreements, either written or oral. This Agreement may be amended only by written instrument signed by both the Owner and Architect.

§ 13.2 This Agreement is comprised of the following documents identified below:

.1 AIA Document B101™–2017, Standard Form Agreement Between Owner and Architect

.2 AIA Document E203™–2013, Building Information Modeling and Digital Data Exhibit, dated as indicated below:

(Insert the date of the E203-2013 incorporated into this agreement.)

January 31, 2020

.3 Exhibits: A-D as identified on page 1 of this agreement and named below

.4 AIA Document G201-2013 Project Digital Data Protocol Form

.5 AIA Document G202-2013 Project Building Information Modeling Protocol Form

(Check the appropriate box for any exhibits incorporated into this Agreement.)

[ ] AIA Document E204™–2017, Sustainable Projects Exhibit, dated as indicated below:
(Insert the date of the E204-2017 incorporated into this agreement.)

[X] Other Exhibits incorporated into this Agreement:
(Clearly identify any other exhibits incorporated into this Agreement, including any exhibits and scopes of services identified as exhibits in Section 4.1.2.)

EXH-A Project Charter
EXH-B Project Design Milestones & Deliverables
EXH-C Owner Insurance
EXH-D Owner Requirements

.6 Other documents:
(List other documents, if any, forming part of the Agreement.)

AIA Document A201-2017 General Conditions

This Agreement entered into as of the day and year first written above.

AIA Document B101 – 2017. Copyright © 1974, 1978, 1987, 1997, 2007 and 2017. All rights reserved. "The American Institute of Architects," "American Institute of Architects," "AIA," the AIA Logo, and "AIA Contract Documents" are trademarks of The American Institute of Architects. This document was produced at 15:42:30 CDT on 07/08/2025 under Subscription No.20250112486 which expires on 03/16/2026, is not for resale, is licensed for one-time use only, and may only be used in accordance with the AIA Contract Documents® Terms of Service. To report copyright violations, e-mail docinfo@aiacontracts.com.
User Notes: (686d816249073c942ea4fd52)

OWNER *(Signature)*	**ARCHITECT** *(Signature)*
(Printed name and title)	Jay R. Pomeroy, Principal Landscape Architect, MN License #23543 *(Printed name, title, and license number if required)*

AIA Document B101 – 2017. Copyright © 1974, 1978, 1987, 1997, 2007 and 2017. All rights reserved. “The American Institute of Architects,” “American Institute of Architects,” “AIA,” the AIA Logo, and “AIA Contract Documents” are trademarks of The American Institute of Architects. This document was produced at 15:42:30 CDT on 07/08/2025 under Subscription No.20250112486 which expires on 03/16/2026, is not for resale, is licensed for one-time use only, and may only be used in accordance with the AIA Contract Documents® Terms of Service. To report copyright violations, e-mail docinfo@aiacontracts.com.
User Notes: (686d816249073c942ea4fd52)

Additions and Deletions Report for
AIA® Document B101® – 2017

This Additions and Deletions Report, as defined on page 1 of the associated document, reproduces below all text the author has added to the standard form AIA document in order to complete it, as well as any text the author may have added to or deleted from the original AIA text. Added text is shown underlined. Deleted text is indicated with a horizontal line through the original AIA text.

Note: This Additions and Deletions Report is provided for information purposes only and is not incorporated into or constitute any part of the associated AIA document. This Additions and Deletions Report and its associated document were generated simultaneously by AIA software at 15:42:30 CDT on 07/08/2025.

Changes to original AIA text

PAGE 1

The standards of professional services are set forth in this document and schedule of exhibits as follows:

EXH-A Project Charter

EXH-B Project Design Milestones & Deliverables

EXH-C Owner Insurance

EXH-D Owner Requirements

PAGE 2

TABLE OF ARTICLES

§ 1.1.1 The Owner's program for the Project:
(Insert the Owner's program, identify documentation that establishes the Owner's program, or state the manner in which the program will be developed.)

PAGE 3

-

PAGE 4

§ 1.1.11 The Architect shall retain the consultants identified in ~~Sections 1.1.11.1 and 1.1.11.2:~~EXH-A Project Charter.
~~*(List name, legal status, address, and other contact information.)*~~

~~**§ 1.1.11.1** Consultants retained under Basic Services:~~

~~.1 Structural Engineer:~~

Additions and Deletions Report for AIA Document B101 – 2017. Copyright © 1974, 1978, 1987, 1997, 2007 and 2017. All rights reserved. "The American Institute of Architects," "American Institute of Architects," "AIA," the AIA Logo, and "AIA Contract Documents" are trademarks of The American Institute of Architects. This document was produced at 15:42:30 CDT on 07/08/2025 under Subscription No.20250112486 which expires on 03/16/2026, is not for resale, is licensed for one-time use only, and may only be used in accordance with the AIA Contract Documents® Terms of Service. To report copyright violations, e-mail docinfo@aiacontracts.com.
User Notes: (686d816249073c942ea4fd52)

~~.2 Mechanical Engineer:~~

~~.3 Electrical Engineer:~~

~~§ 1.1.11.2 Consultants retained under Supplemental Services:~~

PAGE 5

§ 1.3 The parties shall agree upon ~~written~~ protocols governing the transmission and use ~~of, and reliance on,~~ of Instruments of Service or any other information or documentation in digital form. The parties will use AIA Document E203™–2013, Building Information Modeling and Digital Data Exhibit, to establish the protocols for the development, use, transmission, and exchange of digital data.

§ 1.3.1 Any use of, or reliance on, all or a portion of a building information model without agreement to ~~written~~ protocols governing the use of, and reliance on, the information contained in the model and without having those protocols set forth in AIA Document E203™–2013, Building Information Modeling and Digital Data Exhibit, and the requisite AIA Document G202™–2013, Project Building Information Modeling Protocol Form, shall be at the using or relying party's sole risk and without liability to the other party and its contractors or consultants, the authors of, or contributors to, the building information model, and each of their agents and employees.

§ 2.5 The Architect shall maintain ~~the following insurance until termination of this Agreement.~~ insurance as defined in EXH-C Owner Insurance until termination of this Agreement and for the period of the statutes of repose set forth in Minnesota Statute 541.051, so long as such insurance is commercially available and reasonably affordable. If any of the requirements set forth below are in addition to the types and limits the Architect normally maintains, the Owner shall pay the Architect as set forth in Section 11.9.

§ 2.5.1 Commercial General Liability with policy limits ~~of not less than ($) for each occurrence and ($) in the aggregate for bodily injury and property damage.~~as defined in EXH-C Owner Insurance.

§ 2.5.2 Automobile Liability covering vehicles owned, and non-owned vehicles used, by the Architect with policy limits ~~of not less than ($) per accident for bodily injury, death of any person, and property damage arising out of the ownership, maintenance and use of those motor vehicles, along with any other statutorily required automobile coverage.~~as defined in EXH-C Owner Insurance.

§ 2.5.3 The Architect may achieve the required limits and coverage for Commercial General Liability and Automobile Liability through a combination of primary and excess or umbrella liability insurance, provided such

Additions and Deletions Report for AIA Document B101 – 2017. Copyright © 1974, 1978, 1987, 1997, 2007 and 2017. All rights reserved. "The American Institute of Architects," "American Institute of Architects," "AIA," the AIA Logo, and "AIA Contract Documents" are trademarks of The American Institute of Architects. This document was produced at 15:42:30 CDT on 07/08/2025 under Subscription No.20250112486 which expires on 03/16/2026, is not for resale, is licensed for one-time use only, and may only be used in accordance with the AIA Contract Documents® Terms of Service. To report copyright violations, e-mail docinfo@aiacontracts.com.
User Notes: (686d816249073c942ea4fd52)

primary and excess or umbrella liability insurance policies result in the same or greater coverage as the coverages required under Sections 2.5.1 and 2.5.2, and in no event shall any excess or umbrella liability insurance provide narrower coverage than the primary policy. The excess policy shall not require the exhaustion of the underlying limits only through the actual payment by the underlying insurers. Defined in EXH-C Owner Insurance.

§ 2.5.4 Workers' Compensation at statutory limits. Defined in EXH-C Owner Insurance.

§ 2.5.5 Employers' Liability with policy limits ~~not less than ($) each accident, ($) each employee, and ($) policy limit.~~as defined in EXH-C Owner Insurance.

§ 2.5.6 Professional Liability covering negligent acts, errors and omissions in the performance of professional services with policy limits ~~of not less than ($) per claim and ($) in the aggregate.~~as defined in EXH-C Owner Insurance.

PAGE 6

§ 2.5.7 Additional Insured Obligations. To the fullest extent permitted by law, the Architect shall cause the primary and excess or umbrella ~~policies~~ polices for Commercial General Liability and Automobile Liability to include the Owner as an additional insured for claims caused in whole or in part by the Architect's negligent acts or omissions. The additional insured coverage shall be primary and non-contributory to any of the Owner's insurance policies and shall apply to both ongoing and completed operations.

§ 3.1 The Architect's Basic Services consist of those described in this Article 3 and include usual and customary structural, mechanical, and electrical engineering services. Services not set forth in this Article 3 are Supplemental or Additional Services. The Architect's Basic Services are defined in EXH-B Project Design Milestones & Deliverables.

§ 3.1.2 The Architect shall coordinate its services with those services provided by the Owner and the Owner's consultants. The Architect shall be entitled to rely on, and shall not be responsible for, the accuracy, completeness, and timeliness of, services and information furnished by the Owner and the Owner's consultants. The Architect shall provide prompt (within 7-10 business days of discovery) written notice to the Owner if the Architect becomes aware of any error, omission, or inconsistency in such services or information. The Architect is encouraged to provide prompt written notice to the Owner within this timeframe; it is most critical during the construction administration phase.

§ 3.1.3 As soon as practicable after the date of this Agreement, the Architect shall submit for the Owner's approval a schedule for the performance of the Architect's services. The schedule initially shall include anticipated dates for the commencement of construction and for Substantial Completion of the Work as set forth in the Initial ~~Information.~~ Information and defined in EXH-B Project Design Milestones & Deliverables. The schedule shall include allowances for periods of time required for the Owner's review, for the performance of the Owner's consultants, and for approval of submissions by authorities having jurisdiction over the Project. Once approved by the Owner, time limits established by the schedule shall not, except for reasonable cause, be exceeded by the Architect or Owner. With the Owner's approval, the Architect shall adjust the schedule, if necessary, as the Project proceeds until the commencement of construction.

§ 3.1.5 The Architect shall contact governmental authorities required to approve the Construction Documents and entities providing utility services to the Project. The Architect shall respond to applicable design requirements imposed by those authorities and ~~entities.~~entities and initiate governmental planning review processes as defined in EXH-B Project Design Milestones & Deliverables.

§ 3.1.7 The Architect shall fully cooperate and coordinate with the Owner and its hired Commissioning Agent during all phases of design, construction, and commissioning to achieve the Project's final completion and full systems operability and ongoing use per the approved final design. The Architect is responsible for the duration of the contract to provide adequate support to its sub-consultants who provide services integral to commissioning.

Additions and Deletions Report for AIA Document B101 – 2017. Copyright © 1974, 1978, 1987, 1997, 2007 and 2017. All rights reserved. "The American Institute of Architects," "American Institute of Architects," "AIA," the AIA Logo, and "AIA Contract Documents" are trademarks of The American Institute of Architects. This document was produced at 15:42:30 CDT on 07/08/2025 under Subscription No.20250112486 which expires on 03/16/2026, is not for resale, is licensed for one-time use only, and may only be used in accordance with the AIA Contract Documents® Terms of Service. To report copyright violations, e-mail docinfo@aiacontracts.com.
User Notes: (686d816249073c942ea4fd52)

§ 3.1.8 The Architect shall assist the Owner in connection with the Owner's responsibility to communicate the project design and construction to the school community, school neighbors, and neighborhood associations.

§ 3.1.9 The Owner shall provide available historical building documentation and the Architect shall field verify building elements as a basis for design. Additional design fees and reimbursable expenses incurred by the Architect related to remedying or addressing incorrectly identified building elements following the Architect's completion of field verification shall be borne solely by the Architect. Field verification shall include (1) field measurements of readily visible elements, (2) removing and replacing lay-in ceiling tiles, and (3) opening and closing access panels. The Architect is encouraged to identify areas that are not readily visible and merit further destructive testing that may include (1) drilling holes to use a scope camera to see inside a wall, (2) cutting small holes to identify sub surface conditions, or (3) moving non-functioning equipment to facilitate investigation. The Owner will perform any requested destructive testing. The Architect is responsible for field verification for the portion of the building within the scope of services. Field verification and destructive testing shall not be required for portions of the building or building systems that are not within the scope of services as defined in AIA G202-2013 Article

PAGE 7

§

3.3.

§ 3.2 Schematic Design Phase Services

§ 3.2.1 The Architect shall review the program and other information furnished by the Owner, and shall review laws, codes, and regulations applicable to the Architect's services. The Architect shall submit reports, documents for review, and deliverables as defined in EXH-B Project Design Milestones & Deliverables, AIA contracts G201-2013, G202-2013, and E203-2013.

§ 3.2.7 The Architect shall submit the Schematic Design Documents to the ~~Owner, and request the Owner's approval.~~Owner as defined in EXH-B Design Milestones & Deliverables, and request the Owner's approval before proceeding with Design Development Documents as defined in EXH-B Design Milestones & Deliverables.

§ 3.3.1 Based on the Owner's approval of the Schematic Design Documents, and on the Owner's authorization of any adjustments in the Project requirements and the budget for the Cost of the Work, the Architect shall prepare Design Development Documents for the Owner's approval. The Design Development Documents shall illustrate and describe the development of the approved Schematic Design Documents and shall consist of drawings and other documents including plans, sections, elevations, typical construction details, and diagrammatic layouts of building systems to fix and describe the size and character of the Project as to architectural, structural, mechanical and electrical systems, and other appropriate elements. The Design Development Documents shall also include outline specifications that identify major materials and systems and establish, in general, their quality levels. The Architect shall submit reports, documents for review, and deliverables as defined in EXH-B Project Design Milestones & Deliverables and AIA contracts G201-2013, G202-2013, and E203-2013.

PAGE 8

§ 3.3.3 The Architect shall submit the Design Development Documents to the Owner, advise the Owner of any adjustments to the estimate of the Cost of the ~~Work, and request the Owner's approval.~~Work as defined in EXH-B Project Design Milestones & Deliverables, and request the Owner's approval before proceeding with Construction Documents as defined in EXH-B Design Milestones & Deliverables.

§ 3.4.5 The Architect shall submit the Construction Documents to the Owner, advise the Owner of any adjustments to the estimate of the Cost of the Work, take any action required under Section 6.5, and request the Owner's approval. The Architect shall submit construction documents which are estimated to bid within 5% of the

Additions and Deletions Report for AIA Document B101 – 2017. Copyright © 1974, 1978, 1987, 1997, 2007 and 2017. All rights reserved. "The American Institute of Architects," "American Institute of Architects," "AIA," the AIA Logo, and "AIA Contract Documents" are trademarks of The American Institute of Architects. This document was produced at 15:42:30 CDT on 07/08/2025 under Subscription No.20250112486 which expires on 03/16/2026, is not for resale, is licensed for one-time use only, and may only be used in accordance with the AIA Contract Documents® Terms of Service. To report copyright violations, e-mail docinfo@aiacontracts.com.
User Notes: (686d816249073c942ea4fd52)

budgeted construction cost. The Cost of Work submittal is defined in EXH-B Project Design Milestones & Deliverables.

The Architect shall assist the Owner in establishing a list of prospective contractors. Following the Owner's approval of the Construction Documents, the Architect shall assist the Owner in (1) obtaining either competitive bids or negotiated proposals; (2) confirming responsible and responsiveness of bids or proposals; (3) determining the successful bid or proposal, if any; ~~and,~~ (4) awarding and preparing contracts for ~~construction.~~construction; and, (5) Any review of bid anomalies or irregularities requiring legal review shall be provided by the Owner.

PAGE 9

§ 3.5.2.3 If the Bidding Documents permit substitutions, upon the Owner's written authorization, the Architect ~~shall, as an Additional Service,~~ shall consider requests for substitutions and prepare and distribute addenda identifying approved substitutions to all prospective bidders.

§ 3.6.1.2 The Architect shall ~~advise~~ advise, lead, and consult with the Owner during the Construction Phase Services. The Architect shall have authority to act on behalf of the Owner only to the extent provided in this Agreement. The Architect shall not have control over, charge of, or responsibility for the construction means, methods, techniques, sequences or procedures, or for safety precautions and programs in connection with the Work, nor shall the Architect be responsible for the Contractor's failure to perform the Work in accordance with the requirements of the Contract Documents. The Architect shall be responsible for the Architect's negligent ~~acts~~ acts, errors, or omissions, but shall not have control over or charge of, and shall not be responsible for, acts or omissions of the Contractor or of any other persons or entities performing portions of the Work.

§ 3.6.1.3 Subject to Section 4.2 and except as provided in Section 3.6.6.5, the Architect's responsibility to provide Construction Phase Services commences with the award of the Contract for Construction and the Owner's written notice to proceed to Construction Administration and terminates on the date the Architect ~~issues the~~ authorizes the Contractor's final Certificate for Payment.

§ 3.6.2.2 The Architect has the authority and obligation to reject Work that does not conform to the Contract ~~Documents.~~ Documents unless the Owner accepts non-conforming work in writing after consulting with the Architect. Whenever the Architect considers it necessary or advisable, the Architect shall have the authority and obligation to require inspection or testing of the Work in accordance with the provisions of the Contract Documents, whether or not the Work is fabricated, installed or completed. However, neither this authority and obligation of the Architect nor a decision made in good faith either to exercise or not to exercise such authority shall give rise to a duty or responsibility of the Architect to the Contractor, Subcontractors, suppliers, their agents or employees, or other persons or entities performing portions of the Work.

PAGE 10

§ 3.6.2.3 The Architect shall interpret and decide matters concerning performance under, and requirements of, the Contract Documents on written request of either the Owner or Contractor. The Architect's response to such requests shall be made in writing within ~~any time limits agreed upon~~ five business days of requests or otherwise with reasonable promptness.

§ 3.6.3.1 The Architect shall review and certify the amounts due the Contractor and shall issue certificates in such amounts. The Architect's certification for payment shall constitute a representation to the Owner, based on the Architect's evaluation of the Work as provided in Section 3.6.2 and on the data comprising the Contractor's Application for Payment, that, to the best of the Architect's knowledge, information and belief, the Work has progressed to the point indicated, the quality of the Work is in accordance with the Contract Documents, and that the Contractor is entitled to payment in the amount certified. The foregoing representations are subject to (1) an evaluation of the Work for conformance with the Contract Documents upon Substantial Completion, (2) results of subsequent documented tests and inspections, (3) correction of minor deviations from the Contract Documents prior to completion, and (4) specific qualifications expressed by the Architect. The Architect's certification on the Certificate for Payment shall be that the percentages of Work shown on the application are completed, to the best of the Architect's knowledge, information, and belief. No judgement is made by the Architect as to the value of the Work or the value of uncompleted Work.

Additions and Deletions Report for AIA Document B101 – 2017. Copyright © 1974, 1978, 1987, 1997, 2007 and 2017. All rights reserved. "The American Institute of Architects," "American Institute of Architects," "AIA," the AIA Logo, and "AIA Contract Documents" are trademarks of The American Institute of Architects. This document was produced at 15:42:30 CDT on 07/08/2025 under Subscription No.20250112486 which expires on 03/16/2026, is not for resale, is licensed for one-time use only, and may only be used in accordance with the AIA Contract Documents® Terms of Service. To report copyright violations, e-mail docinfo@aiacontracts.com.
User Notes: (686d816249073c942ea4fd52)

§ 3.6.4.2 The Architect shall review and approve, or take other appropriate action upon, the Contractor's submittals such as Shop Drawings, Product Data and Samples, but only for the limited purpose of checking for conformance with ~~information given and the design concept expressed in~~ the Contract Documents. Review of such submittals is not for the purpose of determining the accuracy and completeness of other information such as dimensions, quantities, and installation or performance of equipment or systems, which are the Contractor's responsibility. The Architect's review shall not constitute approval of safety precautions or construction means, methods, techniques, sequences or procedures. The Architect's approval of a specific item shall not indicate approval of an assembly of which the item is a component.

PAGE 11

.3 forward to the Owner, for the Owner's review and records, written warranties including a warranty schedule of major building systems and warranty expiration dates, and related documents required by the Contract Documents and received from the Contractor; and,

.5 The Architect shall produce punch list items as part of the certificate of Substantial Completion issued to the Contractor. The Architect shall create the list(s), present them to the Owner, incorporate Owner feedback, and compile all punch items for the contractor in a timely

manner.

§ 3.6.6.2 The Architect's inspections shall be conducted with the Owner to check conformance of the Work with the requirements of the Contract Documents and to verify the accuracy and completeness of the ~~list~~ list(s) including and not limited to Architectural, Civil, Mechanical, Electrical, Structural, and Plumbing systems submitted by the Contractor of Work to be completed or corrected.

PAGE 12

§ 3.6.6.5 Upon request of the ~~Owner,~~ Owner ten (10) months following substantial completion, and prior to the expiration of one year from the date of Substantial Completion, the Architect shall, without additional compensation, conduct a meeting with the Owner to review the facility operations and performance.

§ 3.6.6.6 The Architect shall issue an As Constructed Record set of construction documents that will consist of the As Designed Record Sets of construction documents and Revit model with redlined changes from the General Contractor incorporated into the digital deliverables as defined in AIA G201 2013 Article 2.3 to the Owner upon final completion of the Project. The As Constructed Record documents shall reflect all digital changes made by the Architect between issuing the Bid Documents set and final completion as well as the General Contractor's redline changes. The Architect shall not be held responsible for field verification of the General Contractor's changes. The Architect's full set of deliverables during Construction Administration are defined in EXH-D Owner Requirements.

PAGE 13

The Architect may provide Additional Services after execution of this Agreement without invalidating the Agreement. Except for services required due to the fault of the Architect, any Additional Services provided in accordance with this Section 4.2 shall entitle the Architect to compensation pursuant to Section 11.3 and an appropriate adjustment in the Architect's schedule. Additional Services are Defined in EXH-A Project Charter.

PAGE 14

.3 Changing or editing previously prepared Instruments of Service necessitated by official interpretations of

Additions and Deletions Report for AIA Document B101 – 2017. Copyright © 1974, 1978, 1987, 1997, 2007 and 2017. All rights reserved. "The American Institute of Architects," "American Institute of Architects," "AIA," the AIA Logo, and "AIA Contract Documents" are trademarks of The American Institute of Architects. This document was produced at 15:42:30 CDT on 07/08/2025 under Subscription No.20250112486 which expires on 03/16/2026, is not for resale, is licensed for one-time use only, and may only be used in accordance with the AIA Contract Documents® Terms of Service. To report copyright violations, e-mail docinfo@aiacontracts.com.
User Notes: (686d816249073c942ea4fd52)

applicable codes, laws or regulations that are ~~either (a) contrary to specific interpretations by the applicable authorities having jurisdiction made prior to the issuance of the building permit, or (b)~~ contrary to requirements of the Instruments of Service when those Instruments of Service were prepared in accordance with the applicable standard of care;

~~.5 Preparing digital models or other design documentation for transmission to the Owner's consultants and contractors, or to other Owner-authorized recipients;~~

~~.6 Preparation of design and documentation for alternate bid or proposal requests proposed by the Owner;~~

~~.7 Preparation for, and attendance at, a public presentation, meeting or hearing;~~

~~.9 Evaluation of the qualifications of entities providing bids or proposals;~~

~~.11 Assistance to the Initial Decision Maker, if other than the Architect.~~

.2 1 (one) visits per week to the site by the Architect during construction

§ 5.1 Unless otherwise provided for under this Agreement, the Owner shall provide information in a timely manner regarding requirements for and limitations on the Project, including a written program, which shall set forth the Owner's objectives; schedule; constraints and criteria, including space requirements and relationships; flexibility; expandability; special equipment; systems; and site ~~requirements.~~requirements and stakeholder engagement requirements as defined in EXH-B Project Design Milestones & Deliverables.

PAGE 15

§ 5.8 The Owner shall coordinate the services of its own consultants with those services provided by the Architect. Upon the Architect's request, the Owner shall furnish copies of the scope of services in the contracts between the Owner and the Owner's consultants. The Owner shall furnish the services of consultants other than those designated as the responsibility of the Architect in this Agreement, or authorize the Architect to furnish them as an Additional Service, when the Architect requests such services and demonstrates that they are reasonably required by the scope of the Project. The Owner shall require that its consultants and contractors maintain insurance, including professional liability insurance, as appropriate to the services or work ~~provided.~~provided and defined in Article 2.

§ 5.8.1 Architect's responsibility in connection with the services of Owner's consultants, contractors, or design-build contractor shall be to coordinate Owner's consultants', contractors', or design-build contractor's portion of the Instruments of Service. Owner shall require consultants, contractors, or design-build contractor retained by Owner to coordinate their services and documents with those of Architect and Architect's consultants.

PAGE 16

§ 5.16 The Owner shall provide coordination, installation, and procurement of furniture, furnishings, and equipment for the Project.

§ 5.17 The Owner shall provide Information Technology equipment plugged into networks. Cabling and infrastructure designed by the Architect and installed by the Contractor.

§ 5.18 The Owner shall provide Testing and Special Inspections.

Additions and Deletions Report for AIA Document B101 – 2017. Copyright © 1974, 1978, 1987, 1997, 2007 and 2017. All rights reserved. "The American Institute of Architects," "American Institute of Architects," "AIA," the AIA Logo, and "AIA Contract Documents" are trademarks of The American Institute of Architects. This document was produced at 15:42:30 CDT on 07/08/2025 under Subscription No.20250112486 which expires on 03/16/2026, is not for resale, is licensed for one-time use only, and may only be used in accordance with the AIA Contract Documents® Terms of Service. To report copyright violations, e-mail docinfo@aiacontracts.com.
User Notes: (686d816249073c942ea4fd52)

§ 5.19 The Owner shall coordinate closely with the Architect and the Contractor for design and installation of security systems in the Project. The Owner shall design systems by locating cameras and designating doors for access control, the Architect shall document and complete the initial design by designing pathways, the Contractor shall install cabling and infrastructure required for the systems to be operational as well as devices, and the Owner shall work with the Contractor to program and test the

~~**ARTICLE**~~

systems.

ARTICLE 6 COST OF THE WORK

§ 6.1 For purposes of this Agreement, the Cost of the Work shall be the total cost to the Owner to construct all elements of the Project designed or specified by the Architect and shall include contractors' general conditions costs, overhead and profit. The Cost of the Work also includes the reasonable value of ~~labor,~~ labor including escalation for phased work or market conditions, materials, and equipment, donated to, or otherwise furnished by, the Owner. The Cost of the Work does not include the compensation of the Architect; the costs of the land, rights-of-way, financing, or contingencies for changes in the Work; or other costs that are the responsibility of the Owner.

§ 6.3 In preparing estimates of the Cost of Work, the Architect shall be permitted to include contingencies for design, bidding, and price escalation; to determine what materials, equipment, component systems, and types of construction are to be included in the Contract Documents; to recommend reasonable adjustments in the program and scope of the Project; and to include design alternates as may be necessary to adjust the estimated Cost of the Work to meet the Owner's ~~budget.~~ budget as defined in EXH-A Project Charter and EXH-B Project Design Milestones & Deliverables. The Architect's estimate of the Cost of the Work shall be based on current area, volume or similar conceptual estimating techniques. If the Owner requires a detailed estimate of the Cost of the Work, the Architect shall provide such an estimate, if identified as the Architect's responsibility in Section 4.1.1, as a Supplemental Service.

PAGE 17

§ 6.4 If, through no fault of the Architect, the Procurement Phase has not commenced within 90 days after the Architect submits the Construction Documents to the Owner, the Owner's budget for the Cost of the Work ~~shall~~ may be adjusted to reflect changes in the general level of prices in the applicable construction market.

§ 6.6 If the Owner's budget for the Cost of the Work at the conclusion of the Construction Documents Phase Services is exceeded by five percent (5%) by the lowest bona fide bid or negotiated proposal, the Owner shall

.5 cooperate in revising the Project scope as required to reduce the estimated construction cost to an estimated cost within the Owner's budget. Costs or time incurred by the Architect to review the design to align with the Budget shall be borne entirely by the Architect.

~~implement any other mutually acceptable alternative.~~.6 implement any other mutually acceptable alternative, which may include the Owner's decision to suspend the Project, in which case the Architect shall be paid for services actually rendered under this agreement.

PAGE 18

§ 7.4 ~~Except for the licenses granted in this Article 7, no other license or right shall be deemed granted or implied under this Agreement. The Owner shall not assign, delegate, sublicense, pledge or otherwise transfer any license granted herein to another party without the prior written agreement of the Architect.~~ Any unauthorized use of the Instruments of Service shall be at the Owner's sole risk and without liability to the Architect and the Architect's consultants. The Owner retains full rights to all Instruments of Service for use in the Project and any existing or future projects.

Additions and Deletions Report for AIA Document B101 – 2017. Copyright © 1974, 1978, 1987, 1997, 2007 and 2017. All rights reserved. "The American Institute of Architects," "American Institute of Architects," "AIA," the AIA Logo, and "AIA Contract Documents" are trademarks of The American Institute of Architects. This document was produced at 15:42:30 CDT on 07/08/2025 under Subscription No.20250112486 which expires on 03/16/2026, is not for resale, is licensed for one-time use only, and may only be used in accordance with the AIA Contract Documents® Terms of Service. To report copyright violations, e-mail docinfo@aiacontracts.com.
User Notes: (686d816249073c942ea4fd52)

PAGE 19

§ 9.1 If the Owner fails to make payments to the Architect in accordance with this Agreement, such failure shall be considered substantial nonperformance and cause for termination or, at the Architect's option, cause for suspension of performance of services under this Agreement. If the Architect elects to suspend services, the Architect shall give seven days' written notice to the Owner before suspending services. In the event of a suspension of services, the Architect shall have no liability to the Owner for delay or damage caused the Owner because of such suspension of services. Before resuming services, the Owner shall pay the Architect all sums due prior to suspension and any reasonable, quantifiable expenses incurred in the interruption and resumption of the Architect's services. The Architect's fees for the remaining services and the time schedules shall be equitably adjusted.

PAGE 20

§ 9.6 If the Owner terminates this Agreement for its convenience pursuant to Section 9.5, or the Architect terminates this Agreement pursuant to Section 9.3, the Owner shall compensate the Architect for services performed prior to termination, Reimbursable Expenses incurred, and costs attributable to termination, including the committed costs or performance of services attributable to the Architect's termination of consultant agreements.

PAGE 21

§ 10.6 Unless otherwise required in this Agreement, the Architect shall have no responsibility for the discovery, presence, handling, removal or disposal of, or exposure of persons to, hazardous materials or toxic substances in any form at the Project site. A hazardous material or toxic substance is any material or substance that may be considered hazardous, toxic, or otherwise subject to statutory or regulatory requirements governing handling, disposal, and/or cleanup. For purposes of this agreement, the term hazardous material shall include and not be limited to asbestos, polychlorinated biphenyl (PCB), mold, mildew, fungi, or other similar microbial conditions.

§ 10.6.1 Owner agrees to defend, indemnify, and save harmless the Architect from and against any and all liabilities, demands, claims, penalties, forfeitures, suits, and the costs and expenses arising from the discovery, presence, handling, removal, or disposal of, or exposure to hazardous materials or toxic substances (as defined in §

10.6), except to the extent that the presence of or exposure to hazardous materials or toxic substances result from the sole negligence or willful misconduct of the Architect.

PAGE 22

§ 11.5 When compensation for Basic Services is based on a stipulated sum or a percentage basis, the proportion of compensation for each phase of services shall be as ~~follows:~~follows and defined in EXH-B Project Design Milestones & Deliverables:

Employee or Category	Rate ($0.00)

PAGE 23

§ 11.10.2.1 Unless otherwise agreed, payments for services shall be made monthly in proportion to services performed. Payments are due and payable upon presentation of the Architect's invoice. Amounts unpaid thirty (30) days after the invoice date shall bear interest at the rate entered below, or in the absence thereof at the legal rate

Additions and Deletions Report for AIA Document B101 – 2017. Copyright © 1974, 1978, 1987, 1997, 2007 and 2017. All rights reserved. "The American Institute of Architects," "American Institute of Architects," "AIA," the AIA Logo, and "AIA Contract Documents" are trademarks of The American Institute of Architects. This document was produced at 15:42:30 CDT on 07/08/2025 under Subscription No.20250112486 which expires on 03/16/2026, is not for resale, is licensed for one-time use only, and may only be used in accordance with the AIA Contract Documents® Terms of Service. To report copyright violations, e-mail docinfo@aiacontracts.com.
User Notes: (686d816249073c942ea4fd52)

prevailing from time to time at the principal place of business of the Architect. The Architect shall send invoices directly to the Contract Representative named in paragraph 1.1.7.
(Insert rate of monthly or annual interest agreed upon.)

§ 11.10.2.3 Records of Reimbursable Expenses, expenses pertaining to Supplemental and Additional Services, and services performed on the basis of hourly rates shall be available to the Owner ~~at mutually convenient times.~~upon written request.

PAGE 24

.2 AIA Document E203™–2013, Building Information Modeling ~~Exhibit, if completed:~~and Digital Data Exhibit, dated as indicated below:

(Insert the date of the E203-2013 incorporated into this agreement.)

.3 Exhibits: A-D as identified on page 1 of this agreement and named below

.4 AIA Document G201-2013 Project Digital Data Protocol Form

.5 AIA Document G202-2013 Project Building Information Modeling Protocol Form
(Check the appropriate box for any exhibits incorporated into this Agreement.)

PAGE 25

~~**.4**~~ **.6** Other documents:

Variable Information

PAGE 1

AGREEMENT made as of the eighth day of July in the year 2025
(In words, indicate day, month and year.)

Minneapolis Public Schools

Special School District #1

1250 West Broadway Avenue

Minneapolis, MN 55411

Bolton & Menk, Inc

3300 Fernbrook Lane North

Suite 300

Plymouth, MN 55447

Additions and Deletions Report for AIA Document B101 – 2017. Copyright © 1974, 1978, 1987, 1997, 2007 and 2017. All rights reserved. "The American Institute of Architects," "American Institute of Architects," "AIA," the AIA Logo, and "AIA Contract Documents" are trademarks of The American Institute of Architects. This document was produced at 15:42:30 CDT on 07/08/2025 under Subscription No.20250112486 which expires on 03/16/2026, is not for resale, is licensed for one-time use only, and may only be used in accordance with the AIA Contract Documents® Terms of Service. To report copyright violations, e-mail docinfo@aiacontracts.com.
User Notes: (686d816249073c942ea4fd52)

Camden High School

Turf Field and Running Track Replacement
4320 North Newton Avenue

Minneapolis, MN 55412

PAGE 2

Defined in EXH-A Project Charter

Defined in EXH-A Project Charter

Defined in EXH-A Project Charter

PAGE 3

Defined in EXH-B Project Design Milestones & Deliverables

Defined in EXH-A Project Charter and EXH-B Project Design Milestones & Deliverables

Defined in EXH-A Project Charter

Defined in EXH-B Project Design Milestones & Deliverables

Defined in EXH-A Project Charter

Sustainable Design solutions which optimize or promote improved energy efficiency, occupant well-being, comfort, health, and improved long-term maintenance serviceability as standard to LEED rating system and B3 requirements are valued. Owner will not pursue LEED certification or complete B3 compliance. The Architect is not required to provide additional services for Sustainable Design.

Diedra Geye

Project Manager

Minneapolis Public Schools

1250 West Broadway Avenue

PAGE 4

Commissioning Agent, Geotechnical Engineer, Special Inspections, Hazardous Materials Abatement, Special Testing, and Investigative Analysis

Jay Pomeroy
Bolton & Menk, Inc

3300 Fernbrook Lane North

Suite 300

Plymouth, MN 55447

Professional Consultant Team as defined in EXH-A Project Charter

PAGE 14

.1 2 (two) reviews of each Shop Drawing, Product Data item, sample and similar submittals of the

Additions and Deletions Report for AIA Document B101 – 2017. Copyright © 1974, 1978, 1987, 1997, 2007 and 2017. All rights reserved. "The American Institute of Architects," "American Institute of Architects," "AIA," the AIA Logo, and "AIA Contract Documents" are trademarks of The American Institute of Architects. This document was produced at 15:42:30 CDT on 07/08/2025 under Subscription No.20250112486 which expires on 03/16/2026, is not for resale, is licensed for one-time use only, and may only be used in accordance with the AIA Contract Documents® Terms of Service. To report copyright violations, e-mail docinfo@aiacontracts.com.
User Notes: (686d816249073c942ea4fd52)

Contractor

.2 1 (one) visits per week to the site by the Architect during construction

.3 2 (two) inspections for any portion of the Work to determine whether such portion of the Work is substantially complete in accordance with the requirements of the Contract Documents

.4 1 (one) inspections for any portion of the Work to determine final completion.

§ 4.2.5 If the services covered by this Agreement have not been completed within eighteen (18) months of the date of this Agreement, through no fault of the Architect, extension of the Architect's services beyond that time shall be compensated as Additional Services.

PAGE 18

[X] Litigation in a court of competent jurisdiction

PAGE 20

$0

$0

PAGE 21

Defined in EXH-A Project Charter

Defined in EXH-A Project Charter

Defined in EXH-A Project Charter.

Defined in EXH-A Project Charter

PAGE 23

§ 11.8.2 For Reimbursable Expenses the compensation shall be the expenses incurred by the Architect and the Architect's consultants plus five percent (5 %) of the expenses incurred.

$0

§ 11.10.1.1 An initial payment of zero ($ 0) shall be made upon execution of this Agreement and is the minimum payment under this Agreement. It shall be credited to the Owner's account in the final invoice.

§ 11.10.1.2 If a Sustainability Certification is part of the Sustainable Objective, an initial payment to the Architect of zero ($ 0) shall be made upon execution of this Agreement for registration fees and other fees payable to the Certifying Authority and necessary to achieve the Sustainability Certification. The Architect's payments to the Certifying Authority shall be credited to the Owner's account at the time the expense is incurred.

§ 11.10.2.1 Unless otherwise agreed, payments for services shall be made monthly in proportion to services performed. Payments are due and payable upon presentation of the Architect's invoice. Amounts unpaid thirty (30) days after the invoice date shall bear interest at the rate entered below, or in the absence thereof at the legal rate prevailing from time to time at the principal place of business of the Architect. The Architect shall send invoices directly to the Contract Representative named in paragraph 1.1.7.
(Insert rate of monthly or annual interest agreed upon.)

PAGE 24

12.1 The Architect and the Owner agree that the Project may be phased, include multiple bid packs (as few as one or as many as three) or require accelerated design deliverables to best meet the Owner's schedule of funding approvals

Additions and Deletions Report for AIA Document B101 – 2017. Copyright © 1974, 1978, 1987, 1997, 2007 and 2017. All rights reserved. "The American Institute of Architects," "American Institute of Architects," "AIA," the AIA Logo, and "AIA Contract Documents" are trademarks of The American Institute of Architects. This document was produced at 15:42:30 CDT on 07/08/2025 under Subscription No.20250112486 which expires on 03/16/2026, is not for resale, is licensed for one-time use only, and may only be used in accordance with the AIA Contract Documents® Terms of Service. To report copyright violations, e-mail docinfo@aiacontracts.com.
User Notes: (686d816249073c942ea4fd52)

and day one operations for building occupants. As a standard of working with the Owner the Architect agrees that additional compensation above fees for Basic Services and Additional Services as defined in EXH-A Project Charter will not be paid to the Architect to perform and deliver services within known parameters for the Project as defined in EXH-A Project Charter, EXH-B Project Design Milestones & Deliverables, and EXH-D Owner Requirements.

12.2 The Architect and the Owner agree to incorporate the Owner's feedback as defined ni EXH-D Owner Requirements. The Owner's written notice to proceed to the next design phase will not be granted without written receipt of required deliverables.

12.3 If the Owner elects to employ an accelerated, phased, or fast track design process (in which some of the Architect's design services overlap the construction work and are out of sequence with the traditional delivery method), Owner does so with full recognition of the inherent risks associated with these design methodologies. Such risks include the Owner incurring costs for the Architect to coordinate and re-design portions of the Project affected by procuring or installing elements of the Project prior to the completion of all relevant Construction Documents, and costs for the Contractor to remove and replace previously installed Work. In recognition of the inherent risks of the fast tracking to the Architect and the benefits to the Owner, the Owner agrees to (i) waive all claims against the Architect for design changes, delays, disruptions, or other modifications of portions of the Work already constructed due to the Owner's decision to employ the fast track process and (ii) indemnify and hold the Architect harmless, to the maximum extent permitted by law, from any and all damage, liability, and cost, including reasonable attorney fees and defense costs, arising from third party claims, excepting those attributable to the negligence of the Architect or those for whom the Architect is legally liable. To compensate the Architect for all Additional Services required to modify, correct, or adjust the Construction Documents and coordinate them in order to meet the Owner's program requirements because of the Owner's decision to construct the Project in a fast track manner. Owner further agrees to include in the budget for the Project sufficient contingencies to cover such Additional Services.

12.4 The Owner agrees that the Architect is not responsible for damages arising directly or indirectly from any delays for causes beyond the Architect's control. For purposes of this Agreement, such causes include, but are not limited to, strikes or other labor disputes; severe weather disruptions, other natural disasters; fires, riots, acts of terrorism, war, or other emergencies or acts of God.

January 31, 2020

[X] Other Exhibits incorporated into this Agreement:

EXH-A Project Charter
EXH-B Project Design Milestones & Deliverables
EXH-C Owner Insurance
EXH-D Owner Requirements

AIA Document A201-2017 General Conditions

Additions and Deletions Report for AIA Document B101 – 2017. Copyright © 1974, 1978, 1987, 1997, 2007 and 2017. All rights reserved. “The American Institute of Architects,” “American Institute of Architects,” “AIA,” the AIA Logo, and “AIA Contract Documents” are trademarks of The American Institute of Architects. This document was produced at 15:42:30 CDT on 07/08/2025 under Subscription No.20250112486 which expires on 03/16/2026, is not for resale, is licensed for one-time use only, and may only be used in accordance with the AIA Contract Documents® Terms of Service. To report copyright violations, e-mail docinfo@aiacontracts.com.
User Notes: (686d816249073c942ea4fd52)

Certification of Document's Authenticity

AIA® Document D401™ – 2003

I, , hereby certify, to the best of my knowledge, information and belief, that I created the attached final document simultaneously with its associated Additions and Deletions Report and this certification at 15:42:30 CDT on 07/08/2025 under Order No. 20250112486 from AIA Contract Documents software and that in preparing the attached final document I made no changes to the original text of AIA® Document B101™ - 2017, Standard Form of Agreement Between Owner and Architect, other than those additions and deletions shown in the associated Additions and Deletions Report.

(Signed)

Jibriil Yusuf, Manager Planning, Design, & Construction

(Title)

07/08/2025

(Dated)

AIA Document D401 – 2003. Copyright © 1992 and 2003. All rights reserved. "The American Institute of Architects," "American Institute of Architects," "AIA," the AIA Logo, and "AIA Contract Documents" are trademarks of The American Institute of Architects. This document was produced at 15:42:30 CDT on 07/08/2025 under Order No.20250112486 which expires on 03/16/2026, is not for resale, is licensed for one-time use only, and may only be used in accordance with the AIA Contract Documents® Terms of Service. To report copyright violations, e-mail docinfo@aiacontracts.com.
User Notes: (686d816249073c942ea4fd52)

EXHIBIT A - Project Charter

Project Identification, Intent, and Scope

Re: MPS Project Number: 26CAMD001
MPS Project Name: FY26 Camden HS Turf Field and Running Track Replacement project

Project Intent

Replace and upgrade the athletic field for Camden High School to include restrooms at the facility, multi-purpose field potential and an 8-lane track.

Project Summary

Project Delivery Method:	Design-Bid-Build
Project Construction Budget:	$7,200,000
Phased Construction Completion:	August 21, 2026; substantial completion except track surface and restroom facility. June 30, 2027; substantial completion track surface and restroom facility.

Scope/Budget Context

It is possible that project scope items, not included in the Project Scope below, will be known at the commencement of project design or become apparent during design to one or more of the multiple stakeholders who may be represented on the Project Steering Committee and Project Review Committee. Some of these additional scope items will be desirable on their own merits but may not be possible due to project construction budget. Therefore, discipline on the part of the Consultant will be expected to focus on Project Scope identified below, while also documenting and, if requested, reviewing such items for possible inclusion in this project scope in lieu of scope defined below, or in future District capital projects.

Accordingly, not all the Building Context information contained herein will be applicable to project scope, but it is intended to inform the design process such that, at the conclusion of construction, the existing building is better positioned for current and future instructional activities; and additional capital investment that might be funded in future capital plans.

The scope consists of construction of a new sports facility at the existing Camden High School field location. The project area is limited to the existing field. The project major items include a building that contains ticketing, concessions, restrooms, 750 seat bleacher system; press box, lights, scoreboard, track, synthetic turf football field stripped for other sports and 8 lane track.

Project Schedule

Project Phase	Suggested Completion Date
BOE Design Contract Approval	August 2025
Schematic Design Completion	September 2025
Stakeholder Review, Steering Committee Review, QAQC Review	October 2025
Design Development Completion	November 2025
Cost Estimate #1	November 2025
Construction Documents	December 2025
Cost Estimate #2	December 2025
Stakeholder Review, Steering Committee Review, QAQC Review	December 2025
Bid Documents Issued	January 2026
Cost Estimate #3	January 2026
Pre-Bid Meeting	January 2026
Addendum #1 Issued	January 2026
Bid Due Date	February 2026
BOE Construction Contract Approval	March 2026
Pre-Construction Activities	April, 2026
Construction starts	June 2026
Construction substantial completion-turf field	August 21, 2026
Construction final completion-turf field	September 30, 2026
Construction substantial completion-track surface and restroom facility	June 30, 2027
Construction final completion- track surface and restroom facility	September 30, 2027

Project Staff

The following MPS staff are anticipated to serve on the **Steering Team**

Diedra Geye	Project Manager – Planning, Design and Construction.
Antony Fisher	District Director of Athletics
Ty Thompson	Deputy Superintendent
Dan Goemann	Master Planner - CPCM

The following MPS staff are anticipated to serve on the **Stakeholder Team**

Diedra Geye	Project Manager – Planning, Design and Construction.
Liza Anderson Schmid	Principal
Brett Mcneal	School Athletic Director

The following MPS staff are anticipated to serve on the **Trades QAQC Team**

Diedra Geye	Project Manager – Planning, Design and Construction.
Jacob Vadnais	Carpenter, General Foreman
Brian Fritch	Carpenter. QAQC
Jason Kohnen	DDC Tech – QAQC Programmer
Justin Greif	Electrical, QAQC, General Foreman
Dan Skeie	Pipefitters, QAQC
James Rajala	Plumbing, QAQC
Troy Eiklenborg	Sheetmetal, QAQC
Matt Rozowski	Roofing, General Foreman
Jason Lindstrom	Sprinkler, General Foreman
Joseph Scull	KFI Engineers, Sprinkler QAQC
Jason Worwa	Enterprise IT Dept
Galiena Boyajian	IT - Communications
Brandon Frasier	True North Consulting

Project Communications

Consultant and District representative will coordinate the development and implementation of a project communications plan, including:

Communication
Meetings with Steering Team
Meetings with Stakeholder Team
Presentations to Community Groups if needed
Project web page updates
Project e-updates
Updates for elected representatives
Updates for families and staff
Updates for neighborhood
Construction signage
Board of Education updates

Project Budget

Construction Budget

$ 7,200,000

Consultant's Fee, Hourly Rates, and Reimbursable Expenses

Compensation for Project Services as defined herein is a fixed fee of **$579,400**. Basic Design Services will be allocated to the phases of work as defined in EXH-B Project Design Milestones & Deliverables.

BOLTON & MENK
Real People. Real Solutions.

3300 Fernbrook Lane
Suite 300
Plymouth, MN 55447

Ph: (763) 544-7129
Bolton-Menk.com

June 23, 2025

Ms. Diedra Geye, Project Manager
Capital Planning, Construction and Maintenance
Minneapolis Public Schools
1250 W Broadway Avenue
Minneapolis, MN 55411

Re: Proposal for Professional Services
Minneapolis Camden High School - Stadium Renovation

Dear Ms. Geye,

We are pleased to provide this proposal for professional services related to the Stadium Renovation proposed at Camden High School. Bolton & Menk, Inc. (BMI) understands our consulting services will include site planning, civil engineering, architecture, landscape architecture, and electrical, structural and mechanical engineering in support of the following:

Schematic Design, Design Development, Construction (Bid) Documents, and Construction Observation services related to the renovation of Camden High School Stadium generally including:

- New 8-lane track and field events;
- New synthetic turf field striped for football, soccer, and lacrosse;
    - Removals and site preparation, soil corrections, storm water measures and storm sewer modifications as required;
    - Athletic equipment (goal posts, vault boxes, discus cage, in-ground comm boxes, etc.), scoreboard and flagpole.
    - Pedestrian and spectator trails and site fencing.
- Concessions/ Restroom/ Storage Building
    - **Wendel Architects** will be our architectural subconsultant on this project for the building-related design, engineering and construction administration services.
    - We understand Wendel will be using

        - Hallberg Engineering for electrical and mechanical engineering associated with the building;
        - Larson Engineering for structural engineering associated with the building.
    - New sanitary sewer and waters service will be brought to the new building.
    - We will provide concept sketches and cost estimates as basis for whether to keep the building in its current location (inside the running track) or to relocate the building to outside the track.
- Press box replacement including steel support structure;
- ADA and safety upgrades to the home-side grandstand;
- Sports lighting, scoreboard, sound system, low-voltage systems, and site security;

A. ANTICIPATED PROJECT APPROACH

We, BMI, propose to provide design, engineering and architectural services as well as topographic survey and geotechnical engineering, as follows:

1. **Data Collection and Site Investigation**
    a. Obtain topographic and boundary survey of the project site.
        i. A cost of $7,100 is included in our fee for **Sunde Land Surveying** to complete survey work at Camden HS Stadium.
        ii. Sunde has also included 2 alternates to "clean-up" the old right-of way through the track and field:
            1. Alternate 1:
                - Prepare legal descriptions and exhibits to be used by the School District to petition the City for vacation of the old Knox Avenue right-of-way through the football field. $1,400.00
            2. Alternate 2:
                - Prepare an easement description and exhibit to be used by the School District to prepare a document for recording. An easement would be needed to allow the City maintenance of the existing utility under the artificial turf. $800.00

    b. Obtain soil boring data with analysis and report on structural capabilities of soils to support the proposed building, sports lighting, scoreboard, pavement and synthetic turf improvements.
        i. A cost of $14,800 is included in our fee for **Braun Intertec** to complete soil borings and geotechnical reporting.
    c. Visit project site to identify constraints/ opportunities which may affect the proposed improvements.
    d. Prepare Pre-Design Development Plans.
    e. Prepare Opinion of Probable Construction Costs.

2. **Preliminary Engineering and Schematic Design (SD)**
    a. Meet with School District personnel to obtain input on design of the stadium facility including the track and field events, turf field, concessions/ restroom building, press box, bleacher upgrades, and to establish and refine the preliminary program for improvements.
    b. Collect feedback and begin development of the Schematic Design (SD) Plans
    c. Meet with City personnel to determine Site- and Building-related design and construction permit requirements, including submittal deadlines.
    d. Explore and consider design options which may affect project scope and budget.
    e. Prepare Schematic Design Plans to provide a general overview of the scope of work planned for the site and building, including Opinion of Probable Construction Cost.

3. **Design Development (DD)**
    a. Prepare Design Development plans based on Owner input and incorporating design requirements set forth in previous SD phase.
    b. Refine and develop working plans from SD Phase and develop the following sheets, depending on approved scope and budget:
        i. Site Removals and Demolition Plan
        ii. Site Geometric and Layout Plan
        iii. Fencing and Finishing Plan
        iv. Grading and Drainage Plan
        v. Utility Plan and Stormwater Management (SWPPP) Plan
        vi. Construction Details
        vii. Grandstand upgrade plans
        viii. Press Box floor plans, elevations and sections
        ix. Building floor plans, elevations and sections including Preliminary engineering for building-related structural, electrical, and plumbing.
        x. Preliminary Site Electrical Plan(s)
    c. Submit Design Development plans to City (and Watershed) for preliminary review and approval, as required.
    d. Refine Opinion of Probable Construction Costs.
    e. Submit Design Development plans to the Owner and obtain approval to proceed to Construction Documents phase.

4. **Construction Documents (CD)**
    a. Prepare Construction Documents based on approved Design Development plans, including working drawings and technical specifications. Plans may include the following sheets, depending on approved scope and budget:
        i. Site demolition and removals plan
        ii. Site geometric plan
        iii. Site finishing plan
        iv. Grading and drainage plan
        v. Utility plan for storm sewer, watermain, and sanitary sewer
        vi. Erosion control/SWPPP plans
        vii. Landscaping plan
        viii. Irrigation plan
        ix. Site-related detail sheets

x. Grandstand upgrade plans
xi. Press Box floor plans, elevations and sections
xii. Field lighting plans and detail sheets
xiii. Building-related plans, elevations, sections and detail sheets, including Structural, Electrical, and Plumbing plans for the building work.

b. Assist Owner in preparing Bidding documents.
c. Submit documents to Owner for review and approval for bidding.

5. **Bidding**
   a. Prepare Advertisement for bids for the Owner to submit to the local legal publication.
   b. Prepare addenda during the bidding phase.
   c. Answer questions to assist contractors in their bidding.
   d. Analyze bids and make recommendations to Owner.

6. **Contract Administration and Construction Observation (CA)**
   a. Prepare and issue Notice to Proceed to the successful bidder.
   b. Conduct pre-construction conference and construction meetings.
   c. Organize and provide minutes from meetings.
   d. Make periodic site observations, typically on a weekly basis.
   e. Provide interpretation of Contract Documents, as required.
   f. Review testing reports prepared by others for construction-related testing.
   g. Recommend approval or rejection of requests for substitution.
   h. Certify Contractor's requests for payment.
   i. Make pre-final and final inspection with Owner and Contractor at the completion of all site work.
   j. Provide follow-up review of completed punch list items.
   k. Prepare Substantial Completion Document.

B. Project Schedule

Bolton & Menk and Wendel Architects' staff members are available immediately to work with you on this project. We understand it is the intent of Minneapolis Schools to accomplish design work this Summer/ Fall to support Bidding this Winter and construction during the Summer months of 2026. With that, we propose the following project schedule:
Considering the above, we anticipate the following project schedule:

DESIGN

Authorize professional services	July 2025
Data Collection and Site Investigation	July – August 2025
Preliminary Engineering/ Schematic Design (SD)	September – October 2025
Design Development Plans and Costs	October - November 2025
Develop 50% CD plans, meet with Owner	early-December 2025
Complete Bid Documents, review with Owner	mid-January 2026
Advertising for Bids	late-January 2026
Bid Opening	mid-February 2026
Board Meeting to approve bid	March 2026

CONSTRUCTION

Notice to Proceed	April 2026
Construction Start	May 2026
Substantial Completion	late-August 2026 (except for track surface and building)
Final Completion	Spring 2026

C. Professional Fees

As noted above, Item A.1, we propose to obtain topographic and boundary survey ($7,100) as well as soil boring and geotechnical recommendations ($14,800) for the stadium site.

Lump Sum Fee (survey & borings): $21,900.

We propose to provide the services described herein - Items A.2 through 5 - for a lump sum fee of $557,500, which is ~7.75% of the current estimated construction cost of $7,200,000.

Phase breakdown of fee (for invoicing purposes):

Design Services:

Schematic Design (SD)	$ 83,600.
Design Development (DD)	$111,500.
Construction Documents (CD)	$223,000.
Bidding	$ 18,200.
Construction Administration (CA)	$121,200.
	$557,500.

Total Proposed Fee:	**$579,400.**

2025 Fee Schedule

If additional services are requested of Bolton & Menk, Inc. which go beyond or are outside of the services described herein, we can either provide an amended proposal or invoice at the hourly rates described below. These rates include labor, general business, and other normal and customary expenses associated with operating a professional business.

Unless otherwise stated or described, the above fee includes vehicle and personal expenses, mileage, telephone, and routine expendable supplies; no separate charges will be made for these activities and materials. Expenses beyond the agreed scope of services and non-routine expenses, such as large quantities of prints, extra report copies, outsourced graphics and photographic reproductions, document recording fees, outside professional and technical assistance, and other items of this general nature will be invoiced separately. Rates and charges do not include sales tax, if applicable.

Classification	Hourly Billing Rate
Senior Landscape Architect	$160-268
Landscape Architect	$148-176
Landscape Designer	$98-196
Senior Project Engineer	$160-215
Project Engineer	$145-215
Senior Architect	$186-267
Architect	$150-175
Architectural Designer	$115-135
Senior Electrical Engineer/ Project Manager	$155-175
Design Engineer	$125-196
Electrical Engineer	$120-140
Technician	$75-182
Administrative/Corporate Specialists	$68-175

As important as it is to highlight the services included in our proposal, it is equally important to clarify site-related services not included in this proposal; these services are as follows:

- wetland delineation
- construction testing services
- project as-built document preparation
- construction staking
- construction document printing
- discovery, testing, monitoring, clean-up or neutralization of pollutants, mold, mildew, and other hazardous substances.

and building-related services not included are as follows:

- Hazardous material abatement
- Fire protection sprinkler system
- Concession space does not include stainless sinks/counters
- Food service equipment design
- Open cooking/commercial exhaust system
- Not designed as an ICC-500 rated tornado shelter
- Commissioning.

Diedra, we trust we have described the services you desire. Please let me know if you have any questions or need anything else!

Sincerely,
Bolton & Menk, Inc.

Jay R. Pomeroy, PLA

Exhibit B – Project Design Milestones & Deliverables

Project Design Milestones

Architect Responsibilities		Owner Responsibilities
Fully Executed Contract	0%	
	1%	Project Steering Team Kickoff
	5%	QAQC #1 Existing Conditions
	10%	Project Stakeholder Team Kickoff
Three Design Options Delivered	15%	
City Planning Processes initiated	20%	Commissioning Provider Kickoff
Schematic Design Report Delivered	25%	
	35%	MEP Systems Decisions Made
Design Development Report Delivered	50%	All major scope items have final decisions
	75%	QAQC #3 Two Week Comprehensive Design Review
Construction Document Report Delivered	80%	
Procurement Begins	90%	
	95%	
Bid Period Ends	99%	
	100%	Fully Executed Construction Contract

Design Milestones

0% Complete – Fully executed architectural contract

Once the Design team has a fully executed contract, work may commence. The Architect is required to download a new copy of the Minneapolis Public Schools (MPS) Master Specifications at this time. Previous project specifications shall not be used as a template for new projects. All changes to MPS Master Specifications will be recorded with track changes, with additions and deletions clearly identified at each Design Report Phase. The Architect shall utilize the MPS Design Guidelines in the development of the Work. Deviations from design guidelines shall be documented and sent to the Owner for Approval. The Architect shall conform to the MPS Revit and Drafting Standards including MPS sheet numbering conventions and begin the Work with the MPS Revit template provided by the Owner.

1% Complete – Project Steering Team Kickoff Meeting

The Owner will schedule the first meeting of the Project Steering Team, a team that discusses project scope, schedule, and budget and makes recommendations to the Owner. This team needs to meet at the onset of the project to provide background and input for the design team. The meeting will be in person and will have an agenda prepared by the Owner's Project Manager that includes:

1. Welcome and Introductions
2. Team roles and responsibilities
3. Communication protocol and confidentiality agreement
4. Project Overview
5. Next Steps

The Architect is expected to provide a presentation, a clear ask of the group, and any available graphics that can describe the scope of work to the team. Graphics at this stage may include aerial photographs, photographs of the building and site, massing models if available, or rudimentary renderings if available. Any graphics that were included in the RFP may be used to describe the scope of work. The Owner will present the most recent list of maintenance requirements that should be incorporated into the project. Generally, the maintenance needed matches the project budget detail. However, on occasion, the maintenance required for the project may change to accommodate the most needed items.

5% Complete – Quality Assurance / Quality Control (QAQC) #1 – Existing Conditions Meeting

The Owner will coordinate a meeting with the Architect and the Owner's QAQC team. The purpose of the meeting is to:

1. Introduce the design team to the QAQC team
2. Allow the QAQC team an opportunity to present important existing conditions to the Architect
3. Inform the Architect of any work that has been performed during pre-planning of the project and can be removed from scope.
4. Document all presented conditions for future reference whether they are included in the budget provided by the Owner at project kickoff or if they are outside the scope of the Work.
5. Identify known deficiencies in the building that are identified in the budget provided by the Owner at project kickoff.
6. Provide the Owner an opportunity to present deficiencies not identified in the budget that should be considered as part of the Work.

The Architect is expected to provide:

- Sign in sheet
- One person whose sole role at the meeting is to document the conversation and take photographs as needed
- Minutes that capture all presented conditions and general discussions during the meeting.
- If multiple component meetings are conducted (e.g. mechanical, electrical, plumbing) the Architect shall assign a person to each team to document the review.

10% Complete – Project Stakeholder Team Kickoff Meeting

The Owner will identify members of the Project Stakeholder team and schedule a meeting with the Architect. The Architect is expected to present preliminary information on the project that includes scope, schedule, and budget. The Architect shall provide graphics that are easy to interpret for a non-technical audience such as 3-D views, renderings, photographs, or video fly throughs.

15% Complete - Three Options Delivered

The Architect will deliver at least three options to illustrate proposed solutions that will be presented to the Steering Team. All three options must be within the budget provided by the Owner at project kickoff and address programmatic and maintenance goals of the Work. The goal of the meeting is to present options to the Steering Team and ask for recommendations to proceed with design. The Architect is responsible for providing:

- Images that depict the scope options in 3-D formats. Acceptable formats are:
    - Greyscale camera views from Revit
    - Video flythrough
    - perspectives
- Color-coded floor plan that clearly describes scope of work and any associated programmatic moves within the building.
- A table summary of preliminary costs broken into categories of maintenance and new items
- A meeting agenda
- A digital presentation as well as paper handouts
- Minutes

Estimates of expected costs at this stage shall be AACE International Class 4 levels. The cost estimate shall clearly show the expected accuracy range and provide sufficient detail and reference to determine the source and scope of the information. The estimate shall also identify potential risks to the project and estimated costs and mitigation strategies for further refinement.

20% Complete – City planning processes started

It is expected that projects with additions in excess of 2,500 sf or those that disturb more than one acre of land to take 10 to 12 weeks to complete the City of Minneapolis Planning Process. As soon as the Architect has:

- A survey, even in draft form
- A preliminary understand of how big and where any addition(s) will be
- Elevations or camera views from Revit
- Site plan, even in draft form

The Architect shall have an initial meeting with the Planning Department at the City of Minneapolis to discuss initial feedback related to site improvements and storm water conditions on the site. The architect shall

invite the Owner's Project Manager to the meeting. As soon as is practicable after the meeting, the Architect shall complete the online application to begin the PDR, LUA, CUP, and variance processes. The Architect shall develop meeting minutes for all meetings with the City. The meeting minutes shall be sent to all parties in attendance for verification of items discussed and to the Owner's Project Manager.

20% Complete – Commissioning Agent kickoff

The Owner will hire a Commissioning Agent for most projects. The Commissioning Agent will be responsible for design review and input throughout the project. The Architect will incorporate the Commissioning Agent comments upon review and approval by the Owner's Project Manager.

25% Complete – Schematic Design (SD) Report, Cost Estimate 1, Constructability Review 1, EDA preliminary report

The Architect will deliver the Schematic Design (SD) report to the Owner for review. The SD Report will be used to make final scope determinations, select mechanical options, and determine if the project is on budget and on schedule. The Owner will use Bluebeam software to compile Owner comments to return to the Architect. The Architect will identify any non-standard equipment or processes in this report for Owner approval. SD report shall include:

- All drawings created for the project to date. This shall include a complete title page that indicates all potential drawings that will form the Construction Drawings. All drawings shall be bookmarked in Bluebeam by the Architect as defined in Article 5 of the AIA E203-2015 to facilitate Owner reviews.
- MEP narratives
- Cost Estimate #1 that contains cost information for up to three mechanical options and up to two architectural variations that meet program needs. The cost estimate shall be an AACE International Class 3 estimate. The estimate shall provide enough detail to determine the major cost drivers for the project and adequate to understand the scope of the project. The cost estimate shall detail the level of accuracy and provide a narrative on the contingency value used and why. Where appropriate the maintenance items that are not part of the improvement items shall be detailed in the cost estimate
- Constructability Review #1
- Preliminary EDA report (not all projects should participate in EDA)
- All meeting minutes to date
- Survey
- City Planning Documentation
- Revit file archived at delivery of SD report

SD report must be in 8 ½ x 11 format with tabs. It must be delivered digitally as a PDF. The table of contents should read:

1. Project Background
    a. Executive Summary
    b. Project Goals
    c. Program goals
    d. Project Scope
    e. Preliminary Project Schedule showing both design, bidding and construction schedules
2. Existing Conditions
    a. Survey
    b. Site Plan
    c. Code Reviews

    d. Revit Camera Views or renderings
3. Design Options
    a. Architectural
    b. Mechanical
    c. Electrical
    d. Plumbing
    e. Food Service (if applicable), etc.
    f. Maintenance items identified in the 5% meeting.
4. Cost Estimate
    a. Project Budget breakdown for consultant services
    b. Cost Estimate. AACE International Class 3
    c. Constructability Review. List all risks and any unknown complexities.
5. EDA report (if applicable)
6. Minutes

35% Complete – MEP decisions Made

The Owner is committed to making any major MEP decisions such as choosing system types at this stage in order to allow the Architect to progress with drawings, designs and specifications. Documentation of decisions shall be provided in meeting minutes.

50% Complete – Design Development (DD) report, Cost Estimate 2, Constructability Review 2, Final EDA report

The Owner is committed to making design decisions early to have a robust submittal at this phase for review. For the DD Report, the Architect shall provide:

- Enough detail completed in at least one portion of the building (or major component of the project), to produce detail sheets, an idea of design intent with mechanical systems, and architectural decisions that indicate a final configuration.
- Specification sections that represent all or nearly all sections to be included in construction documents
- All drawings needed for a Construction Document shall be identified and in order.
- All drawings shall be bookmarked in Bluebeam by the Architect as defined in Article 5 of the AIA E203-2015 to facilitate Owner reviews.

DD report shall contain:

- Digital (PDF) drawings, and digital (MS Word) copy of the specification.
- All drawing sheets that will be included in the final set, even if they are blank,.
- Diagrammatic layouts of building systems
- Draft specification that contains all divisions, even if they are blank
- Cost estimate #2 in organized by major CSI division for construction items and detailed non-construction items. The cost estimate shall be an AACE International Class 3 estimate that shows the accuracy range of each item and the total.
- Constructability review #2
- Final EDA report (if applicable)
- Update on City of Minneapolis planning progress (if applicable)
- Revit file archived at delivery of DD report and delivered to the Owner

The Architect shall deliver one electronic copy to the Owner.

50% Complete – All major scope items have final decisions

The Owner will make final decisions on all major scope items to allow the Architect to create detailed drawings for the next review. The deliverable from the Owner to the Architect will be written confirmation of scope decisions.

75% Complete – QAQC #3 – Two Week Comprehensive Design Review

The Architect will prepare complete and detailed drawings and specifications for review by the Owner. The 75% set of drawings shall have 75% of all the drawings completed to 100%. All drawings in the Construction drawing set shall be identified on the index page. Detail numbering and references shown in the 75% drawings cannot be changed. Specifications shall be provided such that all specifications are identified and 75% of the specifications are in final form. All changes to the MPS Master Specifications shall be clearly shown using track changes. New specifications that are not part of the MPS Master Specifications shall be identified. Specifications shall be provided in an MS Word format for review. Drawings shall be provided in a PDF format for review. Comments to specifications will be made using track changes. Comments to drawings will be made in Bluebeam. The Architect shall document all comments and either incorporate them into the documents or provide an issue resolution document that details the comment and resolution and reasons not to include the change in the Construction Document. The Owner will compile comments and return them to the Architect following a two-week review period. Documentation shall include all elements required to accurately describe the work. The Architect shall maintain the 75% review set for reference. The Architect shall provide the Owner with a list of unresolved comments/changes at the 90% review stage. The Owner and Architect shall document any unresolved item not included in the final project set and place that in the file.

80% Complete – Construction Document (CD) report, Cost Estimate #3, Constructability Review #3

Construction Document (CD) report is the basis for a final quality control check by the Owner. The drawings shall be complete. Cost estimates shall be at the AACE International Class 2 level with documented levels of accuracy for each item. The estimate shall include any risks, contingencies, exceptions and sources. Expected accuracy for each item is -10% to +20% or better. An estimate simulation shall be completed showing the outcome of various scenarios inside of the accuracy range. The final cost estimate shall not contain any amount for design contingency. At a minimum, 5% of the budget shall be represented in add alternates. Deliverables will include:

- Electronic (PDF) drawing set, electronic (MS Word) of the specification. Both shall be indexed for ease of review.
- Digital versions of all documentation. Drawings shall be in PDF and REVIT.
- All drawings shall be bookmarked in Bluebeam by the Architect as defined in Article 5 of the AIA E203-2015 to facilitate Owner reviews.
- Specifications shall be in MS Word format.
- Correspondence relevant to City of Minneapolis Planning processes or Plan Review processes
- All drawing sheets that will be included in the final set.
- Egress plan for construction zones while building is occupied
- Diagrammatic layouts of building systems
- Draft specification that contains all divisions
- No major changes in design intent or scope can occur between DD and CD report

- cost Estimate #3 organized by CSI division for construction items and detailed non-construction items at Class 2 level
- Constructability Review narrative
- Revit file archived at delivery of CD report

The Owner will require two weeks to review the documents to ensure completeness and accuracy. Architect shall incorporate Owner comments into the final construction documents prior to issuing the set for bid release.

90% Complete – Procurement Begins

100% Construction Documentation set is released for public bid. Architect will coordinate with Owner to set a date for the mandatory pre-bid meeting, publicize bid release, and produce a call for bids. Owner will approve all addenda issued during the procurement process and will have adequate time to review any major changes issued via addenda. The Architect is expected to attend the pre-bid meeting and provide responses to questions, issue addendums and document changes to designs, specifications and contract documents.

95% Complete

This is considered as the bid opening. All addenda have been issued and questions responded to. The bid opening shall be attended by the Architect. The Architect shall provide a review of the apparent low bid and a written recommendation of award to the Owner. If the apparent low bid exceeds the cost estimate provided by the Architect, a detailed review and analysis shall be conducted by the Architect to determine the areas that caused the over bid. The Architect shall also make a written recommendation to accept or deny the add alternates in the bid document.

100% Complete – Fully executed contract between Owner and General Contractor

The Architect shall submit to the Owner the Revit file containing the Construction drawings, the specifications in an MS Word format and any addenda issued in an MS Word format. The architect shall prepare the contract documents for award of the contract using Owner provided forms, issue the notice of award to the Contractor and collect the payment and performance bonds, insurance, letter of assent and other documents. Once executed by the Contractor, the Architect shall provide a complete set to the Owner for signature. Upon Board of Education approval of the contract, the Architect shall prepare a Notice to Proceed for the Contractor. The Architect shall provide the Notice to Proceed to the Owner for review. The Owner shall issue the Notice to Proceed to the Contractor.

Construction Phase

The Architect shall prepare all meeting agendas and produce meeting minutes for regular meetings throughout the construction phase. The Architect will notify the Owner of discussion topics prior to the scheduled meeting so the Owner may invite the appropriate MPS staff to participate in the meeting. Meeting minutes for all meetings shall be distributed within 5 working days of the meeting. All agendas and meeting minutes shall be provided to the Owner for review in an MS Word format. Changes will be documented using track changes.

Submittals

The Architect shall follow the Owner's process for submittals. Contractor shall send submittals to the Architect in accordance with the submittal schedule prepared by the Contractor. The Architect shall document submittal schedule variances and provide the information to the Contractor and the Owner each

month. The Architect shall review all submittals and determine if the submittal meets the Contract Documents. Each submittal shall be labeled with a stamp or similar that identifies the reviewer of the submittal, date of review and action. Submittals shall be marked as:

- No exception taken
- Make Corrections Noted
- Revise and Resubmit
- Rejected
- No submittal is required

A copy of each submittal shall be provided to the Owner. The Architect shall be responsible for developing and maintaining a complete and accurate submittal log. The submittal log shall identify the submittal number, description, date received from contractor, date sent to reviewer, date returned from reviewer, action, date sent back to the Contractor and date when Owner was provided a copy. If the Architect is unclear as to the requirements of the contract documents or should the Architect need input from the Owner, the Architect shall contact the Owner's Project Manager. All substitution requests shall be sent to the Owner for review. The Owner requires a minimum of one week for all reviews. The Architect shall log and track all items sent to the Owner for review and monitor the review schedule.

Substantial Completion

The Architect shall review the punch list provided by the Contractor to verify the list is complete and accurate based on the Architect's review. The Architect shall issue a preliminary final punch list of items to the Owner and schedule a punch list site review with the Owner. The punch list may be modified because of the Owner's punch list site review. The Architect shall then issue a final punch list to the Owner and Contractor. If the Owner and Architect deem the project substantial complete in accordance with Contract Documents, the Architect shall prepare and deliver a Certificate of Substantial Completion to the Contractor and Owner establishing the date of substantial completion. The punch list provided at the time of Substantial Completion shall include the Architect's estimate of costs to repair each of the items on the punch list. The estimate provided shall form the basis of the amount of retainage to be withheld for the punch list items in accordance with Minnesota Statute. Issuance of the Certificate of Substantial Completion shall include the final punch list and establish the date of substantial completion. The punch list shall include a complete list of all manuals, warranties, commissioning reports and other items required by the Contractor as part of the Contract Documents that was not previously provided to the Owner and accepted. If the project is not deemed substantially complete by the date established in the Contract Documents, the Architect will inform the Contractor of the liquidated damages provision in the Contract Document and apply liquidated damages to the next progress payment as directed by the Owner until the Certificate of Substantial Completion is issued.

Final Completion

The architect shall schedule and be present at the final completion walk through with the Owner. This walk through shall be the final verification of outstanding item completion. Documentation of the completed items shall be maintained by the Architect and submitted to the Owner. The Architect will review the final documents and manuals provided by the Contractor. The Architect shall request a final payment application from the Contractor. After reviewing the final application and approving, forward to the Owner for final payment.

At final completion, the architect shall provide an updated floor plan for the entire building in a PDF format. The architect may amend existing floor plans to show the additions and renovations that have occurred.

Post Construction Phase

One Year Warranty Review

The Architect shall schedule with the Owner, the one-year warranty review. This will be scheduled between 10 and 12 months from the date of substantial completion. This meeting is designed to identify warranty items that need to be repaired/replaced as required by the Contract Documents. The Architect shall schedule the meeting, take notes and follow up on items identified in the warranty walk through.

EXHIBIT C Owner Insurance

Insurance Requirements

1. CONSULTANT'S INSURANCE – to be used with AIA B101-2017, AIA C103-2015, or similar non-contractor consultants:
   The Consultant shall at its own expense maintain in effect at all times during the performance of the Work under the Agreement at least the following coverage and limits of insurance:

   a. Worker's Compensation and Employer's Liability Insurance

      i. Coverage A is statutory.

      ii. Coverage B
      $500,000 Each Accident
      $500,000 Each Employee
      $500,000 Policy Limit (Disease)

   b. Comprehensive General Liability Insurance *

General Aggregate	$1,000,000
Products/Completed Operations Aggregate	$1,000,000
Per Occurrence	$1,000,000
Medical Payments	$10,000

   * The Owner should be named as an additional insured for Comprehensive General Liability Insurance.

   c. Automobile Insurance

Per Occurrence	$1,000,000
PIP	Basic
Underinsured Motorist	$1,000,000
Uninsured Motorist	$1,000,000

   d. Professional Liability Insurance

      i. Per Claim $2,000,000

ii. For projects with an estimated construction Contract Sum of over $10,000,000 or major structural work an aggregate is required as follows:
Aggregate $4,000,000

e. Umbrella Liability Insurance

i. Per Occurrence $2,000,000

ii. For projects with an estimated construction Contract Sum of over $10,000,000 or major structural work an aggregate is required as follows:
Aggregate $2,000,000

f. Manned or Unmanned Aircraft Coverage (if used)

i. Per Claim $1,000,000

ii. Aggregate $1,000,000

For specialty consultants used for commissioning activities, studies, asbestos surveys and security, items A, B, C and F shall apply.

Special Asbestos Abatement Liability Insurance is required for Asbestos Abatement Contractors. The limits are $1,500,000 per claim, for liability arising from the encapsulation, removal, handling, storage, transportation, and disposal of asbestos-containing materials.

2. CONSULTANT'S OBLIGATIONS

Consultant shall not violate or knowingly permit any violation of any conditions or terms of the policies of insurance required to be carried under the terms hereof and shall endeavor to satisfy the requirements of the insurance companies issuing them. In the event Consultant neglects, refuses or fails to provide or maintain any of the insurance required to be carried under the Agreement, or if such insurance is canceled for any reason, the Owner or the Owner's lender(s) shall have the right, but not the duty, to procure or maintain the same.

In the event the Owner or the Owner's lender(s) do procure or maintain such insurance, the Owner or the Owner's lender(s) shall have, in additional to any and all other available remedies, the right to recover from the Consultant (including the right of set-off against sums otherwise due the Consultant) all of the costs associated with procuring or maintaining such insurance.

3. PROFESSIONAL LIABILITY INSURANCE

   a. Professional Liability Coverage of $2,000,000 shall be maintained for one (1) year from the date of Substantial Completion. If the Consultant discontinues its business and if directed by Owner in writing, Consultant shall purchase such insurance in such amount for an extended discovery period beyond the one (1) year after the date of Substantial Completion, with the premium cost to be a reimbursable expense paid by the Owner. The limit of liability for such policy may not be reduced below $2,000,000 without the Owner giving its prior, written consent. All policies of insurance that Consultant is required under the terms of this Exhibit C Owner's Insurance to secure and maintain shall bear the endorsement "Not to be canceled until sixty (60) calendar days after Owner has received a written notice from insurer as evidence by a return receipt of registered or certified mail."

   b. The Owner shall not be responsible for obtaining or paying premiums or other expenses in connection with insurance required to be carried under the Agreement or normally carried by the Consultant's consultants, and the obligation to obtain such insurance and to pay such premiums and other expenses shall be solely that of the Consultant.

   c. The Consultant shall bear all the costs of any and all deductible amounts under any insurance policies required to be carried under the Agreement and shall remain solely and fully liable for the full amount of any claim or item not compensated by insurance (to the extent that any amount resulted from damages that arose out of the Consultant's sole negligence.)

4. COVERAGE
   The coverage's referred to above are set forth in full in the respective policy forms, and the foregoing descriptions of such policies are not intended to be complete.

5. GENERALLY

   a. The Consultant thereby represents and warrants to the Owner that, as of the date of the execution of the Agreement, the Consultant is not aware of any claims or potential claims which have been made, filed or threatened against any of the insurance or for damages covered by any of the insurance required to be carried under the Agreement that would affect the Consultant's ability to provide the insurance coverage required by this agreement.

b. It is understood that the provisions in the Agreement requiring the Consultant to carry insurance shall not be construed as in any manner waiving or restricting the liability of the Consultant as to any obligations imposed under the Agreement, including, but not limited to, obligations imposed under the provisions of Article 11 of the AIA A201-2017 General Conditions.

Insurance requirements for Contractors

1. CONTRACTOR'S INSURANCE – to be used with AIA A101-2017
   The Contractor shall at its own expense maintain in effect at all times during the performance of the Work under the Agreement at least the following coverage and limits of insurance:

   a. Commercial General Liability

      i. General Aggregate $1,500,000

      ii. Products/Completed Operations Aggregate $1,500,000

      iii. Per Occurrence $1,500,000

      The Owner shall be named as additional insured for Commercial General Liability Insurance

   b. Automobile Insurance

      i. Per Occurrence $1,000,000

      ii. PIP Basic

      iii. Underinsured Motorist $1,000,000

      iv. Uninsured Motorist $1,000,000

   c. Workers Compensation

      i. Coverage A is statutory.

      ii. Coverage B $500,000 Each Accident

      iii. $500,000 Each Employee

d. Professional Liability (if the Contractor is hiring professionals)

   i. Per Claim $2,000,000

   For Projects with an estimated construction cost of over $10,000,000 or major structural work, additional Aggregate coverage of $4,000,000 is required.

e. Manned or Unmanned Aircraft Coverage (if used)

   i. Per Claim $1,000,000

   ii. Aggregate $1,000,000

f. Property Insurance

   i. Per Claim $1,000,000

   ii. Aggregate $1,000,000

   This insurance is only required for materials stored offsite and not incorporated into the project at delivery. For material stored on site, no additional insurance is required.

g. Builders “all risk” Insurance

   i. Per Claim $2,000,000

   ii. Aggregate $4,000,000

   This insurance is only required for additions exceeding $10,000,000. Renovations to existing schools are not required to have builders all risk insurance.

h. Umbrella Liability

   i. Aggregate limit $5,000,000

   This insurance is required only for projects larger than $10,000,000 in total construction costs.

EXHIBIT D - Owner Requirements

Targeted Group Business

The Owner's Targeted Group Business goal is 12%. The Architect will employ the following strategies:

- Expanding the Professional identity of the targeted business with the design and construction industry.
- Creating opportunities for networking and exposure of the targeted business by team with other consultants.
- Encouraging leadership and management within both organizations and the targeted business through the design and construction process.
- Gaining new perspectives and encouraging cultural change within the firm by working with targeted business.

Quality Performance and Owner Provisions

The following are checklists to enhance quality performance tracking and requirements to promote improved delivery for Architect work items most commonly encountered throughout design and construction.

Before design commences

1. The Architect shall begin design with current download of the Owner's published Master Specifications as provided by the Owner at design kickoff.
2. The Architect shall design to the Owner's published design guidelines and requirements as provided by the Owner at design kickoff. Deviation from the design standard shall be clearly noted on all drawings and specifications up to CD.
3. The Architect shall conform to the Owner's Revit and Drafting Standards as provided by the Owner at design kickoff.
4. The Architect shall begin the 3-D model with the Owner's Revit template as provided by the Owner at design kickoff.
5. The Architect shall be familiar with the City of Minneapolis Planning Review Process.

During Design

1. Conform to all activities required in Article 3 of AIA Document B101-2017.
2. The Architect shall conform to the Owner's design milestones and deliverables as defined in EXH-B.

3. The Architect shall incorporate the Owner's review comments provided during design phases into the final design prior to project bid. Comments shall be cataloged by the Architect and resolution to comments clearly explained.
4. The Architect shall be familiar with the Owner's Procurement requirements.
5. The Architect shall own all agendas and meeting minutes throughout the design process.
6. The Architect shall document all major decision points.
7. The Architect shall present to the Owner's community stakeholders as required.

During Construction Administration

1. Conform to all activities required in Article 3 of AIA Document B101-2017.
2. The Architect shall own all agendas and meeting minutes throughout the construction process.

During Substantial Completion

1. Conform to the requirements of Article 3 in AIA Document B101-2017.
2. Confirm with the Owner the completeness of the punchlist before finalizing.
3. Provide the Owner with a detailed estimate to complete or repair all items on the substantial completion punchlist.

During Project Closeout

1. Conform to all activities required in Article 3 of AIA Document B101-2017.
2. Within thirty (30) days of the date of Substantial Completion, the Architect shall provide the Owner, in writing, a list of incomplete items and the cost to complete those items.

Safety Precautions and Programs

While on location of the Project, the Architect hereby agrees to and shall comply with the following Owner safety requirements.

1. Security Identification Badges: The Owner requires all personnel to wear an identification badge when at a facility of the Owner. The identification badge is to remain on personnel and clearly visible at all times. No one is permitted on-site without an identification badge. The identification badge shall contain the following:

    a. A legible photograph of the individual (passport sized photo)

    b. Name of the individual (Minimum 14 point font)

    c. Name of the employer (Company name, minimum 14 point font)

d. The badge shall be plastic-laminated.

e. The badge identification size shall be 3 ½" x 2 ½" minimum.

2. All personnel are required to check in with the main office to sign in, get a badge, and indicate their destination within the building while school is in session. All personnel are required to sign out in the main office upon completion of their site visit.

3. No personnel will be allowed to prop doors open and leave them unattended.

AIA® Document G202™ – 2013

Project Building Information Modeling Protocol Form

PROJECT: *(Name and address)*
Defined in EXH-A Project Charter

PROTOCOL VERSION NUMBER:

DATE: March 13, 2018

PREPARED BY: Minneapolis Public Schools

DISTRIBUTION TO: *(List each individual to whom this protocol is distributed. Include individuals listed in Section 1.1, or reference Section 1.1, along with any additional recipients.)*
Defined in EXH-A Project Charter

TABLE OF ARTICLES

1 GENERAL PROVISIONS

2 LEVEL OF DEVELOPMENT

3 MODEL ELEMENTS

ARTICLE 1 GENERAL PROVISIONS

§ 1.1 For each Project Participant that has incorporated the Project specific AIA Document E203™–2013, Building Information Modeling and Digital Data Protocol Exhibit, dated , into its agreement for the Project, identify and provide the contact information for individuals responsible for implementation of the Modeling protocols. If, for any Project Participant, more than one individual will be responsible for implementation of the Modeling protocols, list each individual separately and describe the unique Modeling Role assigned to each individual.

Modeling Role	Project Participant	Individual Responsible	Contact Information

§ 1.2 This document establishes the Modeling protocols for the Project. For purposes of these protocols, the Model is comprised of the following information and other data sets: *(Indicate disciplines, separate models, and other data that will be included within the Model and governed by the Modeling protocols.)*

§ 1.3 Collaboration Protocols. The Project Participants' protocols for the collaborative utilization of the Model, if any, including communications protocols, a collaboration meeting schedule and colocation requirements, are as follows:

§ 1.4 Technical Requirements. The technical requirements relating to the utilization of Building Information Modeling, including specific software and hardware requirements are as follows:

ADDITIONS AND DELETIONS:
The author of this document has added information needed for its completion. The author may also have revised the text of the original AIA standard form. An *Additions and Deletions Report* that notes added information as well as revisions to the standard form text is available from the author and should be reviewed. A vertical line in the left margin of this document indicates where the author has added necessary information and where the author has added to or deleted from the original AIA text.

This document has important legal consequences. Consultation with an attorney is encouraged with respect to its completion or modification.

This document is intended to be used in conjunction with a Project specific AIA Document E203™–2013, Building Information Modeling and Digital Data Exhibit, which the Parties will incorporate into their agreement for the Project, and a Project specific AIA Document G201™–2013, Project Digital Data Protocol Form.

Init.
/

AIA Document G202™ – 2013. Copyright © 2013 by The American Institute of Architects. **All rights reserved. WARNING: This AIA® Document is protected by U.S. Copyright Law and International Treaties. Unauthorized reproduction or distribution of this AIA® Document, or any portion of it, may result in severe civil and criminal penalties, and will be prosecuted to the maximum extent possible under the law.** This document was produced by AIA software at 12:25:37 on 03/23/2018 under Order No.8259021829 which expires on 03/18/2019, and is not for resale.
User Notes: (1685548663)

§ 1.5 Training and Support. The parameters for any training or support program(s) that will be implemented with respect to any collaboration strategy or technical requirements are set forth below:

§ 1.6 Model Standard. The Model shall be developed in accordance with the following Model Standard, if any:

§ 1.7 Model Management Protocols and Processes

The following Model Management Protocols and Processes shall apply to the Project only if specifically designated in the table below as being applicable.

(Designate the Model Management Protocols and Processes applicable to the Project in the second column of the table below. In the third column, indicate whether the detailed description of the Model Management Protocol or Process is located in Section 1.8 or in an attached exhibit. If in an exhibit, identify the exhibit.)

Model Management Protocols and Processes		Applicability to Project *(Applicable or Not Applicable)*	Location of Detailed Description *(Section 1.8 below or in an attachment to this exhibit identified below)*
§ 1.7.1	Model origin point, coordinate system, precision, file formats and units		
§ 1.7.2	Model file storage location(s)		
§ 1.7.3	Processes for transferring and accessing Model files		
§ 1.7.4	Naming conventions		
§ 1.7.5	Processes for aggregating Model files from varying software platforms		
§ 1.7.6	Model access rights		
§ 1.7.7	Design coordination and clash detection procedures.		
§ 1.7.8	Model security requirements		

§ 1.8 Insert a description of each Model Management Protocol and Process identified in Section 1.7, if not further described in an exhibit attached to this document:

§ 1.9 Terms in this document shall have the same meaning as those in AIA Document E203–2013.

ARTICLE 2 LEVEL OF DEVELOPMENT

§ 2.1 The Level of Development (LOD) descriptions, included in Section 2.2 through Section 2.6 below, identify the specific minimum content requirements and associated Authorized Uses for each Model Element at five progressively detailed levels of completeness. The Parties shall utilize the five LOD descriptions in completing the Model Element Table at Section 3.3.

§ 2.2 LOD 100

§ 2.2.1 Model Element Content Requirements. The Model Element may be graphically represented in the Model with a symbol or other generic representation, but does not satisfy the requirements for LOD 200. Information related to the Model Element (i.e., cost per square foot, tonnage of HVAC, etc.) can be derived from other Model Elements.

§ 2.2.2 Authorized Uses

§ 2.2.2.1 Analysis. The Model Element may be analyzed based on volume, area and orientation by application of generalized performance criteria assigned to other Model Elements.

AIA Document G202™ – 2013. Copyright © 2013 by The American Institute of Architects. **All rights reserved. WARNING: This AIA® Document is protected by U.S. Copyright Law and International Treaties. Unauthorized reproduction or distribution of this AIA® Document, or any portion of it, may result in severe civil and criminal penalties, and will be prosecuted to the maximum extent possible under the law.** This document was produced by AIA software at 12:25:37 on 03/23/2018 under Order No.8259021829 which expires on 03/18/2019, and is not for resale.
User Notes: (1685548663)

§ 2.2.2.2 Cost Estimating. The Model Element may be used to develop a cost estimate based on current area, volume or similar conceptual estimating techniques (e.g., square feet of floor area, condominium unit, hospital bed, etc.).

§ 2.2.2.3 Schedule. The Model Element may be used for Project phasing and determination of overall Project duration.

§ 2.2.2.4 Other Authorized Uses. Additional Authorized Uses of the Model Element developed to LOD 100, if any, are as follows:

§ 2.3 LOD 200

§ 2.3.1 Model Element Content Requirements. The Model Element is graphically represented within the Model as a generic system, object, or assembly with approximate quantities, size, shape, location, and orientation. Non-graphic information may also be attached to the Model Element.

§ 2.3.2 Authorized Uses

§ 2.3.2.1 Analysis. The Model Element may be analyzed for performance of selected systems by application of generalized performance criteria assigned to the representative Model Elements.

§ 2.3.2.2 Cost Estimating. The Model Element may be used to develop cost estimates based on the approximate data provided and quantitative estimating techniques (e.g., volume and quantity of elements or type of system selected).

§ 2.3.2.3 Schedule. The Model Element may be used to show ordered, time-scaled appearance of major elements and systems.

§ 2.3.2.4 Coordination. The Model Element may be used for general coordination with other Model Elements in terms of its size, location and clearance to other Model Elements.

§ 2.3.2.5 Other Authorized Uses. Additional Authorized Uses of the Model Element developed to LOD 200, if any, are as follows:

§ 2.4 LOD 300

§ 2.4.1 Model Element Content Requirements. The Model Element is graphically represented within the Model as a specific system, object or assembly in terms of quantity, size, shape, location, and orientation. Non-graphic information may also be attached to the Model Element.

§ 2.4.2 Authorized Uses

§ 2.4.2.1 Analysis. The Model Element may be analyzed for performance of selected systems by application of specific performance criteria assigned to the representative Model Element.

§ 2.4.2.2 Cost Estimating. The Model Element may be used to develop cost estimates suitable for procurement based on the specific data provided.

§ 2.4.2.3 Schedule. The Model Element may be used to show ordered, time-scaled appearance of detailed elements and systems.

§ 2.4.2.4 Coordination. The Model Element may be used for specific coordination with other Model Elements in terms of its size, location and clearance to other Model Elements including general operation issues.

§ 2.4.2.5 Other Authorized Uses. Additional Authorized Uses of the Model Element developed to LOD 300, if any, are as follows:

AIA Document G202™ – 2013. Copyright © 2013 by The American Institute of Architects**. All rights reserved. WARNING: This AIA® Document is protected by U.S. Copyright Law and International Treaties. Unauthorized reproduction or distribution of this AIA® Document, or any portion of it, may result in severe civil and criminal penalties, and will be prosecuted to the maximum extent possible under the law.** This document was produced by AIA software at 12:25:37 on 03/23/2018 under Order No.8259021829 which expires on 03/18/2019, and is not for resale.
User Notes: (1685548663)

§ 2.5 LOD 400

§ 2.5.1 Model Element Content Requirements. The Model Element is graphically represented within the Model as a specific system, object or assembly in terms of size, shape, location, quantity, and orientation with detailing, fabrication, assembly, and installation information. Non-graphic information may also be attached to the Model Element.

§ 2.5.2 Authorized Uses

§ 2.5.2.1 Analysis. The Model Element may be analyzed for performance of systems by application of actual performance criteria assigned to the Model Element.

§ 2.5.2.2 Cost Estimating. Costs are based on the actual cost of the Model Element at buyout.

§ 2.5.2.3 Schedule. The Model may be used to show ordered, time-scaled appearance of detailed specific elements and systems including construction means and methods.

§ 2.5.2.4 Coordination. The Model Element may be used for coordination with other Model Elements in terms of its size, location and clearance to other Model Elements, including fabrication, installation and detailed operation issues.

§ 2.5.2.5 Other Authorized Uses. Additional Authorized Uses of the Model Element developed to LOD 400, if any, are as follows:

§ 2.6 LOD 500

§ 2.6.1 Model Element Content Requirements. The Model Element is a field verified representation in terms of size, shape, location, quantity, and orientation. Non-graphic information may also be attached to the Model Elements.

§ 2.6.2 Authorized Uses. Specific Authorized Uses of the Model Element developed to LOD 500, if any, are as follows:

ARTICLE 3 MODEL ELEMENTS

§ 3.1 Reliance on Model Elements

§ 3.1.1 At any particular Project milestone, a Project Participant may rely on the accuracy and completeness of a Model Element only to the extent consistent with the minimum data required for the Model Element's LOD for that Project milestone as identified below in the Model Element Table, even if the content of a specific Model Element includes data that exceeds the minimum data required for the identified LOD.

§ 3.1.2 Coordination and Model Refinement

Where conflicts are found in the Model, regardless of the phase of the Project or LOD, the Project Participant that identifies the conflict shall promptly notify the Model Element Authors and the Project Participant identified in AIA Document E203–2013 Section 4.8 as being responsible for Model management. Upon such notification, the Model Element Author(s) shall act promptly to evaluate, mitigate and resolve the conflict in accordance with the processes established in Section 1.7.7, if applicable.

AIA Document G202™ – 2013. Copyright © 2013 by The American Institute of Architects**. All rights reserved. WARNING: This AIA® Document is protected by U.S. Copyright Law and International Treaties. Unauthorized reproduction or distribution of this AIA® Document, or any portion of it, may result in severe civil and criminal penalties, and will be prosecuted to the maximum extent possible under the law.** This document was produced by AIA software at 12:25:37 on 03/23/2018 under Order No.8259021829 which expires on 03/18/2019, and is not for resale.
User Notes: (1685548663)

§ 3.2 Table Instructions

§ 3.2.1 The Model Element Table in Section 3.3 indicates the LOD to which each Model Element shall be developed at each identified Project milestone and the Model Element Author.

§ 3.2.2 Abbreviations for each Model Element Author to be used in the Model Element Table are as follows:
(Provide abbreviations, such as "A—Architect," or "C—Contractor.")

Abbreviation	Model Element Author (MEA)

§ 3.3 Model Element Table

		Required LOD at Project milestones as defined in EXH-B Project Milestones & Deliverables					
Model Element Category	**Scope Status**	**15%**	**25%**	**50%**	**75%**	**90%**	**100%**
Exterior Walls	Within Scope	200	300	300	300	300	300
	Outside of Scope	100	300	300	300	300	300
Interior Walls	Within Scope	200	300	300	300	300	300
	Outside of Scope	100	200	200	200	200	200
Roofs	Within Scope	200	300	300	300	300	300
	Outside of Scope	100	300	300	300	300	300
Floors	Within Scope	200	300	300	300	300	300
	Outside of Scope	100	200	200	200	200	200
Exterior doors and windows	Within Scope	200	300	300	300	300	300
	Outside of Scope	100	300	300	300	300	300
Interior doors and windows	Within Scope	200	200	300	300	300	300
	Outside of Scope	100	200	200	200	200	200
Major structural elements	Within Scope	Not required	200	200	300	300	300
	Outside of Scope	Not required	Not required	Not required	Not required	Not required	Not required
Plumbing Fixtures	Within Scope	100	300	300	300	300	300
	Outside of Scope	Not required	Not required	Not required	Not required	Not required	Not required

§ 3.4 Model Element Table Notes

Notes:
(List by number shown on table.)

AIA Document G202™ – 2013. Copyright © 2013 by The American Institute of Architects. **All rights reserved.** **WARNING: This AIA® Document is protected by U.S. Copyright Law and International Treaties. Unauthorized reproduction or distribution of this AIA® Document, or any portion of it, may result in severe civil and criminal penalties, and will be prosecuted to the maximum extent possible under the law.** This document was produced by AIA software at 12:25:37 on 03/23/2018 under Order No.8259021829 which expires on 03/18/2019, and is not for resale.
User Notes: (1685548663)

Additions and Deletions Report for

AIA® Document G202™ – 2013

This Additions and Deletions Report, as defined on page 1 of the associated document, reproduces below all text the author has added to the standard form AIA document in order to complete it, as well as any text the author may have added to or deleted from the original AIA text. Added text is shown underlined. Deleted text is indicated with a horizontal line through the original AIA text.

Note: This Additions and Deletions Report is provided for information purposes only and is not incorporated into or constitute any part of the associated AIA document. This Additions and Deletions Report and its associated document were generated simultaneously by AIA software at 12:25:37 on 03/23/2018.

PAGE 1

Defined in EXH-A Project Charter

...

DATE: March 13, 2018
PREPARED BY: Minneapolis Public Schools

...

Defined in EXH-A Project Charter

PAGE 5

§ 3.3 Model Element Table

		Required LOD at Project milestones as defined in EXH-B Project Milestones & Deliverables					
Model Element Category	**Scope Status**	**15%**	**25%**	**50%**	**75%**	**90%**	**100%**
Exterior Walls	Within Scope	200	300	300	300	300	300
	Outside of Scope	100	300	300	300	300	300
Interior Walls	Within Scope	200	300	300	300	300	300
	Outside of Scope	100	200	200	200	200	200
Roofs	Within Scope	200	300	300	300	300	300
	Outside of Scope	100	300	300	300	300	300
Floors	Within Scope	200	300	300	300	300	300
	Outside of Scope	100	200	200	200	200	200
Exterior doors and windows	Within Scope	200	300	300	300	300	300
	Outside of Scope	100	300	300	300	300	300
Interior doors and windows	Within Scope	200	200	300	300	300	300

Additions and Deletions Report for AIA Document G202™ – 2013. Copyright © 2013 by The American Institute of Architects. **All rights reserved. WARNING: This AIA® Document is protected by U.S. Copyright Law and International Treaties. Unauthorized reproduction or distribution of this AIA® Document, or any portion of it, may result in severe civil and criminal penalties, and will be prosecuted to the maximum extent possible under the law.** This document was produced by AIA software at 12:25:37 on 03/23/2018 under Order No.8259021829 which expires on 03/18/2019, and is not for resale.
User Notes: (1685548663)

	Outside of Scope	100	200	200	200	200	200
Major structural elements	Within Scope	Not required	200	200	300	300	300
	Outside of Scope	Not required	Not required	Not required	Not required	Not required	Not required
Plumbing Fixtures	Within Scope	100	300	300	300	300	300
	Outside of Scope	Not required	Not required	Not required	Not required	Not required	Not required

Additions and Deletions Report for AIA Document G202™ – 2013. Copyright © 2013 by The American Institute of Architects. **All rights reserved. WARNING: This AIA® Document is protected by U.S. Copyright Law and International Treaties. Unauthorized reproduction or distribution of this AIA® Document, or any portion of it, may result in severe civil and criminal penalties, and will be prosecuted to the maximum extent possible under the law.** This document was produced by AIA software at 12:25:37 on 03/23/2018 under Order No.8259021829 which expires on 03/18/2019, and is not for resale.
User Notes: (1685548663)

Certification of Document's Authenticity

AIA® Document D401™ – 2003

I, , hereby certify, to the best of my knowledge, information and belief, that I created the attached final document simultaneously with its associated Additions and Deletions Report and this certification at 12:25:37 on 03/23/2018 under Order No. 8259021829 from AIA Contract Documents software and that in preparing the attached final document I made no changes to the original text of AIA® Document G202™ – 2013, Project Building Information Modeling Protocol Form , as published by the AIA in its software, other than those additions and deletions shown in the associated Additions and Deletions Report.

_____

(Signed)

_____

(Title)

_____

(Dated)

AIA Document D401™ – 2003. Copyright © 1992 and 2003 by The American Institute of Architects**. All rights reserved. WARNING: This AIA® Document is protected by U.S. Copyright Law and International Treaties. Unauthorized reproduction or distribution of this AIA® Document, or any portion of it, may result in severe civil and criminal penalties, and will be prosecuted to the maximum extent possible under the law.** This document was produced by AIA software at 12:25:37 on 03/23/2018 under Order No.8259021829 which expires on 03/18/2019, and is not for resale.
User Notes: (1685548663)

MINNEAPOLIS
PUBLIC SCHOOLS
Urban Education. Global Citizens.

CONTRACT FOR SERVICES – $25,000 above

This Contract is entered into between Special School District No. 1, "District", a special school district created and existing under the laws of Minnesota, and College Tutors "Contractor" (collectively "parties") to provide Title I and Title III instructional services to eligible students at Hope Acaemy, Cristo Rey Jesuit High School, Iqra School, and Minnehaha Academy

TERM OF CONTRACT

1.1 This Contract is effective on 8/11/2025 or the date of the last signature of the parties, whichever is later, and shall remain in effect until 7/31/2026, or until all obligations set forth in this Contract have been satisfactorily fulfilled, or the Contract has been terminated, whichever occurs first. Contractor shall have a continuing obligation, after said Contract period, to comply with any provision of this Contract intended for District's protection or benefit, or that that by its sense and context, is intended to survive the completion, expiration or termination of this Contract.

1.2 Contractor understands that NO WORK SHOULD BEGIN UNDER THIS CONTRACT until all required signatures on this Contract have been obtained and the Contract has been authorized and/or approved by the District's Board. Any work performed by Contractor prior to such time shall be considered as having been performed at Contractor's OWN RISK and as a volunteer.

2 SCOPE OF WORK

2.1 Contractor shall perform all of the services set forth herein and any exhibits attached hereto as **Exhibit A** ("Scope of Work"). Contractor understands that time is of the essence in this Contract and agrees to meet all milestones indicated in this section, in the Contract herein and any exhibits attached hereto.

3 CONSIDERATION AND TERMS OF PAYMENT

The consideration for all services (and goods if any) performed or supplied by Contractor under this Contract shall be paid by District as described below.

3.1 ***Total Obligation***

District's total obligation to Contractor under this Contract, including compensation for goods, services, and reimbursable expenses shall not exceed $ 1,001,756.20. Contractor

shall not receive any additional reimbursement for materials or subsistence expenses incurred in the performance of this Contract.

3.2 ***Frequency of Invoicing and Terms of Payment***

Subject to the conditions herein, payment shall be made by District within thirty (30) days upon receipt of Contractor's invoice for goods delivered or services rendered pursuant to this Contract. The Contractor's standard invoice shall be submitted after satisfactory completion of services on a monthly basis. District has no obligation to pay for services that are not satisfactorily performed or performed in violation of federal, state or local law, ordinance, rule or regulation. In the case of a dispute about satisfactory performance of services, the parties agree to work in good faith to resolve any disputes. If either party does not dispute an invoice in writing within 180 days of receipt of the invoice, no action challenging the invoice may be taken.

As applicable, for all agreed upon work performed by Contractor or Contractor's personnel in the provision of goods and/or services stipulated herein, District shall pay Contractor at the hourly or per diem rates as set forth in the applicable **Exhibit B**. Payment shall be made to Contractor based on the hours recorded provided such hours are in accordance with the terms of this Contract. Notwithstanding anything to the contrary, and without limitation, District has not promised or guaranteed any minimum amount of work, and Contractor understands and acknowledges same. District has no obligation to pay for overtime or holiday work, nor will it pay premiums for overtime and holidays.

3.3 ***Taxes.***

District is exempt from paying Minnesota sales and use taxes on certain purchases, as provided in Minnesota Statute, Section 297A.70. Contractor shall not charge District for such sales and use taxes. Alternatively, Contractor shall be responsible for the payment of any and all sales taxes to the Minnesota Department of Revenue relating to the following taxable items sold pursuant to this Contract; construction materials, leasing of motor vehicles, food and lodging, [See Minnesota Statute 297A.70]. Contractor shall promptly reimburse District for any and all such sales and use taxes paid by District to any governmental authority on behalf of Contractor including penalties and interest with respect thereto, and including any and all expenses (including attorneys' fees) or damages that result from a failure by Contractor to properly remit or reimburse District for any and all such sales and use taxes provided above.

District may be obligated by state and federal law to withhold state and federal taxes from the consideration stated herein. These taxes may consist of, but are not limited to, the Minnesota state entertainer tax, Minnesota state nonresident withholding tax, federal withholding on payments to foreign nonresident aliens, and federal backup withholding.

3.4 ***Fund Availability; Federal Funds Contingency.***

Financial obligations of District payable after the current fiscal year are contingent upon funds for that purpose being appropriated, budgeted and otherwise made available. If this Contract is funded in whole or in part with federal funds, District's payment obligations

are subject to and contingent upon the continuing availability of federal funds for the purposes hereof.

4 GENERAL TERMS AND CONDITIONS

4.1 The terms and conditions contained in this Contract shall govern and shall take precedence over any different or additional terms and conditions which Contractor may have included in any documents attached to or accompanying this Contract. Any handwritten changes on the face of this document shall be ignored and have no legal effect unless initialed by all parties. If this Agreement was made pursuant to a Request for Proposal (RFP) or Request for Information (RFI), the following order of precedence shall apply: (1) this Contract and its Exhibits, (2) District's RFP or RFI, and (3) Contractor's Response to District's RFP or RFI.

5 AFFIRMATIVE ACTION, EQUAL EMPLOYMENT OPPORTUNITY

5.1 The District is committed to the policy that all persons shall have equal access to its programs, facilities, and employment without regard to race, color, creed, religion, sex, national origin, age, marital status, disability, public assistance status, veteran status, or sexual orientation and is committed to transacting business only with firms who follow these practices. Contractor must apply every good faith effort to ensure implementation of this policy in their practices of employment, upgrade, demotion or transfer, recruitment, or recruitment advertising, layoff or termination, rates of pay or other forms of compensation, and selection for training, including apprenticeship. As applicable, Contractor shall also develop and have on file for each of its establishments, written Affirmative Action Plans, as may be required by the rules and regulations of the Secretary of Labor. If applicable, Contractor certifies that it has received a certificate of compliance from the Minnesota Commissioner of Human Rights for its affirmative action plan. By accepting this Contract, Contractor certifies that it complies with all applicable federal and state laws as well as District policies related to non-discrimination, equal employment opportunity, and affirmative action.

6 BACKGROUND CHECKS

6.1 Contractor shall screen Contractor and all paid and volunteer employees and agents, including interviews, reference checks, credit history (if handling district funds), driving history and insurance coverage (if transporting district staff, students or families). And, Contractor shall conduct criminal background checks in accordance with state and federal law and District policy for Contractor and all paid and volunteer employees and agents who will have direct contact with children under this Contract. Background checks will be done prior to any contact with children, and shall be done in accordance with applicable state and federal laws, including but not limited to Minn. Stat. Sections 299C.61-.64; Minn. Stat. Section 123B.03; 42 U.S.C.Section 5119a and 42 U.S.C. Section 14501-05.

6.2 Contractor is responsible for ensuring that all paid and volunteer employees and agents who will be in contact with District staff and students are appropriate persons to conduct such work.

7 DATA PRIVACY

7.1 Contractor agrees that any information it creates, collects, receives, stores, uses, or disseminates during the course of its performance, which concerns the personal, financial, or other affairs of the District, its Board, officers, employees or students shall be kept confidential and in conformance with all state and federal laws relating to data privacy, including, without limitation, the Minnesota Government Data Practices Act, Minnesota Statute, Chapter 13. Contractor must comply with any applicable requirements as if it were a governmental entity. The remedies in Minn. Stat. § 13.08 apply to the Contractor. The Contractor will report immediately to the District any requests from third parties for information related to this Contract. The District will respond to such data requests. All subcontracts, if allowed, shall contain the same or similar data practices compliance requirements.

7.2 Contractors that provide school-issued devices for student use and directly or indirectly create, receive, or maintain educational data incidental to performing their duties under this Contract shall also sign **Exhibit C** ("Student Data Privacy"). "School-issued devices," as used herein, refers to hardware or software that is provided to an individual student for that student's dedicated personal use, and includes devices issued through a one-to-one program.

8 OWNERSHIP OF MATERIAL

8.1 The Contractor expressly waives to the District any claim to copyright pertaining to all new materials, publications, and documents produced as a result of this Contract and agrees that the District shall have exclusive right to and responsibility for their distribution, publication, copyrighting (when applicable) and all other matters relating to dissemination of the materials. Contractor shall not use, willingly allow or cause to have such materials used for any purpose other than performance of Contractor's obligations under this Contract without prior written consent of the District.

9 USE OF DISTRICT NAME OR LOGO

9.1 Contractor agrees not to use the name, logo, or any other marks (including, but not limited to, colors and music) owned by or associated with the District or the name of any representative of the District in any sales promotion work or advertising, or any form of publicity, without the written permission of the District.

10 INDEPENDENT CONTRACTOR

10.1 Contractor shall perform its duties hereunder as an independent contractor and not as an employee of the District. Neither Contractor nor any agent or employee of Contractor shall be or shall be deemed to be an agent or employee of the District. Contractor shall pay when due all required employment taxes and income tax withholding, including all federal and state income tax on any monies paid pursuant to this Contract. Contractor acknowledges that Contractor and its employees are not entitled to tax withholding,

worker's compensation, unemployment compensation, or any employee benefits, statutory or otherwise. Contractor shall have no authorization, express or implied, to bind District to any agreements, liability, or understanding except as expressly set forth herein. Contractor shall be solely responsible for the acts of Contractor, its employees and agents.

10.2 Contractor shall hold District completely harmless from and against any such contributions, premiums and taxes described above and from all claims and liability pertaining to those or any other item for which Contractor is responsible under this Contract, and from all attorney's fees and other costs incurred by District in contesting or defending against any responsibility therefore which is asserted against District.

11 WORKER HEALTH, SAFETY AND TRAINING

11.1 Contractor shall be solely responsible for the health and safety of its employees and/or self in connection with the work performed under this Contract. Contractor shall make arrangements to ensure the health and safety of all subagents and other persons who may perform work in connection to this Contract. Contractor shall ensure all personnel, subagents and/or self are properly trained and supervised and, when applicable, duly licensed or certified appropriate to the tasks performed under this Contract. Contractor shall comply with federal, state and local occupational safety and health standards, regulations, and rules promulgated pursuant to the Occupational Health and Safety Act that are applicable to the work performed by Contractor. Contractor shall develop and implement an emergency plan and procedures to follow in emergencies.

12 BUREAU OF CITIZENSHIP & IMMIGRATION SERVICES REQUIREMENTS

12.1 Contractor shall comply with all applicable requirements of the BCIS relating to employment including but not limited to confirming nationality for all employees and complying with requirements for employing aliens if appropriate.

13 INSURANCE

13.1 At all times during its performance under this Contract, Contractor shall obtain and keep in force comprehensive general liability insurance, including coverage for death, bodily or personal injury, property damage, liability and automobile coverages, with limits of not less than $1,500,000 each claim and $1,500,000 each occurrence covering claims that arise out of its acts and operations in providing services to the District or at limits established for a municipal corporation by Minnesota Statute Section 466.04. All such certificates evidencing such insurance shall name District as additional insured. Contractor may meet the limits above $1,000,000 per occurrence through umbrella or excess coverage.

13.2 Contractor represents that it has worker's compensation insurance to the extent required by law and agrees to furnish proof of such insurance for worker's compensation and the liability insurance, upon request. Contractor also represents that it has professional liability insurance with limits of not less than $1,500,000 each claim and $1,500,000 each occurrence covering claims that arise out of its acts and operations in providing services to the District, but shall not name the District as an additional insured to the coverage.

13.3 Contractor or its members shall also maintain property insurance coverage for the facility in which the program is located if it is not in a district building. Contractor and its members shall obtain and maintain insurance covering claims for the loss of or damage to its personal property that may be caused by students attending its programs.

13.4 Contractor shall provide all such certificates to District. Contractor shall not cancel or revise any insurance coverage required by this section during the term of this Contract and shall require its insurer to mail the District a notice if the coverage is cancelled or revised.

14 INDEMNIFICATION

14.1 Contractor agrees to release, defend, indemnify, and hold harmless District, its board, officers, students, employees, and agents from all liability, injuries, claims, damages (including claims of bodily injury, property damage, or negligence), or loss, including costs, expenses, and attorneys' fees, which arise in connection with, in relation to, or as a result of Contractor's negligent acts or omissions or in connection with Contractor's breach of warranties. The foregoing agreement to release, defend, indemnify and hold harmless shall not apply to the extent such liability, injuries, claims, damages, or loss was caused by the intentional, willful, or wanton acts of District. Contractor shall not settle or compromise any claim in which the District has been named a party and for which Contractor must indemnify the District without a signed agreement approved by the District.

15 LIMITATION ON LIABILTY

15.1 In no event shall the District be liable for any indirect, consequential, incidental, lost profits or like expectancy damages arising out of the Contract. District's maximum obligation under this Contract shall not exceed the amount set forth herein.

16 CONFLICT OF INTEREST/CODE OF ETHICS

16.1 Contractor agrees that it will not represent any other party or client which may create a conflict of interest in its representation with the District. Contractor agrees to be bound by the District's Code of Ethics. In particular, Contractor: (i) certifies that it has not paid kickbacks directly or indirectly to any District employee for the purpose of obtaining this or any other District Contract; (ii) agrees to cooperate fully with any investigation involving a possible violation; and (iii) agrees to report any suspected violations to the District. Contractor certifies that it has provided no fees, gifts, gratuities, compensation, or anything of value in violation any applicable laws or District policies.

17 COMPLIANCE WITH LAWS AND DEBARMENT

17.1 Contractor certifies that all goods or services furnished under this Contract shall comply with all applicable federal, state, and local laws and regulations, as well as District policies and procedures, regardless of whether such laws and regulations are specifically set forth in this Contract. Contractor represents that it is not currently debarred or suspended by any federal agency from doing business with the federal or state government.

Contractor shall notify District if it becomes debarred or suspended during the term of this Contract. District may immediately terminate this Contract in the event of such termination or suspension and Contractor shall be responsible for any costs incurred by District in connection therewith.

18 TERMINATION

18.1 The District and/or Contractor may terminate this Contract at any time without cause, upon thirty (30) days written notice to the other Party. In the event of such termination, Contractor shall be entitled to payment, calculated on a pro rata or other equitable basis, determined by District in its sole discretion, for work or services satisfactorily performed. In no event shall Contractor be paid for work performed or costs incurred after termination, or for costs incurred by suppliers or subcontractors which reasonably could have been avoided.

18.2 District may terminate this Contract in whole or in part for cause upon seven (7) days written notice if Contractor fails to comply with any material term or condition of this Contract, becomes insolvent or files for bankruptcy protection, or fails to comply in a material way with the requirements of this Contract. Late delivery of goods or services, or delivery of goods or services that are defective or do not conform to the Contract shall, without limitation, be causes allowing District to terminate for cause. If a determination is made that District improperly terminated this Contract for Cause, then such termination shall be deemed to have been for without cause.

18.3 Notwithstanding the above, Contractor shall not be relieved of liability to the District for damages sustained by the District as a result of any breach of this Contract by the contactor. The District, may, in such event, withhold payments due to the Contractor for the purpose of set-off until such time as the exact amount of damages due to the District is determined. The rights or remedies provided here shall not limit the District, in case of any default, error or omissions, by the Contractor, from asserting any other right or remedy allowed by law. Nothing in this Contract shall be construed as a waiver of any right, remedy, liability limit or immunity of the District under law.

19 RETURN OF DATA

19.1 Within fifteen (15) days of the completion or earlier termination of this Contract, or upon earlier request of the District, Contractor shall return all documents, data and other information provided by the District to Contractor, or Contractor's employees or agents in connection with this Contract. Additionally, Contractor, upon the request of the District, shall destroy all copies of such District provided data, documents, or information in Contractor's possession or control, and provide District with proof of such destruction.

20 RECORDS MANAGEMENT AND MAINTENANCE

20.1 District shall have the right to inspect and copy such books, records, and documents (in whatever medium they exist) as well as all accounting procedures and practices of Contractor, its agents, and subcontractors to verify Contractor's performance and all expenses submitted pursuant to the terms of this Contract. Contractor shall make such items

available for inspection during normal business hours at Contractor's place of business. Such records may be subject to copy, review and/or audit by District, State Auditor and/or the Comptroller General of the United States, or a duly authorized representative, if federal funds are used for any work under this Contract. All such items shall be retained by Contractor during the term of this Contract and for a period of six (6) years after the delivery of the goods and/or services. Any items relating to a claim arising out of the performance of this Contract shall be retained by Contractor, its agents and subcontractors, if any, until the claim has been resolved.

21 NOTICES/ADMINISTRATION

Except as otherwise provided in this Contract, all notices, requests and other communications that a party is required or elects to deliver shall be in writing and shall be delivered personally, or by facsimile or electronic mail (provided such delivery is confirmed), or by a recognized overnight courier service or by United States mail, first-class, certified or registered, postage prepaid, return receipt requested, to the other parties at the address set forth below or to such other address as such party may designate by notice given pursuant to this section.

Special School District No. 1

Division: Department of Academics
Attn: Melissa Sonnek
1250 W Broadway
Minneapolis, MN 55411
Email: melissa.sonnek@mpls.k12.mn.us

CONTRACTOR

College Tutors; Laura Davis
Phone: 952-285-7667
Address: 2400 W Lake of the Isles Pkwy, Minneapolis, MN 55405
Email: ldavis@jovie.com

ACKNOWLEDGMENT

21.1 In signing, Contractor certifies under penalties of perjury (see Section 6109 of the IRS Code for further penalties) that: (1) the taxpayer ID number (TIN) provided to District is correct; (2) it is not subject to back up withholding because (a) it is exempt from such withholding, (b) it has not been notified by the IRS that it is subject to backup withholding as a failure to report all interest or dividends, or (c) the IRS has notified it that it is no longer subject to backup withholding; (3) it is a U.S. person (including a U.S. resident alien); and (4) it has full authority to execute this Contract and perform its obligation under this

Contract. Contractor must cross out and initial item (2) and notify District in writing, if Contractor has been notified by the IRS that it is currently subject to backup withholding because of under reporting interest or dividends on its tax return. Contractor must cross out item (3) above if it is not a U.S person for tax purposes or U.S. resident alien.

21.2 Notwithstanding this certification, Contractor hereby acknowledges that District has the right to withhold amounts for federal backup withholding if such withholding is required by written notice from the Internal Revenue Service issued subsequent to the date this Contract is executed.

22 NON-WAIVER

22.1 No waiver by any party of any default or nonperformance shall be deemed a waiver of any subsequent default or nonperformance.

23 ASSIGNMENT

23.1 Contractor may not assign any obligations of this Contract without the prior written consent of District. In the event of any assignment, Contractor shall remain responsible for its performance and that of any assignee under this Contract. This Contract shall be binding upon Contractor, and its successors and assigns, if any. Any assignment attempted to be made in violation of this Contract shall be void. Notwithstanding any notice of assignment, District's tender of payment to Contractor named herein, or to any person reasonably believed by District to be entitled to payment, shall satisfy District's obligation to pay, and in no event shall District be obligated to pay twice or be liable for any damages due to failure to pay the correct party.

24 CHOICE OF LAW, FORUM SELECTION, ENTIRE CONTRACT AND AMENDMENT

24.1 This Contract shall be construed under Minnesota law (without regard for choice of law considerations). Any action arising out of this Contract shall be heard by a state court in Minnesota. For this purpose, Contractor specifically consents to jurisdiction in Minnesota. This Contract constitutes the entire Contract and understanding of the parties and replaces any prior or contemporaneous agreement, whether written or oral. Any amendments to this Contract shall be in writing and executed by same parties who executed the original Contract, or their successors in office.

25 WARRANTY

25.1 Contractor expressly warrants and guarantees that the services performed under this Contract will be of the highest professional standards and quality. Contractor further represents that all services and goods (if any and as applicable) provided under this Contract: (i) are free from defects in material and workmanship; (ii) are of the quality, size and dimensions ordered; (iii) are fit for the particular needs and purposes of District as may be communicated to Contractor; (iv) comply with the highest warranties and

representations expressed by Contractor orally or in any written document provided to or in the possession of District; (v) comply with all applicable laws, codes and regulations (including any published by any national or statewide association or groups); and (vi) are not restricted in any way by patents, copyrights, trade secrets, or any other rights of third parties. If any of the foregoing warranties are breached, Contractor agrees to correct all defects and nonconformities at Contractor's sole expense, to be liable for all direct damages suffered District and any other persons, and to defend, indemnify, and hold harmless District and its Board, officers, students, employees, and agents from any claim asserted by any person resulting in whole or in part from such breach. The foregoing warranties and guarantees shall not be deemed waived by reason of the acceptance of the goods or services or payment by District.

26 SEVERABILITY

26.1 If any provision of this Contract shall be invalid or unenforceable with respect to any party, the remainder of the Contract, or the application of such provision to persons other than those as to which it is held invalid or unenforceable, shall not be affected and each provision of the remainder of the Contract shall be valid and be enforceable to the fullest extent permitted by law.

27 SURVIVABILITY

27.1 The terms, provisions, representations, and warranties contained in this Contract that by their sense and context are intended to survive the performance thereof by any of the parties hereunder shall so survive the completion of performance and termination of this Contract, including the making of any and all payments hereunder.

[The remainder of this page intentionally left blank.]

SPECIAL SCHOOL DISTRICT NO. 1

Signature: _____

Name: Melissa Sonnek

(Printed)

Title: Senior Officer of Academics

Date: _____

CONTRACTOR NAME

Signature:

Name: Laura Davis
(Printed)

Title: Franchise Group Owner

Date: 7.29.2025

Exhibit A:

Deliverables:

To provide Title I instructional services to Title eligible students in the nonpublic schools for the purpose of accelerating reading and math proficiency for participating students. Services are provided to Title I and Title III eligible students attending Cristo Rey Jesuit High School, Hope Academy, Iqra School, and Minnehaha Academy. At each school, services are designed to help students achieve grade level proficiency, based on standardized assessments, in the area of reading and math proficiency.

Service Outcome:

A. Instructional Services. PROVIDER shall provide educational services to students which services are reasonably calculated to help students achieve, as a goal, one year's growth as determined by the standardized test that the nonpublic school uses. DISTRICT expects PROVIDER to provide accelerated instruction that assists students in achieving a gain greater than one year's expected growth.

B. Tutor Absences. PROVIDER shall make a good faith effort to provide a substitute teacher/tutor for any absence by the originally scheduled teacher/tutor only for any absence over three days, or as agreed upon by DISTRICT and/or nonpublic school officials.

C. Family Communication. PROVIDER shall ensure families are notified regarding their child's eligibility for service and provided information regarding their child's progress including, but not limited to the following:

1. PROVIDER shall notify families of their child's Title eligibility in the form of a MPS Title I Parent Notification Letter by October 31st of the current school year.

2. Families of students who are identified as eligible for and provided Title services after October 31st of the current school year will be notified via letter by PROVIDER no more than two weeks after PROVIDER has received notice of the student's Title I eligibility.

3. PROVIDER will hold an annual MPS Title Parent/Family Information Meeting with parents of Title students by October 31st of the current school year.

4. PROVIDER will give written progress reports and results of any testing it administered to that student at quarterly intervals to the student's parent/guardian at a minimum of four (4) times per year.

5. PROVIDER shall attend nonpublic school conferences and other scheduled school/family events whenever practicable. These services shall be billed as instructional services.

6. PROVIDER will send letters of invitation, coordinate outreach, and contact families via phone, meeting or home visit as appropriate to notify eligible families at each of the nonpublic schools listed in Attachment B of their child's eligibility for MPS Title programs. Home visits shall be billed as instructional services.

7. Provider will work with nonpublic administrators and DISTRICT to coordinate and plan the scope of services for Title programs.

D. Cooperation. PROVIDER shall cooperate with DISTRICT, nonpublic officials, and each student's parent/guardian to develop an instructional program for the student. In cases where the instructional program has not been clearly defined, the PROVIDER will work with DISTRICT, in consultation with nonpublic school administrators, to develop a specific program at the nonpublic site within the parameters of the needs of the eligible students and the budget allocated at that site.

E. Identification of Students. PROVIDER shall provide services to all students who have been determined eligible and placed by DISTRICT with PROVIDER. For purposes of this Contract, a student will be deemed active once the student has been determined eligible for services by DISTRICT in collaboration with nonpublic officials.

F. Site Access. PROVIDER shall allow DISTRICT representatives and the student's parents or guardians' reasonable access to the site where PROVIDER provides educational services.

G. Equipment. All equipment purchased with Title funds are the property of the DISTRICT, not the PROVIDER.

H. Neutrality. Classroom space, instruction, and materials and supplies are to be secular, neutral, and non-ideological.

I. Tutor Certification. Title tutors are to be qualified in the content area and grade level for which they are tutoring students.

J. Compliance. PROVIDER will comply with all applicable state and federal laws including Title I statutory and regulatory requirements.

K. Instruction. PROVIDER shall provide both Title I and Title III instructional services to eligible students. Subjects to be covered shall include reading and math proficiency. PROVIDER will ensure instructional group sizes are at appropriate levels to ensure student learning is accelerated and reasonably calculated to help students achieve, as a minimum goal, one year's growth as determined by the standardized tests that the nonpublic school uses.

L. Eligible Student. DISTRICT shall determine each student's eligibility in consultation with the nonpublic school administrators according to the use of multiple, educationally related objective selection criteria.

M. Reports and Documentation. PROVIDER shall provide DISTRICT with the following reports:

1. PROVIDER shall submit to the DISTRICT appropriate documentation of MPS Title I Parent/Family meetings such as MPS Title flyers, sign-in sheets, and parent/student surveys upon request.

2. PROVIDER shall submit to the DISTRICT copies of written progress reports and results of any testing it administered to students upon request.

3. Beginning September 2024, PROVIDER shall submit its invoices by the 30th of each month following services to DISTRICT in the previous month as described in Exhibit A of this contract, including daily attendance records.

4. PROVIDER shall maintain proper and current documentation, including but not limited to: annual background checks; a list of approved tutors, employees, and/or agents providing services to students; schedules for services provided to each nonpublic school site, daily records of student services rendered including the name and address of student; the name of the PROVIDER'S tutor, employee, and/or agents who rendered the service; and the amount of time of such service.

Method of Evaluation:

A. Evaluation. PROVIDER is responsible for evaluating the effectiveness of the Title I and Title III Programs. This includes but is not limited to the use of MPS provided benchmark assessments to monitor student progress in reading and math.

B. Site Review. DISTRICT may conduct an on-site review and/or instructional observations of PROVIDER. On-site reviews may be announced or unannounced. DISTRICT may request monthly meetings with PROVIDER, in person or by telephone, on services provided by PROVIDER. PROVIDER shall cooperate with all such reviews and requests.

C. Quality of Services and Contract Renewal. In contemplating renewal of this contract in successive years, DISTRICT shall analyze the number of eligible students who achieve greater than one year's growth, with the target of grade level proficiency.

[The remainder of this page intentionally left blank.]

EXHIBIT B: PAYMENT TERMS

Rates shown below are inclusive of materials. Services will be billed based on the type of session offered.

Site and Service Limits (College Nannies and Tutors 2025-2026)

School	Services to be Provided	Number of Title I Instructional Hours	Title I	Estimated # of Family Inv. Hours	Title I Family Involvement	Total
Cristo Rey	Academic Services	2600	$ 216,920.00			
Cristo Rey	10% Admin		$ 21,692.00			
Cristo Rey						**$ 238,612.00**
Hope Academy	Academic Services	7188	$ 611,000.00			
Hope Academy	10% Admin		$ 61,100.00			
Hope Academy						**$ 672,100.00**
Minnehaha Upper School	Academic Services	250	$ 20,960.00			
Minnehaha Upper School	10% Admin		$ 2,096.00			
Minnehaha Upper						**$ 23,056.00**
Minnehaha Mid. & Lower School	Academic Services	215	$ 18,172.50			
Minnehaha Mid. & Lower School	10% Admin		$ 1,817.25			
Minnehaha Academy						**$ 19,989.75**
Iqra		515	$ 43,635.00			
Iqra	10% Admin		$ 4,363.50			
Iqra						**$ 47,998.50**
Total			**$ 1,001,756.20**			**$ 1,001,756.20**
	Average Hourly Rate	$88.32				
	One-on-one Tutoring Hourly Rate	$55.00				

	In-home Remote Tutoring Hourly Rate	$75.00				
	2:1 or 3:1 Small Group Hourly Rate	$85.00				
	Small Group Weekly Session Hourly Rate	$85.00				

[The remainder of this page intentionally left blank.]

EXHIBIT C: STUDENT DATA PRIVACY

As used in this exhibit, the term "educational data" shall have the meaning ascribed to it under the Minnesota Government Data Practices Act ("MGDPA"), Minn. Stat. § 13.32 as amended.

1. Contractor acknowledges that all of the data created, collected, received, stored, used, maintained, or disseminated by Contractor in performing the services described in this Contract is subject to the requirements of the MGDPA, Minn. Stat. ch. 13, and Contractor must comply with those requirements as if it were a government entity. Contractor shall be subject to all civil remedies available under the MGDPA, Minn. Stat. § 13.08 as amended, for any violation of these obligations.

2. No educational data created, received, maintained, or disseminated by Contractor pursuant or incidental to this Contract shall become or be considered property of the Contractor. Any such educational data shall remain the property of the District.

3. If educational data maintained by Contractor pursuant or incidental to performance of this Contract are subject to a breach of security of the data, as that term is defined by the MGDPA, Minn. Stat. § 13.055 as amended, Contractor shall, upon discovering such breach, provide the District with all information necessary for the District to fulfill its obligations under the MGDPA.

4. Contractor shall not sell, share, or disseminate educational data, except as permitted under the MGDPA, Minn. Stat. § 13.32 as amended, or as part of a valid delegation or assignment of this Contract, if the terms of the Contract permit delegation or assignment. Any assignee or delegee must separately execute this Exhibit and is bound by the same terms.

5. Contractor shall not use educational data for any commercial purpose, including but not limited to marketing or advertising to a student or parent.

    a. The term "commercial purpose," does not include providing the specific services agreed upon in this Contract.

    b. Contractor may use deidentified aggregate information for the purpose of improving, maintaining, developing, supporting, or diagnosing the Contractor's site, service, or operation, as long as all direct and indirect identifiers have been removed from the data prior to use.

6. Contractor's employees, officers, agents, and sub-contractors, if applicable, shall only have access to educational data if authorized.

7. Contractor's employees, officers, agents, and sub-contractors, if applicable, shall only be authorized to access educational data if such access is necessary to fulfill their official duties in the performance of this Contract.

8. Unless renewal of the Contract is reasonably anticipated, Contractor shall destroy or return all educational data created, received, or maintained pursuant or incidental to the Contract within 90 days of the expiration of this Contract.

9. Contractor shall abide with all the requirements and restrictions of Minn. Stat. § 13.32, as amended, that pertain to or address technology providers. Contractor shall be considered a "technology provider" for purposes of Section 13.32.

BY SIGNING BELOW, CONTRACTOR ACKNOWLEDGES AND AGREES THAT IT UNDERSTANDS THE TERMS OF THIS EXHIBIT, THAT THESE TERMS ARE PART OF ITS CONTRACT WITH THE DISTRICT, AND THAT IT AGREES TO BE BOUND BY AND ABIDE BY THESE TERMS.

[CONTRACTOR NAME]

Signature

Laura Davis
Name

Owner
Title

7.29.2025
Date

MINNEAPOLIS
PUBLIC SCHOOLS
Urban Education. Global Citizens.

CONTRACT FOR SERVICES – $25,000 above

This Contract is entered into between Special School District No. 1, "District", a special school district created and existing under the laws of Minnesota, and David Hoy and Associates "Contractor" (collectively "parties") to provide provide Title I instructional and counseling services to eligible students at Ascension Catholic School, Cristo Rey Jesuit High School, and Risen Christ Catholic School to D-AO-Funded Programs and School Improvement.

TERM OF CONTRACT

1.1 This Contract is effective on 08/11/2025 or the date of the last signature of the parties, whichever is later, and shall remain in effect until 06/30/2026, or until all obligations set forth in this Contract have been satisfactorily fulfilled, or the Contract has been terminated, whichever occurs first. Contractor shall have a continuing obligation, after said Contract period, to comply with any provision of this Contract intended for District's protection or benefit, or that that by its sense and context, is intended to survive the completion, expiration or termination of this Contract.

1.2 Contractor understands that NO WORK SHOULD BEGIN UNDER THIS CONTRACT until all required signatures on this Contract have been obtained and the Contract has been authorized and/or approved by the District's Board. Any work performed by Contractor prior to such time shall be considered as having been performed at Contractor's OWN RISK and as a volunteer.

2 SCOPE OF WORK

2.1 Contractor shall perform all of the services set forth herein and any exhibits attached hereto as **Exhibit A** ("Scope of Work"). Contractor understands that time is of the essence in this Contract and agrees to meet all milestones indicated in this section, in the Contract herein and any exhibits attached hereto.

3 CONSIDERATION AND TERMS OF PAYMENT

The consideration for all services (and goods if any) performed or supplied by Contractor under this Contract shall be paid by District as described below.

3.1 ***Total Obligation***

District's total obligation to Contractor under this Contract, including compensation for goods, services, and reimbursable expenses shall not exceed **$443,315**. Contractor shall not receive any additional reimbursement for materials or subsistence expenses incurred in the performance of this Contract.

3.2 ***Frequency of Invoicing and Terms of Payment***

Subject to the conditions herein, payment shall be made by District within thirty (30) days upon receipt of Contractor's invoice for goods delivered or services rendered pursuant to this Contract. The Contractor's standard invoice shall be submitted after satisfactory completion of services on a monthly basis. District has no obligation to pay for services that are not satisfactorily performed or performed in violation of federal, state or local law, ordinance, rule or regulation. In the case of a dispute about satisfactory performance of services, the parties agree to work in good faith to resolve any disputes. If either party does not dispute an invoice in writing within 180 days of receipt of the invoice, no action challenging the invoice may be taken.

As applicable, for all agreed upon work performed by Contractor or Contractor's personnel in the provision of goods and/or services stipulated herein, District shall pay Contractor at the hourly or per diem rates as set forth in the applicable **Exhibit B**. Payment shall be made to Contractor based on the hours recorded provided such hours are in accordance with the terms of this Contract. Notwithstanding anything to the contrary, and without limitation, District has not promised or guaranteed any minimum amount of work, and Contractor understands and acknowledges same. District has no obligation to pay for overtime or holiday work, nor will it pay premiums for overtime and holidays.

3.3 ***Taxes.***

District is exempt from paying Minnesota sales and use taxes on certain purchases, as provided in Minnesota Statute, Section 297A.70. Contractor shall not charge District for such sales and use taxes. Alternatively, Contractor shall be responsible for the payment of any and all sales taxes to the Minnesota Department of Revenue relating to the following taxable items sold pursuant to this Contract; construction materials, leasing of motor vehicles, food and lodging, [See Minnesota Statute 297A.70]. Contractor shall promptly reimburse District for any and all such sales and use taxes paid by District to any governmental authority on behalf of Contractor including penalties and interest with respect thereto, and including any and all expenses (including attorneys' fees) or damages that result from a failure by Contractor to properly remit or reimburse District for any and all such sales and use taxes provided above.

District may be obligated by state and federal law to withhold state and federal taxes from the consideration stated herein. These taxes may consist of, but are not limited to, the Minnesota state entertainer tax, Minnesota state nonresident withholding tax, federal withholding on payments to foreign nonresident aliens, and federal backup withholding.

3.4 ***Fund Availability; Federal Funds Contingency.***

Financial obligations of District payable after the current fiscal year are contingent upon funds for that purpose being appropriated, budgeted and otherwise made available. If this Contract is funded in whole or in part with federal funds, District's payment obligations are subject to and contingent upon the continuing availability of federal funds for the purposes hereof.

4 GENERAL TERMS AND CONDITIONS

4.1 The terms and conditions contained in this Contract shall govern and shall take precedence over any different or additional terms and conditions which Contractor may have included in any documents attached to or accompanying this Contract. Any handwritten changes on the face of this document shall be ignored and have no legal effect unless initialed by all parties. If this Agreement was made pursuant to a Request for Proposal (RFP) or Request for Information (RFI), the following order of precedence shall apply: (1) this Contract and its Exhibits, (2) District's RFP or RFI, and (3) Contractor's Response to District's RFP or RFI.

5 AFFIRMATIVE ACTION, EQUAL EMPLOYMENT OPPORTUNITY

5.1 The District is committed to the policy that all persons shall have equal access to its programs, facilities, and employment without regard to race, color, creed, religion, sex, national origin, age, marital status, disability, public assistance status, veteran status, or sexual orientation and is committed to transacting business only with firms who follow these practices. Contractor must apply every good faith effort to ensure implementation of this policy in their practices of employment, upgrade, demotion or transfer, recruitment, or recruitment advertising, layoff or termination, rates of pay or other forms of compensation, and selection for training, including apprenticeship. As applicable, Contractor shall also develop and have on file for each of its establishments, written Affirmative Action Plans, as may be required by the rules and regulations of the Secretary of Labor. If applicable, Contractor certifies that it has received a certificate of compliance from the Minnesota Commissioner of Human Rights for its affirmative action plan. By accepting this Contract, Contractor certifies that it complies with all applicable federal and state laws as well as District policies related to non-discrimination, equal employment opportunity, and affirmative action.

6 BACKGROUND CHECKS

6.1 Contractor shall screen Contractor and all paid and volunteer employees and agents, including interviews, reference checks, credit history (if handling district funds), driving history and insurance coverage (if transporting district staff, students or families). And, Contractor shall conduct criminal background checks in accordance with state and federal law and District policy for Contractor and all paid and volunteer employees and agents who will have direct contact with children under this Contract. Background checks will be done prior to any contact with children, and shall be done in accordance with applicable state and federal laws, including but not limited to Minn. Stat. Sections 299C.61-.64; Minn. Stat. Section 123B.03; 42 U.S.C.Section 5119a and 42 U.S.C. Section 14501-05.

6.2 Contractor is responsible for ensuring that all paid and volunteer employees and agents who will be in contact with District staff and students are appropriate persons to conduct such work.

7 DATA PRIVACY

7.1 Contractor agrees that any information it creates, collects, receives, stores, uses, or disseminates during the course of its performance, which concerns the personal, financial, or other affairs of the District, its Board, officers, employees or students shall be kept confidential and in conformance with all state and federal laws relating to data privacy, including, without limitation, the Minnesota Government Data Practices Act, Minnesota Statute, Chapter 13. Contractor must comply with any applicable requirements as if it were a governmental entity. The remedies in Minn. Stat. § 13.08 apply to the Contractor. The Contractor will report immediately to the District any requests from third parties for information related to this Contract. The District will respond to such data requests. All subcontracts, if allowed, shall contain the same or similar data practices compliance requirements.

8 OWNERSHIP OF MATERIAL

8.1 The Contractor expressly waives to the District any claim to copyright pertaining to all new materials, publications, and documents produced as a result of this Contract and agrees that the District shall have exclusive right to and responsibility for their distribution, publication, copyrighting (when applicable) and all other matters relating to dissemination of the materials. Contractor shall not use, willingly allow or cause to have such materials used for any purpose other than performance of Contractor's obligations under this Contract without prior written consent of the District.

9 USE OF DISTRICT NAME OR LOGO

9.1 Contractor agrees not to use the name, logo, or any other marks (including, but not limited to, colors and music) owned by or associated with the District or the name of any representative of the District in any sales promotion work or advertising, or any form of publicity, without the written permission of the District.

10 INDEPENDENT CONTRACTOR

10.1 Contractor shall perform its duties hereunder as an independent contractor and not as an employee of the District. Neither Contractor nor any agent or employee of Contractor shall be or shall be deemed to be an agent or employee of the District. Contractor shall pay when due all required employment taxes and income tax withholding, including all federal and state income tax on any monies paid pursuant to this Contract. Contractor acknowledges that Contractor and its employees are not entitled to tax withholding, worker's compensation, unemployment compensation, or any employee benefits, statutory or otherwise. Contractor shall have no authorization, express or implied, to bind District to any agreements, liability, or understanding except as expressly set forth herein. Contractor shall be solely responsible for the acts of Contractor, its employees and agents.

10.2 Contractor shall hold District completely harmless from and against any such contributions, premiums and taxes described above and from all claims and liability pertaining to those or any other item for which Contractor is responsible under this Contract, and from all attorney's fees and other costs incurred by District in contesting or defending against any responsibility therefore which is asserted against District.

11 WORKER HEALTH, SAFETY AND TRAINING

11.1 Contractor shall be solely responsible for the health and safety of its employees and/or self in connection with the work performed under this Contract. Contractor shall make arrangements to ensure the health and safety of all subagents and other persons who may perform work in connection to this Contract. Contractor shall ensure all personnel, subagents and/or self are properly trained and supervised and, when applicable, duly licensed or certified appropriate to the tasks performed under this Contract. Contractor shall comply with federal, state and local occupational safety and health standards, regulations, and rules promulgated pursuant to the Occupational Health and Safety Act that are applicable to the work performed by Contractor. Contractor shall develop and implement an emergency plan and procedures to follow in emergencies.

12 BUREAU OF CITIZENSHIP & IMMIGRATION SERVICES REQUIREMENTS

12.1 Contractor shall comply with all applicable requirements of the BCIS relating to employment including but not limited to confirming nationality for all employees and complying with requirements for employing aliens if appropriate.

13 INSURANCE

13.1 At all times during its performance under this Contract, Contractor shall obtain and keep in force comprehensive general liability insurance, including coverage for death, bodily or personal injury, property damage, liability and automobile coverages, with limits of not less than $1,500,000 each claim and $1,500,000 each occurrence covering claims that arise out of its acts and operations in providing services to the District or at limits established for a municipal corporation by Minnesota Statute Section 466.04. All such certificates evidencing such insurance shall name District as additional insured. Contractor may meet the limits above $1,000,000 per occurrence through umbrella or excess coverage.

13.2 Contractor represents that it has worker's compensation insurance to the extent required by law and agrees to furnish proof of such insurance for worker's compensation and the liability insurance, upon request. Contractor also represents that it has professional liability insurance with limits of not less than $1,500,000 each claim and $1,500,000 each occurrence covering claims that arise out of its acts and operations in providing services to the District, but shall not name the District as an additional insured to the coverage.

13.3 Contractor or its members shall also maintain property insurance coverage for the facility in which the program is located if it is not in a district building. Contractor and its members shall obtain and maintain insurance covering claims for the loss of or damage to its personal property that may be caused by students attending its programs.

13.4 Contractor shall provide all such certificates to District. Contractor shall not cancel or revise any insurance coverage required by this section during the term of this Contract and shall require its insurer to mail the District a notice if the coverage is cancelled or revised.

14 INDEMNIFICATION

14.1 Contractor agrees to release, defend, indemnify, and hold harmless District, its board, officers, students, employees, and agents from all liability, injuries, claims, damages (including claims of bodily injury, property damage, or negligence), or loss, including costs, expenses, and attorneys' fees, which arise in connection with, in relation to, or as a result of Contractor's negligent acts or omissions or in connection with Contractor's breach of warranties. The foregoing agreement to release, defend, indemnify and hold harmless shall not apply to the extent such liability, injuries, claims, damages, or loss was caused by the intentional, willful, or wanton acts of District. Contractor shall not settle or compromise any claim in which the District has been named a party and for which Contractor must indemnify the District without a signed agreement approved by the District.

15 LIMITATION ON LIABILTY

15.1 In no event shall the District be liable for any indirect, consequential, incidental, lost profits or like expectancy damages arising out of the Contract. District's maximum obligation under this Contract shall not exceed the amount set forth herein.

16 CONFLICT OF INTEREST/CODE OF ETHICS

16.1 Contractor agrees that it will not represent any other party or client which may create a conflict of interest in its representation with the District. Contractor agrees to be bound by the District's Code of Ethics. In particular, Contractor: (i) certifies that it has not paid kickbacks directly or indirectly to any District employee for the purpose of obtaining this or any other District Contract; (ii) agrees to cooperate fully with any investigation involving a possible violation; and (iii) agrees to report any suspected violations to the District. Contractor certifies that it has provided no fees, gifts, gratuities, compensation, or anything of value in violation any applicable laws or District policies.

17 COMPLIANCE WITH LAWS AND DEBARMENT

17.1 Contractor certifies that all goods or services furnished under this Contract shall comply with all applicable federal, state, and local laws and regulations, as well as District policies and procedures, regardless of whether such laws and regulations are specifically set forth in this Contract. Contractor represents that it is not currently debarred or suspended by any federal agency from doing business with the federal or state government. Contractor shall notify District if it becomes debarred or suspended during the term of this Contract. District may immediately terminate this Contract in the event of such termination or suspension and Contractor shall be responsible for any costs incurred by District in connection therewith.

18 TERMINATION

18.1 The District and/or Contractor may terminate this Contract at any time without cause, upon thirty (30) days written notice to the other Party. In the event of such termination, Contractor shall be entitled to payment, calculated on a pro rata or other equitable basis, determined by District in its sole discretion, for work or services satisfactorily performed. In no event shall Contractor be paid for work performed or costs incurred after termination, or for costs incurred by suppliers or subcontractors which reasonably could have been avoided.

18.2 District may terminate this Contract in whole or in part for cause upon seven (7) days written notice if Contractor fails to comply with any material term or condition of this Contract, becomes insolvent or files for bankruptcy protection, or fails to comply in a material way with the requirements of this Contract. Late delivery of goods or services, or delivery of goods or services that are defective or do not conform to the Contract shall, without limitation, be causes allowing District to terminate for cause. If a determination is made that District improperly terminated this Contract for Cause, then such termination shall be deemed to have been for without cause.

18.3 Notwithstanding the above, Contractor shall not be relieved of liability to the District for damages sustained by the District as a result of any breach of this Contract by the contactor. The District, may, in such event, withhold payments due to the Contractor for the purpose of set-off until such time as the exact amount of damages due to the District is determined. The rights or remedies provided here shall not limit the District, in case of any default, error or omissions, by the Contractor, from asserting any other right or remedy allowed by law. Nothing in this Contract shall be construed as a waiver of any right, remedy, liability limit or immunity of the District under law.

19 RETURN OF DATA

19.1 Within fifteen (15) days of the completion or earlier termination of this Contract, or upon earlier request of the District, Contractor shall return all documents, data and other information provided by the District to Contractor, or Contractor's employees or agents in connection with this Contract. Additionally, Contractor, upon the request of the District, shall destroy all copies of such District provided data, documents, or information in Contractor's possession or control, and provide District with proof of such destruction.

20 RECORDS MANAGEMENT AND MAINTENANCE

20.1 District shall have the right to inspect and copy such books, records, and documents (in whatever medium they exist) as well as all accounting procedures and practices of Contractor, its agents, and subcontractors to verify Contractor's performance and all expenses submitted pursuant to the terms of this Contract. Contractor shall make such items available for inspection during normal business hours at Contractor's place of business. Such records may be subject to copy, review and/or audit by District, State Auditor and/or the Comptroller General of the United States, or a duly authorized representative, if federal funds are used for any work under this Contract. All such items shall be retained by Contractor during the term of this Contract and for a period of six (6) years after the

delivery of the goods and/or services. Any items relating to a claim arising out of the performance of this Contract shall be retained by Contractor, its agents and subcontractors, if any, until the claim has been resolved.

21 NOTICES/ADMINISTRATION

Except as otherwise provided in this Contract, all notices, requests and other communications that a party is required or elects to deliver shall be in writing and shall be delivered personally, or by facsimile or electronic mail (provided such delivery is confirmed), or by a recognized overnight courier service or by United States mail, first-class, certified or registered, postage prepaid, return receipt requested, to the other parties at the address set forth below or to such other address as such party may designate by notice given pursuant to this section.

Special School District No. 1

Division: Department of Academics
Attn: Melissa Sonnek
Address: 1250 W Broadway, Minneapolis, MN 55411
Email: melissa.sonnek@mpls.k12.mn.us

CONTRACTOR

David Hoy & Associates; Sandy Hoy
Phone: 763-370-0940
Address: 8401 Wayzata Blvd., Suite #150, Golden Valley, MN 55426
Email: sandy@davidhoy.com

ACKNOWLEDGMENT

21.1 In signing, Contractor certifies under penalties of perjury (see Section 6109 of the IRS Code for further penalties) that: (1) the taxpayer ID number (TIN) provided to District is correct; (2) it is not subject to back up withholding because (a) it is exempt from such withholding, (b) it has not been notified by the IRS that it is subject to backup withholding as a failure to report all interest or dividends, or (c) the IRS has notified it that it is no longer subject to backup withholding; (3) it is a U.S. person (including a U.S. resident alien); and (4) it has full authority to execute this Contract and perform its obligation under this Contract. Contractor must cross out and initial item (2) and notify District in writing, if Contractor has been notified by the IRS that it is currently subject to backup withholding because of under reporting interest or dividends on its tax return. Contractor must cross out item (3) above if it is not a U.S person for tax purposes or U.S. resident alien.

21.2 Notwithstanding this certification, Contractor hereby acknowledges that District has the right to withhold amounts for federal backup withholding if such withholding is required by written notice from the Internal Revenue Service issued subsequent to the date this Contract is executed.

22 NON-WAIVER

22.1 No waiver by any party of any default or nonperformance shall be deemed a waiver of any subsequent default or nonperformance.

23 ASSIGNMENT

23.1 Contractor may not assign any obligations of this Contract without the prior written consent of District. In the event of any assignment, Contractor shall remain responsible for its performance and that of any assignee under this Contract. This Contract shall be binding upon Contractor, and its successors and assigns, if any. Any assignment attempted to be made in violation of this Contract shall be void. Notwithstanding any notice of assignment, District's tender of payment to Contractor named herein, or to any person reasonably believed by District to be entitled to payment, shall satisfy District's obligation to pay, and in no event shall District be obligated to pay twice or be liable for any damages due to failure to pay the correct party.

24 CHOICE OF LAW, FORUM SELECTION, ENTIRE CONTRACT AND AMENDMENT

24.1 This Contract shall be construed under Minnesota law (without regard for choice of law considerations). Any action arising out of this Contract shall be heard by a state court in Minnesota. For this purpose, Contractor specifically consents to jurisdiction in Minnesota. This Contract constitutes the entire Contract and understanding of the parties and replaces any prior or contemporaneous agreement, whether written or oral. Any amendments to this Contract shall be in writing and executed by same parties who executed the original Contract, or their successors in office.

25 WARRANTY

25.1 Contractor expressly warrants and guarantees that the services performed under this Contract will be of the highest professional standards and quality. Contractor further represents that all services and goods (if any and as applicable) provided under this Contract: (i) are free from defects in material and workmanship; (ii) are of the quality, size and dimensions ordered; (iii) are fit for the particular needs and purposes of District as may be communicated to Contractor; (iv) comply with the highest warranties and representations expressed by Contractor orally or in any written document provided to or in the possession of District; (v) comply with all applicable laws, codes and regulations (including any published by any national or statewide association or groups); and (vi) are not restricted in any way by patents, copyrights, trade secrets, or any other rights of third parties. If any of the foregoing warranties are breached, Contractor agrees to correct all

defects and nonconformities at Contractor's sole expense, to be liable for all direct damages suffered District and any other persons, and to defend, indemnify, and hold harmless District and its Board, officers, students, employees, and agents from any claim asserted by any person resulting in whole or in part from such breach. The foregoing warranties and guarantees shall not be deemed waived by reason of the acceptance of the goods or services or payment by District.

26 SEVERABILITY

26.1 If any provision of this Contract shall be invalid or unenforceable with respect to any party, the remainder of the Contract, or the application of such provision to persons other than those as to which it is held invalid or unenforceable, shall not be affected and each provision of the remainder of the Contract shall be valid and be enforceable to the fullest extent permitted by law.

27 SURVIVABILITY

27.1 The terms, provisions, representations, and warranties contained in this Contract that by their sense and context are intended to survive the performance thereof by any of the parties hereunder shall so survive the completion of performance and termination of this Contract, including the making of any and all payments hereunder.

[The remainder of this page intentionally left blank.]

SPECIAL SCHOOL DISTRICT NO. 1

Signature: _____

Name: Melissa Sonnek

(Printed)

Title: Senior Academic Officer

Date: _____

CONTRACTOR NAME

Signature: 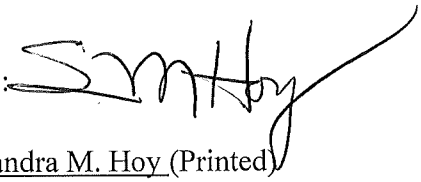

Name: Sandra M. Hoy (Printed)

Title: Chief Financial Officer

Date: 07/29/2025

Exhibit A:

Deliverables:

To provide Title I instructional services to Title eligible students in the nonpublic schools for the purpose of accelerating reading, math, and English language proficiency for participating students. Services are provided to Title I eligible students attending Ascension Catholic School, Cristo Rey Jesuit High School, and Risen Christ Catholic School Nonpublic schools in grades K-12 and designed to help students achieve grade level proficiency, based on standardized assessments, in the areas of reading, math, and English proficiency.

Service Outcome:

A. Community Partner. PROVIDER shall apply and become certified as a Minneapolis Public Schools Community Partner prior to providing any services under this contract and provide evidence of certification.

B. Instructional Services. PROVIDER shall provide educational services to students which services are reasonably calculated to help students achieve, as a minimum goal, one year's growth as determined by the standardized test that the nonpublic school uses. DISTRICT expects PROVIDER to provide accelerated instruction that assists students in achieving a gain greater than one year's expected growth.

C. Tutor Absences. PROVIDER shall make a good faith effort to provide a substitute teacher/tutor for any absence by the originally scheduled teacher/tutor only for any absence over three days, or as agreed upon by DISTRICT and/or nonpublic school officials.

D. Family Communication. PROVIDER shall ensure families are notified regarding their child's eligibility for service and provided information regarding their child's progress including, but not limited to the following:

1. PROVIDER shall notify families of their child's Title I eligibility in the form of a MPS Title I Parent Notification Letter by October 18th, 2025.

2. Families of students who are identified as eligible for and provided Title I services after October 18th, 2025 will be notified via letter by PROVIDER no more than two weeks after PROVIDER has received notice of the student's Title I eligibility.

3. PROVIDER will hold an annual MPS Title I Parent/Family Information Meeting with parents of Title I students by October 18th, 2025.

4. PROVIDER will give written progress reports and results of any testing it administered to that student at quarterly intervals to the student's parent/guardian at a minimum of four (4) times per year.

5. PROVIDER shall attend nonpublic school conferences and other scheduled school/family events whenever practicable. These services shall be billed as instructional services.

6. PROVIDER will send letters of invitation, coordinate outreach, and contact families via phone, meeting or home visit as appropriate to notify eligible families at each of the nonpublic schools listed in Attachment B of their child's eligibility for MPS Title I programs.

7. Provider will work with nonpublic administrators and DISTRICT to coordinate and plan the scope of services for Title I programs.

E. Cooperation. PROVIDER shall cooperate with DISTRICT, nonpublic officials, and each student's parent/guardian to develop an instructional program for the student. In cases where the instructional program has not been clearly defined, the PROVIDER will work with DISTRICT, in consultation with nonpublic school administrators, to develop a specific program at the nonpublic site within the parameters of the needs of the eligible students and the budget allocated at that site.

F. Identification of Students. PROVIDER shall provide services to all students who have been determined eligible and placed by DISTRICT with PROVIDER. For purposes of this Contract, a student will be deemed active once the student has been determined eligible for services by DISTRICT in collaboration with nonpublic officials.

G. Site Access. PROVIDER shall allow DISTRICT representatives and the student's parents or guardians' reasonable access to the site where PROVIDER provides educational services.

H. Equipment. All equipment purchased with Title I funds are the property of the DISTRICT, not the PROVIDER.

I. Neutrality. Classroom space, instruction, and materials and supplies are to be secular, neutral, and non-ideological.

J. Tutor Certification. Title I tutors are to be qualified in the content area and grade level for which they are tutoring students.

K. Compliance. PROVIDER will comply with all applicable state and federal laws including Title I statutory and regulatory requirements.

L. Instruction. PROVIDER shall provide both Title I instructional services to eligible students which are secular in nature. Subjects to be covered shall include reading and math proficiency. PROVIDER will ensure instructional group sizes are at appropriate levels to ensure student learning is accelerated and reasonably calculated to help students achieve, as a minimum goal, one year's growth as determined by the standardized tests that the nonpublic school uses.

M. Eligible Student. DISTRICT shall determine each student's eligibility in consultation with the nonpublic school administrators according to the use of multiple, educationally related objective selection criteria.

N. Reports and Documentation. PROVIDER shall provide DISTRICT with the following reports:

1. PROVIDER shall submit to the DISTRICT appropriate documentation of MPS Title I Parent/Family meetings such as MPS Title I flyers, sign-in sheets, and parent/student surveys upon request.

2. PROVIDER shall submit to the DISTRICT copies of written progress reports and results of any testing it administered to students upon request.

3. Beginning September 2025, PROVIDER shall submit its invoices by the 15th of each month following services to DISTRICT in the previous month as described in Exhibit A of this contract, including daily attendance records.

4. PROVIDER shall maintain proper and current documentation, including but not limited to: annual background checks; a list of approved tutors, employees, and/or agents providing services to students; schedules for services provided to each nonpublic school site, daily records of student services rendered including the name and address of student; the name of the PROVIDER'S tutor, employee, and/or agents who rendered the service; and the amount of time of such service.

Method of Evaluation:

A. Evaluation. PROVIDER is responsible for evaluating the effectiveness of the Title I Programs. This includes but is not limited to the use of MPS provided benchmark assessments to monitor student progress in reading and math.

B. Site Review. DISTRICT may conduct an on-site review and/or instructional observations of PROVIDER. On-site reviews may be announced or unannounced. DISTRICT may request monthly meetings with PROVIDER, in person or by telephone, on services provided by PROVIDER. PROVIDER shall cooperate with all such reviews and requests.

C. Quality of Services and Contract Renewal. In contemplating renewal of this contract in successive years, DISTRICT shall analyze the number of eligible students who achieve greater than one year's growth, with the target of grade level proficiency.

Fees:

DISTRICT and PROVIDER have agreed that the PROVIDER's hourly rate for Title I services is $157.46 per hour.

A. Administrative Costs: In all cases described in Exhibit A, the DISTRICT shall pay PROVIDER administrative costs in an amount not exceeding 10% of the total for Title I instructional services.

B. Family Involvement Costs. DISTRICT shall pay PROVIDER $150.00 per hour for services related to family involvement and family involvement activities. The provision of services related to family involvement is subject to the expectations set forth in Exhibit A.

C. Invoices. PROVIDER shall submit an invoice on its organizational letterhead for each month of service. From September 15, 2025 to June 15, 2026 PROVIDER shall submit invoices by the 15th of the month following the previous month of service for which it is billing DISTRICT based on the hourly rates listed above and listed in Exhibit B. Invoices must delineate services provided and fees billed for instructional services, family involvement services, professional development services, and administration services for each nonpublic school. PROVIDER shall submit its final invoice for fiscal year 2025-26 so that it is received by DISTRICT no later than July 9, 2026. PROVIDER understands that DISTRICT will make no payment on any invoice for the 2025-26 fiscal year if it receives after invoices July 10, 2026. DISTRICT reserves the right to request additional information from PROVIDER.

Invoices and related attached attendance sheets must include the following information:

1. Names of the school(s) where the service was provided;
2. Name of student(s) served;
3. Date(s) of service;
4. A detailed summary of the services provided;
5. Number of students served per week;
6. Number of minutes of service per student per session;
7. Subject area of service provided to student (e.g., math, reading, etc.);
8. Monthly expenses per school category (Instructional Services, Professional Development, and/or Administration);
9. Total expenditures for each school for the year.

D. Payment. DISTRICT shall pay PROVIDER within thirty (30) days of receipt of each complete invoice submitted in compliance with this Contract. DISTRICT does not pay in advance for services.

E. Allowable Costs: For the purposes of this Contract, costs are defined by the DISTRICT as:
   1. Instructional: PROVIDER costs for teacher and instructional aide salaries, including fringe benefits; instructional materials, including items such as books, computers and software for student use, workbooks, and supplies.
   2. Administrative: PROVIDER costs incurred to administer the program, including but not limited to: salaries and fringe benefits of the Director, computer assistants, area supervisors, and support staff; office rent and utilities; office equipment and supplies; postage and mailings; telephone; travel; special capital expenses; professional development for Title I teachers and supervisors who are employees of the PROVIDER; and the PROVIDER'S fee.
   3. Professional Development: PROVIDER costs incurred to provide professional development activities to the private school teachers of active students.

F. Site and Service Limits. The sites to be serviced by PROVIDER are listed in Exhibit B and incorporated herein. DISTRICT shall not pay an amount greater than what is listed in Exhibit B per school and shall not pay an amount greater than what is delineated by each particular budget line for services at each listed school.

[The remainder of this page intentionally left blank.]

EXHIBIT B: PAYMENT TERMS

Site and Service Limits (David Hoy and Associates 2025-2026)

School	Services to be Provided	Number of Title I Instructional Hours	Title I	Estimated # of Family Inv. Hours	Title I Family Involvement	Total
Ascension	Academic Services	1501.1	$236,364			
Cristo Rey	Academic Services	741.9	$116,819			
Risen Christ	Academic Services	316.5	$49,832			
REA	10% Admin		$40,301.50			
Total			**$443,315**			
	Hourly Rate	$ 157.46		Fam Inv. Rate	$ 150.00	

[The remainder of this page intentionally left blank.]

EXHIBIT C: STUDENT DATA PRIVACY

As used in this exhibit, the term "educational data" shall have the meaning ascribed to it under the Minnesota Government Data Practices Act ("MGDPA"), Minn. Stat. § 13.32 as amended.

1. Contractor acknowledges that all of the data created, collected, received, stored, used, maintained, or disseminated by Contractor in performing the services described in this Contract is subject to the requirements of the MGDPA, Minn. Stat. ch. 13, and Contractor must comply with those requirements as if it were a government entity. Contractor shall be subject to all civil remedies available under the MGDPA, Minn. Stat. § 13.08 as amended, for any violation of these obligations.

2. No educational data created, received, maintained, or disseminated by Contractor pursuant or incidental to this Contract shall become or be considered property of the Contractor. Any such educational data shall remain the property of the District.

3. If educational data maintained by Contractor pursuant or incidental to performance of this Contract are subject to a breach of security of the data, as that term is defined by the MGDPA, Minn. Stat. § 13.055 as amended, Contractor shall, upon discovering such breach, provide the District with all information necessary for the District to fulfill its obligations under the MGDPA.

4. Contractor shall not sell, share, or disseminate educational data, except as permitted under the MGDPA, Minn. Stat. § 13.32 as amended, or as part of a valid delegation or assignment of this Contract, if the terms of the Contract permit delegation or assignment. Any assignee or delegee must separately execute this Exhibit and is bound by the same terms.

5. Contractor shall not use educational data for any commercial purpose, including but not limited to marketing or advertising to a student or parent.

    a. The term "commercial purpose," does not include providing the specific services agreed upon in this Contract.

    b. Contractor may use deidentified aggregate information for the purpose of improving, maintaining, developing, supporting, or diagnosing the Contractor's site, service, or operation, as long as all direct and indirect identifiers have been removed from the data prior to use.

6. Contractor's employees, officers, agents, and sub-contractors, if applicable, shall only have access to educational data if authorized.

7. Contractor's employees, officers, agents, and sub-contractors, if applicable, shall only be authorized to access educational data if such access is necessary to fulfill their official duties in the performance of this Contract.

8. Unless renewal of the Contract is reasonably anticipated, Contractor shall destroy or return all educational data created, received, or maintained pursuant or incidental to the Contract within 90 days of the expiration of this Contract.

9. Contractor shall abide with all the requirements and restrictions of Minn. Stat. § 13.32, as amended, that pertain to or address technology providers. Contractor shall be considered a "technology provider" for purposes of Section 13.32.

BY SIGNING BELOW, CONTRACTOR ACKNOWLEDGES AND AGREES THAT IT UNDERSTANDS THE TERMS OF THIS EXHIBIT, THAT THESE TERMS ARE PART OF ITS CONTRACT WITH THE DISTRICT, AND THAT IT AGREES TO BE BOUND BY AND ABIDE BY THESE TERMS.

[CONTRACTOR NAME]

Signature

Sandra M. Hoy
Name

CFO
Title

07/29/2025
Date

MINNEAPOLIS PUBLIC SCHOOLS
Urban Education. Global Citizens.

CONTRACT FOR GOODS – above $50,000

This Contract is entered into between Special School District No. 1, "District", a special school district created and existing under the laws of Minnesota, and ECA Science Kit Services Ready-To-Teach. "Contractor" (collectively "parties") to provide Materials and Professional development for our expanded Science pilot at Minneapolis Public Schools.

1 TERM OF CONTRACT

1.1 This Contract is effective on 8/1/25. or the date of the last signature of the parties, whichever is later, and shall remain in effect until 6/30/26, or until all obligations set forth in this Contract have been satisfactorily fulfilled, or the Contract has been terminated, whichever occurs first. Contractor shall have a continuing obligation, after said Contract period, to comply with any provision of this Contract intended for District's protection or benefit, or that that by its sense and context, is intended to survive the completion, expiration or termination of this Contract.

1.2 Contractor understands that NO WORK SHOULD BEGIN UNDER THIS CONTRACT until all required signatures on this Contract have been obtained and the Contract has been authorized and/or approved by the District's Board. Any work performed by Contractor prior to such time shall be considered as having been performed at Contractor's OWN RISK and as a volunteer.

2 SCOPE OF WORK

2.1 Contractor shall perform all of the services/delivery of goods set forth herein and any exhibits attached hereto as **Exhibit A** ("Scope of Work"). Contractor understands that time is of the essence in this Contract and agrees to meet all milestones indicated in this section, in the Contract herein and any exhibits attached hereto.

3 CONSIDERATION AND TERMS OF PAYMENT

The consideration for all services (and goods if any) performed or supplied by Contractor under this Contract shall be paid by District as described below.

3.1 *Total Obligation*

District's total obligation to Contractor/Vendor under this Contract, including compensation for goods, and/or services, and reimbursable expenses (if applicable), shall not exceed $206,990.56. Contractor/Vendor shall not receive any additional reimbursement for materials or subsistence expenses incurred in the performance of this Contract.

3.2 *Frequency of Invoicing and Terms of Payment*

Subject to the conditions herein, payment shall be made by District within thirty (30) days upon receipt of Contractor's invoice for goods delivered or services rendered pursuant to this Contract. The Contractor's standard invoice shall be submitted after satisfactory completion of services on a monthly basis. District has no obligation to pay for services that are not satisfactorily performed or performed in violation of federal, state or local law, ordinance, rule or regulation. In the case of a dispute about satisfactory performance of services, the parties agree to work in good faith to resolve any disputes. If either party does not dispute an invoice in writing within 180 days of receipt of the invoice, no action challenging the invoice may be taken.

As applicable, for all agreed upon work performed by Contractor or Contractor's personnel in the provision of goods and/or services stipulated herein, District shall pay Contractor at the hourly or per diem rates as set forth in the applicable **Exhibit B**. Payment shall be made to Contractor based on the hours recorded provided such hours are in accordance with the terms of this Contract. Notwithstanding anything to the contrary, and without limitation, District has not promised or guaranteed any minimum amount of work, and Contractor understands and acknowledges same. District has no obligation to pay for overtime or holiday work, nor will it pay premiums for overtime and holidays.

3.3 *Taxes.*

District is exempt from paying Minnesota sales and use taxes on certain purchases, as provided in Minnesota Statute, Section 297A.70. Contractor shall not charge District for such sales and use taxes. Alternatively, Contractor shall be responsible for the payment of any and all sales taxes to the Minnesota Department of Revenue relating to the following taxable items sold pursuant to this Contract; construction materials, leasing of motor vehicles, food and lodging, [See Minnesota Statute 297A.70]. Contractor shall promptly reimburse District for any and all such sales and use taxes paid by District to any governmental authority on behalf of Contractor including penalties and interest with

respect thereto, and including any and all expenses (including attorneys' fees) or damages that result from a failure by Contractor to properly remit or reimburse District for any and all such sales and use taxes provided above.

District may be obligated by state and federal law to withhold state and federal taxes from the consideration stated herein. These taxes may consist of, but are not limited to, the Minnesota state entertainer tax, Minnesota state nonresident withholding tax, federal withholding on payments to foreign nonresident aliens, and federal backup withholding.

4 INSPECTION OF GOODS & REJECTION

4.1 Buyer is entitled to inspect the Goods upon delivery. If the Goods are unacceptable for any reason, Buyer must reject them at the time of delivery up to ten (10) business days from the date of delivery. If Buyer has not rejected the Goods within ten (10) business days from the date of delivery, Buyer shall have waived any right to reject that specific delivery of Goods.

4.2 In the event Buyer rejects the Goods, Buyer shall allow Seller a reasonable time to cure the deficiency. A reasonable time period shall be determined by industry standards for the Goods, as well as the Seller and Buyer.

5 RISK OF LOSS

5.1 Risk of loss will be on the Seller until the time when the Buyer accepts delivery. Seller shall maintain any and all necessary insurance in order to insure the Goods against loss at Seller's own expense.

6 TITLE

6.1 Title to the Goods will remain with the Seller until Buyer accepts delivery.

7 FORCE MAJEURE

7.1 Non-delivery or default of this Agreement due to labor disputes, transportation shortage, delay or shortage of materials to produce the Goods, fires, accidents, Acts of God, or any other causes outside of Seller's control shall be notified to Buyer immediately upon realization that it will not be able to deliver the Goods as promised. Either Party may terminate this Agreement upon such notice.

8 GENERAL TERMS AND CONDITIONS

8.1 The terms and conditions contained in this Contract shall govern and shall take precedence over any different or additional terms and conditions which Contractor may have included in any documents attached to or accompanying this Contract. Any handwritten changes on the face of this document shall be ignored and have no legal effect unless initialed by all parties. If this Agreement was made pursuant to a Request for Proposal (RFP) or Request for Information (RFI), the following order of precedence shall apply: (1) this Contract and its Exhibits, (2) District's RFP or RFI, and (3) Contractor's Response to District's RFP or RFI.

9 AFFIRMATIVE ACTION, EQUAL EMPLOYMENT OPPORTUNITY

9.1 The District is committed to the policy that all persons shall have equal access to its programs, facilities, and employment without regard to race, color, creed, religion, sex, national origin, age, marital status, disability, public assistance status, veteran status, or sexual orientation and is committed to transacting business only with firms who follow these practices. Contractor must apply every good faith effort to ensure implementation of this policy in their practices of employment, upgrade, demotion or transfer, recruitment, or recruitment advertising, layoff or termination, rates of pay or other forms of compensation, and selection for training, including apprenticeship. As applicable, Contractor shall also develop and have on file for each of its establishments, written Affirmative Action Plans, as may be required by the rules and regulations of the Secretary of Labor. If applicable, Contractor certifies that it has received a certificate of compliance from the Minnesota Commissioner of Human Rights for its affirmative action plan. By accepting this Contract, Contractor certifies that it complies with all applicable federal and state laws as well as District policies related to non-discrimination, equal employment opportunity, and affirmative action.

10 DATA PRIVACY

10.1 Contractor agrees that any information it creates, collects, receives, stores, uses, or disseminates during the course of its performance, which concerns the personal, financial, or other affairs of the District, its Board, officers, employees or students shall be kept confidential and in conformance with all state and federal laws relating to data privacy, including, without limitation, the Minnesota Government Data Practices Act, Minnesota Statute, Chapter 13. Contractor must comply with any applicable requirements as if it were a governmental entity. The remedies in Minn. Stat. § 13.08 apply to the Contractor. The Contractor will report immediately to the District any requests from third parties for information related to this Contract. The District will respond to such data requests. All subcontracts, if allowed, shall contain the same or similar data practices compliance requirements.

10.2 Contractors that provide school-issued devices for student use and directly or indirectly create, receive, or maintain educational data incidental to performing their duties under this Contract shall also sign Exhibit C ("Student Data Privacy"). "School-issued devices," as used herein, refers to hardware or software that is provided to an individual

student for that student's dedicated personal use, and includes devices issued through a one-to-one program.

11 USE OF DISTRICT NAME OR LOGO

11.1 Contractor agrees not to use the name, logo, or any other marks (including, but not limited to, colors and music) owned by or associated with the District or the name of any representative of the District in any sales promotion work or advertising, or any form of publicity, without the written permission of the District.

12 INDEPENDENT CONTRACTOR

12.1 Contractor shall perform its duties hereunder as an independent contractor and not as an employee of the District. Neither Contractor nor any agent or employee of Contractor shall be or shall be deemed to be an agent or employee of the District. Contractor shall pay when due all required employment taxes and income tax withholding, including all federal and state income tax on any monies paid pursuant to this Contract. Contractor acknowledges that Contractor and its employees are not entitled to tax withholding, worker's compensation, unemployment compensation, or any employee benefits, statutory or otherwise. Contractor shall have no authorization, express or implied, to bind District to any agreements, liability, or understanding except as expressly set forth herein. Contractor shall be solely responsible for the acts of Contractor, its employees and agents.

12.2 Contractor shall hold District completely harmless from and against any such contributions, premiums and taxes described above and from all claims and liability pertaining to those or any other item for which Contractor is responsible under this Contract, and from all attorney's fees and other costs incurred by District in contesting or defending against any responsibility therefore which is asserted against District.

13 WORKER HEALTH, SAFETY AND TRAINING

13.1 Contractor shall be solely responsible for the health and safety of its employees and/or self in connection with the work performed under this Contract. Contractor shall make arrangements to ensure the health and safety of all subagents and other persons who may perform work in connection to this Contract. Contractor shall ensure all personnel, subagents and/or self are properly trained and supervised and, when applicable, duly licensed or certified appropriate to the tasks performed under this Contract. Contractor shall comply with federal, state and local occupational safety and health standards, regulations, and rules promulgated pursuant to the Occupational Health and Safety Act that are applicable to the work performed by Contractor. Contractor shall develop and implement an emergency plan and procedures to follow in emergencies.

14 BUREAU OF CITIZENSHIP & IMMIGRATION SERVICES REQUIREMENTS

14.1 Contractor shall comply with all applicable requirements of the BCIS relating to employment including but not limited to confirming nationality for all employees and complying with requirements for employing aliens if appropriate.

15 INSURANCE

15.1 At all times during its performance under this Contract, Contractor shall obtain and keep in force comprehensive general liability insurance, including coverage for death, bodily or personal injury, property damage, liability and automobile coverages, with limits of not less than $1,500,000 each claim and $1,500,000 each occurrence covering claims that arise out of its acts and operations in providing services to the District or at limits established for a municipal corporation by Minnesota Statute Section 466.04. All such certificates evidencing such insurance shall name District as additional insured. Contractor may meet the limits above $1,000,000 per occurrence through umbrella or excess coverage.

15.2 Contractor represents that it has worker's compensation insurance to the extent required by law and agrees to furnish proof of such insurance for worker's compensation and the liability insurance, upon request. Contractor also represents that it has professional liability insurance with limits of not less than $1,500,000 each claim and $1,500,000 each occurrence covering claims that arise out of its acts and operations in providing services to the District, but shall not name the District as an additional insured to the coverage.

15.3 Contractor shall provide all such certificates to District. Contractor shall not cancel or revise any insurance coverage required by this section during the term of this Contract, and shall require its insurer to mail the District a notice if the coverage is cancelled or revised.

16 INDEMNIFICATION

16.1 Contractor agrees to release, defend, indemnify, and hold harmless District, its board, officers, students, employees, and agents from all liability, injuries, claims, damages (including claims of bodily injury, property damage, or negligence), or loss, including costs, expenses, and attorneys' fees, which arise in connection with, in relation to, or as a result of Contractor's negligent acts or omissions or in connection with Contractor's breach of warranties. The foregoing agreement to release, defend, indemnify and hold harmless shall not apply to the extent such liability, injuries, claims, damages, or loss was caused by the intentional, willful, or wanton acts of District. Contractor shall not settle or compromise any claim in which the District has been named a party and for which Contractor must indemnify the District without a signed agreement approved by the District.

17 LIMITATION ON LIABILTY

17.1 In no event shall the District be liable for any indirect, consequential, incidental, lost profits or like expectancy damages arising out of the Contract. District's maximum obligation under this Contract shall not exceed the amount set forth herein.

18 CONFLICT OF INTEREST/CODE OF ETHICS

18.1 Contractor agrees that it will not represent any other party or client which may create a conflict of interest in its representation with the District. Contractor agrees to be bound by the District's Code of Ethics. In particular, Contractor: (i) certifies that it has not paid kickbacks directly or indirectly to any District employee for the purpose of obtaining this or any other District Contract; (ii) agrees to cooperate fully with any investigation involving a possible violation; and (iii) agrees to report any suspected violations to the District. Contractor certifies that it has provided no fees, gifts, gratuities, compensation, or anything of value in violation any applicable laws or District policies.

19 COMPLIANCE WITH LAWS AND DEBARMENT

19.1 Contractor certifies that all goods or services furnished under this Contract shall comply with all applicable federal, state, and local laws and regulations, as well as District policies and procedures, regardless of whether such laws and regulations are specifically set forth in this Contract. Contractor represents that it is not currently debarred or suspended by any federal agency from doing business with the federal or state government. Contractor shall notify District if it becomes debarred or suspended during the term of this Contract. District may immediately terminate this Contract in the event of such termination or suspension and Contractor shall be responsible for any costs incurred by District in connection therewith.

20 TERMINATION

20.1 The District and/or Contractor may terminate this Contract at any time without cause, upon thirty (30) days written notice to the other Party. In the event of such termination, Contractor shall be entitled to payment, calculated on a pro rata or other equitable basis, determined by District in its sole discretion, for work or services satisfactorily performed. In no event shall Contractor be paid for work performed or costs incurred after termination, or for costs incurred by suppliers or subcontractors which reasonably could have been avoided.

20.2 District may terminate this Contract in whole or in part for cause upon seven (7) days written notice if Contractor fails to comply with any material term or condition of this Contract, becomes insolvent or files for bankruptcy protection, or fails to comply in a material way with the requirements of this Contract. Late delivery of goods or services, or delivery of goods or services that are defective or do not conform to the Contract shall, without limitation, be causes allowing District to terminate for cause. If a determination is made that District improperly terminated this Contract for Cause, then such termination shall be deemed to have been for without cause.

20.3 Notwithstanding the above, Contractor shall not be relieved of liability to the District for damages sustained by the District as a result of any breach of this Contract by the contactor. The District, may, in such event, withhold payments due to the Contractor for the purpose of set-off until such time as the exact amount of damages due to the District is determined. The rights or remedies provided here shall not limit the District, in case of any default, error or omissions, by the Contractor, from asserting any other right or remedy allowed by law. Nothing in this Contract shall be construed as a waiver of any right, remedy, liability limit or immunity of the District under law.

21 RETURN OF DATA

21.1 Within fifteen (15) days of the completion or earlier termination of this Contract, or upon earlier request of the District, Contractor shall return all documents, data and other information provided by the District to Contractor, or Contractor's employees or agents in connection with this Contract. Additionally, Contractor, upon the request of the District, shall destroy all copies of such District provided data, documents, or information in Contractor's possession or control, and provide District with proof of such destruction.

22 RECORDS MANAGEMENT AND MAINTENANCE

22.1 District shall have the right to inspect and copy such books, records, and documents (in whatever medium they exist) as well as all accounting procedures and practices of Contractor, its agents, and subcontractors to verify Contractor's performance and all expenses submitted pursuant to the terms of this Contract. Contractor shall make such items available for inspection during normal business hours at Contractor's place of business. Such records may be subject to copy, review and/or audit by District, State Auditor and/or the Comptroller General of the United States, or a duly authorized representative, if federal funds are used for any work under this Contract. All such items shall be retained by Contractor during the term of this Contract and for a period of six (6) years after the delivery of the goods and/or services. Any items relating to a claim arising out of the performance of this Contract shall be retained by Contractor, its agents and subcontractors, if any, until the claim has been resolved.

23 NOTICES/ADMINISTRATION

Except as otherwise provided in this Contract, all notices, requests and other communications that a party is required or elects to deliver shall be in writing and shall be delivered personally, or by facsimile or electronic mail (provided such delivery is confirmed), or by a recognized overnight courier service or by United States mail, first-class, certified or registered, postage prepaid, return receipt requested, to the other parties at the address set forth below or to such other address as such party may designate by notice given pursuant to this section.

Special School District No. 1
Division: Core Academics.
Attn: Maria Rollinger.
1250 W Broadway

Minneapolis, MN 55411
Email: maria.rollinger@mpls.k12.mn.us

CONTRACTOR

NAME: Jennifer (Jeny) Apt
Address: 1981 Dallavo Dr, Commerce Township, MI 48390.
Phone: 800-537-0008.
Email: japt@ecakitservices.com.

ACKNOWLEDGMENT

23.1 In signing, Contractor certifies under penalties of perjury (see Section 6109 of the IRS Code for further penalties) that: (1) the taxpayer ID number (TIN) provided to District is correct; (2) it is not subject to back up withholding because (a) it is exempt from such withholding, (b) it has not been notified by the IRS that it is subject to backup withholding as a failure to report all interest or dividends, or (c) the IRS has notified it that it is no longer subject to backup withholding; (3) it is a U.S. person (including a U.S. resident alien); and (4) it has full authority to execute this Contract and perform its obligation under this Contract. Contractor must cross out and initial item (2) and notify District in writing, if Contractor has been notified by the IRS that it is currently subject to backup withholding because of under reporting interest or dividends on its tax return. Contractor must cross out item (3) above if it is not a U.S person for tax purposes or U.S. resident alien.

23.2 Notwithstanding this certification, Contractor hereby acknowledges that District has the right to withhold amounts for federal backup withholding if such withholding is required by written notice from the Internal Revenue Service issued subsequent to the date this Contract is executed.

24 NON-WAIVER

24.1 No waiver by any party of any default or nonperformance shall be deemed a waiver of any subsequent default or nonperformance.

25 ASSIGNMENT

25.1 Contractor may not assign any obligations of this Contract without the prior written consent of District. In the event of any assignment, Contractor shall remain responsible for its performance and that of any assignee under this Contract. This Contract shall be binding upon Contractor, and its successors and assigns, if any. Any assignment attempted to be made in violation of this Contract shall be void. Notwithstanding any notice of assignment, District's tender of payment to Contractor named herein, or to any person reasonably believed by District to be entitled to payment, shall satisfy District's obligation to pay, and

in no event shall District be obligated to pay twice or be liable for any damages due to failure to pay the correct party.

26 CHOICE OF LAW, FORUM SELECTION, ENTIRE CONTRACT AND AMENDMENT

26.1 This Contract shall be construed under Minnesota law (without regard for choice of law considerations). Any action arising out of this Contract shall be heard by a state court in Minnesota. For this purpose, Contractor specifically consents to jurisdiction in Minnesota. This Contract constitutes the entire Contract and understanding of the parties and replaces any prior or contemporaneous agreement, whether written or oral. Any amendments to this Contract shall be in writing and executed by same parties who executed the original Contract, or their successors in office.

27 WARRANTY

27.1 Contractor expressly warrants and guarantees that the services performed under this Contract will be of the highest professional standards and quality. Contractor further represents that all services and goods (if any and as applicable) provided under this Contract: (i) are free from defects in material and workmanship; (ii) are of the quality, size and dimensions ordered; (iii) are fit for the particular needs and purposes of District as may be communicated to Contractor; (iv) comply with the highest warranties and representations expressed by Contractor orally or in any written document provided to or in the possession of District; (v) comply with all applicable laws, codes and regulations (including any published by any national or statewide association or groups); and (vi) are not restricted in any way by patents, copyrights, trade secrets, or any other rights of third parties. If any of the foregoing warranties are breached, Contractor agrees to correct all defects and nonconformities at Contractor's sole expense, to be liable for all direct damages suffered District and any other persons, and to defend, indemnify, and hold harmless District and its Board, officers, students, employees, and agents from any claim asserted by any person resulting in whole or in part from such breach. The foregoing warranties and guarantees shall not be deemed waived by reason of the acceptance of the goods or services or payment by District.

28 SEVERABILITY

28.1 If any provision of this Contract shall be invalid or unenforceable with respect to any party, the remainder of the Contract, or the application of such provision to persons other than those as to which it is held invalid or unenforceable, shall not be affected and each provision of the remainder of the Contract shall be valid and be enforceable to the fullest extent permitted by law.

29 SURVIVABILITY

29.1 The terms, provisions, representations, and warranties contained in this Contract that by their sense and context are intended to survive the performance thereof by any of

the parties hereunder shall so survive the completion of performance and termination of this Contract, including the making of any and all payments hereunder.

[The remainder of this page intentionally left blank.]

SPECIAL SCHOOL DISTRICT NO. 1

Signature: _____

Name: Maria Rollinger.
(Printed)

Title: Executive Director of Academics

Date: _____

CONTRACTOR NAME

Signature: _____

Name: Jennifer Apt
(Printed)

Title: VP Business Development

Date: _____

EXHIBIT A: SCOPE OF WORK

Deliverables:

Science materials and Professional development in support of our Expanded Science Pilot for Biology, Chemistry and Physics.

Service Outcome:

Data to make an informed decision about the Science Curriculum adoption

Method of Evaluation

Teacher, student, and community survey.

[The remainder of this page intentionally left blank.]

EXHIBIT B: PAYMENT TERMS

If there are exhibits to describe the payment terms:

Click or tap here to enter text.

[The remainder of this page intentionally left blank.]

EXHIBIT C: STUDENT DATA PRIVACY

As used in this exhibit, the term "educational data" shall have the meaning ascribed to it under the Minnesota Government Data Practices Act ("MGDPA"), Minn. Stat. § 13.32 as amended.

1. Contractor acknowledges that all of the data created, collected, received, stored, used, maintained, or disseminated by Contractor in performing the services described in this Contract is subject to the requirements of the MGDPA, Minn. Stat. ch. 13, and Contractor must comply with those requirements as if it were a government entity. Contractor shall be subject to all civil remedies available under the MGDPA, Minn. Stat. § 13.08 as amended, for any violation of these obligations.

2. No educational data created, received, maintained, or disseminated by Contractor pursuant or incidental to this Contract shall become or be considered property of the Contractor. Any such educational data shall remain the property of the District.

3. If educational data maintained by Contractor pursuant or incidental to performance of this Contract are subject to a breach of security of the data, as that term is defined by the MGDPA, Minn. Stat. § 13.055 as amended, Contractor shall, upon discovering such breach, provide the District with all information necessary for the District to fulfill its obligations under the MGDPA.

4. Contractor shall not sell, share, or disseminate educational data, except as permitted under the MGDPA, Minn. Stat. § 13.32 as amended, or as part of a valid delegation or assignment of this Contract, if the terms of the Contract permit delegation or assignment. Any assignee or delegee must separately execute this Exhibit and is bound by the same terms.

5. Contractor shall not use educational data for any commercial purpose, including but not limited to marketing or advertising to a student or parent.

    a. The term "commercial purpose," does not include providing the specific services agreed upon in this Contract.

    b. Contractor may use deidentified aggregate information for the purpose of improving, maintaining, developing, supporting, or diagnosing the Contractor's site, service, or operation, as long as all direct and indirect identifiers have been removed from the data prior to use.

6. Contractor's employees, officers, agents, and sub-contractors, if applicable, shall only have access to educational data if authorized.

7. Contractor's employees, officers, agents, and sub-contractors, if applicable, shall only be authorized to access educational data if such access is necessary to fulfill their official duties in the performance of this Contract.

8. Unless renewal of the Contract is reasonably anticipated, Contractor shall destroy or return all educational data created, received, or maintained pursuant or incidental to the Contract within 90 days of the expiration of this Contract.

9. Contractor shall abide with all the requirements and restrictions of Minn. Stat. § 13.32, as amended, that pertain to or address technology providers. Contractor shall be considered a "technology provider" for purposes of Section 13.32.

BY SIGNING BELOW, CONTRACTOR ACKNOWLEDGES AND AGREES THAT IT UNDERSTANDS THE TERMS OF THIS EXHIBIT, THAT THESE TERMS ARE PART OF ITS CONTRACT WITH THE DISTRICT, AND THAT IT AGREES TO BE BOUND BY AND ABIDE BY THESE TERMS.

[CONTRACTOR NAME]

_____	_____
Signature	Name
_____	_____
Title	Date

AMENDMENT TO CONTRACT BETWEEN: SPECIAL SCHOOLS DISTRICT NO.1 AND Follett School Solutions Inc.

This Amendment ("Amendment") to the Contract between Special School District No. 1 and Follett School Solutions Inc. dated 7/24/2025 ("Contract") is made and entered into by and between Special School District No.1 ("District") and Follett School Solutions Inc. ("Contractor") (collectively "parties').

WHEREAS, Special School District No.1, a special school district created and existing under Minnesota law ("District") and Follett School Solutions Inc. ("Contractor") entered into a contract titled CONTRACT FOR SERVICES for a period between 7/1/2021 through 6/30/2026 ("Contract"), and

WHEREAS, the Parties now desire to amend the Contract number: SRM: 4400000993

1. *Original contract amount:* $628,990.50
2. *Accumulative contract amount:* $633,463.76

NOW THEREFORE IT IS HEREBY AGREED by the Parties to amend the Contract as follows:

Section: 3.1 Total Obligation

Description: annual subscription increases were greater than anticipated, with additional sites added that were not originally accounted for.

Except as herein amended, the terms, conditions and provisions of the contract shall apply to and govern the provisions of this Amendment.

(The remainder of this page intentionally left blank.)

SPECIAL SCHOOL DISTRICT NO. 1

Signature: _____

Name: Click or tap here to enter text.

Title: Click or tap here to enter text.

Date: _____

Click or tap here to enter text.:

Signature: _____

Name: Click or tap here to enter text.

Title: Click or tap here to enter text.

Date: _____

MINNEAPOLIS PUBLIC SCHOOLS
Urban Education. Global Citizens.

CONTRACT FOR SERVICES – $25,000 above

This Contract is entered into between Special School District No. 1, "District", a special school district created and existing under the laws of Minnesota, and Follett School Solutions "Contractor" (collectively "parties") to provide Destiny Library/Resource Manager to Minneapolis Public Schools.

TERM OF CONTRACT

1.1 This Contract is effective on 07/01/2021 or the date of the last signature of the parties, whichever is later, and shall remain in effect until 06/30/2026, or until all obligations set forth in this Contract have been satisfactorily fulfilled, or the Contract has been terminated, whichever occurs first. Contractor shall have a continuing obligation, after said Contract period, to comply with any provision of this Contract intended for District's protection or benefit, or that that by its sense and context, is intended to survive the completion, expiration or termination of this Contract.

1.2 Contractor understands that NO WORK SHOULD BEGIN UNDER THIS CONTRACT until all required signatures on this Contract have been obtained and the Contract has been authorized and/or approved by the District's Board. Any work performed by Contractor prior to such time shall be considered as having been performed at Contractor's OWN RISK and as a volunteer.

2 SCOPE OF WORK

2.1 Contractor shall perform all of the services set forth herein and any exhibits attached hereto as **Exhibit A** ("Scope of Work"). Contractor understands that time is of the essence in this Contract and agrees to meet all milestones indicated in this section, in the Contract herein and any exhibits attached hereto.

3 CONSIDERATION AND TERMS OF PAYMENT

The consideration for all services (and goods if any) performed or supplied by Contractor under this Contract shall be paid by District as described below.

3.1 ***Total Obligation***

District's total obligation to Contractor under this Contract, including compensation for goods, services, and reimbursable expenses shall not exceed $125,798.10 for FY21-22.

Contractor shall not receive any additional reimbursement for materials or subsistence expenses incurred in the performance of this Contract.

3.2 ***Frequency of Invoicing and Terms of Payment***

Subject to the conditions herein, payment shall be made by District within thirty (30) days upon receipt of Contractor's invoice for goods delivered or services rendered pursuant to this Contract. The Contractor's standard invoice shall be submitted after satisfactory completion of services on a monthly basis. District has no obligation to pay for services that are not satisfactorily performed or performed in violation of federal, state or local law, ordinance, rule or regulation. In the case of a dispute about satisfactory performance of services, the parties agree to work in good faith to resolve any disputes. If either party does not dispute an invoice in writing within 180 days of receipt of the invoice, no action challenging the invoice may be taken.

As applicable, for all agreed upon work performed by Contractor or Contractor's personnel in the provision of goods and/or services stipulated herein, District shall pay Contractor at the hourly or per diem rates as set forth in the applicable **Exhibit B**. Payment shall be made to Contractor based on the hours recorded provided such hours are in accordance with the terms of this Contract. Notwithstanding anything to the contrary, and without limitation, District has not promised or guaranteed any minimum amount of work, and Contractor understands and acknowledges same. District has no obligation to pay for overtime or holiday work, nor will it pay premiums for overtime and holidays.

3.3 ***Taxes.***

District is exempt from paying Minnesota sales and use taxes on certain purchases, as provided in Minnesota Statute, Section 297A.70. Contractor shall not charge District for such sales and use taxes. Alternatively, Contractor shall be responsible for the payment of any and all sales taxes to the Minnesota Department of Revenue relating to the following taxable items sold pursuant to this Contract; construction materials, leasing of motor vehicles, food and lodging, [See Minnesota Statute 297A.70]. Contractor shall promptly reimburse District for any and all such sales and use taxes paid by District to any governmental authority on behalf of Contractor including penalties and interest with respect thereto, and including any and all expenses (including attorneys' fees) or damages that result from a failure by Contractor to properly remit or reimburse District for any and all such sales and use taxes provided above.

District may be obligated by state and federal law to withhold state and federal taxes from the consideration stated herein. These taxes may consist of, but are not limited to, the Minnesota state entertainer tax, Minnesota state nonresident withholding tax, federal withholding on payments to foreign nonresident aliens, and federal backup withholding.

3.4 ***Fund Availability; Federal Funds Contingency.***

Financial obligations of District payable after the current fiscal year are contingent upon funds for that purpose being appropriated, budgeted and otherwise made available. If this Contract is funded in whole or in part with federal funds, District's payment obligations

are subject to and contingent upon the continuing availability of federal funds for the purposes hereof.

4 GENERAL TERMS AND CONDITIONS

4.1 The terms and conditions contained in this Contract shall govern and shall take precedence over any different or additional terms and conditions which Contractor may have included in any documents attached to or accompanying this Contract. Any handwritten changes on the face of this document shall be ignored and have no legal effect unless initialed by all parties. If this Agreement was made pursuant to a Request for Proposal (RFP) or Request for Information (RFI), the following order of precedence shall apply: (1) this Contract and its Exhibits, (2) District's RFP or RFI, and (3) Contractor's Response to District's RFP or RFI.

5 AFFIRMATIVE ACTION, EQUAL EMPLOYMENT OPPORTUNITY

5.1 The District is committed to the policy that all persons shall have equal access to its programs, facilities, and employment without regard to race, color, creed, religion, sex, national origin, age, marital status, disability, public assistance status, veteran status, or sexual orientation and is committed to transacting business only with firms who follow these practices. Contractor must apply every good faith effort to ensure implementation of this policy in their practices of employment, upgrade, demotion or transfer, recruitment, or recruitment advertising, layoff or termination, rates of pay or other forms of compensation, and selection for training, including apprenticeship. As applicable, Contractor shall also develop and have on file for each of its establishments, written Affirmative Action Plans, as may be required by the rules and regulations of the Secretary of Labor. If applicable, Contractor certifies that it has received a certificate of compliance from the Minnesota Commissioner of Human Rights for its affirmative action plan. By accepting this Contract, Contractor certifies that it complies with all applicable federal and state laws as well as District policies related to non-discrimination, equal employment opportunity, and affirmative action.

6 BACKGROUND CHECKS

6.1 Contractor shall screen Contractor and all paid and volunteer employees and agents, including interviews, reference checks, credit history (if handling district funds), driving history and insurance coverage (if transporting district staff, students or families). And, Contractor shall conduct criminal background checks in accordance with state and federal law and District policy for Contractor and all paid and volunteer employees and agents who will have direct contact with children under this Contract. Background checks will be done prior to any contact with children, and shall be done in accordance with applicable state and federal laws, including but not limited to Minn. Stat. Sections 299C.61-.64; Minn. Stat. Section 123B.03; 42 U.S.C.Section 5119a and 42 U.S.C. Section 14501-05.

6.2 Contractor is responsible for ensuring that all paid and volunteer employees and agents who will be in contact with District staff and students are appropriate persons to conduct such work.

7 DATA PRIVACY

7.1 Contractor agrees that any information it creates, collects, receives, stores, uses, or disseminates during the course of its performance, which concerns the personal, financial, or other affairs of the District, its Board, officers, employees or students shall be kept confidential and in conformance with all state and federal laws relating to data privacy, including, without limitation, the Minnesota Government Data Practices Act, Minnesota Statute, Chapter 13. Contractor must comply with any applicable requirements as if it were a governmental entity. The remedies in Minn. Stat. § 13.08 apply to the Contractor. The Contractor will report immediately to the District any requests from third parties for information related to this Contract. The District will respond to such data requests. All subcontracts, if allowed, shall contain the same or similar data practices compliance requirements.

8 OWNERSHIP OF MATERIAL

8.1 The Contractor expressly waives to the District any claim to copyright pertaining to all new materials, publications, and documents produced as a result of this Contract and agrees that the District shall have exclusive right to and responsibility for their distribution, publication, copyrighting (when applicable) and all other matters relating to dissemination of the materials. Contractor shall not use, willingly allow or cause to have such materials used for any purpose other than performance of Contractor's obligations under this Contract without prior written consent of the District.

9 USE OF DISTRICT NAME OR LOGO

9.1 Contractor agrees not to use the name, logo, or any other marks (including, but not limited to, colors and music) owned by or associated with the District or the name of any representative of the District in any sales promotion work or advertising, or any form of publicity, without the written permission of the District.

10 INDEPENDENT CONTRACTOR

10.1 Contractor shall perform its duties hereunder as an independent contractor and not as an employee of the District. Neither Contractor nor any agent or employee of Contractor shall be or shall be deemed to be an agent or employee of the District. Contractor shall pay when due all required employment taxes and income tax withholding, including all federal and state income tax on any monies paid pursuant to this Contract. Contractor acknowledges that Contractor and its employees are not entitled to tax withholding, worker's compensation, unemployment compensation, or any employee benefits, statutory or otherwise. Contractor shall have no authorization, express or implied, to bind District to any agreements, liability, or understanding except as expressly set forth herein. Contractor shall be solely responsible for the acts of Contractor, its employees and agents.

10.2 Contractor shall hold District completely harmless from and against any such contributions, premiums and taxes described above and from all claims and liability pertaining to those or any other item for which Contractor is responsible under this

Contract, and from all attorney's fees and other costs incurred by District in contesting or defending against any responsibility therefore which is asserted against District.

11 WORKER HEALTH, SAFETY AND TRAINING

11.1 Contractor shall be solely responsible for the health and safety of its employees and/or self in connection with the work performed under this Contract. Contractor shall make arrangements to ensure the health and safety of all subagents and other persons who may perform work in connection to this Contract. Contractor shall ensure all personnel, subagents and/or self are properly trained and supervised and, when applicable, duly licensed or certified appropriate to the tasks performed under this Contract. Contractor shall comply with federal, state and local occupational safety and health standards, regulations, and rules promulgated pursuant to the Occupational Health and Safety Act that are applicable to the work performed by Contractor. Contractor shall develop and implement an emergency plan and procedures to follow in emergencies.

12 BUREAU OF CITIZENSHIP & IMMIGRATION SERVICES REQUIREMENTS

12.1 Contractor shall comply with all applicable requirements of the BCIS relating to employment including but not limited to confirming nationality for all employees and complying with requirements for employing aliens if appropriate.

13 INSURANCE

13.1 At all times during its performance under this Contract, Contractor shall obtain and keep in force comprehensive general liability insurance, including coverage for death, bodily or personal injury, property damage, liability and automobile coverages, with limits of not less than $1,500,000 each claim and $1,500,000 each occurrence covering claims that arise out of its acts and operations in providing services to the District or at limits established for a municipal corporation by Minnesota Statute Section 466.04. All such certificates evidencing such insurance shall name District as additional insured. Contractor may meet the limits above $1,000,000 per occurrence through umbrella or excess coverage.

13.2 Contractor represents that it has worker's compensation insurance to the extent required by law and agrees to furnish proof of such insurance for worker's compensation and the liability insurance, upon request. Contractor also represents that it has professional liability insurance with limits of not less than $1,500,000 each claim and $1,500,000 each occurrence covering claims that arise out of its acts and operations in providing services to the District, but shall not name the District as an additional insured to the coverage.

13.3 Contractor or its members shall also maintain property insurance coverage for the facility in which the program is located if it is not in a district building. Contractor and its members shall obtain and maintain insurance covering claims for the loss of or damage to its personal property that may be caused by students attending its programs.

13.4 Contractor shall provide all such certificates to District. Contractor shall not cancel or revise any insurance coverage required by this section during the term of this Contract

and shall require its insurer to mail the District a notice if the coverage is cancelled or revised.

14 INDEMNIFICATION

14.1 Contractor agrees to release, defend, indemnify, and hold harmless District, its board, officers, students, employees, and agents from all liability, injuries, claims, damages (including claims of bodily injury, property damage, or negligence), or loss, including costs, expenses, and attorneys' fees, which arise in connection with, in relation to, or as a result of Contractor's negligent acts or omissions or in connection with Contractor's breach of warranties. The foregoing agreement to release, defend, indemnify and hold harmless shall not apply to the extent such liability, injuries, claims, damages, or loss was caused by the intentional, willful, or wanton acts of District. Contractor shall not settle or compromise any claim in which the District has been named a party and for which Contractor must indemnify the District without a signed agreement approved by the District.

15 LIMITATION ON LIABILTY

15.1 In no event shall the District be liable for any indirect, consequential, incidental, lost profits or like expectancy damages arising out of the Contract. District's maximum obligation under this Contract shall not exceed the amount set forth herein.

16 CONFLICT OF INTEREST/CODE OF ETHICS

16.1 Contractor agrees that it will not represent any other party or client which may create a conflict of interest in its representation with the District. Contractor agrees to be bound by the District's Code of Ethics. In particular, Contractor: (i) certifies that it has not paid kickbacks directly or indirectly to any District employee for the purpose of obtaining this or any other District Contract; (ii) agrees to cooperate fully with any investigation involving a possible violation; and (iii) agrees to report any suspected violations to the District. Contractor certifies that it has provided no fees, gifts, gratuities, compensation, or anything of value in violation any applicable laws or District policies.

17 COMPLIANCE WITH LAWS AND DEBARMENT

17.1 Contractor certifies that all goods or services furnished under this Contract shall comply with all applicable federal, state, and local laws and regulations, as well as District policies and procedures, regardless of whether such laws and regulations are specifically set forth in this Contract. Contractor represents that it is not currently debarred or suspended by any federal agency from doing business with the federal or state government. Contractor shall notify District if it becomes debarred or suspended during the term of this Contract. District may immediately terminate this Contract in the event of such termination or suspension and Contractor shall be responsible for any costs incurred by District in connection therewith.

18 TERMINATION

18.1 The District and/or Contractor may terminate this Contract at any time without cause, upon thirty (30) days written notice to the other Party. In the event of such termination, Contractor shall be entitled to payment, calculated on a pro rata or other equitable basis, determined by District in its sole discretion, for work or services satisfactorily performed. In no event shall Contractor be paid for work performed or costs incurred after termination, or for costs incurred by suppliers or subcontractors which reasonably could have been avoided.

18.2 District may terminate this Contract in whole or in part for cause upon seven (7) days written notice if Contractor fails to comply with any material term or condition of this Contract, becomes insolvent or files for bankruptcy protection, or fails to comply in a material way with the requirements of this Contract. Late delivery of goods or services, or delivery of goods or services that are defective or do not conform to the Contract shall, without limitation, be causes allowing District to terminate for cause. If a determination is made that District improperly terminated this Contract for Cause, then such termination shall be deemed to have been for without cause.

18.3 Notwithstanding the above, Contractor shall not be relieved of liability to the District for damages sustained by the District as a result of any breach of this Contract by the contactor. The District, may, in such event, withhold payments due to the Contractor for the purpose of set-off until such time as the exact amount of damages due to the District is determined. The rights or remedies provided here shall not limit the District, in case of any default, error or omissions, by the Contractor, from asserting any other right or remedy allowed by law. Nothing in this Contract shall be construed as a waiver of any right, remedy, liability limit or immunity of the District under law.

19 RETURN OF DATA

19.1 Within fifteen (15) days of the completion or earlier termination of this Contract, or upon earlier request of the District, Contractor shall return all documents, data and other information provided by the District to Contractor, or Contractor's employees or agents in connection with this Contract. Additionally, Contractor, upon the request of the District, shall destroy all copies of such District provided data, documents, or information in Contractor's possession or control, and provide District with proof of such destruction.

20 RECORDS MANAGEMENT AND MAINTENANCE

20.1 District shall have the right to inspect and copy such books, records, and documents (in whatever medium they exist) as well as all accounting procedures and practices of Contractor, its agents, and subcontractors to verify Contractor's performance and all expenses submitted pursuant to the terms of this Contract. Contractor shall make such items available for inspection during normal business hours at Contractor's place of business. Such records may be subject to copy, review and/or audit by District, State Auditor and/or the Comptroller General of the United States, or a duly authorized representative, if federal funds are used for any work under this Contract. All such items shall be retained by Contractor during the term of this Contract and for a period of six (6) years after the delivery of the goods and/or services. Any items relating to a claim arising out of the

performance of this Contract shall be retained by Contractor, its agents and subcontractors, if any, until the claim has been resolved.

21 NOTICES/ADMINISTRATION

Except as otherwise provided in this Contract, all notices, requests and other communications that a party is required or elects to deliver shall be in writing and shall be delivered personally, or by facsimile or electronic mail (provided such delivery is confirmed), or by a recognized overnight courier service or by United States mail, first-class, certified or registered, postage prepaid, return receipt requested, to the other parties at the address set forth below or to such other address as such party may designate by notice given pursuant to this section.

Special School District No. 1

Division: Teaching & Learning
Attn: Aimee Fearing
1250 W Broadway
Minneapolis, MN 55411
Email: aimee.fearing@mpls.k12.mn.us

CONTRACTOR

Follett School Solutions
Phone: 708.884.5100
Address: 1340 Ridgeview Drive, McHenry, IL 60050
Email: fssorders@follett..com

ACKNOWLEDGMENT

21.1 In signing, Contractor certifies under penalties of perjury (see Section 6109 of the IRS Code for further penalties) that: (1) the taxpayer ID number (TIN) provided to District is correct; (2) it is not subject to back up withholding because (a) it is exempt from such withholding, (b) it has not been notified by the IRS that it is subject to backup withholding as a failure to report all interest or dividends, or (c) the IRS has notified it that it is no longer subject to backup withholding; (3) it is a U.S. person (including a U.S. resident alien); and (4) it has full authority to execute this Contract and perform its obligation under this Contract. Contractor must cross out and initial item (2) and notify District in writing, if Contractor has been notified by the IRS that it is currently subject to backup withholding because of under reporting interest or dividends on its tax return. Contractor must cross out item (3) above if it is not a U.S person for tax purposes or U.S. resident alien.

21.2 Notwithstanding this certification, Contractor hereby acknowledges that District has the right to withhold amounts for federal backup withholding if such withholding is required by written notice from the Internal Revenue Service issued subsequent to the date this Contract is executed.

22 NON-WAIVER

22.1 No waiver by any party of any default or nonperformance shall be deemed a waiver of any subsequent default or nonperformance.

23 ASSIGNMENT

23.1 Contractor may not assign any obligations of this Contract without the prior written consent of District. In the event of any assignment, Contractor shall remain responsible for its performance and that of any assignee under this Contract. This Contract shall be binding upon Contractor, and its successors and assigns, if any. Any assignment attempted to be made in violation of this Contract shall be void. Notwithstanding any notice of assignment, District's tender of payment to Contractor named herein, or to any person reasonably believed by District to be entitled to payment, shall satisfy District's obligation to pay, and in no event shall District be obligated to pay twice or be liable for any damages due to failure to pay the correct party.

24 CHOICE OF LAW, FORUM SELECTION, ENTIRE CONTRACT AND AMENDMENT

24.1 This Contract shall be construed under Minnesota law (without regard for choice of law considerations). Any action arising out of this Contract shall be heard by a state court in Minnesota. For this purpose, Contractor specifically consents to jurisdiction in Minnesota. This Contract constitutes the entire Contract and understanding of the parties and replaces any prior or contemporaneous agreement, whether written or oral. Any amendments to this Contract shall be in writing and executed by same parties who executed the original Contract, or their successors in office.

25 WARRANTY

25.1 Contractor expressly warrants and guarantees that the services performed under this Contract will be of the highest professional standards and quality. Contractor further represents that all services and goods (if any and as applicable) provided under this Contract: (i) are free from defects in material and workmanship; (ii) are of the quality, size and dimensions ordered; (iii) are fit for the particular needs and purposes of District as may be communicated to Contractor; (iv) comply with the highest warranties and representations expressed by Contractor orally or in any written document provided to or in the possession of District; (v) comply with all applicable laws, codes and regulations (including any published by any national or statewide association or groups); and (vi) are not restricted in any way by patents, copyrights, trade secrets, or any other rights of third parties. If any of the foregoing warranties are breached, Contractor agrees to correct all

defects and nonconformities at Contractor's sole expense, to be liable for all direct damages suffered District and any other persons, and to defend, indemnify, and hold harmless District and its Board, officers, students, employees, and agents from any claim asserted by any person resulting in whole or in part from such breach. The foregoing warranties and guarantees shall not be deemed waived by reason of the acceptance of the goods or services or payment by District.

26 SEVERABILITY

26.1 If any provision of this Contract shall be invalid or unenforceable with respect to any party, the remainder of the Contract, or the application of such provision to persons other than those as to which it is held invalid or unenforceable, shall not be affected and each provision of the remainder of the Contract shall be valid and be enforceable to the fullest extent permitted by law.

27 SURVIVABILITY

27.1 The terms, provisions, representations, and warranties contained in this Contract that by their sense and context are intended to survive the performance thereof by any of the parties hereunder shall so survive the completion of performance and termination of this Contract, including the making of any and all payments hereunder.

[The remainder of this page intentionally left blank.]

SPECIAL SCHOOL DISTRICT NO. 1

Signature: Kim Ellison (Jun 18, 2021 09:09 CDT)

Name: Kim Ellison

(Printed)

Title: Board Chair

Date: Jun 18, 2021

CONTRACTOR NAME

Signature:

Name: Patrick M. Flight
(Printed)

Title:

Date: 06-15-2021 14:12:39 CDT

Exhibit A:

Deliverables:

Destiny Library/Resource Manager

Service Outcome:

Destiny Library/Resource Manager

Method of Evaluation:

Leadership Evaluation

[The remainder of this page intentionally left blank.]

EXHIBIT B: PAYMENT TERMS

If there are exhibits to describe the payment terms:

$125,798 for FY21-22. PO for similar value would be ordered from each respective fiscal year's budget till 2026

[The remainder of this page intentionally left blank.]

FOLLETT SCHOOL SOLUTIONS, INC.
PRODUCT LICENSING TERMS

IMPORTANT

These Product Licensing Terms (these "Terms") are incorporated by reference into the Follett Destiny® Solution™ Agreement (the "Solution Agreement" and, together with these Terms, this "Agreement") between the Customer and Follett School Solutions, Inc. ("Follett") governing the use of the Follett Destiny® solutions described in the Solution Agreement, and any revisions and updates to those solutions (collectively, the "Product"). To be clear, the term "Product," as used in these Terms, includes any software, data, reports and/or other instructional materials provided with the Product or generated by the Product. The terms "Customer" and "you" refer to the educational institution, cooperative, consortium or service center that has acquired a license to the Product from Follett, including any district, school or other entity to whom Customer rightfully provides access to the Product. By installing, accessing or using all or any portion of the Product, you agree to be bound by these Terms. If you do not agree to these Terms, do not install, access or use the Product and promptly return any Product to Follett.

1. Ownership of the Product and License to Use the Product.

1.1 *Ownership of the Product.* The Product is owned by Follett and/or its third-party licensors. Please see http://www.follettsoftware.com/destiny/licenseagreement/OpenSource.pdf for a complete list of the third-party open source contributors to the Product and their license terms regarding use of their open source code in the Product. The Product is protected by U.S. and international copyright law. Follett and its licensors retain all title to and ownership of the Product, with the exception of the following limited use license:

1.2 *General License.* Follett grants to you a limited license to use the Product during the term of the Solution Agreement, for the number of sites indicated in this Agreement, for non-commercial, educational purposes only. If you have obtained a single site license, you may install and use one copy of the Product on a central server located within and under the control of your site, or access the Product from Follett's hosting facility, for the purpose of managing your site's library, media, asset and textbook collection. If you have acquired a district license to use the Product, you may install a copy of the Product on a central server or servers located within and under the control of your district, or access the Product from Follett's hosting facilities, for the purpose of managing the library, media, asset and textbook collections of the sites within your district and for whom you have paid a license fee to Follett. The Product modules (Library Manager, Resource Manager, Textbook Manager, Asset Manager and Media Manager, Analytics, Collections) may only be used for the purposes for which they were intended (e.g. Library Manager for library collections only). If you are consortium or service center serving multiple districts or schools, you are required to provide these Terms to any districts, schools or other entities to whom access to the Product is rightfully provided.

1.3 *Password.* You will have the ability to assign users of the Product and associated passwords. You are responsible for maintaining the security of your passwords and

agree not to post your passwords on any Web site accessible to the public. You agree to assume responsibility for the results of any misuse of your passwords and to report any misuse of the passwords immediately to Follett.

1.4 *Prohibited Use.* You may not copy the Product without Follett's permission, except to make a backup copy. You may copy the Product's accompanying documentation to be used for internal use only, as necessary to use the Product. You may use the Product to generate reports for internal use only. You are responsible for the security of all data extracted from the system: client defined fields, data in email, attachments, file copies, third party services such as Google docs, Microsoft Office 365 environment or other services, API usage by you or other designated Partners. You may not use the Product or allow any third party to use the Product for any commercial purpose or in any manner not set forth in this Agreement or the Solution Agreement. You may not loan, sublicense, rent, lease, transfer, or assign the Product or any portion thereof to any third party. You may not remove any copyright, trademark or other intellectual property rights notices from the Product, including from any reports or data generated by the Product. You may not reverse engineer, decompile, disassemble, or in any way modify the Product or any portion thereof without prior written consent of Follett. Any modifications you make to the Product will remain the property of Follett and/or its licensor(s). This Product may not be used except for the purposes specifically licensed. A breach of any term in this Section 1.4 will be considered a breach of a material term.

1.5 *New Versions.* When you install or access a new version of the Product accompanied by a new license, provided your license fee entitles you to the new version, your use of the new version constitutes your acceptance of the new license and the termination of your license to use any previous version of the Product.

1.6 *Follett Digital Platform.* The Product supports the usage of Follett eBooks, Follett audiobooks and other digital content ("eBooks") purchased separately from Follett. Follett provides for a secure eBook platform ("Follett Platform") accessible from the Product to support access to these eBooks. By installing, accessing or using all or any portion of the Follett Platform, you agree to be bound by the terms found at https://follettlearning.com/digitalterms

2. *Termination for Breach.* If you breach any material terms of this Agreement or fail to pay license fees as they become due, Follett may immediately terminate your license to use the Product, including by disabling any on-line access, in addition to taking any other legal remedies available to it. Upon termination of your license, Follett will disable your access to the Product, you must either return any copies of the Product to Follett or destroy the copies and certify in writing that you have done so.

3. *Third Party Web Sites.* The Product may provide you and your patrons with links to third party web sites, including Third-Party Applications referenced in Section 5 below. You acknowledge that Follett does not endorse or maintain control over and will not be liable for the content, privacy, advertising or other materials contained on such third-party sites. Your use and your patrons' use of the content, goods or services on any third-party site or Third-Party Application will be governed by the terms and policies on that site or Third-Party Application, if any. You will be responsible for understanding and complying with third party sites' terms of use and instructing your patrons and employees on the same.

4. *Third Party Subscription Databases.* The Product may enable you and your patrons to search third-party subscription databases. Access to many of these databases is strictly regulated under the terms of the license agreements between you and the third-party database owners. You

acknowledge that it is your obligation to ensure against the unauthorized access of such third party-owned subscription databases. If the Product provides access to password protected content, you agree to password protect such access at your library's server level to ensure that only your patrons can use the Product, and to protect against the unauthorized use of third party-owned content, such as subscription databases.

5. *Student Privacy.* You may be able to allow your patrons to set up their own individual login accounts. If you do so, you agree that you are solely responsible for complying with all applicable state, federal and global privacy laws regarding student privacy, including the federal Family Education and Privacy Act (FERPA). Follett warrants that it will not use any information you provide from students' accounts for any purpose other than providing the Product, and that it will not disclose such information to any third party unless required by law or as directed by you with respect to certain third-party applications ("Third-Party Applications") such as Biblionasium, OverDrive MackinVIA and Axis 360, which can be integrated into our Product to allow you and your users to access such Third-Party Application. By activating, or directing Follett to activate, such Third-Party Application integration in the Product, you have the appropriate consent and authorize Follett to disclose the following student information for the sole purpose of facilitating such integration:

- Location name (site name)
- Student name
- Homeroom teacher name and emailaddress
- Grade
- User name/login of student

The Product also supports optional single sign-on technology with Google and Microsoft platforms (where a user can use a Google or Microsoft account to login to Destiny) and access to Google or Microsoft cloud storage (Google Drive or Microsoft One Drive accounts). You may choose to configure this single sign-on technology in your sole discretion, in which case your end user can choose to access their Google or Microsoft account from Destiny. You are responsible for any confidential data which a user moves to these platforms. This functionality requires the use of Google and/or Microsoft API (Application Programming Interface) Services, respectively. Refer to "Google Sign In" Privacy/Terms and "Microsoft Single Sign-in" Privacy. Requests for Google/Microsoft account information will identify the Product as seeking access to user data (the user's cloud storage location). Follett will utilize this account information for the sole purpose of logging in the user to Destiny, or to create
links to user-selected documents for Collections. This information is being requested for no other purpose and Follett will not use the user data for any other purpose. The user's account ID is stored on the workstation with a cookie to support subsequent use (until the user logs out from their cloud storage location).

6. *Children's Online Privacy Protection Act ("COPPA").* As required under COPPA, Follett must make the following disclaimer: FOLLETT DOES NOT KNOWINGLY COLLECT ANY PERSONALLY IDENTIFYING INFORMATION FROM CHILDREN UNDER THE AGE OF 13 THROUGH THE PRODUCT EXCEPT IN COMPLIANCE WITH COPPA. Follett cannot make that claim on behalf of third-party sites found through the Product. You therefore agree to inform and educate patrons under the age of 13 that they should not provide any personally identifying information on any third-party sites without the involvement and verifiable consent of their parents. As a condition to using this Product, you consent to the collection of student information as agent of

the parents and/or legal guardians of your students. You may take any other action with respect to such information (including deletion), in each case to the extent permitted or stipulated under COPPA.

7. *Your Content.* The Product may allow you to upload content. You represent and warrant that you own or have obtained all rights, licenses and permissions necessary to use, copy, display, publish or otherwise share any content or materials you make visible outside your school via the Product ("Your Content"); and Your Content will not (a) be offensive or objectionable; (b) contain errors; (c) violate intellectual property rights or privacy, publicity or other rights of third parties; (d) violate any laws, rules or regulations; or (e) be harmful to the computers or networks of Follett or any third-party viewing or downloading Your Content.

8. *No Endorsement*. Follett has the right, but not the obligation, to review Your Content and Third-Party Content. It is your responsibility to ensure that Your Content complies with the terms of this Agreement. Follett neither endorses nor approves of Your Content or any Third-Party Content and will not be liable for Your Content or any Third- Party Content.

9. *Right to Remove Your Content*. Follett may, at its sole discretion, remove any of Your Content which, in Follett's reasonable opinion, would violate the terms of this Agreement or is otherwise objectionable with written notification.

10. *Limited Warranty.* Follett warrants that for a period of 1 year from its initial delivery to your site or your access, in the case of online subscriptions, the Product will perform in substantial compliance with its specifications and be free of material defects and will not infringe upon the intellectual property rights of any third party. As your sole and exclusive remedy for this warranty, Follett will either repair the Product or refund your prorated license fee. This limited warranty does not cover any material defect or infringement resulting from any accident, abuse, or misapplication of the Product caused by you, your employees, end users, agents or contractors, or any modification you, your employees, end users, agents or contractors make to the Product, whether or not such modification is authorized by Follett.

11. *Third Party Services.* We allow third-party companies, including AddThis and Google, to collect certain anonymous information when you use the Product. Follett utilizes this anonymous information to measure usage of the Product to support our product development efforts. These companies typically use a cookie or a third-party web beacon to collect this information.

12. *DISCLAIMER OF WARRANTY.* FOLLETT DISCLAIMS ALL OTHER WARRANTIES, EITHER EXPRESS OR IMPLIED, INCLUDING BUT NOT LIMITED TO IMPLIED WARRANTY OF MERCHANTABILITY AND FITNESS FOR A PARTICULAR PURPOSE. Follett and its licensors are not responsible for and make no representations or warranties with regard to third party network operating systems, computer hardware, software or peripherals that you use in conjunction with the Product, OR THAT ANY NETWORK-ACCESSIBLE FEATURES OF THE PRODUCT WILL BE CONTINUALLY ACCESSIBLE OR ACCESSIBLE AT ANY TIME. THE THIRD-PARTY SOURCE CODE USED IN THE PRODUCT AND ITS LICENSING TERMS ARE AVAILABLE AT http://www.follettsoftware.com/destiny/licenseagreement/OpenSource.pdf, AND IS PROVIDED BY THIRD PARTY LICENSORS "AS IS," WHO DISCLAIM ANY EXPRESSED OR IMPLIED WARRANTIES, INCLUDING, BUT NOT LIMITED TO, IMPLIED WARRANTIES OF MERCHANTABILITY AND FITNESS FOR A

PARTICULAR PURPOSE. IN NO EVENT SHALL ANY SUCH THIRD PARTY LICENSOR OR ITS CONTRIBUTORS OR FOLLETT BE LIABLE FOR ANY DIRECT, INDIRECT, INCIDENTAL, SPECIAL, EXEMPLARY, OR CONSEQUENTIAL DAMAGES (INCLUDING, BUT NOT LIMITED TO LOSS OF USE OR DATA), HOWEVER CAUSED AND ON ANY THEORY OF LIABILITY, WHETHER IN CONTRACT, STRICT LIABILITY, OR TORT (INCLUDING NEGLIGENCE OR OTHERWISE) ARISING OUT OF THE USE OF THE PRODUCT, SOFTWARE OR SOURCE CODE, EVEN IF ADVISED OF THE POSSIBILITY OF SUCH DAMAGE. IN NO EVENT WILL FOLLETT OR ITS LICENSORS BE LIABLE TO YOU IN ANY AMOUNT EXCEEDING THE TOTAL FEES YOU HAVE PAID TO FOLLETT DURING THE TWELVE MONTHS PRECEDING YOUR CLAIM

13. Additional Indemnification.

13.1 *By Follett*. Follett agrees to indemnify, defend and hold you harmless from and against any claims, including reasonable legal fees and expenses, based upon the Product infringing any United States copyright, patent or other intellectual property right under U.S. law; provided that you promptly notify Follett in writing of any such claim and allow Follett to control the proceedings. You agree to cooperate fully with Follett during such proceedings. Follett will defend and settle at its sole expense all proceedings arising out of the foregoing claims. In the event that you are enjoined from using the Product, Follett will, at its option, replace, in whole or in part, the Product with a substantially compatible and functionally equivalent computer program, modify the Product to eliminate the infringement, provide you with a refund in an amount not to exceed the amounts paid to Follett for the Product, depreciated on a straight- line basis over a five (5) year term, or obtain for you the right to continue using the Product. Follett has no obligations under this Section to the extent a claim is based upon any of the following:
(i) the Product or any portion thereof has been modified, altered or changed in any manner by you or any party acting on your behalf (other than by Follett or its authorized representatives or a third party contractor of Follett), if such infringement would have been avoided in the absence of the use of such altered Product; (ii) a design created by someone other than Follett or its third party contractors; (iii) the combination, operation or use of the Product with software or hardware which was not provided by Follett or its third party contractors or approved by Follett, if such infringement would have been avoided in the absence of such combination, operation or use; (iv) use of the Product in a manner for which it was not designed; or (v) your failure to install or have installed an upgrade containing designs to avoid third party infringement claims, provided that Follett has notified you of the upgrade and its ability to cure infringement and has provided that upgrade to you at no additional charge. This Section states Follett's entire liability for any alleged infringement by the Product or any part thereof.

13.2 *By You.* You agree to indemnify, defend and hold harmless Follett, its affiliates, and its and their shareholders, officers, directors, employees, agents, attorneys and assigns, against any losses, liabilities, costs and expenses (including reasonable attorneys' fees) arising out of or incurred in connection with any third-party claims, demands, actions, or arbitrations involving (a) involving breach by you of any material term of the Solution Agreement, these Terms, or any Terms of Use made available via the Product or (b) Your Content. You will maintain liability insurance sufficient to fulfill your obligations under this Section 11.2 and will submit proof of such insurance to Follett upon request.

14. *Arbitration.* You agree to submit any dispute, controversy or claim you may have arising out of or relating to this Agreement solely to binding arbitration to be conducted pursuant to the Commercial Rules of

the American Arbitration then in effect.

15. *Right to Audit Compliance.* Follett will have the right to conduct or direct an independent accounting firm to conduct, during normal business hours and no more than once during any calendar year, an audit of your relevant records to verify your compliance with the terms of this Agreement. This provision does not limit Follett's right to monitor its server logs for accesses made by you, or using any access code issued to you, to any on-line features, or to investigate any conduct Follett believes either may be a breach of the licensing terms or otherwise threatening to the integrity of its products or services.

16. *Entire Agreement.* The Solution Agreement (including any SOW or other documents attached to the Solution Agreement), these Terms and any Terms of Use made available via the Product constitutes the entire agreement of the parties with respect to the use of the Product. If there is any conflict between a provision in these Terms and a provision in the Solution Agreement, the provision in these Terms will prevail. The failure by Follett to enforce any of its rights hereunder will not constitute a waiver of such rights. If any portion of this Agreement is found by a court of competent jurisdiction to be invalid, the other provisions will remain in full force andeffect.

17. *Intellectual Property.* Follett is the owner or licensee of copyright, trademark, and other intellectual property and proprietary rights in the Product. All trademarks appearing in the Product are the property of Follett or their respective third-party owners. Follett disclaims any affiliation or endorsement of such third parties' goods or services and does not intend to imply any endorsement or affiliation by using such marks. Likewise, such use is not meant to imply any third party's endorsement of Follett's goods or services. Please be aware and inform your patrons that copyright, trademark and other intellectual property rights may protect content on third party Web sites and databases accessed through the Product. Nothing in this Agreement affects such rights or implies that you, your patrons or Follett has any rights in this content. Use of third- p a r t y content may be governed by a separate agreement with the third-party owner and you agree not to use the content in any way that violates this Agreement or the intellectual property rights of the third-party owner. You also agree to take reasonable measures to make your patrons aware of all provisions in thisSection.

18. *Exporting Products.* This Agreement will not be governed by the United Nations Convention on Contracts for the International Sale of Goods, the application of which is expressly excluded. You agree not to ship, transfer or export the Product or any data obtained from the Product into any country or use the Product or data obtained from the Product in any manner prohibited by the United States Export Administration Act or any other export laws orregulations.

U.S. GOVERNMENT RESTRICTIONS

1. If the Product is acquired by or on behalf of a unit or agency of the United States Government this provision applies. The Product: (a) was developed at private expense, and no part of it was developed with government funds; (b) contains trade secret information of Follett for all purposes of the Freedom of Information Act; (c) is "commercial computer software" subject to limited utilization as provided in the contract between Follett and the governmental entity; and (d) in all respects contains proprietary data belonging solely to Follett.

2. For units of the Department of Defense (DOD), this Product is sold only with "Restricted Rights" as that term is defined in the DOD Supplement to the Federal Acquisition Regulations ("DFARS") 52.227-7013(c) (1) (ii) and use, duplication or disclosure is subject

to restrictions as set forth in subparagraph (c) (1) (ii) of the Rights in Technical Data and Computer Product clause at DFARS 52.227-7013. Manufacturer: Follett School Solutions, Inc. 1340 Ridgeview Drive, McHenry, IL 60050-7048.

3. If the Product is acquired under a GSA Schedule, the U.S. Government has agreed: (a) to refrain from changing or removing any insignia or lettering from the Product that is provided or from producing copies of manuals or disks (except one copy for backup purposes); (b) title to and ownership of the Product and any reproduction thereof shall remain with Follett; (c) use of the Product and documentation shall be limited to the facility for which it is acquired; and (d) if use of the Product is discontinued at the installation specified in the purchase/delivery order and the Government desires to use it at another location, it may do so by giving prior written notice to Follett, specifying the type of computer and new location site.

4. U.S. Government personnel using the Product, other than under a DOD contract or GSA Schedule, are hereby on notice that use of the Product is subject to restrictions which are the same as, or similar to, those specified above.

Follett School Solutions, Inc.
1340 Ridgeview Drive McHenry,
Illinois 60050-7048 (877) 899-8550
(+1.708.884.5100)
info@follettlearning.com or techsupport@follett.com
www.follettlearning.com
Copyright © 2002 - 2019, Follett School Solutions, Inc.. All rights reserved.
Destiny 16.5 February 2019

File_ Contract with Destiny Follett

Final Audit Report 2021-06-18

Created:	2021-06-17
By:	Jennifer Lindquist (jennifer.lindquist@mpls.k12.mn.us)
Status:	Signed
Transaction ID:	CBJCHBCAABAA-w2WHrJSmyonicDTVyBpTw7UmmfwrWNc

"File_ Contract with Destiny Follett" History

Document created by Jennifer Lindquist (jennifer.lindquist@mpls.k12.mn.us)
2021-06-17 - 7:47:28 PM GMT- IP address: 205.215.135.101

Document emailed to Kim Ellison (kime@mpls.k12.mn.us) for signature
2021-06-17 - 7:48:14 PM GMT

Email viewed by Kim Ellison (kime@mpls.k12.mn.us)
2021-06-18 - 2:09:21 PM GMT- IP address: 107.77.208.13

Document e-signed by Kim Ellison (kime@mpls.k12.mn.us)
Signature Date: 2021-06-18 - 2:09:56 PM GMT - Time Source: server- IP address: 107.77.208.13

Agreement completed.
2021-06-18 - 2:09:56 PM GMT

MINNEAPOLIS PUBLIC SCHOOLS

Capital Planning, Construction & Maintenance Department

Construction Contract Change Order Cover Sheet

		Request Date	6/27/2025
Project Name	North High School CTE Renovation PH4	Project Number	21NORTCTE
Contractor Name	Work Scope 8F Exterior Glass - Ford Metro, Inc	Substantial Completion Date:	8/21/2026
Board Authorized Amount	$ 394,790.00	Board Authorized Date	3/11/2025
Original Contract Amount	$ 358,900.00	Contract Date:	3/11/2025

SRM 4400002942

Summary of Change Orders

Change Order #1		Schedule Only
Change Order #2	$ 54,335.60	Exterior Door Replacement
Change Order #3		
Change Order #4		
Change Order #5		
	Total of Change Orders	$ 54,335.60

AMOUNT OF THIS CHANGE ORDER #	**2**	**$ 54,335.60**
Total Amount of Change Orders to Date		**$ 54,335.60**
REVISED CONTRACT AMOUNT		**$ 413,235.60**
Revised Date of Substantial Completion		NA
Date of Requested Board Action		8/5/2025

Approved By: Jibriil Yusuf — Date: 07/01/2025
Manager, CPCM

Reviewed by: Tom Streif — Date: 7/1/2025
Procurement

Approved By: _____ — Date: _____
Senior Operations Officer

Docusign Envelope ID: 949B8B45-F5E0-404E-8AF3-E64ADF0004A6

KRAUS-ANDERSON®
Construction Company

501 South Eighth Street
Minneapolis MN 55404

Contract Change Order

Project: 2210222-05 MPS - BP#4 North High School Renovations & CTE OP#25-2
1500 James Avenue
Minneapolis, MN 55411

Contract #: 2210222-05 - WS 08F
Contract Change Order #: 2
Change Order Date: 6/12/25

To Contractor : Ford Metro, Inc.
3121 40th Avenue NW
Rochester, MN 55901

THE CONTRACT IS CHANGED AS FOLLOWS:

PCO	Item	Description	Amount
15	2	Glazing per PR #07	$54,335.60

Total	**$54,335.60**
The original Contract Sum was	**$358,900.00**
The net change by previously authorized Change Orders was	**$0.00**
The Contract Sum prior to this Change Order was	**$358,900.00**
The Contract Sum will be increased by this Change Order	**$54,335.60**
The new Contract Sum will be	**$413,235.60**

NOT VALID UNTIL SIGNED BY THE OWNER, CONSTRUCTION MANAGER, ARCHITECT AND CONTRACTOR

Kraus-Anderson Construction Company
CONSTRUCTION MANAGER *(Firm name)*
501 South Eighth Street
Minneapolis MN 55404
ADDRESS
Signed by:
Brennan Burrows
E019AA56114F477...
BY *(Signature)*
Brennan Burrows 6/13/2025 | 6:13 AM PDT
(Typed name) **DATE:**

LSE Architects, Inc.
ARCHITECT *(Firm name)*
1401 Glenwood Ave.
Minneapolis. MN 55405
ADDRESS
DocuSigned by:
Deborah Bauknight
F05D4C431D924FB...
BY *(Signature)*
Deborah Bauknight 6/23/2025 | 10:15 AM C
(Typed name) **DATE:**

Ford Metro, Inc.
CONTRACTOR *(Firm name)*
3121 40th Avenue NW
Rochester, MN 55901
ADDRESS
DocuSigned by:
Kevin Swanson
26D563A49BBB426...
BY *(Signature)*
Kevin Swanson 6/13/2025 | 3:16 AM PDT
(Typed name) **DATE:**

Mpls Public Schools Special School Dist #1
OWNER *(Firm name)*
1250 West Broadway Avenue
Minneapolis, MN 55411
ADDRESS

BY *(Signature)*
Diedra Geye
(Typed name) **DATE:**

Docusign Envelope ID: 949B8B45-F5E0-404E-8AF3-E64ADF0004A6

KRAUS-ANDERSON®
Construction Company

Change Order Request

Project: 2210222-05
MPS - BP#4 North High School Renovations & CTE OP#25-2512
1500 James Avenue
Minneapolis, MN 55411

COR # 6.00

Date: 5/7/2025

To: Owner Mpls Public Schools Special School Dist #1
1250 West Broadway Avenue
Minneapolis, MN 55411

From: Kraus-Anderson Construction Company
501 South Eighth Street
Minneapolis, MN 55404

PCO # ***15 - LSE PR #07: Revise Exterior Door to FRP***

Item #	Description	Vendor	Amount
1	Carpentry per PR #07	Kellington Construction, Inc.	($11,235.00)
2	Glazing per PR #07	Ford Metro, Inc.	$54,335.60
		Total For Change Order	**$43,100.60**

Approved By: Mpls Public Schools Special School Dist #1 **Signed:** Signed by: Diedra Gaye 303552BD879541D... **Date:** 5/16/2025 | 2:36 PM CD

Submitted By: Kraus-Anderson Construction Company **Signed:** Signed by: Brennan Burrows F0194A56114F477... **Date:** 5/8/2025 | 9:33 AM PDT

Accepted By: LSE Architects, Inc. **Signed:** DocuSigned by: Deborah Bauknight F63D4C431D924FB... **Date:** 5/13/2025 | 12:26 PM C

Docusign Envelope ID: 949B8B45-F5E0-404E-8AF3-E64ADF0004A6

FORD METRO INC
3121 40TH AVE NW
ROCHESTER, MN 55901

MPLS NORTH HS PHASE 4

4/7/2025

PCO#015 / PR #7

PROVIDE AND INSTALL 5 PAIR OF FRP DOORS AND FRAMES HARWARE AND DEMOLITION BY OTHERS

MATERIAL COST				$	38,551.00
SEALANT / SUNDRIES / FASTENERED				$	934.00
SALES TAX				$	3,652.00
LABOR	60 HRS	$	86.20	$	5,172.00
BOND				$	1,087.00

SUBTOTAL		$	49,396.00
OH & P	10%	$	4,939.60
TOTAL	**ADD**	**$**	**54,335.60**

Docusign Envelope ID: 949B8B45-F5E0-404E-8AF3-E64ADF0004A6

KRAUS-ANDERSON®
Construction Company

501 South Eighth Street
Minneapolis, MN 55404

Request For Proposal

Project:	2210222-05 MPS - BP#4 North High School Renovations & CTE OP#25-2512 1500 James Avenue Minneapolis, MN 55411	PCO #: Date:	15 04/02/2025
To:	Dave Brust, Kraus-Anderson Construction Company Brennan Burrows, Kraus-Anderson Construction Company Diedra Geye, Mpls Public Schools Special School Dist #1 Jeffrey Moore, Kellington Construction, Inc. Austin Faiola, Kellington Construction, Inc. Mariaha Dean, Eden Resources		

Please provide a cost breakdown in accordance with the Contract Documents and a Summary for the Change described herein and on the attachments (if any) listed. All responses are required within seven (7) days.

This is not an authorization to proceed with the work described herein unless and until approved by the Owner. On approval, this change will be included in a Change Order, which will provide the formal Contract Change.

DESCRIPTION OF PROPOSAL:

Please provide a cost estimate per the attached PR #07 regarding Revise Exterior Door to FRP.

Attachments: LSE PR #07 dated 3/28/2025

☐ We have reviewed the PCO and acknowledge that it is a “no change” item and does not affect our completion date.

Signed By: _____ Date: _____

Company Name: _____

Docusign Envelope ID: 949B8B45-F5E0-404E-8AF3-E64ADF0004A6

AIA® Document G709™ – 2018

Proposal Request

PROJECT: *(name and address)*
North High School - BP4
Special School District No. 1
1500 James Avenue
Minneapolis, MN 55411

CONTRACT INFORMATION:
Contract For: General Construction
Date: 3/12/2025

Architect's Project Number: 21.1002.01
Proposal Request Number: 7
Proposal Request Date: 3/28/2025

OWNER: *(name and address)*
Minneapolis Public Schools
SSD 1
1250 West Broadway Avenue
Minneapolis, MN 55411

ARCHITECT: *(name and address)*
LSE Architects, Inc.
1401 Glenwood Ave
Minneapolis, MN 55405

CONTRACTOR: *(name and address)*
Kraus-Anderson Construction
501 South 8th Street
Minneapolis, MN 55404

The Owner requests an itemized proposal for changes to the Contract Sum and Contract Time for proposed modifications to the Contract Documents described herein. The Contractor shall submit this proposal within Fourteen (14) days or notify the Architect in writing of the anticipated date of submission.
(Insert a detailed description of the proposed modifications to the Contract Documents and, if applicable, attach or reference specific exhibits.)

BP4 – Owner Requested Revise Exterior Door to FRP

Provide pricing prior to placing the order for consideration by the Owner. Revisions include providing a credit for the bid hollow metal doors and frames to replace the existing ones in Area B and C on East side that are rusting with pricing for new MPS standard FRP and aluminum framed doors to prevent this in the future. This modifies the hardware as noted on the returned door hardware submittal. Include in the pricing any credits and adds to adjust the hardware accordingly as some hardware such as door bottoms/sweeps come with the doors.

Included is updated Table of Contents and the specification section.

Provide detailed breakdown of additions and/or credits per project manual.

Attachments:
BP4 - Updated Table of Contents
BP4 - Spec Section 08 17 43 MPS FRP / Aluminum Hybrid Doors
BP4 - A601.4 - Door & Frame Schedule, Door Frame Types - BP4

THIS IS NOT A CHANGE ORDER, A CONSTRUCTION CHANGE DIRECTIVE, OR A DIRECTION TO PROCEED WITH THE WORK DESCRIBED IN THE PROPOSED MODIFICATIONS.

REQUESTED BY THE ARCHITECT:

Deborah Bauknight, PM/Contract Admin
PRINTED NAME AND TITLE

AIA Document G709 – 2018. Copyright © 1993, 2001 and 2018. All rights reserved. "The American Institute of Architects," "American Institute of Architects," "AIA," the AIA Logo, and "AIA Contract Documents" are trademarks of The American Institute of Architects. This document was produced at 17:03:27 CT on 03/28/2025 under Order No.2114483185 which expires on 06/29/2025, is not for resale, is licensed for one-time use only, and may only be used in accordance with the AIA Contract Documents® Terms of Service. To report copyright violations, e-mail docinfo@aiacontracts.com.
User Notes: (3B9ADA57)

Docusign Envelope ID: 949B8B45-F5E0-404E-8AF3-E64ADF0004A6

SECTION 00 01 10
TABLE OF CONTENTS

Revised per Addendum 2 (ADD 2), CONFORMED

Revised per PR 07

INTRODUCTORY INFORMATION

00 00 00	**Cover Page**	**Revised per CONFORMED set**
00 01 01	Project Title Page	
00 01 05	Certification Page	
00 01 10	**Table of Contents**	**Revised per ADD 2, CONFORMED set**
00 11 10.1	Advertisement for Bids (K-A)	

PROCUREMENT REQUIREMENTS

Instructions to Bidders

00 21 00	KA Instructions to Bidders
00 21 13a	Affirmative Action
00 21 13b	Request for Prior Approval Form
00 21 13c 01	Business Partner Diversity Progress Report
00 21 13c 02	EEO Compliance Review Report
00 21 13c 03	MPS Utilization Analysis Report

Information Available to Bidders

00 31 26.23	Asbestos-Containing Materials **Attachment (F) - Abatement Scope of Work (For Information, Coordination and Scheduling)**	**Added per ADD 2**
00 31 26.26	Lead-Containing Materials	

Bid Form

00 41 00	Bid Form - Part 1 of 4 Bid Form - Part 2 of 4 - Diversity Requirements and Reporting Bid Form - Part 3 of 4 - Diversity Subcontractor Performance Bid Form - Part 4 of 4 - Diverse Vendor Affidavit
00 41 00d	Diverse Vendor Definitions

CONDITIONS OF THE CONTRACT

00 51 10	List of Contract Forms
00 51 20	KA PCO Request Form
00 72 00	General Conditions AIA A201 - General Conditions of the Contract for Construction
00 73 00	Supplementary Conditions
00 73 00a	Project Labor Agreement
00 73 00b	Exhibit E – Subcontractor Exemption Certificate
00 73 00c	Procedure for Hot Work Permit
00 73 00d	Hot Work Permit – Sample

Docusign Envelope ID: 949B8B45-F5E0-404E-8AF3-E64ADF0004A6

SPECIFICATIONS

DIVISION 01 - GENERAL REQUIREMENTS

01 11 00	Project Summary
01 11 00d	2024-25 MPS School Calendar
01 12 00	List of Work Scope Categories
01 12 10	General Requirements for All Work Scopes
01 12 20 – 01J	Work Scope Package for Final Cleaning
01 12 20 – 03A	Work Scope Package for Concrete and Masonry
01 12 20 – 05B.1	Work Scope Package for Combined Structural Steel
01 12 20 – 06A	Work Scope Package for Carpentry
01 12 20 – 06D	Work Scope Package for Architectural Millwork
01 12 20 – 07H	Work Scope Package for Roofing
01 12 20 – 08F	Work Scope Package for Glass and Glazing
01 12 20 – 09C	Work Scope Package for Ceilings and Acoustical Treatments
01 12 20 – 09D	Work Scope Package for Flooring (Resilient and Carpeting)
01 12 20 – 09K	Work Scope Package for Painting
01 12 20 – 21A	Work Scope Package for Fire Suppression
01 12 20 – 23B	Work Scope Package for Combined Mechanical
01 12 20 – 26A	Work Scope Package for Electrical
01 23 00	**Alternates** **Revised per CONFORMED set**
01 29 00	Payment Procedures
01 31 00	Project Management & Coordination
01 32 10	KA Preliminary Project Schedule
01 32 53	Project Safety Requirements
01 32 53.10	Site Specific Safety Plan
01 33 00	Submittals Procedures
01 33 33	Electronic Drawings
	Attachment - AIA C106
01 44 00	Quality Assurance Procedures
01 45 23	Special Inspection and Testing Services
01 50 00	Temporary Facilities and Controls
01 62 00	Product Options and Substitutions
	Substitution Request Form (CSI Form 13.1A)
01 73 29	Cutting and Patching
01 74 23	Final Cleaning
01 77 00	Closeout Procedures
01 78 33	Warranties and Bonds
01 78 39	Project Record Documents
01 91 00	General Commissioning Requirements

DIVISION 02 - EXISTING CONDITIONS

02 41 19	Selective Demolition

DIVISION 03 - CONCRETE

03 10 00	Concrete Forming and Accessories
03 20 00	Concrete Reinforcing
03 30 00	Cast-In-Place Concrete
03 35 36	Polished Concrete Floor System

Docusign Envelope ID: 949B8B45-F5E0-404E-8AF3-E64ADF0004A6

DIVISION 04 - MASONRY

04 05 15	Mortar and Masonry Grout	
04 20 00	**Unit Masonry**	**Revised per ADD 2**

DIVISION 05 - METALS

05 12 00	Structural Steel Framing	
05 40 00	Cold Formed Metal Framing	
05 31 23	Steel Roof Decking	
05 50 00	Metal Fabrications	

DIVISION 06 - WOOD, PLASTICS, AND COMPOSITES

06 10 00	Rough Carpentry	
06 20 00	Finish Carpentry	

DIVISION 07 - THERMAL AND MOISTURE PROTECTION

07 21 00	Thermal Insulation	
07 21 29.19	Spray Polyurethane Foam Insulation	
07 27 26	Fluid Applied Air Barrier	
07 51 13	Built-Up Asphalt Roofing	
07 62 00	**Sheet Metal Flashing and Trim**	**Revised per ADD 2**
07 72 33	Roof Hatch	
07 81 00	Applied Fireproofing	
07 84 00	Firestopping	
07 92 00	Joint Sealers	
07 95 13	Expansion Joint Cover Assemblies	

DIVISION 08 - OPENINGS

08 11 13	Hollow Metal Doors and Frames	
08 14 16	Flush Solid Core Wood Doors	
08 17 43	**FRP / Aluminum Hybrid Doors**	**Added per PR 07**
08 31 00	Access Doors and Panels	
08 33 23	Overhead Coiling Doors	
08 41 13	**Aluminum Framed Entrances and Storefronts**	**Revised per ADD 2**
08 44 13	Glazed Aluminum Curtainwall	
08 71 00	Door Hardware	
08 81 10	**Interior Glazing**	**Revised per ADD 2**
08 81 11	Exterior Glazing	
08 87 33	Decorative Films	
08 91 00	Building Louvers and Dampers	

DIVISION 09 - FINISHES

09 21 14	**Lath and Plaster - Patching**	**Revised per ADD 2**
09 21 16	Gypsum Board Assemblies	
09 30 00	Tiling	
09 51 00	Acoustical Ceilings	
09 84 36	**Sound Absorbing Ceiling Units**	**Added per ADD 2**
09 65 00	Resilient Flooring	
09 67 13.13	Mechanical Room Liquid Floor Coating	
09 68 13	Tile Carpeting	
09 91 00	Painting	
09 96 56	Epoxy Moisture Mitigation Systems	

Docusign Envelope ID: 949B8B45-F5E0-404E-8AF3-E64ADF0004A6

DIVISION 10 - SPECIALTIES

10 11 00	Visual Display Boards	
10 21 14	Solid Color Reinforced Composite Toilet Compartments	
10 26 13	Corner Protection	
10 28 13	Toilet and Bath Accessories	
10 44 00	Fire Protection Specialties	
10 51 13	**Metal Lockers**	**Deleted per ADD 2**

DIVISION 11 - EQUIPMENT

Not used

DIVISION 12 - FURNISHINGS

12 24 13	Roller Window Shades	
12 32 16	**Plastic Laminate Faced Casework**	**Revised per ADD 2**

DIVISION 13 - SPECIAL CONSTRUCTION

Not Used

DIVISION 14 - CONVEYING EQUIPMENT

Not Used

DIVISION 21 - FIRE SUPPRESSION

21 00 00	Fire Suppression - General Requirements
21 01 00	Operation and Maintenance of Fire Suppression
21 05 29	Hangers and Supports for Fire Suppression Piping and Equipment
21 05 53	Identification for Fire Suppression Piping and Equipment
21 05 54	Access Panels for Fire Suppression
21 05 55	Penetration Sealants for Fire Suppression
21 13 00	Water-Based Fire Suppression Systems

DIVISION 22 – PLUMBING

22 00 00	Plumbing General Requirements
22 01 00	Operation and Maintenance of Plumbing
22 05 13	Common Motor Requirements for Plumbing Equipment
22 05 16	Expansion Fittings and Loops for Plumbing Piping
22 05 19	Meters and Gauges for Plumbing Piping
22 05 23	General-Duty Valves for Plumbing Piping
22 05 29	Hangers and Supports for Plumbing Piping and Equipment
22 05 53	Identification for Plumbing Piping and Equipment
22 05 54	Access Doors for Plumbing
22 05 55	Penetration Sealants for Plumbing Systems
22 07 00	Plumbing Insulation
22 08 00	Commissioning of Plumbing Systems
22 11 00	Facility Water Distribution
22 13 00	Facility Sanitary Sewerage
22 14 00	Facility Storm Drainage
22 40 00	Plumbing Fixtures

Docusign Envelope ID: 949B8B45-F5E0-404E-8AF3-E64ADF0004A6

DIVISION 23 - HEATING, VENTILATING AND AIR CONDITIONING

23 00 00	Heating, Ventilating, and Air-Conditioning (HVAC) - General Requirements	
23 01 00	Operation and Maintenance of HVAC Systems	
23 01 30	HVAC Air Distribution Cleaning	
23 05 13	Common Motor Requirements for HVAC Equipment	
23 05 16	Expansion Fittings and Loops for HVAC Piping	
23 05 19	Meters and Gauges for HVAC Piping	
23 05 23	General-Duty Valves for HVAC Piping	
23 05 29	Hangers and Supports for HVAC Piping and Equipment	
23 05 30	Hydronic System Specialties	
23 05 48	Vibration and Seismic Controls for HVAC Piping and Equipment	
23 05 53	Identification for HVAC Systems and Equipment	
23 05 54	Access Panels for HVAC Systems	
23 05 55	Penetration Sealants for HVAC Systems	
23 05 93	Testing, Adjusting, and Balancing For HVAC	
23 07 00	HVAC Insulation	
23 08 00	Commissioning of HVAC	
~~**23 09 00**~~	~~**Building Management System**~~	**Deleted per ADD 2**
23 09 00	**Building Automation System**	**Added per ADD 2**
23 21 13.23	Aboveground Hydronic Piping	
23 25 00	HVAC Water Treatment	
23 29 23	Variable Frequency Drives	
23 31 13	Metal Ducts	
23 32 00	Air Plenums and Chases	
23 33 00	Air Duct Accessories	
23 34 00	**HVAC Fans**	**Revised per ADD 2**
23 36 00	Air Terminal Units	
23 37 00	Air Outlets and Inlets	
23 40 00	HVAC Air Cleaning Devices	
23 73 13	Modular Indoor Central-Station Air Handling Units	
23 82 16	Air Coils	
23 82 33	Radiant Heat Equipment	
23 82 39	Unit Heaters	

DIVISIONS 24 & 25

Not Used

Docusign Envelope ID: 949B8B45-F5E0-404E-8AF3-E64ADF0004A6

DIVISION 26 - ELECTRICAL

26 00 00	General Requirements – Electrical
26 01 00	Operation and Maintenance of Electrical Systems
26 01 05	Submittals, Closeout Documents, Training and Spare Parts
26 01 26	Maintenance and Testing of Electrical Systems
26 05 00	Common Work Results
26 05 05	Electrical Demolition
26 05 19	Low Voltage Cables and Conductors (600 Volts & Below)
26 05 25	Tracing of Circuits
26 05 26	Grounding and Bonding
26 05 29	Hangers and Supports for Electrical Systems
26 05 33	Raceways and Boxes
26 05 34	Technology Raceway System
26 05 50	Floor boxes
26 05 53	Identification for Electrical Systems
26 05 73.10	Electrical Power System Studies
26 08 00	Commissioning of Electrical Systems
26 09 23	Occupancy Sensors
26 09 43	Network Lighting Controls
26 22 13	Transformers
26 24 00	Panelboards
26 27 26	Wiring Devices
26 28 13	Fuses
26 28 16	Enclosed Switches and Circuit Breakers
26 29 13	Motor Controls
26 50 00	Lighting
26 52 00	Emergency Lighting
26 53 00	Exit Signs

DIVISION 27 - COMMUNICATIONS

27 00 00	Technology General Requirements
27 11 00	Communications Equipment Room Fittings
27 13 00	Backbone Data Cabling Systems
27 15 00	Horizontal Data Cabling Systems
27 40 00 *	AV / Multimedia General Requirements
27 41 00 *	Audio Visual Systems
27 41 16.51 *	Integrated Audio Enhancement System and Equipment for Classrooms
27 51 30	Building Paging and Intercom System
27 53 13	Wireless Master Clock System

DIVISION 28 - ELECTRONIC SAFETY AND SECURITY

28 00 01 *	General Security Requirements
28 05 00 *	Physical Security General Requirements
28 10 00 *	Electronic Access Control System
28 20 00 *	Video Surveillance System
28 30 00 *	Intrusion Detection System
28 31 00.01	Existing Fire Alarm System Testing
28 1 10	Fire Detection and Alarm System

- Refer to Specifications Prepared by True North Consulting Group

END OF DOCUMENT

Docusign Envelope ID: 949B8B45-F5E0-404E-8AF3-E64ADF0004A6

SECTION 081743
FRP/ ALUMINUM HYBRID DOORS

This Section added per PR 07

PART 1 GENERAL

1.01 SECTION INCLUDES

A. SL-17 Pebble Grain FRP/ Aluminum Hybrid Door.

B. SL-17 Pebble Grain FRP/ Aluminum Hybrid Door installed in Thermally Broken Aluminum Framing.

1.02 RELATED SECTIONS

A. Section 08 71 00 – Door Hardware.

1.03 REFRENCES

A. AAMA 1304 – Voluntary Specification for Forced Entry Resistance of Side-Hinged Door Systems.

B. AAMA 1503-98 – Thermal Transmittance and Condensation Resistance of Windows, Doors and Glazed Wall Sections.

C. ANSI A250.4 – Test Procedure and Acceptance Criteria for Physical Endurance of Steel Doors and Hardware Reinforcing.

D. ASTM-B117 – Standard Practices for Operating Salt Spray (Fog) Apparatus.

E. ASTM-B209 – Standard Specification for Aluminum and Aluminum-Alloy Sheet and Plate.

F. ASTM-B221 – Standard Specification for Aluminum-Alloy Extruded Bars, Rods, Wire, Profiles, and Tubes.

G. ASTM-C518 – Standard test Method for Steady-State Thermal Transmission Properties by Means of Heat Flow Meter Apparatus.

H. ASTM-D256 – Standard Test Methods for Determining the Pendulum Impact Resistance of Plastics.

I. ASTM-D570 – Standard Test Method for Water Absorption of Plastics.

J. ASTM-D638 – Standard Test Method for Tensile Properties of Plastics.

K. ASTM-D790 – Standard Test Methods for Flexural Properties of Unreinforced and Reinforced Plastics and Electrical Insulating Materials.

L. ASTM-D1621 – Standard Test Method for Compressive Properties of Rigid Cellular Plastics.

M. ASTM-D1622 – Standard Test Method for Apparent Density of Rigid Cellular Plastics.

N. ASTM-D1623 – Standard Test Method for Tensile and Tensile Adhesion Properties of Rigid Cellular Plastics.

O. ASTM-D2126 – Standard Test Method for Response of Rigid Cellular Plastics to Thermal and Humid Aging.

P. ASTM-D2583 – Standard Test Method for Indentation Hardness of Rigid Plastics by Means of a Barcol Impressor.

Q. ASTM-D3029 – Test Methods for Impact Resistance of Flat Rigid Plastic Specimens by Means of a Tup (Falling Weight) (Withdrawn 1995) (Replaced by ASTM-D5420).

R. ASTM-D5116 – Standard Guide for Small-Scale Environmental Chamber Determinations of Organic Emissions from Indoor Materials/ Products.

S. ASTM-D5420 – Standard Test Method for Impact Resistance of Flat, Rigid Plastic Specimen by Means of a Striker Impacted by a Falling Weight (Gardner Impact).

Docusign Envelope ID: 949B8B45-F5E0-404E-8AF3-E64ADF0004A6

T. ASTM-D6670 – Standard Practice for Full-Scale Chamber Determination of Volatile Organic Emissions from Indoor Materials/ Products.

U. ASTM-E84 – Standard Test Method for Surface Burning Characteristics of Building Materials.

V. ASTM-E90 – Standard Test Method for Laboratory Measurement of Airborne Sound Transmission Loss of Building Partitions.

W. ASTM-E283 – Standard Test Method for Determining Rate of Air Leakage Through Exterior Windows, Curtain Walls, and Doors Under Specified Pressure Differences Across the Specimen.

X. ASTM-E330 – Standard Test Method for Structural Performance of Exterior Windows, Curtain Walls, and Doors by Uniform Static Air Pressure Difference.

Y. ASTM-E1886 – Standard Test Method for Performance of Exterior Windows, Curtain Walls, Doors and Storm Shutters Impacted by Missile(s) and Exposed to Cyclic Pressure Differentials.

Z. ASTM-E1996 – Standard Specification for Performance of Exterior Windows, Glazed Curtain Walls, Doors and Storm Shutters Impacted by Wind Borne Debris in Hurricanes.

AA. ASTM-F476 – Standard Test Methods for Security of Swinging Door Assemblies.

BB. NWWDA T.M. 7-90 – Cycle Slam Test Method.

CC. NFRC 100 – Procedure for Determining Fenestration Products U-Factors.

DD. NFRC 400 – Procedure for Determining Fenestration Products Air Leakage.

EE. TAS 201 – Impact Test Procedures.

FF. TAS 202 – Criteria for Testing Impact & Nonimpact Resistant Building Envelope Components Using Uniform Static Air Pressure.

GG. TAS 203 – Criteria for Testing Products Subject to Cyclic Wind Pressure Loading.

1.04 SUBMITTALS

A. Must comply with Section 01 33 00 – Submittal Procedures.

B. Action Submittals/ Informational Submittals.
   1. Product Data.
      a. Submit manufacturer's product data sheets, catalog pages illustrating the products, description of materials, components, fabrication, finishes, installation instructions, and applicable test reports.
   2. Shop Drawings.
      a. Submit manufacturer's shop drawings, including elevations, sections, and details indicating dimensions, tolerances, materials, fabrication, doors, panels, framing, hardware schedule, and finish.
   3. Samples.
      a. Submit manufacturer's door sample composed of door face sheet, core, framing and finish.
      b. Submit manufacturer's sample of standard colors for door face and frame.
   4. Testing and Evaluation Reports.
      a. Submit testing reports and evaluations provided by manufacturer conducted by and accredited independent testing agency certifying doors and frames comply with specified performance requirements listed in Section 2.04.
   5. Manufacturer Reports.
      a. Manufacturer's Project References.
   6. Submit list of successfully completed projects including project name, location, name of architect, type, and quantity of doors manufactured.

C. Closeout Submittals.
   1. Operation and Maintenance Manual.

Docusign Envelope ID: 949B8B45-F5E0-404E-8AF3-E64ADF0004A6

a. Submit manufacturer's maintenance and cleaning instructions for doors and frames, including maintenance and operating instructions for hardware.

2. Warranty Documentation.
   a. Submit manufacturer's standard warranty.

1.05 QUALITY ASSURANCE

A. Manufacturer's Qualifications.
   1. Continuously engaged in manufacturing of doors of similar type to that specified, with a minimum of 25 years concurrent successful experience.
   2. Door and frame components must be fabricated by same manufacturer.
   3. Evidence of a documented complaint resolution quality management system.

1.06 DELIVERY, STORAGE, AND HANDLING

A. Delivery.
   1. Deliver materials to site in manufacturer's original, unopened, containers and packaging.
   2. Labels clearly identifying opening, door mark, and manufacturer.

B. Storage.
   1. Store materials in a clean, dry area, indoors in accordance with manufacturer's instructions.

C. Handling.
   1. Protect materials and finish from damage during handling and installation.

1.07 WARRANTY

A. Warrant doors, frames, and factory installed hardware against failure in materials and workmanship, including excessive deflection, faulty operation, defects in hardware installation, and deterioration of finish or construction in excess of normal weathering.

B. Standard Period.
   1. Ten years starting on date of shipment.

C. Limited lifetime
   1. Covers failure of corner joinery, core deterioration, and delamination or bubbling of door skin and corrosion of all-fiberglass products while the door is in its specified application in its original installation.

D. Finish
   1. Anodized, aluminum:10 years.
   2. Thresholds do not have a finish warranty.

PART 2 PRODUCTS

2.01 FRP/ALUMINUM HYBRID DOORS

A. Manufacturer.
   1. Special-Lite, Inc.
      a. PO Box 6, Decatur, Michigan 49045.
      b. Toll Free (800) 821-6531, Phone (269) 423-7068, Fax (800) 423-7610.
      c. Web Site www.special-lite.com.
      d. E-Mail info@special-lite.com.

2.02 DESCRIPTION

A. Model.
   1. SL-17 Pebble Grain FRP/ Aluminum Hybrid Door.

B. Door Opening Size: (Pair of) 3'-0" x 7'-0"

C. Construction.
   1. Door Thickness.
      a. 1-3/4".

Docusign Envelope ID: 949B8B45-F5E0-404E-8AF3-E64ADF0004A6

2. Stiles & Rails.
    a. Aluminum extrusions made from 6063 aluminum alloys with a minimum temper of T5.
    b. Minimum 2-5/16” deep one-piece extrusion with have integral reglets to accept face sheet on both interior and exterior side of door which secure face sheet into place and permit flush appearance.
    c. Screw or snap in place applied caps are not acceptable.
    d. Top rails must have integral legs for interlocking continuous extruded aluminum flush cap.
    e. Bottom rails must have integral legs for interlocking continuous weather bar with single nylon brush weather stripping or manually adjustable SL-301 door bottom with two nylon brush weather stripping.
    f. Meeting stiles to include integral pocket to accept pile brush weather seal.
3. Corners.
    a. Mitered.
    b. Secured with 3/8” diameter full-width steel tie rod through extruded splines top and bottom which are integral to standard tubular shaped rails.
    c. 1-1/4” x 1-1/4” x 3/16” 6061 aluminum angle reinforcement at corner to give strong, flat surface for locking hex nut to bear on.
    d. Weld, glue, or other methods of corner joinery are not acceptable.
4. Core.
    a. Poured-in-place polyurethane foam.
    b. Laid in foam cores are not acceptable.
    c. Foam Plastic Insulated Doors: IBC 2603.4.
        1) Foam plastic shall be separated from the interior of a building by an approved thermal barrier.
        2) Approved thermal barrier must meet the acceptance criteria of the Temperature Transmission Fire Test and Integrity Fire Test as stated in NFPA 275.
        3) IBC 2603.4.1.7 foam plastic insulation, having a flame spread index less than 75 and a smoke developed index of not more than 450 shall be permitted as a door core when the face is metal minimum 0.032” aluminum or 0.016” steel.
        4) Standard door assembly can be tested to show it meets these requirements without the use of thermal barrier. If no independent testing conducted all doors with foam plastic core must have a thermal barrier.
5. Face Sheet.
    a. Exterior
        1) 0.120” thick, pebble texture, through color with SpecLite 3® integral surfaseal film FRP sheet.
        2) Optional painted finish consult manufacturer.
        3) Class C standard.
    b. Interior
        1) 0.120” thick, pebble texture, through color with SpecLite 3® integral surfaseal film FRP sheet.
        2) Class C standard
    c. Attachment of face sheet.
        1) Extruded stiles and rails to have integral reglets to accept face sheet on both interior and exterior side of door which secure face sheet into place and permit flush appearance.
        2) Use of glue to bond face sheet to core or extrusions is not acceptable.
6. Hardware.
    a. Pre-machine doors in accordance with templates from specified hardware manufacturers.
    b. Surface mounted closures will be reinforced for but not prepped or installed at factory.

Docusign Envelope ID: 949B8B45-F5E0-404E-8AF3-E64ADF0004A6

c. Factory install door hardware.

7. Reinforcements.
   a. Aluminum extrusions made from 6061 or 6063 aluminum alloys.
   b. Sheet and plate to conform to ASTM-B209.
   c. Alloy and temper to be selected by manufacturer for strength, corrosion resistance, and application of required finish, and control of color.
   d. Bars and tubes to meet ASTM-B221.

2.03 FRAMING

A. Framing
   1. Aluminum Tube Framing with Applied Stops.
      a. Model. - Choose an item
      b. Materials.
         1) See 2.05.A.
      c. Perimeter Frame Members.
         1) Box type with 4 enclosed sides.
         2) Factory fabricated.
         3) Open-back framing is not acceptable.
      d. Applied Door Stops.
         1) 5/8" x 1-1/4" or 5/8" x 1-3/4", 0.125" wall thickness, with screws and weather-stripping.
         2) Provide solid ½" aluminum bar behind door stop for closer shoe attachment.
         3) Pressure gasketing for weathering seal.
         4) Counterpunch fastener holes in door stop to preserve full-metal thickness under fastener head.
      e. Caulking.
         1) Caulk joints before assembling frame members.
      f. Frame Member to Member Connections.
         1) Secure joints with fasteners.
         2) Provide hairline butt joint appearance.
      g. Hardware
         1) Pre-machine and reinforce frame members for hardware in accordance with manufacturer's standards and door hardware schedule.
         2) Surface mounted closures will be reinforced for but not prepped or installed at factory.
      h. Anchors:
         1) Anchors appropriate for wall conditions to anchor framing to wall materials.
         2) Door Jamb and Header Mounting Holes: Maximum of 24-inch centers.
         3) Secure head and sill members of transom, side lites, and similar conditions.

2.04 PERFORMANCE

A. Face Sheet.
   1. Standard Interior and Exterior Class C 0.120" thick, pebble texture, through color with SpecLite 3® integral surfaseal film FRP sheet.
      a. Flexural Strength, ASTM-D790: 21 x 103 psi.
      b. Flexural Modulus, ASTM-D790: 0.7 x 106 psi.
      c. Tensile Strength, ASTM-D638: 13 x 103 psi.
      d. Tensile Modulus, ASTM-D638: 1.2 x 106 psi.
      e. Barcol Hardness, ASTM-D2583: 55.
      f. Izod Impact, ASTM-D256: 14.0 ft-lb/in.
      g. Gardner Impact Strength, ASTM-D5420: 120 in-lb.
      h. Water Absorption, ASTM-D570: 0.20%/24hrs at 77°F.
      i. Surface Burning, ASTM-E84: Flame Spread ≤ 200, Smoke Developed ≤ 450.

Docusign Envelope ID: 949B8B45-F5E0-404E-8AF3-E64ADF0004A6

j. Taber Abrasion Resistance, Taber Test: 0.007% Max Wt. Loss, cs-17 wheels, 1000g. Wt., 25 cycles.
k. Chemical Resistance.
1) Excellent Rating.
(a) Acetic Acid, Concentrated.
(b) Acetic Acid, 5%.
(c) Bleach Solution.
(d) Detergent Solution.
(e) Distilled Water.
(f) Ethyl Acetate.
(g) Formaldehyde.
(h) Heptane.
(i) Hydrochloric Acid, 10%.
(j) Hydrogen Peroxide, 3%.
(k) Isooctane.
(l) Lactic Acid, 10%.
l. USDA/FSIS Requirements.
1) FRP face sheet with SpecLite 3® integral surfaseal is a finished outer surface material that is rigid; durable; non-toxic; non-corrosive; moisture resistant; a light, solid color such as white; easily inspected; smooth or an easily cleaned texture.
2) FRP face sheet with SpecLite 3® integral surfaseal does not contain any known carcinogen, mutagen, or teratogen classified as hazardous substances; heavy metals or toxic substances; antimicrobials; pesticides or substances with pesticidal characteristics.

B. Door Core.
1. Density, ASTM-D1622: ≤ 5.0 pcf.
2. Compressive Properties, ASTM-D1621: Compressive Strength ≥ 60 psi, Compressive Modulus ≥ 1948 psi.
3. Tensile and Tensile Adhesion Properties, ASTM-D1623: Tensile Adhesion, 3” x 3” FRP Facers ≥ 53 psi, Tensile Adhesion, 1” x 1” Foam ≥ 104 psi.
4. Thermal and Humid Aging, ASTM-D2126: Volume Change at 158 °F, 100% humidity, 14 days ≤ 13%.
5. Thermal Conductivity, ASTM-C518, Thermal Resistance ≥ 0.10 m2K/W.

C. Door Panel.
1. Thermal Transmittance, AAMA 1503-98: U-Factor = 0.29 Btu/hr·ft²·°F, CRFp = 55.
2. Indoor Air Quality, ASTM-D5116, ASTM-D6607: GreenGuard, GreenGuard Gold.

D. Door and Aluminum Tube Frame Assembly.
1. Physical Endurance, ANSI A250.4: 25,000,000 Cycles, No Damage.
2. Salt Spray, ASTM-B117: 500 hours minimum exposure.
3. Air Leakage, NFRC 400, ASTM-E283.
a. Opaque Swinging Door (< than 50% glass)
1) cfm/sqft @ 1.57 psf.
4. Structural Performance, ASTM E-330.
a. Single or Pair of Doors, 8’4” x 8’2” overall size, single point latching.
1) ± 75 psf design pressure, pass.
5. Impact and Cycle Test, ASTM-E1886.
a. Single or Pair of Doors, 6’8” x 7’8” overall size, 3-point latching.
1) 9 lbs. missile @ 50 fps, minimum 3 impacts, no rips, tears, or penetrations.
2) ± 75 psf design pressure, pass.
6. Forced Entry, AAMA 1304.
a. Single or Pair of Doors, 6’8” x 7’8” overall size, 3-point latching.

Docusign Envelope ID: 949B8B45-F5E0-404E-8AF3-E64ADF0004A6

1) 300lb Pull Test, pass.

7. Impact Test, TAS 201.
   a. Single or Pair of Doors, 6’8” x 7’8” overall size, 3-point latching.
      1) 9 lbs. missile @ 50 fps, minimum 3 impacts, no rips, tears, or penetrations.
8. Static Air Pressure, TAS 202.
   a. Single or Pair of Doors, 6’8” x 7’8” overall size, 3-point latching.
      1) ± 65 psf design pressure, pass.
      2) Forced Entry, 300lb Pull Test, pass.
9. Cyclic Wind Pressure Loading, TAS 203.
   a. Single or Pair of Doors, 6’8” x 7’8” overall size, 3-point latching.
      1) ± 65 psf design pressure, pass.
10. Security Test, ASTM-F476: Minimum Grade 40.

2.05 MATERIALS

A. Aluminum Members.
   1. Aluminum extrusions made 6061 or 6063 aluminum alloys.
   2. Sheet and plate to conform to ASTM-B209.
   3. Alloy and temper to be selected by manufacturer for strength, corrosion resistance, and application of required finish, and control of color.

B. Fiberglass.
   1. See 2.02.C.5.

C. Fasteners.
   1. All exposed fasteners will have a finish to match material being fastened.
   2. 410 stainless steel or other non-corrosive metal.
   3. Must be compatible with items being fastened.

2.06 FABRICATION

A. Factory Assembly.
   1. Door and frame components from the same manufacturer.
   2. Required size for door and frame units, shall be as indicated on the drawings.
   3. Complete cutting, fitting, forming, drilling, and grinding of metal before assembly.
   4. All cut edges to be free of burs.
   5. Welding of doors or frames is not acceptable.
   6. Maintain continuity of line and accurate relation of planes and angles.
   7. Secure attachments and support at mechanical joints with hairline fit at contact surfaces.

B. Shop Fabrication
   1. All shop fabrication to be completed in accordance with manufactures process work instructions.
   2. Quality control to be performed before leaving each department.

2.07 FINISHES

A. Door.
   a. Anodizing.
      1) Class 1 Anodizing, minimum 0.7 mils thick.
         (a) Color: Dark Bronze
   2. FRP Face Sheets
      a. Through color.
         1) Color: Dark Bronze

B. Frame
   1. Aluminum
      a. Anodizing.
         1) Class 1 Anodizing, minimum 0.7 mils thick.

Docusign Envelope ID: 949B8B45-F5E0-404E-8AF3-E64ADF0004A6

(a) Color: Dark Bronze

2.08 ACCESSORIES

A. Hardware.
1. Pre-machine doors in accordance with templates from specified hardware manufactures and hardware schedule.
2. Hardware Schedule.
1) Concealed adjustable bottom brush.
(a) SL-301.
(1) Not for use with CVR type hardware.
2) Thresholds.
(a) Aluminum threshold by Special-Lite.
3) See Section 08 71 00 – Door Hardware, for balance of hardware,

PART 3 EXECUTION

3.01 EXAMINATION

A. Examine areas to receive doors.

B. Notify architect of conditions that would adversely affect installation or subsequent use.

C. Do no proceed with installation until unsatisfactory conditions are corrected.

3.02 PREPARATION

A. Ensure openings to receive frames are plumb, level, square, and in tolerance.

3.03 ERECTION

A. Install doors in accordance with manufacturer's instructions.

B. Install doors plumb, level, square, true to line, and without warp or rack.

C. Anchor frames securely in place.

D. Separate aluminum from other metal surfaces with bituminous coatings or other means approved by architect.

E. Set thresholds in bed of mastic and back seal.

F. Install exterior doors to be weathertight in closed position.

G. Repair minor damages to finish in accordance with manufacturer's instructions and as approved by architect.

H. Remove and replace damaged components that cannot be successfully repaired as determined by architect.

3.04 FIELD QUALITY CONTROL

A. Manufacture's Field Services.
1. Manufacturer's representative shall provide technical assistance and guidance for installation of doors.

3.05 ADJUSTING

A. Adjust doors, hinges, and locksets for smooth operation without binding.

3.06 CLEANING

A. Clean doors promptly after installation in accordance with manufacturer's instructions.

B. Do not use harsh cleaning materials or methods that would damage finish.

3.07 PROTECTION

A. Protect installed doors to ensure that, except for normal weathering, doors will be without damage or deterioration at time of substantial completion.

END OF SECTION

FY21 North High School Renovations-Bid Pack 4
Work Scope 08-F Glass and Glazing

Contract Sum: $358,900

Contractor: Ford Metro, Inc.

Project Name and Number

North High School
1500 James Avenue N
Minneapolis, MN 55411
Minneapolis Public Schools Project Number
OP25-2512

Description

Perform glass and glazing in accordance with Work Scope 08-F for the North High School Phase 4 renovations

Contract Sum details

Item	Price	Status
Base Bid	$358,900	accepted
Alt #1: Health Office	$4,360	rejected
Alt #2: Athletic and Counseling Offices	$54,590	rejected
Alt #3: Electrical panel replacements	$0	accepted
Alt #4: AHU-41 replacement	$0	accepted
Alt #5: Direct digital controls	$0	accepted

Contract Documents

AIA Document A132-2019
AIA Document A132 Exhibit A-2019
Exhibit B – Project Charter
Exhibit C – Owner Insurance
Exhibit D – Project Schedule
AIA Document A232-2019

AIA® Document A132® – 2019

Standard Form of Agreement Between Owner and Contractor, Construction Manager as Adviser Edition

AGREEMENT made as of the first__ day of _February_____ in the year 2025_
(In words, indicate day, month, and year.)

BETWEEN the Owner:
(Name, legal status, address, and other information)

Minneapolis Public Schools Special School District #1
1250 West Broadway Avenue
Minneapolis, MN 55411

and the Contractor:
(Name, legal status, address, and other information)

Ford Metro, Inc.
3121 40th Avenue NW
Rochester, MN 55901

for the following Project:
(Name, location, and detailed description)

North High School Phase 4 Work Scope 08-F Glass and Glazing
1500 James Avenue
Minneapolis, MN 55411

The Construction Manager:
(Name, legal status, address, and other information)

Kraus-Anderson Construction Company
501 South 8th Street
Minneapolis, MN 55405

The Architect:
(Name, legal status, address, and other information)

LSE Architects
1401 Glenwood Avenue
Minneapolis, MN 55405

The Owner and Contractor agree as follows.

ADDITIONS AND DELETIONS:
The author of this document has added information needed for its completion. The author may also have revised the text of the original AIA standard form. An *Additions and Deletions Report* that notes added information as well as revisions to the standard form text is available from the author and should be reviewed. A vertical line in the left margin of this document indicates where the author has added necessary information and where the author has added to or deleted from the original AIA text.

This document has important legal consequences. Consultation with an attorney is encouraged with respect to its completion or modification.

This document is intended to be used in conjunction with AIA Documents A232™–2019, General Conditions of the Contract for Construction, Construction Manager as Adviser Edition; B132™–2019, Standard Form of Agreement Between Owner and Architect, Construction Manager as Adviser Edition; and C132™–2019, Standard Form of Agreement Between Owner and Construction Manager as Adviser. AIA Document A232™–2019 is adopted in this document by reference. Do not use with other general conditions unless this document is modified.

Init.
/

AIA Document A132 – 2019. Copyright © 1975, 1980, 1992, 2009, and 2019. All rights reserved. "The American Institute of Architects," "American Institute of Architects," "AIA," the AIA Logo, and "AIA Contract Documents" are trademarks of The American Institute of Architects. This document was produced at 10:46:04 CT on 02/07/2025 under Order No.4104251278 which expires on 03/15/2025, is not for resale, is licensed for one-time use only, and may only be used in accordance with the AIA Contract Documents® Terms of Service. To report copyright violations, e-mail docinfo@aiacontracts.com.
User Notes:
(1682651256)

TABLE OF ARTICLES

1 THE CONTRACT DOCUMENTS

2 THE WORK OF THIS CONTRACT

3 DATE OF COMMENCEMENT AND DATES OF SUBSTANTIAL COMPLETION

4 CONTRACT SUM

5 PAYMENTS

6 DISPUTE RESOLUTION

7 TERMINATION OR SUSPENSION

8 MISCELLANEOUS PROVISIONS

9 ENUMERATION OF CONTRACT DOCUMENTS

EXHIBIT A INSURANCE AND BONDS
EXHIBIT B DETERMINATION OF THE COST OF THE WORK

ARTICLE 1 THE CONTRACT DOCUMENTS

The Contract Documents consist of this Agreement, Conditions of the Contract (General, Supplementary, and other Conditions), Drawings, Specifications, Addenda issued prior to execution of this Agreement, other documents ("Contract" or "Contract Documents") listed in this Agreement, and Modifications issued after execution of this Agreement, all of which form the Contract, and are as fully a part of the Contract as if attached to this Agreement or repeated herein. The Contract represents the entire and integrated agreement between the parties hereto and supersedes prior negotiations, representations, or agreements, either written or oral. An enumeration of the Contract Documents, other than Modifications, appears in Article 9.

§ 1.2 In the event that there are inconsistencies between any of the Project Contract Documents, all Contract Documents shall be construed together and shall be read with a purpose and intent to provide that the Contractor shall commit to fully complete its Project Work and services with the greater degree of commitment as referenced in the Contract Documents, including the plans and specifications, to work diligently to ensure completion of the Project in a timely and workmanlike manner and at the earliest stated times provided for in Project schedules, as they may be revised, and to ensure that Contractor, and all of its Subcontractors and suppliers complete the Project on schedule and within Project Contract Price, subject to approved change orders.

§ 1.3 Contractor acknowledges that it has had full, fair, and adequate opportunity to review all of the Project bidding and Contract Documents, that it has fully satisfied itself as to the scope and requirements of the Project, that it has fully and fairly investigated all Project site conditions and circumstances and Contract Documents, including any potential difficulties or interferences present in the same, that it has had the opportunity to ask questions during the bidding phase and that it has received adequate answers to any such questions, that it has had the opportunity to attend and fairly participate in all pre-bid conferences and pre-construction conferences, and that it has required the same of all of its Subcontractors.

ARTICLE 2 THE WORK OF THIS CONTRACT

The Contractor shall fully execute the Work described in the Contract Documents, except as specifically indicated in the Contract Documents to be the responsibility of others.

ARTICLE 3 DATE OF COMMENCEMENT AND DATES OF SUBSTANTIAL COMPLETION

§ 3.1 The date of commencement of the Work shall be:
(Check one of the following boxes.)

[ ] The date of this Agreement.

AIA Document A132 – 2019. Copyright © 1975, 1980, 1992, 2009, and 2019. All rights reserved. "The American Institute of Architects," "American Institute of Architects," "AIA," the AIA Logo, and "AIA Contract Documents" are trademarks of The American Institute of Architects. This document was produced at 10:46:04 CT on 02/07/2025 under Order No.4104251278 which expires on 03/15/2025, is not for resale, is licensed for one-time use only, and may only be used in accordance with the AIA Contract Documents® Terms of Service. To report copyright violations, e-mail docinfo@aiacontracts.com.
User Notes:
(1682651256)

[X] A date set forth in a notice to proceed issued by the Owner.

[ ] Established as follows:
(Insert a date or a means to determine the date of commencement of the Work.)

If a date of commencement of the Work is not selected, then the date of commencement shall be the date of this Agreement.

§ 3.2 The Contract Time shall be measured from the date of commencement of the Work.

§ 3.3 Substantial Completion of the Project or Portions Thereof

§ 3.3.1 Subject to adjustments of the Contract Time as provided in the Contract Documents, the date of Substantial Completion of the Work of all of the Contractors for the Project will be:
(Insert the date of Substantial Completion of the Work of all Contractors for the Project.)

Defined in EXH-D Project Schedule

§ 3.3.2 Subject to adjustments of the Contract Time as provided in the Contract Documents, if portions of the Work of all of the Contractors for the Project are to be completed prior to Substantial Completion of the entire Work of all of the Contractors for the Project, the Contractors shall achieve Substantial Completion of such portions by the following dates defined in EXH-D Project Schedule. Such portions of the Work not completed as defined in EXH-D Project Schedule shall be subject to liquidated damages as set forth in Article 4.5.

(Table deleted)
(Table deleted)
(Paragraphs deleted)
§ 3.4.3 If the Contractor fails to substantially complete the Work of this Contract, or portions thereof, as provided in this Section 3.4, liquidated damages, if any, shall be assessed as set forth in Section 4.5.

ARTICLE 4 CONTRACT SUM

§ 4.1 The Owner shall pay the Contractor the Contract Sum in current funds for the Contractor's performance of the
(Paragraphs deleted)
Contract as defined in EXH-B Project Charter, subject to additions and deductions as provided in the Contract Documents.

§ 4.2 Stipulated Sum

§ 4.2.1 The Contract Sum shall be three hundred fifty-eight thousand, nine hundred dollars ($ 358.900), subject to additions and deductions as provided in the Contract Documents.

§ 4.2.2 Alternates

§ 4.2.2.1 Alternates, if any, included in the Contract Sum are defined in EXH-B Project Charter.
(Table deleted)
§ 4.2.2.2 Subject to the conditions noted in EXH-B Project Charter, alternates may be accepted by the Owner following execution of this Agreement. Upon acceptance, the Owner shall issue a Modification to this Agreement.
(Paragraphs deleted)
(Table deleted)
§ 4.2.3 Allowances, if any, included in the Contract Sum are defined in EXH-B Project Charter.
(Identify each allowance.)

Item	Price

§ 4.2.4 Unit prices, if any are defined in EXH-B Project Charter.

(Table deleted)

AIA Document A132 – 2019. Copyright © 1975, 1980, 1992, 2009, and 2019. All rights reserved. "The American Institute of Architects," "American Institute of Architects," "AIA," the AIA Logo, and "AIA Contract Documents" are trademarks of The American Institute of Architects. This document was produced at 10:46:04 CT on 02/07/2025 under Order No.4104251278 which expires on 03/15/2025, is not for resale, is licensed for one-time use only, and may only be used in accordance with the AIA Contract Documents® Terms of Service. To report copyright violations, e-mail docinfo@aiacontracts.com.
User Notes:
(1682651256)

§ 4.3 Allowances, if any, included in the Contract Sum are defined in EXH-B Project Charter.

(Paragraph deleted)
(Table deleted)
(Paragraphs deleted)
§ 4.4 Unit prices, if any, are defined in EXH-B Project Charter.

(Paragraphs deleted)
(Table deleted)
(Paragraphs deleted)
(Table deleted)
(Paragraphs deleted)
(Table deleted)
(Paragraphs deleted)
(Table deleted)
(Paragraphs deleted)
§ 4.5 Liquidated damages, if any:
(Insert terms and conditions for liquidated damages, if any, to be assessed in accordance with Section 3.4.)

Contractor and Owner recognize that time is of the essence for the Project and the Owner will suffer financial loss if the Work is not completed in the time specified in the Contract Documents. The parties also recognize the delays, expenses, and difficulties involved in proving in a legal proceeding the actual loss suffered by the Owner if the Work is not completed on time. Accordingly, instead of requiring such proof, the Owner and Contractor agree that as liquidated damages for delay (but not as penalty), Contractor shall pay Owner One Thousand Dollars ($1,000.00) per calendar day for each day that expires after the time specified for Substantial Completion in EXH-D Project Schedule until such time the Work is determined to be substantially complete by the Owner.

After Substantial Completion, if Contractor neglects, refuses, or fails to complete the remaining Work within the Contract Time specified in the Contract Documents, the Contractor shall pay the Owner One Thousand Dollars ($1,000.00) per day that expires after the time specified in the Contract Documents for Final Completion and readiness for Final Payment until the Work is completed.

§ 4.6 Other:
(Insert provisions for bonus, cost savings or other incentives, if any, that might result in a change to the Contract Sum.)

None

ARTICLE 5 PAYMENTS

§ 5.1 Progress Payments

§ 5.1.1 Based upon Applications for Payment submitted to the Construction Manager by the Contractor, and Certificates for Payment issued by the Construction Manager and Architect and approval by the Owner's Representative, the Owner shall make progress payments on account of the Contract Sum, to the Contractor, as provided below and elsewhere in the Contract Documents.

§ 5.1.2 The period covered by each Application for Payment shall be one calendar month ending on the last day of the month.

§ 5.1.3 When an Application for Payment is received by the Construction Manager, payment of the amount certified shall be made by the Owner not later than forty-five (45) days after the Construction Manager receives the Application for Payment. Unless expressly otherwise agreed in this Contract, payments and payment disputes shall be governed by the Prompt Payment of Local Government Bills, Minnesota Statutes, Section 471.425 ("Prompt Payment Act").
(Federal, state or local laws may require payment within a certain period of time.)

§ 5.1.4 Progress Payments Where the Contract Sum is Based on a Stipulated Sum

§ 5.1.4.1 Each Application for Payment shall be based on the most recent schedule of values submitted by the Contractor on AIA G702 Application and Certificate for Payment in accordance with the Contract Documents. The schedule of

AIA Document A132 – 2019. Copyright © 1975, 1980, 1992, 2009, and 2019. All rights reserved. "The American Institute of Architects," "American Institute of Architects," "AIA," the AIA Logo, and "AIA Contract Documents" are trademarks of The American Institute of Architects. This document was produced at 10:46:04 CT on 02/07/2025 under Order No.4104251278 which expires on 03/15/2025, is not for resale, is licensed for one-time use only, and may only be used in accordance with the AIA Contract Documents® Terms of Service. To report copyright violations, e-mail docinfo@aiacontracts.com.
User Notes:
(1682651256)

values shall allocate the entire Contract Sum among the various portions of the Work. The schedule of values shall be prepared in such form, and supported by such data to substantiate its accuracy, as the Construction Manager and Architect may require. This schedule of values shall be used as a basis for reviewing the Contractor's Applications for Payment.

§ 5.1.4.2 Applications for Payment shall show the percentage of completion of each portion of the Work as of the end of the period covered by the Application for Payment.

§ 5.1.4.3 In accordance with AIA Document A232™–2019, General Conditions of the Contract for Construction, Construction Manager as Adviser Edition, as modified and subject to other provisions of the Contract Documents, the amount of each progress payment shall be computed as follows:

§ 5.1.4.3.1 The amount of each progress payment shall first include:

.1 That portion of the Contract Sum properly allocable to completed Work;

.2 That portion of the Contract Sum properly allocable to materials and equipment delivered and suitably stored at the site for subsequent incorporation in the completed construction, or, if approved in advance by the Owner, suitably stored off the site at a location agreed upon in writing; and

.3 That portion of Construction Change Directives that the Architect determines, in the Architect's professional judgment, to be reasonably justified.

§ 5.1.4.3.2 The amount of each progress payment shall then be reduced by:

.1 The aggregate of any amounts previously paid by the Owner;

.2 The amount, if any, for Work that remains uncorrected and for which the Architect has previously withheld a Certificate for Payment as provided in Article 9 of AIA Document A232–2019;

.3 Any amount for which the Contractor does not intend to pay a Subcontractor or material supplier, unless the Work has been performed by others the Contractor intends to pay;

.4 For Work performed or defects discovered since the last payment application, any amount for which the Architect may withhold payment, or nullify a Certificate of Payment in whole or in part, as provided in Article 9 of AIA Document A232–2019; and

.5 Retainage withheld pursuant to Section 5.1.7.

(Paragraphs deleted)

§ 5.1.7 Retainage

§ 5.1.7.1 For each progress payment made prior to when the Work of this Contract is substantially complete, the Owner may withhold the following amount, as retainage, from the payment otherwise due:
(Insert a percentage or amount to be withheld as retainage from each Application for Payment. The amount of retainage may be limited by governing law.)

Five Percent (5%)

§ 5.1.7.1.1 The following items are not subject to retainage:
(Insert any items not subject to the withholding of retainage, such as general conditions, insurance, etc.)

For major items installed into the Work, the Contractor may request full payment for the items to ensure prompt delivery and fabrication. Such items shall be recommended by the Architect and approved by the Owner as not requiring retainage. Prompt payment for the items shall be documented by the Contractor to the Owner in the subsequent payment application by submitting a full lien release for the items. Major items may include mechanical units with long lead times, structural systems with long lead times, critical path systems or items, etc. Major items will be discussed and defined by Owner, Architect, Construction Manager and Contractor.

§ 5.1.7.2 Reduction or limitation of retainage, if any, shall be as follows:
(If the retainage established in Section 5.1.7.1 is to be modified prior to when the entire Work of this Contract is substantially complete, including modifications for completion of portions of the Work as provided in Section 3.4.2, insert provisions for such modifications.)

Prior to Substantial Completion and at the discretion of the Owner, retainage may be reduced. If the Work has been fifty percent (50%) completed as determined by the Architect and is satisfactory to the Owner, then ninety percent (90%) of the

AIA Document A132 – 2019. Copyright © 1975, 1980, 1992, 2009, and 2019. All rights reserved. "The American Institute of Architects," "American Institute of Architects," "AIA," the AIA Logo, and "AIA Contract Documents" are trademarks of The American Institute of Architects. This document was produced at 10:46:04 CT on 02/07/2025 under Order No.4104251278 which expires on 03/15/2025, is not for resale, is licensed for one-time use only, and may only be used in accordance with the AIA Contract Documents® Terms of Service. To report copyright violations, e-mail docinfo@aiacontracts.com.
User Notes:
(1682651256)

retained amount may be released to the Contractor for completed Work (with ten percent (10%) of the total retained by the Owner).

§ 5.1.7.3 Except as set forth in this Section 5.1.7.3, when the Work of this Contract is substantially complete, the Contractor may submit an Application for Payment that includes the retainage withheld from prior Applications for Payment pursuant to this Section 5.1.7. The Application for Payment submitted when the Work of this Contract is substantially complete shall not include retainage as follows:
(Insert any other conditions for release of retainage when the Work of this Contract is substantially complete, or upon Substantial Completion of the Work of all Contractors on the Project or portions thereof.)

Upon Substantial Completion, additional retainage may be returned to the Contractor as recommended by the Architect and Construction Manager and approved by the Owner to an amount sufficient to satisfactorily complete the Work. Retainage release will comply with Minnesota Statutes, Section 15.72 after Substantial Completion and punch list acceptance by the Owner.

§ 5.2 Final Payment
§ 5.2.1 Final Payment Where the Contract Sum is Based on a Stipulated Sum
§ 5.2.1.1 Final payment, constituting the entire unpaid balance of the Contract Sum, shall be made by the Owner to the Contractor when

.1 the Contractor has fully performed the Contract except for the Contractor's responsibility to correct Work as provided in Article 12 of AIA Document A232–2019, and to satisfy other requirements, if any, which extend beyond final payment;
.2 a final Certificate for Payment or Project Certificate for Payment has been issued by the Architect; and
.3 all lien waivers and IC134 forms have been delivered to the Owner.

§ 5.2.1.2 The Owner's final payment to the Contractor shall be made no later than forty-five (45) days after the issuance of the Architect's final Certificate for Payment or Project Certificate for Payment, or as follows:

§ 5.2.2 Final Payment Where the Contract Sum is Based on the Cost of the Work with or without a Guaranteed Maximum Price
§ 5.2.2.1 Final payment, constituting the entire unpaid balance of the Contract Sum, shall be made by the Owner to the Contractor when

.1 the Contractor has fully performed the Contract except for the Contractor's responsibility to correct Work as provided in Article 12 of AIA Document A232–2019, and to satisfy other requirements, if any, which extend beyond final payment;
.2 the Contractor has submitted a final accounting for the Cost of the Work, pursuant to Exhibit B, Determination of the Cost of the Work and a final Application for Payment; and
.3 a final Certificate for Payment or Project Certificate for Payment has been issued by the Architect in accordance with Exhibit B, Determination of the Cost of the Work.

§ 5.2.2.2 The Owner's final payment to the Contractor shall be made no later than 30 days after the issuance of the final Certificate for Payment or Project Certificate for Payment, or as follows:

§ 5.3 Payments due and unpaid under the Contract shall bear interest from the date payment is due at the rate stated below.
(Insert rate of interest agreed upon, if any.)

Zero %

ARTICLE 6 DISPUTE RESOLUTION
§ 6.1 Initial Decision Maker
The Architect will serve as Initial Decision Maker pursuant to Article 15 of AIA Document
(Paragraphs deleted)
A232–2019.

AIA Document A132 – 2019. Copyright © 1975, 1980, 1992, 2009, and 2019. All rights reserved. "The American Institute of Architects," "American Institute of Architects," "AIA," the AIA Logo, and "AIA Contract Documents" are trademarks of The American Institute of Architects. This document was produced at 10:46:04 CT on 02/07/2025 under Order No.4104251278 which expires on 03/15/2025, is not for resale, is licensed for one-time use only, and may only be used in accordance with the AIA Contract Documents® Terms of Service. To report copyright violations, e-mail docinfo@aiacontracts.com.
User Notes:
(1682651256)

§ 6.1.1 Mediation
The Owner or the Contractor may request mediation of any Claim submitted to the Initial Decision Maker before the decision becomes final and binding. The mediation shall be governed by the Construction Industry Mediation Rules of the American Arbitration Association in effect at the date of this contract. The request for mediation shall be made in writing by the party requesting mediation and the other party of this contract. The Owner and Contractor shall participate in mediation in good faith. The mediation shall be concluded within 60 days of the request. Mediation is not a condition precedent to commencing litigation. If litigation is commenced, the Owner and Contractor agree to mediate before any dispositive motion or trial.

§ 6.2 Binding Dispute Resolution
For any Claim subject to, but not resolved by, mediation pursuant to Article 15 of AIA Document A232–2019, the method of binding dispute resolution shall be as follows:
(Check the appropriate box.)

[ ] Arbitration pursuant to Article 15 of AIA Document A232–2019.

[X] Litigation in a state or federal court of competent jurisdiction located in Hennepin County, Minnesota.

[ ] Other: *(Specify)*

If the Owner and Contractor do not select a method of binding dispute resolution, or do not subsequently agree in writing to a binding dispute resolution method other than litigation, Claims will be resolved by litigation in a court of competent jurisdiction.

ARTICLE 7 TERMINATION OR SUSPENSION
§ 7.1 Where the Contract Sum Is a Stipulated Sum
§ 7.1.1 The Contract may be terminated by the Owner or the Contractor as provided in Article 14 of AIA Document A232–2019.

§ 7.1.1.1 If the Contract is terminated for the Owner's convenience in accordance with Article 14 of AIA Document A232–2019, then the Owner shall pay the Contractor a termination fee as follows:
(Insert the amount of, or method for determining, the fee, if any, payable to the Contractor following a termination for the Owner's convenience.)

Termination fee will be based on the percentage of Work completed and any materials purchased or in production at the time of termination. Said fee and justification shall be provided to the Owner by the Contractor within ten (10) days' notice of the termination.

§ 7.1.2 The Work may be suspended by the Owner as provided in Article 14 of AIA Document A232–2019.

(Paragraphs deleted)
ARTICLE 8 MISCELLANEOUS PROVISIONS
§ 8.1 Where reference is made in this Agreement to a provision of AIA Document A232–2019 or another Contract Document, the reference refers to that provision as amended or supplemented by other provisions of the Contract Documents.

§ 8.2 The Owner's representative:
(Name, address, email address, and other information)

Curtis Hartog, PE, Executive Director
Minneapolis Public Schools, SSD#1
Capital Planning, Construction & Maintenance
1250 West Broadway Avenue, Minneapolis, MN 55411

§ 8.3 The Contractor's representative:

Init. /
AIA Document A132 – 2019. Copyright © 1975, 1980, 1992, 2009, and 2019. All rights reserved. "The American Institute of Architects," "American Institute of Architects," "AIA," the AIA Logo, and "AIA Contract Documents" are trademarks of The American Institute of Architects. This document was produced at 10:46:04 CT on 02/07/2025 under Order No.4104251278 which expires on 03/15/2025, is not for resale, is licensed for one-time use only, and may only be used in accordance with the AIA Contract Documents® Terms of Service. To report copyright violations, e-mail docinfo@aiacontracts.com.
User Notes:
(1682651256)

(Name, address, email address, and other information)

Kevin Swanson

Ford Metro, Inc
3121 40th Avenue NW
Rochester, MN 55901

§ 8.4 Neither the Owner's nor the Contractor's representative shall be changed without ten days' prior notice to the other party.

§ 8.5 Record Keeping—Availability and Retention
Pursuant to Minnesota Statutes, Section 16C.05, subd. 5, Contractor agrees that the books, records, documents and accounting procedures and practices of Contractor, that are relevant to the Contract or transaction, are subject to examination by the Owner, the Owner's auditor, and the state auditor for a minimum of six (6) years. Contractor shall maintain such records for a minimum of six (6) years after final payment.

§ 8.6 Data Practices
Pursuant to Minnesota Statutes, Section 13.05, subd. 11, all of the data created, collected, received, stored, used, maintained, or disseminated by Contractor in performing this contract is subject to the requirements of the Minnesota Government Data Practices Act ("MGDPA"), Minnesota Statutes Chapter 13, and Contractor must comply with those requirements as if it were a government entity. The remedies in Minnesota Statutes, Section 13.08 apply to Contractor. Contractor does not have a duty to provide access to public data to the public if the public data are available from the Owner, except as required by the terms of this contract.

§ 8.7 Non-Discrimination
Pursuant to Minnesota Statutes, Section 181.59, the Contractor will take affirmative action to ensure that applicants are selected, and that employees are treated during employment, without regard to their race, color, creed, religion, national origin, sex, sexual orientation, marital status, status with regard to public assistance, membership or activity in a local civil rights commission, disability or age. The Contractor agrees to be bound by the provisions of Minnesota Statutes, Section 181.59, that prohibits certain discriminatory practices and the terms of said section are incorporated into this contract.

§ 8.8 Prompt Payment to Subcontractors
In accordance with the Prompt Payment Act, each Prime Contractor must pay any subcontractor within ten (10) days of the Prime Contractor's receipt of payment from the municipality for undisputed services provided by the subcontractor. The Subcontract must require the Prime Contractor to pay interest of 1-1/2 percent per month or any part of a month to the subcontractor on any undisputed amount not paid on time to the subcontractor. The minimum monthly interest penalty payment for an unpaid balance of $100 or more is $10. For an unpaid balance of less than $100, the Prime Contractor shall pay the actual penalty due to the subcontractor. A subcontractor who prevails in a civil action to collect interest penalties from a Prime Contractor must be awarded its costs and disbursements, including attorney's fees, incurred in bringing the action.

§ 8.9 Prevailing Wage
Contractor agrees that all laborers or mechanics working on the Project shall receive at least the prevailing wage rate in accordance with Minnesota Statutes Section 177.42, *et seq*. Contractor agrees further that it will incorporate any and all necessary contract language in its agreements with any subcontractors to allow Contractor to monitor and enforce the prevailing wage requirement for subcontractors of any tier.

§ 8.5 Insurance and Bonds
§ 8.5.1 The Owner and the Contractor shall purchase and maintain insurance as set forth EXH-C Owner Insurance.

§ 8.5.2 The Contractor shall provide bonds as set forth in AIA Document A132™–2019, Exhibit A, and elsewhere in the Contract Documents.

Init.
/
AIA Document A132 – 2019. Copyright © 1975, 1980, 1992, 2009, and 2019. All rights reserved. "The American Institute of Architects," "American Institute of Architects," "AIA," the AIA Logo, and "AIA Contract Documents" are trademarks of The American Institute of Architects. This document was produced at 10:46:04 CT on 02/07/2025 under Order No.4104251278 which expires on 03/15/2025, is not for resale, is licensed for one-time use only, and may only be used in accordance with the AIA Contract Documents® Terms of Service. To report copyright violations, e-mail docinfo@aiacontracts.com.
User Notes:
(1682651256)

§ 8.6 Notice in electronic format, pursuant to Article 1 of AIA Document A232–2019, may be given in accordance with AIA Document E203™–2013, Building Information Modeling and Digital Data Exhibit, if completed, or as otherwise set forth below:
(If other than in accordance with AIA Document E203–2013, insert requirements for delivering notice in electronic format such as name, title, and email address of the recipient and whether and how the system will be required to generate a read receipt for the transmission.)

email to Owner's representative identified in Section 8.2

§ 8.7 Relationship of the Parties
Where the Contract is based on the Cost of the Work plus the Contractor's Fee, with or without a Guaranteed Maximum Price, the Contractor accepts the relationship of trust and confidence established by this Agreement and covenants with the Owner to cooperate with the Architect and exercise the Contractor's skill and judgment in furthering the interests of the Owner; to furnish efficient business administration and supervision; to furnish at all times an adequate supply of workers and materials; and to perform the Work in an expeditious and economical manner consistent with the Owner's interests. The Owner agrees to furnish and approve, in a timely manner, information required by the Contractor and to make payments to the Contractor in accordance with the requirements of the Contract Documents.

§ 8.8 Other provisions:

Owner prohibits Contractor from using the Work in any marketing material or business development practice. Contractor is prohibited from communication with any news outlet or public without Owner's written approval.

Floor plans, designs, wiring, safety and security measures shall be kept confidential by the Contractor, the Subcontractors, the Sub-Subcontractors (of any tier) during and after completion of the Work.

ARTICLE 9 ENUMERATION OF CONTRACT DOCUMENTS

§ 9.1 This Agreement is comprised of the following documents:

.1 AIA Document A132™–2019, Standard Form of Agreement Between Owner and Contractor, Construction Manager as Adviser Edition

.2 AIA Document A132™–2019, Exhibit A, Insurance and Bonds Exhibit

.3 AIA Document A232™–2019, General Conditions of the Contract for Construction, Construction Manager as Adviser Edition

.4 AIA Document E203™–2013, Building Information Modeling and Digital Data Exhibit, dated as indicated below:
(Insert the date of the E203-2013 incorporated into this Agreement.)

Not Applicable

.5 Drawings

Number	Title	Date
139	North High School Renovations & CTE Center Vol 1 of 2	November 13, 2024
209	North High School Renovations & CTE Center Vol 2 of 2	November 13, 2024

.6 Specifications

Section	Title	Date	Pages
All Specifications	North High School Renovations and CTE Center Bid Package 4	November 13, 2024	1414

.7 Addenda, if any:

AIA Document A132 – 2019. Copyright © 1975, 1980, 1992, 2009, and 2019. All rights reserved. "The American Institute of Architects," "American Institute of Architects," "AIA," the AIA Logo, and "AIA Contract Documents" are trademarks of The American Institute of Architects. This document was produced at 10:46:04 CT on 02/07/2025 under Order No.4104251278 which expires on 03/15/2025, is not for resale, is licensed for one-time use only, and may only be used in accordance with the AIA Contract Documents® Terms of Service. To report copyright violations, e-mail docinfo@aiacontracts.com.
User Notes:
(1682651256)

Number	Date	Pages
1	December 2, 2024	70
2	December 9, 2024	165

Portions of Addenda relating to bidding or proposal requirements are not part of the Contract Documents unless the bidding or proposal requirements are also enumerated in this Article 9.

.8 Other Exhibits:

EXH-B Project Charter
EXH-C Owner Insurance
EXH-D Project Schedule
(Check all boxes that apply and include appropriate information identifying the exhibit where required.)

[ ]
(Paragraphs deleted)

[ ] Supplementary and other Conditions of the Contract:

Document	Title	Date	Pages

.9 Other documents, if any, listed below:
(List here any additional documents that are intended to form part of the Contract Documents. AIA Document A232–2019 provides that the advertisement or invitation to bid, Instructions to Bidders, sample forms, the Contractor's bid or proposal, portions of Addenda relating to bidding or proposal requirements, and other information furnished by the Owner in anticipation of receiving bids or proposals, are not part of the Contract Documents unless enumerated in this Agreement. Any such documents should be listed here only if intended to be part of the Contract Documents.)

Contractors Bid Documents

This Agreement is entered into as of the day and year first written above.

Digitally signed by Tom Parent
Date: 2025.03.12 21:00:25-05'00'

OWNER *(Signature)*

Tom Parent, Sr Operations Officer
(Printed name and title)

CONTRACTOR *(Signature)*

KEVIN SWANSON President.
(Printed name and title)

AIA Document A132 – 2019. Copyright © 1975, 1980, 1992, 2009, and 2019. All rights reserved. "The American Institute of Architects," "American Institute of Architects," "AIA," the AIA Logo, and "AIA Contract Documents" are trademarks of The American Institute of Architects. This document was produced at 10:46:04 CT on 02/07/2025 under Order No.4104251278 which expires on 03/15/2025, is not for resale, is licensed for one-time use only, and may only be used in accordance with the AIA Contract Documents® Terms of Service. To report copyright violations, e-mail docinfo@aiacontracts.com.
User Notes:
(1682651256)

Additions and Deletions Report for
AIA® Document A132® – 2019

This Additions and Deletions Report, as defined on page 1 of the associated document, reproduces below all text the author has added to the standard form AIA document in order to complete it, as well as any text the author may have added to or deleted from the original AIA text. Added text is shown underlined. Deleted text is indicated with a horizontal line through the original AIA text.

Note: This Additions and Deletions Report is provided for information purposes only and is not incorporated into or constitute any part of the associated AIA document. This Additions and Deletions Report and its associated document were generated simultaneously by AIA software at 10:46:04 CT on 02/07/2025.

PAGE 1

AGREEMENT made as of the first day of February in the year 2025

...

Minneapolis Public Schools Special School District #1
1250 West Broadway Avenue
Minneapolis, MN 55411

...

Ford Metro, Inc.
3121 40th Avenue NW
Rochester, MN 55901

...

North High School Phase 4 Work Scope 08-F Glass and Glazing
1500 James Avenue
Minneapolis, MN 55411

...

Kraus-Anderson Construction Company
501 South 8th Street
Minneapolis, MN 55405

...

LSE Architects
1401 Glenwood Avenue
Minneapolis, MN 55405

PAGE 2

The Contract Documents consist of this Agreement, Conditions of the Contract (General, Supplementary, and other Conditions), Drawings, Specifications, Addenda issued prior to execution of this Agreement, other documents ("Contract" or "Contract Documents") listed in this Agreement, and Modifications issued after execution of this Agreement, all of which form the Contract, and are as fully a part of the Contract as if attached to this Agreement or repeated herein. The Contract represents the entire and integrated agreement between the parties hereto and supersedes prior negotiations, representations, or agreements, either written or oral. An enumeration of the Contract Documents, other than Modifications, appears in Article 9.

Additions and Deletions Report for AIA Document A132 – 2019. Copyright © 1975, 1980, 1992, 2009, and 2019. All rights reserved. "The American Institute of Architects," "American Institute of Architects," "AIA," the AIA Logo, and "AIA Contract Documents" are trademarks of The American Institute of Architects. This document was produced at 10:46:04 CT on 02/07/2025 under Order No.4104251278 which expires on 03/15/2025, is not for resale, is licensed for one-time use only, and may only be used in accordance with the AIA Contract Documents® Terms of Service. To report copyright violations, e-mail docinfo@aiacontracts.com.
User Notes: (1682651256)

§ 1.2 In the event that there are inconsistencies between any of the Project Contract Documents, all Contract Documents shall be construed together and shall be read with a purpose and intent to provide that the Contractor shall commit to fully complete its Project Work and services with the greater degree of commitment as referenced in the Contract Documents, including the plans and specifications, to work diligently to ensure completion of the Project in a timely and workmanlike manner and at the earliest stated times provided for in Project schedules, as they may be revised, and to ensure that Contractor, and all of its Subcontractors and suppliers complete the Project on schedule and within Project Contract Price, subject to approved change orders.

§ 1.3 Contractor acknowledges that it has had full, fair, and adequate opportunity to review all of the Project bidding and Contract Documents, that it has fully satisfied itself as to the scope and requirements of the Project, that it has fully and fairly investigated all Project site conditions and circumstances and Contract Documents, including any potential difficulties or interferences present in the same, that it has had the opportunity to ask questions during the bidding phase and that it has received adequate answers to any such questions, that it has had the opportunity to attend and fairly participate in all pre-bid conferences and pre-construction conferences, and that it has required the same of all of its Subcontractors.

[X] A date set forth in a notice to proceed issued by the Owner.

...

Defined in EXH-D Project Schedule

§ 3.3.2 Subject to adjustments of the Contract Time as provided in the Contract Documents, if portions of the Work of all of the Contractors for the Project are to be completed prior to Substantial Completion of the entire Work of all of the Contractors for the Project, the Contractors shall achieve Substantial Completion of such portions by the following ~~dates:~~dates defined in EXH-D Project Schedule. Such portions of the Work not completed as defined in EXH-D Project Schedule shall be subject to liquidated damages as set forth in Article 4.5.

~~**Portion of Work** **Substantial Completion Date**~~

~~**§ 3.4 When the Work of this Contract, or any Portion Thereof, is Substantially Complete**~~
~~§ 3.4.1 Subject to adjustments of the Contract Time as provided in the Contract Documents, the Contractor shall substantially complete the entire Work of this Contract:~~
~~*(Check one of the following boxes and complete the necessary information.)*~~

~~[ ] Not later than ( ) calendar days from the date of commencement of the Work.~~

~~[ ] By the following date:~~

~~§ 3.4.2 Subject to adjustments of the Contract Time as provided in the Contract Documents, if portions of the Work of this Contract are to be substantially complete prior to when the entire Work of this Contract shall be substantially complete, the Contractor shall substantially complete such portions by the following dates:~~

~~**Portion of Work** **Date to be substantially complete**~~

...

§ 4.1 The Owner shall pay the Contractor the Contract Sum in current funds for the Contractor's performance of the ~~Contract. The Contract Sum shall be one of the following:~~
~~*(Check the appropriate box.)*~~

~~[ ] Stipulated Sum, in accordance with Section 4.2 below~~

Additions and Deletions Report for AIA Document A132 – 2019. Copyright © 1975, 1980, 1992, 2009, and 2019. All rights reserved. "The American Institute of Architects," "American Institute of Architects," "AIA," the AIA Logo, and "AIA Contract Documents" are trademarks of The American Institute of Architects. This document was produced at 10:46:04 CT on 02/07/2025 under Order No.4104251278 which expires on 03/15/2025, is not for resale, is licensed for one-time use only, and may only be used in accordance with the AIA Contract Documents® Terms of Service. To report copyright violations, e-mail docinfo@aiacontracts.com.
User Notes:
(1682651256)

[ ] Cost of the Work plus the Contractor's Fee, in accordance with Section 4.3 below

[ ] Cost of the Work plus the Contractor's Fee with a Guaranteed Maximum Price, in accordance with Section 4.4 below

(Based on the selection above, complete Section 4.2, 4.3 or 4.4 below.)
Contract as defined in EXH-B Project Charter, subject to additions and deductions as provided in the Contract Documents.

...

§ 4.2.1 The Contract Sum shall be three hundred fifty-eight thousand, nine hundred dollars ($ 358.900), subject to additions and deductions as provided in the Contract Documents.

...

§ 4.2.2.1 Alternates, if any, included in the Contract Sum:
Sum are defined in EXH-B Project Charter.

Item	Price

§ 4.2.2.2 Subject to the conditions noted below, the following in EXH-B Project Charter, alternates may be accepted by the Owner following execution of this Agreement. Upon acceptance, the Owner shall issue a Modification to this Agreement.
(Insert below each alternate and the conditions that must be met for the Owner to accept the alternate.)

Item	Price	Conditions for Acceptance

§ 4.2.3 Allowances, if any, included in the Contract Sum:Sum are defined in EXH-B Project Charter.

...

§ 4.2.4 Unit prices, if any:
(Identify the item and state the unit price, and quantity limitations, if any, to which the unit price will be applicable.)any are defined in EXH-B Project Charter.

Item	Units and Limitations	Price per Unit ($0.00)

§ 4.3 Cost of the Work Plus Contractor's Fee without a Guaranteed Maximum PriceAllowances, if any, included in the Contract Sum are defined in EXH-B Project Charter.
§ 4.3.1 The Cost of the Work is as defined in Exhibit B, Determination of the Cost of the Work.

§ 4.3.2 The Contractor's Fee:
(State a lump sum, percentage of Cost of the Work or other provision for determining the Contractor's Fee.)

§ 4.3.3 The method of adjustment of the Contractor's Fee for changes in the Work:

§ 4.3.4 Limitations, if any, on a Subcontractor's overhead and profit for increases in the cost of its portion of the Work:

Additions and Deletions Report for AIA Document A132 – 2019. Copyright © 1975, 1980, 1992, 2009, and 2019. All rights reserved. "The American Institute of Architects," "American Institute of Architects," "AIA," the AIA Logo, and "AIA Contract Documents" are trademarks of The American Institute of Architects. This document was produced at 10:46:04 CT on 02/07/2025 under Order No.4104251278 which expires on 03/15/2025, is not for resale, is licensed for one-time use only, and may only be used in accordance with the AIA Contract Documents® Terms of Service. To report copyright violations, e-mail docinfo@aiacontracts.com.
User Notes:
(1682651256)

§ 4.3.5 Rental rates for Contractor-owned equipment shall not exceed (percent (%) of the standard rental rate paid at the place of the Project.

§ 4.3.6 Unit prices, if any:
(Identify the item and state the unit price and quantity limitations, if any, to which the unit price will be applicable.)

Item	Units and Limitations	Price per Unit ($0.00)

§ 4.3.7 The Contractor shall prepare and submit to the Construction Manager, within 14 days of executing this Agreement, a written Control Estimate for the Owner's review and approval. The Control Estimate shall include the items in Section B.1 of Exhibit B, Determination of the Cost of the Work.

§ 4.4 Cost of the Work Plus Contractor's Fee with a Guaranteed Maximum PriceUnit prices, if any, are defined in EXH-B Project Charter.
§ 4.4.1 The Cost of the Work is as defined in Exhibit B, Determination of the Cost of the Work.

§ 4.4.2 The Contractor's Fee:
(State a lump sum, percentage of Cost of the Work or other provision for determining the Contractor's Fee.)

§ 4.4.3 The method of adjustment of the Contractor's Fee for changes in the Work:

§ 4.4.4 Limitations, if any, on a Subcontractor's overhead and profit for increases in the cost of its portion of the Work:

§ 4.4.5 Rental rates for Contractor-owned equipment shall not exceed (percent (%) of the standard rental rate paid at the place of the Project.

§ 4.4.6 Unit Prices, if any:
(Identify the item and state the unit price and quantity limitations, if any, to which the unit price will be applicable.)

Item	Units and Limitations	Price per Unit ($0.00)

§ 4.4.7 Guaranteed Maximum Price
§ 4.4.7.1 The Contract Sum is guaranteed by the Contractor not to exceed ($), subject to additions and deductions by Change Order as provided in the Contract Documents. This maximum sum is referred to in the Contract Documents as the Guaranteed Maximum Price. Costs which would cause the Guaranteed Maximum Price to be exceeded shall be paid by the Contractor without reimbursement by the Owner.

§ 4.4.7.2 Alternates
§ 4.4.7.2.1 Alternates, if any, included in the Guaranteed Maximum Price:

Item	Price

§ 4.4.7.2.2 Subject to the conditions noted below, the following alternates may be accepted by the Owner following execution of this Agreement. Upon acceptance, the Owner shall issue a Modification to this Agreement.
(Insert below each alternate and the conditions that must be met for the Owner to accept the alternate.)

Item	Price	Conditions for Acceptance

§ 4.4.7.3 Allowances, if any, included in the Guaranteed Maximum Price:
(Identify each allowance.)

Additions and Deletions Report for AIA Document A132 – 2019. Copyright © 1975, 1980, 1992, 2009, and 2019. All rights reserved. "The American Institute of Architects," "American Institute of Architects," "AIA," the AIA Logo, and "AIA Contract Documents" are trademarks of The American Institute of Architects. This document was produced at 10:46:04 CT on 02/07/2025 under Order No.4104251278 which expires on 03/15/2025, is not for resale, is licensed for one-time use only, and may only be used in accordance with the AIA Contract Documents® Terms of Service. To report copyright violations, e-mail docinfo@aiacontracts.com.
User Notes:
(1682651256)

~~Item~~ ~~Price~~

~~§ 4.4.7.4 Assumptions, if any, upon which the Guaranteed Maximum Price is based:~~
~~*(Identify each assumption.)*~~

~~§ 4.4.8 To the extent that the Contract Documents are anticipated to require further development, the Guaranteed Maximum Price includes the costs attributable to such further development consistent with the Contract Documents and reasonably inferable therefrom. Such further development does not include changes in scope, systems, kinds and quality of materials, finishes, or equipment, all of which, if required, shall be incorporated by Change Order.~~

~~§ 4.4.9 The Owner shall authorize preparation of revisions to the Contract Documents that incorporate the agreed-upon assumptions contained in Section 4.4.7.4. The Owner shall promptly furnish such revised Contract Documents to the Contractor. The Contractor shall notify the Owner and Architect of any inconsistencies between the agreed-upon assumptions contained in Section 4.4.7.4 and the revised Contract Documents.~~

PAGE 4

Contractor and Owner recognize that time is of the essence for the Project and the Owner will suffer financial loss if the Work is not completed in the time specified in the Contract Documents. The parties also recognize the delays, expenses, and difficulties involved in proving in a legal proceeding the actual loss suffered by the Owner if the Work is not completed on time. Accordingly, instead of requiring such proof, the Owner and Contractor agree that as liquidated damages for delay (but not as penalty), Contractor shall pay Owner One Thousand Dollars ($1,000.00) per calendar day for each day that expires after the time specified for Substantial Completion in EXH-D Project Schedule until such time the Work is determined to be substantially complete by the Owner.

After Substantial Completion, if Contractor neglects, refuses, or fails to complete the remaining Work within the Contract Time specified in the Contract Documents, the Contractor shall pay the Owner One Thousand Dollars ($1,000.00) per day that expires after the time specified in the Contract Documents for Final Completion and readiness for Final Payment until the Work is completed.

...

None

...

§ 5.1.1 Based upon Applications for Payment submitted to the Construction Manager by the Contractor, and Certificates for Payment issued by the Construction Manager and ~~Architect,~~ Architect and approval by the Owner's Representative, the Owner shall make progress payments on account of the Contract Sum, to the Contractor, as provided below and elsewhere in the Contract Documents.

§ 5.1.2 The period covered by each Application for Payment shall be one calendar month ending on the last day of the ~~month, or as follows:~~
month.

§ 5.1.3 ~~Provided that~~ When an Application for Payment is received by the Construction ~~Manager not later than the day of a month, the Owner shall make payment of the amount certified to the Contractor not later than the day of the month. If an Application for Payment is received by the Construction Manager after the application date fixed above, payment of the amount certified~~ Manager, payment of the amount certified shall be made by the Owner not later than forty-five (45) days after the Construction Manager receives the Application for Payment. Unless expressly otherwise agreed in this Contract, payments and payment disputes shall be governed by the Prompt Payment of Local Government Bills, Minnesota Statutes, Section 471.425 ("Prompt Payment Act").

...

Additions and Deletions Report for AIA Document A132 – 2019. Copyright © 1975, 1980, 1992, 2009, and 2019. All rights reserved. "The American Institute of Architects," "American Institute of Architects," "AIA," the AIA Logo, and "AIA Contract Documents" are trademarks of The American Institute of Architects. This document was produced at 10:46:04 CT on 02/07/2025 under Order No.4104251278 which expires on 03/15/2025, is not for resale, is licensed for one-time use only, and may only be used in accordance with the AIA Contract Documents® Terms of Service. To report copyright violations, e-mail docinfo@aiacontracts.com.
User Notes:
(1682651256)

§ 5.1.4.1 Each Application for Payment shall be based on the most recent schedule of values submitted by the Contractor on AIA G702 Application and Certificate for Payment in accordance with the Contract Documents. The schedule of values shall allocate the entire Contract Sum among the various portions of the Work. The schedule of values shall be prepared in such form, and supported by such data to substantiate its accuracy, as the Construction Manager and Architect may require. This schedule of values shall be used as a basis for reviewing the Contractor's Applications for Payment.
PAGE 5

§ 5.1.4.3 In accordance with AIA Document A232™–2019, General Conditions of the Contract for Construction, Construction Manager as Adviser Edition, as modified and subject to other provisions of the Contract Documents, the amount of each progress payment shall be computed as follows:

...

~~**§ 5.1.5 Progress Payments Where the Contract Sum is Based on the Cost of the Work without a Guaranteed Maximum Price**~~

~~**§ 5.1.5.1** With each Application for Payment, the Contractor shall submit the cost control information required in Exhibit B, Determination of the Cost of the Work, along with payrolls, petty cash accounts, receipted invoices, or invoices with check vouchers attached, and any other evidence required by the Owner, Construction Manager or Architect to demonstrate that payments already made by the Contractor on account of the Cost of the Work equal or exceed progress payments already received by the Contractor, plus payrolls for the period covered by the present Application for Payment, less that portion of the payments attributable to the Contractor's Fee.~~

~~**§ 5.1.5.2** Applications for Payment shall show the Cost of the Work actually incurred by the Contractor through the end of the period covered by the Application for Payment and for which the Contractor has made or intends to make actual payment prior to the next Application for Payment.~~

~~**§ 5.1.5.3** In accordance with AIA Document A232–2019 and subject to other provisions of the Contract Documents, the amount of each progress payment shall be computed as follows:~~

~~**§ 5.1.5.3.1** The amount of each progress payment shall first include:~~

- ~~.1 The Cost of the Work as described in Exhibit B, Determination of the Cost of the Work;~~
- ~~.2 That portion of Construction Change Directives that the Architect determines, in the Architect's professional judgment, to be reasonably justified; and~~
- ~~.3 The Contractor's Fee computed upon the Cost of the Work described in the preceding Section 5.1.5.3.1.1 at the rate stated in Section 4.3.2; or if the Contractor's Fee is stated as a fixed sum in Section 4.3.2 an amount which bears the same ratio to that fixed-sum Fee as the Cost of the Work included in Section 5.1.5.3.1.1 bears to a reasonable estimate of the probable Cost of the Work upon its completion.~~

~~**§ 5.1.5.3.2** The amount of each progress payment shall then be reduced by:~~

- ~~.1 The aggregate of any amounts previously paid by the Owner;~~
- ~~.2 The amount, if any, for Work that remains uncorrected and for which the Architect has previously withheld a Certificate for Payment as provided in Article 9 of AIA Document A232–2019;~~
- ~~.3 Any amount for which the Contractor does not intend to pay a Subcontractor or material supplier, unless the Work has been performed by others the Contractor intends to pay;~~
- ~~.4 For Work performed or defects discovered since the last payment application, any amount for which the Architect may withhold payment, or nullify a Certificate of Payment in whole or in part, as provided in Article 9 of AIA Document A232–2019;~~
- ~~.5 The shortfall, if any, indicated by the Contractor in the documentation required by Section 5.1.5.1 to substantiate prior Applications for Payment, or resulting from errors subsequently discovered by the Owner's auditors in such documentation; and~~
- ~~.6 Retainage withheld pursuant to Section 5.1.7.~~

Additions and Deletions Report for AIA Document A132 – 2019. Copyright © 1975, 1980, 1992, 2009, and 2019. All rights reserved. "The American Institute of Architects," "American Institute of Architects," "AIA," the AIA Logo, and "AIA Contract Documents" are trademarks of The American Institute of Architects. This document was produced at 10:46:04 CT on 02/07/2025 under Order No.4104251278 which expires on 03/15/2025, is not for resale, is licensed for one-time use only, and may only be used in accordance with the AIA Contract Documents® Terms of Service. To report copyright violations, e-mail docinfo@aiacontracts.com.
User Notes:
(1682651256)

§ 5.1.5.4 The Owner, Construction Manager and Contractor shall agree upon a mutually acceptable procedure for review and approval of payments to Subcontractors and the percentage of retainage held on Subcontracts, and the Contractor shall execute subcontracts in accordance with those agreements.

§ 5.1.5.5 In taking action on the Contractor's Applications for Payment, the Construction Manager and Architect shall be entitled to rely on the accuracy and completeness of the information furnished by the Contractor, and such action shall not be deemed to be a representation that (1) the Construction Manager and Architect have made a detailed examination, audit or arithmetic verification of the documentation submitted in accordance with Article 5 or other supporting data; (2) that the Construction Manager and Architect have made exhaustive or continuous on-site inspections; or (3) that the Construction Manager and Architect have made examinations to ascertain how or for what purposes the Contractor has used amounts previously paid on account of the Contract. Such examinations, audits and verifications, if required by the Owner, will be performed by the Owner's auditors acting in the sole interest of the Owner.

§ 5.1.5.6 Except with the Owner's prior approval, the Contractor shall not make advance payments to suppliers for materials or equipment which have not been delivered and stored at the site.

§ 5.1.5.7 If final completion of the Work is materially delayed through no fault of the Contractor, then the Owner shall pay the Contractor any additional amounts in accordance with Article 9 of AIA Document A232-2019.

§ 5.1.6 Progress Payments Where the Contract Sum is Based on the Cost of the Work with a Guaranteed Maximum Price

§ 5.1.6.1 With each Application for Payment, the Contractor shall submit payrolls, petty cash accounts, receipted invoices or invoices with check vouchers attached, and any other evidence required by the Owner, Construction Manager or Architect to demonstrate that payments already made by the Contractor on account of the Cost of the Work equal or exceed progress payments already received by the Contractor plus payrolls for the period covered by the present Application for Payment, less that portion of the progress payments attributable to the Contractor's Fee.

§ 5.1.6.2 Each Application for Payment shall be based on the most recent schedule of values submitted by the Contractor in accordance with the Contract Documents. The schedule of values shall allocate the entire Guaranteed Maximum Price among: (1) the various portions of the Work; (2) any contingency for costs that are included in the Guaranteed Maximum Price but not otherwise allocated to another line item or included in a Change Order; and (3) the Contractor's Fee.

§ 5.1.6.2.1 The schedule of values shall be prepared in such form, and supported by such data to substantiate its accuracy, as the Construction Manager and Architect may require. This schedule of values shall be used as a basis for reviewing the Contractor's Applications for Payment.

§ 5.1.6.2.2 The allocation of the Guaranteed Maximum Price under this Section 5.1.6.2 shall not constitute a separate guaranteed maximum price for the Cost of the Work of each individual line item in the schedule of values.

§ 5.1.6.2.3 When the Contractor allocates costs from a contingency to another line item in the schedule of values, the Contractor shall submit supporting documentation to the Architect and Construction Manager.

§ 5.1.6.3 Applications for Payment shall show the percentage of completion of each portion of the Work as of the end of the period covered by the Application for Payment. The percentage of completion shall be the lesser of (1) the percentage of that portion of the Work which has actually been completed; or (2) the percentage obtained by dividing (a) the expense that has actually been incurred by the Contractor on account of that portion of the Work and for which the Contractor has made payment or intends to make payment prior to the next Application for Payment by (b) the share of the Guaranteed Maximum Price allocated to that portion of the Work in the schedule of values.

§ 5.1.6.4 In accordance with AIA Document A232-2019, and subject to other provisions of the Contract Documents, the amount of each progress payment shall be computed as follows:

§ 5.1.6.4.1 The amount of each progress payment shall first include:

Additions and Deletions Report for AIA Document A132 – 2019. Copyright © 1975, 1980, 1992, 2009, and 2019. All rights reserved. "The American Institute of Architects," "American Institute of Architects," "AIA," the AIA Logo, and "AIA Contract Documents" are trademarks of The American Institute of Architects. This document was produced at 10:46:04 CT on 02/07/2025 under Order No.4104251278 which expires on 03/15/2025, is not for resale, is licensed for one-time use only, and may only be used in accordance with the AIA Contract Documents® Terms of Service. To report copyright violations, e-mail docinfo@aiacontracts.com.
User Notes:
(1682651256)

.1 That portion of the Guaranteed Maximum Price properly allocable to completed Work as determined by multiplying the percentage of completion of each portion of the Work by the share of the Guaranteed Maximum Price allocated to that portion of the Work in the most recent schedule of values;

.2 That portion of the Guaranteed Maximum Price properly allocable to materials and equipment delivered and suitably stored at the site for subsequent incorporation in the completed construction or, if approved in writing in advance by the Owner, suitably stored off the site at a location agreed upon in writing;

.3 That portion of Construction Change Directives that the Architect determines, in the Architect's professional judgment, to be reasonably justified; and

.4 The Contractor's Fee, computed upon the Cost of the Work described in the preceding Sections 5.1.6.4.1.1 and 5.1.6.4.1.2 at the rate stated in Section 4.4.2 or, if the Contractor's Fee is stated as a fixed sum in that Section, an amount that bears the same ratio to that fixed-sum fee as the Cost of the Work included in Sections 5.1.6.4.1.1 and 5.1.6.4.1.2 bears to a reasonable estimate of the probable Cost of the Work upon its completion.

§ 5.1.6.4.2 The amount of each progress payment shall then be reduced by:

.1 The aggregate of any amounts previously paid by the Owner;

.2 The amount, if any, for Work that remains uncorrected and for which the Architect has previously withheld a Certificate for Payment as provided in Article 9 of AIA Document A232–2019;

.3 Any amount for which the Contractor does not intend to pay a Subcontractor or material supplier, unless the Work has been performed by others the Contractor intends to pay;

.4 For Work performed or defects discovered since the last payment application, any amount for which the Architect may withhold payment, or nullify a Certificate of Payment in whole or in part, as provided in Article 9 of AIA Document A232–2019;

.5 The shortfall, if any, indicated by the Contractor in the documentation required by Section 5.1.6.1 to substantiate prior Applications for Payment, or resulting from errors subsequently discovered by the Owner's auditors in such documentation; and

.6 Retainage withheld pursuant to Section 5.1.7.

§ 5.1.6.5 The Owner and the Contractor shall agree upon a mutually acceptable procedure for review and approval of payments to Subcontractors and the percentage of retainage held on Subcontracts, and the Contractor shall execute subcontracts in accordance with those agreements.

§ 5.1.6.6 In taking action on the Contractor's Applications for Payment, the Construction Manager and Architect shall be entitled to rely on the accuracy and completeness of the information furnished by the Contractor and such action shall not be deemed to be a representation that (1) the Construction Manager or Architect have made a detailed examination, audit, or arithmetic verification of the documentation submitted in accordance with Section 5.1.6.1 or other supporting data; (2) that the Construction Manager or Architect have made exhaustive or continuous on-site inspections; or (3) that the Construction Manager or Architect have made examinations to ascertain how or for what purposes the Contractor has used amounts previously paid on account of the Contract. Such examinations, audits, and verifications, if required by the Owner, will be performed by the Owner's auditors acting in the sole interest of the Owner.

§ 5.1.6.7 Except with the Owner's prior approval, the Contractor shall not make advance payments to suppliers for materials or equipment which have not been delivered and stored at the site.

§ 5.1.6.8 If final completion of the Work is materially delayed through no fault of the Contractor, then the Owner shall pay the Contractor any additional amounts in accordance with Article 9 of AIA Document A232–2019.

...

Five Percent (5%)

...

Additions and Deletions Report for AIA Document A132 – 2019. Copyright © 1975, 1980, 1992, 2009, and 2019. All rights reserved. "The American Institute of Architects," "American Institute of Architects," "AIA," the AIA Logo, and "AIA Contract Documents" are trademarks of The American Institute of Architects. This document was produced at 10:46:04 CT on 02/07/2025 under Order No.4104251278 which expires on 03/15/2025, is not for resale, is licensed for one-time use only, and may only be used in accordance with the AIA Contract Documents® Terms of Service. To report copyright violations, e-mail docinfo@aiacontracts.com.
User Notes: (1682651256)

For major items installed into the Work, the Contractor may request full payment for the items to ensure prompt delivery and fabrication. Such items shall be recommended by the Architect and approved by the Owner as not requiring retainage. Prompt payment for the items shall be documented by the Contractor to the Owner in the subsequent payment application by submitting a full lien release for the items. Major items may include mechanical units with long lead times, structural systems with long lead times, critical path systems or items, etc. Major items will be discussed and defined by Owner, Architect, Construction Manager and Contractor.

...

Prior to Substantial Completion and at the discretion of the Owner, retainage may be reduced. If the Work has been fifty percent (50%) completed as determined by the Architect and is satisfactory to the Owner, then ninety percent (90%) of the retained amount may be released to the Contractor for completed Work (with ten percent (10%) of the total retained by the Owner).
PAGE 6

Upon Substantial Completion, additional retainage may be returned to the Contractor as recommended by the Architect and Construction Manager and approved by the Owner to an amount sufficient to satisfactorily complete the Work. Retainage release will comply with Minnesota Statutes, Section 15.72 after Substantial Completion and punch list acceptance by the Owner.

...

.1 the Contractor has fully performed the Contract except for the Contractor's responsibility to correct Work as provided in Article 12 of AIA Document A232–2019, and to satisfy other requirements, if any, which extend beyond final payment; ~~and~~

.2 a final Certificate for Payment or Project Certificate for Payment has been issued by ~~the Architect.~~the Architect; and

.3 all lien waivers and IC134 forms have been delivered to the Owner.

§ 5.2.1.2 The Owner's final payment to the Contractor shall be made no later than ~~30~~ forty-five (45) days after the issuance of the Architect's final Certificate for Payment or Project Certificate for Payment, or as follows:

...

§ 5.3 Payments due and unpaid under the Contract shall bear interest from the date payment is due at the rate stated ~~below, or in the absence thereof, at the legal rate prevailing from time to time at the place where the Project is located.~~below.

...

Zero %

...

The Architect will serve as Initial Decision Maker pursuant to Article 15 of AIA Document ~~A232–2019, unless the parties appoint below another individual, not a party to this Agreement, to serve as Initial Decision Maker.~~
~~*(If the parties mutually agree, insert the name, address and other contact information of the Initial Decision Maker, if other than the Architect.)*~~

A232–2019.
§ 6.1.1 Mediation
The Owner or the Contractor may request mediation of any Claim submitted to the Initial Decision Maker before the decision becomes final and binding. The mediation shall be governed by the Construction Industry Mediation Rules of the American Arbitration Association in effect at the date of this contract. The request for mediation shall be made in

Additions and Deletions Report for AIA Document A132 – 2019. Copyright © 1975, 1980, 1992, 2009, and 2019. All rights reserved. "The American Institute of Architects," "American Institute of Architects," "AIA," the AIA Logo, and "AIA Contract Documents" are trademarks of The American Institute of Architects. This document was produced at 10:46:04 CT on 02/07/2025 under Order No.4104251278 which expires on 03/15/2025, is not for resale, is licensed for one-time use only, and may only be used in accordance with the AIA Contract Documents® Terms of Service. To report copyright violations, e-mail docinfo@aiacontracts.com.
User Notes:
(1682651256)

writing by the party requesting mediation and the other party of this contract. The Owner and Contractor shall participate in mediation in good faith. The mediation shall be concluded within 60 days of the request. Mediation is not a condition precedent to commencing litigation. If litigation is commenced, the Owner and Contractor agree to mediate before any dispositive motion or trial.

PAGE 7

[ ] ~~Litigation in a court of competent jurisdiction.~~ [X] Litigation in a state or federal court of competent jurisdiction located in Hennepin County, Minnesota.

...

Termination fee will be based on the percentage of Work completed and any materials purchased or in production at the time of termination. Said fee and justification shall be provided to the Owner by the Contractor within ten (10) days' notice of the termination.

...

~~**§ 7.2 Where the Contract Sum is Based on the Cost of the Work with or without a Guaranteed Maximum Price**~~

~~**§ 7.2.1 Termination**~~

~~**§ 7.2.1.1** The Contract may be terminated by the Owner or the Contractor as provided in Article 14 of AIA Document A232–2019.~~

~~**§ 7.2.1.2 Termination by the Owner for Cause**~~

~~**§ 7.2.1.2.1** If the Owner terminates the Contract for cause as provided in Article 14 of AIA Document A232–2019, the Owner shall then only pay the Contractor an amount as follows:~~

- ~~.1 Take the Cost of the Work incurred by the Contractor to the date of termination;~~
- ~~.2 Add the Contractor's Fee, computed upon the Cost of the Work to the date of termination at the rate stated in Section 4.3.2 or 4.4.2, as applicable, or, if the Contractor's Fee is stated as a fixed sum in that Section, an amount that bears the same ratio to that fixed-sum Fee as the Cost of the Work at the time of termination bears to a reasonable estimate of the probable Cost of the Work upon its completion;~~
- ~~.3 Subtract the aggregate of previous payments made by the Owner; and~~
- ~~.4 Subtract the costs and damages incurred, or to be incurred, by the Owner under Article 14 of AIA Document A232–2019.~~

~~**§ 7.2.1.2.2** When the Contract Sum is based on the Cost of the Work with a Guaranteed Maximum Price, if the Owner terminates the Contract for cause as provided in Article 14 of AIA Document A232-2019, the amount, if any, to be paid to the Contractor under Article 14 of AIA Document A232-2019 shall not cause the Guaranteed Maximum Price to be exceeded, nor shall it exceed the amount calculated in Section 7.2.1.2.1.~~

~~**§ 7.2.1.2.3** The Owner shall also pay the Contractor fair compensation, either by purchase or rental at the election of the Owner, for any equipment owned by the Contractor that the Owner elects to retain and that is not otherwise included in the Cost of the Work under Section 7.2.1.2.1.1. To the extent that the Owner elects to take legal assignment of subcontracts and purchase orders (including rental agreements), the Contractor shall, as a condition of receiving the payments referred to in this Article 7, execute and deliver all such papers and take all such steps, including the legal assignment of such subcontracts and other contractual rights of the Contractor, as the Owner may require for the purpose of fully vesting in the Owner the rights and benefits of the Contractor under such subcontracts or purchase orders. All Subcontracts, purchase orders and rental agreements entered into by the Contractor will contain provisions allowing for assignment to the Owner as described above.~~

~~**§ 7.2.1.3 Termination by the Owner for Convenience**~~

~~If the Owner terminates the Contract for convenience in accordance with Article 14 of AIA Document A232–2019, then the Owner shall pay the Contractor a termination fee as follows:~~

~~*(Insert the amount of or method for determining the fee, if any, payable to the Contractor following a termination for the Owner's convenience.)*~~

Additions and Deletions Report for AIA Document A132 – 2019. Copyright © 1975, 1980, 1992, 2009, and 2019. All rights reserved. "The American Institute of Architects," "American Institute of Architects," "AIA," the AIA Logo, and "AIA Contract Documents" are trademarks of The American Institute of Architects. This document was produced at 10:46:04 CT on 02/07/2025 under Order No.4104251278 which expires on 03/15/2025, is not for resale, is licensed for one-time use only, and may only be used in accordance with the AIA Contract Documents® Terms of Service. To report copyright violations, e-mail docinfo@aiacontracts.com.
User Notes: (1682651256)

~~§ 7.3 Suspension~~

~~The Work may be suspended by the Owner as provided in Article 14 of AIA Document A232–2019; in such case, the Contract Sum and Contract Time shall be increased as provided in Article 14 of AIA Document A232–2019, except that the term "profit" shall be understood to mean the Contractor's Fee as described in Section 4.3.2 or 4.4.2, as applicable, of this Agreement.~~

...

Curtis Hartog, PE, Executive Director
Minneapolis Public Schools, SSD#1
Capital Planning, Construction & Maintenance
1250 West Broadway Avenue, Minneapolis, MN 55411
PAGE 8

Kevin Swanson

...

Ford Metro, Inc
3121 40th Avenue NW
Rochester, MN 55901

...

§ 8.5 ~~Insurance and Bonds~~Record Keeping—Availability and Retention

Pursuant to Minnesota Statutes, Section 16C.05, subd. 5, Contractor agrees that the books, records, documents and accounting procedures and practices of Contractor, that are relevant to the Contract or transaction, are subject to examination by the Owner, the Owner's auditor, and the state auditor for a minimum of six (6) years. Contractor shall maintain such records for a minimum of six (6) years after final payment.

§ 8.6 Data Practices

Pursuant to Minnesota Statutes, Section 13.05, subd. 11, all of the data created, collected, received, stored, used, maintained, or disseminated by Contractor in performing this contract is subject to the requirements of the Minnesota Government Data Practices Act ("MGDPA"), Minnesota Statutes Chapter 13, and Contractor must comply with those requirements as if it were a government entity. The remedies in Minnesota Statutes, Section 13.08 apply to Contractor. Contractor does not have a duty to provide access to public data to the public if the public data are available from the Owner, except as required by the terms of this contract.

§ 8.7 Non-Discrimination

Pursuant to Minnesota Statutes, Section 181.59, the Contractor will take affirmative action to ensure that applicants are selected, and that employees are treated during employment, without regard to their race, color, creed, religion, national origin, sex, sexual orientation, marital status, status with regard to public assistance, membership or activity in a local civil rights commission, disability or age. The Contractor agrees to be bound by the provisions of Minnesota Statutes, Section 181.59, that prohibits certain discriminatory practices and the terms of said section are incorporated into this contract.

§ 8.8 Prompt Payment to Subcontractors

In accordance with the Prompt Payment Act, each Prime Contractor must pay any subcontractor within ten (10) days of the Prime Contractor's receipt of payment from the municipality for undisputed services provided by the subcontractor. The Subcontract must require the Prime Contractor to pay interest of 1-1/2 percent per month or any part of a month to the subcontractor on any undisputed amount not paid on time to the subcontractor. The minimum monthly interest penalty payment for an unpaid balance of $100 or more is $10. For an unpaid balance of less than $100, the Prime Contractor shall pay the actual penalty due to the subcontractor. A subcontractor who prevails in a civil action to collect interest penalties from a Prime Contractor must be awarded its costs and disbursements, including attorney's fees, incurred in bringing the action.

Additions and Deletions Report for AIA Document A132 – 2019. Copyright © 1975, 1980, 1992, 2009, and 2019. All rights reserved. "The American Institute of Architects," "American Institute of Architects," "AIA," the AIA Logo, and "AIA Contract Documents" are trademarks of The American Institute of Architects. This document was produced at 10:46:04 CT on 02/07/2025 under Order No.4104251278 which expires on 03/15/2025, is not for resale, is licensed for one-time use only, and may only be used in accordance with the AIA Contract Documents® Terms of Service. To report copyright violations, e-mail docinfo@aiacontracts.com.
User Notes:
(1682651256)

§ 8.9 Prevailing Wage

Contractor agrees that all laborers or mechanics working on the Project shall receive at least the prevailing wage rate in accordance with Minnesota Statutes Section 177.42, *et seq.* Contractor agrees further that it will incorporate any and all necessary contract language in its agreements with any subcontractors to allow Contractor to monitor and enforce the prevailing wage requirement for subcontractors of any tier.

§ 8.5 Insurance and Bonds

§ 8.5.1 The Owner and the Contractor shall purchase and maintain insurance as set forth ~~in AIA Document A132™–2019, Standard Form of Agreement Between Owner and Contractor, Construction Manager as Adviser Edition, Exhibit A, Insurance and Bonds, and elsewhere in the Contract Documents.~~EXH-C Owner Insurance.

PAGE 9

§ 8.6 Notice in electronic format, pursuant to Article 1 of AIA Document A232–2019, may be given in accordance with ~~a building information modeling exhibit,~~ AIA Document E203™–2013, Building Information Modeling and Digital Data Exhibit, if completed, or as otherwise set forth below:

(If other than in accordance with ~~a building information modeling exhibit,~~ AIA Document E203–2013, insert requirements for delivering notice in electronic format such as name, title, and email address of the recipient and whether and how the system will be required to generate a read receipt for the transmission.)

email to Owner's representative identified in Section 8.2

...

Owner prohibits Contractor from using the Work in any marketing material or business development practice. Contractor is prohibited from communication with any news outlet or public without Owner's written approval.

Floor plans, designs, wiring, safety and security measures shall be kept confidential by the Contractor, the Subcontractors, the Sub-Subcontractors (of any tier) during and after completion of the Work.

...

.4 ~~Building Information Modeling Exhibit, if completed:~~AIA Document E203™–2013, Building Information Modeling and Digital Data Exhibit, dated as indicated below:
(Insert the date of the E203-2013 incorporated into this Agreement.)

Not Applicable

...

139	North High School Renovations & CTE Center Vol 1 of 2	November 13, 2024
209	North High School Renovations & CTE Center Vol 2 of 2	November 13, 2024

...

All Specifications	North High School Renovations and CTE Center Bid Package 4	November 13, 2024	1414

PAGE 10

1	December 2, 2024	70
2	December 9, 2024	165

Additions and Deletions Report for AIA Document A132 – 2019. Copyright © 1975, 1980, 1992, 2009, and 2019. All rights reserved. "The American Institute of Architects," "American Institute of Architects," "AIA," the AIA Logo, and "AIA Contract Documents" are trademarks of The American Institute of Architects. This document was produced at 10:46:04 CT on 02/07/2025 under Order No.4104251278 which expires on 03/15/2025, is not for resale, is licensed for one-time use only, and may only be used in accordance with the AIA Contract Documents® Terms of Service. To report copyright violations, e-mail docinfo@aiacontracts.com.
User Notes: (1682651256)

...

EXH-B Project Charter
EXH-C Owner Insurance
EXH-D Project Schedule
(Check all boxes that apply and include appropriate information identifying the exhibit where required.)

~~[ ] AIA Document A132™ 2019, Exhibit B, Determination of the Cost of the Work~~

[ ] ~~AIA Document E235™ 2019, Sustainable Projects Exhibit, Construction Manager as Adviser Edition, dated as indicated below:~~
~~*(Insert the date of the E235-2019 incorporated into this Agreement.)*~~

~~[ ] The Sustainability Plan:~~

~~Title~~	~~Date~~	~~Pages~~

...

Contractors Bid Documents

...

Tom Parent, Sr Operations Officer

Additions and Deletions Report for AIA Document A132 – 2019. Copyright © 1975, 1980, 1992, 2009, and 2019. All rights reserved. "The American Institute of Architects," "American Institute of Architects," "AIA," the AIA Logo, and "AIA Contract Documents" are trademarks of The American Institute of Architects. This document was produced at 10:46:04 CT on 02/07/2025 under Order No.4104251278 which expires on 03/15/2025, is not for resale, is licensed for one-time use only, and may only be used in accordance with the AIA Contract Documents® Terms of Service. To report copyright violations, e-mail docinfo@aiacontracts.com.
User Notes:
(1682651256)

Certification of Document's Authenticity

AIA® Document D401™ – 2003

I, , hereby certify, to the best of my knowledge, information and belief, that I created the attached final document simultaneously with its associated Additions and Deletions Report and this certification at 10:46:04 CT on 02/07/2025 under Order No. 4104251278 from AIA Contract Documents software and that in preparing the attached final document I made no changes to the original text of AIA® Document A132™ – 2019, Standard Form of Agreement Between Owner and Contractor, Construction Manager as Adviser Edition, other than those additions and deletions shown in the associated Additions and Deletions Report.

(Signed)

Curtis Hartog, Executive Director

(Title)

2/7/2025

(Dated)

AIA Document D401 – 2003. Copyright © 1992 and 2003. All rights reserved. "The American Institute of Architects," "American Institute of Architects," "AIA," the AIA Logo, and "AIA Contract Documents" are trademarks of The American Institute of Architects. This document was produced at 10:46:04 CT on 02/07/2025 under Order No.4104251278 which expires on 03/15/2025, is not for resale, is licensed for one-time use only, and may only be used in accordance with the AIA Contract Documents® Terms of Service. To report copyright violations, e-mail docinfo@aiacontracts.com.
User Notes:
(1682651256)

AIA® Document A132® – 2019 Exhibit A

Insurance and Bonds

This Insurance and Bonds Exhibit is part of the Agreement, between the Owner and the Contractor, dated the _first_ day of _February____ in the year _2025
(In words, indicate day, month, and year.)

for the following **PROJECT**:
(Name and location or address)

North High School Phase 4 Work Scope 08-F Glass and Glazing
1500 James Avenue, Minneapolis, MN 55411

THE OWNER:
(Name, legal status, and address)

Minneapolis Public Schools Special School District #1
1250 West Broadway Avenue
Minneapolis, MN 55411

THE CONTRACTOR:
(Name, legal status, and address)

Ford Metro, Inc
3121 40th Avenue NW
Rochester, MN 55411

TABLE OF ARTICLES

A.1 GENERAL

A.2 OWNER'S INSURANCE

A.3 CONTRACTOR'S INSURANCE AND BONDS

A.4 SPECIAL TERMS AND CONDITIONS

ADDITIONS AND DELETIONS:
The author of this document has added information needed for its completion. The author may also have revised the text of the original AIA standard form. An *Additions and Deletions Report* that notes added information as well as revisions to the standard form text is available from the author and should be reviewed. A vertical line in the left margin of this document indicates where the author has added necessary information and where the author has added to or deleted from the original AIA text.

This document has important legal consequences. Consultation with an attorney is encouraged with respect to its completion or modification.

This document is intended to be used in conjunction with AIA Document A232™–2019, General Conditions of the Contract for Construction. Article 11 of A232™–2019 contains additional insurance provisions

ARTICLE A.1 GENERAL

The Owner and Contractor shall purchase and maintain insurance, and provide bonds, as set forth in this Exhibit. As used in this Exhibit, the term General Conditions refers to AIA Document A232™–2019, General Conditions of the Contract for Construction.

ARTICLE A.2 OWNER'S INSURANCE

§ A.2.1 General

Prior to commencement of the Work, the Owner shall secure the insurance, and provide evidence of the coverage, required under this Article A.2 and, upon the Contractor's request, provide a copy of the property insurance policy or policies required by Section A.2.3. The copy of the policy or policies provided shall contain all applicable conditions, definitions, exclusions, and endorsements.

§ A.2.2 Liability Insurance

The Owner shall be responsible for purchasing and maintaining the Owner's usual general liability insurance.

AIA Document A132 – 2019 Exhibit A. Copyright © 2019. All rights reserved. "The American Institute of Architects," "American Institute of Architects," "AIA," the AIA Logo, and "AIA Contract Documents" are trademarks of The American Institute of Architects. This document was produced at 11:43:21 CT on 02/03/2025 under Order No.4104251278 which expires on 03/15/2025, is not for resale, is licensed for one-time use only, and may only be used in accordance with the AIA Contract Documents® Terms of Service. To report copyright violations, e-mail docinfo@aiacontracts.com.
User Notes:
(1819689584)

§ A.2.3 Required Property Insurance

§ A.2.3.1 Unless this obligation is placed on the Contractor pursuant to Section A.3.3.2.1, the Owner shall purchase and maintain, from an insurance company or insurance companies lawfully authorized to issue insurance in the jurisdiction where the Project is located, property insurance policy form and sufficient to cover the total value of the entire Project on a replacement cost basis. The Owner's property insurance coverage shall be no less than the amount of the initial Contract Sum, plus the value of subsequent Modifications and labor performed and materials or equipment supplied by others. The property insurance shall be maintained until Substantial Completion and thereafter as provided in Section A.2.3.1.3, unless otherwise provided in the Contract Documents or otherwise agreed in writing by the parties to this Agreement. This insurance shall include the interests of the Owner, Contractor, Subcontractors, and Sub-subcontractors in the Project as insureds. This insurance shall include the interests of mortgagees as loss payees.

§ A.2.3.1.1 Causes of Loss. The insurance required by this Section A.2.3.1 shall provide coverage for direct physical loss or damage, and shall not exclude the risks of fire, explosion, theft, vandalism, malicious mischief, collapse, earthquake, flood, or windstorm. The insurance shall also provide coverage for ensuing loss or resulting damage from error, omission, or deficiency in construction methods, design, specifications, workmanship, or materials. Sub-limits, if any, are as follows:
(Indicate below the cause of loss and any applicable sub-limit.)

Causes of Loss	Sub-Limit

§ A.2.3.1.2 Specific Required Coverages. The insurance required by this Section A.2.3.1 shall provide coverage for loss or damage to false work and other temporary structures, and to building systems from testing and startup. The insurance shall also cover debris removal, including demolition occasioned by enforcement of any applicable legal requirements, and reasonable compensation for the Architect's, Construction Manager's, and Contractor's services and expenses required as a result of such insured loss, including claim preparation expenses. Sub-limits, if any, are as follows:
(Indicate below type of coverage and any applicable sub-limit for specific required coverages.)

Coverage	Sub-Limit

§ A.2.3.1.3 Unless the parties agree otherwise, upon Substantial Completion, the Owner shall continue the insurance required by Section A.2.3.1 or, if necessary, replace the insurance policy required under Section A.2.3.1 with property insurance written for the total value of the Project that shall remain in effect until expiration of the period for correction of the Work set forth in Section 12.2.2 of the General Conditions.

§ A.2.3.1.4 Deductibles and Self-Insured Retentions. If the insurance required by this Section A.2.3 is subject to deductibles or self-insured retentions, the Owner shall be responsible for all loss not covered because of such deductibles or retentions.

§ A.2.3.2 Occupancy or Use Prior to Substantial Completion. The Owner's occupancy or use of any completed or partially completed portion of the Work prior to Substantial Completion shall not commence until the insurance company or companies providing the insurance under Section A.2.3.1 have consented in writing to the continuance of coverage. The Owner and the Contractor shall take no action with respect to partial occupancy or use that would cause cancellation, lapse, or reduction of insurance, unless they agree otherwise in writing.

§ A.2.3.3 Insurance for Existing Structures

If the Work involves remodeling an existing structure or constructing an addition to an existing structure, the Owner shall purchase and maintain, until the expiration of the period for correction of Work as set forth in Section 12.2.2 of the General Conditions, "all-risks" property insurance, on a replacement cost basis, protecting the existing structure against direct physical loss or damage from the causes of loss identified in Section A.2.3.1, notwithstanding the undertaking of the Work. The Owner shall be responsible for all co-insurance penalties.

AIA Document A132 – 2019 Exhibit A. Copyright © 2019. All rights reserved. "The American Institute of Architects," "American Institute of Architects," "AIA," the AIA Logo, and "AIA Contract Documents" are trademarks of The American Institute of Architects. This document was produced at 11:43:21 CT on 02/03/2025 under Order No.4104251278 which expires on 03/15/2025, is not for resale, is licensed for one-time use only, and may only be used in accordance with the AIA Contract Documents® Terms of Service. To report copyright violations, e-mail docinfo@aiacontracts.com.
User Notes:
(1819689584)

§ A.2.4 Optional Extended Property Insurance.
The Owner shall purchase and maintain the insurance selected and described below.
(Select the types of insurance the Owner is required to purchase and maintain by placing an X in the box(es) next to the description(s) of selected insurance. For each type of insurance selected, indicate applicable limits of coverage or other conditions in the fill point below the selected item.)

[ ] **§ A.2.4.1 Loss of Use, Business Interruption, and Delay in Completion Insurance**, to reimburse the Owner for loss of use of the Owner's property, or the inability to conduct normal operations due to a covered cause of loss.

[ ] **§ A.2.4.2 Ordinance or Law Insurance**, for the reasonable and necessary costs to satisfy the minimum requirements of the enforcement of any law or ordinance regulating the demolition, construction, repair, replacement or use of the Project.

[ ] **§ A.2.4.3 Expediting Cost Insurance**, for the reasonable and necessary costs for the temporary repair of damage to insured property, and to expedite the permanent repair or replacement of the damaged property.

[ ] **§ A.2.4.4 Extra Expense Insurance**, to provide reimbursement of the reasonable and necessary excess costs incurred during the period of restoration or repair of the damaged property that are over and above the total costs that would normally have been incurred during the same period of time had no loss or damage occurred.

[ ] **§ A.2.4.5 Civil Authority Insurance**, for losses or costs arising from an order of a civil authority prohibiting access to the Project, provided such order is the direct result of physical damage covered under the required property insurance.

[ ] **§ A.2.4.6 Ingress/Egress Insurance**, for loss due to the necessary interruption of the insured's business due to physical prevention of ingress to, or egress from, the Project as a direct result of physical damage.

[ ] **§ A.2.4.7 Soft Costs Insurance**, to reimburse the Owner for costs due to the delay of completion of the Work, arising out of physical loss or damage covered by the required property insurance: including construction loan fees; leasing and marketing expenses; additional fees, including those of architects, engineers, consultants, attorneys and accountants, needed for the completion of the construction, repairs, or reconstruction; and carrying costs such as property taxes, building permits, additional interest on loans, realty taxes, and insurance premiums over and above normal expenses.

§ A.2.5 Other Optional Insurance.
The Owner shall purchase and maintain the insurance selected below.
(Select the types of insurance the Owner is required to purchase and maintain by placing an X in the box(es) next to the description(s) of selected insurance.)

AIA Document A132 – 2019 Exhibit A. Copyright © 2019. All rights reserved. "The American Institute of Architects," "American Institute of Architects," "AIA," the AIA Logo, and "AIA Contract Documents" are trademarks of The American Institute of Architects. This document was produced at 11:43:21 CT on 02/03/2025 under Order No.4104251278 which expires on 03/15/2025, is not for resale, is licensed for one-time use only, and may only be used in accordance with the AIA Contract Documents® Terms of Service. To report copyright violations, e-mail docinfo@aiacontracts.com.
User Notes:
(1819689584)

[ ] **§ A.2.5.1 Cyber Security Insurance** for loss to the Owner due to data security and privacy breach, including costs of investigating a potential or actual breach of confidential or private information. *(Indicate applicable limits of coverage or other conditions in the fill point below.)*

[ ] **§ A.2.5.2 Other Insurance**
(List below any other insurance coverage to be provided by the Owner and any applicable limits.)

Coverage	Limits

ARTICLE A.3 CONTRACTOR'S INSURANCE AND BONDS

§ A.3.1 General

§ A.3.1.1 Certificates of Insurance. The Contractor shall provide certificates of insurance acceptable to the Owner evidencing compliance with the requirements in this Article A.3 at the following times: (1) prior to commencement of the Work; (2) upon renewal or replacement of each required policy of insurance; and (3) upon the Owner's written request. An additional certificate evidencing continuation of commercial liability coverage, including coverage for completed operations, shall be submitted with the final Application for Payment and thereafter upon renewal or replacement of such coverage until the expiration of the periods required by Section A.3.2.1 and Section A.3.3.1. The certificates will show the Owner as an additional insured on the Contractor's Commercial General Liability and excess or umbrella liability policy or policies.

§ A.3.1.2 Deductibles and Self-Insured Retentions. The Contractor shall disclose to the Owner any deductible or self-insured retentions applicable to any insurance required to be provided by the Contractor.

§ A.3.1.3 Additional Insured Obligations. To the fullest extent permitted by law, the Contractor shall cause the commercial general liability coverage to include (1) the Owner, the Architect and the Architect's consultants, and the Construction Manager and the Construction Manager's consultants, as additional insureds for claims caused in whole or in part by the Contractor's negligent acts or omissions during the Contractor's operations; and (2) the Owner as an additional insured for claims caused in whole or in part by the Contractor's negligent acts or omissions for which loss occurs during completed operations. The additional insured coverage shall be primary and non-contributory to any of the Owner's general liability insurance policies and shall apply to both ongoing and completed operations. To the extent commercially available, the additional insured coverage shall be no less than that provided by Insurance Services Office, Inc. (ISO) forms CG 20 10 07 04, CG 20 37 07 04, and, with respect to the Architect and the Architect's consultants, and the Construction Manager and the Construction Manager's consultants, CG 20 32 07 04.

§ A.3.2 Contractor's Required Insurance Coverage

§ A.3.2.1 The Contractor shall purchase and maintain the types and limits of insurance as defined in EXH-C Owner Insurance from an insurance company or insurance companies lawfully authorized to issue insurance in the jurisdiction where the Project is located. The Contractor shall maintain the required insurance until the expiration of the period for correction of Work as set forth in Section 12.2.2 of the General Conditions, unless a different duration is stated below:
(If the Contractor is required to maintain insurance for a duration other than the expiration of the period for correction of Work, state the duration.)

§ A.3.2.2 Commercial General Liability

§ A.3.2.2.1 Commercial General Liability insurance for the Project written on an occurrence form with policy limits as defined in EXH-C Owner Insurance providing coverage for claims including

.1 damages because of bodily injury, sickness or disease, including occupational sickness or disease, and death of any person;
.2 personal injury and advertising injury;
.3 damages because of physical damage to or destruction of tangible property, including the loss of use of such property;
.4 bodily injury or property damage arising out of completed operations; and

AIA Document A132 – 2019 Exhibit A. Copyright © 2019. All rights reserved. "The American Institute of Architects," "American Institute of Architects," "AIA," the AIA Logo, and "AIA Contract Documents" are trademarks of The American Institute of Architects. This document was produced at 11:43:21 CT on 02/03/2025 under Order No.4104251278 which expires on 03/15/2025, is not for resale, is licensed for one-time use only, and may only be used in accordance with the AIA Contract Documents® Terms of Service. To report copyright violations, e-mail docinfo@aiacontracts.com.
User Notes:
(1819689584)

.5 the Contractor's indemnity obligations under Section 3.18 of the General Conditions.

§ A.3.2.2.2 The Contractor's Commercial General Liability policy under this Section A.3.2.2 shall not contain an exclusion or restriction of coverage for the following:

.1 Claims by one insured against another insured, if the exclusion or restriction is based solely on the fact that the claimant is an insured, and there would otherwise be coverage for the claim.

.2 Claims for property damage to the Contractor's Work arising out of the products-completed operations hazard where the damaged Work or the Work out of which the damage arises was performed by a Subcontractor.

.3 Claims for bodily injury other than to employees of the insured.

.4 Claims for indemnity under Section 3.18 of the General Conditions arising out of injury to employees of the insured.

.5 Claims or loss excluded under a prior work endorsement or other similar exclusionary language.

.6 Claims or loss due to physical damage under a prior injury endorsement or similar exclusionary language.

.7 Claims related to residential, multi-family, or other habitational projects, if the Work is to be performed on such a project.

.8 Claims related to roofing, if the Work involves roofing.

.9 Claims related to exterior insulation finish systems (EIFS), synthetic stucco or similar exterior coatings or surfaces, if the Work involves such coatings or surfaces.

.10 Claims related to earth subsidence or movement, where the Work involves such hazards.

.11 Claims related to explosion, collapse and underground hazards, where the Work involves such hazards.

§ A.3.2.3 Automobile Liability covering vehicles owned, and non-owned vehicles used, by the Contractor, with policy limits as defined in EXH-C Owner Insurance.

§ A.3.2.4 The Contractor may achieve the required limits and coverage for Commercial General Liability and Automobile Liability through a combination of primary and excess or umbrella liability insurance, provided such primary and excess or umbrella insurance policies result in the same or greater coverage as the coverages required under Section A.3.2.2 and A.3.2.3, and in no event shall any excess or umbrella liability insurance provide narrower coverage than the primary policy. The excess policy shall not require the exhaustion of the underlying limits only through the actual payment by the underlying insurers. Umbrella coverage as defined in EXH-C Owner Insurance.

§ A.3.2.5 Workers' Compensation at statutory limits for Coverage A as defined in EXH-C Owner Insurance.

§ A.3.2.6 Employers' Liability Coverage B as defined in EXH-C Owner Insurance.

§ A.3.2.7 If the Contractor is required to furnish professional services as part of the Work, the Contractor shall procure Professional Liability insurance covering performance of the professional services, with policy limits as defined in EXH-C Owner Insurance.

§ A.3.2.8 Insurance for the use or operation of manned or unmanned aircraft, if the Work requires such activities, with policy limits as defined in EXH-C Owner Insurance.

(Paragraphs deleted)

§ A.3.3 Contractor's Other Insurance Coverage

§ A.3.3.1 Insurance selected and described in this Section A.3.3 shall be purchased from an insurance company or insurance companies lawfully authorized to issue insurance in the jurisdiction where the Project is located. The Contractor shall maintain the required insurance until the expiration of the period for correction of Work as set forth in Section 12.2.2 of the General Conditions, unless a different duration is stated below:

(If the Contractor is required to maintain any of the types of insurance selected below for a duration other than the expiration of the period for correction of Work, state the duration.)

AIA Document A132 – 2019 Exhibit A. Copyright © 2019. All rights reserved. "The American Institute of Architects," "American Institute of Architects," "AIA," the AIA Logo, and "AIA Contract Documents" are trademarks of The American Institute of Architects. This document was produced at 11:43:21 CT on 02/03/2025 under Order No.4104251278 which expires on 03/15/2025, is not for resale, is licensed for one-time use only, and may only be used in accordance with the AIA Contract Documents® Terms of Service. To report copyright violations, e-mail docinfo@aiacontracts.com.
User Notes:
(1819689584)

If Professional Liability insurance is required as part of the Contract, the Contractor shall maintain coverage for one year beyond the date of Substantial Completion.

§ A.3.3.2 The Contractor shall purchase and maintain the types and limits of insurance as defined in EXH-C Owner Insurance.

(Paragraphs deleted)

§ A.3.4 Performance Bond and Payment Bond

The Contractor shall provide surety bonds, from a company or companies lawfully authorized to issue surety bonds in the jurisdiction where the Project is located, as follows:
(Specify type and penal sum of bonds.)

Type	Penal Sum ($0.00)
Payment Bond	$385,900
Performance Bond	$358,900

Payment and Performance Bonds shall be AIA Document A312™, Payment Bond and Performance Bond, or contain provisions identical to AIA Document A312™, current as of the date of this Agreement.

ARTICLE A.4 SPECIAL TERMS AND CONDITIONS

Special terms and conditions that modify this Insurance and Bonds Exhibit, if any, are as follows:

None

AIA Document A132 – 2019 Exhibit A. Copyright © 2019. All rights reserved. "The American Institute of Architects," "American Institute of Architects," "AIA," the AIA Logo, and "AIA Contract Documents" are trademarks of The American Institute of Architects. This document was produced at 11:43:21 CT on 02/03/2025 under Order No.4104251278 which expires on 03/15/2025, is not for resale, is licensed for one-time use only, and may only be used in accordance with the AIA Contract Documents® Terms of Service. To report copyright violations, e-mail docinfo@aiacontracts.com.
User Notes:
(1819689584)

Additions and Deletions Report for
AIA® Document A132® – 2019 Exhibit A

This Additions and Deletions Report, as defined on page 1 of the associated document, reproduces below all text the author has added to the standard form AIA document in order to complete it, as well as any text the author may have added to or deleted from the original AIA text. Added text is shown underlined. Deleted text is indicated with a horizontal line through the original AIA text.

Note: This Additions and Deletions Report is provided for information purposes only and is not incorporated into or constitute any part of the associated AIA document. This Additions and Deletions Report and its associated document were generated simultaneously by AIA software at 11:43:21 CT on 02/03/2025.

PAGE 1

This Insurance and Bonds Exhibit is part of the Agreement, between the Owner and the Contractor, dated the _first_ day of _February_____ in the year _2025

...

North High School Phase 4 Work Scope 08-F Glass and Glazing
1500 James Avenue, Minneapolis, MN 55411

...

Minneapolis Public Schools Special School District #1
1250 West Broadway Avenue
Minneapolis, MN 55411

...

Ford Metro, Inc
3121 40th Avenue NW
Rochester, MN 55411

PAGE 2

§ A.2.3.1 Unless this obligation is placed on the Contractor pursuant to Section A.3.3.2.1, the Owner shall purchase and maintain, from an insurance company or insurance companies lawfully authorized to issue insurance in the jurisdiction where the Project is located, property insurance ~~written on a builder's risk "all-risks" completed value or equivalent~~ policy form and sufficient to cover the total value of the entire Project on a replacement cost basis. The Owner's property insurance coverage shall be no less than the amount of the initial Contract Sum, plus the value of subsequent Modifications and labor performed and materials or equipment supplied by others. The property insurance shall be maintained until Substantial Completion and thereafter as provided in Section A.2.3.1.3, unless otherwise provided in the Contract Documents or otherwise agreed in writing by the parties to this Agreement. This insurance shall include the interests of the Owner, Contractor, Subcontractors, and Sub-subcontractors in the Project as insureds. This insurance shall include the interests of mortgagees as loss payees.

PAGE 4

§ A.3.2.1 The Contractor shall purchase and maintain the ~~following~~ types and limits of insurance as defined in EXH-C Owner Insurance from an insurance company or insurance companies lawfully authorized to issue insurance in the jurisdiction where the Project is located. The Contractor shall maintain the required insurance until the expiration of the period for correction of Work as set forth in Section 12.2.2 of the General Conditions, unless a different duration is stated below:

...

Additions and Deletions Report for AIA Document A132 – 2019 Exhibit A. Copyright © 2019. All rights reserved. "The American Institute of Architects," "American Institute of Architects," "AIA," the AIA Logo, and "AIA Contract Documents" are trademarks of The American Institute of Architects. This document was produced at 11:43:21 CT on 02/03/2025 under Order No.4104251278 which expires on 03/15/2025, is not for resale, is licensed for one-time use only, and may only be used in accordance with the AIA Contract Documents® Terms of Service. To report copyright violations, e-mail docinfo@aiacontracts.com.
User Notes: (1819689584)

§ A.3.2.2.1 Commercial General Liability insurance for the Project written on an occurrence form with policy limits ~~of not less than ($) each occurrence, ($) general aggregate, and ($) aggregate for products-completed operations hazard,~~ as defined in EXH-C Owner Insurance providing coverage for claims including

PAGE 5

§ A.3.2.3 Automobile Liability covering vehicles owned, and non-owned vehicles used, by the Contractor, with policy limits ~~of not less than ($) per accident, for bodily injury, death of any person, and property damage arising out of the ownership, maintenance and use of those motor vehicles along with any other statutorily required automobile coverage.~~as defined in EXH-C Owner Insurance.

§ A.3.2.4 The Contractor may achieve the required limits and coverage for Commercial General Liability and Automobile Liability through a combination of primary and excess or umbrella liability insurance, provided such primary and excess or umbrella insurance policies result in the same or greater coverage as the coverages required under Section A.3.2.2 and A.3.2.3, and in no event shall any excess or umbrella liability insurance provide narrower coverage than the primary policy. The excess policy shall not require the exhaustion of the underlying limits only through the actual payment by the underlying insurers. Umbrella coverage as defined in EXH-C Owner Insurance.

§ A.3.2.5 Workers' Compensation at statutory ~~limits.~~limits for Coverage A as defined in EXH-C Owner Insurance.

§ A.3.2.6 Employers' Liability ~~with policy limits not less than ($) each accident, ($) each employee, and ($) policy limit.~~Coverage B as defined in EXH-C Owner Insurance.

§ A.3.2.7 ~~Jones Act, and the Longshore & Harbor Workers' Compensation Act, as required, if the Work involves hazards arising from work on or near navigable waterways, including vessels and docks~~ If the Contractor is required to furnish professional services as part of the Work, the Contractor shall procure Professional Liability insurance covering performance of the professional services, with policy limits as defined in EXH-C Owner Insurance.

§ A.3.2.8 ~~If the Contractor is required to furnish professional services as part of the Work, the Contractor shall procure Professional Liability insurance covering performance of the professional services, with policy limits of not less than ($) per claim and ($) in the aggregate.~~Insurance for the use or operation of manned or unmanned aircraft, if the Work requires such activities, with policy limits as defined in EXH-C Owner Insurance.

~~**§ A.3.2.9** If the Work involves the transport, dissemination, use, or release of pollutants, the Contractor shall procure Pollution Liability insurance, with policy limits of not less than ($) per claim and ($) in the aggregate.~~

~~**§ A.3.2.10** Coverage under Sections A.3.2.8 and A.3.2.9 may be procured through a Combined Professional Liability and Pollution Liability insurance policy, with combined policy limits of not less than ($) per claim and ($) in the aggregate.~~

~~**§ A.3.2.11** Insurance for maritime liability risks associated with the operation of a vessel, if the Work requires such activities, with policy limits of not less than ($) per claim and ($) in the aggregate.~~

~~**§ A.3.2.12** Insurance for the use or operation of manned or unmanned aircraft, if the Work requires such activities, with policy limits of not less than ($) per claim and ($) in the aggregate.~~

PAGE 6

If Professional Liability insurance is required as part of the Contract, the Contractor shall maintain coverage for one year beyond the date of Substantial Completion.

§ A.3.3.2 The Contractor shall purchase and maintain the ~~following~~ types and limits of insurance ~~in accordance with Section A.3.3.1.~~as defined in EXH-C Owner Insurance.

Additions and Deletions Report for AIA Document A132 – 2019 Exhibit A. Copyright © 2019. All rights reserved. "The American Institute of Architects," "American Institute of Architects," "AIA," the AIA Logo, and "AIA Contract Documents" are trademarks of The American Institute of Architects. This document was produced at 11:43:21 CT on 02/03/2025 under Order No.4104251278 which expires on 03/15/2025, is not for resale, is licensed for one-time use only, and may only be used in accordance with the AIA Contract Documents® Terms of Service. To report copyright violations, e-mail docinfo@aiacontracts.com.
User Notes:
(1819689584)

~~*(Select the types of insurance the Contractor is required to purchase and maintain by placing an X in the box(es) next to the description(s) of selected insurance. Where policy limits are provided, include the policy limit in the appropriate fill point.)*~~

~~[–] § A.3.3.2.1 If there is only one Contractor performing the Work on the Project, property insurance of the same type and scope satisfying the requirements identified in Section A.2.3, which, if selected in this section A.3.3.2.1, relieves the Owner of the responsibility to purchase and maintain such insurance except insurance required by Section A.2.3.1.3 and Section A.2.3.3. The Contractor shall comply with all obligations of the Owner under Section A.2.3 except to the extent provided below. The Contractor shall disclose to the Owner the amount of any deductible, and the Owner shall be responsible for losses within the deductible. Upon request, the Contractor shall provide the Owner with a copy of the property insurance policy or policies required. The Owner shall adjust and settle the loss with the insurer and be the trustee of the proceeds of the property insurance in accordance with Article 11 of the General Conditions unless otherwise set forth below:~~
~~*(Where the Contractor's obligation to provide property insurance differs from the Owner's obligations as described under Section A.2.3, indicate such differences in the space below. Additionally, if a party other than the Owner will be responsible for adjusting and settling a loss with the insurer and acting as the trustee of the proceeds of property insurance in accordance with Article 11 of the General Conditions, indicate the responsible party below.)*~~

~~[–] § A.3.3.2.2 Railroad Protective Liability Insurance, with policy limits of not less than ($) per claim and ($) in the aggregate, for Work within fifty (50) feet of railroad property.~~

~~[–] § A.3.3.2.3 Asbestos Abatement Liability Insurance, with policy limits of not less than ($) per claim and ($) in the aggregate, for liability arising from the encapsulation, removal, handling, storage, transportation, and disposal of asbestos-containing materials.~~

~~[–] § A.3.3.2.4 Insurance for physical damage to property while it is in storage and in transit to the construction site on an "all-risks" completed value form.~~

~~[–] § A.3.3.2.5 Property insurance on an "all-risks" completed value form, covering property owned by the Contractor and used on the Project, including scaffolding and other equipment.~~

~~[–] § A.3.3.2.6 Other Insurance~~
~~*(List below any other insurance coverage to be provided by the Contractor and any applicable limits.)*~~

~~Coverage~~	~~Limits~~

§ A.3.4 Performance Bond and Payment Bond

...

Payment Bond	$385,900
Performance Bond	$358,900

...

None

Additions and Deletions Report for AIA Document A132 – 2019 Exhibit A. Copyright © 2019. All rights reserved. "The American Institute of Architects," "American Institute of Architects," "AIA," the AIA Logo, and "AIA Contract Documents" are trademarks of The American Institute of Architects. This document was produced at 11:43:21 CT on 02/03/2025 under Order No.4104251278 which expires on 03/15/2025, is not for resale, is licensed for one-time use only, and may only be used in accordance with the AIA Contract Documents® Terms of Service. To report copyright violations, e-mail docinfo@aiacontracts.com.
User Notes:
(1819689584)

AIA® Document A232® – 2019

General Conditions of the Contract for Construction, Construction Manager as Adviser Edition

for the following PROJECT:
(Name, and location or address)

North High School Phase 4 Work Scope 08-F Glass and Glazing
1500 James Avenue, Minneapolis, MN 55411

THE CONSTRUCTION MANAGER:
(Name, legal status, and address)

Kraus-Anderson Construction Company
501 South 8th Street, Minneapolis, MN 55404

THE OWNER:
(Name, legal status, and address)

Minneapolis Public Schools Special School District #1
1250 West Broadway Avenue
Minneapolis, MN 55411

THE ARCHITECT:
(Name, legal status, and address)

LSE Architects 1401 Glenwood Avenue
Minneapolis, MN 55405

ADDITIONS AND DELETIONS:
The author of this document has added information needed for its completion. The author may also have revised the text of the original AIA standard form. An *Additions and Deletions Report* that notes added information as well as revisions to the standard form text is available from the author and should be reviewed. A vertical line in the left margin of this document indicates where the author has added necessary information and where the author has added to or deleted from the original AIA text.

This document has important legal consequences. Consultation with an attorney is encouraged with respect to its completion or modification.

This document is intended to be used in conjunction with AIA Documents A132™–2019, Standard Form of Agreement Between Owner and Contractor, Construction Manager as Adviser Edition; B132™–2019, Standard Form of Agreement Between Owner and Architect, Construction Manager as Adviser Edition; and C132™–2019, Standard Form of Agreement Between Owner and Construction Manager as Adviser.

Init.
/
AIA Document A232 – 2019. Copyright © 1992, 2009, and 2019. All rights reserved. "The American Institute of Architects," "American Institute of Architects," "AIA," the AIA Logo, and "AIA Contract Documents" are trademarks of The American Institute of Architects. This document was produced at 11:44:04 CT on 02/03/2025 under Order No.4104251278 which expires on 03/15/2025, is not for resale, is licensed for one-time use only, and may only be used in accordance with the AIA Contract Documents® Terms of Service. To report copyright violations, e-mail docinfo@aiacontracts.com.
User Notes:
(1346523506)

TABLE OF ARTICLES

1 GENERAL PROVISIONS

2 OWNER

3 CONTRACTOR

4 ARCHITECT AND CONSTRUCTION MANAGER

5 SUBCONTRACTORS

6 CONSTRUCTION BY OWNER OR BY SEPARATE CONTRACTORS

7 CHANGES IN THE WORK

8 TIME

9 PAYMENTS AND COMPLETION

10 PROTECTION OF PERSONS AND PROPERTY

11 INSURANCE AND BONDS

12 UNCOVERING AND CORRECTION OF WORK

13 MISCELLANEOUS PROVISIONS

14 TERMINATION OR SUSPENSION OF THE CONTRACT

15 CLAIMS AND DISPUTES

AIA Document A232 – 2019. Copyright © 1992, 2009, and 2019. All rights reserved. "The American Institute of Architects," "American Institute of Architects," "AIA," the AIA Logo, and "AIA Contract Documents" are trademarks of The American Institute of Architects. This document was produced at 11:44:04 CT on 02/03/2025 under Order No.4104251278 which expires on 03/15/2025, is not for resale, is licensed for one-time use only, and may only be used in accordance with the AIA Contract Documents® Terms of Service. To report copyright violations, e-mail docinfo@aiacontracts.com.
User Notes:
(1346523506)

ARTICLE 1 GENERAL PROVISIONS

§ 1.1 Basic Definitions

§ 1.1.1 The Contract Documents. The Contract Documents are enumerated in the Agreement between the Owner and Contractor (hereinafter the Agreement) and consist of the Agreement, Conditions of the Contract (General, Supplementary and other Conditions), Drawings, Specifications, Addenda issued prior to execution of the Contract, other documents listed in the Agreement, and Modifications issued after execution of the Contract. A Modification is (1) a written amendment to the Contract signed by both parties, (2) a Change Order, (3) a Construction Change Directive, or (4) a written order for a minor change in the Work issued by the Architect. Unless specifically enumerated in the Agreement, the Contract Documents do not include the advertisement or invitation to bid, Instructions to Bidders, sample forms, other information furnished by the Owner in anticipation of receiving bids or proposals, the Contractor's bid or proposal, or portions of addenda relating to bidding or proposal requirements.

§ 1.1.1.1 Notwithstanding the foregoing, it is understood and agreed that the Owner is an intended third-party beneficiary of all contracts between the Contractor and Subcontractors or suppliers who provide labor and/or materials for the Work.

§ 1.1.2 The Contract. The Contract Documents form the Contract for Construction. The Contract represents the entire and integrated agreement between the parties hereto and supersedes prior negotiations, representations, or agreements, either written or oral. The Contract may be amended or modified only by a Modification. The Contract Documents shall not be construed to create a contractual relationship of any kind (1) between the Contractor and the Architect or the Architect's consultants, (2) between the Owner and the Construction Manager or the Construction Manager's consultants, (3) between the Owner and the Architect or the Architect's consultants, (4) between the Contractor and the Construction Manager or the Construction Manager's consultants, (5) between the Owner and a Subcontractor or Sub-subcontractor (6) between the Construction Manager and the Architect, or (7) between any persons or entities other than the Owner and Contractor. The Construction Manager and Architect shall, however, be entitled to performance and enforcement of obligations under the Contract intended to facilitate performance of their duties.

§ 1.1.3 The Work. The term "Work" means the construction and services required by the Contract Documents, whether completed or partially completed, and includes all other labor, materials, equipment, and services provided or to be provided by the Contractor to fulfill the Contractor's obligations. The Work may constitute the whole or a part of the Project.

§ 1.1.4 The Project. The Project is the total construction of which the Work performed under the Contract Documents may be the whole or a part and which may include construction by other Contractors, and by the Owner's own forces and Separate Contractors.

§ 1.1.5 Contractors. Contractors are persons or entities, other than the Contractor or Separate Contractors, who perform Work under contracts with the Owner that are administered by the Architect and Construction Manager.

§ 1.1.6 Separate Contractors. Separate Contractors are persons or entities who perform construction under separate contracts with the Owner not administered by the Architect and Construction Manager.

§ 1.1.7 The Drawings. The Drawings are the graphic and pictorial portions of the Contract Documents showing the design, location and dimensions of the Work, generally including plans, elevations, sections, details, schedules, and diagrams.

§ 1.1.8 The Specifications. The Specifications are that portion of the Contract Documents consisting of the written requirements for materials, equipment, systems, standards and workmanship for the Work, and performance of related services.

§ 1.1.9 Instruments of Service. Instruments of Service are representations, in any medium of expression now known or later developed, of the tangible and intangible creative work performed by the Architect and the Architect's consultants under their respective professional services agreements. Instruments of Service may include, without limitation, studies, surveys, models, sketches, drawings, specifications, and other similar materials.

AIA Document A232 – 2019. Copyright © 1992, 2009, and 2019. All rights reserved. "The American Institute of Architects," "American Institute of Architects," "AIA," the AIA Logo, and "AIA Contract Documents" are trademarks of The American Institute of Architects. This document was produced at 11:44:04 CT on 02/03/2025 under Order No.4104251278 which expires on 03/15/2025, is not for resale, is licensed for one-time use only, and may only be used in accordance with the AIA Contract Documents® Terms of Service. To report copyright violations, e-mail docinfo@aiacontracts.com.
User Notes:
(1346523506)

§ 1.1.10 Initial Decision Maker. The Initial Decision Maker is the person identified in the Agreement to render initial decisions on Claims in accordance with Section 15.2. The Architect will serve as the Initial Decision Maker pursuant to Section 15.2 of AIA Document A232–2019.

§ 1.2 Correlation and Intent of the Contract Documents

§ 1.2.1 The intent of the Contract Documents is to include all items necessary for the proper execution and completion of the Work by the Contractor. The Contract Documents are complementary, and what is required by one shall be as binding as if required by all; performance by the Contractor shall be required only to the extent consistent with the Contract Documents and reasonably inferable from them as being necessary to produce the intended results.

§ 1.2.1.1 The invalidity of any provision of the Contract Documents shall not invalidate the Contract or its remaining provisions. In such case the Contract Documents shall be construed, to the fullest extent permitted by law, to give effect to the parties' intentions and purposes in executing the Contract.

§ 1.2.2 Organization of the Specifications into divisions, sections and articles, and arrangement of Drawings shall not control the Contractor in dividing the Work among Subcontractors or in establishing the extent of Work to be performed by any trade.

§ 1.2.3 Unless otherwise stated in the Contract Documents, words that have well-known technical or construction industry meanings are used in the Contract Documents in accordance with such recognized meanings.

§ 1.3 Capitalization

Terms capitalized in these General Conditions include those that are (1) specifically defined, (2) the titles of numbered articles, or (3) the titles of other documents published by the American Institute of Architects.

§ 1.4 Interpretation

In the interest of brevity the Contract Documents frequently omit modifying words such as "all" and "any" and articles such as "the" and "an," but the fact that a modifier or an article is absent from one statement and appears in another is not intended to affect the interpretation of either statement.

§ 1.4.1 In the case of inconsistency between Drawings and Specifications or within Contract Documents not clarified by Addenda, the better quality or greater quantity of Work shall be provided in accordance with the Architect's interpretation.

§ 1.5 Ownership and Use of Drawings, Specifications, and Other Instruments of Service

§ 1.5.1 The Architect and the Architect's consultants shall be deemed the authors and owners of their respective Instruments of Service, including the Drawings and Specifications, and retain all common law, statutory, and other reserved rights in their Instruments of Service, including copyrights. The Contractor, Subcontractors, sub-subcontractors, and suppliers shall not own or claim a copyright in the Instruments of Service. Submittal or distribution to meet official regulatory requirements or for other purposes in connection with the Project is not to be construed as publication in derogation of the Architect's or Architect's consultants' reserved rights. The Owner retains rights to the Instruments of Service pursuant to Article 7 of AIA Document B101-2017.

§ 1.5.2 The Contractor, Subcontractors, Sub-subcontractors, and suppliers are authorized to use and reproduce the Instruments of Service provided to them, subject to any protocols established pursuant to Sections 1.7 and 1.8, solely and exclusively for execution of the Work. All copies made under this authorization shall bear the copyright notice, if any, shown on the Instruments of Service. The Contractor, Subcontractors, Sub-subcontractors, and suppliers may not use the Instruments of Service on other projects or for additions to the Project outside the scope of the Work without the specific written consent of the Owner, Architect, and the Architect's consultants.

§ 1.5.3 The Architect shall furnish to the Contractor a version of the Instruments of Service in electronic form for the sole purpose of the construction of the Project for which the Instruments of Service were created.

§ 1.6 Notice

§ 1.6.1 Except as otherwise provided in Section 1.6.2, where the Contract Documents require one party to notify or give notice to the other party, such notice shall be provided in writing to the designated representative of the party to

AIA Document A232 – 2019. Copyright © 1992, 2009, and 2019. All rights reserved. "The American Institute of Architects," "American Institute of Architects," "AIA," the AIA Logo, and "AIA Contract Documents" are trademarks of The American Institute of Architects. This document was produced at 11:44:04 CT on 02/03/2025 under Order No.4104251278 which expires on 03/15/2025, is not for resale, is licensed for one-time use only, and may only be used in accordance with the AIA Contract Documents® Terms of Service. To report copyright violations, e-mail docinfo@aiacontracts.com.
User Notes:
(1346523506)

whom the notice is addressed and shall be deemed to have been duly served if delivered in person, by mail, by courier, or by electronic transmission if a method for electronic transmission is set forth in the Agreement.

§ 1.6.2 Notice of Claims as provided in Section 15.1.3 shall be provided in writing and shall be deemed to have been duly served only if delivered to the designated representative of the party to whom the notice is addressed by certified or registered mail, or by courier providing proof of delivery.

§ 1.7 Digital Data Use and Transmission

The parties shall agree upon protocols governing the transmission and use of Instruments of Service or any other information or documentation in digital form. The parties may use AIA Document E203™–2013, Building Information Modeling and Digital Data Exhibit or other form, to establish the protocols for the development, use, transmission, and exchange of digital data.

§ 1.8 Building Information Models Use and Reliance

Any use of, or reliance on, all or a portion of a building information model without agreement to protocols governing the use of, and reliance on, the information contained in the model and without having those protocols set forth in AIA Document E203™–2013, Building Information Modeling and Digital Data Exhibit, and the requisite AIA Document G202™–2013, Project Building Information Modeling Protocol Form or other form, shall be at the using or relying party's sole risk and without liability to the other party and its contractors or consultants, the authors of, or contributors to, the building information model, and each of their agents and employees.

ARTICLE 2 OWNER

§ 2.1 General

§ 2.1.1 The Owner is the person or entity identified as such in the Agreement and is referred to throughout the Contract Documents as if singular in number. The Owner shall designate in writing a representative who shall have express authority to bind the Owner with respect to all matters requiring the Owner's approval or authorization in accordance with Owner's Delegation of Authority Policy, a copy of which will be provided at Contractor's request. Except as otherwise provided in Section 4.2.1, the Construction Manager and the Architect do not have such authority. The term "Owner" means the Owner or the Owner's authorized representative.

(Paragraph deleted)

§ 2.2 Evidence of the Owner's Financial Arrangements

§ 2.2.1 Prior to commencement of the Work, and upon written request by the Contractor, the Owner shall furnish to the Contractor reasonable evidence that the Owner has made financial arrangements to fulfill the Owner's obligations under the Contract. The Contractor shall have no obligation to commence the Work until the Owner provides such evidence. If commencement of the Work is delayed under this Section 2.2.1, the Contract Time shall be extended appropriately.

§ 2.2.2 Following commencement of the Work and upon written request by the Contractor, the Owner shall furnish to the Contractor reasonable evidence that the Owner has made financial arrangements to fulfill the Owner's obligations under the Contract only if (1) the Owner fails to make payments to the Contractor as the Contract Documents require; (2) the Contractor identifies in writing a reasonable concern regarding the Owner's ability to make payment when due; or (3) a change in the Work materially changes the Contract Sum. If the Owner fails to provide such evidence, as required, within fourteen days of the Contractor's request, the Contractor may immediately stop the Work and, in that event, shall notify the Owner that the Work has stopped. However, if the request is made because a change in the Work materially changes the Contract Sum under (3) above, the Contractor may immediately stop only that portion of the Work affected by the change until reasonable evidence is provided. If the Work is stopped under this Section 2.2.2, the Contract Time shall be extended appropriately and the Contract Sum shall be increased by the amount of the Contractor's reasonable costs of shutdown, delay and start-up, plus interest as provided in the Contract Documents.

§ 2.2.3 After the Owner furnishes evidence of financial arrangements under this Section 2.2, the Owner shall not materially vary such financial arrangements without prior notice to the Contractor.

§ 2.2.4 Where the Owner has designated information furnished under this Section 2.2 as "confidential," the Contractor shall keep the information confidential and shall not disclose it to any other person. However, the Contractor may disclose "confidential" information, after seven (7) days' notice to the Owner, where disclosure is required by law, including a subpoena or other form of compulsory legal process issued by a court or governmental entity, or by court

Init.
/
AIA Document A232 – 2019. Copyright © 1992, 2009, and 2019. All rights reserved. "The American Institute of Architects," "American Institute of Architects," "AIA," the AIA Logo, and "AIA Contract Documents" are trademarks of The American Institute of Architects. This document was produced at 11:44:04 CT on 02/03/2025 under Order No.4104251278 which expires on 03/15/2025, is not for resale, is licensed for one-time use only, and may only be used in accordance with the AIA Contract Documents® Terms of Service. To report copyright violations, e-mail docinfo@aiacontracts.com.
User Notes:
(1346523506)

or arbitrator(s) order. The Contractor may also disclose "confidential" information to its employees, consultants, sureties, Subcontractors and their employees, Sub-subcontractors, and others who need to know the content of such information solely and exclusively for the Project and who agree to maintain the confidentiality of such information.

§ 2.3 Information and Services Required of the Owner

§ 2.3.1 Except for permits and fees that are the responsibility of the Contractor under the Contract Documents, including those required under Section 3.7.1, the Owner shall secure and pay for necessary approvals, easements, assessments and charges required for construction, use or occupancy of permanent structures or for permanent changes in existing facilities. Unless otherwise provided under the Contract Documents, the Owner, assisted by the Construction Manager, shall secure and pay for the building permit.

§ 2.3.2 The Owner shall retain an architect lawfully licensed to practice architecture, or an entity lawfully practicing architecture, in the jurisdiction where the Project is located. That person or entity is identified as the Architect in the Agreement and is referred to throughout the Contract Documents as if singular in number.

§ 2.3.3 The Owner shall retain a construction manager adviser lawfully practicing construction management in the jurisdiction where the Project is located. That person or entity is identified as the Construction Manager in the Agreement and is referred to throughout the Contract Documents as if singular in number.

§ 2.3.4 If the employment of the Construction Manager or Architect terminates, the Owner shall employ a successor construction manager or architect to whom the Contractor has no reasonable objection and whose status under the Contract Documents shall be that of the Construction Manager or Architect, respectively.

§ 2.3.5 If requested by the Contractor and reasonably required for the Project, the Owner shall furnish surveys describing physical characteristics, legal limitations and utility locations for the site of the Project, and a written legal description of the site. The Contractor shall exercise proper precautions relating to the safe performance of the Work.

§ 2.3.6 The Owner shall furnish information or services required of the Owner by the Contract Documents with reasonable promptness. The Owner shall also furnish any other information or services under the Owner's control and relevant to the Contractor's performance of the Work with reasonable promptness after receiving the Contractor's written request for such information or services. The Contractor is responsible for the timeliness of, or interference caused by, Subcontractors, Sub-subcontractors (of any tier), and others directly or indirectly under contract to the Contractor.

§ 2.3.7 Unless otherwise provided in the Contract Documents, the Owner shall furnish to the Contractor one copy of the Contract Documents for purposes of making reproductions pursuant to Section 1.5.2.

§ 2.3.8 The Owner shall forward all communications to the Contractor through the Construction Manager. Other communication shall be made as set forth in Section 4.2.6.

§ 2.4 Owner's Right to Stop the Work

If the Contractor fails to correct Work that is not in accordance with the requirements of the Contract Documents as required by Section 12.2 or repeatedly fails to carry out Work in accordance with the Contract Documents, the Owner may issue a written order to the Contractor to stop the Work, or any portion thereof, until the cause for such order has been eliminated; however, the right of the Owner to stop the Work shall not give rise to a duty on the part of the Owner to exercise this right for the benefit of the Contractor or any other person or entity, except to the extent required by Section 6.1.3.

§ 2.5 Owner's Right to Carry Out the Work

If the Contractor defaults or neglects to carry out the Work in accordance with the Contract Documents and fails within a three-business-day (3) period after receipt of notice from the Owner to commence and continue correction of such default or neglect with diligence and promptness, the Owner may, without prejudice to other remedies the Owner may have, correct such default or neglect. Such action by the Owner and amounts charged to the Contractor are both subject to review by the Construction Manager and prior approval of the Architect, and the Construction Manager or Architect may, pursuant to Section 9.5.1, withhold or nullify a Certificate for Payment in whole or in part, to the extent reasonably necessary to reimburse the Owner for the reasonable cost of correcting such deficiencies, including Owner's expenses and compensation for the Construction Manager's and Architect's and their respective consultants'

AIA Document A232 – 2019. Copyright © 1992, 2009, and 2019. All rights reserved. "The American Institute of Architects," "American Institute of Architects," "AIA," the AIA Logo, and "AIA Contract Documents" are trademarks of The American Institute of Architects. This document was produced at 11:44:04 CT on 02/03/2025 under Order No.4104251278 which expires on 03/15/2025, is not for resale, is licensed for one-time use only, and may only be used in accordance with the AIA Contract Documents® Terms of Service. To report copyright violations, e-mail docinfo@aiacontracts.com.
User Notes:
(1346523506)

additional services and expenses made necessary by such default, neglect, or failure. If current and future payments are not sufficient to cover such amounts, the Contractor shall pay the difference to the Owner within ten (10) days following written request for payment delivered by the Owner to the Contractor. If the Contractor disagrees with the actions of the Owner or the Architect, or the amounts claimed as costs to the Owner, the Contractor may file a Claim pursuant to Article 15.

ARTICLE 3 CONTRACTOR

§ 3.1 General

§ 3.1.1 The Contractor is the person or entity identified as such in the Agreement and is referred to throughout the Contract Documents as if singular in number. The Contractor shall be lawfully licensed, if required in the jurisdiction where the Project is located. The Contractor shall designate in writing a representative who shall have express authority to bind the Contractor with respect to all matters under this Contract. The term "Contractor" means the Contractor or the Contractor's authorized representative.

§ 3.1.2 The Contractor shall perform the Work in accordance with the Contract Documents.

§ 3.1.3 The Contractor shall hire a professional utilities locator to investigate and verify all private utility locations prior to excavation and cutting into of existing Work. The Contractor is responsible for locating, terminating, and reinstallation of all private utilities. Private site utilities may not be in the Drawings and Project Manual and as such, verification of private utilities is the sole responsibility of the Contractor. Costs associated with moving and repairing of unknown and undocumented utilities will be by appropriate Change Order. The Contractor shall comply with Gopher State One Call, or other public utility service locator to locate all public utilities prior to any work on the site. This shall not relieve Contractor from obligations under Article 3.

§ 3.1.4 The Contractor shall not be relieved of its obligations to perform the Work in accordance with the Contract Documents either by activities or duties of the Construction Manager or Architect in their administration of the Contract, or by tests, inspections or approvals required or performed by persons or entities other than the Contractor.

§ 3.2 Review of Contract Documents and Field Conditions by Contractor

§ 3.2.1 The Contractor shall carefully study and compare the Contract Documents with each other and with information furnished by the Owner pursuant to Section 2.2.3, and shall immediately report to the Architect and Construction Manager errors, inconsistencies, or omissions discovered. The Contractor shall not be liable to the Owner or Architect for damage resulting from errors, inconsistencies, or omissions in the Contract Document unless the Contractor recognized such error, inconsistency, or omission and knowingly failed to report it to the Architect. If the Contractor performs any construction activity knowing or believing it involves a recognized error, inconsistency, or omission in the Contract Documents without such notice to the Architect, the Contractor shall assume full responsibility for such performance and shall bear the attributable costs for correction and shall bear responsibility for any additional costs, delays, and damages resulting from such failure to immediately report any such errors, inconsistencies, or omissions which the Contractor may discover. By executing the Contract, the Contractor represents that the Contractor has reviewed and understands the Contract Documents, has visited the Site and is familiar with local conditions under which the Work is to be performed, has correlated personal observations with the requirements of the Contract Documents, and has notified the Architect of and obtained clarification of any discrepancies which have become apparent during the bidding or proposal period.

§ 3.2.1.1 The Contractor shall take field measurements and verify field conditions and shall carefully compare such field measurements and conditions and other information known to the Contractor with the Contract Documents before commencing activities. Errors, inconsistencies, or omissions discovered shall be reported to the Architect immediately in writing.

§ 3.2.1.2 The Contractor shall carefully study and compare the Contract Documents with existing conditions at the job site and shall immediately report in writing to the Architect any error, inconsistency, or omission which the Contractor may discover or any materials, systems, procedures, or methods of construction, either shown on the Drawings or specified, which the Contractor has reason to believe are incorrect, inadequate, obsolete, unsuitable for the purpose intended or which the Contractor has reason to believe would constitute or result in a violation of the Contractor's warranty under Section 3.5 or applicable law. The Contractor shall not proceed with any work in such areas until written instructions are received from the Architect.

Init.
/
AIA Document A232 – 2019. Copyright © 1992, 2009, and 2019. All rights reserved. "The American Institute of Architects," "American Institute of Architects," "AIA," the AIA Logo, and "AIA Contract Documents" are trademarks of The American Institute of Architects. This document was produced at 11:44:04 CT on 02/03/2025 under Order No.4104251278 which expires on 03/15/2025, is not for resale, is licensed for one-time use only, and may only be used in accordance with the AIA Contract Documents® Terms of Service. To report copyright violations, e-mail docinfo@aiacontracts.com.
User Notes:
(1346523506)

§ 3.2.2 The Contractor shall perform the Work in accordance with the Contract Documents and submittals accepted pursuant to Section 3.12.

§ 3.2.3 The Owner shall be entitled to deduct from the Contract Sum amounts paid to the Architect for the Architect to evaluate and respond to the Contractor's requests for interpretation or information where such information was available to the Contractor from a careful study and comparison of the Contract Documents, Filed Conditions, Owner Provided Information, Contractor Prepared Coordination Drawings, or prior Project Correspondence or Documentation.

§ 3.2.4 If the Contractor believes that any portions of the Contract Documents do not comply with applicable laws, statutes, ordinances, building codes, and rules and regulations, or any orders by code enforcement officials or the Owner or its designees acting in the capacity of building code inspectors or Referenced Standards, the Contractor must promptly notify the Owner and the Architect of the non-compliance as provided in Section 3.2.6 and request direction before proceeding with the affected Work.

§ 3.2.5 The Contractor must promptly notify the Owner and the Architect in writing of any apparent errors, inconsistencies, omissions, ambiguities, construction impracticalities or code violations discovered as a result of the Contractor's review of the Contract Documents including any differences between actual and indicated dimensions, locations and descriptions, and must give the Owner and the Architect timely notice in writing of same and of any corrections, clarifications, additional Drawings or Specifications, or other information required to define the Work in greater detail or to permit the proper progress of the Work. The Contractor must provide similar notice with respect to any variance between its review of the Site and physical data and Site conditions observed.

§ 3.2.6 If the Contractor performs any Work involving an apparent error, inconsistency, ambiguity, construction impracticality, omission or code violation in the Contract Documents of which the Contractor is aware, or which could reasonably have been discovered by the review required by Section 3.2, without prompt written notice to the Owner and the Architect and request for correction, clarification or additional information, as appropriate, the Contractor does so at its own risk and expense and all Claims relating thereafter are specifically waived.

§ 3.3 Supervision and Construction Procedures

§ 3.3.1 The Contractor shall supervise and direct the Work, using the Contractor's best skill and attention. The Contractor shall be solely responsible for, and have control over, construction means, methods, techniques, sequences, and procedures, and for coordinating all portions of the Work under the Contract. If the Contract Documents give specific instructions concerning construction means, methods, techniques, sequences, or procedures, the Contractor shall evaluate the jobsite safety thereof and shall be solely responsible for the jobsite safety of such means, methods, techniques, sequences, or procedures. If the Contractor determines that such means, methods, techniques, sequences or procedures may not be safe, the Contractor shall give timely notice to the Owner, the Construction Manager, and the Architect, and shall propose alternative means, methods, techniques, sequences, or procedures. The Architect shall evaluate the proposed alternative solely for conformance with the design intent for the completed construction. The Construction Manager shall review the proposed alternative for sequencing, constructability, and coordination impacts on the other Contractors. Unless the Architect or the Construction Manager objects to the Contractor's proposed alternative, the Contractor shall perform the Work using its alternative means, methods, techniques, sequences, or procedures.

§ 3.3.2 The Contractor shall be responsible to the Owner for acts and omissions of the Contractor's employees, Subcontractors and their agents and employees, and other persons or entities performing portions of the Work for, or on behalf of, the Contractor or any of its Subcontractors.

§ 3.3.3 The Contractor shall be responsible for inspection of portions of the Project already performed to determine that such portions are in proper condition to receive subsequent Work.

§ 3.3.4 The Contractor shall at all times staff the Project adequately to allow the Project to be managed and completed in a timely and professional manner. The Contractor shall have competent supervision on the job during work hours and readily available at all times upon call.

§ 3.3.5 The Contractor shall at all times make reasonable provisions to protect any Work performed by any separate contractors, adjacent property, and the existing building (if any) from damage due to the Work or due to the weather.

Init.
/
AIA Document A232 – 2019. Copyright © 1992, 2009, and 2019. All rights reserved. "The American Institute of Architects," "American Institute of Architects," "AIA," the AIA Logo, and "AIA Contract Documents" are trademarks of The American Institute of Architects. This document was produced at 11:44:04 CT on 02/03/2025 under Order No.4104251278 which expires on 03/15/2025, is not for resale, is licensed for one-time use only, and may only be used in accordance with the AIA Contract Documents® Terms of Service. To report copyright violations, e-mail docinfo@aiacontracts.com.
User Notes:
(1346523506)

§ 3.3.6 The Owner or its approved representative (heretofore referred to as Owner's Representative) shall have access to the Work site and all Work. No supervision or inspection by the Owner or the Owner's Representative, nor the authority to act, nor any other actions taken by the Owner's Representative shall relieve the Contractor of any of its obligations under the Contract Documents or give rise to any duty on the part of the Owner.

§ 3.3.7 The Contract shall take appropriate precautions to ensure that the Work does not materially disrupt any ongoing operation by the Owner at the Project (if any) except to the extent any such disruption is a necessary result of performing a particular portion of the Work, in which case the Contractor shall provide the Owner with reasonable advanced written notice and shall take all commercially reasonable measures to minimize the impact on the Owner and the Owner's operations.

§ 3.4 Labor and Materials

§ 3.4.1 Unless otherwise provided in the Contract Documents, the Contractor shall provide and pay for labor, materials, equipment, tools, construction equipment and machinery, water, heat, utilities, transportation, and other facilities and services necessary for proper execution and completion of the Work, whether temporary or permanent and whether or not incorporated or to be incorporated in the Work. Should the Contract Documents require Work to be performed after regular working hours or should the Contractor elect to perform Work after regular working hours, the additional cost of such Work shall be borne by the Contractor.

§ 3.4.2 Except in the case of minor changes in the Work approved by the Architect in accordance with Section 3.12.8 or ordered by the Architect in accordance with Section 7.4, the Contractor may make substitutions only with the consent of the Owner, after evaluation by the Architect, in consultation with the Construction Manager, and in accordance with a Change Order or Construction Change Directive.

§ 3.4.3 The Contractor shall enforce strict discipline and good order among the Contractor's employees and other persons carrying out the Work. The Contractor shall not permit employment of unfit persons or persons not properly skilled in tasks assigned to them.

§ 3.4.4 The Contractor shall be responsible for all additional costs incurred to incorporate into the Project substitute materials, products, or equipment approved by Owner during the bidding period.

§ 3.4.5 In the event of a Change related to substitute or additional materials, and which shall comply with Article 7, the Contractor shall exercise reasonable efforts, consistent with the provisions of the Contract Documents to obtain the maximum available case discounts on all materials, provided that, in doing so, the Contractor shall not accept or use materials for incorporation into the Project which are of a type or quality not reasonably contemplated under the terms of the Contract Documents.

§ 3.4.6 After award of the Contract, a request for substitution of a material, product, or piece of equipment at no change in the Contract Sum will not be approved by the Owner or the Architect, unless the specified item is no longer manufactured, the specified item is unavailable as a result of an act of government such as a declaration of a national emergency, or delivery of the specified items is substantially delayed as a result of labor disputes affecting the manufacturer, unusual delay in transportation, or any other cause beyond control of the Contractor or a Subcontractor or material supplier which the Architect determines justified the delay. Requests will not be approved where the delay in delivery results from failure to promptly place subcontracts and material orders. Requests for substitution shall be submitted in writing to the Architect and shall clearly describe the proposed substitution, state the reason for the unavailability of a specified item and be accompanied by such additional data and information as may be necessary in the discretion of the Owner and the Architect to establish the acceptability of the proposed substitute.

§ 3.4.7 The Owner shall be entitled to deduct from the Contract Sum amounts paid to the Architect to evaluate the Contractor's proposed Substitutions and for changes made to the Contract Documents as a result of Owner's acceptance of such Substitutions.

§ 3.5 Warranty

§ 3.5.1 The Contractor warrants to the Owner, Construction Manager, and Architect that materials and equipment furnished under the Contract will be of good quality and new unless the Contract Documents require or permit otherwise. The Contractor further warrants that the Work will conform to the requirements of the Contract Documents

AIA Document A232 – 2019. Copyright © 1992, 2009, and 2019. All rights reserved. "The American Institute of Architects," "American Institute of Architects," "AIA," the AIA Logo, and "AIA Contract Documents" are trademarks of The American Institute of Architects. This document was produced at 11:44:04 CT on 02/03/2025 under Order No.4104251278 which expires on 03/15/2025, is not for resale, is licensed for one-time use only, and may only be used in accordance with the AIA Contract Documents® Terms of Service. To report copyright violations, e-mail docinfo@aiacontracts.com.
User Notes:
(1346523506)

and will be free from defects, except for those inherent in the quality of the Work the Contract Documents require or permit. Work, materials, or equipment not conforming to these requirements may be considered defective. The Contractor's warranty excludes remedy for damage or defect caused by abuse, alterations to the Work not executed by the Contractor, improper or insufficient maintenance, improper operation, or normal wear and tear and normal usage. If required by the Construction Manager or Architect, the Contractor shall furnish satisfactory evidence as to the kind and quality of materials and equipment.

§ 3.5.2 All material, equipment, or other special warranties required by the Contract Documents shall be issued in the name of the Owner, or shall be transferable to the Owner, and shall commence in accordance with Section 9.8.4. The Contractor shall arrange for the Owner to have the benefit of and right to enforce all warranties by Subcontractors, Sub-subcontractors, suppliers, and manufacturers.

§ 3.5.3 Manufacturers' warranties and warranties by other shall not relieve the Contractor of any of its responsibilities.

§ 3.5.4 The Contractor's general warranty and any additional or special warranties are not limited by the Contractor's obligations to specifically correct defective or nonconforming Work as provided in Article 12, nor are they limited by any other remedies provided in the Contract Documents. The Contractor shall also be liable for any damage to property or persons (including death) including consequential and direct damages relating to any breach of the Contractor's general warranty or any additional or special warranties required by the Contract Documents.

§ 3.5.5 The Contractor must furnish all special warranties required by the Contract Documents to the Owner no later than Substantial Completion. The Owner may require additional special warranties in connection with the approval of "Or-Equals" or Substitutions, Allowance items, Work that is defective or nonconforming, or the acceptance of nonconforming Work pursuant to Article 12.

§ 3.6 Taxes

The Contractor shall pay sales, consumer, use and similar taxes for the Work or portions thereof provided by the Contractor that are legally enacted when bids are received or negotiations concluded, whether or not yet effective or merely scheduled to go into effect.

§ 3.7 Permits, Fees, Notices, and Compliance with Laws

§ 3.7.1 Unless otherwise provided in the Contract Documents, the Owner, assisted by the Construction Manager, shall secure and pay for the building permit. The Contractor shall secure and pay for other permits, fees, licenses, and inspections by government agencies necessary for proper execution and completion of the Work that are customarily secured after execution of the Contract and legally required at the time bids are received or negotiations concluded. The Contractor shall be responsible for the Sewer Access (SAC) and Water Access (WAC) fees for the Project. The Contractor shall pay the SAC/WAC costs to the authorities having jurisdiction from the Allowance in the Base Bid for such charges as defined in the Construction Documents.

§ 3.7.2 The Contractor shall comply with and give notices required by applicable laws, statutes, ordinances, codes, rules and regulations, and lawful orders of public authorities applicable to performance of the Work.

§ 3.7.3 If the Contractor performs Work knowing or believing it to be contrary to applicable laws, statutes, ordinances, building codes, rules and regulations, or lawful orders of public authorities, without such notice to the Architect and Owner, the Contractor shall assume full responsibility for such Work and shall bear the attributable costs, delays, and damages resulting from such failure to immediately notify the Architect and Owner of any such violation..

§ 3.7.4 Concealed or Unknown Conditions. If the Contractor encounters conditions at the site that are (1) subsurface or otherwise concealed physical conditions that differ materially from those indicated in the Contract Documents or (2) unknown physical conditions of an unusual nature that differ materially from those ordinarily found to exist and generally recognized as inherent in construction activities of the character provided for in the Contract Documents, the Contractor shall promptly provide notice to the Owner, Construction Manager, and the Architect before conditions are disturbed and in no event later than ten (10) days after first observance of the conditions. The Architect and Construction Manager will promptly investigate such conditions and, if the Architect, in consultation with the Construction Manager, determines that they differ materially and cause an increase or decrease in the Contractor's cost of, or time required for, performance of any part of the Work, will recommend that an equitable adjustment be made in the Contract Sum or Contract Time, or both. If the Architect, in consultation with the Construction Manager,

AIA Document A232 – 2019. Copyright © 1992, 2009, and 2019. All rights reserved. "The American Institute of Architects," "American Institute of Architects," "AIA," the AIA Logo, and "AIA Contract Documents" are trademarks of The American Institute of Architects. This document was produced at 11:44:04 CT on 02/03/2025 under Order No.4104251278 which expires on 03/15/2025, is not for resale, is licensed for one-time use only, and may only be used in accordance with the AIA Contract Documents® Terms of Service. To report copyright violations, e-mail docinfo@aiacontracts.com.
User Notes:
(1346523506)

determines that the conditions at the site are not materially different from those indicated in the Contract Documents and that no change in the terms of the Contract is justified, the Architect shall promptly notify the Owner, Construction Manager, and Contractor, stating the reasons. If the Owner or Contractor disputes the Architect's determination or recommendation, either party may submit a Claim as provided in Article 15.

§ 3.7.5 If, in the course of the Work, the Contractor encounters human remains or recognizes the existence of burial markers, archaeological sites or wetlands not indicated in the Contract Documents, the Contractor shall immediately suspend any operations that would affect them and shall notify the Owner, Construction Manager, and Architect. Upon receipt of such notice, the Owner shall promptly take any action necessary to obtain governmental authorization required to resume the operations. The Contractor shall continue to suspend such operations until otherwise instructed by the Owner but shall continue with all other operations that do not affect those remains or features. Requests for adjustments in the Contract Sum and Contract Time arising from the existence of such remains or features may be made as provided in Article 15.

§ 3.8 Allowances

§ 3.8.1 The Contractor shall include in the Contract Sum all allowances stated in the Contract Documents. Items covered by allowances shall be supplied for such amounts and by such persons or entities as the Owner may direct, but the Contractor shall not be required to employ persons or entities to whom the Contractor has reasonable objection.

§ 3.8.2 Unless otherwise provided in the Contract Documents:

.1 allowances shall cover the cost to the Contractor of materials and equipment delivered at the site and all required taxes, less applicable trade discounts;

.2 Contractor's costs for unloading and handling at the site, labor, installation costs, overhead, profit, and other expenses contemplated for stated allowance amounts shall be included in the Contract Sum but not in the allowances; and

.3 whenever costs are more than or less than allowances, the Contract Sum shall be adjusted accordingly by Change Order. The amount of the Change Order shall reflect (1) the difference between actual costs and the allowances under Section 3.8.2.1 and (2) changes in Contractor's costs under Section 3.8.2.2.

§ 3.8.3 Materials and equipment under an allowance shall be selected by the Owner with reasonable promptness.

§ 3.9 Superintendent

§ 3.9.1 The Contractor shall employ a competent superintendent and necessary assistants who shall be in attendance at the Project site during performance of the Work, including that performed by all Subcontractors. The superintendent shall represent the Contractor, and communications given to the superintendent shall be as binding as if given to the Contractor. Important communications including and not limited to communications regarding design changes, alterations, substitutions, clarifications, cost changes, etc. shall be confirmed in writing by the Contractor. Other communications shall be similarly confirmed on written request in each case.

§ 3.9.2 The Contractor, as soon as practicable after award of the Contract, shall notify the Owner and Architect, through the Construction Manager, of the name and qualifications of a proposed superintendent. Within 14 days of receipt of the information, the Construction Manager may notify the Contractor, stating whether the Owner, the Construction Manager, or the Architect (1) has reasonable objection to the proposed superintendent or (2) require additional time for review. Failure of the Construction Manager to provide notice within the 14-day period shall constitute notice of no reasonable objection.

§ 3.9.3 The Contractor shall not employ a proposed superintendent or any other management personnel to whom the Owner, Construction Manager, or Architect has made reasonable and timely objection. The Contractor shall not change the superintendent without the Owner's consent, which shall not unreasonably be withheld or delayed.

§ 3.9.4 If requested by the Owner, the Contractor shall replace the superintendent at no additional cost to the Owner. No other change in this position shall be made without notice to and written consent of the Owner.

§ 3.10 Contractor's Construction and Submittal Schedules

§ 3.10.1 The Contractor, promptly after being awarded the Contract, shall submit for the Owner's and Architect's information, and the Construction Manager's use in developing the Project schedule, a Contractor's construction schedule for the Work. The schedule shall contain detail appropriate for the Project, including (1) the date of

AIA Document A232 – 2019. Copyright © 1992, 2009, and 2019. All rights reserved. "The American Institute of Architects," "American Institute of Architects," "AIA," the AIA Logo, and "AIA Contract Documents" are trademarks of The American Institute of Architects. This document was produced at 11:44:04 CT on 02/03/2025 under Order No.4104251278 which expires on 03/15/2025, is not for resale, is licensed for one-time use only, and may only be used in accordance with the AIA Contract Documents® Terms of Service. To report copyright violations, e-mail docinfo@aiacontracts.com.
User Notes:
(1346523506)

commencement of the Work, interim schedule milestone dates, critical path schedule milestones, major construction milestones, including and not limited to Civil, Demolition, Structural, Mechanical, Electrical, and Plumbing, and the date of Substantial Completion; (2) an apportionment of the Work by construction activity; and (3) the time required for completion of each portion of the Work. The schedule shall provide for the orderly progression of the Work to completion and shall not exceed time limits current under the Contract Documents. The schedule shall be revised at appropriate intervals as required by the conditions of the Work and Project. The Contractor shall cooperate with the Construction Manager in scheduling and performing the Contractor's Work to avoid conflict with, and as to cause no delay in, the work or activities of other Contractors, or the construction or operations of the Owner's own forces or Separate Contractors.

§ 3.10.2 The Contractor, promptly after being awarded the Contract and thereafter as necessary to maintain a current submittal schedule, shall submit a submittal schedule for the Construction Manager's and Architect's approval. The Architect and Construction Manager's approval shall not be unreasonably delayed or withheld. The submittal schedule shall (1) be coordinated with the Contractor's construction schedule, and (2) allow the Construction Manager and Architect reasonable time to review submittals. If the Contractor fails to submit a submittal schedule, or fails to provide submittals in accordance with the approved submittal schedule, the Contractor shall not be entitled to any increase in Contract Sum or extension of Contract Time based on the time required for review of submittals.

§ 3.10.3 The Contractor shall participate with other Contractors, the Construction Manager, and the Owner in reviewing and coordinating all schedules for incorporation into the Project schedule that is prepared by the Construction Manager. The Contractor shall make revisions to the construction schedule and submittal schedule as deemed necessary by the Construction Manager to conform to the Project schedule.

§ 3.10.4 The Contractor shall perform the Work in general accordance with the most recent schedules submitted to and accepted in writing by the Owner, Construction Manager, and Architect, and incorporated into the approved Project schedule.

§ 3.11 Documents and Samples at the Site

§ 3.11.1 The Contractor shall make available, at the Project site, one record copy of the Contract Documents, including Change Orders, Construction Change Directives, and other Modifications, in good order and updated daily to indicate field changes and selections made during construction, and in addition accepted and approved Shop Drawings, Product Data, Samples, and similar required submittals. These shall be in electronic form or paper copy, available to the Construction Manager, Architect, and Owner as required to complete routine inspections by Architect, Construction Manager and Owner prior to any approval of payments to the Contractor, and delivered to the Construction Manager for submittal to the Owner upon completion of the Work. The Architect and Contractor must verify that all "as-built" Drawings, Specifications, Addenda, Change Orders, and other Modifications are up-to-date before Contractor's Application for Payment is acceptable and before the Owner incurs any duty to pay Contractor in accordance with the Contract. The record documents shall be a separate set of documents labeled "Record Documents" and used only for record purposes and kept clean and undamaged.

§ 3.11.2 No review or receipt of such records by the Architect or Owner shall be considered a waiver of any deviation from the Contract Documents or approved shop drawings, or any way relieve the Contractor from its responsibility to perform the Work in accordance with the Contract Documents.

§ 3.12 Shop Drawings, Product Data, and Samples

§ 3.12.1 Shop Drawings are drawings, diagrams, schedules, and other data specially prepared for the Work by the Contractor or a Subcontractor, Sub-subcontractor, manufacturer, supplier, or distributor to illustrate some portion of the Work.

§ 3.12.2 Product Data are illustrations, standard schedules, performance charts, instructions, brochures, diagrams, and other information furnished by the Contractor to illustrate materials or equipment for some portion of the Work.

§ 3.12.3 Samples are physical examples that illustrate materials, equipment, or workmanship, and establish standards by which the Work will be judged.

§ 3.12.4 Shop Drawings, Product Data, Samples, and similar submittals are not Contract Documents. Their purpose is to demonstrate how the Contractor proposes to conform to the information given and the design concept expressed in the Contract Documents for those portions of the Work for which the Contract Documents require submittals. Review

AIA Document A232 – 2019. Copyright © 1992, 2009, and 2019. All rights reserved. "The American Institute of Architects," "American Institute of Architects," "AIA," the AIA Logo, and "AIA Contract Documents" are trademarks of The American Institute of Architects. This document was produced at 11:44:04 CT on 02/03/2025 under Order No.4104251278 which expires on 03/15/2025, is not for resale, is licensed for one-time use only, and may only be used in accordance with the AIA Contract Documents® Terms of Service. To report copyright violations, e-mail docinfo@aiacontracts.com.
User Notes:
(1346523506)

by the Architect and Construction Manager is subject to the limitations of Sections 4.2.10 through 4.2.12. Informational submittals upon which the Construction Manager and Architect are not expected to take responsive action may be so identified in the Contract Documents. Submittals that are not required by the Contract Documents may be returned by the Construction Manager or Architect without action.

§ 3.12.5 The Contractor shall review for compliance with the Contract Documents, approve, and submit to the Construction Manager, Shop Drawings, Product Data, Samples, and similar submittals required by the Contract Documents, in accordance with the Project submittal schedule approved by the Construction Manager and Architect or, in the absence of an approved Project submittal schedule, with reasonable promptness and in such sequence as to cause no delay in the Work or in the activities of other Contractors, Separate Contractors, or the Owner's own forces. The Contractor shall cooperate with the Construction Manager in the coordination of the Contractor's Shop Drawings, Product Data, Samples, and similar submittals with related documents submitted by other Contractors. The Contractor must provide the Owner and the Architect with copies of all submittals made to regulatory agencies.

§ 3.12.6 By submitting Shop Drawings, Product Data, Samples, and similar submittals, the Contractor represents to the Owner, Construction Manager, and Architect, that the Contractor has (1) reviewed and approved them, (2) determined and verified materials, field measurements and field construction criteria related thereto, or will do so, and (3) checked and coordinated the information contained within such submittals with the requirements of the Work and of the Contract Documents.

§ 3.12.7 The Contractor shall perform no portion of the Work for which the Contract Documents require submittal and review of Shop Drawings, Product Data, Samples, or similar submittals, until the respective submittal has been reviewed and accepted by the Architect. The Contractor must correct at its cost, and without any adjustment in Contract Time, any Work the correction of which is required due to the Contractor's failure to obtain approval of a submittal required to have been obtained prior to proceeding with the Work, including, but not limited to, correction of any conflicts in the Work resulting from such failure.

§ 3.12.8 The Work shall be in accordance with accepted submittals except that the Contractor shall not be relieved of responsibility for deviations from the requirements of the Contract Documents by the Architect's acceptance of Shop Drawings, Product Data, Samples, or similar submittals, unless the Contractor has specifically notified the Construction Manager and Architect of such deviation at the time of submittal and (1) the Architect has given written acceptance to the specific deviation as a minor change in the Work, or (2) a Change Order or Construction Change Directive has been issued authorizing the deviation. The Contractor shall not be relieved of responsibility for errors or omissions in Shop Drawings, Product Data, Samples, or similar submittals, by the Architect's acceptance thereof.

§ 3.12.9 The Contractor shall direct specific attention, in writing or on resubmitted Shop Drawings, Product Data, Samples, or similar submittals, to revisions other than those requested by the Construction Manager and Architect on previous submittals. In the absence of such notice, the Architect's acceptance of a resubmission shall not apply to such revisions.

§ 3.12.10 The Contractor shall not be required to provide professional services that constitute the practice of architecture or engineering unless such services are specifically required by the Contract Documents for a portion of the Work or unless the Contractor needs to provide such services in order to carry out the Contractor's responsibilities for construction means, methods, techniques, sequences, and procedures. The Contractor shall not be required to provide professional services in violation of applicable law.

§ 3.12.10.1 If professional design services or certifications by a design professional related to systems, materials, or equipment are specifically required of the Contractor by the Contract Documents, the Owner and the Architect will specify all performance and design criteria that such services must satisfy. The Contractor shall be entitled to rely upon the adequacy and accuracy of the performance and design criteria provided in the Contract Documents. The Contractor shall cause such services or certifications to be provided by an appropriately licensed design professional, whose signature and seal shall appear on all drawings, calculations, specifications, certifications, Shop Drawings, and other submittals prepared by such professional. Shop Drawings, and other submittals related to the Work, designed or certified by such professional, if prepared by others, shall bear such professional's written approval when submitted to the Architect. The Owner, the Architect, and the Construction Manager shall be entitled to rely upon the adequacy and accuracy of the services, certifications, and approvals performed or provided by such design professionals, provided the Owner and Architect have specified to the Contractor the performance and design criteria that such services must

AIA Document A232 – 2019. Copyright © 1992, 2009, and 2019. All rights reserved. "The American Institute of Architects," "American Institute of Architects," "AIA," the AIA Logo, and "AIA Contract Documents" are trademarks of The American Institute of Architects. This document was produced at 11:44:04 CT on 02/03/2025 under Order No.4104251278 which expires on 03/15/2025, is not for resale, is licensed for one-time use only, and may only be used in accordance with the AIA Contract Documents® Terms of Service. To report copyright violations, e-mail docinfo@aiacontracts.com.
User Notes:
(1346523506)

satisfy. Pursuant to this Section 3.12.10, the Architect will review and approve or take other appropriate action on submittals only for the limited purpose of checking for conformance with information given and the design concept expressed in the Contract Documents. The Construction Manager shall review submittals for sequencing, constructability, and coordination impacts on other Contractors.

§ 3.12.10.2 If the Contract Documents require the Contractor's design professional to certify that the Work has been performed in accordance with the design criteria, the Contractor shall furnish such certifications to the Construction Manager and Architect at the time and in the form specified by the Architect.

§ 3.13 Use of Site

§ 3.13.1 The Contractor shall confine operations at the site to areas permitted by applicable laws, statutes, ordinances, codes, rules and regulations, lawful orders of public authorities, and the Contract Documents and shall not unreasonably encumber the site with materials or equipment.

§ 3.13.2 The Contractor shall coordinate the Contractor's operations with, and secure the approval of, the Construction Manager before using any portion of the site.

§ 3.13.3 Except as may be specifically provided in the Contract Documents, the Contractor shall provide all necessary temporary facilities, including power, water, sanitation, scaffolding, storage, and security. If Owner makes any such facilities available to Contractor, it is without representation or warranty as to their adequacy for Contractor's use, and Contractor shall indemnify, defend, and hold Owner harmless from and against any claims arising out of Contractor's use of such facilities.

§ 3.14 Cutting and Patching

§ 3.14.1 The Contractor shall be responsible for cutting, fitting, or patching required to complete the Work or to make its parts fit together properly. All areas requiring cutting, fitting, or patching shall be restored to the condition existing prior to the cutting, fitting, or patching, unless otherwise required by the Contract Documents.

§ 3.14.2 The Contractor shall not damage or endanger a portion of the Work or fully or partially completed construction of the Owner, Separate Contractors, or of other Contractors by cutting, patching, or otherwise altering such construction, or by excavation. The Contractor shall not cut or otherwise alter construction by the Owner, Separate Contractors, or by other Contractors except with written consent of the Construction Manager, Owner, and such other Contractors or Separate Contractors. Consent shall not be unreasonably withheld. The Contractor shall hire a professional utilities locator to verify locations of all public and private utilities prior to initiating any cutting work. The Contractor shall not unreasonably withhold, from the Separate Contractors, other Contractors, or the Owner, its consent to cutting or otherwise altering the Work.

§ 3.15 Cleaning Up

§ 3.15.1 The Contractor shall keep the premises and surrounding area continuously free from accumulation of waste materials and rubbish caused by operations under the Contract. At completion of the Work, the Contractor shall remove from and about the Project waste materials, rubbish, Contractor-generated waste materials, the Contractor's generated hazardous waste materials, the Contractor's tools, construction equipment, machinery, and surplus materials from and about the Project.

§ 3.15.2 If the Contractor fails to clean up as provided in the Contract Documents, the Owner, or Construction Manager with the Owner's approval, may do so and the Owner shall be entitled to reimbursement from the Contractor.

§ 3.16 Access to Work

The Contractor shall provide the Owner, Construction Manager, and Architect with access to the Work in preparation and progress wherever located.

§ 3.17 Royalties, Patents and Copyrights

The Contractor shall pay all royalties and license fees. The Contractor shall defend suits or claims for infringement of copyrights and patent rights and shall hold the Owner, Construction Manager, and Architect harmless from loss on account thereof, but shall not be responsible for defense or loss when a particular design, process, or product of a particular manufacturer or manufacturers is required by the Contract Documents, or where the copyright violations are contained in Drawings, Specifications, or other documents prepared by the Owner, Architect, or Construction

AIA Document A232 – 2019. Copyright © 1992, 2009, and 2019. All rights reserved. "The American Institute of Architects," "American Institute of Architects," "AIA," the AIA Logo, and "AIA Contract Documents" are trademarks of The American Institute of Architects. This document was produced at 11:44:04 CT on 02/03/2025 under Order No.4104251278 which expires on 03/15/2025, is not for resale, is licensed for one-time use only, and may only be used in accordance with the AIA Contract Documents® Terms of Service. To report copyright violations, e-mail docinfo@aiacontracts.com.
User Notes:
(1346523506)

Manager. However, if an infringement of a copyright or patent is discovered by, or made known to, the Contractor, the Contractor shall be responsible for the loss unless the information is promptly furnished to the Architect through the Construction Manager.

§ 3.18 Indemnification

§ 3.18.1 To the fullest extent permitted by law, the Contractor shall indemnify, defend and hold harmless the Owner, Construction Manager, Architect, Construction Manager's and Architect's consultants, and agents and employees of any of them from and against claims, damages, losses, and expenses, including but not limited to attorneys' fees, arising out of or resulting from performance of the Work, provided that such claim, damage, loss, or expense is attributable to bodily injury, sickness, disease or death, or to injury to or destruction of tangible property (other than the Work itself), but only to the extent caused by the negligent acts or omissions of the Contractor, a Subcontractor, anyone directly or indirectly employed by them, or anyone for whose acts they may be liable, regardless of whether or not such claim, damage, loss, or expense is caused in part by a party indemnified hereunder. Such obligation shall not be construed to negate, abridge, or reduce other rights or obligations of indemnity which would otherwise exist as to a party or person described in this Section 3.18. The Contractor, furthermore, agrees to obtain, maintain, and pay for such general liability coverage and endorsements (including product and completed operations coverage) as will ensure the provisions of this Section 3.18.1. The Contractor agrees to reimburse the Owner, its agents and employees for all costs and disbursements, including attorneys' fees, paid or incurred to enforce the provisions of this Section 3.18.1.

§ 3.18.2 In claims against any person or entity indemnified under this Section 3.18 by an employee of the Contractor, a Subcontractor, anyone directly or indirectly employed by them, or anyone for whose acts they may be liable, the indemnification obligation under Section 3.18.1 shall not be limited by a limitation on amount or type of damages, compensation, or benefits payable by or for the Contractor or a Subcontractor under workers' compensation acts, disability benefit acts, or other employee benefit acts.

§ 3.18.3 To the fullest extent permitted by law and without limiting any other indemnification obligations of the Contractor, except to the extent caused by the uncured failure of the Owner to make payment when due and owing, the Contractor shall indemnify and defend the Owner, its officers, directors, assigns, lenders, agents, and employees from any liens, charges (including attorneys' fees) or encumbrances (including but not limited to mechanic's and materialmen's liens or bond claims) arising out of or in connection with the performance of the Work by Contractor, its Subcontractors, or its material suppliers. Upon request of the Owner, the Contractor shall within sixty (60) days remove any liens filed against the Owner or its property. If the Contractor fails to do so, the Owner is authorized by the Contractor to remove or satisfy any such liens, and the Contractor shall pay to the Owner all costs and damages incurred by the Owner to do so, including attorneys' fees.

ARTICLE 4 ARCHITECT AND CONSTRUCTION MANAGER

§ 4.1 General

§ 4.1.1 The Architect is the person or entity retained by the Owner pursuant to Section 2.3.2 and identified as such in the Agreement.

§ 4.1.2 The Construction Manager is the person or entity retained by the Owner pursuant to Section 2.3.3 and identified as such in the Agreement.

§ 4.1.3 Duties, responsibilities, and limitations of authority of the Construction Manager and Architect as set forth in the Contract Documents shall not be restricted, modified, or extended without written consent of the Owner, Construction Manager, Architect, and Contractor. Consent shall not be unreasonably withheld.

§ 4.2 Administration of the Contract

§ 4.2.1 The Construction Manager and Architect will provide administration of the Contract as described in the Contract Documents and will be the Owner's consultants (1) during construction; (2) until final payment is due; and (3) with the Owner's concurrence, from time to time during the correction period described in Section 12.2. The Architect and Construction Manager will advise and consult with the Owner. The Construction Manager and Architect will have authority to act on behalf of the Owner only to the extent provided in the Contract Documents, unless otherwise modified in writing in accordance with other provisions of the Contract.

AIA Document A232 – 2019. Copyright © 1992, 2009, and 2019. All rights reserved. "The American Institute of Architects," "American Institute of Architects," "AIA," the AIA Logo, and "AIA Contract Documents" are trademarks of The American Institute of Architects. This document was produced at 11:44:04 CT on 02/03/2025 under Order No.4104251278 which expires on 03/15/2025, is not for resale, is licensed for one-time use only, and may only be used in accordance with the AIA Contract Documents® Terms of Service. To report copyright violations, e-mail docinfo@aiacontracts.com.
User Notes:
(1346523506)

§ 4.2.2 The Architect will visit the site at intervals appropriate to the stage of construction, or as otherwise agreed with the Owner, to become generally familiar with the progress and quality of the Work completed, to endeavor to guard the Owner against defects and deficiencies in the Work, and to determine in general if the Work is being performed in a manner indicating that the Work, when completed, will be in accordance with the Contract Documents. However, the Architect will not be required to make exhaustive or continuous on-site inspections to check the quality or quantity of the Work. On the basis of the site visits, the Architect will keep the Owner and the Construction Manager reasonably informed about the progress and quality of the portion of the Work completed, and promptly report to the Owner and Construction Manager known deviations from the Contract Documents and defects and deficiencies observed in the Work.

§ 4.2.2.2 The Contractor shall reimburse the Owner for compensation paid to the Architect for additional site visits made necessary by fault, neglect, or request of the Contractor.

§ 4.2.3 The Construction Manager shall provide one or more representatives who shall be in attendance at the Project site whenever the Work is being performed. The Construction Manager will determine in general if the Work observed is being performed in accordance with the Contract Documents, will keep the Owner and Architect reasonably informed of the progress of the Work, and will promptly report to the Owner and Architect known deviations from the Contract Documents and the most recent Project schedule, and defects and deficiencies observed in the Work.

§ 4.2.4 The Construction Manager will schedule and coordinate the activities of the Contractor and other Contractors in accordance with the latest approved Project schedule.

§ 4.2.5 The Construction Manager, except to the extent required by Section 4.2.4, and Architect will not have control over, charge of, or responsibility for, the construction means, methods, techniques, sequences or procedures, or for the safety precautions and programs in connection with the Work, since these are solely the Contractor's rights and responsibilities under the Contract Documents, and neither will be responsible for the Contractor's failure to perform the Work in accordance with the requirements of the Contract Documents. Neither the Construction Manager nor the Architect will have control over or charge of, or be responsible for acts or omissions of, the Contractor, Subcontractors, or their agents or employees, or of any other persons or entities performing portions of the Work.

§ 4.2.6 Communications. The Owner shall communicate with the Contractor and the Construction Manager's consultants through the Construction Manager about matters arising out of or relating to the Contract Documents. The Owner and Construction Manager shall include the Architect in all communications that relate to or affect the Architect's services or professional responsibilities. The Owner shall promptly notify the Architect of the substance of any direct communications between the Owner and the Construction Manager otherwise relating to the Project. Communications by and with the Architect's consultants shall be through the Architect. Communications by and with Subcontractors and suppliers shall be through the Contractor. Communications by and with other Contractors shall be through the Construction Manager. Communications by and with the Owner's own forces and Separate Contractors shall be through the Owner unless otherwise provided. The Contract Documents may specify other communication protocols. The Owner may require the Architect, Construction Manager and the Contractor to comply with Owner requirements in regards to public communications and site signage.

§ 4.2.7 The Construction Manager and Architect will review and certify all Applications for Payment by the Contractor, in accordance with the provisions of Article 9.

§ 4.2.8 The Architect and Construction Manager have authority to reject Work that does not conform to the Contract Documents, and will notify each other about the rejection. Whenever the Construction Manager considers it necessary or advisable for implementation of the intent of the Contract Documents, the Construction Manager will have authority to require additional inspection or testing of the Work in accordance with Sections 13.4.2 and 13.4.3, upon written authorization of the Owner, whether or not the Work is fabricated, installed or completed. The foregoing authority of the Construction Manager will be subject to the provisions of Sections 4.2.18 through 4.2.20 inclusive, with respect to interpretations and decisions of the Architect. However, neither the Architect's nor the Construction Manager's authority to act under this Section 4.2.8 nor a decision made by either of them in good faith either to exercise or not to exercise such authority shall give rise to a duty or responsibility of the Architect or the Construction Manager to the Contractor, Subcontractors, suppliers, their agents or employees, or other persons performing any of the Work.

AIA Document A232 – 2019. Copyright © 1992, 2009, and 2019. All rights reserved. "The American Institute of Architects," "American Institute of Architects," "AIA," the AIA Logo, and "AIA Contract Documents" are trademarks of The American Institute of Architects. This document was produced at 11:44:04 CT on 02/03/2025 under Order No.4104251278 which expires on 03/15/2025, is not for resale, is licensed for one-time use only, and may only be used in accordance with the AIA Contract Documents® Terms of Service. To report copyright violations, e-mail docinfo@aiacontracts.com.
User Notes:
(1346523506)

§ 4.2.9 Utilizing the submittal schedule provided by the Contractor, the Construction Manager shall prepare, and revise as necessary, a Project submittal schedule incorporating information from other Contractors, the Owner, Owner's consultants, Owner's Separate Contractors and vendors, governmental agencies, and participants in the Project under the management of the Construction Manager. The Project submittal schedule and any revisions shall be submitted to the Architect for approval.

§ 4.2.10 The Construction Manager will receive and promptly review for conformance with the submittal requirements of the Contract Documents, all submittals from the Contractor such as Shop Drawings, Product Data, and Samples. Where there are other Contractors, the Construction Manager will also check and coordinate the information contained within each submittal received from the Contractor and other Contractors, and transmit to the Architect those recommended for approval. By submitting Shop Drawings, Product Data, Samples, and similar submittals, the Construction Manager represents to the Owner and Architect that the Construction Manager has reviewed and recommended them for approval. The Construction Manager's actions will be taken in accordance with the Project submittal schedule approved by the Architect or, in the absence of an approved Project submittal schedule, with reasonable promptness while allowing sufficient time to permit adequate review by the Architect.

§ 4.2.11 The Architect will, and the Owner may, review and approve, or take other appropriate action upon, the Contractor's submittals such as Shop Drawings, Product Data, and Samples, but only for the limited purpose of checking for conformance with information given and the design concept expressed in the Contract Documents. The Architect's or Owner's action will be taken with such reasonable promptness as to cause no delay in the Work or in the activities of the Owner, Contractor or separate contractors, while allowing sufficient time in the Architect's professional judgment to permit adequate review. Upon the Architect's or the Owner's completed review, the Architect shall transmit its submittal review to the Construction Manager.

§ 4.2.12 Review of the Contractor's submittals by the Construction Manager and Architect is not conducted for the purpose of determining the accuracy and completeness of other details such as dimensions and quantities, or for substantiating instructions for installation or performance of equipment or systems, all of which remain the responsibility of the Contractor as required by the Contract Documents. The Construction Manager and Architect's review of the Contractor's submittals shall not relieve the Contractor of the obligations under Sections 3.3, 3.5, and 3.12. The Construction Manager and Architect's review shall not constitute approval of safety precautions or of any construction means, methods, techniques, sequences, or procedures. The Architect's approval of a specific item shall not indicate approval of an assembly of which the item is a component.

§ 4.2.13 The Construction Manager will prepare Change Orders and Construction Change Directives.

§ 4.2.14 The Construction Manager and the Architect will take appropriate action on Change Orders or Construction Change Directives in accordance with Article 7, and the Architect will have authority to order minor changes in the Work as provided in Section 7.4. The Architect, in consultation with the Construction Manager, will investigate and make determinations and recommendations regarding concealed and unknown conditions as provided in Section 3.7.4.

§ 4.2.15 Utilizing the documents provided by the Contractor, the Construction Manager will maintain at the site for the Owner one copy of all Contract Documents, approved Shop Drawings, Product Data, Samples, and similar required submittals, in good order and marked currently to record all changes and selections made during construction. These will be available to the Architect and the Contractor, and will be delivered to the Owner upon completion of the Project.

§ 4.2.16 The Construction Manager will assist the Architect in conducting inspections to determine the date or dates of Substantial Completion and the date of final completion; issue Certificates of Substantial Completion in conjunction with the Architect pursuant to Section 9.8; and receive and forward to the Owner written warranties and related documents required by the Contract and assembled by the Contractor pursuant to Section 9.10. The Construction Manager will forward to the Architect a final Application and Certificate for Payment or final Project Application and Project Certificate for Payment upon the Contractor's compliance with the requirements of the Contract Documents.

§ 4.2.17 If the Owner and Architect agree, the Architect will provide one or more Project representatives to assist in carrying out the Architect's responsibilities at the site. The Owner shall notify the Construction Manager of any change in the duties, responsibilities and limitations of authority of the Project representatives.

AIA Document A232 – 2019. Copyright © 1992, 2009, and 2019. All rights reserved. "The American Institute of Architects," "American Institute of Architects," "AIA," the AIA Logo, and "AIA Contract Documents" are trademarks of The American Institute of Architects. This document was produced at 11:44:04 CT on 02/03/2025 under Order No.4104251278 which expires on 03/15/2025, is not for resale, is licensed for one-time use only, and may only be used in accordance with the AIA Contract Documents® Terms of Service. To report copyright violations, e-mail docinfo@aiacontracts.com.
User Notes:

§ 4.2.18 The Architect will interpret and decide matters concerning performance under the requirements of, the Contract Documents on written request of the Construction Manager, Owner, or Contractor through the Construction Manager. The Architect's response to such requests will be made with reasonable promptness and within any time limits agreed upon. If no agreement is made concerning the time within which interpretations required of the Architect shall be furnished in compliance with this Section 4.2.18, then delay shall not be recognized on account of failure by the Architect to furnish such interpretations until fifteen (15) days after written request is made to them.

§ 4.2.19 Architect's decisions on matters relating to aesthetic effect will be final if consistent with the intent expressed in the Contract Documents.

§ 4.2.20 Architect will review and respond to requests for information about the Contract Documents. The Architect's response to such requests will be made in writing within any time limits agreed upon or otherwise with reasonable promptness. If appropriate, the Architect will prepare and issue supplemental Drawings and Specifications in response to the requests for information.

(Paragraph deleted)

ARTICLE 5 SUBCONTRACTORS

§ 5.1 Definitions

§ 5.1.1 A Subcontractor is a person or entity who has a direct contract with the Contractor to perform a portion of the Work at the site. The term "Subcontractor" is referred to throughout the Contract Documents as if singular in number and means a Subcontractor or an authorized representative of the Subcontractor. The term "Subcontractor" does not include other Contractors or Separate Contractors or the subcontractors of other Contractors or Separate Contractors.

§ 5.1.2 A Sub-subcontractor is a person or entity who has a direct or indirect contract with a Subcontractor to perform a portion of the Work at the site. The term "Sub-subcontractor" is referred to throughout the Contract Documents as if singular in number and means a Sub-subcontractor or an authorized representative of the Sub-subcontractor.

§ 5.2 Award of Subcontracts and Other Contracts for Portions of the Work

§ 5.2.1 Unless otherwise stated in the Contract Documents, the Contractor, as soon as practicable after award of the Contract, shall notify in writing the Construction Manager, for review by the Owner, Construction Manager and Architect, of the persons or entities proposed for each principal portion of the Work, including those who are to furnish materials or equipment fabricated to a special design. Within 14 days of receipt of the information, the Construction Manager may notify the Contractor whether the Owner, the Construction Manager or the Architect (1) has reasonable objection to any such proposed person or entity or, (2) requires additional time for review. Failure of the Construction Manager to provide notice within the 14-day period shall constitute notice of no reasonable objection. The Contractor shall not employ any Subcontractor or use any material to which the Architect, Construction Manager or Owner may object. Prior to the employment of any Subcontractor, the Contractor must obtain the Owner's approval of such Subcontractor for the designated portion of the Work.

§ 5.2.2 The Contractor shall not contract with a proposed person or entity to whom the Owner, Construction Manager or Architect has made reasonable and timely objection. The Contractor shall not be required to contract with anyone to whom the Contractor has made reasonable objection.

§ 5.2.3 If the Owner, Construction Manager or Architect has reasonable objection to a person or entity proposed by the Contractor, the Contractor shall propose another to whom the Owner, Construction Manager or Architect has no reasonable objection. The Contract Sum shall be increased or decreased by the difference in cost occasioned by such change, and an appropriate Change Order shall be issued. However, no increase in the Contract Sum or Contract Time shall be allowed for such change unless the Contractor has acted promptly and responsively in submitting names as required. Notwithstanding the foregoing, the Contractor shall have a continuing duty to the Owner, Construction Manager and Architect to find and propose such persons or entities as shall not result in material increase in the Contract Sum, or a material decrease in the quality of Work contemplated under the Contract Documents.

§ 5.2.4 The Contractor shall not substitute a Subcontractor, person, or entity for one previously selected if the Owner, Construction Manager or Architect makes reasonable objection to such substitution. Any proposed substitution of a Subcontractor, person, or entity for one previously selected shall be made in a separate writing to the Owner, Construction Manager and Architect. No substitution shall be deemed approved/accepted without written

AIA Document A232 – 2019. Copyright © 1992, 2009, and 2019. All rights reserved. "The American Institute of Architects," "American Institute of Architects," "AIA," the AIA Logo, and "AIA Contract Documents" are trademarks of The American Institute of Architects. This document was produced at 11:44:04 CT on 02/03/2025 under Order No.4104251278 which expires on 03/15/2025, is not for resale, is licensed for one-time use only, and may only be used in accordance with the AIA Contract Documents® Terms of Service. To report copyright violations, e-mail docinfo@aiacontracts.com.
User Notes:
(1346523506)

confirmation from the Owner, Construction Manager and Architect. Neither acceptance of, nor objection to a Subcontractor or Sub-subcontractor, material supplier, or other person or organization by the Owner, Construction Manager and Architect shall limit the responsibility of the Contractor to furnish materials, products, equipment, and services in conformance with the requirements of the Contract Documents.

§ 5.3 Subcontractual Relations

§ 5.3.1 By appropriate written agreement, the Contractor shall require each Subcontractor, to the extent of the Work to be performed by the Subcontractor, to be bound to the Contractor by terms of the Contract Documents, and to assume toward the Contractor all the obligations and responsibilities, including the responsibility for safety of the Subcontractor's Work, that the Contractor, by these Contract Documents, assumes toward the Owner, Construction Manager and Architect. Each subcontract agreement shall preserve and protect the rights of the Owner, Construction Manager and Architect under the Contract Documents with respect to the Work to be performed by the Subcontractor so that subcontracting thereof will not prejudice such rights, and shall allow to the Subcontractor, unless specifically provided otherwise in the subcontract agreement, the benefit of all rights, remedies, and redress against the Contractor that the Contractor, by the Contract Documents, has against the Owner. Where appropriate, the Contractor shall require each Subcontractor to enter into similar agreements with Sub-subcontractors. The Contractor shall make available to each proposed Subcontractor, prior to the execution of the subcontract agreement, copies of the Contract Documents to which the Subcontractor will be bound, and, upon written request of the Subcontractor, identify to the Subcontractor terms and conditions of the proposed subcontract agreement that may be at variance with the Contract Documents. Subcontractors shall similarly make copies of applicable portions of such documents available to their respective proposed Sub-subcontractors.

§ 5.3.2 The Contractor is responsible for the performance of, the actions of, the timeliness of, or interference caused by, Subcontractors, Sub-subcontractors (of any tier), and others directly or indirectly under contract to the Contractor.

§ 5.4 Contingent Assignment of Subcontracts

§ 5.4.1 Each subcontract agreement for a portion of the Work is assigned by the Contractor to the Owner, provided that

.1 assignment is effective only after termination of the Contract by the Owner for cause pursuant to Section 14.2 and only for those subcontract agreements that the Owner accepts by notifying the Subcontractor and Contractor; and

.2 assignment is subject to the prior rights of the surety, if any, obligated under bond relating to the Contract.

When the Owner accepts the assignment of a subcontract agreement, the Owner assumes the Contractor's rights and obligations under the subcontract.

§ 5.4.2 Upon such assignment, if the Work has been suspended for more than 30 days, the Subcontractor's compensation shall be equitably adjusted for increases in cost resulting from the suspension.

§ 5.4.3 Upon assignment to the Owner under this Section 5.4, the Owner may further assign the subcontract to a successor Contractor or other entity. If the Owner assigns the subcontract to a successor Contractor or other entity, the Owner shall nevertheless remain legally responsible for all of the successor Contractor's obligations under the subcontract.

ARTICLE 6 CONSTRUCTION BY OWNER OR BY SEPARATE CONTRACTORS

§ 6.1 Owner's Right to Perform Construction with Own Forces and to Award Other Contracts

§ 6.1.1 The Owner reserves the right to perform construction or operations related to the Project with the Owner's own forces, and with Separate Contractors retained under Conditions of the Contract substantially similar to those of this Contract, including those provisions of the Conditions of the Contract related to insurance and waiver of subrogation.

§ 6.1.2 When the Owner performs construction or operations with the Owner's own forces or Separate Contractors, the Owner shall provide for coordination of such forces and Separate Contractors with the Work of the Contractor, who shall cooperate with them.

§ 6.1.3 Unless otherwise provided in the Contract Documents, when the Owner performs construction or operations related to the Project with the Owner's own forces or with Separate Contractors, the Owner or its Separate Contractors

AIA Document A232 – 2019. Copyright © 1992, 2009, and 2019. All rights reserved. "The American Institute of Architects," "American Institute of Architects," "AIA," the AIA Logo, and "AIA Contract Documents" are trademarks of The American Institute of Architects. This document was produced at 11:44:04 CT on 02/03/2025 under Order No.4104251278 which expires on 03/15/2025, is not for resale, is licensed for one-time use only, and may only be used in accordance with the AIA Contract Documents® Terms of Service. To report copyright violations, e-mail docinfo@aiacontracts.com.
User Notes:
(1346523506)

shall have the same obligations and rights that the Contractor has under the Conditions of the Contract, including, without excluding others, those stated in Article 3, this Article 6, and Articles 10, 11, and 12.

§ 6.2 Mutual Responsibility

§ 6.2.1 The Contractor shall afford the Owner's own forces, Separate Contractors, Construction Manager and other Contractors reasonable opportunity for introduction and storage of their materials and equipment and performance of their activities, and shall connect and coordinate the Contractor's construction and operations with theirs as required by the Contract Documents.

§ 6.2.2 If part of the Contractor's Work depends for proper execution or results upon construction or operations by the Owner's own forces, Separate Contractors or other Contractors, the Contractor shall, prior to proceeding with that portion of the Work, promptly notify the Construction Manager and Architect of apparent discrepancies or defects in the construction or operations by the Owner or Separate Contractor or other Contractors that would render it unsuitable for proper execution and results of the Contractor's Work. Failure of the Contractor to notify the Construction Manager and the Architect of apparent discrepancies or defects prior to proceeding with the Work shall constitute an acknowledgment that the Owner's or Separate Contractor's or other Contractors' completed or partially completed construction is fit and proper to receive the Contractor's Work. The Contractor shall not be responsible for discrepancies or defects in the construction or operations by the Owner or Separate Contractors or other Contractors that are not reasonably discoverable.

§ 6.2.3 Costs caused by delays or by improperly timed activities or defective construction shall be borne by the party responsible therefor.

§ 6.2.4 The Contractor shall promptly remedy damage that the Contractor wrongfully causes to completed or partially completed construction, or to property of the Owner, Separate Contractors, or other Contractors as provided in Section 10.2.5.

§ 6.2.5 Claims and other disputes and matters in question between the Contractor and a separate contractor shall be subject to the provisions of Article 15 provided the separate contractor has reciprocal obligations.

§ 6.2.6 The Owner, Separate Contractors, and other Contractors shall have the same responsibilities for cutting and patching as are described for the Contractor in Section 3.14.

§ 6.3 Owner's Right to Clean Up

If a dispute arises among the Contractor, Separate Contractors, other Contractors, and the Owner as to the responsibility under their respective contracts for maintaining the premises and surrounding area free from waste materials and rubbish as described in Section 3.15, the Owner may clean up allocate the cost among those responsible as the Architect determines to be just..

ARTICLE 7 CHANGES IN THE WORK

§ 7.1 General

§ 7.1.1 Changes in the Work may be accomplished after execution of the Contract, and without invalidating the Contract, by Change Order, Construction Change Directive or order for a minor change in the Work, subject to the limitations stated in this Article 7 and elsewhere in the Contract Documents.

§ 7.1.2 A Change Order shall be based upon agreement among the Owner, Construction Manager, Architect and Contractor. A Construction Change Directive requires agreement by the Owner, Construction Manager and Architect and may or may not be agreed to by the Contractor.

§ 7.1.3 Changes in the Work shall be performed under applicable provisions of the Contract Documents. The Contractor shall proceed promptly with changes in the Work, unless otherwise provided in the Change Order, Construction Change Directive, or order for a minor change in the Work.

§ 7.1.4 The amount of credit to be allowed by the Contractor to the Owner for any deletion or change which results in a net decrease in the Contract Sum will be the amount of the actual net cost as confirmed by the Architect after consultation with the Owner and Construction Manager. When both additions and credits covering related Work or

AIA Document A232 – 2019. Copyright © 1992, 2009, and 2019. All rights reserved. "The American Institute of Architects," "American Institute of Architects," "AIA," the AIA Logo, and "AIA Contract Documents" are trademarks of The American Institute of Architects. This document was produced at 11:44:04 CT on 02/03/2025 under Order No.4104251278 which expires on 03/15/2025, is not for resale, is licensed for one-time use only, and may only be used in accordance with the AIA Contract Documents® Terms of Service. To report copyright violations, e-mail docinfo@aiacontracts.com.
User Notes:
(1346523506)

substitutions are involved in any one change, the allowance for both overhead and profit shall be figured on the basis of the net increase or decrease, if any, with respect to that change.

§ 7.1.5 In Section 7.3.6, the allowance for the combined overhead and profit included in the total cost to the Owner shall be based on the following schedule:

.1 For the Contractor, for Work performed by the Contractor's own forces, ten percent (10%) of the cost;

.2 For the Contractor, for Work performed by the Contractor's Subcontractor, five percent (5%) of the amount due the Subcontractor;

.3 For each Subcontractor or Sub-subcontractor involved for Work performed by the Subcontractor's or Sub-subcontractor's own forces, ten percent (10%) of the cost;

.4 For each Subcontractor for Work performed by the Subcontractor's Sub-subcontractor, five percent (5%) of the amount due the Subcontractor;

.5 Costs to which overhead and profit is to be applied shall be determined in accordance with Section 7.3.6;

.6 In order to facilitate checking of quotations for extras or credits, all proposals, expect those so minor that their propriety can be seen by inspection, shall be accompanied by a complete itemization of costs, including labor, materials and subcontracts. Labor and materials shall be itemized in the manner prescribed above. Where major cost items are subcontracts, they shall be itemized also. In no case will a change involving over $500 be approved without such itemization.

§ 7.2 Change Orders and Change Proposals

§ 7.2.1 A Change Order is a written instrument prepared by the Construction Manager and signed by the Owner, Construction Manager, Architect, and Contractor, stating their agreement upon all of the following:

.1 The change in the Work;

.2 The amount of the adjustment, if any, in the Contract Sum; and

.3 The extent of the adjustment, if any, in the Contract Time.

§ 7.2.2 Change Order shall be prepared on AIA Document G731.

§ 7.2.3 The Contractor must submit Change Proposals covering a contemplated Change Order within ten (10) days after request of the Owner, or the Architect or within ten (10) days of the event, or Contractor's discovery of a condition, whichever is earlier, giving rise to the Contractor's claim for a change in the Contract Sum or Contract Time. No increase in the Contract Sum or extension of the Contract Time will be allowed the Contractor for the cost or time involved in making Change Proposals. Change Proposals will define or confirm in detail the Work which is proposed to be added, deleted, or changed and must include any adjustment which the Contractor believes to be necessary in (i) the Contract Sum, or (ii) the Contract Time. Any proposed adjustment must include detailed documentation including, but not limited to: cost, properly itemized and supported by sufficient substantiating data to permit evaluation including cost of labor, materials, supplies and equipment, rental cost of machinery and equipment, additional bond cost, plus a fixed fee for profit and overhead (which includes office overhead and Site-specific overhead and general conditions) of ten percent (10%) if the Work is performed by the Contractor, or five percent (5%) if the Work is performed by a Subcontractor or Sub-subcontractor. The Subcontractor's or Sub-subcontractor's overhead and profit in turn must not exceed a total aggregate of ten percent (10%). Change Proposals will be binding upon the Contractor and may be accepted or rejected by the Owner in its discretion. The Owner may, at its option, instruct the Contractor through a Construction Change Directive to proceed with the Work involved in the Change Proposal in accordance with Section 7.3 without accepting the Change Proposal in its entirety.

§ 7.2.4 If the Owner determines that a Change Proposal is appropriate, the Architect will prepare and submit a request for a Change Order or Contract Amendment providing for an appropriate adjustment in the Contract Sum or Contract Time, or both, for further action by the Owner. No such change is effective until the Owner and Architect sign the Change Order.

§ 7.3 Construction Change Directives

§ 7.3.1 A Construction Change Directive is a written order prepared by the Construction Manager and signed by the Owner, Construction Manager and Architect, directing a change in the Work prior to agreement on adjustment, if any, in the Contract Sum or Contract Time, or both. The Owner may by Construction Change Directive, without

AIA Document A232 – 2019. Copyright © 1992, 2009, and 2019. All rights reserved. "The American Institute of Architects," "American Institute of Architects," "AIA," the AIA Logo, and "AIA Contract Documents" are trademarks of The American Institute of Architects. This document was produced at 11:44:04 CT on 02/03/2025 under Order No.4104251278 which expires on 03/15/2025, is not for resale, is licensed for one-time use only, and may only be used in accordance with the AIA Contract Documents® Terms of Service. To report copyright violations, e-mail docinfo@aiacontracts.com.
User Notes:
(1346523506)

invalidating the Contract, order changes in the Work within the general scope of the Contract consisting of additions, deletions, or other revisions, the Contract Sum and Contract Time being adjusted accordingly.

§ 7.3.2 A Construction Change Directive shall be used in the absence of total agreement on the terms of a Change Order.

§ 7.3.3 If the Construction Change Directive provides for an adjustment to the Contract Sum, the adjustment shall be based on one of the following methods:

.1 Mutual acceptance of a lump sum properly itemized and supported by sufficient substantiating data to permit evaluation;

.2 Unit prices stated in the Contract Documents or subsequently agreed upon;

.3 Cost to be determined in a manner agreed upon by the parties and a mutually acceptable fixed or percentage fee; or

.4 As provided in Section 7.3.4.

§ 7.3.4 If the Contractor does not respond promptly or disagrees with the method for adjustment in the Contract Sum, the Owner and the Construction Manager shall determine the adjustment on the basis of reasonable expenditures and savings of those performing the Work attributable to the change, including, in case of an increase in the Contract Sum, an amount for overhead and profit as set forth in the Agreement, or if no such amount is set forth in the Agreement, a reasonable amount. In such case, and also under Section 7.3.3.3, the Contractor shall keep and present, in such form as the Construction Manager may prescribe, an itemized accounting together with appropriate supporting data. Unless otherwise provided in the Contract Documents, costs for the purposes of this Section 7.3.4 shall be limited to the following:

.1 Costs of labor, including applicable payroll taxes, fringe benefits required by agreement or custom, workers' compensation insurance, and other employee costs approved by the Construction Manager and Architect;

.2 Costs of materials, supplies, and equipment, including cost of transportation, whether incorporated or consumed;

.3 Rental costs of machinery and equipment, exclusive of hand tools, whether rented from the Contractor or others (at rates approved by the Owner);

.4 Costs of premiums for all bonds and insurance, permit fees, and sales, use, or similar taxes, directly related to the change; and

.5 Costs of supervision and field office personnel directly attributable to the change.

§ 7.3.5 If the Contractor disagrees with the adjustment in the Contract Time, the Contractor may make a Claim in accordance with applicable provisions of Article 15.

§ 7.3.6 Upon receipt of a Construction Change Directive, the Contractor shall promptly proceed with the change in the Work involved and advise the Construction Manager of the Contractor's agreement or disagreement with the method, if any, provided in the Construction Change Directive for determining the proposed adjustment in the Contract Sum or Contract Time.

§ 7.3.7 A Construction Change Directive signed by the Contractor indicates the Contractor's agreement therewith, including adjustment in Contract Sum and Contract Time or the method for determining them. Such agreement shall be effective immediately.

§ 7.3.8 The amount of credit to be allowed by the Contractor to the Owner for a deletion or change that results in a net decrease in the Contract Sum shall be actual net cost as confirmed by the Construction Manager and Architect. When both additions and credits covering related Work or substitutions are involved in a change, the allowance for overhead and profit shall be figured on the basis of net increase, if any, with respect to that change.

§ 7.3.9 Pending final determination of the total cost of a Construction Change Directive to the Owner, the Contractor may request payment for Work completed under the Construction Change Directive in Applications for Payment up to and not exceeding $25,000. The Construction Manager and Architect will make an interim determination for purposes of monthly certification for payment for those costs and certify for payment the amount that the Construction Manager and Architect determine to be reasonably justified. The interim determination of cost shall adjust the Contract Sum on

AIA Document A232 – 2019. Copyright © 1992, 2009, and 2019. All rights reserved. "The American Institute of Architects," "American Institute of Architects," "AIA," the AIA Logo, and "AIA Contract Documents" are trademarks of The American Institute of Architects. This document was produced at 11:44:04 CT on 02/03/2025 under Order No.4104251278 which expires on 03/15/2025, is not for resale, is licensed for one-time use only, and may only be used in accordance with the AIA Contract Documents® Terms of Service. To report copyright violations, e-mail docinfo@aiacontracts.com.
User Notes:
(1346523506)

the same basis as a Change Order, subject to the right of either party to disagree and assert a Claim in accordance with Article 15.

§ 7.3.10 When the Owner and Contractor agree with a determination made by the Construction Manager and Architect concerning the adjustments in the Contract Sum and Contract Time, or otherwise reach agreement upon the adjustments, such agreement shall be effective immediately and the Construction Manager shall prepare a Change Order. Change Orders may be issued for all or any part of a Construction Change Directive.

§ 7.4 Minor Changes in the Work

The Architect may order minor changes in the Work that are consistent with the intent of the Contract Documents and do not involve an adjustment in the Contract Sum or an extension of the Contract Time. The Architect's order for minor changes shall be in writing and approved by the Owner. If the Contractor believes that the proposed minor change in the Work will affect the Contract Sum or Contract Time, the Contractor shall notify the Construction Manager and shall not proceed to implement the change in the Work. If the Contractor performs the Work set forth in the Architect's order for a minor change without prior notice to the Construction Manager that such change will affect the Contract Sum or Contract Time, the Contractor waives any adjustment to the Contract Sum or extension of the Contract Time.

ARTICLE 8 TIME

§ 8.1 Definitions

§ 8.1.1 Unless otherwise provided, Contract Time is the period of time, including authorized adjustments, allotted in the Contract Documents for Substantial Completion of the Work.

§ 8.1.2 The date of commencement of the Work is the date established in the Agreement. The date shall not be postponed by the failure to act of the Contractor or of persons or entities for whom the Contractor is responsible.

§ 8.1.3 The date of Substantial Completion is the date certified by the Architect in accordance with Section 9.8.

§ 8.1.4 The term "day" shall mean calendar day of 24 hours beginning at 12:00 midnight. Calendar days as stated in the Contract Documents, shall include all days of a seven (7) day week including Saturdays, Sundays, and holidays. The term "Milestone Date" is, in each instance, the date established in the Contract Documents for the Substantial completion of all or a designated portion of the Work.

§ 8.2 Progress and Completion

§ 8.2.1 Time limits stated in the Contract Documents are of the essence of the Contract. By executing the Agreement, the Contractor confirms that the Contract Time is a reasonable period for performing the Work.

§ 8.2.2 The Contractor shall not knowingly, except by agreement or instruction of the Owner in writing, commence the Work prior to the effective date of insurance required to be furnished by the Contractor and Owner.

§ 8.2.3 The Contractor shall proceed expeditiously with adequate forces and shall achieve Substantial Completion within the Contract Time and shall achieve specific contractual Milestone Dates (if any), Substantial Completion and final Completion within the time stated in the Contract Documents.

§ 8.2.4 Contractor understands and agrees that all Work must be performed in an orderly and closely coordinated sequence so that the dates for Substantial Completion, Final Completion, and Milestone Dates (if any) may be met by the Contractor.

§ 8.2.5 Timely final completion of the Project is of critical importance to the Owner. The Contractor agrees that it shall substantially complete all Work under the Contract documents within the time established herein and that it shall finally complete the Work in the detail required and in the time required by the Contract Documents.

§ 8.2.6 To the extent that the Contract Documents contain or provide for specific contractual Milestone Dates in addition to Final and Substantial Completion dates, such dates shall be adhered to and shall be the last acceptable dates for those milestones and completions, unless modified by the Owner.

AIA Document A232 – 2019. Copyright © 1992, 2009, and 2019. All rights reserved. "The American Institute of Architects," "American Institute of Architects," "AIA," the AIA Logo, and "AIA Contract Documents" are trademarks of The American Institute of Architects. This document was produced at 11:44:04 CT on 02/03/2025 under Order No.4104251278 which expires on 03/15/2025, is not for resale, is licensed for one-time use only, and may only be used in accordance with the AIA Contract Documents® Terms of Service. To report copyright violations, e-mail docinfo@aiacontracts.com.
User Notes:
(1346523506)

§ 8.2.7 Notwithstanding anything to the contrary contained in the Contract Documents, in the event that any Contractor fails, or appears likely, in the reasonable opinion of the Owner and Construction Manager, to fail to complete a critical portion of their Work on time or to complete any dates for Substantial Completion, Final Completion, or Milestone Dates as evidenced by the latest update of the CPM Schedule Report, the Owner shall have the right to select and require Contractor's performance under any or all of the following operations:

.1 Require the Contractor to substantiate their capability to get back on schedule within two (2) days;

.2 Require the Contractor, at no additional cost to the Owner, to increase their work force, work overtime and/or extra shifts and do whatever else is required by the Owner until the Contractor gets back on schedule as established by the CPM Schedule Report (including any updates thereto);

.3 Withhold progress payments or portions thereof until such time as the contractor returns to schedule, but only related to Substantial Completion or Final Completion;

.4 Contact or visit the factory, plant, or distribution center whose production or delivery schedule may be critical to the scheduled completion of a portion of the contract work and expedite such production delivery at Contractor's expense; or

.5 Require the Contractor to complete, in detail, and submit weekly a Short Interval Schedule (SIS) showing: (1) planning for the next two weeks; (2) work completed for the previous week; (3) sufficient detail to evaluate daily milestone (if any) and manpower/equipment loading, and shall identify/tie into the monthly updated CPM Schedule Report.

Any costs incurred by the Contractor in fulfilling the option(s) selected by the Owner shall be at the Contractor's expense.

§ 8.3 Delays and Extensions of Time

§ 8.3.1 If the Contractor is delayed at any time in the progress of the Work by (1) an act or neglect of the Owner, Architect, Construction Manager, or an employee of any of them, or of the Owner's own forces, Separate Contractors, or other Contractors; (2) by changes ordered in the Work; (3) by labor disputes, fire, unusual delay in deliveries, unavoidable casualties, adverse weather conditions documented in accordance with Section 15.1.6.2, or other causes beyond the Contractor's control; or (4) by other causes that the Contractor asserts and the Architect, based on the recommendation of the Construction Manager, determines justify delay, then subject to the conditions hereinafter set forth, the Contract Time shall be extended by Change Order for such reasonable time as the Architect may determine. Requests for extensions of time for causes enumerated above will be considered by the Architect subject to the following:

.1 Only those conditions enumerated above over which the Contractor has no control will be considered. The burden of proof to substantiate the claim for an extension shall rest with the Contractor, including evidence that the cause was beyond their control. It shall be deemed the Contractor has control over the supply of labor, materials, equipment, methods, techniques, and over their Subcontractors and suppliers;

.2 In the event of Changes in the Work, any consideration for a time extension will be made only at the time of authorizing the changes, and no later than when the Change Order is prepared, and only if the Change Order significantly affects the time and progress of the entire Work. For changes which do not affect the entire Work, time extension may be granted only for the area, phase, unit, or element affected by the change, if due to a valid reason for a time extension;

.3 Any unusual delay in deliveries will not be considered unless it is solely due to transportation issues wholly outside of Contractor's, Subcontractor's, Sub-subcontractor's or Supplier's control. An extension of time will not be granted for delays in deliveries where said delivery was not properly scheduled or when orders were not promptly and properly placed;

.4 With respect to a claim for an extension of time as a result of climatic conditions, the Contractor shall recognize the location of the site and the existence, as normal, or variations from "average" conditions. Foul weather in itself will not be a valid reason for a time extension. Requests for time extensions because of delay resulting from weather extremes will not be considered unless a substantial variation from usual weather conditions occurs for a significant period of time, during phases of the Work when operation necessarily were suspended to a significant degree when they would otherwise have been in progress. In considering the time extension, the weather conditions both before and after the period in which the delay is claimed will be evaluated with credit given to Owner for unseasonably favorable weather;

.5 Delays resulting from a labor dispute will not result in a time extension of a longer period than the dispute, plus a reasonable time for mobilization if justified and necessary as approved by the

AIA Document A232 – 2019. Copyright © 1992, 2009, and 2019. All rights reserved. "The American Institute of Architects," "American Institute of Architects," "AIA," the AIA Logo, and "AIA Contract Documents" are trademarks of The American Institute of Architects. This document was produced at 11:44:04 CT on 02/03/2025 under Order No.4104251278 which expires on 03/15/2025, is not for resale, is licensed for one-time use only, and may only be used in accordance with the AIA Contract Documents® Terms of Service. To report copyright violations, e-mail docinfo@aiacontracts.com.
User Notes:
(1346523506)

Architect, and may be less depending on the impact of the dispute, including what operations were suspended or curtailed;

.6 No time extension will be granted as a result of improper scheduling or for failure to have shop drawings or samples submitted in ample time for review under a reasonable and agreed upon schedule; or

.7 Delays by Subcontractors or suppliers will not be considered justification for a time extension, except for the same valid reasons and conditions enumerated under Section 8.3.1.

§ 8.3.2 Claims relating to time shall be made in accordance with applicable provisions of Article 15.

§ 8.3.3 This Section 8.3 does not preclude recovery of damages for delay by either party under other provisions of the Contract Documents.

§ 8.3.4 The Contractor shall be responsible for all Owner incurred costs associated with a Contractor related to delay in completion of the Project. These costs may include, but are not limited to, Owner staff overtime, Consultant additional fees, additional testing, and/or additional rental or storage costs. A Change Order or Construction Change Directive will be issued to cover these costs. If a Change Order is not agreed to by the Contractor, the Owner, after presenting documentation to the Contractor, may deduct these amounts without a Change Order from the Contract Sum.

ARTICLE 9 PAYMENTS AND COMPLETION

§ 9.1 Contract Sum

§ 9.1.1 The Contract Sum is stated in the Agreement and, including authorized adjustments, is the total amount payable by the Owner to the Contractor for performance of the Work under the Contract Documents.

§ 9.1.2 If unit prices are stated in the Contract Documents or subsequently agreed upon, and if quantities originally contemplated are materially changed so that application of such unit prices to the actual quantities causes substantial inequity to the Owner or Contractor, the applicable unit prices shall be equitably adjusted.

§ 9.2 Schedule of Values

Before the first Application for Payment, the Contractor shall submit to the Architect and Construction Manager a schedule of values allocated to various portions of the Work, prepared in the form, and supported by the data to substantiate its accuracy, required by the Construction Manager and the Architect. The schedule, unless objected to by the Construction Manager or Architect, shall be used as a basis for reviewing the Contractor's Applications for Payment. The Construction Manager shall forward to the Architect the Contractor's schedule of values. Any changes to the schedule of values shall be submitted to the Construction Manager and supported by such data to substantiate its accuracy as the Construction Manager and the Architect may require, and unless objected to by the Construction Manager or the Architect, shall be used as a basis for reviewing the Contractor's subsequent Applications for Payment. The Contractor, after receipt of Notice to Proceed, shall meet with the Owner, Construction Manager and the Architect for the purpose of reviewing the Project CPM Schedule and the Contract Schedule of Values. The Contractor shall develop a CPM Schedule for completing their portion of the Work, in conjunction with all other Contractors or Bid Packages, at the Pre-Construction Meeting(s). The Schedule of Values is to be broken down into specification sections and by labor and materials.

§ 9.3 Applications for Payment

§ 9.3.1 At least fifteen days before the date established for each progress payment, the Contractor shall submit to the Construction Manager an itemized Application for Payment for operations completed in accordance with the Schedule of Values. Such application shall be notarized and supported by all data substantiating the Contractor's right to payment that the Owner, Construction Manager or Architect require, such as copies of requisitions, and releases of waivers of lien from Subcontractors and material suppliers, and reflecting retainage if provided for elsewhere in the Contract Documents. The form of Application for Payment shall be a notarized AIA Document G732–2019, Application and Certificate for Payment, supported by AIA Document G703–1992, Continuation Sheet.

§ 9.3.1.1 As provided in Section 7.3.9, such applications may include requests for payment on account of changes in the Work that have been properly authorized by Construction Change Directives, or by interim determinations of the Construction Manager and Architect, but not yet included in Change Orders.

AIA Document A232 – 2019. Copyright © 1992, 2009, and 2019. All rights reserved. "The American Institute of Architects," "American Institute of Architects," "AIA," the AIA Logo, and "AIA Contract Documents" are trademarks of The American Institute of Architects. This document was produced at 11:44:04 CT on 02/03/2025 under Order No.4104251278 which expires on 03/15/2025, is not for resale, is licensed for one-time use only, and may only be used in accordance with the AIA Contract Documents® Terms of Service. To report copyright violations, e-mail docinfo@aiacontracts.com.
User Notes:
(1346523506)

§ 9.3.1.2 Such applications shall not include requests for payment of amounts the Contractor does not intend to pay a Subcontractor or supplier because of a dispute or other reason, unless such Work has been performed by others whom the Contractor intends to pay.

§ 9.3.1.3 Following certification of the Application for Payment by the Architect and Construction Manager, the Owner shall pay ninety-five percent (95%) of its value, retaining five percent (5%) until Final Completion.

§ 9.3.1.4 Contractor shall provide lien waivers for itself for the current payment application and for Subcontractors, Sub-subcontractors, and suppliers for the previous payment application before the Contractor has earned or has the right to receive payment for the specific items of work or materials covered by the lien waivers. All lien waivers shall be provided in the form required by the Owner. This Section 9.3.1.4 shall not limit other obligations of the Contractor contained elsewhere to provide lien waivers.

§ 9.3.2 Unless otherwise provided in the Contract Documents, payments shall be made on account of materials and equipment delivered and suitably stored at the site for subsequent incorporation in the Work. If approved in advance by the Owner, payment may similarly be made for materials and equipment suitably stored off the site at a location agreed upon in writing. Payment for materials and equipment stored on or off the site shall be conditioned upon compliance by the Contractor with procedures satisfactory to the Owner to establish the Owner's title to such materials and equipment or otherwise protect the Owner's interest, and shall include the costs of applicable insurance, storage, and transportation to the site, for such materials and equipment stored off the site.

§ 9.3.3 The Contractor warrants that title to all Work covered by an Application for Payment will pass to the Owner no later than the time of payment. The Contractor further warrants that upon submittal of an Application for Payment all Work for which Certificates for Payment have been previously issued and payments received from the Owner shall, to the best of the Contractor's knowledge, information, and belief, be free and clear of liens, claims, security interests, or encumbrances, in favor of the Contractor, Subcontractors, suppliers, or other persons or entities that provided labor, materials and equipment relating to the Work.

§ 9.3.4 In each Application for Payment, the Contractor shall certify as follows:

> "That there are no known mechanics' or materialmen's liens or stop notice claims outstanding by the application or any of its subcontractors of any tier, or any of the applicant's or subcontractor's material suppliers, or laborers at the date of this application, that all due and payable bills with respect to the Work have been paid or are included in the amount requested in current application, and that, except for such bills, not paid by Owner, but so included, there is no known basis for the filing of any mechanics' or materialmen's liens or stop notice claims on the Work, and that waivers from Contractor, its subcontractors of any tier, or any of the applicant's or subcontractor's material suppliers and laborers have been obtained in such form as to constitute an effective waiver of liens or stop notice claims, under the laws of the State of Minnesota to the extent of payments made by Owner to Contractor."

Notwithstanding the foregoing Section 9.3.4, Contractor acknowledges its obligation to provide a Payment Bond in accordance with the Contract Documents, and that Contractor's failure to pay any of its Subcontractors, Sub-subcontractors, suppliers, or laborers will be resolved through a claim under the Payment Bond.

§ 9.4 Certificates for Payment

§ 9.4.1 Where there is only one Contractor, the Construction Manager will, within seven days after the Construction Manager's receipt of the Contractor's Application for Payment, review the Application, certify the amount the Construction Manager determines is due the Contractor, and forward the Contractor's Application and Certificate for Payment to the Architect. Within seven days after the Architect receives the Contractor's Application for Payment from the Construction Manager, the Architect will either (1) issue to the Owner a Certificate for Payment, in the full amount of the Application for Payment, with a copy to the Construction Manager; or (2) issue to the Owner a Certificate for Payment for such amount as the Architect determines is properly due, and notify the Construction Manager and Owner of the Architect's reasons for withholding certification in part as provided in Section 9.5.1; or (3) withhold certification of the entire Application for Payment, and notify the Construction Manager and Owner of the Architect's reason for withholding certification in whole as provided in Section 9.5.1. The Construction Manager will promptly forward to the Contractor the Architect's notice of withholding certification.

AIA Document A232 – 2019. Copyright © 1992, 2009, and 2019. All rights reserved. "The American Institute of Architects," "American Institute of Architects," "AIA," the AIA Logo, and "AIA Contract Documents" are trademarks of The American Institute of Architects. This document was produced at 11:44:04 CT on 02/03/2025 under Order No.4104251278 which expires on 03/15/2025, is not for resale, is licensed for one-time use only, and may only be used in accordance with the AIA Contract Documents® Terms of Service. To report copyright violations, e-mail docinfo@aiacontracts.com.
User Notes:
(1346523506)

§ 9.4.2 Where there is more than one Contractor performing portions of the Project, the Construction Manager will, within seven days after the Construction Manager receives all of the Contractors' Applications for Payment: (1) review the Applications and certify the amount the Construction Manager determines is due each of the Contractors; (2) prepare a Summary of Contractors' Applications for Payment by combining information from each Contractor's application with information from similar applications for progress payments from the other Contractors; (3) prepare a Project Application and Certificate for Payment; (4) certify the amount the Construction Manager determines is due all Contractors; and (5) forward the Summary of Contractors' Applications for Payment and Project Application and Certificate for Payment to the Architect.

§ 9.4.2.1 Within seven days after the Architect receives the Project Application and Project Certificate for Payment and the Summary of Contractors' Applications for Payment from the Construction Manager, the Architect will either (1) issue to the Owner a Project Certificate for Payment, with a copy to the Construction Manager; or (2) issue to the Owner a Project Certificate for Payment for such amount as the Architect determines is properly due, and notify the Construction Manager and Owner of the Architect's reasons for withholding certification in part as provided in Section 9.5.1; or (3) withhold certification of the entire Project Application for Payment, and notify the Construction Manager and Owner of the Architect's reason for withholding certification in whole as provided in Section 9.5.1. The Construction Manager will promptly forward the Architect's notice of withholding certification to the Contractors.

§ 9.4.3 The Construction Manager's certification of an Application for Payment or, in the case of more than one Contractor, a Project Application and Certificate for Payment, shall be based upon the Construction Manager's evaluation of the Work and the data in the Application or Applications for Payment. The Construction Manager's certification will constitute a representation that, to the best of the Construction Manager's knowledge, information, and belief, the Work has progressed to the point indicated, the quality of the Work is in accordance with the Contract Documents, and that the Contractor is, or Contractors are, entitled to payment in the amount certified.

§ 9.4.4 The Architect's issuance of a Certificate for Payment or, in the case of more than one Contractor, Project Application and Certificate for Payment, shall be based upon the Architect's evaluation of the Work, the recommendation of the Construction Manager, and data in the Application for Payment or Project Application for Payment. The Architect's certification will constitute a representation that, to the best of the Architect's knowledge, information, and belief, the Work has progressed to the point indicated, the quality of the Work is in accordance with the Contract Documents, and that the Contractor is, or Contractors are, entitled to payment in the amount certified.

§ 9.4.5 The representations made pursuant to Sections 9.4.3 and 9.4.4 are subject to an evaluation of the Work for conformance with the Contract Documents upon Substantial Completion, to results of subsequent tests and inspections, to correction of minor deviations from the Contract Documents prior to completion, and to specific qualifications expressed by the Construction Manager or Architect.

§ 9.4.6 The issuance of a Certificate for Payment or a Project Certificate for Payment will not be a representation that the Construction Manager or Architect has (1) made exhaustive or continuous on-site inspections to check the quality or quantity of the Work; (2) reviewed construction means, methods, techniques, sequences, or procedures; (3) reviewed copies of requisitions received from Subcontractors and suppliers and other data requested by the Owner to substantiate the Contractor's right to payment; or (4) made examination to ascertain how or for what purpose the Contractor has used money previously paid on account of the Contract Sum.

§ 9.5 Decisions to Withhold Certification

§ 9.5.1 The Construction Manager or Architect may withhold a Certificate for Payment or Project Certificate for Payment in whole or in part, to the extent reasonably necessary to protect the Owner, if in the Construction Manager's or Architect's opinion the representations to the Owner required by Section 9.4.3 and 9.4.4 cannot be made. If the Construction Manager or Architect is unable to certify payment in the amount of the Application, the Construction Manager will notify the Contractor and Owner as provided in Section 9.4.1 and 9.4.2. If the Contractor, Construction Manager and Architect cannot agree on a revised amount, the Architect will promptly issue a Certificate for Payment or a Project Certificate for Payment for the amount for which the Architect is able to make such representations to the Owner. The Construction Manager or Architect may also withhold a Certificate for Payment or, because of subsequently discovered evidence, may nullify the whole or a part of a Certificate for Payment or Project Certificate for Payment previously issued, to such extent as may be necessary in the Construction Manager's or Architect's opinion to protect the Owner from loss for which the Contractor is responsible, including loss resulting from the acts and omissions described in Section 3.3.2 because of

Init.
/
AIA Document A232 – 2019. Copyright © 1992, 2009, and 2019. All rights reserved. "The American Institute of Architects," "American Institute of Architects," "AIA," the AIA Logo, and "AIA Contract Documents" are trademarks of The American Institute of Architects. This document was produced at 11:44:04 CT on 02/03/2025 under Order No.4104251278 which expires on 03/15/2025, is not for resale, is licensed for one-time use only, and may only be used in accordance with the AIA Contract Documents® Terms of Service. To report copyright violations, e-mail docinfo@aiacontracts.com.
User Notes:
(1346523506)

.1 defective Work not remedied;
.2 third party claims filed or reasonable evidence indicating probable filing of such claims, unless security acceptable to the Owner is provided by the Contractor;
.3 failure of the Contractor to make payments properly to Subcontractors or suppliers for labor, materials or equipment;
.4 reasonable evidence that the Work cannot be completed for the unpaid balance of the Contract Sum;
.5 damage to the Owner or a Separate Contractor or other Contractor;
.6 reasonable evidence that the Work will not be completed within the Contract Time, and that the unpaid balance would not be adequate to cover actual or liquidated damages for the anticipated delay; or
.7 repeated failure to carry out the Work in accordance with the Contract Documents.

§ 9.5.2 When either party disputes the Architect's decision regarding a Certificate for Payment under Section 9.5.1, in whole or in part, that party may submit a Claim in accordance with Article 15.

§ 9.5.3 When the reasons for withholding certification are removed, certification will be made for amounts previously withheld.

§ 9.5.4 If the Architect or Construction Manager withholds certification for payment under Section 9.5.1, the Owner may, at its sole option, issue joint checks to the Contractor and to any Subcontractor or supplier to whom the Contractor failed to make payment for Work properly performed or material or equipment suitably delivered. If the Owner makes payments by joint check, the Owner shall notify the Architect and the Construction Manager, and both will reflect such payment on the next Certificate for Payment.

§ 9.6 Progress Payments

§ 9.6.1 After the Architect has issued a Certificate for Payment or Project Certificate for Payment, the Owner shall make payment within thirty (30) days of receipt by Owner of Certificate of Payment in the manner and within the time provided in the Contract Documents, and shall so notify the Construction Manager and Architect.

§ 9.6.2 The Contractor shall pay each Subcontractor, no later than seven days after receipt of payment from the Owner, the amount to which the Subcontractor is entitled, reflecting percentages actually retained from payments to the Contractor on account of the Subcontractor's portion of the Work. The Contractor shall, by appropriate agreement with each Subcontractor, require each Subcontractor to make payments to Sub-subcontractors in a similar manner. Per Minnesota Statutes, Section 471.425, within ten (10) days of Contractor's receipt of payment from Owner, the Contractor must pay any Subcontractor for any undisputed services provided by the Subcontractor. The Contractor shall pay interest of one and one-half percent (1-1/2%) per month, or any part of a month, to the Subcontractor on any undisputed amount not paid on time to the subcontractor. The minimum monthly interest penalty payment for an unpaid balance of $100 or more is $10.00. For an unpaid balance of less than $100, the Contractor shall pay the actual interest penalty due to the Subcontractor. Contractor is advised that by reason of Minnesota Statutes, Section 471.425, subd. 4a, if a Subcontractor prevails in a civil action to collect interest penalties from a prime contractor, the Subcontractor must be awarded its costs and disbursements, including attorneys' fees incurred in bringing the action.

§ 9.6.3 The Construction Manager will, on request, furnish to a Subcontractor, if practicable, information regarding percentages of completion or amounts applied for by the Contractor and action taken thereon by the Owner, Construction Manager and Architect on account of portions of the Work done by such Subcontractor.

§ 9.6.4 The Owner has the right to request written evidence from the Contractor that the Contractor has properly paid Subcontractors and suppliers amounts paid by the Owner to the Contractor for subcontracted Work. If the Contractor fails to furnish such evidence within seven days, the Owner shall have the right to contact Subcontractors and suppliers to ascertain whether they have been properly paid. Neither the Owner, Construction Manager nor Architect shall have an obligation to pay, or to see to the payment of money to, a Subcontractor or supplier, except as may otherwise be required by law.

§ 9.6.5 The Contractor's payments to material and equipment suppliers shall be treated in a manner similar to that provided in Sections 9.6.2, 9.6.3 and 9.6.4.

§ 9.6.6 A Certificate for Payment, a progress payment, or partial or entire use or occupancy of the Project by the Owner shall not constitute acceptance of Work not in accordance with the Contract Documents.

AIA Document A232 – 2019. Copyright © 1992, 2009, and 2019. All rights reserved. "The American Institute of Architects," "American Institute of Architects," "AIA," the AIA Logo, and "AIA Contract Documents" are trademarks of The American Institute of Architects. This document was produced at 11:44:04 CT on 02/03/2025 under Order No.4104251278 which expires on 03/15/2025, is not for resale, is licensed for one-time use only, and may only be used in accordance with the AIA Contract Documents® Terms of Service. To report copyright violations, e-mail docinfo@aiacontracts.com.
User Notes:
(1346523506)

§ 9.6.7 Unless the Contractor provides the Owner with a payment bond in the full penal sum of the Contract Sum, payments received by the Contractor for Work properly performed by Subcontractors or provided by suppliers shall be held by the Contractor for those Subcontractors or suppliers who performed Work or furnished materials, or both, under contract with the Contractor for which payment was made by the Owner. Nothing contained herein shall require money to be placed in a separate account and not commingled with money of the Contractor, create any fiduciary liability or tort liability on the part of the Contractor for breach of trust, or entitle any person or entity to an award of punitive damages against the Contractor for breach of the requirements of this provision.

§ 9.6.8 Provided the Owner has fulfilled its payment obligations under the Contract Documents, the Contractor shall defend and indemnify the Owner from all loss, liability, damage or expense, including reasonable attorney's fees and litigation expenses, arising out of any lien claim or other claim for payment by any Subcontractor or supplier of any tier. Upon receipt of notice of a lien claim or other claim for payment, the Owner shall notify the Contractor. If approved by the applicable court, when required, the Contractor may substitute a surety bond for the property against which the lien or other claim for payment has been asserted.

§ 9.7 Failure of Payment

If the Construction Manager and Architect do not issue a Certificate for Payment or a Project Certificate for Payment, through no fault of the Contractor, within fourteen days after the Construction Manager's receipt of the Contractor's Application for Payment, or if the Owner does not pay the Contractor within thirty (30) days after the date established in the Contract Documents, the amount certified by the Construction Manager and Architect then the Contractor may, upon ten (10) additional days' notice to the Owner, Construction Manager and Architect, stop the Work until payment of the amount owing has been received. The Contract Time shall be extended appropriately and the Contract Sum shall be increased by the amount of the Contractor's reasonable costs of shutdown, delay and start-up which shall be accomplished as provided in Article 7.

§ 9.8 Substantial Completion

§ 9.8.1 Substantial Completion is the stage in the progress of the Work when the Work or designated portion thereof is sufficiently complete in accordance with the Contract Documents so the Owner can occupy or utilize the Work for its intended use and when the Architect issues a Certificate of Substantial Completion.

§ 9.8.2 When the Contractor considers that the Work, or a portion thereof which the Owner agrees to accept separately, is substantially complete, the Contractor shall notify the Construction Manager, and the Contractor and Construction Manager shall jointly prepare and submit to the Architect a comprehensive list of items to be completed or corrected. The Contractor shall proceed promptly to complete and correct items on the list. Failure to include an item on such list does not alter the responsibility of the Contractor to complete all Work in accordance with the Contract Documents. Upon receipt of the Contractor's list, the Architect, assisted by the Construction Manager, will make an inspection to determine whether the Work or designated portion thereof is substantially complete. If the Architect's inspection discloses any item, whether or not included on the Contractor's list, which is not in accordance with the requirements of the Contract documents, the Contractor shall, before issuance of the Certificate of Substantial Completion, complete or correct such item, upon notification by the Architect. The Contractor shall then submit a request for another inspection by the Architect, assisted by the Construction Manager, to determine Substantial Completion. When the Work or designated portion thereof is substantially complete, the Architect will prepare a Certificate of Substantial Completion which shall establish the date of Substantial Completion, shall establish responsibilities of the Owner and Contractor for security, maintenance, heat, utilities, damage to the Work and insurance, and shall fix the time within which the Contractor shall finish all items on the list accompanying the Certificate. Warranties required by the Contract Document shall commence on the date of Substantial Completion of the Work or designated portion thereof unless otherwise provided in the Certificate of Substantial Completion.

§ 9.8.3 Upon receipt of the list, the Architect, assisted by the Construction Manager, will make an inspection to determine whether the Work or designated portion thereof is substantially complete. If the Architect's inspection discloses any item, whether or not included on the list, which is not sufficiently complete in accordance with the Contract Documents so that the Owner can occupy or utilize the Work or designated portion thereof for its intended use, the Contractor shall, before issuance of the Certificate of Substantial Completion, complete or correct such item upon notification by the Architect. In such case, the Contractor shall then submit a request for another inspection by the Architect, assisted by the Construction Manager, to determine Substantial Completion.

AIA Document A232 – 2019. Copyright © 1992, 2009, and 2019. All rights reserved. "The American Institute of Architects," "American Institute of Architects," "AIA," the AIA Logo, and "AIA Contract Documents" are trademarks of The American Institute of Architects. This document was produced at 11:44:04 CT on 02/03/2025 under Order No.4104251278 which expires on 03/15/2025, is not for resale, is licensed for one-time use only, and may only be used in accordance with the AIA Contract Documents® Terms of Service. To report copyright violations, e-mail docinfo@aiacontracts.com.
User Notes:
(1346523506)

§ 9.8.4 When the Architect, assisted by the Construction Manager, determines that the Work of all of the Contractors, or designated portion thereof, is substantially complete, the Construction Manager will prepare, and the Construction Manager and Architect shall execute, a Certificate of Substantial Completion that shall establish the date of Substantial Completion; establish responsibilities of the Owner and Contractor for security, maintenance, heat, utilities, damage to the Work and insurance; and fix the time within which the Contractor shall finish all items on the list accompanying the Certificate. Warranties required by the Contract Documents shall commence on the date of Substantial Completion of the Work or designated portion thereof unless otherwise provided in the Certificate of Substantial Completion.

§ 9.8.5 The Certificate of Substantial Completion shall be submitted to the Owner and Contractor for their written acceptance of responsibilities assigned to them in the Certificate. Upon such acceptance, and consent of surety if any, the Owner shall make payment of retainage applying to the Work or designated portion thereof. Such payment shall be adjusted for Work that is incomplete or not in accordance with the requirements of the Contract Documents.

§ 9.8.6 Upon Substantial completion of the Work or designated portion thereof and upon application by the Contractor and certification by the Architect, the Owner shall make payment, reflecting adjustment in retainage, pursuant to Minnesota Statutes, Section 15.72, for such Work or portion thereof as provided in the Contract Documents.

§ 9.8.7 The Architect, assisted by the Construction Manager, shall make one (1) inspection for Substantial Completion and Final Completion in accordance with the AIA Document B101–2017 Owner Architect Agreement. If additional inspections are required due to the Contractor's failure to complete previously listed corrective or uncompleted work, the Architect's expense for conducting such re-inspections and related time in processing, reviewing, and revision of requirements shall be charged to the Contractor and such payment shall be accomplished by a deductive Change Order to the Contractor.

§ 9.9 Partial Occupancy or Use

§ 9.9.1 The Owner may occupy or use any completed or partially completed portion of the Work at any stage when such portion is designated by separate agreement with the Contractor, provided such occupancy or use is consented to by the insurer and authorized by public authorities having jurisdiction over the Project. Such partial occupancy or use may commence whether or not the portion is substantially complete, provided the Owner and Contractor have accepted in writing the responsibilities assigned to each of them for payments, retainage if any, security, maintenance, heat, utilities, damage to the Work and insurance, and have agreed in writing concerning the period for correction of the Work and commencement of warranties required by the Contract Documents. When the Contractor considers a portion substantially complete, the Contractor and Construction Manager shall jointly prepare and submit a list to the Architect as provided under Section 9.8.2. Consent of the Contractor to partial occupancy or use shall not be unreasonably withheld. The stage of the progress of the Work shall be determined by written agreement between the Owner and Contractor or, if no agreement is reached, by decision of the Architect after consultation with the Construction Manager.

§ 9.9.2 Immediately prior to such partial occupancy or use, the Owner, Construction Manager, Contractor, and Architect shall jointly inspect the area to be occupied or portion of the Work to be used in order to determine and record the condition of the Work.

§ 9.9.3 Unless otherwise agreed upon, partial occupancy or use of a portion or portions of the Work shall not constitute acceptance of Work not complying with the requirements of the Contract Documents.

§ 9.10 Final Completion and Final Payment

§ 9.10.1 Upon completion of the Work, the Contractor shall forward to the Construction Manager a notice that the Work is ready for final inspection and acceptance, and shall also forward to the Construction Manager a final Contractor's Application for Payment. Upon receipt, the Construction Manager shall perform an inspection to confirm the completion of Work of the Contractor. The Construction Manager shall make recommendations to the Architect when the Work of all of the Contractors is ready for final inspection, and shall then forward the Contractors' notices and Application for Payment or Project Application for Payment, to the Architect, who will promptly make such inspection. When the Architect finds the Work acceptable under the Contract Documents and the Contract fully performed, the Construction Manager and Architect will promptly issue a final Certificate for Payment or Project Certificate for Payment stating that to the best of their knowledge, information and belief, and on the basis of their observations, on-site visits and inspections, the Work has been completed in accordance with the Contract Documents

AIA Document A232 – 2019. Copyright © 1992, 2009, and 2019. All rights reserved. "The American Institute of Architects," "American Institute of Architects," "AIA," the AIA Logo, and "AIA Contract Documents" are trademarks of The American Institute of Architects. This document was produced at 11:44:04 CT on 02/03/2025 under Order No.4104251278 which expires on 03/15/2025, is not for resale, is licensed for one-time use only, and may only be used in accordance with the AIA Contract Documents® Terms of Service. To report copyright violations, e-mail docinfo@aiacontracts.com.
User Notes:
(1346523506)

and that the entire balance found to be due the Contractor and noted in the final Certificate is due and payable. The Construction Manager's and Architect's final Certificate for Payment or Project Certificate for Payment will constitute a further representation that conditions listed in Section 9.10.2 as precedent to the Contractor's being entitled to final payment have been fulfilled.

§ 9.10.2 Neither final payment nor any remaining retained percentage shall become due until the Contractor submits to the Architect through the Construction Manager (1) an affidavit that payrolls, bills for materials and equipment, and other indebtedness connected with the Work for which the Owner or the Owner's property might be responsible or encumbered (less amounts withheld by Owner) have been paid or otherwise satisfied, (2) a certificate evidencing that insurance required by the Contract Documents to remain in force after final payment is currently in effect and will not be cancelled or allowed to expire until at least (60) days' prior written notice has been given to the Owner, (3) a written statement that the Contractor knows of no reason that the insurance will not be renewable to cover the period required by the Contract Documents, (4) consent of surety, if any, to final payment (5) documentation of any special warranties, such as manufacturers' warranties or specific Subcontractor warranties, including a summary listing all applicable warranties both standard and extended, itemized by specification section and included at the front of the Operation and Maintenance manuals, and (6) other data establishing payment or satisfaction of obligations, such as receipts and releases and waivers of liens, claims, security interests, or encumbrances arising out of the Contract, to the extent and in such form as may be designated by the Owner. If a Subcontractor refuses to furnish a release or waiver required by the Owner, the Contractor may furnish a bond satisfactory to the Owner to indemnify the Owner against such lien, claim, security interest, or encumbrance. If a lien, claim, security interest, or encumbrance remains unsatisfied after payments are made, the Contractor shall refund to the Owner all money that the Owner may be compelled to pay in discharging the lien, claim, security interest, or encumbrance, including all costs and reasonable attorneys' fees.

§ 9.10.3 If, after Substantial Completion of the Work, final completion thereof is materially delayed through no fault of the Contractor or by issuance of Change Orders affecting final completion, and the Construction Manager and Architect so confirm, the Owner shall, upon application by the Contractor and certification by the Construction Manager and Architect, and without terminating the Contract, make payment of the balance due for that portion of the Work fully completed, corrected, and accepted. If the remaining balance for Work not fully completed or corrected is less than retainage stipulated in the Contract Documents, and if bonds have been furnished, the written consent of the surety to payment of the balance due for that portion of the Work fully completed and accepted shall be submitted by the Contractor to the Architect through the Construction Manager prior to certification of such payment. Such payment shall be made under terms and conditions governing final payment, except that it shall not constitute a waiver of Claims.

§ 9.10.4 The making of final payment shall constitute a waiver of Claims by the Owner except those arising from

- **.1** liens, Claims, security interests, or encumbrances arising out of the Contract and unsettled;
- **.2** failure of the Work to comply with the requirements of the Contract Documents;
- **.3** terms of special warranties required by the Contract Documents; or
- **.4** audits performed by the Owner, if permitted by the Contract Documents, after final payment.

§ 9.10.5 Acceptance of final payment by the Contractor, a Subcontractor, or a supplier, shall constitute a waiver of claims by that payee except those previously made in writing and identified by that payee as unsettled at the time of final Application for Payment.

§ 9.11 Damages for Delay

§ 9.11.1 The Contractor shall be responsible for damages incurred by the Owner and any other separate contractors for delay resulting from the Contractor's failure to complete the Work within the contract Time or resulting from the progress of the Work failing to substantially conform to the Project Construction Schedule. These damages are not included in liquidated damages and represent additional direct costs incurred by the Owner for the delay. These damages may include Owner incurred costs for temporary classrooms, temporary facilities, moving of programs, etc.

ARTICLE 10 PROTECTION OF PERSONS AND PROPERTY

§ 10.1 Safety Precautions and Programs

§ 10.1.1 The Contractor shall be responsible for initiating, maintaining, and supervising all safety precautions and programs in connection with the performance of the Contract. The Contractor shall submit the Contractor's safety program to the Construction Manager for review and coordination with the safety programs of other Contractors. The Construction Manager's responsibilities for review and coordination of safety programs shall not extend to direct control over or charge of the acts or omissions of the Contractors, Subcontractors, agents or employees of the

AIA Document A232 – 2019. Copyright © 1992, 2009, and 2019. All rights reserved. "The American Institute of Architects," "American Institute of Architects," "AIA," the AIA Logo, and "AIA Contract Documents" are trademarks of The American Institute of Architects. This document was produced at 11:44:04 CT on 02/03/2025 under Order No.4104251278 which expires on 03/15/2025, is not for resale, is licensed for one-time use only, and may only be used in accordance with the AIA Contract Documents® Terms of Service. To report copyright violations, e-mail docinfo@aiacontracts.com.
User Notes:
(1346523506)

Contractors or Subcontractors, or any other persons performing portions of the Work and not directly employed by the Construction Manager.

§ 10.1.2 The Contractor shall comply with all applicable laws and regulations. Notwithstanding any language to the contrary, the Owner shall not have any responsibility for job site inspections or safety recommendations. Any inspections or observations by the Owner, Construction Manager or the Architect are solely for the benefit of the Owner and shall not create any duties or obligations to anyone else.

§ 10.2 Safety of Persons and Property

§ 10.2.1 The Contractor shall take reasonable precautions for safety of, and shall provide reasonable protection to prevent damage, injury, or loss to

.1 employees on the Work and other persons who may be affected thereby;

.2 the Work and materials and equipment to be incorporated therein, whether in storage on or off the site, under care, custody, or control of the Contractor, a Subcontractor, or a Sub-subcontractor;

.3 other property at the site or adjacent thereto, such as trees, shrubs, lawns, walks, pavements, roadways, structures, and utilities not designated for removal, relocation, or replacement in the course of construction; and

.4 construction or operations by the Owner, Separate Contractors, or other Contractors.

§ 10.2.2 The Contractor shall comply with, and give notices required by applicable laws, statutes, ordinances, codes, rules and regulations, and lawful orders of public authorities, bearing on safety of persons or property or their protection from damage, injury, or loss.

§ 10.2.3 The Contractor shall implement, erect, and maintain, as required by existing conditions and performance of the Contract, reasonable safeguards for safety and protection, including posting danger signs and other warnings against hazards; promulgating safety regulations; and notifying the owners and users of adjacent sites and utilities of the safeguards.

§ 10.2.4 When use or storage of explosives or other hazardous materials or equipment or unusual methods are necessary for execution of the Work, the Contractor shall exercise utmost care and carry on such activities under supervision of properly qualified personnel.

§ 10.2.5 The Contractor shall promptly remedy damage and loss (other than damage or loss insured under property insurance required by the Contract Documents) to property referred to in Sections 10.2.1.2, 10.2.1.3 and 10.2.1.4 caused in whole or in part by the Contractor, a Subcontractor, a Sub-subcontractor, or anyone directly or indirectly employed by any of them, or by anyone for whose acts they may be liable and for which the Contractor is responsible under Sections 10.2.1.2, 10.2.1.3 and 10.2.1.4. The Contractor may make a Claim for the cost to remedy the damage or loss to the extent such damage or loss is attributable to acts or omissions of the Owner, Construction Manager or Architect or anyone directly or indirectly employed by any of them, or by anyone for whose acts any of them may be liable, and not attributable to the fault or negligence of the Contractor. The foregoing obligations of the Contractor are in addition to the Contractor's obligations under Section 3.18.

§ 10.2.6 The Contractor shall designate a responsible member of the Contractor's organization at the site whose duty shall be the prevention of accidents. This person shall be the Contractor's superintendent unless otherwise designated by the Contractor in writing to the Owner, Construction Manager and Architect.

§ 10.2.7 The Contractor shall not permit any part of the construction or site to be loaded so as to cause damage or create an unsafe condition.

§ 10.2.8 Injury or Damage to Person or Property

If either party suffers injury or damages to person or property because of an act or omission of the other party, of any of the other party's employees or agents, or of others for whose acts such party is legally responsible, notice of the injury or damage, whether or not insured, shall be given to the other party within a reasonable time not exceeding ten (10) days after first observance. The notice shall provide sufficient detail to enable the other party to investigate the matter. If a Claim for additional cost or time related to this Claim is to be asserted, it shall be filed as provided in Sections 15.1.4 and 15.1.5.

AIA Document A232 – 2019. Copyright © 1992, 2009, and 2019. All rights reserved. "The American Institute of Architects," "American Institute of Architects," "AIA," the AIA Logo, and "AIA Contract Documents" are trademarks of The American Institute of Architects. This document was produced at 11:44:04 CT on 02/03/2025 under Order No.4104251278 which expires on 03/15/2025, is not for resale, is licensed for one-time use only, and may only be used in accordance with the AIA Contract Documents® Terms of Service. To report copyright violations, e-mail docinfo@aiacontracts.com.
User Notes:
(1346523506)

§ 10.3 Hazardous Materials

§ 10.3.1 In the event the Contractor encounters on the site material reasonably believed to be asbestos or polychlorinated biphenyl (PCB) which has not been rendered harmless, the Contractor shall immediately stop Work in the area affected and report the condition to the Owner, Construction Manager and Architect in writing. The Work in the affected area shall not thereafter be resumed except by written agreement of the Owner and Contractor if in fact the material is asbestos or polychlorinated biphenyl (PCB) and has not been rendered harmless. The Work in the affected area shall be resumed in the absence of asbestos or polychlorinated biphenyl (PCB), or when it has been rendered harmless, by written agreement of the Owner and Contractor.

.1 Except where otherwise stated in the Contract Documents, no hazardous material work of any nature shall be performed by the Contractor pursuant to this Contract.

.2 The term "hazardous materials" includes, but is not limited to, asbestos, toxic chemicals, acids, alkalis, irritants, contaminants, or other pollutants, together with any other waste, material, substance, pollutants, or contaminant, all or a portion of which is or would be designated as hazardous waste or substance under applicable local, state, or federal laws, ordinances, codes, rules, or regulations.

§ 10.3.2 To the fullest extent permitted by law, the Owner shall indemnify and hold harmless the Contractor, Construction Manager, Architect, their consultants, and agents and employees of any of them from and against claims, damages, losses, and expenses, including but not limited to attorneys' fees, arising out of or resulting from performance of the Work on Owner's property if in fact the material is asbestos or polychlorinated biphenyl (PCB) and has not been rendered harmless, provided that such claim, damage, loss, or expense is attributable to bodily injury, sickness, disease or death, or to injury to or destruction of tangible property (other than the Work itself), including loss of use resulting therefrom, but only to the extent caused in whole or in part by negligent acts or omissions of the Owner, anyone directly or indirectly employed by the Owner, or anyone for whose acts the Owner may be liable, regardless of whether or not such claim, damage, loss, or expense is caused in part by a party indemnified hereunder. Such obligation shall not be construed to negate, abridge, or reduce other rights or obligations of indemnity which would otherwise exist as to a party or person described in this Subparagraph 10.3.2.

§ 10.3.3 If reasonable precautions will be inadequate to prevent foreseeable bodily injury or death to persons resulting from a material or substance encountered on the site by the contractor, the Contractor shall, upon recognizing the condition, immediately stop Work on Owner's property and report the condition to the Owner, Construction Manager and Architect in writing. The Owner, Construction Manager, Contractor, and Architect shall then proceed in the same manner described in Subparagraph 10.3.1.

(Paragraph deleted)

§ 10.3.5 The Contractor shall reimburse the Owner for the cost and expense the Owner incurs (1) for remediation of hazardous materials or substances the Contractor brings to the site and negligently handles, or (2) where the Contractor fails to perform its obligations under Section 10.3.1, except to the extent that the cost and expense are due to the Owner's fault or negligence. Owner shall be responsible for obtaining the services of a licensed laboratory to verify a presence or absence of the material or substance reported by the Contractor and, in the event such material or substance is found to be present, to verify that it has been rendered harmless.

§ 10.3.6 Regulations concerning the availability of information and employee training in the use and handling of "hazardous substances" and "harmful physical agents", as set forth in the Employee Right-to-Know Act of 1983, Minnesota Statutes, Sections 182.65 to 182.676 are incorporated herein by reference as if fully set forth herein.

§ 10.3.7 The Contractor shall furnish three Material Safety Data Sheets to the Owner for each material used in the Work that is classified by the Employee Right-to-Know Act of 1983 as a "hazardous substance" or a "harmful physical agent."

§ 10.3.8 The Contractor shall label, in generally accepted and/or standardized fashion, all containers on the work site containing "hazardous substances" or as "harmful physical agents." This shall include factory containers and all subsequent containers used in the Work.

AIA Document A232 – 2019. Copyright © 1992, 2009, and 2019. All rights reserved. "The American Institute of Architects," "American Institute of Architects," "AIA," the AIA Logo, and "AIA Contract Documents" are trademarks of The American Institute of Architects. This document was produced at 11:44:04 CT on 02/03/2025 under Order No.4104251278 which expires on 03/15/2025, is not for resale, is licensed for one-time use only, and may only be used in accordance with the AIA Contract Documents® Terms of Service. To report copyright violations, e-mail docinfo@aiacontracts.com.
User Notes:
(1346523506)

§ 10.4 Emergencies

In an emergency affecting safety of persons or property, the Contractor shall act to prevent threatened damage, injury, or loss. Additional compensation or extension of time claimed by the Contractor on account of an emergency shall be determined as provided in Article 15 and Article 7.

ARTICLE 11 INSURANCE AND BONDS

§ 11.1 Contractor's Insurance and Bonds

§ 11.1.1 The Contractor shall purchase and maintain insurance of the types and limits of liability, containing the endorsements, and subject to the terms and conditions, as described in the Agreement, in EXH-C Owner Insurance or elsewhere in the Contract Documents. The Contractor shall purchase and maintain the required insurance from an insurance company or insurance companies lawfully authorized to issue insurance in the jurisdiction where the Project is located and which carry a Best's rating of A- or higher or are otherwise acceptable to the Owner. The Owner, Construction Manager and Construction Manager's consultants, and the Architect and Architect's consultants, shall be named as additional insureds under the Contractor's commercial general liability policy or as otherwise described in the Contract Documents.

§ 11.1.2 The Contractor shall provide surety bonds of the types, for such penal sums, and subject to such terms and conditions as required by the Contract Documents. The Contractor shall purchase and maintain the required bonds from a company or companies lawfully authorized to issue surety bonds in the jurisdiction where the Project is located.

§ 11.1.3 Upon the request of any person or entity appearing to be a potential beneficiary of bonds covering payment of obligations arising under the Contract, the Contractor shall promptly furnish a copy of the bonds or shall authorize a copy to be furnished. The Contractor shall furnish Certificates of Insurance acceptable to the Owner which shall specifically set forth evidence of all coverage required by Article 11 and EXH-C Owner Insurance and shall be filed with the Owner and Construction Manager prior to commencement of the Work and thereafter upon renewal or replacement of each required policy of insurance.

The Contractor shall not allow insurance required by this Agreement to lapse, be canceled, reduced in limits or coverage, non-renewed, or materially changed or have restrictive modifications added during the life of this Agreement, including the periods of required coverage. The Contractor shall furnish to the Owner and Construction Manager copies of any endorsements that are subsequently issued amending coverage and limits.

If any of the foregoing insurance coverages are required to remain in force after final payment and are reasonably available, all additional certificates evidencing continuation of such coverage shall be submitted with the final Application for Payment. Information concerning reduction of coverage shall be furnished by the Contractor with reasonable promptness in accordance with the Contractor's information and belief.

§ 11.1.3.1 Acceptable insurance certificates are AIA Document G705, CICC of Minnesota Form 701, and/or ACORD form of the American Insurance Institute.

Failure of the Owner to collect certificates does not void the requirements to obtain insurance.

The acceptance of any certificate of insurance by the Owner shall not relieve or decrease the liability of the Contractor hereunder. It is to be understood the Owner, Construction Manager and Architect do not in any way represent that the insurance specified in these articles are sufficient or adequate to protect the Contractor's interest or liabilities, but are merely minimum requirements.

The Contractor shall furnish to the Owner copies of any endorsements that are subsequently issued amending coverage and limits.

§ 11.1.4 In the event the Contractor fails to procure or maintain any insurance coverage required under this Agreement, the Owner may purchase such coverage and deduct the cost thereof from any monies due to the Contractor, or terminate this Agreement under Paragraph 14.2. The Contractor shall be liable to the Owner for providing all coverage, defense, and payments that would have been provided by any insurance that the Contractor failed to procure and maintain as required by the Contract Documents.

AIA Document A232 – 2019. Copyright © 1992, 2009, and 2019. All rights reserved. "The American Institute of Architects," "American Institute of Architects," "AIA," the AIA Logo, and "AIA Contract Documents" are trademarks of The American Institute of Architects. This document was produced at 11:44:04 CT on 02/03/2025 under Order No.4104251278 which expires on 03/15/2025, is not for resale, is licensed for one-time use only, and may only be used in accordance with the AIA Contract Documents® Terms of Service. To report copyright violations, e-mail docinfo@aiacontracts.com.
User Notes:
(1346523506)

§ 11.1.5 Compliance by the Contractor with the foregoing insurance requirements shall not relieve it from liability for amounts in excess of the limits of insurance.

§ 11.1.6 The Contractor and any of its Subcontractors, Sub-subcontractors, agents and employees, and any separate contractors described in Article 6, if any, and any of their subcontractors, sub-subcontractors, agents and employees shall waive any of their subrogation rights on their Workers Compensation Policy in favor of the Owner, Construction Manager and Architect. The policies shall provide such waivers of subrogation by endorsement or otherwise. A waiver of subrogation shall be effective as to a person or entity even though that person or entity would otherwise have a duty of indemnification, contractual, or otherwise, did not pay the insurance premium directly or indirectly, and whether or not the person or entity had an insurable interest.

§ 11.2 Owner's Insurance

§ 11.2.1 The Owner shall purchase and maintain insurance of the types and limits of liability, containing the endorsements, and subject to the terms and conditions, as described in the Agreement or elsewhere in the Contract Documents. The Owner shall purchase and maintain the required insurance from an insurance company or insurance companies lawfully authorized to issue insurance in the jurisdiction where the Project is located. The Owner may self-insure and maintain the Owner's usual liability insurance. Optionally, the Owner may purchase and maintain other insurance for self-protection against claims which may arise from operations under the Contract. The Contractor shall not be responsible for purchasing and maintaining this optional Owner's liability insurance unless specifically required by the Contract Documents.

§ 11.2.2 Failure to Purchase Required Property Insurance. If the Owner fails to purchase and maintain the required property insurance, with all of the coverages and in the amounts described in the Agreement or elsewhere in the Contract Documents, the Owner shall inform both the Contractor and the Construction Manager, separately and in writing, prior to commencement of the Work. Upon receipt of notice from the Owner, the Contractor may delay commencement of the Work and may obtain insurance that will protect the interests of the Contractor, Subcontractors, and Sub-Subcontractors in the Work. When the failure to provide coverage has been cured or resolved, the Contract Sum and Contract Time shall be equitably adjusted. In the event the Owner fails to procure coverage, the Owner waives all rights against the Contractor, Subcontractors, and Sub-subcontractors to the extent the loss to the Owner would have been covered by the insurance to have been procured by the Owner. The cost of the insurance shall be charged to the Owner by a Change Order. If the Owner does not provide written notice, and the Contractor is damaged by the failure or neglect of the Owner to purchase or maintain the required insurance, the Owner shall reimburse the Contractor for all reasonable costs and damages attributable thereto.

§ 11.2.3 Notice of Cancellation or Expiration of Owner's Required Property Insurance. Within three (3) business days of the date the Owner becomes aware of an impending or actual cancellation or expiration of any property insurance required by the Contract Documents, the Owner shall provide notice directly to the Contractor, and separately to the Construction Manager, of such impending or actual cancellation or expiration. Unless the lapse in coverage arises from an act or omission of the Contractor: (1) the Contractor, upon receipt of notice from the Owner, shall have the right to stop the Work until the lapse in coverage has been cured by the procurement of replacement coverage by either the Owner or the Contractor; (2) the Contract Time and Contract Sum shall be equitably adjusted; and (3) the Owner waives all rights against the Contractor, Subcontractors, and Sub-subcontractors to the extent any loss to the Owner would have been covered by the insurance had it not expired or been cancelled. If the Contractor purchases replacement coverage, the cost of the insurance shall be charged to the Owner by an appropriate Change Order. The furnishing of notice by the Owner shall not relieve the Owner of any contractual obligation to provide required insurance.

§ 11.3 Waivers of Subrogation

§ 11.3.1 The Owner and Contractor waive all rights against (1) each other and any of their subcontractors, sub-subcontractors, agents, and employees, each of the other; (2) the Construction Manager and Construction Manager's consultants; (3) the Architect and Architect's consultants; (4) other Contractors and any of their subcontractors, sub-subcontractors, agents, and employees; and (5) Separate Contractors, if any, and any of their subcontractors, sub-subcontractors, agents, and employees, for damages caused by fire, or other causes of loss, to the extent those losses are covered by property insurance required by the Agreement or other property insurance applicable to the Project, except such rights as they have to proceeds of such insurance. The Owner or Contractor, as appropriate, shall require similar written waivers in favor of the individuals and entities identified above from the Construction Manager, Construction Manager's consultants, Architect, Architect's consultants, other Contractors,

Init.
/
AIA Document A232 – 2019. Copyright © 1992, 2009, and 2019. All rights reserved. "The American Institute of Architects," "American Institute of Architects," "AIA," the AIA Logo, and "AIA Contract Documents" are trademarks of The American Institute of Architects. This document was produced at 11:44:04 CT on 02/03/2025 under Order No.4104251278 which expires on 03/15/2025, is not for resale, is licensed for one-time use only, and may only be used in accordance with the AIA Contract Documents® Terms of Service. To report copyright violations, e-mail docinfo@aiacontracts.com.
User Notes:
(1346523506)

Separate Contractors, subcontractors, and sub-subcontractors. The policies of insurance purchased and maintained by each person or entity agreeing to waive claims pursuant to this Section 11.3.1 shall not prohibit this waiver of subrogation. This waiver of subrogation shall be effective as to a person or entity (1) even though that person or entity would otherwise have a duty of indemnification, contractual or otherwise, (2) even though that person or entity did not pay the insurance premium directly or indirectly, or (3) whether or not the person or entity had an insurable interest in the damaged property.

(Paragraph deleted)

§ 11.4 Loss of Use, Business Interruption, and Delay in Completion Insurance

The Owner, at the Owner's option, may purchase and maintain insurance that will protect the Owner against loss of use of the Owner's property, or the inability to conduct normal operations, due to fire or other causes of loss. The Owner waives all rights of action against the Contractor, Architect, and Construction Manager for loss of use of the Owner's property, due to fire or other hazards however caused.

§ 11.5 Adjustment and Settlement of Insured Loss

§ 11.5.1 A loss insured under the property insurance required by the Agreement shall be adjusted by the Owner as fiduciary and made payable to the Owner as fiduciary for the insureds, as their interests may appear, subject to requirements of any applicable mortgagee clause and of Section 11.5.2. The Owner shall pay the Construction Manager, Architect and Contractor their just shares of insurance proceeds received by the Owner, and by appropriate agreements the Construction Manager, Architect and Contractor shall make payments to their consultants and Subcontractors in similar manner.

§ 11.5.2 Prior to settlement of an insured loss, the Owner shall notify the Contractor of the terms of the proposed settlement as well as the proposed allocation of the insurance proceeds. The Contractor shall have 14 days from receipt of notice to object to the proposed settlement or allocation of the proceeds. If the Contractor does not object, the Owner shall settle the loss and the Contractor shall be bound by the settlement and allocation. Upon receipt, the Owner shall make the appropriate distributions. Thereafter, if no other agreement is made or the Owner does not terminate the Contract for convenience, the Owner and Contractor shall execute a Change Order for reconstruction of the damaged or destroyed Work in the amount allocated for that purpose. If the Contractor timely objects to either the terms of the proposed settlement or the allocation of the proceeds, the Owner may proceed to settle the insured loss, and any dispute between the Owner and Contractor arising out of the settlement or allocation of the proceeds shall be resolved pursuant to Article 15. Pending resolution of any dispute, the Owner may issue a Construction Change Directive for the reconstruction of the damaged or destroyed Work.

§ 11.6 Bonds

§ 11.6.1 Contractor shall furnish a Performance Bond and a Payment Bond to the Owner in the amount of one hundred percent (100%) of the Contract Sum and issued by a Surety Company authorized to do business in the State of Minnesota, rated "A" or better, and approved by the Owner. The Performance Bond shall be in accordance with Minnesota Statutory requirements, and shall be in the form included in the Project Manual. The Bonds shall allow for any additions or deductions to the Contract Sum.

§ 11.6.2 In order to be acceptable as a surety, Contractor's bonding company bust hold a "Certificate of Authority acceptable to the U.S. Treasury Department and be listed in the Department's current publication of "Bond Qualifiers" with underwriting limitations not less than ten percent (10%) above the Contract Sum.

§ 11.6.3 The surety of the Bonds shall be by a corporate surety company authorized to do business in the state in which Work is being performed under this Contract and acceptable to the Owner. The conditions of the bonds shall meet requirements of the statutes of the state where Work is being performed and all other applicable provisions of state law.

§ 11.6.4 The Contractor shall furnish two (2) originals of the Bonds to the Owner, with copies to the Architect and Construction Manager, within ten (10) days after notification of award and before execution of the Contract. Failure to do so shall constitute a violation of terms of the proposal and provide grounds for forfeiture of bid security.

AIA Document A232 – 2019. Copyright © 1992, 2009, and 2019. All rights reserved. "The American Institute of Architects," "American Institute of Architects," "AIA," the AIA Logo, and "AIA Contract Documents" are trademarks of The American Institute of Architects. This document was produced at 11:44:04 CT on 02/03/2025 under Order No.4104251278 which expires on 03/15/2025, is not for resale, is licensed for one-time use only, and may only be used in accordance with the AIA Contract Documents® Terms of Service. To report copyright violations, e-mail docinfo@aiacontracts.com.
User Notes:
(1346523506)

ARTICLE 12 UNCOVERING AND CORRECTION OF WORK

§ 12.1 Uncovering of Work

§ 12.1.1 If a portion of the Work is covered contrary to the Construction Manager's or Architect's request or to requirements specifically expressed in the Contract Documents, it must, if requested in writing by either, be uncovered for their examination and be replaced at the Contractor's expense without change in the Contract Time.

§ 12.1.2 If a portion of the Work has been covered that the Construction Manager or Architect has not specifically requested to examine prior to its being covered, the Construction Manager or Architect may request to see such Work and it shall be uncovered by the Contractor. If such Work is in accordance with the Contract Documents, the Contractor shall be entitled to an equitable adjustment to the Contract Sum and Contract Time as may be appropriate. If such Work is not in accordance with the Contract Documents, the costs of uncovering the Work, and the cost of correction, shall be at the Contractor's expense.

§ 12.2 Correction of Work

§ 12.2.1 Before Substantial Completion

The Contractor shall promptly correct Work rejected by the Construction Manager or Architect or failing to conform to the requirements of the Contract Documents, discovered before Substantial Completion, and whether or not fabricated, installed or completed. The Contractor shall bear costs of correcting such rejected Work, including additional testing and inspections, the cost of uncovering and replacement, and compensation for the Construction Manager's and Architect's services and expenses made necessary thereby.

§ 12.2.2 After Substantial Completion

(Paragraphs deleted)

§ 12.2.2.1 If within one year after the date of Substantial Completion of the Work or designated portion thereof, or after the date for commencement of warranties established under Section 9.9.1, or by terms of any applicable special warranty required by the Contract Documents, any of the Work is found to be not in accordance with the requirements of the Contract Documents, the Contractor shall correct it promptly (and any other property damaged or removed in effecting the correction) after receipt of notice from the Owner, Construction Manager or Architect to do so, unless the Owner has previously given the Contractor a written acceptance of such condition. The Owner, Construction Manager or Architect shall give such notice promptly after discovery of the condition. This period of one year shall be extended with respect to portions of Work first performed after Substantial completion by the period of time between Substantial completion and the actual performance of the Work. This obligation under this Subparagraph 12.2.2.1 shall survive acceptance of the Work under the contract and termination of the Contract. The Owner, Construction Manager or Architect shall give such notice promptly after discovery of the condition. The expiration of the above one year or any other specified time period, or any other period prescribed by the law, shall not relieve the Contractor of the obligation form the expense to correct any latent defect in the work or deficiencies which are not readily ascertained, including but not limited to, defective materials and quality of work performed, defects attributable to material substitutions for special materials, substandard performance or otherwise not in compliance with the Contract Documents. Such latent defects or deficiencies shall be corrected as provided in this Paragraph 12.2. Following the correction or replacement of any of the Work, as above specified, the Contractor shall correct any defects or deficiencies in the corrected or replaced materials and workmanship which is found within one year after the date of correction or replacement.

§ 12.2.3 The Contractor shall remove from the site portions of the Work that are not in accordance with the requirements of the Contract Documents and are neither corrected by the Contractor nor accepted by the Owner.

§ 12.2.4 If the Contractor fails to correct nonconforming Work within a reasonable time, the Owner may correct it in accordance with Paragraph 2.4. If the Contractor does not proceed with correction of such nonconforming Work within a reasonable time fixed by written notice from the Architect or Construction Manager, the Owner may correct or remove it and store the salvageable materials or equipment all at the Contractor's expense. If the Contractor does not pay costs of such removal and storage within ten (10) days after written notice, the Owner may upon ten (10) additional days' written notice sell such materials and equipment at auction or at private sale and shall account for the proceeds thereof, after deducting costs and damages that should have been borne by the Contractor, the Contract Sum shall be reduced by the deficiency. If payments then or thereafter due the Contractor are not sufficient to cover such amount, the Contractor shall pay the difference to the Owner.

AIA Document A232 – 2019. Copyright © 1992, 2009, and 2019. All rights reserved. "The American Institute of Architects," "American Institute of Architects," "AIA," the AIA Logo, and "AIA Contract Documents" are trademarks of The American Institute of Architects. This document was produced at 11:44:04 CT on 02/03/2025 under Order No.4104251278 which expires on 03/15/2025, is not for resale, is licensed for one-time use only, and may only be used in accordance with the AIA Contract Documents® Terms of Service. To report copyright violations, e-mail docinfo@aiacontracts.com.
User Notes:
(1346523506)

§ 12.2.5 The Contractor shall bear the cost of correcting destroyed or damaged construction whether completed or partially completed, of the Owner or separate contractors caused by the Contractor's correction or removal of Work which is not in accordance with the requirements of the Contract Documents.

§ 12.2.6 Nothing contained in this Section 12.2 shall be construed to establish a period of limitation with respect to other obligations the Contractor has under the Contract Documents. Establishment of the one-year period for correction of Work as described in Section 12.2.2 relates only to the specific obligation of the Contractor to correct the Work, and has no relationship to the time within which the obligation to comply with the Contract Documents may be sought to be enforced, nor to the time within which proceedings may be commenced to establish the Contractor's liability with respect to the Contractor's obligations other than specifically to correct the Work.

§ 12.3 Acceptance of Nonconforming Work

If the Owner prefers to accept Work that is not in accordance with the requirements of the Contract Documents, the Owner may do so instead of requiring its removal and correction, in which case the Contract Sum will be reduced as appropriate and equitable. Such adjustment shall be effected whether or not final payment has been made.

ARTICLE 13 MISCELLANEOUS PROVISIONS

§ 13.1 Governing Law

The Contract shall be governed by the law of the place where the Project is located excluding that jurisdiction's choice of law rules. If the parties have selected arbitration as the method of binding dispute resolution, the Federal Arbitration Act shall govern Section 15.4.

§ 13.2 Successors and Assigns

§ 13.2.1 The Owner and Contractor respectively bind themselves, their partners, successors, assigns, and legal representatives to covenants, agreements, and obligations contained in the Contract Documents. Except as provided in Section 13.2.2, neither party to the Contract shall assign the Contract as a whole without written consent of the other. If either party attempts to make an assignment without such consent, that party shall nevertheless remain legally responsible for all obligations under the Contract.

§ 13.2.2 The Owner may, without consent of the Contractor, assign the Contract to a lender providing construction financing for the Project, if the lender assumes the Owner's rights and obligations under the Contract Documents. The Contractor shall execute all consents reasonably required to facilitate the assignment.

§ 13.3 Rights and Remedies

§ 13.3.1 Duties and obligations imposed by the Contract Documents and rights and remedies available thereunder shall be in addition to and not a limitation of duties, obligations, rights, and remedies otherwise imposed or available by law.

§ 13.3.2 No action or failure to act by the Owner, Construction Manager, Architect, or Contractor shall constitute a waiver of a right or duty afforded them under the Contract, nor shall such action or failure to act constitute approval of or acquiescence in a breach thereunder, except as may be specifically agreed upon in writing.

§ 13.4 Tests and Inspections

§ 13.4.1 Tests, inspections, and approvals of portions of the Work shall be made as required by the Contract Documents and by applicable laws, statutes, ordinances, codes, rules, and regulations or lawful orders of public authorities. The Owner, Construction Manager or Architect shall make arrangements for such tests, inspections, and approvals with an independent testing laboratory or entity acceptable to the Owner, or with the appropriate public authority. Timely notice shall be given to the Construction Manager and Architect of when and where tests and inspections are to be made so that the Construction Manager and Architect may observe such procedures. The Owner shall bear costs of tests, inspections, or approvals that do not become requirements until after bids are received or negotiations concluded. The Owner shall directly arrange and pay for tests, inspections, or approvals where building codes or applicable laws or regulations so require.

§ 13.4.2 If the Construction Manager, Architect, Owner, or public authorities having jurisdiction determine that portions of the Work require additional testing, inspection, or approval not included under Section 13.4.1, the Construction Manager and Architect will, upon written authorization from the Owner, instruct the Contractor to make arrangements for such additional testing, inspection, or approval, by an entity acceptable to the Owner, and the

AIA Document A232 – 2019. Copyright © 1992, 2009, and 2019. All rights reserved. "The American Institute of Architects," "American Institute of Architects," "AIA," the AIA Logo, and "AIA Contract Documents" are trademarks of The American Institute of Architects. This document was produced at 11:44:04 CT on 02/03/2025 under Order No.4104251278 which expires on 03/15/2025, is not for resale, is licensed for one-time use only, and may only be used in accordance with the AIA Contract Documents® Terms of Service. To report copyright violations, e-mail docinfo@aiacontracts.com.
User Notes:

Contractor shall give a minimum of two (2) working days' notice to the Construction Manager and Architect of when and where tests and inspections are to be made so that the Construction Manager and Architect may observe procedures. The Owner shall bear such costs, except as provided in Section 13.4.3.

§ 13.4.3 If procedures for testing, inspection, or approval under Sections 13.4.1 and 13.4.2 reveal failure of the portions of the Work to comply with requirements established by the Contract Documents, all costs made necessary by such failure, including those of repeated procedures and compensation for the Construction Manager's and Architect's services and expenses, shall be at the Contractor's expense.

§ 13.4.4 Required certificates of testing, inspection, or approval shall, unless otherwise required by the Contract Documents, be secured by the Contractor and promptly delivered to the Construction Manager for transmittal to the Architect.

§ 13.4.5 If the Construction Manager or Architect is to observe tests, inspections, or approvals required by the Contract Documents, the Construction Manager or Architect will do so promptly and, where practicable, at the normal place of testing.

§ 13.4.6 Tests or inspections conducted pursuant to the Contract Documents shall be made promptly to avoid unreasonable delay in the Work.

§ 13.5 Interest

All payments to the Contractor shall be governed by the Prompt Payment of Local Government Bills, Minnesota Statutes, Section 471.125 ("Prompt Payment Act") and Article 5 of the A132–2019 Agreement on this Project.

§ 13.6 Non-Discrimination

§ 13.6.1 All contracts between the Owner and companies providing goods and services under the Contract Documents shall contain the following equal opportunity and civil right clause:

> "During the performance of this Agreement, the provider agrees to the following: No contractor, material supplier, vendor, or other person shall on the basis of sex, race, creed, color, religion, national origin, age, marital status, sexual orientation, or disability be excluded from full employment rights in, participation in, be denied the benefits of, or be otherwise subjected to discrimination under any program, service, or activity under the provisions of any and all applicable Federal and State laws against discrimination, including the Minnesota Human Rights Act and the Civil Rights Act of 1964."

Upon request, the Contractor shall furnish all information and reports required by the Owner, or by the rules and regulations of investigation to ascertain compliance with all applicable rules and regulations. The Contractor shall also comply with any applicable licensing requirements of the Minnesota Department of Human Services in employment of personnel.

The Contractor acknowledges that the violation of the above-stated paragraph is a misdemeanor pursuant to Minnesota Statutes, Section 181.59.

This Agreement may be cancelled or terminated by the Owner or any other person authorized to grant the contracts for employment under this Agreement, and all money due, or to become due under this Agreement may be forfeited for a second or any subsequent violation of the non-discriminatory terms stated above.

§ 13.6.2 During the completion of the work and all other services required by the Contract Documents, the Contractor agrees that no contractor, material supplier, vendor, or other person shall, on the basis of sex, race, creed, color, religion, national origin, age, marital status, sexual orientation, or disability be excluded from full employment rights in participation in, be denied the benefits of, or be otherwise subjected to discrimination under the provisions of any and all applicable Federal and State laws against discrimination, including the Minnesota Human Rights Act and the Civil Rights Act of 1964. Upon request, the Architect, Construction Manager and Contractor shall furnish all information and reports required by the Owner, or by the rules and regulations of investigation to ascertain compliance with all applicable rules and regulations. The Contractor shall also comply with any applicable licensing requirements of the Minnesota Department of Human Services in employment of personnel.

AIA Document A232 – 2019. Copyright © 1992, 2009, and 2019. All rights reserved. "The American Institute of Architects," "American Institute of Architects," "AIA," the AIA Logo, and "AIA Contract Documents" are trademarks of The American Institute of Architects. This document was produced at 11:44:04 CT on 02/03/2025 under Order No.4104251278 which expires on 03/15/2025, is not for resale, is licensed for one-time use only, and may only be used in accordance with the AIA Contract Documents® Terms of Service. To report copyright violations, e-mail docinfo@aiacontracts.com.
User Notes:

Contractor acknowledges that the violation of the above-states paragraph is a misdemeanor pursuant to Minnesota Statutes Section 181.59.

The Contract Documents may be cancelled or terminated by the Owner or any other person authorized to grant the contracts for employment under this Agreement, and all money due, or to become due under the Agreement may be forfeited for a second or any subsequent violation of the non-discriminatory terms stated above.

§ 13.7 No action or failure to act by the Owner shall constitute a waiver of a right or duty afforded the Owner under the Contract Documents, nor shall such action or failure to act constitute approval of or acquiescence of the Owner in a breach of the Contract Documents, except as may be specifically agreed in writing. None of the approval of any Application for Payment, the making of any payment, the giving of any approval or consent, the use or occupancy of the Work, or any part thereof, the making of final payment, or any other action or inaction on the part of the Owner, Construction Manager or Architect shall constitute a waiver of claims by or rights of the Owner or an acceptance of any Work that is not in accordance with the Contract Documents. The Contractor shall not be relieved from its obligations to perform the Work in accordance with the Contract Documents either by the activities or duties of the representations of the Owner, Construction Manager or Architect, or by inspections, tests, or approvals required or performed by the Owner, Construction Manager or Architect or anyone else.

ARTICLE 14 TERMINATION OR SUSPENSION OF THE CONTRACT

§ 14.1 Termination by the Contractor

§ 14.1.1 The Contractor may terminate the Contract if the Work is stopped for a period of 30 consecutive days through no act or fault of the Contractor, a Subcontractor, a Sub-subcontractor, their agents or employees, or any other persons or entities performing portions of the Work, for any of the following reasons:

.1 Issuance of an order of a court or other public authority having jurisdiction that requires all Work to be stopped;

.2 An act of government, such as a declaration of national emergency, that requires all Work to be stopped;

.3 Because the Construction Manager has not certified or the Architect has not issued a Certificate for Payment and has not notified the Contractor of the reason for withholding certification as provided in Section 9.4, or because the Owner has not made payment on a Certificate for Payment within the time stated in the Contract Documents; or

.4 The Owner has failed to furnish to the Contractor reasonable evidence as required by Section 2.2.

§ 14.1.2 The Contractor may terminate the Contract if, through no act or fault of the Contractor, a Subcontractor, a Sub-subcontractor, their agents or employees, or any other persons or entities performing portions of the Work, repeated suspensions, delays, or interruptions of the entire Work by the Owner as described in Section 14.3, constitute in the aggregate more than 100 percent of the total number of days scheduled for completion, or 120 days in any 365-day period, whichever is less.

§ 14.1.3 If one of the reasons described in Section 14.1.1 or 14.1.2 exists, the Contractor may, upon seven days' notice to the Owner, Construction Manager and Architect, terminate the Contract and recover from the Owner payment for Work executed, as well as reasonable overhead and profit on Work not executed, and costs incurred by reason of such termination.

§ 14.1.4 If the Work is stopped for a period of 60 consecutive days through no act or fault of the Contractor, a Subcontractor, a Sub-subcontractor, or their agents or employees, or any other persons performing portions of the Work because the Owner has repeatedly failed to fulfill the Owner's obligations under the Contract Documents with respect to matters important to the progress of the Work, the Contractor may, upon seven additional days' notice to the Owner, Construction Manager and Architect, terminate the Contract and recover from the Owner as provided in Section 14.1.3.

§ 14.1.5 No Right to Stop Work for Non-Payment

The Contractor has no right to stop Work as a consequence of non-payment. In the event of any disagreement between the Contractor and Owner involving the Contractor's entitlement to payment, the Contractor's only remedy is to file a Claim in accordance with Article 15. The Contractor must diligently proceed with the Work pending resolution of the Claim. If, however, an Application for Payment has been approved for payment by the Owner, and the Owner fails to make payment within sixty (60) days of the approval for payment by the Owner, the Contractor may upon ten (10)

Init.
/
AIA Document A232 – 2019. Copyright © 1992, 2009, and 2019. All rights reserved. "The American Institute of Architects," "American Institute of Architects," "AIA," the AIA Logo, and "AIA Contract Documents" are trademarks of The American Institute of Architects. This document was produced at 11:44:04 CT on 02/03/2025 under Order No.4104251278 which expires on 03/15/2025, is not for resale, is licensed for one-time use only, and may only be used in accordance with the AIA Contract Documents® Terms of Service. To report copyright violations, e-mail docinfo@aiacontracts.com.
User Notes:
(1346523506)

days written notice to the Owner, stop work if payment is not made by the Owner within ten (10) days following the notice.

§ 14.2 Termination by the Owner for Cause

§ 14.2.1 The Owner may terminate the Contract if the Contractor

.1 repeatedly refuses or fails to supply enough properly skilled workers or proper materials;

.2 fails to make payment to Subcontractors or suppliers in accordance with the respective agreements between the Contractor and the Subcontractors or suppliers;

.3 repeatedly disregards applicable laws, statutes, ordinances, codes, rules and regulations, or lawful orders of a public authority; or

.4 otherwise is guilty of substantial breach of a provision of the Contract Documents.

§ 14.2.2 When any of the reasons described in Section 14.2.1 exist, after consultation with the Construction Manager, and upon certification by the Architect that sufficient cause exists to justify such action, the Owner may, without prejudice to any other rights or remedies of the Owner and after giving the Contractor and the Contractor's surety, if any, seven days' notice, terminate employment of the Contractor and may, subject to any prior rights of the surety:

.1 Exclude the Contractor from the site and take possession of all materials, equipment, tools, and construction equipment and machinery thereon owned by the Contractor;

.2 Accept assignment of subcontracts pursuant to Section 5.4; and

.3 Finish the Work by whatever reasonable method the Owner may deem expedient. Upon written request of the Contractor, the Owner shall furnish to the Contractor a detailed accounting of the costs incurred by the Owner in finishing the Work.

§ 14.2.3 When the Owner terminates the Contract for one of the reasons stated in Section 14.2.1, the Contractor shall not be entitled to receive further payment until the Work is finished.

§ 14.2.4 If the unpaid balance of the Contract Sum exceeds costs of finishing the Work, including compensation for the Construction Manager's and Architect's services and expenses made necessary thereby, and other damages incurred by the Owner and not expressly waived, such excess shall be paid to the Contractor. If such costs and damages exceed the unpaid balance, the Contractor shall pay the difference to the Owner. The amount to be paid to the Contractor or Owner, as the case may be, shall, upon application, be certified by the Initial Decision Maker after consultation with the Construction Manager, and this obligation for payment shall survive termination of the Contract.

§ 14.3 Suspension by the Owner for Convenience

§ 14.3.1 The Owner may, without cause, order the Contractor in writing to suspend, delay or interrupt the Work, in whole or in part for such period of time as the Owner may determine.

§ 14.3.2 The Contract Sum and the Contract Time shall be adjusted for increases or decreases in the cost and time caused by suspension, delay, or interruption under Section 14.3.1. Adjustment of the Contract Sum shall include reasonable profit. No adjustment shall be made to the extent:

.1 that performance is, was, or would have been, so suspended, delayed, or interrupted, by another cause for which the Contractor is responsible; or

.2 that an equitable adjustment is made or denied under another provision of this Contract.

§ 14.4 Termination by the Owner for Convenience

§ 14.4.1 The Owner may, at any time, terminate the Contract for the Owner's convenience and without cause.

§ 14.4.2 Upon receipt of notice from the Owner of such termination for the Owner's convenience, the Contractor shall

.1 cease operations as directed by the Owner in the notice;

.2 take actions necessary, or that the Owner may direct, for the protection and preservation of the Work; and

.3 except for Work directed to be performed prior to the effective date of termination stated in the notice, terminate all existing subcontracts and purchase orders and enter into no further subcontracts and purchase orders.

(Paragraph deleted)

AIA Document A232 – 2019. Copyright © 1992, 2009, and 2019. All rights reserved. "The American Institute of Architects," "American Institute of Architects," "AIA," the AIA Logo, and "AIA Contract Documents" are trademarks of The American Institute of Architects. This document was produced at 11:44:04 CT on 02/03/2025 under Order No.4104251278 which expires on 03/15/2025, is not for resale, is licensed for one-time use only, and may only be used in accordance with the AIA Contract Documents® Terms of Service. To report copyright violations, e-mail docinfo@aiacontracts.com.
User Notes:
(1346523506)

ARTICLE 15 CLAIMS AND DISPUTES

§ 15.1 Claims

§ 15.1.1 Definition. A Claim is a demand or assertion by the Contractor seeking, as a matter of right, payment of money, a change in the Contract Time, or other relief with respect to the terms of the Contract. The responsibility to substantiate Claims shall rest with the Contractor. Nothing in this paragraph 15.1.1 is intended to apply to or in any way limit the Owner's right to make Claims related to or arising out of the Contract. This Section 15.1.1 does not require the Owner to file a Claim in order to impose liquidated damages in accordance with the Contract Documents.

§ 15.1.2 Time Limits on Claims

The Owner and Contractor shall commence all Claims and causes of action against the other and arising out of or related to the Contract, whether in contract, tort, breach of warranty or otherwise, in accordance with the requirements of the binding dispute resolution method selected in the Agreement and within the period specified by applicable law, but in any case not more than 10 years after the date of Substantial Completion of the Work. The Owner and Contractor waive all Claims and causes of action not commenced in accordance with this Section 15.1.2.

§ 15.1.3 Notice of Claims

§ 15.1.3.1 Claims by Contractor, where the condition giving rise to the Claim is first discovered prior to expiration of the period for correction of the Work set forth in Section 12.2.2, shall be initiated by written notice to the Owner and to the Initial Decision Maker with a copy sent to the Construction Manager and Architect, if the Architect is not serving as the Initial Decision Maker. Claims by the Contractor under this Section 15.1.3.1 shall be initiated within ten (10) days after occurrence of the event giving rise to such Claim or within ten (10) days after the Contractor first recognizes the condition giving rise to the Claim, whichever is later. Any additional Claim made after and relating to the initial Claim has been implemented by Change Order will not be considered unless submitted in a timely manner. As a condition to making a claim for additional costs, the Contractor shall maintain and produce accurate records to substantiate all additional costs actually incurred. If a Claim for actual costs is approved, the Owner shall pay the Contractor actual costs incurred, plus either (a) ten percent (10%) for overhead and profit for work performed by the Contractor, or (b) five percent (5%) overhead and profit for work performed by a Subcontractor, as applicable.

§ 15.1.3.2 Claims by either the Owner or Contractor, where the condition giving rise to the Claim is first discovered after expiration of the period for correction of the Work set forth in Section 12.2.2, shall be initiated by written notice to the other party. In such event, no decision by the Initial Decision Maker is required.

§ 15.1.4 Continuing Contract Performance

§ 15.1.4.1 Pending final resolution of a Claim, except as otherwise agreed in writing or as provided in Section 9.7 and Article 14, the Contractor shall proceed diligently with performance of the Contract and the Owner shall continue to make payments in accordance with the Contract Documents. Subject to Paragraph 15.1.5, no such continuing performance by the Contractor, nor payment by the Owner shall be deemed a waiver of, or to otherwise impair any such Claim.

§ 15.1.4.2 The Contract Sum and Contract Time shall be adjusted in accordance with the Initial Decision Maker's decision, subject to the right of either party to proceed in accordance with this Article 15. The Architect will issue Certificates for Payment in accordance with the decision of the Initial Decision Maker.

§ 15.1.5 Claims for Additional Cost. If the Contractor wishes to make a Claim for an increase in the Contract Sum, notice as provided in Section 15.1.3 shall be given before proceeding to execute the portion of the Work that is the subject of the Claim. Prior notice is not required for Claims relating to an emergency endangering life or property arising under Section 10.4.

§ 15.1.6 Claims for Additional Time

§ 15.1.6.1 If the Contractor wishes to make a Claim for any increase in the Contract Time, notice as provided in Section 15.1.3 shall be given. The Contractor's Claim shall include an estimate of cost and of probable effect of delay on progress of the Work. In the case of a continuing delay only one Claim is necessary.

§ 15.1.6.2 If adverse weather conditions are the basis for a Claim for additional time, such Claim shall be documented by data substantiating that weather conditions were abnormal for the period of time, could not have been reasonably anticipated and had an adverse effect on the scheduled construction.

AIA Document A232 – 2019. Copyright © 1992, 2009, and 2019. All rights reserved. "The American Institute of Architects," "American Institute of Architects," "AIA," the AIA Logo, and "AIA Contract Documents" are trademarks of The American Institute of Architects. This document was produced at 11:44:04 CT on 02/03/2025 under Order No.4104251278 which expires on 03/15/2025, is not for resale, is licensed for one-time use only, and may only be used in accordance with the AIA Contract Documents® Terms of Service. To report copyright violations, e-mail docinfo@aiacontracts.com.
User Notes:
(1346523506)

(Paragraphs deleted)

§ 15.2 Initial Decision

§ 15.2.1 Claims, excluding those where the condition giving rise to the Claim is first discovered after expiration of the period for correction of the Work set forth in Section 12.2.2 or arising under Sections 10.3, 10.4, and 11.5, shall be referred to the Initial Decision Maker for initial decision. The Architect will serve as the Initial Decision Maker, unless otherwise indicated in the Agreement. Except for those Claims excluded by this Section 15.2.1, an initial decision shall be required as a condition precedent to mediation of any Claim. If an initial decision has not been rendered within 30 days after the Claim has been referred to the Initial Decision Maker, the party asserting the Claim may demand mediation and binding dispute resolution without a decision having been rendered. Unless the Initial Decision Maker and all affected parties agree, the Initial Decision Maker will not decide disputes between the Contractor and persons or entities other than the Owner.

§ 15.2.2 The Initial Decision Maker will review Claims and within ten days of the receipt of a Claim take one or more of the following actions: (1) request additional supporting data from the claimant or a response with supporting data from the other party, (2) reject the Claim in whole or in part, (3) approve the Claim, (4) suggest a compromise, or (5) advise the parties that the Initial Decision Maker is unable to resolve the Claim if the Initial Decision Maker lacks sufficient information to evaluate the merits of the Claim or if the Initial Decision Maker concludes that, in the Initial Decision Maker's sole discretion, it would be inappropriate for the Initial Decision Maker to resolve the Claim.

§ 15.2.3 In evaluating Claims, the Initial Decision Maker may, but shall not be obligated to, consult with or seek information from either party or from persons with special knowledge or expertise who may assist the Initial Decision Maker in rendering a decision. The Initial Decision Maker may request the Owner to authorize retention of such persons at the Owner's expense.

§ 15.2.4 If the Initial Decision Maker requests a party to provide a response to a Claim or to furnish additional supporting data, such party shall respond, within ten days after receipt of the request, and shall either (1) provide a response on the requested supporting data, (2) advise the Initial Decision Maker when the response or supporting data will be furnished, or (3) advise the Initial Decision Maker that no supporting data will be furnished. Upon receipt of the response or supporting data, if any, the Initial Decision Maker will either reject or approve the Claim in whole or in part.

§ 15.2.5 The Initial Decision Maker will render an initial decision approving or rejecting the Claim, or indicating that the Initial Decision Maker is unable to resolve the Claim. This initial decision shall (1) be in writing; (2) state the reasons therefor; and (3) notify the parties, the Construction Manager, and the Architect, if the Architect is not serving as the Initial Decision Maker, of any change in the Contract Sum or Contract Time or both. The initial decision shall be final and binding on the parties but subject to mediation and, if the parties fail to resolve their dispute through mediation, to binding dispute resolution.

§ 15.2.6 In the event of a Claim against the Contractor, the Owner may, but is not obligated to notify the surety, if any, of the nature and amount of the Claim. If the Claim relates to a possibility of a Contractor's default, the Owner may, but is not obligated to notify the surety and initiate a Claim on the performance bond.

(Paragraphs deleted)

§ 15.3 Mediation

§ 15.3.1 Any claim, dispute or other matter in question or arising out of or related to the Contract shall be subject to mediation. Mediation is not a condition precedent to commencing litigation, but if litigation is commenced before mediation is held, the Parties agree to mediate before any dispositive motions or trial.

§ 15.3.2 The parties shall share the mediator's fee and any filing fees equally. The mediation shall be held in the place where the Project is located unless another location is mutually agreed upon. Agreements reached in mediation and ratified by the Owner's Council shall be enforceable as settlement agreements in any court having jurisdiction thereof.

(Paragraphs deleted)

Init.
/
AIA Document A232 – 2019. Copyright © 1992, 2009, end 2019. All rights reserved. "The American Institute of Architects," "American Institute of Architects," "AIA," the AIA Logo, and "AIA Contract Documents" are trademerks of The American Institute of Architects. This document was produced at 11:44:04 CT on 02/03/2025 under Order No.4104251278 which expires on 03/15/2025, is not for resale, is licensed for one-time use only, end may only be used in accordence with the AIA Contract Documents® Terms of Service. To report copyright violations, e-mail docinfo@aiacontracts.com.
User Notes:
(1346523506)

Additions and Deletions Report for
AIA® Document A232® – 2019

This Additions and Deletions Report, as defined on page 1 of the associated document, reproduces below all text the author has added to the standard form AIA document in order to complete it, as well as any text the author may have added to or deleted from the original AIA text. Added text is shown underlined. Deleted text is indicated with a horizontal line through the original AIA text.

Note: This Additions and Deletions Report is provided for information purposes only and is not incorporated into or constitute any part of the associated AIA document. This Additions and Deletions Report and its associated document were generated simultaneously by AIA software at 11:44:04 CT on 02/03/2025.

PAGE 1

North High School Phase 4 Work Scope 08-F Glass and Glazing
1500 James Avenue, Minneapolis, MN 55411

...

Kraus-Anderson Construction Company
501 South 8th Street, Minneapolis, MN 55404

...

Minneapolis Public Schools Special School District #1
1250 West Broadway Avenue
Minneapolis, MN 55411

...

LSE Architects 1401 Glenwood Avenue
Minneapolis, MN 55405

PAGE 3

§ 1.1.1.1 Notwithstanding the foregoing, it is understood and agreed that the Owner is an intended third-party beneficiary of all contracts between the Contractor and Subcontractors or suppliers who provide labor and/or materials for the Work.

PAGE 4

§ 1.1.10 Initial Decision Maker. The Initial Decision Maker is the person identified in the Agreement to render initial decisions on Claims in accordance with Section 15.2. The ~~Initial Decision Maker shall not show partiality to the Owner or Contractor and shall not be liable for results of interpretations or decisions rendered in good faith.~~Architect will serve as the Initial Decision Maker pursuant to Section 15.2 of AIA Document A232–2019.

...

§ 1.2.1 The intent of the Contract Documents is to include all items necessary for the proper execution and completion of the Work by the Contractor. The Contract Documents are complementary, and what is required by one shall be as binding as if required by all; performance by the Contractor shall be required only to the extent consistent with the Contract Documents and reasonably inferable from them as being necessary to produce the ~~indicated~~ intended results.

Additions and Deletions Report for AIA Document A232 – 2019. Copyright © 1992, 2009, and 2019. All rights reserved. "The American Institute of Architects," "American Institute of Architects," "AIA," the AIA Logo, and "AIA Contract Documents" are trademarks of The American Institute of Architects. This document was produced at 11:44:04 CT on 02/03/2025 under Order No.4104251278 which expires on 03/15/2025, is not for resale, is licensed for one-time use only, and may only be used in accordance with the AIA Contract Documents® Terms of Service. To report copyright violations, e-mail docinfo@aiacontracts.com.
User Notes:
(1346523506)

§ 1.2.1.1 The invalidity of any provision of the Contract Documents shall not invalidate the Contract or its remaining provisions. ~~If it is determined that any provision of the Contract Documents violates any law, or is otherwise invalid or unenforceable, then that provision shall be revised to the extent necessary to make that provision legal and enforceable.~~ In such case the Contract Documents shall be construed, to the fullest extent permitted by law, to give effect to the parties' intentions and purposes in executing the Contract.

...

§ 1.4.1 In the case of inconsistency between Drawings and Specifications or within Contract Documents not clarified by Addenda, the better quality or greater quantity of Work shall be provided in accordance with the Architect's interpretation.

§ 1.5.1 The Architect and the Architect's consultants shall be deemed the authors and owners of their respective Instruments of Service, including the Drawings and Specifications, and retain all common law, statutory, and other reserved rights in their Instruments of Service, including copyrights. The Contractor, Subcontractors, sub-subcontractors, and suppliers shall not own or claim a copyright in the Instruments of Service. Submittal or distribution to meet official regulatory requirements or for other purposes in connection with the Project is not to be construed as publication in derogation of the Architect's or Architect's consultants' reserved rights. The Owner retains rights to the Instruments of Service pursuant to Article 7 of AIA Document B101-2017.

...

§ 1.5.3 The Architect shall furnish to the Contractor a version of the Instruments of Service in electronic form for the sole purpose of the construction of the Project for which the Instruments of Service were created.

PAGE 5

The parties shall agree upon ~~written~~ protocols governing the transmission and use ~~of, and reliance on,~~ of Instruments of Service or any other information or documentation in digital form. The parties may use AIA Document E203™–2013, Building Information Modeling and Digital Data Exhibit or other form, to establish the protocols for the development, use, transmission, and exchange of digital data.

...

Any use of, or reliance on, all or a portion of a building information model without agreement to ~~written~~ protocols governing the use of, and reliance on, the information contained in the model and without having those protocols set forth in AIA Document E203™–2013, Building Information Modeling and Digital Data Exhibit, and the requisite AIA Document G202™–2013, Project Building Information Modeling Protocol Form or other form, shall be at the using or relying party's sole risk and without liability to the other party and its contractors or consultants, the authors of, or contributors to, the building information model, and each of their agents and employees.

...

§ 2.1.1 The Owner is the person or entity identified as such in the Agreement and is referred to throughout the Contract Documents as if singular in number. The Owner shall designate in writing a representative who shall have express authority to bind the Owner with respect to all matters requiring the Owner's approval or ~~authorization.~~ authorization in accordance with Owner's Delegation of Authority Policy, a copy of which will be provided at Contractor's request. Except as otherwise provided in Section 4.2.1, the Construction Manager and the Architect do not have such authority. The term "Owner" means the Owner or the Owner's authorized representative.

~~§ 2.1.2 The Owner shall furnish to the Contractor, within fifteen days after receipt of a written request, information necessary and relevant for the Contractor to evaluate, give notice of, or enforce mechanic's lien rights. Such information shall include a correct statement of the record legal title to the property on which the Project is located, usually referred to as the site, and the Owner's interest therein.~~

PAGE 6

Additions and Deletions Report for AIA Document A232 – 2019. Copyright © 1992, 2009, and 2019. All rights reserved. "The American Institute of Architects," "American Institute of Architects," "AIA," the AIA Logo, and "AIA Contract Documents" are trademarks of The American Institute of Architects. This document was produced at 11:44:04 CT on 02/03/2025 under Order No.4104251278 which expires on 03/15/2025, is not for resale, is licensed for one-time use only, and may only be used in accordance with the AIA Contract Documents® Terms of Service. To report copyright violations, e-mail docinfo@aiacontracts.com.
User Notes:
(1346523506)

§ 2.3.5 ~~The~~ If requested by the Contractor and reasonably required for the Project, the Owner shall furnish surveys describing physical characteristics, legal limitations and utility locations for the site of the Project, and a written legal description of the site. The Contractor ~~shall be entitled to rely on the accuracy of information furnished by the Owner but~~ shall exercise proper precautions relating to the safe performance of the Work.

§ 2.3.6 The Owner shall furnish information or services required of the Owner by the Contract Documents with reasonable promptness. The Owner shall also furnish any other information or services under the Owner's control and relevant to the Contractor's performance of the Work with reasonable promptness after receiving the Contractor's written request for such information or services. The Contractor is responsible for the timeliness of, or interference caused by, Subcontractors, Sub-subcontractors (of any tier), and others directly or indirectly under contract to the Contractor.

...

If the Contractor defaults or neglects to carry out the Work in accordance with the Contract Documents and fails within a ~~ten-day~~ three-business-day (3) period after receipt of notice from the Owner to commence and continue correction of such default or neglect with diligence and promptness, the Owner may, without prejudice to other remedies the Owner may have, correct such default or neglect. Such action by the Owner and amounts charged to the Contractor are both subject to review by the Construction Manager and prior approval of the Architect, and the Construction Manager or Architect may, pursuant to Section 9.5.1, withhold or nullify a Certificate for Payment in whole or in part, to the extent reasonably necessary to reimburse the Owner for the reasonable cost of correcting such deficiencies, including Owner's expenses and compensation for the Construction Manager's and Architect's and their respective consultants' additional services and expenses made necessary by such default, neglect, or failure. If current and future payments are not sufficient to cover such amounts, the Contractor shall pay the difference to the ~~Owner.~~ Owner within ten (10) days following written request for payment delivered by the Owner to the Contractor. If the Contractor disagrees with the actions of the Owner or the Architect, or the amounts claimed as costs to the Owner, the Contractor may file a Claim pursuant to Article 15.

PAGE 7

§ 3.1.3 The Contractor shall ~~not be relieved of its obligations to perform the Work in accordance with the Contract Documents either by activities or duties of the Construction Manager or Architect in their administration of the Contract, or by tests, inspections or approvals required or performed by persons or entities other than the Contractor.~~hire a professional utilities locator to investigate and verify all private utility locations prior to excavation and cutting into of existing Work. The Contractor is responsible for locating, terminating, and reinstallation of all private utilities. Private site utilities may not be in the Drawings and Project Manual and as such, verification of private utilities is the sole responsibility of the Contractor. Costs associated with moving and repairing of unknown and undocumented utilities will be by appropriate Change Order. The Contractor shall comply with Gopher State One Call, or other public utility service locator to locate all public utilities prior to any work on the site. This shall not relieve Contractor from obligations under Article 3.

§ 3.1.4 The Contractor shall not be relieved of its obligations to perform the Work in accordance with the Contract Documents either by activities or duties of the Construction Manager or Architect in their administration of the Contract, or by tests, inspections or approvals required or performed by persons or entities other than the Contractor.

...

§ 3.2.1 ~~Execution of the Contract by the Contractor is a representation that the Contractor has visited the site, become generally~~ The Contractor shall carefully study and compare the Contract Documents with each other and with information furnished by the Owner pursuant to Section 2.2.3, and shall immediately report to the Architect and Construction Manager errors, inconsistencies, or omissions discovered. The Contractor shall not be liable to the Owner or Architect for damage resulting from errors, inconsistencies, or omissions in the Contract Document unless the Contractor recognized such error, inconsistency, or omission and knowingly failed to report it to the Architect. If the Contractor performs any construction activity knowing or believing it involves a recognized error, inconsistency, or omission in the Contract Documents without such notice to the Architect, the Contractor shall assume full responsibility for such performance and shall bear the attributable costs for correction and shall bear responsibility for any additional costs, delays, and damages resulting from such failure to immediately report any such errors,

Additions and Deletions Report for AIA Document A232 – 2019. Copyright © 1992, 2009, and 2019. All rights reserved. "The American Institute of Architects," "American Institute of Architects," "AIA," the AIA Logo, and "AIA Contract Documents" are trademarks of The American Institute of Architects. This document was produced at 11:44:04 CT on 02/03/2025 under Order No.4104251278 which expires on 03/15/2025, is not for resale, is licensed for one-time use only, and may only be used in accordance with the AIA Contract Documents® Terms of Service. To report copyright violations, e-mail docinfo@aiacontracts.com.
User Notes:
(1346523506)

inconsistencies, or omissions which the Contractor may discover. By executing the Contract, the Contractor represents that the Contractor has reviewed and understands the Contract Documents, has visited the Site and is familiar with local conditions under which the Work is to be performed, ~~and correlated personal observations with requirements of the Contract Documents.~~has correlated personal observations with the requirements of the Contract Documents, and has notified the Architect of and obtained clarification of any discrepancies which have become apparent during the bidding or proposal period.

§ 3.2.1.1 The Contractor shall take field measurements and verify field conditions and shall carefully compare such field measurements and conditions and other information known to the Contractor with the Contract Documents before commencing activities. Errors, inconsistencies, or omissions discovered shall be reported to the Architect immediately in writing.

§ 3.2.1.2 The Contractor shall carefully study and compare the Contract Documents with existing conditions at the job site and shall immediately report in writing to the Architect any error, inconsistency, or omission which the Contractor may discover or any materials, systems, procedures, or methods of construction, either shown on the Drawings or specified, which the Contractor has reason to believe are incorrect, inadequate, obsolete, unsuitable for the purpose intended or which the Contractor has reason to believe would constitute or result in a violation of the Contractor's warranty under Section 3.5 or applicable law. The Contractor shall not proceed with any work in such areas until written instructions are received from the Architect.

§ 3.2.2 ~~Because the Contract Documents are complementary, the Contractor shall, before starting each portion of the Work, carefully study and compare the various Contract Documents relative to that portion of the Work, as well as the information furnished by the Owner pursuant to Section 2.3.5, shall take field measurements of any existing conditions related to that portion of the Work, and shall observe any conditions at the site affecting it. These obligations are for the purpose of facilitating coordination and construction by the Contractor and are not for the purpose of discovering errors, omissions, or inconsistencies in the Contract Documents; however, the Contractor shall promptly report to the Construction Manager and Architect any errors, inconsistencies or omissions discovered by or made known to the Contractor as a request for information submitted to the Construction Manager in such form as the Construction Manager and Architect may require. It is recognized that the Contractor's review is made in the Contractor's capacity as a contractor and not as a licensed design professional, unless otherwise specifically provided in the Contract Documents.~~The Contractor shall perform the Work in accordance with the Contract Documents and submittals accepted pursuant to Section 3.12.

§ 3.2.3 The ~~Contractor is not required to ascertain that the Contract Documents are in accordance with applicable laws, statutes, ordinances, codes, rules and regulations, or lawful orders of public authorities, but the Contractor shall promptly report to the Construction Manager and Architect any nonconformity discovered by or made known to the Contractor as a request for information submitted to Construction Manager in such form as the Construction Manager and Architect may require.~~Owner shall be entitled to deduct from the Contract Sum amounts paid to the Architect for the Architect to evaluate and respond to the Contractor's requests for interpretation or information where such information was available to the Contractor from a careful study and comparison of the Contract Documents, Filed Conditions, Owner Provided Information, Contractor Prepared Coordination Drawings, or prior Project Correspondence or Documentation.

Additions and Deletions Report for AIA Document A232 – 2019. Copyright © 1992, 2009, and 2019. All rights reserved. "The American Institute of Architects," "American Institute of Architects," "AIA," the AIA Logo, and "AIA Contract Documents" are trademarks of The American Institute of Architects. This document was produced at 11:44:04 CT on 02/03/2025 under Order No.4104251278 which expires on 03/15/2025, is not for resale, is licensed for one-time use only, and may only be used in accordance with the AIA Contract Documents® Terms of Service. To report copyright violations, e-mail docinfo@aiacontracts.com.
User Notes:
(1346523506)

§ 3.2.4 If the Contractor believes that ~~additional cost or time is involved because of clarifications or instructions the Architect issues in response to the Contractor's notices or requests for information pursuant to Sections 3.2.2 or 3.2.3, the Contractor shall submit Claims as provided in Article 15. If the Contractor fails to perform the obligations of Sections 3.2.2 or 3.2.3, the Contractor shall pay such costs and damages to the Owner, subject to section 15.1.7, as would have been avoided if the Contractor had performed such obligations. If the Contractor performs those obligations, the Contractor shall not be liable to the Owner or Architect for damages resulting from errors, inconsistencies or omissions in the Contract Documents, for differences between field measurements or conditions and the Contract Documents, or for nonconformities of the Contract Documents to applicable laws, statutes, ordinances, codes, rules and regulations, and lawful orders of public authorities.~~any portions of the Contract Documents do not comply with applicable laws, statutes, ordinances, building codes, and rules and regulations, or any orders by code enforcement officials or the Owner or its designees acting in the capacity of building code inspectors or Referenced Standards, the Contractor must promptly notify the Owner and the Architect of the non-compliance as provided in Section 3.2.6 and request direction before proceeding with the affected Work.

§ 3.2.5 The Contractor must promptly notify the Owner and the Architect in writing of any apparent errors, inconsistencies, omissions, ambiguities, construction impracticalities or code violations discovered as a result of the Contractor's review of the Contract Documents including any differences between actual and indicated dimensions, locations and descriptions, and must give the Owner and the Architect timely notice in writing of same and of any corrections, clarifications, additional Drawings or Specifications, or other information required to define the Work in greater detail or to permit the proper progress of the Work. The Contractor must provide similar notice with respect to any variance between its review of the Site and physical data and Site conditions observed.

§ 3.2.6 If the Contractor performs any Work involving an apparent error, inconsistency, ambiguity, construction impracticality, omission or code violation in the Contract Documents of which the Contractor is aware, or which could reasonably have been discovered by the review required by Section 3.2, without prompt written notice to the Owner and the Architect and request for correction, clarification or additional information, as appropriate, the Contractor does so at its own risk and expense and all Claims relating thereafter are specifically waived.

PAGE 8

§ 3.3.4 The Contractor shall at all times staff the Project adequately to allow the Project to be managed and completed in a timely and professional manner. The Contractor shall have competent supervision on the job during work hours and readily available at all times upon call.

§ 3.3.5 The Contractor shall at all times make reasonable provisions to protect any Work performed by any separate contractors, adjacent property, and the existing building (if any) from damage due to the Work or due to the weather.

§ 3.3.6 The Owner or its approved representative (heretofore referred to as Owner's Representative) shall have access to the Work site and all Work. No supervision or inspection by the Owner or the Owner's Representative, nor the authority to act, nor any other actions taken by the Owner's Representative shall relieve the Contractor of any of its obligations under the Contract Documents or give rise to any duty on the part of the Owner.

§ 3.3.7 The Contract shall take appropriate precautions to ensure that the Work does not materially disrupt any ongoing operation by the Owner at the Project (if any) except to the extent any such disruption is a necessary result of performing a particular portion of the Work, in which case the Contractor shall provide the Owner with reasonable advanced written notice and shall take all commercially reasonable measures to minimize the impact on the Owner and the Owner's operations.

§ 3.4.1 Unless otherwise provided in the Contract Documents, the Contractor shall provide and pay for labor, materials, equipment, tools, construction equipment and machinery, water, heat, utilities, transportation, and other facilities and services necessary for proper execution and completion of the Work, whether temporary or permanent and whether or not incorporated or to be incorporated in the Work. Should the Contract Documents require Work to be performed after regular working hours or should the Contractor elect to perform Work after regular working hours, the additional cost of such Work shall be borne by the Contractor.

PAGE 9

§ 3.4.4 The Contractor shall be responsible for all additional costs incurred to incorporate into the Project substitute materials, products, or equipment approved by Owner during the bidding period.

Additions and Deletions Report for AIA Document A232 – 2019. Copyright © 1992, 2009, and 2019. All rights reserved. "The American Institute of Architects," "American Institute of Architects," "AIA," the AIA Logo, and "AIA Contract Documents" are trademarks of The American Institute of Architects. This document was produced at 11:44:04 CT on 02/03/2025 under Order No.4104251278 which expires on 03/15/2025, is not for resale, is licensed for one-time use only, and may only be used in accordance with the AIA Contract Documents® Terms of Service. To report copyright violations, e-mail docinfo@aiacontracts.com.
User Notes:
(1346523506)

§ 3.4.5 In the event of a Change related to substitute or additional materials, and which shall comply with Article 7, the Contractor shall exercise reasonable efforts, consistent with the provisions of the Contract Documents to obtain the maximum available case discounts on all materials, provided that, in doing so, the Contractor shall not accept or use materials for incorporation into the Project which are of a type or quality not reasonably contemplated under the terms of the Contract Documents.

§ 3.4.6 After award of the Contract, a request for substitution of a material, product, or piece of equipment at no change in the Contract Sum will not be approved by the Owner or the Architect, unless the specified item is no longer manufactured, the specified item is unavailable as a result of an act of government such as a declaration of a national emergency, or delivery of the specified items is substantially delayed as a result of labor disputes affecting the manufacturer, unusual delay in transportation, or any other cause beyond control of the Contractor or a Subcontractor or material supplier which the Architect determines justified the delay. Requests will not be approved where the delay in delivery results from failure to promptly place subcontracts and material orders. Requests for substitution shall be submitted in writing to the Architect and shall clearly describe the proposed substitution, state the reason for the unavailability of a specified item and be accompanied by such additional data and information as may be necessary in the discretion of the Owner and the Architect to establish the acceptability of the proposed substitute.

§ 3.4.7 The Owner shall be entitled to deduct from the Contract Sum amounts paid to the Architect to evaluate the Contractor's proposed Substitutions and for changes made to the Contract Documents as a result of Owner's acceptance of such Substitutions.

PAGE 10

§ 3.5.2 All material, equipment, or other special warranties required by the Contract Documents shall be issued in the name of the Owner, or shall be transferable to the Owner, and shall commence in accordance with Section 9.8.4. The Contractor shall arrange for the Owner to have the benefit of and right to enforce all warranties by Subcontractors, Sub-subcontractors, suppliers, and manufacturers.

§ 3.5.3 Manufacturers' warranties and warranties by other shall not relieve the Contractor of any of its responsibilities.

§ 3.5.4 The Contractor's general warranty and any additional or special warranties are not limited by the Contractor's obligations to specifically correct defective or nonconforming Work as provided in Article 12, nor are they limited by any other remedies provided in the Contract Documents. The Contractor shall also be liable for any damage to property or persons (including death) including consequential and direct damages relating to any breach of the Contractor's general warranty or any additional or special warranties required by the Contract Documents.

§ 3.5.5 The Contractor must furnish all special warranties required by the Contract Documents to the Owner no later than Substantial Completion. The Owner may require additional special warranties in connection with the approval of "Or-Equals" or Substitutions, Allowance items, Work that is defective or nonconforming, or the acceptance of nonconforming Work pursuant to Article 12.

...

§ 3.7.1 Unless otherwise provided in the Contract Documents, the Owner, assisted by the Construction Manager, shall secure and pay for the building permit. The Contractor shall secure and pay for other permits, fees, licenses, and inspections by government agencies necessary for proper execution and completion of the Work that are customarily secured after execution of the Contract and legally required at the time bids are received or negotiations concluded. The Contractor shall be responsible for the Sewer Access (SAC) and Water Access (WAC) fees for the Project. The Contractor shall pay the SAC/WAC costs to the authorities having jurisdiction from the Allowance in the Base Bid for such charges as defined in the Construction Documents.

...

§ 3.7.3 If the Contractor performs Work knowing or believing it to be contrary to applicable laws, statutes, ordinances, building codes, rules and regulations, or lawful orders of public authorities, without such notice to the Architect and Owner, the Contractor shall assume ~~appropriate~~ full responsibility for such Work and shall bear the ~~costs attributable~~

Additions and Deletions Report for AIA Document A232 – 2019. Copyright © 1992, 2009, and 2019. All rights reserved. "The American Institute of Architects," "American Institute of Architects," "AIA," the AIA Logo, and "AIA Contract Documents" are trademarks of The American Institute of Architects. This document was produced at 11:44:04 CT on 02/03/2025 under Order No.4104251278 which expires on 03/15/2025, is not for resale, is licensed for one-time use only, and may only be used in accordance with the AIA Contract Documents® Terms of Service. To report copyright violations, e-mail docinfo@aiacontracts.com.
User Notes:
(1346523506)

~~to correction.~~attributable costs, delays, and damages resulting from such failure to immediately notify the Architect and Owner of any such violation..

§ 3.7.4 Concealed or Unknown Conditions. If the Contractor encounters conditions at the site that are (1) subsurface or otherwise concealed physical conditions that differ materially from those indicated in the Contract Documents or (2) unknown physical conditions of an unusual nature that differ materially from those ordinarily found to exist and generally recognized as inherent in construction activities of the character provided for in the Contract Documents, the Contractor shall promptly provide notice to the Owner, Construction Manager, and the Architect before conditions are disturbed and in no event later than ~~14~~ ten (10) days after first observance of the conditions. The Architect and Construction Manager will promptly investigate such conditions and, if the Architect, in consultation with the Construction Manager, determines that they differ materially and cause an increase or decrease in the Contractor's cost of, or time required for, performance of any part of the Work, will recommend that an equitable adjustment be made in the Contract Sum or Contract Time, or both. If the Architect, in consultation with the Construction Manager, determines that the conditions at the site are not materially different from those indicated in the Contract Documents and that no change in the terms of the Contract is justified, the Architect shall promptly notify the Owner, Construction Manager, and Contractor, stating the reasons. If the Owner or Contractor disputes the Architect's determination or recommendation, either party may submit a Claim as provided in Article 15.
PAGE 11

§ 3.9.1 The Contractor shall employ a competent superintendent and necessary assistants who shall be in attendance at the Project site during performance of the ~~Work.~~ Work, including that performed by all Subcontractors. The superintendent shall represent the Contractor, and communications given to the superintendent shall be as binding as if given to the Contractor. Important communications including and not limited to communications regarding design changes, alterations, substitutions, clarifications, cost changes, etc. shall be confirmed in writing by the Contractor. Other communications shall be similarly confirmed on written request in each case.

...

§ 3.9.3 The Contractor shall not employ a proposed superintendent or any other management personnel to whom the Owner, Construction Manager, or Architect has made reasonable and timely objection. The Contractor shall not change the superintendent without the Owner's consent, which shall not unreasonably be withheld or delayed.

§ 3.9.4 If requested by the Owner, the Contractor shall replace the superintendent at no additional cost to the Owner. No other change in this position shall be made without notice to and written consent of the Owner.

...

§ 3.10.1 The Contractor, promptly after being awarded the Contract, shall submit for the Owner's and Architect's information, and the Construction Manager's use in developing the Project schedule, a Contractor's construction schedule for the Work. The schedule shall contain detail appropriate for the Project, including (1) the date of commencement of the Work, interim schedule milestone dates, critical path schedule milestones, major construction milestones, including and not limited to Civil, Demolition, Structural, Mechanical, Electrical, and Plumbing, and the date of Substantial Completion; (2) an apportionment of the Work by construction activity; and (3) the time required for completion of each portion of the Work. The schedule shall provide for the orderly progression of the Work to completion and shall not exceed time limits current under the Contract Documents. The schedule shall be revised at appropriate intervals as required by the conditions of the Work and Project. The Contractor shall cooperate with the Construction Manager in scheduling and performing the Contractor's Work to avoid conflict with, and as to cause no delay in, the work or activities of other Contractors, or the construction or operations of the Owner's own forces or Separate Contractors.
PAGE 12

§ 3.10.4 The Contractor shall perform the Work in general accordance with the most recent schedules submitted to and accepted in writing by the Owner, Construction Manager, and Architect, and incorporated into the approved Project schedule.

...

Additions and Deletions Report for AIA Document A232 – 2019. Copyright © 1992, 2009, and 2019. All rights reserved. "The American Institute of Architects," "American Institute of Architects," "AIA," the AIA Logo, and "AIA Contract Documents" are trademarks of The American Institute of Architects. This document was produced at 11:44:04 CT on 02/03/2025 under Order No.4104251278 which expires on 03/15/2025, is not for resale, is licensed for one-time use only, and may only be used in accordance with the AIA Contract Documents® Terms of Service. To report copyright violations, e-mail docinfo@aiacontracts.com.
User Notes:
(1346523506)

~~The Contractor shall make available, at the Project site, the Contract Documents, including Change Orders, Construction Change Directives, and other Modifications, in good order and marked currently to indicate field changes and selections made during construction, and the approved Shop Drawings, Product Data, Samples, and similar required submittals. These shall be in electronic form or paper copy, available to the Construction Manager, Architect, and Owner, and delivered to the Construction Manager for submittal to the Owner upon completion of the Work as a record of the Work as constructed.~~ § 3.11.1 The Contractor shall make available, at the Project site, one record copy of the Contract Documents, including Change Orders, Construction Change Directives, and other Modifications, in good order and updated daily to indicate field changes and selections made during construction, and in addition accepted and approved Shop Drawings, Product Data, Samples, and similar required submittals. These shall be in electronic form or paper copy, available to the Construction Manager, Architect, and Owner as required to complete routine inspections by Architect, Construction Manager and Owner prior to any approval of payments to the Contractor, and delivered to the Construction Manager for submittal to the Owner upon completion of the Work. The Architect and Contractor must verify that all "as-built" Drawings, Specifications, Addenda, Change Orders, and other Modifications are up-to-date before Contractor's Application for Payment is acceptable and before the Owner incurs any duty to pay Contractor in accordance with the Contract. The record documents shall be a separate set of documents labeled "Record Documents" and used only for record purposes and kept clean and undamaged.
§ 3.11.2 No review or receipt of such records by the Architect or Owner shall be considered a waiver of any deviation from the Contract Documents or approved shop drawings, or any way relieve the Contractor from its responsibility to perform the Work in accordance with the Contract Documents.
PAGE 13

§ 3.12.5 The Contractor shall review for compliance with the Contract Documents, approve, and submit to the Construction Manager, Shop Drawings, Product Data, Samples, and similar submittals required by the Contract Documents, in accordance with the Project submittal schedule approved by the Construction Manager and Architect or, in the absence of an approved Project submittal schedule, with reasonable promptness and in such sequence as to cause no delay in the Work or in the activities of other Contractors, Separate Contractors, or the Owner's own forces. The Contractor shall cooperate with the Construction Manager in the coordination of the Contractor's Shop Drawings, Product Data, Samples, and similar submittals with related documents submitted by other Contractors. The Contractor must provide the Owner and the Architect with copies of all submittals made to regulatory agencies.

...

§ 3.12.7 The Contractor shall perform no portion of the Work for which the Contract Documents require submittal and review of Shop Drawings, Product Data, Samples, or similar submittals, until the respective submittal has been reviewed and ~~approved by the Architect.~~accepted by the Architect. The Contractor must correct at its cost, and without any adjustment in Contract Time, any Work the correction of which is required due to the Contractor's failure to obtain approval of a submittal required to have been obtained prior to proceeding with the Work, including, but not limited to, correction of any conflicts in the Work resulting from such failure.

§ 3.12.8 The Work shall be in accordance with ~~approved~~ accepted submittals except that the Contractor shall not be relieved of responsibility for deviations from the requirements of the Contract Documents by the Architect's ~~approval~~ acceptance of Shop Drawings, Product Data, Samples, or similar submittals, unless the Contractor has specifically notified the Construction Manager and Architect of such deviation at the time of submittal and (1) the Architect has given written ~~approval~~ acceptance to the specific deviation as a minor change in the Work, or (2) a Change Order or Construction Change Directive has been issued authorizing the deviation. The Contractor shall not be relieved of responsibility for errors or omissions in Shop Drawings, Product Data, Samples, or similar submittals, by the Architect's ~~approval~~ acceptance thereof.

§ 3.12.9 The Contractor shall direct specific attention, in writing or on resubmitted Shop Drawings, Product Data, Samples, or similar submittals, to revisions other than those requested by the Construction Manager and Architect on previous submittals. In the absence of such notice, the Architect's ~~approval~~ acceptance of a resubmission shall not apply to such revisions.
PAGE 14

§ 3.13.3 Except as may be specifically provided in the Contract Documents, the Contractor shall provide all necessary temporary facilities, including power, water, sanitation, scaffolding, storage, and security. If Owner makes any such

Additions and Deletions Report for AIA Document A232 – 2019. Copyright © 1992, 2009, and 2019. All rights reserved. "The American Institute of Architects," "American Institute of Architects," "AIA," the AIA Logo, and "AIA Contract Documents" are trademarks of The American Institute of Architects. This document was produced at 11:44:04 CT on 02/03/2025 under Order No.4104251278 which expires on 03/15/2025, is not for resale, is licensed for one-time use only, and may only be used in accordance with the AIA Contract Documents® Terms of Service. To report copyright violations, e-mail docinfo@aiacontracts.com.
User Notes:
(1346523506)

facilities available to Contractor, it is without representation or warranty as to their adequacy for Contractor's use, and Contractor shall indemnify, defend, and hold Owner harmless from and against any claims arising out of Contractor's use of such facilities.

...

§ 3.14.2 The Contractor shall not damage or endanger a portion of the Work or fully or partially completed construction of the Owner, Separate Contractors, or of other Contractors by cutting, patching, or otherwise altering such construction, or by excavation. The Contractor shall not cut or otherwise alter construction by the Owner, Separate Contractors, or by other Contractors except with written consent of the Construction Manager, Owner, and such other Contractors or Separate Contractors. Consent shall not be unreasonably withheld. The Contractor shall hire a professional utilities locator to verify locations of all public and private utilities prior to initiating any cutting work. The Contractor shall not unreasonably withhold, from the Separate Contractors, other Contractors, or the Owner, its consent to cutting or otherwise altering the Work.

...

§ 3.15.1 The Contractor shall keep the premises and surrounding area continuously free from accumulation of waste materials and rubbish caused by operations under the Contract. At completion of the Work, the Contractor shall remove from and about the Project waste materials, rubbish, Contractor-generated waste materials, the Contractor's generated hazardous waste materials, the Contractor's tools, construction equipment, machinery, and surplus materials from and about the Project.

PAGE 15

§ 3.18.1 To the fullest extent permitted by law, the Contractor shall ~~indemnify~~ indemnify, defend and hold harmless the Owner, Construction Manager, Architect, Construction Manager's and Architect's consultants, and agents and employees of any of them from and against claims, damages, losses, and expenses, including but not limited to attorneys' fees, arising out of or resulting from performance of the Work, provided that such claim, damage, loss, or expense is attributable to bodily injury, sickness, disease or death, or to injury to or destruction of tangible property (other than the Work itself), but only to the extent caused by the negligent acts or omissions of the Contractor, a Subcontractor, anyone directly or indirectly employed by them, or anyone for whose acts they may be liable, regardless of whether or not such claim, damage, loss, or expense is caused in part by a party indemnified hereunder. Such obligation shall not be construed to negate, abridge, or reduce other rights or obligations of indemnity ~~that~~ which would otherwise exist as to a party or person described in this Section 3.18. The Contractor, furthermore, agrees to obtain, maintain, and pay for such general liability coverage and endorsements (including product and completed operations coverage) as will ensure the provisions of this Section 3.18.1. The Contractor agrees to reimburse the Owner, its agents and employees for all costs and disbursements, including attorneys' fees, paid or incurred to enforce the provisions of this Section 3.18.1.

...

§ 3.18.3 To the fullest extent permitted by law and without limiting any other indemnification obligations of the Contractor, except to the extent caused by the uncured failure of the Owner to make payment when due and owing, the Contractor shall indemnify and defend the Owner, its officers, directors, assigns, lenders, agents, and employees from any liens, charges (including attorneys' fees) or encumbrances (including but not limited to mechanic's and materialmen's liens or bond claims) arising out of or in connection with the performance of the Work by Contractor, its Subcontractors, or its material suppliers. Upon request of the Owner, the Contractor shall within sixty (60) days remove any liens filed against the Owner or its property. If the Contractor fails to do so, the Owner is authorized by the Contractor to remove or satisfy any such liens, and the Contractor shall pay to the Owner all costs and damages incurred by the Owner to do so, including attorneys' fees.

...

§ 4.2.1 The Construction Manager and Architect will provide administration of the Contract as described in the Contract Documents and will be the Owner's ~~representatives during construction until the date the Architect issues the final Certificate for Payment.~~ consultants (1) during construction; (2) until final payment is due; and (3) with the

Additions and Deletions Report for AIA Document A232 – 2019. Copyright © 1992, 2009, and 2019. All rights reserved. "The American Institute of Architects," "American Institute of Architects," "AIA," the AIA Logo, and "AIA Contract Documents" are trademarks of The American Institute of Architects. This document was produced at 11:44:04 CT on 02/03/2025 under Order No.4104251278 which expires on 03/15/2025, is not for resale, is licensed for one-time use only, and may only be used in accordance with the AIA Contract Documents® Terms of Service. To report copyright violations, e-mail docinfo@aiacontracts.com.
User Notes:
(1346523506)

Owner's concurrence, from time to time during the correction period described in Section 12.2. The Architect and Construction Manager will advise and consult with the Owner. The Construction Manager and Architect will have authority to act on behalf of the Owner only to the extent provided in the Contract ~~Documents.~~Documents, unless otherwise modified in writing in accordance with other provisions of the Contract.

§ 4.2.2 The Architect will visit the site at intervals appropriate to the stage of construction, or as otherwise agreed with the Owner, to become generally familiar with the progress and quality of the ~~portion of the Work completed,~~ Work completed, to endeavor to guard the Owner against defects and deficiencies in the Work, and to determine in general if the Work ~~observed~~ is being performed in a manner indicating that the Work, when ~~fully~~ completed, will be in accordance with the Contract Documents. However, the Architect will not be required to make exhaustive or continuous on-site inspections to check the quality or quantity of the Work. On the basis of the site visits, the Architect will keep the Owner and the Construction Manager reasonably informed about the progress and quality of the portion of the Work completed, and promptly report to the Owner and Construction Manager known deviations from the Contract Documents and defects and deficiencies observed in the Work.

§ 4.2.2.2 The Contractor shall reimburse the Owner for compensation paid to the Architect for additional site visits made necessary by fault, neglect, or request of the Contractor.
PAGE 16

§ 4.2.6 Communications. The Owner shall communicate with the Contractor and the Construction Manager's consultants through the Construction Manager about matters arising out of or relating to the Contract Documents. The Owner and Construction Manager shall include the Architect in all communications that relate to or affect the Architect's services or professional responsibilities. The Owner shall promptly notify the Architect of the substance of any direct communications between the Owner and the Construction Manager otherwise relating to the Project. Communications by and with the Architect's consultants shall be through the Architect. Communications by and with Subcontractors and suppliers shall be through the Contractor. Communications by and with other Contractors shall be through the Construction Manager. Communications by and with the Owner's own forces and Separate Contractors shall be through the ~~Owner.~~ Owner unless otherwise provided. The Contract Documents may specify other communication protocols. The Owner may require the Architect, Construction Manager and the Contractor to comply with Owner requirements in regards to public communications and site signage.

...

§ 4.2.8 The Architect and Construction Manager have authority to reject Work that does not conform to the Contract Documents, and will notify each other about the rejection. Whenever the Construction Manager considers it necessary or ~~advisable,~~ advisable for implementation of the intent of the Contract Documents, the Construction Manager will have authority to require additional inspection or testing of the Work in accordance with Sections 13.4.2 and 13.4.3, upon written authorization of the Owner, whether or not the Work is fabricated, installed or completed. The foregoing authority of the Construction Manager will be subject to the provisions of Sections 4.2.18 through 4.2.20 inclusive, with respect to interpretations and decisions of the Architect. However, neither the Architect's nor the Construction Manager's authority to act under this Section 4.2.8 nor a decision made by either of them in good faith either to exercise or not to exercise such authority shall give rise to a duty or responsibility of the Architect or the Construction Manager to the Contractor, Subcontractors, suppliers, their agents or employees, or other persons performing any of the Work.
PAGE 17

§ 4.2.11 The Architect ~~will~~ will, and the Owner may, review and approve, or take other appropriate action upon, the Contractor's submittals such as Shop Drawings, Product Data, and Samples, but only for the limited purpose of checking for conformance with information given and the design concept expressed in the Contract Documents. The Architect's ~~action will be taken in accordance with the submittal schedule approved by the Architect or, in the absence of an approved submittal schedule, with reasonable promptness~~ or Owner's action will be taken with such reasonable promptness as to cause no delay in the Work or in the activities of the Owner, Contractor or separate contractors, while allowing sufficient time in the Architect's professional judgment to permit adequate review. Upon the Architect's or the Owner's completed review, the Architect shall transmit its submittal review to the Construction Manager.
PAGE 18

Additions and Deletions Report for AIA Document A232 – 2019. Copyright © 1992, 2009, and 2019. All rights reserved. "The American Institute of Architects," "American Institute of Architects," "AIA," the AIA Logo, and "AIA Contract Documents" are trademarks of The American Institute of Architects. This document was produced at 11:44:04 CT on 02/03/2025 under Order No.4104251278 which expires on 03/15/2025, is not for resale, is licensed for one-time use only, and may only be used in accordance with the AIA Contract Documents® Terms of Service. To report copyright violations, e-mail docinfo@aiacontracts.com.
User Notes:
(1346523506)

§ 4.2.18 The Architect will interpret and decide matters concerning performance ~~under, and~~ under the requirements of, the Contract Documents on written request of the Construction Manager, Owner, or Contractor through the Construction Manager. The Architect's response to such requests will be made ~~in writing within any time limits agreed upon or otherwise with reasonable promptness.~~ with reasonable promptness and within any time limits agreed upon. If no agreement is made concerning the time within which interpretations required of the Architect shall be furnished in compliance with this Section 4.2.18, then delay shall not be recognized on account of failure by the Architect to furnish such interpretations until fifteen (15) days after written request is made to them.

§ 4.2.19 ~~Interpretations and decisions of the Architect will be consistent with the intent of, and reasonably inferable from, the Contract Documents and will be in writing or in the form of drawings. When making such interpretations and decisions, the Architect will endeavor to secure faithful performance by both Owner and Contractor, will not show partiality to either, and will not be liable for results of interpretations or decisions so rendered in good faith.~~Architect's decisions on matters relating to aesthetic effect will be final if consistent with the intent expressed in the Contract Documents.

§ 4.2.20 ~~The Architect's decisions on matters relating to aesthetic effect will be final if consistent with the intent expressed in the Contract Documents.~~Architect will review and respond to requests for information about the Contract Documents. The Architect's response to such requests will be made in writing within any time limits agreed upon or otherwise with reasonable promptness. If appropriate, the Architect will prepare and issue supplemental Drawings and Specifications in response to the requests for information.

~~**§ 4.2.21** The Construction Manager will receive and review requests for information from the Contractor, and forward each request for information to the Architect, with the Construction Manager's recommendation. The Architect will review and respond in writing, through the Construction Manager, to requests for information about the Contract Documents. The Construction Manager's recommendation and the Architect's response to each request will be made in writing within any time limits agreed upon or otherwise with reasonable promptness. If appropriate, the Architect will prepare and issue supplemental Drawings and Specifications in response to the requests for information.~~

...

§ 5.2.1 Unless otherwise stated in the Contract Documents, the Contractor, as soon as practicable after award of the Contract, shall notify in writing the Construction Manager, for review by the Owner, Construction Manager and Architect, of the persons or entities proposed for each principal portion of the Work, including those who are to furnish materials or equipment fabricated to a special design. Within 14 days of receipt of the information, the Construction Manager may notify the Contractor whether the Owner, the Construction Manager or the Architect (1) has reasonable objection to any such proposed person or entity or, (2) requires additional time for review. Failure of the Construction Manager to provide notice within the 14-day period shall constitute notice of no reasonable objection. The Contractor shall not employ any Subcontractor or use any material to which the Architect, Construction Manager or Owner may object. Prior to the employment of any Subcontractor, the Contractor must obtain the Owner's approval of such Subcontractor for the designated portion of the Work.

...

§ 5.2.3 If the Owner, Construction Manager or Architect has reasonable objection to a person or entity proposed by the Contractor, the Contractor shall propose another to whom the Owner, Construction Manager or Architect has no reasonable objection. ~~If the proposed but rejected Subcontractor was reasonably capable of performing the Work, the Contract Sum and Contract Time~~ The Contract Sum shall be increased or decreased by the ~~difference, if any,~~ difference in cost occasioned by such change, and an appropriate Change Order shall be ~~issued before commencement of the substitute Subcontractor's Work.~~ issued. However, no increase in the Contract Sum or Contract Time shall be allowed for such change unless the Contractor has acted promptly and responsively in submitting names as required. Notwithstanding the foregoing, the Contractor shall have a continuing duty to the Owner, Construction Manager and Architect to find and propose such persons or entities as shall not result in material increase in the Contract Sum, or a material decrease in the quality of Work contemplated under the Contract Documents.

Additions and Deletions Report for AIA Document A232 – 2019. Copyright © 1992, 2009, and 2019. All rights reserved. "The American Institute of Architects," "American Institute of Architects," "AIA," the AIA Logo, and "AIA Contract Documents" are trademarks of The American Institute of Architects. This document was produced at 11:44:04 CT on 02/03/2025 under Order No.4104251278 which expires on 03/15/2025, is not for resale, is licensed for one-time use only, and may only be used in accordance with the AIA Contract Documents® Terms of Service. To report copyright violations, e-mail docinfo@aiacontracts.com.
User Notes:
(1346523506)

§ 5.2.4 The Contractor shall not substitute a Subcontractor, person, or entity for one previously selected if the Owner, Construction Manager or Architect makes reasonable objection to such substitution. Any proposed substitution of a Subcontractor, person, or entity for one previously selected shall be made in a separate writing to the Owner, Construction Manager and Architect. No substitution shall be deemed approved/accepted without written confirmation from the Owner, Construction Manager and Architect. Neither acceptance of, nor objection to a Subcontractor or Sub-subcontractor, material supplier, or other person or organization by the Owner, Construction Manager and Architect shall limit the responsibility of the Contractor to furnish materials, products, equipment, and services in conformance with the requirements of the Contract Documents.
PAGE 19

~~By appropriate written agreement, the Contractor shall require each Subcontractor, to the extent of the Work to be performed by the Subcontractor, to be bound to the Contractor by terms of the Contract Documents, and to assume toward the Contractor all the obligations and responsibilities, including the responsibility for safety of the Subcontractor's Work, that the Contractor, by these Contract Documents, assumes toward the Owner, Construction Manager and Architect. Each subcontract agreement shall preserve and protect the rights of the Owner, Construction Manager and Architect under the Contract Documents with respect to the Work to be performed by the Subcontractor so that subcontracting thereof will not prejudice such rights, and shall allow to the Subcontractor, unless specifically provided otherwise in the subcontract agreement, the benefit of all rights, remedies, and redress against the Contractor that the Contractor, by the Contract Documents, has against the Owner. Where appropriate, the Contractor shall require each Subcontractor to enter into similar agreements with Sub-subcontractors. The Contractor shall make available to each proposed Subcontractor, prior to the execution of the subcontract agreement, copies of the Contract Documents to which the Subcontractor will be bound, and, upon written request of the Subcontractor, identify to the Subcontractor terms and conditions of the proposed subcontract agreement that may be at variance with the Contract Documents. Subcontractors will similarly make copies of applicable portions of such documents available to their respective proposed Sub-subcontractors.~~§ 5.3.1 By appropriate written agreement, the Contractor shall require each Subcontractor, to the extent of the Work to be performed by the Subcontractor, to be bound to the Contractor by terms of the Contract Documents, and to assume toward the Contractor all the obligations and responsibilities, including the responsibility for safety of the Subcontractor's Work, that the Contractor, by these Contract Documents, assumes toward the Owner, Construction Manager and Architect. Each subcontract agreement shall preserve and protect the rights of the Owner, Construction Manager and Architect under the Contract Documents with respect to the Work to be performed by the Subcontractor so that subcontracting thereof will not prejudice such rights, and shall allow to the Subcontractor, unless specifically provided otherwise in the subcontract agreement, the benefit of all rights, remedies, and redress against the Contractor that the Contractor, by the Contract Documents, has against the Owner. Where appropriate, the Contractor shall require each Subcontractor to enter into similar agreements with Sub-subcontractors. The Contractor shall make available to each proposed Subcontractor, prior to the execution of the subcontract agreement, copies of the Contract Documents to which the Subcontractor will be bound, and, upon written request of the Subcontractor, identify to the Subcontractor terms and conditions of the proposed subcontract agreement that may be at variance with the Contract Documents. Subcontractors shall similarly make copies of applicable portions of such documents available to their respective proposed Sub-subcontractors.

§ 5.3.2 The Contractor is responsible for the performance of, the actions of, the timeliness of, or interference caused by, Subcontractors, Sub-subcontractors (of any tier), and others directly or indirectly under contract to the Contractor.
PAGE 20

§ 6.2.2 If part of the Contractor's Work depends for proper execution or results upon construction or operations by the Owner's own forces, Separate Contractors or other Contractors, the Contractor shall, prior to proceeding with that portion of the Work, promptly notify the Construction Manager and Architect of apparent discrepancies or defects in the construction or operations by the Owner or Separate Contractor or other Contractors that would render it unsuitable for proper execution and results of the Contractor's Work. Failure of the Contractor to notify the Construction Manager and the Architect of apparent discrepancies or defects prior to proceeding with the Work shall constitute an acknowledgment that the Owner's or Separate Contractor's or other Contractors' completed or partially completed construction is fit and proper to receive the Contractor's Work. The Contractor shall not be responsible for discrepancies or defects in the construction or operations by the Owner or Separate Contractors or other Contractors that are not ~~apparent.~~reasonably discoverable.

§ 6.2.3 ~~The Contractor shall reimburse the Owner for costs the Owner incurs, including costs that are payable to a Separate Contractors or to other Contractors, because of the Contractor's delays, improperly timed activities or~~

Additions and Deletions Report for AIA Document A232 – 2019. Copyright © 1992, 2009, and 2019. All rights reserved. "The American Institute of Architects," "American Institute of Architects," "AIA," the AIA Logo, and "AIA Contract Documents" are trademarks of The American Institute of Architects. This document was produced at 11:44:04 CT on 02/03/2025 under Order No.4104251278 which expires on 03/15/2025, is not for resale, is licensed for one-time use only, and may only be used in accordance with the AIA Contract Documents® Terms of Service. To report copyright violations, e-mail docinfo@aiacontracts.com.
User Notes:
(1346523506)

~~defective construction. The Owner shall be responsible to the Contractor for costs the Contractor incurs because of delays, improperly timed activities, damage to the Work or defective construction by the Owner's own forces, Separate Contractors, or other Contractors.~~Costs caused by delays or by improperly timed activities or defective construction shall be borne by the party responsible therefor.

...

§ 6.2.5 ~~The Owner, Separate Contractors, and other Contractors shall have the same responsibilities for cutting and patching as are described for the Contractor in Section 3.14.~~Claims and other disputes and matters in question between the Contractor and a separate contractor shall be subject to the provisions of Article 15 provided the separate contractor has reciprocal obligations.

§ 6.2.6 The Owner, Separate Contractors, and other Contractors shall have the same responsibilities for cutting and patching as are described for the Contractor in Section 3.14.

...

If a dispute arises among the Contractor, Separate Contractors, other Contractors, and the Owner as to the responsibility under their respective contracts for maintaining the premises and surrounding area free from waste materials and ~~rubbish, the Owner may clean up and the Construction Manager, with notice to the Architect, will allocate the cost among those responsible.~~rubbish as described in Section 3.15, the Owner may clean up allocate the cost among those responsible as the Architect determines to be just..

...

§ 7.1.2 A Change Order shall be based upon agreement among the Owner, Construction Manager, Architect and Contractor. A Construction Change Directive requires agreement by the Owner, Construction Manager and Architect and may or may not be agreed to by the Contractor. ~~An order for a minor change in the Work may be issued by the Architect alone.~~

...

§ 7.1.4 The amount of credit to be allowed by the Contractor to the Owner for any deletion or change which results in a net decrease in the Contract Sum will be the amount of the actual net cost as confirmed by the Architect after consultation with the Owner and Construction Manager. When both additions and credits covering related Work or substitutions are involved in any one change, the allowance for both overhead and profit shall be figured on the basis of the net increase or decrease, if any, with respect to that change.

§ 7.1.5 In Section 7.3.6, the allowance for the combined overhead and profit included in the total cost to the Owner shall be based on the following schedule:

.1 For the Contractor, for Work performed by the Contractor's own forces, ten percent (10%) of the cost;

.2 For the Contractor, for Work performed by the Contractor's Subcontractor, five percent (5%) of the amount due the Subcontractor;

.3 For each Subcontractor or Sub-subcontractor involved for Work performed by the Subcontractor's or Sub-subcontractor's own forces, ten percent (10%) of the cost;

.4 For each Subcontractor for Work performed by the Subcontractor's Sub-subcontractor, five percent (5%) of the amount due the Subcontractor;

.5 Costs to which overhead and profit is to be applied shall be determined in accordance with Section 7.3.6;

.6 In order to facilitate checking of quotations for extras or credits, all proposals, expect those so minor that their propriety can be seen by inspection, shall be accompanied by a complete itemization of costs, including labor, materials and subcontracts. Labor and materials shall be itemized in the manner prescribed above. Where major cost items are subcontracts, they shall be itemized also. In no case will a change involving over $500 be approved without such itemization.

Additions and Deletions Report for AIA Document A232 – 2019. Copyright © 1992, 2009, and 2019. All rights reserved. "The American Institute of Architects," "American Institute of Architects," "AIA," the AIA Logo, and "AIA Contract Documents" are trademarks of The American Institute of Architects. This document was produced at 11:44:04 CT on 02/03/2025 under Order No.4104251278 which expires on 03/15/2025, is not for resale, is licensed for one-time use only, and may only be used in accordance with the AIA Contract Documents® Terms of Service. To report copyright violations, e-mail docinfo@aiacontracts.com.
User Notes:
(1346523506)

§ 7.2 Change Orders and Change Proposals

~~A Change Order is a written instrument prepared by the Construction Manager and signed by the Owner, Construction Manager, Architect, and Contractor, stating their agreement upon all of the following:~~**§ 7.2.1** A Change Order is a written instrument prepared by the Construction Manager and signed by the Owner, Construction Manager, Architect, and Contractor, stating their agreement upon all of the following:

PAGE 21

.3 The extent of the adjustment, if any, in the Contract Time.

§ 7.2.2 Change Order shall be prepared on AIA Document G731.

§ 7.2.3 The Contractor must submit Change Proposals covering a contemplated Change Order within ten (10) days after request of the Owner, or the Architect or within ten (10) days of the event, or Contractor's discovery of a condition, whichever is earlier, giving rise to the Contractor's claim for a change in the Contract Sum or Contract Time. No increase in the Contract Sum or extension of the Contract Time will be allowed the Contractor for the cost or time involved in making Change Proposals. Change Proposals will define or confirm in detail the Work which is proposed to be added, deleted, or changed and must include any adjustment which the Contractor believes to be necessary in (i) the Contract Sum, or (ii) the Contract Time. Any proposed adjustment must include detailed documentation including, but not limited to: cost, properly itemized and supported by sufficient substantiating data to permit evaluation including cost of labor, materials, supplies and equipment, rental cost of machinery and equipment, additional bond cost, plus a fixed fee for profit and overhead (which includes office overhead and Site-specific overhead and general conditions) of ten percent (10%) if the Work is performed by the Contractor, or five percent (5%) if the Work is performed by a Subcontractor or Sub-subcontractor. The Subcontractor's or Sub-subcontractor's overhead and profit in turn must not exceed a total aggregate of ten percent (10%). Change Proposals will be binding upon the Contractor and may be accepted or rejected by the Owner in its discretion. The Owner may, at its option, instruct the Contractor through a Construction Change Directive to proceed with the Work involved in the Change Proposal in accordance with Section 7.3 without accepting the Change Proposal in its entirety.

§ 7.2.4 If the Owner determines that a Change Proposal is appropriate, the Architect will prepare and submit a request for a Change Order or Contract Amendment providing for an appropriate adjustment in the Contract Sum or Contract Time, or both, for further action by the Owner. No such change is effective until the Owner and Architect sign the Change Order.

PAGE 22

§ 7.3.4 If the Contractor does not respond promptly or disagrees with the method for adjustment in the Contract Sum, the Owner and the Construction Manager shall determine the adjustment on the basis of reasonable expenditures and savings of those performing the Work attributable to the change, including, in case of an increase in the Contract Sum, an amount for overhead and profit as set forth in the Agreement, or if no such amount is set forth in the Agreement, a reasonable amount. In such case, and also under Section 7.3.3.3, the Contractor shall keep and present, in such form as the Construction Manager may prescribe, an itemized accounting together with appropriate supporting data. Unless otherwise provided in the Contract Documents, costs for the purposes of this Section 7.3.4 shall be limited to the following:

...

.3 Rental costs of machinery and equipment, exclusive of hand tools, whether rented from the Contractor or ~~others;~~others (at rates approved by the Owner);

...

§ 7.3.7 A Construction Change Directive signed by the Contractor indicates the Contractor's agreement therewith, including adjustment in Contract Sum and Contract Time or the method for determining them. Such agreement shall be effective ~~immediately and shall be recorded as a Change Order.~~immediately.

...

Additions and Deletions Report for AIA Document A232 – 2019. Copyright © 1992, 2009, and 2019. All rights reserved. "The American Institute of Architects," "American Institute of Architects," "AIA," the AIA Logo, and "AIA Contract Documents" are trademarks of The American Institute of Architects. This document was produced at 11:44:04 CT on 02/03/2025 under Order No.4104251278 which expires on 03/15/2025, is not for resale, is licensed for one-time use only, and may only be used in accordance with the AIA Contract Documents® Terms of Service. To report copyright violations, e-mail docinfo@aiacontracts.com.
User Notes:
(1346523506)

§ 7.3.9 Pending final determination of the total cost of a Construction Change Directive to the Owner, the Contractor may request payment for Work completed under the Construction Change Directive in Applications for ~~Payment.~~ Payment up to and not exceeding $25,000. The Construction Manager and Architect will make an interim determination for purposes of monthly certification for payment for those costs and certify for payment the amount that the Construction Manager and Architect determine to be reasonably justified. The interim determination of cost shall adjust the Contract Sum on the same basis as a Change Order, subject to the right of either party to disagree and assert a Claim in accordance with Article 15.
PAGE 23

The Architect may order minor changes in the Work that are consistent with the intent of the Contract Documents and do not involve an adjustment in the Contract Sum or an extension of the Contract Time. The Architect's order for minor changes shall be in ~~writing.~~ writing and approved by the Owner. If the Contractor believes that the proposed minor change in the Work will affect the Contract Sum or Contract Time, the Contractor shall notify the Construction Manager and shall not proceed to implement the change in the Work. If the Contractor performs the Work set forth in the Architect's order for a minor change without prior notice to the Construction Manager that such change will affect the Contract Sum or Contract Time, the Contractor waives any adjustment to the Contract Sum or extension of the Contract Time.

...

§ 8.1.2 The date of commencement of the Work is the date established in the Agreement. The date shall not be postponed by the failure to act of the Contractor or of persons or entities for whom the Contractor is responsible.

...

§ 8.1.4 The term "day" ~~as used in the Contract Documents shall mean calendar day unless otherwise specifically defined.~~shall mean calendar day of 24 hours beginning at 12:00 midnight. Calendar days as stated in the Contract Documents, shall include all days of a seven (7) day week including Saturdays, Sundays, and holidays. The term "Milestone Date" is, in each instance, the date established in the Contract Documents for the Substantial completion of all or a designated portion of the Work.

...

§ 8.2.3 The Contractor shall proceed expeditiously with adequate forces and shall achieve Substantial Completion within the Contract ~~Time.~~Time and shall achieve specific contractual Milestone Dates (if any), Substantial Completion and final Completion within the time stated in the Contract Documents.

§ 8.2.4 Contractor understands and agrees that all Work must be performed in an orderly and closely coordinated sequence so that the dates for Substantial Completion, Final Completion, and Milestone Dates (if any) may be met by the Contractor.

§ 8.2.5 Timely final completion of the Project is of critical importance to the Owner. The Contractor agrees that it shall substantially complete all Work under the Contract documents within the time established herein and that it shall finally complete the Work in the detail required and in the time required by the Contract Documents.

§ 8.2.6 To the extent that the Contract Documents contain or provide for specific contractual Milestone Dates in addition to Final and Substantial Completion dates, such dates shall be adhered to and shall be the last acceptable dates for those milestones and completions, unless modified by the Owner.

§ 8.2.7 Notwithstanding anything to the contrary contained in the Contract Documents, in the event that any Contractor fails, or appears likely, in the reasonable opinion of the Owner and Construction Manager, to fail to complete a critical portion of their Work on time or to complete any dates for Substantial Completion, Final Completion, or Milestone Dates as evidenced by the latest update of the CPM Schedule Report, the Owner shall have the right to select and require Contractor's performance under any or all of the following operations:

.1 Require the Contractor to substantiate their capability to get back on schedule within two (2) days;

.2 Require the Contractor, at no additional cost to the Owner, to increase their work force, work overtime and/or extra shifts and do whatever else is required by the Owner until the Contractor gets

Additions and Deletions Report for AIA Document A232 – 2019. Copyright © 1992, 2009, and 2019. All rights reserved. "The American Institute of Architects," "American Institute of Architects," "AIA," the AIA Logo, and "AIA Contract Documents" are trademarks of The American Institute of Architects. This document was produced at 11:44:04 CT on 02/03/2025 under Order No.4104251278 which expires on 03/15/2025, is not for resale, is licensed for one-time use only, and may only be used in accordance with the AIA Contract Documents® Terms of Service. To report copyright violations, e-mail docinfo@aiacontracts.com.
User Notes:
(1346523506)

back on schedule as established by the CPM Schedule Report (including any updates thereto);

.3 Withhold progress payments or portions thereof until such time as the contractor returns to schedule, but only related to Substantial Completion or Final Completion;

.4 Contact or visit the factory, plant, or distribution center whose production or delivery schedule may be critical to the scheduled completion of a portion of the contract work and expedite such production delivery at Contractor's expense; or

.5 Require the Contractor to complete, in detail, and submit weekly a Short Interval Schedule (SIS) showing: (1) planning for the next two weeks; (2) work completed for the previous week; (3) sufficient detail to evaluate daily milestone (if any) and manpower/equipment loading, and shall identify/tie into the monthly updated CPM Schedule Report.

Any costs incurred by the Contractor in fulfilling the option(s) selected by the Owner shall be at the Contractor's expense.

PAGE 24

§ 8.3.1 If the Contractor is delayed at any time in the ~~commencement or~~ progress of the Work by (1) an act or neglect of the Owner, Architect, Construction Manager, or an employee of any of them, or of the Owner's own forces, Separate Contractors, or other Contractors; (2) by changes ordered in the Work; (3) by labor disputes, fire, unusual delay in deliveries, unavoidable casualties, adverse weather conditions documented in accordance with Section 15.1.6.2, or other causes beyond the Contractor's control; ~~(4) by delay authorized by the Owner pending mediation and binding dispute resolution; or (5)~~ or (4) by other causes that the Contractor asserts and the Architect, based on the recommendation of the Construction Manager, determines justify delay, then subject to the conditions hereinafter set forth, the Contract Time shall be extended by Change Order for such reasonable time as the Architect may determine. Requests for extensions of time for causes enumerated above will be considered by the Architect subject to the following:

.1 Only those conditions enumerated above over which the Contractor has no control will be considered. The burden of proof to substantiate the claim for an extension shall rest with the Contractor, including evidence that the cause was beyond their control. It shall be deemed the Contractor has control over the supply of labor, materials, equipment, methods, techniques, and over their Subcontractors and suppliers;

.2 In the event of Changes in the Work, any consideration for a time extension will be made only at the time of authorizing the changes, and no later than when the Change Order is prepared, and only if the Change Order significantly affects the time and progress of the entire Work. For changes which do not affect the entire Work, time extension may be granted only for the area, phase, unit, or element affected by the change, if due to a valid reason for a time extension;

.3 Any unusual delay in deliveries will not be considered unless it is solely due to transportation issues wholly outside of Contractor's, Subcontractor's, Sub-subcontractor's or Supplier's control. An extension of time will not be granted for delays in deliveries where said delivery was not properly scheduled or when orders were not promptly and properly placed;

.4 With respect to a claim for an extension of time as a result of climatic conditions, the Contractor shall recognize the location of the site and the existence, as normal, or variations from "average" conditions. Foul weather in itself will not be a valid reason for a time extension. Requests for time extensions because of delay resulting from weather extremes will not be considered unless a substantial variation from usual weather conditions occurs for a significant period of time, during phases of the Work when operation necessarily were suspended to a significant degree when they would otherwise have been in progress. In considering the time extension, the weather conditions both before and after the period in which the delay is claimed will be evaluated with credit given to Owner for unseasonably favorable weather;

.5 Delays resulting from a labor dispute will not result in a time extension of a longer period than the dispute, plus a reasonable time for mobilization if justified and necessary as approved by the Architect, and may be less depending on the impact of the dispute, including what operations were suspended or curtailed;

.6 No time extension will be granted as a result of improper scheduling or for failure to have shop drawings or samples submitted in ample time for review under a reasonable and agreed upon schedule; or

.7 Delays by Subcontractors or suppliers will not be considered justification for a time extension, except for the same valid reasons and conditions enumerated under Section 8.3.1.

Additions and Deletions Report for AIA Document A232 – 2019. Copyright © 1992, 2009, and 2019. All rights reserved. "The American Institute of Architects," "American Institute of Architects," "AIA," the AIA Logo, and "AIA Contract Documents" are trademarks of The American Institute of Architects. This document was produced at 11:44:04 CT on 02/03/2025 under Order No.4104251278 which expires on 03/15/2025, is not for resale, is licensed for one-time use only, and may only be used in accordance with the AIA Contract Documents® Terms of Service. To report copyright violations, e-mail docinfo@aiacontracts.com.
User Notes:
(1346523506)

PAGE 25

§ 8.3.4 The Contractor shall be responsible for all Owner incurred costs associated with a Contractor related to delay in completion of the Project. These costs may include, but are not limited to, Owner staff overtime, Consultant additional fees, additional testing, and/or additional rental or storage costs. A Change Order or Construction Change Directive will be issued to cover these costs. If a Change Order is not agreed to by the Contractor, the Owner, after presenting documentation to the Contractor, may deduct these amounts without a Change Order from the Contract Sum.

...

~~Where the Contract is based on a stipulated sum or Guaranteed Maximum Price, the Contractor shall submit a schedule of values to the Construction Manager, before the first Application for Payment, allocating the entire Contract Sum to the various portions of the Work. The schedule of values shall be~~ Before the first Application for Payment, the Contractor shall submit to the Architect and Construction Manager a schedule of values allocated to various portions of the Work, prepared in the form, and supported by the data to substantiate its accuracy, required by the Construction Manager and the Architect. ~~This~~ The schedule, unless objected to by the Construction Manager or Architect, shall be used as a basis for reviewing the Contractor's Applications for Payment. The Construction Manager shall forward to the Architect the Contractor's schedule of values. Any changes to the schedule of values shall be submitted to the Construction Manager and supported by such data to substantiate its accuracy as the Construction Manager and the Architect may require, and unless objected to by the Construction Manager or the Architect, shall be used as a basis for reviewing the Contractor's subsequent Applications for Payment. The Contractor, after receipt of Notice to Proceed, shall meet with the Owner, Construction Manager and the Architect for the purpose of reviewing the Project CPM Schedule and the Contract Schedule of Values. The Contractor shall develop a CPM Schedule for completing their portion of the Work, in conjunction with all other Contractors or Bid Packages, at the Pre-Construction Meeting(s). The Schedule of Values is to be broken down into specification sections and by labor and materials.

...

§ 9.3.1 At least fifteen days before the date established for each progress payment, the Contractor shall submit to the Construction Manager an itemized Application for Payment ~~prepared in accordance with the schedule of values, if required under Section 9.2, for completed portions of the Work. The application shall be notarized, if required,~~ for operations completed in accordance with the Schedule of Values. Such application shall be notarized and supported by all data substantiating the Contractor's right to payment that the Owner, Construction Manager or Architect require, such as copies of requisitions, and releases of waivers of lien from Subcontractors and ~~suppliers, and shall reflect retainage if provided for in the Contract Documents.~~material suppliers, and reflecting retainage if provided for elsewhere in the Contract Documents. The form of Application for Payment shall be a notarized AIA Document G732–2019, Application and Certificate for Payment, supported by AIA Document G703–1992, Continuation Sheet.

PAGE 26

§ 9.3.1.2 ~~Applications for Payment~~ Such applications shall not include requests for payment ~~for portions of the Work for which the~~ of amounts the Contractor does not intend to pay a Subcontractor ~~or supplier,~~ or supplier because of a dispute or other reason, unless such Work has been performed by others whom the Contractor intends to pay.

§ 9.3.1.3 Following certification of the Application for Payment by the Architect and Construction Manager, the Owner shall pay ninety-five percent (95%) of its value, retaining five percent (5%) until Final Completion.

§ 9.3.1.4 Contractor shall provide lien waivers for itself for the current payment application and for Subcontractors, Sub-subcontractors, and suppliers for the previous payment application before the Contractor has earned or has the right to receive payment for the specific items of work or materials covered by the lien waivers. All lien waivers shall be provided in the form required by the Owner. This Section 9.3.1.4 shall not limit other obligations of the Contractor contained elsewhere to provide lien waivers.

...

Additions and Deletions Report for AIA Document A232 – 2019. Copyright © 1992, 2009, and 2019. All rights reserved. "The American Institute of Architects," "American Institute of Architects," "AIA," the AIA Logo, and "AIA Contract Documents" are trademarks of The American Institute of Architects. This document was produced at 11:44:04 CT on 02/03/2025 under Order No.4104251278 which expires on 03/15/2025, is not for resale, is licensed for one-time use only, and may only be used in accordance with the AIA Contract Documents® Terms of Service. To report copyright violations, e-mail docinfo@aiacontracts.com.
User Notes:
(1346523506)

§ 9.3.4 In each Application for Payment, the Contractor shall certify as follows:

"That there are no known mechanics' or materialmen's liens or stop notice claims outstanding by the application or any of its subcontractors of any tier, or any of the applicant's or subcontractor's material suppliers, or laborers at the date of this application, that all due and payable bills with respect to the Work have been paid or are included in the amount requested in current application, and that, except for such bills, not paid by Owner, but so included, there is no known basis for the filing of any mechanics' or materialmen's liens or stop notice claims on the Work, and that waivers from Contractor, its subcontractors of any tier, or any of the applicant's or subcontractor's material suppliers and laborers have been obtained in such form as to constitute an effective waiver of liens or stop notice claims, under the laws of the State of Minnesota to the extent of payments made by Owner to Contractor."

Notwithstanding the foregoing Section 9.3.4, Contractor acknowledges its obligation to provide a Payment Bond in accordance with the Contract Documents, and that Contractor's failure to pay any of its Subcontractors, Sub-subcontractors, suppliers, or laborers will be resolved through a claim under the Payment Bond.

PAGE 28

§ 9.6.1 After the Architect has issued a Certificate for Payment or Project Certificate for Payment, the Owner shall make payment within thirty (30) days of receipt by Owner of Certificate of Payment in the manner and within the time provided in the Contract Documents, and shall so notify the Construction Manager and Architect.

§ 9.6.2 The Contractor shall pay each Subcontractor, no later than seven days after receipt of payment from the Owner, the amount to which the Subcontractor is entitled, reflecting percentages actually retained from payments to the Contractor on account of the Subcontractor's portion of the Work. The Contractor shall, by appropriate agreement with each Subcontractor, require each Subcontractor to make payments to Sub-subcontractors in a similar manner. Per Minnesota Statutes, Section 471.425, within ten (10) days of Contractor's receipt of payment from Owner, the Contractor must pay any Subcontractor for any undisputed services provided by the Subcontractor. The Contractor shall pay interest of one and one-half percent (1-1/2%) per month, or any part of a month, to the Subcontractor on any undisputed amount not paid on time to the subcontractor. The minimum monthly interest penalty payment for an unpaid balance of $100 or more is $10.00. For an unpaid balance of less than $100, the Contractor shall pay the actual interest penalty due to the Subcontractor. Contractor is advised that by reason of Minnesota Statutes, Section 471.425, subd. 4a, if a Subcontractor prevails in a civil action to collect interest penalties from a prime contractor, the Subcontractor must be awarded its costs and disbursements, including attorneys' fees incurred in bringing the action.

...

§ 9.6.5 The Contractor's payments to material and equipment suppliers shall be treated in a manner similar to that provided in Sections 9.6.2, 9.6.3 and 9.6.4.

PAGE 29

If the Construction Manager and Architect do not issue a Certificate for Payment or a Project Certificate for Payment, through no fault of the Contractor, within fourteen days after the Construction Manager's receipt of the Contractor's Application for Payment, or if the Owner does not pay the Contractor within ~~seven~~ thirty (30) days after the date established in the Contract Documents, the amount certified by the Construction Manager and Architect ~~or awarded by binding dispute resolution,~~ then the Contractor may, upon ~~seven~~ ten (10) additional days' notice to the Owner, Construction Manager and Architect, stop the Work until payment of the amount owing has been received. The Contract Time shall be extended appropriately and the Contract Sum shall be increased by the amount of the Contractor's reasonable costs of shutdown, delay and ~~start-up, plus interest as provided for in the Contract Documents.~~start-up which shall be accomplished as provided in Article 7.

...

§ 9.8.1 Substantial Completion is the stage in the progress of the Work when the Work or designated portion thereof is sufficiently complete in accordance with the Contract Documents so the Owner can occupy or utilize the Work for its intended ~~use.~~use and when the Architect issues a Certificate of Substantial Completion.

Additions and Deletions Report for AIA Document A232 – 2019. Copyright © 1992, 2009, and 2019. All rights reserved. "The American Institute of Architects," "American Institute of Architects," "AIA," the AIA Logo, and "AIA Contract Documents" are trademarks of The American Institute of Architects. This document was produced at 11:44:04 CT on 02/03/2025 under Order No.4104251278 which expires on 03/15/2025, is not for resale, is licensed for one-time use only, and may only be used in accordance with the AIA Contract Documents® Terms of Service. To report copyright violations, e-mail docinfo@aiacontracts.com.
User Notes:
(1346523506)

§ 9.8.2 When the Contractor considers that the Work, or a portion thereof which the Owner agrees to accept separately, is substantially complete, the Contractor shall notify the Construction Manager, and the Contractor and Construction Manager shall jointly prepare and submit to the Architect a comprehensive list of items to be completed or ~~corrected prior to final payment.~~ corrected. The Contractor shall proceed promptly to complete and correct items on the list. Failure to include an item on such list does not alter the responsibility of the Contractor to complete all Work in accordance with the Contract Documents. Upon receipt of the Contractor's list, the Architect, assisted by the Construction Manager, will make an inspection to determine whether the Work or designated portion thereof is substantially complete. If the Architect's inspection discloses any item, whether or not included on the Contractor's list, which is not in accordance with the requirements of the Contract documents, the Contractor shall, before issuance of the Certificate of Substantial Completion, complete or correct such item, upon notification by the Architect. The Contractor shall then submit a request for another inspection by the Architect, assisted by the Construction Manager, to determine Substantial Completion. When the Work or designated portion thereof is substantially complete, the Architect will prepare a Certificate of Substantial Completion which shall establish the date of Substantial Completion, shall establish responsibilities of the Owner and Contractor for security, maintenance, heat, utilities, damage to the Work and insurance, and shall fix the time within which the Contractor shall finish all items on the list accompanying the Certificate. Warranties required by the Contract Document shall commence on the date of Substantial Completion of the Work or designated portion thereof unless otherwise provided in the Certificate of Substantial Completion.

PAGE 30

§ 9.8.6 Upon Substantial completion of the Work or designated portion thereof and upon application by the Contractor and certification by the Architect, the Owner shall make payment, reflecting adjustment in retainage, pursuant to Minnesota Statutes, Section 15.72, for such Work or portion thereof as provided in the Contract Documents.

§ 9.8.7 The Architect, assisted by the Construction Manager, shall make one (1) inspection for Substantial Completion and Final Completion in accordance with the AIA Document B101–2017 Owner Architect Agreement. If additional inspections are required due to the Contractor's failure to complete previously listed corrective or uncompleted work, the Architect's expense for conducting such re-inspections and related time in processing, reviewing, and revision of requirements shall be charged to the Contractor and such payment shall be accomplished by a deductive Change Order to the Contractor.

...

§ 9.10.1 Upon completion of the Work, the Contractor shall forward to the Construction Manager a notice that the Work is ready for final inspection and acceptance, and shall also forward to the Construction Manager a final Contractor's Application for Payment. Upon receipt, the Construction Manager shall perform an inspection to confirm the completion of Work of the Contractor. The Construction Manager shall make recommendations to the Architect when the Work of all of the Contractors is ready for final inspection, and shall then forward the Contractors' notices and Application for Payment or Project Application for Payment, to the Architect, who will promptly make such inspection. When the Architect finds the Work acceptable under the Contract Documents and the Contract fully performed, the Construction Manager and Architect will promptly issue a final Certificate for Payment or Project Certificate for Payment stating that to the best of their knowledge, information and belief, and on the basis of their observations, on-site visits and inspections, the Work has been completed in accordance with the Contract Documents and that the entire balance found to be due the Contractor and noted in the final Certificate is due and payable. The Construction Manager's and Architect's final Certificate for Payment or Project Certificate for Payment will constitute a further representation that conditions listed in Section 9.10.2 as precedent to the Contractor's being entitled to final payment have been fulfilled.

§ 9.10.2 Neither final payment nor any remaining retained percentage shall become due until the Contractor submits to the Architect through the Construction Manager (1) an affidavit that payrolls, bills for materials and equipment, and other indebtedness connected with the Work for which the Owner or the Owner's property might be responsible or encumbered (less amounts withheld by Owner) have been paid or otherwise satisfied, (2) a certificate evidencing that insurance required by the Contract Documents to remain in force after final payment is currently in ~~effect,~~ effect and will not be cancelled or allowed to expire until at least (60) days' prior written notice has been given to the Owner, (3) a written statement that the Contractor knows of no reason that the insurance will not be renewable to cover the period required by the Contract Documents, (4) consent of surety, if any, to final payment (5) documentation of any special

Additions and Deletions Report for AIA Document A232 – 2019. Copyright © 1992, 2009, and 2019. All rights reserved. "The American Institute of Architects," "American Institute of Architects," "AIA," the AIA Logo, and "AIA Contract Documents" are trademarks of The American Institute of Architects. This document was produced at 11:44:04 CT on 02/03/2025 under Order No.4104251278 which expires on 03/15/2025, is not for resale, is licensed for one-time use only, and may only be used in accordance with the AIA Contract Documents® Terms of Service. To report copyright violations, e-mail docinfo@aiacontracts.com.
User Notes:
(1346523506)

warranties, such as manufacturers' warranties or specific Subcontractor warranties, ~~and (6), if required by the Owner,~~ including a summary listing all applicable warranties both standard and extended, itemized by specification section and included at the front of the Operation and Maintenance manuals, and (6) other data establishing payment or satisfaction of obligations, such as receipts and releases and waivers of liens, claims, security interests, or encumbrances arising out of the Contract, to the extent and in such form as may be designated by the Owner. If a Subcontractor refuses to furnish a release or waiver required by the Owner, the Contractor may furnish a bond satisfactory to the Owner to indemnify the Owner against such lien, claim, security interest, or encumbrance. If a lien, claim, security interest, or encumbrance remains unsatisfied after payments are made, the Contractor shall refund to the Owner all money that the Owner may be compelled to pay in discharging the lien, claim, security interest, or encumbrance, including all costs and reasonable attorneys' fees.

PAGE 31

§ 9.11 Damages for Delay

§ 9.11.1 The Contractor shall be responsible for damages incurred by the Owner and any other separate contractors for delay resulting from the Contractor's failure to complete the Work within the contract Time or resulting from the progress of the Work failing to substantially conform to the Project Construction Schedule. These damages are not included in liquidated damages and represent additional direct costs incurred by the Owner for the delay. These damages may include Owner incurred costs for temporary classrooms, temporary facilities, moving of programs, etc.

...

~~The Contractor shall be responsible for initiating, maintaining, and supervising all safety precautions and programs in connection with the performance of the Contract. The Contractor shall submit the Contractor's safety program to the Construction Manager for review and coordination with the safety programs of other Contractors. The Construction Manager's responsibilities for review and coordination of safety programs shall not extend to direct control over or charge of the acts or omissions of the Contractors, Subcontractors, agents or employees of the Contractors or Subcontractors, or any other persons performing portions of the Work and not directly employed by the Construction Manager.~~**§ 10.1.1** The Contractor shall be responsible for initiating, maintaining, and supervising all safety precautions and programs in connection with the performance of the Contract. The Contractor shall submit the Contractor's safety program to the Construction Manager for review and coordination with the safety programs of other Contractors. The Construction Manager's responsibilities for review and coordination of safety programs shall not extend to direct control over or charge of the acts or omissions of the Contractors, Subcontractors, agents or employees of the Contractors or Subcontractors, or any other persons performing portions of the Work and not directly employed by the Construction Manager.

§ 10.1.2 The Contractor shall comply with all applicable laws and regulations. Notwithstanding any language to the contrary, the Owner shall not have any responsibility for job site inspections or safety recommendations. Any inspections or observations by the Owner, Construction Manager or the Architect are solely for the benefit of the Owner and shall not create any duties or obligations to anyone else.

PAGE 32

If either party suffers injury or ~~damage~~ damages to person or property because of an act or omission of the other party, of any of the other party's employees or agents, or of others for whose acts such party is legally responsible, notice of the injury or damage, whether or not insured, shall be given to the other party within a reasonable time not exceeding ~~21~~ ten (10) days after ~~discovery.~~ first observance. The notice shall provide sufficient detail to enable the other party to investigate the matter. If a Claim for additional cost or time related to this Claim is to be asserted, it shall be filed as provided in Sections 15.1.4 and 15.1.5.

PAGE 33

§ 10.3.1 ~~The Contractor is responsible for compliance with any requirements included in the Contract Documents regarding hazardous materials or substances. If the Contractor encounters a hazardous material or substance not addressed in the Contract Documents and if reasonable precautions will be inadequate to prevent foreseeable bodily injury or death to persons resulting from a material or substance, including but not limited to asbestos or polychlorinated biphenyl (PCB), encountered on the site by the Contractor, the Contractor shall, upon recognizing the condition, immediately stop Work in the affected area and notify~~ In the event the Contractor encounters on the site material reasonably believed to be asbestos or polychlorinated biphenyl (PCB) which has not been rendered harmless,

Additions and Deletions Report for AIA Document A232 – 2019. Copyright © 1992, 2009, and 2019. All rights reserved. "The American Institute of Architects," "American Institute of Architects," "AIA," the AIA Logo, and "AIA Contract Documents" are trademarks of The American Institute of Architects. This document was produced at 11:44:04 CT on 02/03/2025 under Order No.4104251278 which expires on 03/15/2025, is not for resale, is licensed for one-time use only, and may only be used in accordance with the AIA Contract Documents® Terms of Service. To report copyright violations, e-mail docinfo@aiacontracts.com.
User Notes:
(1346523506)

the Contractor shall immediately stop Work in the area affected and report the condition to the Owner, Construction Manager and Architect ~~of the condition.~~in writing. The Work in the affected area shall not thereafter be resumed except by written agreement of the Owner and Contractor if in fact the material is asbestos or polychlorinated biphenyl (PCB) and has not been rendered harmless. The Work in the affected area shall be resumed in the absence of asbestos or polychlorinated biphenyl (PCB), or when it has been rendered harmless, by written agreement of the Owner and Contractor.

.1 Except where otherwise stated in the Contract Documents, no hazardous material work of any nature shall be performed by the Contractor pursuant to this Contract.

.2 The term "hazardous materials" includes, but is not limited to, asbestos, toxic chemicals, acids, alkalis, irritants, contaminants, or other pollutants, together with any other waste, material, substance, pollutants, or contaminant, all or a portion of which is or would be designated as hazardous waste or substance under applicable local, state, or federal laws, ordinances, codes, rules, or regulations.

§ 10.3.2 ~~Upon receipt of the Contractor's notice, the Owner shall obtain the services of a licensed laboratory to verify the presence or absence of the material or substance reported by the Contractor and, in the event such material or substance is found to be present, to cause it to be rendered harmless. Unless otherwise required by the Contract Documents, the Owner shall furnish in writing to the Contractor, Construction Manager and Architect the names and qualifications of persons or entities who are to perform tests verifying the presence or absence of the material or substance or who are to perform the task of removal or safe containment of the material or substance. The Contractor, the Construction Manager and the Architect will promptly reply to the Owner in writing stating whether or not any of them has reasonable objection to the persons or entities proposed by the Owner. If the Contractor, Construction Manager or Architect has an objection to a person or entity proposed by the Owner, the Owner shall propose another to whom the Contractor, the Construction Manager and the Architect have no reasonable objection. When the material or substance has been rendered harmless, Work in the affected area shall resume upon written agreement of the Owner and Contractor. By Change Order, the Contract Time shall be extended appropriately and the Contract Sum shall be increased by the amount of the Contractor's reasonable additional costs of shutdown, delay, and start-up.~~To the fullest extent permitted by law, the Owner shall indemnify and hold harmless the Contractor, Construction Manager, Architect, their consultants, and agents and employees of any of them from and against claims, damages, losses, and expenses, including but not limited to attorneys' fees, arising out of or resulting from performance of the Work on Owner's property if in fact the material is asbestos or polychlorinated biphenyl (PCB) and has not been rendered harmless, provided that such claim, damage, loss, or expense is attributable to bodily injury, sickness, disease or death, or to injury to or destruction of tangible property (other than the Work itself), including loss of use resulting therefrom, but only to the extent caused in whole or in part by negligent acts or omissions of the Owner, anyone directly or indirectly employed by the Owner, or anyone for whose acts the Owner may be liable, regardless of whether or not such claim, damage, loss, or expense is caused in part by a party indemnified hereunder. Such obligation shall not be construed to negate, abridge, or reduce other rights or obligations of indemnity which would otherwise exist as to a party or person described in this Subparagraph 10.3.2.

§ 10.3.3 ~~To the fullest extent permitted by law, the Owner shall indemnify and hold harmless the Contractor, Subcontractors, Construction Manager, Architect, their consultants, and agents and employees of any of them from and against claims, damages, losses, and expenses, including but not limited to attorneys' fees, arising out of or resulting from performance of the Work in the affected area if in fact the material or substance presents the risk of bodily injury or death as described in Section 10.3.1 and has not been rendered harmless, provided that such claim, damage, loss, or expense is attributable to bodily injury, sickness, disease or death, or to injury to or destruction of tangible property (other than the Work itself), except to the extent that such damage, loss, or expense is due to the fault or negligence of the party seeking indemnity.~~If reasonable precautions will be inadequate to prevent foreseeable bodily injury or death to persons resulting from a material or substance encountered on the site by the contractor, the Contractor shall, upon recognizing the condition, immediately stop Work on Owner's property and report the condition to the Owner, Construction Manager and Architect in writing. The Owner, Construction Manager, Contractor, and Architect shall then proceed in the same manner described in Subparagraph 10.3.1.

~~**§ 10.3.4** The Owner shall not be responsible under this Section 10.3 for hazardous materials or substances the Contractor brings to the site unless such materials or substances are required by the Contract Documents. The Owner shall be responsible for hazardous materials or substances required by the Contract Documents, except to the extent of the Contractor's fault or negligence in the use and handling of such materials or substances.~~

§ 10.3.5 The Contractor shall reimburse the Owner for the cost and expense the Owner incurs (1) for remediation of hazardous materials or substances the Contractor brings to the site and negligently handles, or (2) where the

Additions and Deletions Report for AIA Document A232 – 2019. Copyright © 1992, 2009, and 2019. All rights reserved. "The American Institute of Architects," "American Institute of Architects," "AIA," the AIA Logo, and "AIA Contract Documents" are trademarks of The American Institute of Architects. This document was produced at 11:44:04 CT on 02/03/2025 under Order No.4104251278 which expires on 03/15/2025, is not for resale, is licensed for one-time use only, and may only be used in accordance with the AIA Contract Documents® Terms of Service. To report copyright violations, e-mail docinfo@aiacontracts.com.
User Notes:
(1346523506)

Contractor fails to perform its obligations under Section 10.3.1, except to the extent that the cost and expense are due to the Owner's fault or negligence. Owner shall be responsible for obtaining the services of a licensed laboratory to verify a presence or absence of the material or substance reported by the Contractor and, in the event such material or substance is found to be present, to verify that it has been rendered harmless.

§ 10.3.6 ~~If, without negligence on the part of the Contractor, the Contractor is held liable by a government agency for the cost of remediation of a hazardous material or substance solely by reason of performing Work as required by the Contract Documents, the Owner shall reimburse the Contractor for all cost and expense thereby incurred.~~Regulations concerning the availability of information and employee training in the use and handling of "hazardous substances" and "harmful physical agents", as set forth in the Employee Right-to-Know Act of 1983, Minnesota Statutes, Sections 182.65 to 182.676 are incorporated herein by reference as if fully set forth herein.

§ 10.3.7 The Contractor shall furnish three Material Safety Data Sheets to the Owner for each material used in the Work that is classified by the Employee Right-to-Know Act of 1983 as a "hazardous substance" or a "harmful physical agent."

§ 10.3.8 The Contractor shall label, in generally accepted and/or standardized fashion, all containers on the work site containing "hazardous substances" or as "harmful physical agents." This shall include factory containers and all subsequent containers used in the Work.

PAGE 34

In an emergency affecting safety of persons or property, the Contractor shall ~~act, at the Contractor's discretion,~~ act to prevent threatened damage, injury, or loss. Additional compensation or extension of time claimed by the Contractor on account of an emergency shall be determined as provided in Article 15 and Article 7.

...

§ 11.1.1 The Contractor shall purchase and maintain insurance of the types and limits of liability, containing the endorsements, and subject to the terms and conditions, as described in the ~~Agreement~~ Agreement, in EXH-C Owner Insurance or elsewhere in the Contract Documents. The Contractor shall purchase and maintain the required insurance from an insurance company or insurance companies lawfully authorized to issue insurance in the jurisdiction where the Project is ~~located.~~ located and which carry a Best's rating of A- or higher or are otherwise acceptable to the Owner. The Owner, Construction Manager and Construction Manager's consultants, and the Architect and Architect's consultants, shall be named as additional insureds under the Contractor's commercial general liability policy or as otherwise described in the Contract Documents.

...

§ 11.1.3 Upon the request of any person or entity appearing to be a potential beneficiary of bonds covering payment of obligations arising under the Contract, the Contractor shall promptly furnish a copy of the bonds or shall authorize a copy to be furnished. The Contractor shall furnish Certificates of Insurance acceptable to the Owner which shall specifically set forth evidence of all coverage required by Article 11 and EXH-C Owner Insurance and shall be filed with the Owner and Construction Manager prior to commencement of the Work and thereafter upon renewal or replacement of each required policy of insurance.

The Contractor shall not allow insurance required by this Agreement to lapse, be canceled, reduced in limits or coverage, non-renewed, or materially changed or have restrictive modifications added during the life of this Agreement, including the periods of required coverage. The Contractor shall furnish to the Owner and Construction Manager copies of any endorsements that are subsequently issued amending coverage and limits.

If any of the foregoing insurance coverages are required to remain in force after final payment and are reasonably available, all additional certificates evidencing continuation of such coverage shall be submitted with the final Application for Payment. Information concerning reduction of coverage shall be furnished by the Contractor with reasonable promptness in accordance with the Contractor's information and belief.

§ 11.1.3.1 Acceptable insurance certificates are AIA Document G705, CICC of Minnesota Form 701, and/or ACORD form of the American Insurance Institute.

Additions and Deletions Report for AIA Document A232 – 2019. Copyright © 1992, 2009, and 2019. All rights reserved. "The American Institute of Architects," "American Institute of Architects," "AIA," the AIA Logo, and "AIA Contract Documents" are trademarks of The American Institute of Architects. This document was produced at 11:44:04 CT on 02/03/2025 under Order No.4104251278 which expires on 03/15/2025, is not for resale, is licensed for one-time use only, and may only be used in accordance with the AIA Contract Documents® Terms of Service. To report copyright violations, e-mail docinfo@aiacontracts.com.
User Notes:
(1346523506)

Failure of the Owner to collect certificates does not void the requirements to obtain insurance.

The acceptance of any certificate of insurance by the Owner shall not relieve or decrease the liability of the Contractor hereunder. It is to be understood the Owner, Construction Manager and Architect do not in any way represent that the insurance specified in these articles are sufficient or adequate to protect the Contractor's interest or liabilities, but are merely minimum requirements.

The Contractor shall furnish to the Owner copies of any endorsements that are subsequently issued amending coverage and limits.

§ 11.1.4 ~~Notice of Cancellation or Expiration of Contractor's Required Insurance.~~ ~~Within three (3) business days of the date the Contractor becomes aware of an impending or actual cancellation or expiration of any insurance required by the Contract Documents, the Contractor shall provide notice directly to the Owner, and separately to the Construction Manager, of such impending or actual cancellation or expiration. Upon receipt of notice from the Contractor, the Owner shall, unless the lapse in coverage arises from an act or omission of the Owner, have the right to stop the Work until the lapse in coverage has been cured by the procurement of replacement coverage by the Contractor. The furnishing of notice by the Contractor shall not relieve the Contractor of any contractual obligation to provide any required coverage.~~In the event the Contractor fails to procure or maintain any insurance coverage required under this Agreement, the Owner may purchase such coverage and deduct the cost thereof from any monies due to the Contractor, or terminate this Agreement under Paragraph 14.2. The Contractor shall be liable to the Owner for providing all coverage, defense, and payments that would have been provided by any insurance that the Contractor failed to procure and maintain as required by the Contract Documents.

§ 11.1.5 Compliance by the Contractor with the foregoing insurance requirements shall not relieve it from liability for amounts in excess of the limits of insurance.

§ 11.1.6 The Contractor and any of its Subcontractors, Sub-subcontractors, agents and employees, and any separate contractors described in Article 6, if any, and any of their subcontractors, sub-subcontractors, agents and employees shall waive any of their subrogation rights on their Workers Compensation Policy in favor of the Owner, Construction Manager and Architect. The policies shall provide such waivers of subrogation by endorsement or otherwise. A waiver of subrogation shall be effective as to a person or entity even though that person or entity would otherwise have a duty of indemnification, contractual, or otherwise, did not pay the insurance premium directly or indirectly, and whether or not the person or entity had an insurable interest.

PAGE 35

§ 11.2.1 The Owner shall purchase and maintain insurance of the types and limits of liability, containing the endorsements, and subject to the terms and conditions, as described in the Agreement or elsewhere in the Contract Documents. The Owner shall purchase and maintain the required insurance from an insurance company or insurance companies lawfully authorized to issue insurance in the jurisdiction where the Project is located. The Owner may self-insure and maintain the Owner's usual liability insurance. Optionally, the Owner may purchase and maintain other insurance for self-protection against claims which may arise from operations under the Contract. The Contractor shall not be responsible for purchasing and maintaining this optional Owner's liability insurance unless specifically required by the Contract Documents.

PAGE 36

~~§ 11.3.2~~ ~~If during the Project construction period the Owner insures properties, real or personal or both, at or adjacent to the site by property insurance under policies separate from those insuring the Project, or if after final payment property insurance is to be provided on the completed Project through a policy or policies other than those insuring the Project during the construction period, to the extent permissible by such policies, the Owner waives all rights in accordance with the terms of Section 11.3.1 for damages caused by fire or other causes of loss covered by this separate property insurance.~~

...

Additions and Deletions Report for AIA Document A232 – 2019. Copyright © 1992, 2009, and 2019. All rights reserved. "The American Institute of Architects," "American Institute of Architects," "AIA," the AIA Logo, and "AIA Contract Documents" are trademarks of The American Institute of Architects. This document was produced at 11:44:04 CT on 02/03/2025 under Order No.4104251278 which expires on 03/15/2025, is not for resale, is licensed for one-time use only, and may only be used in accordance with the AIA Contract Documents® Terms of Service. To report copyright violations, e-mail docinfo@aiacontracts.com.
User Notes:
(1346523506)

§ 11.5.2 Prior to settlement of an insured loss, the Owner shall notify the Contractor of the terms of the proposed settlement as well as the proposed allocation of the insurance proceeds. The Contractor shall have 14 days from receipt of notice to object to the proposed settlement or allocation of the proceeds. If the Contractor does not object, the Owner shall settle the loss and the Contractor shall be bound by the settlement and allocation. Upon receipt, the Owner shall ~~deposit the insurance proceeds in a separate account and~~ make the appropriate distributions. Thereafter, if no other agreement is made or the Owner does not terminate the Contract for convenience, the Owner and Contractor shall execute a Change Order for reconstruction of the damaged or destroyed Work in the amount allocated for that purpose. If the Contractor timely objects to either the terms of the proposed settlement or the allocation of the proceeds, the Owner may proceed to settle the insured loss, and any dispute between the Owner and Contractor arising out of the settlement or allocation of the proceeds shall be resolved pursuant to Article 15. Pending resolution of any dispute, the Owner may issue a Construction Change Directive for the reconstruction of the damaged or destroyed Work.

§ 11.6 Bonds

§ 11.6.1 Contractor shall furnish a Performance Bond and a Payment Bond to the Owner in the amount of one hundred percent (100%) of the Contract Sum and issued by a Surety Company authorized to do business in the State of Minnesota, rated "A" or better, and approved by the Owner. The Performance Bond shall be in accordance with Minnesota Statutory requirements, and shall be in the form included in the Project Manual. The Bonds shall allow for any additions or deductions to the Contract Sum.

§ 11.6.2 In order to be acceptable as a surety, Contractor's bonding company bust hold a "Certificate of Authority acceptable to the U.S. Treasury Department and be listed in the Department's current publication of "Bond Qualifiers" with underwriting limitations not less than ten percent (10%) above the Contract Sum.

§ 11.6.3 The surety of the Bonds shall be by a corporate surety company authorized to do business in the state in which Work is being performed under this Contract and acceptable to the Owner. The conditions of the bonds shall meet requirements of the statutes of the state where Work is being performed and all other applicable provisions of state law.

§ 11.6.4 The Contractor shall furnish two (2) originals of the Bonds to the Owner, with copies to the Architect and Construction Manager, within ten (10) days after notification of award and before execution of the Contract. Failure to do so shall constitute a violation of terms of the proposal and provide grounds for forfeiture of bid security.
PAGE 37

The Contractor shall promptly correct Work rejected by the Construction Manager or Architect or failing to conform to the requirements of the Contract Documents, discovered before Substantial Completion, and whether or not fabricated, installed or completed. ~~Costs~~ The Contractor shall bear costs of correcting such rejected Work, including additional testing and inspections, the cost of uncovering and replacement, and compensation for the Construction Manager's and Architect's services and expenses made necessary ~~thereby, shall be at the Contractor's expense.~~thereby.

...

~~**§ 12.2.2.1** In addition to the Contractor's obligations under Section 3.5, if, within one year after the date of Substantial Completion of the Work or designated portion thereof, or after the date for commencement of warranties established under Section 9.9.1, or by terms of any applicable special warranty required by the Contract Documents, any of the Work is found to be not in accordance with the requirements of the Contract Documents, the Contractor shall correct it promptly after receipt of notice from the Owner to do so, unless the Owner has previously given the Contractor a written acceptance of such condition. The Owner shall give such notice promptly after discovery of the condition. During the one-year period for correction of Work, if the Owner fails to notify the Contractor and give the Contractor an opportunity to make the correction, the Owner waives the rights to require correction by the Contractor and to make a claim for breach of warranty. If the Contractor fails to correct nonconforming Work within a reasonable time during that period after receipt of notice from the Owner, Construction Manager or Architect, the Owner may correct it in accordance with Section 2.5.~~

Additions and Deletions Report for AIA Document A232 – 2019. Copyright © 1992, 2009, and 2019. All rights reserved. "The American Institute of Architects," "American Institute of Architects," "AIA," the AIA Logo, and "AIA Contract Documents" are trademarks of The American Institute of Architects. This document was produced at 11:44:04 CT on 02/03/2025 under Order No.4104251278 which expires on 03/15/2025, is not for resale, is licensed for one-time use only, and may only be used in accordance with the AIA Contract Documents® Terms of Service. To report copyright violations, e-mail docinfo@aiacontracts.com.
User Notes:
(1346523506)

~~§ 12.2.2.2 The one-year period for correction of Work shall be extended with respect to portions of Work first performed after Substantial Completion by the period of time between Substantial Completion and the actual completion of that portion of the Work.~~

~~§ 12.2.2.3 The one-year period for correction of Work shall not be extended by corrective Work performed by the Contractor pursuant to this Section 12.2.~~

§ 12.2.2.1 If within one year after the date of Substantial Completion of the Work or designated portion thereof, or after the date for commencement of warranties established under Section 9.9.1, or by terms of any applicable special warranty required by the Contract Documents, any of the Work is found to be not in accordance with the requirements of the Contract Documents, the Contractor shall correct it promptly (and any other property damaged or removed in effecting the correction) after receipt of notice from the Owner, Construction Manager or Architect to do so, unless the Owner has previously given the Contractor a written acceptance of such condition. The Owner, Construction Manager or Architect shall give such notice promptly after discovery of the condition. This period of one year shall be extended with respect to portions of Work first performed after Substantial completion by the period of time between Substantial completion and the actual performance of the Work. This obligation under this Subparagraph 12.2.2.1 shall survive acceptance of the Work under the contract and termination of the Contract. The Owner, Construction Manager or Architect shall give such notice promptly after discovery of the condition. The expiration of the above one year or any other specified time period, or any other period prescribed by the law, shall not relieve the Contractor of the obligation form the expense to correct any latent defect in the work or deficiencies which are not readily ascertained, including but not limited to, defective materials and quality of work performed, defects attributable to material substitutions for special materials, substandard performance or otherwise not in compliance with the Contract Documents. Such latent defects or deficiencies shall be corrected as provided in this Paragraph 12.2. Following the correction or replacement of any of the Work, as above specified, the Contractor shall correct any defects or deficiencies in the corrected or replaced materials and workmanship which is found within one year after the date of correction or replacement.

§ 12.2.4 ~~The Contractor shall bear the cost of correcting destroyed or damaged construction of the Owner, Separate Contractors, or other Contractors, whether completed or partially completed, caused by the Contractor's correction or removal of Work that is not in accordance with the requirements of the Contract Documents.~~ If the Contractor fails to correct nonconforming Work within a reasonable time, the Owner may correct it in accordance with Paragraph 2.4. If the Contractor does not proceed with correction of such nonconforming Work within a reasonable time fixed by written notice from the Architect or Construction Manager, the Owner may correct or remove it and store the salvageable materials or equipment all at the Contractor's expense. If the Contractor does not pay costs of such removal and storage within ten (10) days after written notice, the Owner may upon ten (10) additional days' written notice sell such materials and equipment at auction or at private sale and shall account for the proceeds thereof, after deducting costs and damages that should have been borne by the Contractor, the Contract Sum shall be reduced by the deficiency. If payments then or thereafter due the Contractor are not sufficient to cover such amount, the Contractor shall pay the difference to the Owner.

§ 12.2.5 ~~Nothing contained in this Section 12.2 shall be construed to establish a period of limitation with respect to other obligations the Contractor has under the Contract Documents. Establishment of the one-year period for correction of Work as described in Section 12.2.2 relates only to the specific obligation of the Contractor to correct the Work, and has no relationship to the time within which the obligation to comply with the Contract Documents may be sought to be enforced, nor to the time within which proceedings may be commenced to establish the Contractor's liability with respect to the Contractor's obligations other than specifically to correct the Work.~~ The Contractor shall bear the cost of correcting destroyed or damaged construction whether completed or partially completed, of the Owner or separate contractors caused by the Contractor's correction or removal of Work which is not in accordance with the requirements of the Contract Documents.

§ 12.2.6 Nothing contained in this Section 12.2 shall be construed to establish a period of limitation with respect to other obligations the Contractor has under the Contract Documents. Establishment of the one-year period for correction of Work as described in Section 12.2.2 relates only to the specific obligation of the Contractor to correct the Work, and has no relationship to the time within which the obligation to comply with the Contract Documents may be sought to be enforced, nor to the time within which proceedings may be commenced to establish the Contractor's liability with respect to the Contractor's obligations other than specifically to correct the Work.

Additions and Deletions Report for AIA Document A232 – 2019. Copyright © 1992, 2009, and 2019. All rights reserved. "The American Institute of Architects," "American Institute of Architects," "AIA," the AIA Logo, and "AIA Contract Documents" are trademarks of The American Institute of Architects. This document was produced at 11:44:04 CT on 02/03/2025 under Order No.4104251278 which expires on 03/15/2025, is not for resale, is licensed for one-time use only, and may only be used in accordance with the AIA Contract Documents® Terms of Service. To report copyright violations, e-mail docinfo@aiacontracts.com.
User Notes:
(1346523506)

PAGE 38

§ 13.4.1 Tests, inspections, and approvals of portions of the Work shall be made as required by the Contract Documents and by applicable laws, statutes, ordinances, codes, rules, and regulations or lawful orders of public authorities. ~~Unless otherwise provided, the Contractor~~ The Owner, Construction Manager or Architect shall make arrangements for such tests, inspections, and approvals with an independent testing laboratory or entity acceptable to the Owner, or with the appropriate public ~~authority, and shall bear all related costs of tests, inspections, and approvals. The Contractor shall give the Construction Manager and Architect timely notice~~ authority. Timely notice shall be given to the Construction Manager and Architect of when and where tests and inspections are to be made so that the Construction Manager and Architect may ~~be present for~~ observe such procedures. The Owner shall bear costs of tests, inspections, or approvals that do not become requirements until after bids are received or negotiations concluded. The Owner shall directly arrange and pay for tests, inspections, or approvals where building codes or applicable laws or regulations so require.

§ 13.4.2 If the Construction Manager, Architect, Owner, or public authorities having jurisdiction determine that portions of the Work require additional testing, inspection, or approval not included under Section 13.4.1, the Construction Manager and Architect will, upon written authorization from the Owner, instruct the Contractor to make arrangements for such additional testing, inspection, or approval, by an entity acceptable to the Owner, and the Contractor shall give ~~timely~~ a minimum of two (2) working days' notice to the Construction Manager and Architect of when and where tests and inspections are to be made so that the Construction Manager and Architect may ~~be present for such procedures. Such~~ observe procedures. The Owner shall bear such costs, except as provided in Section ~~13.4.3, shall be at the Owner's expense.~~13.4.3.

PAGE 39

~~Payments due and unpaid under the Contract Documents shall bear interest from the date payment is due at the rate the parties agree upon in writing or, in the absence thereof, at the legal rate prevailing from time to time at the place where the Project is located.~~All payments to the Contractor shall be governed by the Prompt Payment of Local Government Bills, Minnesota Statutes, Section 471.125 ("Prompt Payment Act") and Article 5 of the A132–2019 Agreement on this Project.

§ 13.6 Non-Discrimination

§ 13.6.1 All contracts between the Owner and companies providing goods and services under the Contract Documents shall contain the following equal opportunity and civil right clause:

> "During the performance of this Agreement, the provider agrees to the following: No contractor, material supplier, vendor, or other person shall on the basis of sex, race, creed, color, religion, national origin, age, marital status, sexual orientation, or disability be excluded from full employment rights in, participation in, be denied the benefits of, or be otherwise subjected to discrimination under any program, service, or activity under the provisions of any and all applicable Federal and State laws against discrimination, including the Minnesota Human Rights Act and the Civil Rights Act of 1964."

Upon request, the Contractor shall furnish all information and reports required by the Owner, or by the rules and regulations of investigation to ascertain compliance with all applicable rules and regulations. The Contractor shall also comply with any applicable licensing requirements of the Minnesota Department of Human Services in employment of personnel.

The Contractor acknowledges that the violation of the above-stated paragraph is a misdemeanor pursuant to Minnesota Statutes, Section 181.59.

This Agreement may be cancelled or terminated by the Owner or any other person authorized to grant the contracts for employment under this Agreement, and all money due, or to become due under this Agreement may be forfeited for a second or any subsequent violation of the non-discriminatory terms stated above.

§ 13.6.2 During the completion of the work and all other services required by the Contract Documents, the Contractor agrees that no contractor, material supplier, vendor, or other person shall, on the basis of sex, race, creed, color, religion, national origin, age, marital status, sexual orientation, or disability be excluded from full employment rights in participation in, be denied the benefits of, or be otherwise subjected to discrimination under the provisions of any and all applicable Federal and State laws against discrimination, including the Minnesota Human Rights Act and the

Additions and Deletions Report for AIA Document A232 – 2019. Copyright © 1992, 2009, and 2019. All rights reserved. "The American Institute of Architects," "American Institute of Architects," "AIA," the AIA Logo, and "AIA Contract Documents" are trademarks of The American Institute of Architects. This document was produced at 11:44:04 CT on 02/03/2025 under Order No.4104251278 which expires on 03/15/2025, is not for resale, is licensed for one-time use only, and may only be used in accordance with the AIA Contract Documents® Terms of Service. To report copyright violations, e-mail docinfo@aiacontracts.com.
User Notes:
(1346523506)

Civil Rights Act of 1964. Upon request, the Architect, Construction Manager and Contractor shall furnish all information and reports required by the Owner, or by the rules and regulations of investigation to ascertain compliance with all applicable rules and regulations. The Contractor shall also comply with any applicable licensing requirements of the Minnesota Department of Human Services in employment of personnel.

Contractor acknowledges that the violation of the above-states paragraph is a misdemeanor pursuant to Minnesota Statutes Section 181.59.

The Contract Documents may be cancelled or terminated by the Owner or any other person authorized to grant the contracts for employment under this Agreement, and all money due, or to become due under the Agreement may be forfeited for a second or any subsequent violation of the non-discriminatory terms stated above.

§ 13.7 No action or failure to act by the Owner shall constitute a waiver of a right or duty afforded the Owner under the Contract Documents, nor shall such action or failure to act constitute approval of or acquiescence of the Owner in a breach of the Contract Documents, except as may be specifically agreed in writing. None of the approval of any Application for Payment, the making of any payment, the giving of any approval or consent, the use or occupancy of the Work, or any part thereof, the making of final payment, or any other action or inaction on the part of the Owner, Construction Manager or Architect shall constitute a waiver of claims by or rights of the Owner or an acceptance of any Work that is not in accordance with the Contract Documents. The Contractor shall not be relieved from its obligations to perform the Work in accordance with the Contract Documents either by the activities or duties of the representations of the Owner, Construction Manager or Architect, or by inspections, tests, or approvals required or performed by the Owner, Construction Manager or Architect or anyone else.

PAGE 40

§ 14.1.5 No Right to Stop Work for Non-Payment

The Contractor has no right to stop Work as a consequence of non-payment. In the event of any disagreement between the Contractor and Owner involving the Contractor's entitlement to payment, the Contractor's only remedy is to file a Claim in accordance with Article 15. The Contractor must diligently proceed with the Work pending resolution of the Claim. If, however, an Application for Payment has been approved for payment by the Owner, and the Owner fails to make payment within sixty (60) days of the approval for payment by the Owner, the Contractor may upon ten (10) days written notice to the Owner, stop work if payment is not made by the Owner within ten (10) days following the notice.

PAGE 41

§ 14.3.2 The Contract Sum and the Contract Time shall be adjusted for increases or decreases in the cost and time caused by suspension, delay, or interruption under Section 14.3.1. Adjustment of the Contract Sum shall include reasonable profit. No adjustment shall be made to the extent:

...

~~**§ 14.4.3** In case of such termination for the Owner's convenience, the Owner shall pay the Contractor for Work properly executed; costs incurred by reason of the termination, including costs attributable to termination of Subcontracts; and the termination fee, if any, set forth in the Agreement.~~

PAGE 42

§ 15.1.1 Definition. A Claim is a demand or assertion by ~~one of the parties~~ the Contractor seeking, as a matter of right, payment of money, a change in the Contract Time, or other relief with respect to the terms ~~of the Contract. The term "Claim" also includes other disputes and matters in question between the Owner and Contractor arising out~~ of ~~or relating to~~ the Contract. The responsibility to substantiate Claims shall rest with ~~the party making the Claim.~~ the Contractor. Nothing in this paragraph 15.1.1 is intended to apply to or in any way limit the Owner's right to make Claims related to or arising out of the Contract. This Section 15.1.1 does not require the Owner to file a Claim in order to impose liquidated damages in accordance with the Contract Documents.

...

Additions and Deletions Report for AIA Document A232 – 2019. Copyright © 1992, 2009, and 2019. All rights reserved. "The American Institute of Architects," "American Institute of Architects," "AIA," the AIA Logo, and "AIA Contract Documents" are trademarks of The American Institute of Architects. This document was produced at 11:44:04 CT on 02/03/2025 under Order No.4104251278 which expires on 03/15/2025, is not for resale, is licensed for one-time use only, and may only be used in accordance with the AIA Contract Documents® Terms of Service. To report copyright violations, e-mail docinfo@aiacontracts.com.
User Notes:
(1346523506)

§ 15.1.3.1 Claims by ~~either the Owner or~~ Contractor, where the condition giving rise to the Claim is first discovered prior to expiration of the period for correction of the Work set forth in Section 12.2.2, shall be initiated by written notice to the ~~other party~~ Owner and to the Initial Decision Maker with a copy sent to the Construction Manager and Architect, if the Architect is not serving as the Initial Decision Maker. Claims by ~~either party~~ the Contractor under this Section 15.1.3.1 shall be initiated within ~~21~~ ten (10) days after occurrence of the event giving rise to such Claim or within ~~21~~ ten (10) days after the ~~claimant~~ Contractor first recognizes the condition giving rise to the Claim, whichever is later. Any additional Claim made after and relating to the initial Claim has been implemented by Change Order will not be considered unless submitted in a timely manner. As a condition to making a claim for additional costs, the Contractor shall maintain and produce accurate records to substantiate all additional costs actually incurred. If a Claim for actual costs is approved, the Owner shall pay the Contractor actual costs incurred, plus either (a) ten percent (10%) for overhead and profit for work performed by the Contractor, or (b) five percent (5%) overhead and profit for work performed by a Subcontractor, as applicable.

§ 15.1.3.2 Claims by either the Owner or Contractor, where the condition giving rise to the Claim is first discovered after expiration of the period for correction of the Work set forth in Section 12.2.2, shall be initiated by written notice to the other party. In such event, no decision by the Initial Decision Maker is required.

...

§ 15.1.4.1 Pending final resolution of a Claim, except as otherwise agreed in writing or as provided in Section 9.7 and Article 14, the Contractor shall proceed diligently with performance of the Contract and the Owner shall continue to make payments in accordance with the Contract Documents. Subject to Paragraph 15.1.5, no such continuing performance by the Contractor, nor payment by the Owner shall be deemed a waiver of, or to otherwise impair any such Claim.

...

§ 15.1.6.1 If the Contractor wishes to make a Claim for ~~an~~ any increase in the Contract Time, notice as provided in Section 15.1.3 shall be given. The Contractor's Claim shall include an estimate of cost and of probable effect of delay on progress of the Work. In the case of a continuing delay only one Claim is necessary.
PAGE 43

~~**§ 15.1.7 Waiver of Claims for Consequential Damages.** The Contractor and Owner waive Claims against each other for consequential damages arising out of or relating to this Contract. This mutual waiver includes~~

~~.1 damages incurred by the Owner for rental expenses, for losses of use, income, profit, financing, business and reputation, and for loss of management or employee productivity or of the services of such persons; and~~

~~.2 damages incurred by the Contractor for principal office expenses including the compensation of personnel stationed there, for losses of financing, business and reputation, and for loss of profit except anticipated profit arising directly from the Work.~~

~~This mutual waiver is applicable, without limitation, to all consequential damages due to either party's termination in accordance with Article 14. Nothing contained in this Section 15.1.7 shall be deemed to preclude assessment of liquidated damages, when applicable, in accordance with the requirements of the Contract Documents.~~

...

§ 15.2.6 ~~Either party may file for mediation of an initial decision at any time, subject to the terms of Section 15.2.6.1.~~ In the event of a Claim against the Contractor, the Owner may, but is not obligated to notify the surety, if any, of the nature and amount of the Claim. If the Claim relates to a possibility of a Contractor's default, the Owner may, but is not obligated to notify the surety and initiate a Claim on the performance bond.

~~**§ 15.2.6.1** Either party may, within 30 days from the date of receipt of an initial decision, demand in writing that the other party file for mediation. If such a demand is made and the party receiving the demand fails to file for mediation~~

Additions and Deletions Report for AIA Document A232 – 2019. Copyright © 1992, 2009, and 2019. All rights reserved. "The American Institute of Architects," "American Institute of Architects," "AIA," the AIA Logo, and "AIA Contract Documents" are trademarks of The American Institute of Architects. This document was produced at 11:44:04 CT on 02/03/2025 under Order No.4104251278 which expires on 03/15/2025, is not for resale, is licensed for one-time use only, and may only be used in accordance with the AIA Contract Documents® Terms of Service. To report copyright violations, e-mail docinfo@aiacontracts.com.
User Notes:
(1346523506)

~~within 30 days of receipt thereof, then both parties waive their rights to mediate or pursue binding dispute resolution proceedings with respect to the initial decision.~~

~~§ 15.2.7 In the event of a Claim against the Contractor, the Owner may, but is not obligated to, notify the surety, if any, of the nature and amount of the Claim. If the Claim relates to a possibility of a Contractor's default, the Owner may, but is not obligated to, notify the surety and request the surety's assistance in resolving the controversy.~~

~~§ 15.2.8 If a Claim relates to or is the subject of a mechanic's lien, the party asserting such Claim may proceed in accordance with applicable law to comply with the lien notice or filing deadlines.~~

§ 15.3.1 ~~Claims, disputes, or other matters in controversy~~ Any claim, dispute or other matter in question or arising out of or related to the ~~Contract, except those waived as provided for in Sections 9.10.4, 9.10.5, and 15.1.7, shall be subject to mediation as a condition precedent to binding dispute resolution.~~Contract shall be subject to mediation. Mediation is not a condition precedent to commencing litigation, but if litigation is commenced before mediation is held, the Parties agree to mediate before any dispositive motions or trial.

§ 15.3.2 The parties shall ~~endeavor to resolve their Claims by mediation which, unless the parties mutually agree otherwise, shall be administered by the American Arbitration Association in accordance with its Construction Industry Mediation Procedures in effect on the date of the Agreement. A request for mediation shall be made in writing, delivered to the other party to the Contract, and filed with the person or entity administering the mediation. The request may be made concurrently with the filing of binding dispute resolution proceedings but, in such event, mediation shall proceed in advance of binding dispute resolution proceedings, which shall be stayed pending mediation for a period of 60 days from the date of filing, unless stayed for a longer period by agreement of the parties or court order. If an arbitration is stayed pursuant to this Section 15.3.2, the parties may nonetheless proceed to the selection of the arbitrator(s) and agree upon a schedule for later proceedings.~~share the mediator's fee and any filing fees equally. The mediation shall be held in the place where the Project is located unless another location is mutually agreed upon. Agreements reached in mediation and ratified by the Owner's Council shall be enforceable as settlement agreements in any court having jurisdiction thereof.

~~§ 15.3.3 Either party may, within 30 days from the date that mediation has been concluded without resolution of the dispute or 60 days after mediation has been demanded without resolution of the dispute, demand in writing that the other party file for binding dispute resolution. If such a demand is made and the party receiving the demand fails to file for binding dispute resolution within 60 days after receipt thereof, then both parties waive their rights to binding dispute resolution proceedings with respect to the initial decision.~~

~~§ 15.3.4 The parties shall share the mediator's fee and any filing fees equally. The mediation shall be held in the place where the Project is located, unless another location is mutually agreed upon. Agreements reached in mediation shall be enforceable as settlement agreements in any court having jurisdiction thereof.~~

~~§ 15.4 Arbitration~~

~~§ 15.4.1 If the parties have selected arbitration as the method for binding dispute resolution in the Agreement, any Claim subject to, but not resolved by, mediation shall be subject to arbitration which, unless the parties mutually agree otherwise, shall be administered by the American Arbitration Association in accordance with its Construction Industry Arbitration Rules in effect on the date of the Agreement. The Arbitration shall be conducted in the place where the Project is located, unless another location is mutually agreed upon. A demand for arbitration shall be made in writing, delivered to the other party to the Contract, and filed with the person or entity administering the arbitration. The party filing a notice of demand for arbitration must assert in the demand all Claims then known to that party on which arbitration is permitted to be demanded.~~

~~§ 15.4.1.1 A demand for arbitration shall be made no earlier than concurrently with the filing of a request for mediation, but in no event shall it be made after the date when the institution of legal or equitable proceedings based on the Claim would be barred by the applicable statute of limitations. For statute of limitations purposes, receipt of a written demand for arbitration by the person or entity administering the arbitration shall constitute the institution of legal or equitable proceedings based on the Claim.~~

Additions and Deletions Report for AIA Document A232 – 2019. Copyright © 1992, 2009, end 2019. All rights reserved. "The American Institute of Architects," "American Institute of Architects," "AIA," the AIA Logo, and "AIA Contract Documents" are trademarks of The American Institute of Architects. This document was produced at 11:44:04 CT on 02/03/2025 under Order No.4104251278 which expires on 03/15/2025, is not for resale, is licensed for one-time use only, and may only be used in accordance with the AIA Contract Documents® Terms of Service. To report copyright violations, e-mail docinfo@aiacontracts.com.
User Notes:
(1346523506)

~~§ 15.4.2 The award rendered by the arbitrator or arbitrators shall be final, and judgment may be entered upon it in accordance with applicable law in any court having jurisdiction thereof.~~

~~§ 15.4.3 The foregoing agreement to arbitrate and other agreements to arbitrate with an additional person or entity duly consented to by parties to the Agreement, shall be specifically enforceable under applicable law in any court having jurisdiction thereof.~~

~~**§ 15.4.4 Consolidation or Joinder**~~

~~§ 15.4.4.1 Subject to the rules of the American Arbitration Association or other applicable arbitration rules, either party may consolidate an arbitration conducted under this Agreement with any other arbitration to which it is a party provided that (1) the arbitration agreement governing the other arbitration permits consolidation, (2) the arbitrations to be consolidated substantially involve common questions of law or fact, and (3) the arbitrations employ materially similar procedural rules and methods for selecting arbitrator(s).~~

~~§ 15.4.4.2 Subject to the rules of the American Arbitration Association or other applicable arbitration rules, either party may include by joinder persons or entities substantially involved in a common question of law or fact whose presence is required if complete relief is to be accorded in arbitration, provided that the party sought to be joined consents in writing to such joinder. Consent to arbitration involving an additional person or entity shall not constitute consent to arbitration of any claim, dispute or other matter in question not described in the written consent.~~

~~§ 15.4.4.3 The Owner and Contractor grant to any person or entity made a party to an arbitration conducted under this Section 15.4, whether by joinder or consolidation, the same rights of joinder and consolidation as those of the Owner and Contractor under this Agreement.~~

Additions and Deletions Report for AIA Document A232 – 2019. Copyright © 1992, 2009, and 2019. All rights reserved. "The American Institute of Architects," "American Institute of Architects," "AIA," the AIA Logo, and "AIA Contract Documents" are trademarks of The American Institute of Architects. This document was produced at 11:44:04 CT on 02/03/2025 under Order No.4104251278 which expires on 03/15/2025, is not for resale, is licensed for one-time use only, and may only be used in accordance with the AIA Contract Documents® Terms of Service. To report copyright violations, e-mail docinfo@aiacontracts.com.
User Notes:
(1346523506)

Certification of Document's Authenticity

AIA® Document D401™ – 2003

I, , hereby certify, to the best of my knowledge, information and belief, that I created the attached final document simultaneously with its associated Additions and Deletions Report and this certification at 11:44:04 CT on 02/03/2025 under Order No. 4104251278 from AIA Contract Documents software and that in preparing the attached final document I made no changes to the original text of AIA® Document A232™ – 2019, General Conditions of the Contract for Construction, Construction Manager as Adviser Edition, other than those additions and deletions shown in the associated Additions and Deletions Report.

(Signed)

Curtis Hartog, Executive Director

(Title)

2/3/2025

(Dated)

AIA Document D401 – 2003. Copyright © 1992 and 2003. All rights reserved. "The American Institute of Architects," "American Institute of Architects," "AIA," the AIA Logo, and "AIA Contract Documents" are trademarks of The American Institute of Architects. This document was produced at 11:44:04 CT on 02/03/2025 under Order No.4104251278 which expires on 03/15/2025, is not for resale, is licensed for one-time use only, and may only be used in accordance with the AIA Contract Documents® Terms of Service. To report copyright violations, e-mail docinfo@aiacontracts.com.
User Notes:
(1346523506)

Exhibit B – Project Charter

FY21 North High School Renovations-Bid Pack 4

Work Scope 08-F Glass and Glazing

Description

Perform glass and glazing in accordance with Work Scope 08-F for the North High School Phase 4 renovations

Contract Sum

The Contract Sum shall be $358,900

Alternates

Item	Price	Status
Alt #1: Health Office	$4,360	rejected
Alt #2: Athletic and Counseling Offices	$54,590	rejected
Alt #3: Electrical panel replacements	$0	accepted
Alt #4: AHU-41 replacement	$0	accepted
Alt #5: Direct digital controls	$0	accepted

EXHIBIT C Owner Insurance

Insurance Requirements

1. CONSULTANT'S INSURANCE – to be used with AIA B101-2017, AIA C103-2015, or similar non-contractor consultants:
   The Consultant shall at its own expense maintain in effect at all times during the performance of the Work under the Agreement at least the following coverage and limits of insurance:

   a. Worker's Compensation and Employer's Liability Insurance

      i. Coverage A is statutory.

      ii. Coverage B
      $500,000 Each Accident
      $500,000 Each Employee
      $500,000 Policy Limit (Disease)

   b. Comprehensive General Liability Insurance *

General Aggregate	$1,000,000
Products/Completed Operations Aggregate	$1,000,000
Per Occurrence	$1,000,000
Medical Payments	$10,000

   * The Owner should be named as an additional insured for Comprehensive General Liability Insurance.

   c. Automobile Insurance

Per Occurrence	$1,000,000
PIP	Basic
Underinsured Motorist	$1,000,000
Uninsured Motorist	$1,000,000

   d. Professional Liability Insurance

      i. Per Claim $2,000,000

ii. For projects with an estimated construction Contract Sum of over $10,000,000 or major structural work an aggregate is required as follows:
Aggregate $4,000,000

e. Umbrella Liability Insurance

i. Per Occurrence $2,000,000

ii. For projects with an estimated construction Contract Sum of over $10,000,000 or major structural work an aggregate is required as follows:
Aggregate $2,000,000

f. Manned or Unmanned Aircraft Coverage (if used)

i. Per Claim $1,000,000

ii. Aggregate $1,000,000

For specialty consultants used for commissioning activities, studies, asbestos surveys and security, items A, B, C and F shall apply.

Special Asbestos Abatement Liability Insurance is required for Asbestos Abatement Contractors. The limits are $1,500,000 per claim, for liability arising from the encapsulation, removal, handling, storage, transportation, and disposal of asbestos-containing materials.

2. CONSULTANT'S OBLIGATIONS

Consultant shall not violate or knowingly permit any violation of any conditions or terms of the policies of insurance required to be carried under the terms hereof and shall endeavor to satisfy the requirements of the insurance companies issuing them. In the event Consultant neglects, refuses or fails to provide or maintain any of the insurance required to be carried under the Agreement, or if such insurance is canceled for any reason, the Owner or the Owner's lender(s) shall have the right, but not the duty, to procure or maintain the same.

In the event the Owner or the Owner's lender(s) do procure or maintain such insurance, the Owner or the Owner's lender(s) shall have, in additional to any and all other available remedies, the right to recover from the Consultant (including the right of set-off against sums otherwise due the Consultant) all of the costs associated with procuring or maintaining such insurance.

3. PROFESSIONAL LIABILITY INSURANCE

   a. Professional Liability Coverage of $2,000,000 shall be maintained for one (1) year from the date of Substantial Completion. If the Consultant discontinues its business and if directed by Owner in writing, Consultant shall purchase such insurance in such amount for an extended discovery period beyond the one (1) year after the date of Substantial Completion, with the premium cost to be a reimbursable expense paid by the Owner. The limit of liability for such policy may not be reduced below $2,000,000 without the Owner giving its prior, written consent. All policies of insurance that Consultant is required under the terms of this Exhibit C Owner's Insurance to secure and maintain shall bear the endorsement "Not to be canceled until sixty (60) calendar days after Owner has received a written notice from insurer as evidence by a return receipt of registered or certified mail."

   b. The Owner shall not be responsible for obtaining or paying premiums or other expenses in connection with insurance required to be carried under the Agreement or normally carried by the Consultant's consultants, and the obligation to obtain such insurance and to pay such premiums and other expenses shall be solely that of the Consultant.

   c. The Consultant shall bear all the costs of any and all deductible amounts under any insurance policies required to be carried under the Agreement and shall remain solely and fully liable for the full amount of any claim or item not compensated by insurance (to the extent that any amount resulted from damages that arose out of the Consultant's sole negligence.)

4. COVERAGE
   The coverage's referred to above are set forth in full in the respective policy forms, and the foregoing descriptions of such policies are not intended to be complete.

5. GENERALLY

   a. The Consultant thereby represents and warrants to the Owner that, as of the date of the execution of the Agreement, the Consultant is not aware of any claims or potential claims which have been made, filed or threatened against any of the insurance or for damages covered by any of the insurance required to be carried under the Agreement that would affect the Consultant's ability to provide the insurance coverage required by this agreement.

b. It is understood that the provisions in the Agreement requiring the Consultant to carry insurance shall not be construed as in any manner waiving or restricting the liability of the Consultant as to any obligations imposed under the Agreement, including, but not limited to, obligations imposed under the provisions of Article 11 of the AIA A201-2017 General Conditions.

Insurance requirements for Contractors

1. CONTRACTOR'S INSURANCE – to be used with AIA A101-2017
   The Contractor shall at its own expense maintain in effect at all times during the performance of the Work under the Agreement at least the following coverage and limits of insurance:

   a. Commercial General Liability

      i. General Aggregate $1,500,000

      ii. Products/Completed Operations Aggregate $1,500,000

      iii. Per Occurrence $1,500,000

      The Owner shall be named as additional insured for Commercial General Liability Insurance

   b. Automobile Insurance

      i. Per Occurrence $1,000,000

      ii. PIP Basic

      iii. Underinsured Motorist $1,000,000

      iv. Uninsured Motorist $1,000,000

   c. Workers Compensation

      i. Coverage A is statutory.

      ii. Coverage B $500,000 Each Accident

      iii. $500,000 Each Employee

d. Professional Liability (if the Contractor is hiring professionals)

   i. Per Claim $2,000,000

   For Projects with an estimated construction cost of over $10,000,000 or major structural work, additional Aggregate coverage of $4,000,000 is required.

e. Manned or Unmanned Aircraft Coverage (if used)

   i. Per Claim $1,000,000

   ii. Aggregate $1,000,000

f. Property Insurance

   i. Per Claim $1,000,000

   ii. Aggregate $1,000,000

   This insurance is only required for materials stored offsite and not incorporated into the project at delivery. For material stored on site, no additional insurance is required.

g. Builders “all risk” Insurance

   i. Per Claim $2,000,000

   ii. Aggregate $4,000,000

   This insurance is only required for additions exceeding $10,000,000. Renovations to existing schools are not required to have builders all risk insurance.

h. Umbrella Liability

   i. Aggregate limit $5,000,000

   This insurance is required only for projects larger than $10,000,000 in total construction costs.

Exhibit D – Project Schedule

FY21 North High School Renovations-Bid Pack 4 Work Scope 08-F Glass and Glazing

OP#:25-2512

Description

Perform glass and glazing in accordance with Work Scope 08-F for the North High School Phase 4 renovations.

Schedule

Start Construction: On or about March 2025 but within 5 days of notice to proceed as directed by the Construction Manager. Please refer to schedule provided in Specifications.
To be completed in 2025-June 2025 to August 2025
Base Bid Level 1 Area E
Base Bid Level 2 Area F, Area G, Area E
Area D Bathrooms March 2025 – May 2025 and September 2025 to December 2025.
Base Bid Level 2 Area E classrooms March 2025-May 2025
Base Bid Area Level 1 Area C – June 2026-August 2026
Base Bid Level 2 Area G – June 2026-August 2026
Bae Bid Level2 Area D – January 2026-August 2026
Alternate #3 – March 2025 through August 2026
Alternate #4 – June 2025-August 2025
Alternate #5 – June 2025-August 2026
Substantial Completion: August 21, 2026.

Major School Days
Recordkeeping Day – March 28, 2025
Spring Break – March 31 – April 4, 2025
Memorial Day – May 26, 2025
Last Day of School – June 6, 2025
Juneteenth – June 19, 2025
Independence Day – July 4, 2025
Last day for Staff – June 30, 2025
Labor Day – September 1, 2025
First Day of School – September 2, 2025

Rosh Hashanah – September 23, 2025
Yom Kippur – October 2, 2025
MEA – October 16-17, 2025
Recordkeeping Day – November 4, 2025
Thanksgiving – November 26-28, 2025
Winter Break – December 22, 2025 to January 2, 2026
Martin Luther King Day – January 19, 2026
Recordkeeping Day – January 23, 2026
Presidents Day – February 16, 2026
Professional Development – February 17, 2026
Eid al-Fitr – March 20, 2026
Recordkeeping Day – March 27, 2026
Memorial Day – May 25, 2026
Professional Development – May 26, 2026
Eid al Adha – May 27, 2026
Juneteenth – June 19, 2026
Independence Day – July 4, 2026
Labor Day – September 7, 2026
First day of School – September 8, 2026

Substantial Completion

The Work will be substantially complete on or before August 21, 2026

MINNEAPOLIS PUBLIC SCHOOLS

Capital Planning, Construction & Maintenance Department

Construction Contract Change Order Cover Sheet

		Request Date	7/16/2025
Project Name	MPS FY24 Multi-Site BAS Upgrades- Phase 1	Project Number	OP#25-2506
Contractor Name	Harris St. Paul, Inc.	Substantial Completion Date:	6/27/2025
Board Authorized Amount	$ 1,179,233.00	Board Authorized Date	11/12/2024
Original Contract Amount	$ 1,072,030.00	Contract Date:	11/18/2024
MAS #			

Summary of Change Orders

Change Order #1	$	22,085.00	additional devices, licensing, labor
Change Order #2	$	80,198.00	Air handling units work at FAIR
Change Order #3	$	-	
Change Order #4	$	-	
Change Order #5	$	-	
Change Order #6	$	-	
Change Order #7	$	-	
Change Order #8	$	-	
Change Order #9	$	-	
Change Order #10	$	-	
		Total of Change Orders	$ 102,283.00

AMOUNT OF THIS CHANGE ORDER #	**3**	**$ 125,762.65**

Total Amount of Change Orders to Date	**$ 102,283.00**
REVISED CONTRACT AMOUNT	**$ 1,300,075.65**
Revised Date of Substantial Completion	8/27/2025
Date of Requested Board Action	8/5/2025

Reviewed By: Jibriil Yusuf _____ Date: 7/15/2025
Manager, Planning, Design, and Construction

Approved By: _____ Date: _____
Executive Director, PDC

Reviewed by: _____ Date: _____
Director of Strategic Procurement

Approved By: _____ Date: _____
Senior Operations Officer

AIA® Document G701® – 2017

Change Order

PROJECT: *(Name and address)*	CONTRACT INFORMATION:	CHANGE ORDER INFORMATION:
MPS FY24 Multi-Site BAS Upgrades KFI Project #: 24-0428	Contract For: BAS Controls Date: January 25, 2025	Change Order Number: 03 Date: July 7, 2025
OWNER: *(Name and address)*	**ARCHITECT:** *(Name and address)*	**CONTRACTOR:** *(Name and address)*
Minneapolis Public Schools 1250 W Broadway Avenue Minneapolis, MN 55411-2533	KFI Engineers, PC 670 County Road B West St. Paul Saint Paul, MN 55113	Harris St Paul, Inc 8233 Solutions Center Chicago, IL 60677-8002

THE CONTRACT IS CHANGED AS FOLLOWS:
(Insert a detailed description of the change and, if applicable, attach or reference specific exhibits. Also include agreed upon adjustments attributable to executed Construction Change Directives.)
For purposes of this Change Order, the term "Architect" will be in reference to the project Engineer, KFI Engineers.

Pursuant to the Agreement between Owner and Architect dated January 25, 2025, the parties agree to the following Contract Sum change:

The original was	$ 1,072,030.00
The net change by previously authorized Change Orders	$ 102,283.00
The prior to this Change Order was	$ 1,174,313.00
The will be increased by this Change Order in the amount of	$ 125,762.65
The new including this Change Order will be	$ 1,300,075.65

The Contract Time will be unchanged by Zero (0) days.
The new date of Substantial Completion will be August 22, 2025

NOTE:

This Change Order does not include adjustments to the Contract Sum or Guaranteed Maximum Price, or the Contract Time, that have been authorized by Construction Change Directive until the cost and time have been agreed upon by both the Owner and Contractor, in which case a Change Order is executed to supersede the Construction Change Directive.

NOT VALID UNTIL SIGNED BY THE ARCHITECT, CONTRACTOR AND OWNER.

ARCHITECT *(Signature)*	CONTRACTOR *(Signature)*	OWNER *(Signature)*
R. Linder	Dan Schindeldecker Digitally signed by Dan Schindeldecker DN: C=US, E=dschindeldecker@harriscompany.com, O=Harris, OU=SRV/ BA, CN=Dan Schindeldecker Date: 2025.07.14 13:04:01-05'00'	
BY: Robert Linder, P.E., Vice President, Performance Group	Dan Schindeldecker Director, Projects	
(Printed name, title, and license number if required)	*(Printed name and title)*	*(Printed name and title)*
July 8, 2025	7/14/2025	
Date	*Date*	*Date*

AIA Document G701 – 2017. Copyright © 1979, 1987, 2000 , 2001 and 2017. All rights reserved. "The American Institute of Architects," "American Institute of Architects," "AIA," the AIA Logo, and "AIA Contract Documents" are trademarks of The American Institute of Architects. This document was produced at 11:41:08 EDT on 07/07/2025 under Subscription No.20250094626 which expires on 02/06/2026, is not for resale, is licensed for one-time use only, and may only be used in accordance with the AIA Contract Documents® Terms of Service. To report copyright violations, e-mail docinfo@aiacontracts.com.
User Notes: (668be60cc56f0084ceffb470)

909 MONTREAL CIRCLE
ST. PAUL, MN 55102

Pricing valid for 30 days

July 2, 2025

RE: MPS FY2025 BAS Upgrade FAIR School Modifications REV 2 (Pricing Break Out for 2 separate prices. The first price is for AHU 3, 4, and ERU 2. The second price is for the VAV boxes and project management. Table 2 with the break out pricing was added for this revision)

Please review the following scope of work and pricing listed below. This project will update the automation system for Air Handlers 3 & 4, Energy Recovery Unit 2, and fifty-one (51) VAV Boxes. This is only a partial upgrade of the building's automation system. This equipment will not be tied to the existing front end, until the completion of the remaining part of the building.

Valves and actuators will remain in place. Electronic to pneumatic transducers (E2P's) will be installed to control existing pneumatic actuators. ~~**Pricing to remove pneumatic actuators and install Belimo Linkage and Belimo actuators on 1/3, 2/3 and Cooling Valves for each of the two air handlers has been provided in this (REV 1) Proposal.**~~ Scope is not included in the change order.

Existing communication trunk will be tied back together to maintain communication on existing automation system. TAB Assistance is included to determine and set K-Factors for VAV Boxes. Hydronic and air balancing is not included, this will be provided by owner.

With the new JACE being added, graphics will be saved to the existing MPS Supervisor and points will be bound. This installation will be typical where the graphics will be on the server for the work listed below. This project, when complete, will not need to be part of the project of the remainder of the building.

Scope of Work

- Air Handlers 3 & 4
  - E2P transducers for actuators
    - OA, Min OA, return, exhaust, penthouse relief, face and bypass,
  - Supply and return air temperature sensors
  - Supply and return duct static safety switches
  - Supply and return air humidity sensors
  - Add Return Air CO2 Sensors
  - Building pressure sensor
  - Cooling coil supply and return temperature sensors (hydronic)
  - Controller and expansion IO cards
    - JACE Controller shared between the AHU's
    - JACE Sized for all new controllers being installed
  - **Existing air flow measuring stations to be incorporated to new control scheme**
- Energy Recovery Unit 2
  - E2P Transducers for actuators
    - OA and Exhaust
  - Duct temperature sensors (4 thus)
  - Duct static safety switches (4 thus)
  - Remote I/O card from new AHU JACE
- Variable Air Volume Boxes (51 thus)
  - Furnish new BACnet VAV Controller
    - Install new BACnet communication trunk wiring to each location
  - Furnish and install new discharge air temperature sensor
  - Furnish and install new space temperature sensor
- Check out
- Graphics
- Functional verification
- Project management

- Standard 1 year warranty on all materials and labor

Scope of Work	Pricing
MPS FAIR School	$215,514
Add for DDC Actuators in lieu of keeping pneumatic with EtoP's	Add $3,853*
Grand Total	**$219,367** Total for CO#2 and CO#3

REVISION 2 CHANGES

Scope of Work	Pricing Break Out
Air Handling Units 3, 4, and ERU 2	$80,198 CO#2
VAV Boxes and Project Management	$139,169 CO#3

Scope is not included in the change order 3.

***Damper actuators included in the line item add pricing are as follows:**
***Outdoor air, minimum outdoor air, return air, exhaust air, penthouse relief air, face and bypass**

****Valve linkages and actuators included are Air Handling Units 3 and 4**
***1/3 steam valve, 2/3 steam valve, and cooling coil valve**
***Cooling coil valve to have 1 linkage and 2 actuators to accommodate close off pressures of valves**

Scope is not included in the change order.

Exclusions

- Work with hazardous materials
- Premium / overtime hours
- Installation of valves / taps / wells / dampers
- Troubleshooting or repair of existing mechanical or control equipment
- Cutting / patching / core drilling / wall finish repair
- Fire alarm work
- Control or monitoring of fire / smoke / combination dampers.
- Line voltage wiring for control panels
- Lighting control
- Dampers
- Starters / disconnects / VFD's
- Computers / workstations / servers
- Upgrade of existing Automation software
- LEED requirements
- Liquidated damages
- CLIQ or specialized keys / locks
- Review of third-party programming / submittals / graphics

Sincerely,

Matt Barber
Account Executive
C: 612-751-8367
E: MBarber@harriscompany.com

Pricing Valid for 30 days

The following terms and conditions are incorporated into and a part of the agreement between Contractor and Customer (the "Agreement"):

1. Customer shall permit Contractor free and timely access to areas and equipment and allow Contractor to

start and stop the equipment as necessary to perform required services. All planned services under this Agreement will be performed during the Contractor's normal service hours.

2. Contractor warrants that the workmanship hereunder shall be free from defects for thirty (30) days from date of installation. This warranty shall not apply to equipment that has been repaired or altered by someone other than Contractor so as, in its judgment, to affect the same adversely, or equipment that has been subject to negligence, accident or damage by circumstances beyond Contractor's control, or improper operation, maintenance or storage, or other than normal use and service. If any replacement part or item of equipment proves defective, Contractor will extend to Customer the benefits of any warranty Contractor has received from the manufacturer. Removal and reinstallation of any equipment or materials repaired or replaced under a manufacturer's warranty will be at Customer's expense and at the rates in effect. CONTRACTOR MAKES NO OTHER WARRANTIES, EXCEPT AS DESCRIBED HEREIN, AND EXPRESSLY DISCLAIMS ALL OTHER WARRANTIES, WHETHER EXPRESS, IMPLIED OR STATUTORY, INCLUDING THE WARRANTIES OF MERCHANTABILITY AND FITNESS FOR A PARTICULAR PURPOSE.

3. Contractor may invoice Customer on a monthly basis. Customer will promptly pay invoices within thirty (30) days of receipt. Should a payment become thirty (30) days or more delinquent, Contractor may stop all work under this Agreement without notice and/or cancel this Agreement, and the entire Agreement amount shall become due and payable immediately without notice or demand. In addition, if Contractor does not receive payment of a properly submitted invoice within thirty (30) days, Customer shall accrue a late charge on the balance outstanding at the lesser of (a) 1 1/2% per month or (b) the highest rate allowed by law, in each case compounded monthly to the extent allowed by law.

4. Any alteration to, or deviation from, this Agreement involving extra services, cost of materials or labor will become an extra charge (fixed price amount to be negotiated or on a time-and-materials basis at Contractor's rates then in effect) over the sum stated in this Agreement.

5. In the event Contractor must commence legal action in order to recover any amount payable or owed to Contractor under this Agreement, Customer shall pay Contractor all court costs and attorneys' fees incurred by Contractor.

6. In the event of a breach by Contractor of the terms of this Agreement, including without limitation Section 2, or in the event Customer incurs any liability in connection with the rendering of services by Contractor, Customer's sole remedy against Contractor shall be for Contractor to re-perform the services in accordance with the warranty or, if such services cannot be re-performed or such re-performance does not cure the breach or the liability, to refund to Customer the amount already paid to Contractor under this Agreement, up to the amount of Customer's direct damages caused by such breach or liability. NOTWITHSTANDING THE FOREGOING, IN NO EVENT SHALL THE LIABILITY OF CONTRACTOR IN CONNECTION WITH ANY PRODUCTS OR SERVICES, WHETHER BY REASON OF BREACH OF CONTRACT, TORT (INCLUDING WITHOUT LIMITATION NEGLIGENCE), STATUTE OR OTHERWISE, THE AMOUNT ALREADY PAID BY CUSTOMER TO CONTRACTOR FOR THOSE PRODUCTS OR SERVICES UNDER THIS AGREEMENT. Further, in no event shall Contractor have any liability for loss of profits, loss of business, indirect, incidental, consequential, special, punitive, indirect or exemplary damages, even if Contractor has been advised of the possibility of such damages. In furtherance and not in limitation of the foregoing, Contractor shall not be liable in respect of any decisions made by Customer as a result of Contractor's services. Any action, regardless of form, against the Contractor relating to this Agreement, or the breach thereof, must be commenced within one (1) year from the date of the services.

7. Contractor shall not be liable for any delay, loss, damage or detention caused by acts or circumstances beyond its control, including, without limitation, unavailability of machinery, equipment or materials, delay of carriers, strikes, including those by Contractor's employees, lockouts, civil or military authority, priority regulations, insurrection or riot, war, acts of terrorism, action of the elements, forces of nature, or by any cause beyond its control.

8. To the fullest extent permitted by law, Customer shall indemnify and hold harmless Contractor, its agent and employees from and against all claims, liabilities, damages, losses and expenses (including but not limited to attorneys' fees) arising out of or resulting from the performance of services hereunder or any act or omission arising out of or related to this Agreement, provided that such claim, damage, loss or expense is caused in

whole or in part by an active or passive act or omission of Customer, anyone directly or indirectly employed by Customer, or anyone for whose acts Customer may be liable, regardless of whether it is caused in part by the negligence of Contractor. Further, and notwithstanding the preceding sentence, Contractor shall be held harmless and shall not be liable to Customer for any claims, liabilities, damages, losses and expenses related to mold or to the creation of mold at Customer's location(s) and shall have no obligation to treat, identify or remove such mold.

9. Customer shall make available to Contractor's personnel all pertinent Material Safety Data Sheets (MSDS) pursuant to OSHA'S Hazard Communication Standard Regulations.

10. Contractor's obligation under this proposal and any subsequent contract does not include the identification, abatement or removal of asbestos, mold or any other toxic or hazardous substances, hazardous wastes or hazardous materials. In the event such substances, wastes and materials are encountered, Contractor shall have the right thereafter to suspend its services until such substances, wastes or materials and the resultant hazards are removed. The time for completion of the services shall be extended to the extent caused by the suspension, and the contract price equitably adjusted. As previously provided, Contractor shall be held harmless and shall not be liable for any claims, liabilities, damages, losses and expenses related to such substances, wastes and materials, including the failure to identify or notify Customer of such substances, wastes and materials.

11. This Agreement is between Contractor and Customer alone, and neither intends that there be any third-party beneficiaries to this Agreement. Without limiting the generality of the foregoing, by entering into this Agreement and providing services on Customer's behalf, Contractor is not assuming any duty or obligation to any of Customer's employees, vendors, clients, subcontractors, agents, shareholders, partners or members. Customer agrees to indemnify and hold Contractor harmless from and against any and all liabilities, losses, claims, costs, expenses and damages (including without limitation reasonable attorneys' fees) incurred by Contractor by reason of a claim brought against Contractor by any of Customer's employees, vendors, clients, subcontractors, agents, shareholders, partners or members with respect to the services provided by Contractor on Customer's behalf.

12. Each of the parties hereto is an independent contractor, and neither party is, nor shall be considered to be, an agent, distributor or representative of the other. Neither party shall act or present itself, directly or indirectly, as an agent of the other or in any manner assume or create any obligation on behalf of, or in the name of, the other.

13. These terms and conditions, together with the attached documents, constitute the entire agreement and understanding among the parties hereto and supersede any and all prior agreements and understandings, oral or written, relating to the subject matter hereof. It sets forth the terms for the provision of any products or services Contractor may provide Customer, whether in connection with the particular engagement that is identified as the subject of this Agreement or otherwise, unless and until a written instrument is signed by an authorized representative of Contractor agreeing to different terms and, in case of any conflict between this Agreement and any written instrument signed by an authorized representative of Contractor, this Agreement shall control. This Agreement shall not be assignable by Customer and Contractor without the express prior written consent of either party. This Agreement shall be governed by and construed in accordance with the laws of the State of the Contractor's headquarters are located, without giving effect to that State's conflicts of laws principles.

14. A 3% surcharge will be added to the total project price if paid with a credit card.

15. Harris shall not be held liable for failure of, or delay in, performing its obligations if such failure or delay is the result of tariff-driven cost increases, delay in availability or deliveries of materials, or other causes beyond Harris's control. Material and fuel costs are assumed to be stable through the manufacture and delivery on this project, however Harris reserves the right to negotiate a fair escalation in case of excessive volatility in material and fuel prices and/or shortages. Harris is not responsible for material, regional truck and/or fuel shortages which impact delivery schedules. Parties must make every reasonable attempt to minimize delay of performance and costs incurred therefrom.

Authorized Customer Signature Kanjana Foster Digitally signed by Kanjana Foster DN: C=US, E=Kanjana.Foster@mpls.k12.mn.us, OU=EPCM, O=MPS, CN=Kanjana Foster Date: 2025.07.28 15:32:28-05'00'

Printed Name and Title: Kanjana Foster, Project Manager

Date: 7/28/2025

PO Number: 2100094920

909 MONTREAL CIRCLE
ST. PAUL, MN 55102

July 2, 2025
Robert Linder
Minneapolis Public Schools FY24 BAS Upgrade

RE: Dedicated Circuit Deductive Change Order

Bob,

Below is the deductive amount to accommodate for the dedicated circuits that were not installed due to positioning of automation panels and electrical panels based on the guidelines discussed. (Open breaker location and within 25 feet)

Material						
Qty	**Part Number**	**Description**	**List**	**MPS List**	**Tax**	**Total**
-1000	3/4" Conduit Assembly	Conduit, anchors, boxes, etc	$1.58	$1.58	$1.71	-$1,710.35
				Material Subtotal		($1,710.35)

Labor				
Hours	**Category**	**Labor Description**	**Rate**	**Total**
-2	Webster Electrician	Dedicated Circuit Deduction	$136.00	($272)
-14	Sanford Electrician	Dedicated Circuit Deduction	$136.00	($1,904)
-4	LLH Electrician	Dedicated Circuit Deduction	$136.00	($544)
-6	South Electrician	Dedicated Circuit Deduction	$136.00	($816)
-12	Wilder Electrician	Dedicated Circuit Deduction	$136.00	($1,632)
-24	Edison Electrician	Dedicated Circuit Deduction	$136.00	($3,264)
-24	Washburn Electrician	Dedicated Circuit Deduction	$136.00	($3,264)
			Labor Subtotal	($11,696.00)

Total – $13,406.35

Change Order #3 total is:

$139,169.00 - $13,406.35 = $125,762.65

Exclusions

- Work with hazardous materials
- Premium / overtime hours
- Troubleshooting or repair of existing equipment
- Cutting / patching / core drilling / wall finish repair
- Control or monitoring of fire / smoke / combination dampers
- Line voltage wiring for control panels
- Lighting control
- Dampers

Sincerely,

Ben Thiele
BA Project Manager
C: 612-257-0366
bthiele@harriscompany.com

FY24 Multi-Site BAS Upgrades Phase 1

Contract Sum: $1,072,030

Contractor: Harris St. Paul, Inc.

Project Name and Number

Multi-Site
1250 West Broadway Ave.
Minneapolis, MN 55411
Minneapolis Public Schools Project Number
OP# 25-2506

Description

Scope includes labor, materials, equipment, and incidentals to complete all work for the BAS Upgrades – Phase 1 project, in accordance with Drawings and Specifications prepared by KFI Engineers.

Contract Sum Details

Item	Price	Status
Base Bid	$1,072,030	accepted
Alt #1: N/A	$	N/A

Contract Documents

AIA Document A101-2017
AIA Document A101 Exhibit A-2017
Exhibit B – Project Charter
Exhibit C – Project Schedule
AIA Document E203-2013
AIA Document A201-2017

AIA® Document A101® – 2017

Standard Form of Agreement Between Owner and Contractor where the basis of payment is a Stipulated Sum

AGREEMENT made as of the 23 day of October in the year 2024
(In words, indicate day, month and year.)

BETWEEN the Owner:
(Name, legal status, address and other information)

Minneapolis Public Schools Special School District #1
1250 West Broadway Avenue
Minneapolis, MN 55411

and the Contractor:
(Name, legal status, address and other information)

Harris St. Paul, Inc.
909 Montreal Circle
St. Paul, MN. 55102
(651) 602-6500

for the following Project:
(Name, location and detailed description)

Multi-Site BAS Upgrades Phase 1
1250 West Broadway Avenue
Minneapolis, MN. 55411

The Architect:
(Name, legal status, address and other information)

KFI Engineers
670 County B Rd. W.
St. Paul, MN. 55113
(651) 771-0880

The Owner and Contractor agree as follows.

ADDITIONS AND DELETIONS:
The author of this document has added information needed for its completion. The author may also have revised the text of the original AIA standard form. An *Additions and Deletions Report* that notes added information as well as revisions to the standard form text is available from the author and should be reviewed. A vertical line in the left margin of this document indicates where the author has added necessary information and where the author has added to or deleted from the original AIA text.

This document has important legal consequences. Consultation with an attorney is encouraged with respect to its completion or modification.

The parties should complete A101®–2017, Exhibit A, Insurance and Bonds, contemporaneously with this Agreement. AIA Document A201®–2017, General Conditions of the Contract for Construction, is adopted in this document by reference. Do not use with other general conditions unless this document is modified.

Init.
/
AIA Document A101 – 2017. Copyright © 1915, 1918, 1925, 1937, 1951, 1958, 1961, 1963, 1967, 1974, 1977, 1987, 1991, 1997, 2007 and 2017. All rights reserved. "The American Institute of Architects," "American Institute of Architects," "AIA," the AIA Logo, and "AIA Contract Documents" are trademarks of The American Institute of Architects. This document was produced at 10:13:54 CT on 10/25/2024 under Order No.4104251278 which expires on 03/15/2025, is not for resale, is licensed for one-time use only, and may only be used in accordance with the AIA Contract Documents® Terms of Service. To report copyright violations, e-mail docinfo@aiacontracts.com.
User Notes: (3B9ADA33)

TABLE OF ARTICLES

1 THE CONTRACT DOCUMENTS

2 THE WORK OF THIS CONTRACT

3 DATE OF COMMENCEMENT AND SUBSTANTIAL COMPLETION

4 CONTRACT SUM

5 PAYMENTS

6 DISPUTE RESOLUTION

7 TERMINATION OR SUSPENSION

8 MISCELLANEOUS PROVISIONS

9 ENUMERATION OF CONTRACT DOCUMENTS

EXHIBIT A INSURANCE AND BONDS

ARTICLE 1 THE CONTRACT DOCUMENTS

The Contract Documents consist of this Agreement, Conditions of the Contract (General, Supplementary, and other Conditions), Drawings, Specifications, Addenda issued prior to execution of this Agreement, other documents listed in this Agreement, and Modifications issued after execution of this Agreement, all of which form the Contract, and are as fully a part of the Contract as if attached to this Agreement or repeated herein. The Contract represents the entire and integrated agreement between the parties hereto and supersedes prior negotiations, representations, or agreements, either written or oral. An enumeration of the Contract Documents, other than a Modification, appears in Article 9.

ARTICLE 2 THE WORK OF THIS CONTRACT

The Contractor shall fully execute the Work described in the Contract Documents, except as specifically indicated in the Contract Documents to be the responsibility of others.

ARTICLE 3 DATE OF COMMENCEMENT AND SUBSTANTIAL COMPLETION

§ 3.1 The date of commencement of the Work shall be:
(Check one of the following boxes.)

[ ] The date of this Agreement.

[X] A date set forth in a notice to proceed issued by the Owner.

[ ] Established as follows:
(Insert a date or a means to determine the date of commencement of the Work.)

If a date of commencement of the Work is not selected, then the date of commencement shall be the date of this Agreement.

§ 3.2 The Contract Time shall be measured from the date of commencement of the Work.

§ 3.3 Substantial Completion

§ 3.3.1 The Contractor shall achieve Substantial Completion of the entire Work:
(Check one of the following boxes and complete the necessary information.)

AIA Document A101 – 2017. Copyright © 1915, 1918, 1925, 1937, 1951, 1958, 1961, 1963, 1967, 1974, 1977, 1987, 1991, 1997, 2007 and 2017. All rights reserved. "The American Institute of Architects," "American Institute of Architects," "AIA," the AIA Logo, and "AIA Contract Documents" are trademarks of The American Institute of Architects. This document was produced at 10:13:54 CT on 10/25/2024 under Order No.4104251278 which expires on 03/15/2025, is not for resale, is licensed for one-time use only, and may only be used in accordance with the AIA Contract Documents® Terms of Service. To report copyright violations, e-mail docinfo@aiacontracts.com.
User Notes: (3B9ADA33)

[ ] Not later than ( ) calendar days from the date of commencement of the Work.

[X] By the following date: Defined in EXH-D Project Schedule

§ 3.3.2 Subject to adjustments of the Contract Time as provided in the Contract Documents, if portions of the Work are to be completed prior to Substantial Completion of the entire Work, the Contractor shall achieve Substantial Completion of such portions by the following dates are defined in EXH-D Project Schedule. Such portions of the work not completed as defined in EXH-D Project Schedule shall be subject to liquidated damages as set forth in Article 4.5.

(Table Deleted)

§ 3.3.3 If the Contractor fails to achieve Substantial Completion as provided in this Section 3.3, liquidated damages, if any, shall be assessed as set forth in Section 4.5.

ARTICLE 4 CONTRACT SUM

§ 4.1 The Owner shall pay the Contractor the Contract Sum in current funds for the Contractor's performance of the Contract as defined in EXH-B Project Charter, subject to additions and deductions as provided in the Contract Documents.

§ 4.2 Alternates

§ 4.2.1 Alternates, if any, included in the Contract Sum are defined in EXH-B Project Charter.

(Table Deleted)

§ 4.2.2 Subject to the conditions noted in EXH-B Project Charter, alternates may be accepted by the Owner following execution of this Agreement. Upon acceptance, the Owner shall issue a Modification to this Agreement.

(Paragraph Deleted)

(Table Deleted)

§ 4.3 Allowances, if any, included in the Contract Sum are defined in EXH-B Project Charter.

(Paragraph Deleted)

(Table Deleted)

§ 4.4 Unit prices, if any are defined in EXH-B Project Charter.

(Paragraph Deleted)

(Table Deleted)

§ 4.5 Liquidated damages

AIA Document A101 – 2017. Copyright © 1915, 1918, 1925, 1937, 1951, 1958, 1961, 1963, 1967, 1974, 1977, 1987, 1991, 1997, 2007 and 2017. All rights reserved. "The American Institute of Architects," "American Institute of Architects," "AIA," the AIA Logo, and "AIA Contract Documents" are trademarks of The American Institute of Architects. This document was produced at 10:13:54 CT on 10/25/2024 under Order No.4104251278 which expires on 03/15/2025, is not for resale, is licensed for one-time use only, and may only be used in accordance with the AIA Contract Documents® Terms of Service. To report copyright violations, e-mail docinfo@aiacontracts.com.
User Notes: (3B9ADA33)

Contractor and Owner recognized that time is of the essence for the Project and the Owner will suffer financial loss if the Work is not completed in the time specified ***in the Contract Documents. The parties also recognized the delays, expenses, and difficulties involved in proving in a legal or arbitration proceeding the actual loss suffered by the Owner if the Work is not completed on time. Accordingly, instead of requiring such proof, the Owner and Contractor agree that as liquidated***
damages for delay (but not as penalty), Contractor shall pay Owner $1,000.00 per calendar day for each day that expires after the time specified for Substantial Completion in EXH-D Project Schedule until such time the Work is determined to be substantially complete by the
Owner.

(Paragraph Deleted)

After Substantial Completion, if Contractor shall neglect, refuse, or fail to complete the remaining work within the Contract time specified in the Contract Documents, the contractor shall pay the Owner $1,000.00 per day that expires after the time specified in the Contract Documents for Final Completion and readiness for Final Payment until the Work is completed.

ARTICLE 5 PAYMENTS

§ 5.1 Progress Payments

§ 5.1.1 Based upon Applications for Payment submitted to the Architect by the Contractor and Certificates for Payment issued by the Architect, the Owner shall make progress payments on account of the Contract Sum to the Contractor as provided below and elsewhere in the Contract Documents.

§ 5.1.2 The period covered by each Application for Payment shall be one calendar month ending on the last day of the
month.

§ 5.1.3 When an Application for Payment is received by the Architect, payment of the amount certified shall be made by the Owner not later than 45 (forty-five) days after the Architect receives the Application for Payment.

(Paragraph Deleted)

§ 5.1.4 Each Application for Payment shall be based on the most recent schedule of values submitted by the Contractor on AIA G702 Application and Certificate for Payment in accordance with the Contract Documents. The schedule of values shall allocate the entire Contract Sum among the various portions of the Work. The schedule of values shall be prepared in such form, and supported by such data to substantiate its accuracy, as the Architect may require. This schedule of values shall be used as a basis for reviewing the Contractor's Applications for Payment.

§ 5.1.5 Applications for Payment shall show the percentage of completion of each portion of the Work as of the end of the period covered by the Application for Payment.

§ 5.1.6 In accordance with AIA Document A201™–2017, General Conditions of the Contract for Construction, and subject to other provisions of the Contract Documents, the amount of each progress payment shall be computed as follows:

§ 5.1.6.1 The amount of each progress payment shall first include:

- **.1** That portion of the Contract Sum properly allocable to completed Work;
- **.2** That portion of the Contract Sum properly allocable to materials and equipment delivered and suitably stored at the site for subsequent incorporation in the completed construction, or, if approved in advance by the Owner, suitably stored off the site at a location agreed upon in writing; and
- **.3** That portion of Construction Change Directives that the Architect determines, in the Architect's professional judgment, to be reasonably justified.

§ 5.1.6.2 The amount of each progress payment shall then be reduced by:

AIA Document A101 – 2017. Copyright © 1915, 1918, 1925, 1937, 1951, 1958, 1961, 1963, 1967, 1974, 1977, 1987, 1991, 1997, 2007 and 2017. All rights reserved. "The American Institute of Architects," "American Institute of Architects," "AIA," the AIA Logo, and "AIA Contract Documents" are trademarks of The American Institute of Architects. This document was produced at 10:13:54 CT on 10/25/2024 under Order No.4104251278 which expires on 03/15/2025, is not for resale, is licensed for one-time use only, and may only be used in accordance with the AIA Contract Documents® Terms of Service. To report copyright violations, e-mail docinfo@aiacontracts.com.
User Notes: (3B9ADA33)

.1 The aggregate of any amounts previously paid by the Owner;
.2 The amount, if any, for Work that remains uncorrected and for which the Architect has previously withheld a Certificate for Payment as provided in Article 9 of AIA Document A201–2017;
.3 Any amount for which the Contractor does not intend to pay a Subcontractor or material supplier, unless the Work has been performed by others the Contractor intends to pay;
.4 For Work performed or defects discovered since the last payment application, any amount for which the Architect may withhold payment, or nullify a Certificate of Payment in whole or in part, as provided in Article 9 of AIA Document A201–2017; and
.5 Retainage withheld pursuant to Section 5.1.7.

§ 5.1.7 Retainage

§ 5.1.7.1 For each progress payment made prior to Substantial Completion of the Work, the Owner may withhold the following amount, as retainage, from the payment otherwise due:

(Paragraph Deleted)

5% (five percent)

§ 5.1.7.1.1 The following items are not subject to retainage:
(Insert any items not subject to the withholding of retainage, such as general conditions, insurance, etc.)

For major items installed into the Work, the Contractor may request full payment for the items to ensure prompt delivery and fabrication. Such items shall be recommended by the Architect and approved by the Owner as not requiring retainage. Prompt payment for the items shall be documented by the Contractor to the Owner in the subsequent payment application by submitting a full lien release for the items. Major items may include mechanical units with long lead times, structural systems with long lead times, critical path systems or items, etc. Major items will be discussed and defined by Owner, Architect, and Contractor.

§ 5.1.7.2 Reduction or limitation of retainage, if any, shall be as follows:
Prior to Substantial Completion and at the discretion of the Owner, retainage may be reduced. If the Work has been 50% completed as
determined by the Architect and is satisfactory to the Owner, then 90% of the retained amount may be released to the Contractor for completed work (with 10% of the total retained by the Owner.) Upon Substantial Completion, additional retainage may be returned to the Contractor as recommended by the Architect and approved by the Owner to an amount sufficient to satisfactorily complete the Work. Retainage release will comply with Minnesota Statute 15.72 after Substantial Completion and punch list acceptance by the Owner.

(Paragraph Deleted)

§ 5.1.8 If final completion of the Work is materially delayed through no fault of the Contractor, the Owner shall pay the Contractor any additional amounts in accordance with Article 9 of AIA Document A201–2017.

§ 5.1.9 Except with the Owner's prior approval, the Contractor shall not make advance payments to suppliers for materials or equipment which have not been delivered and stored at the site or otherwise stored offsite with adequate Owner approved insurance provided to the Owner.

§ 5.2 Final Payment

§ 5.2.1 Final payment, constituting the entire unpaid balance of the Contract Sum, shall be made by the Owner to the Contractor when

AIA Document A101 – 2017. Copyright © 1915, 1918, 1925, 1937, 1951, 1958, 1961, 1963, 1967, 1974, 1977, 1987, 1991, 1997, 2007 and 2017. All rights reserved. "The American Institute of Architects," "American Institute of Architects," "AIA," the AIA Logo, and "AIA Contract Documents" are trademarks of The American Institute of Architects. This document was produced at 10:13:54 CT on 10/25/2024 under Order No.4104251278 which expires on 03/15/2025, is not for resale, is licensed for one-time use only, and may only be used in accordance with the AIA Contract Documents® Terms of Service. To report copyright violations, e-mail docinfo@aiacontracts.com.
User Notes: (3B9ADA33)

.1 the Contractor has fully performed the Contract except for the Contractor's responsibility to correct Work as provided in Article 12 of AIA Document A201–2017, and to satisfy other requirements, if any, which extend beyond final payment; and

.2 a final Certificate for Payment has been issued by the Architect.

.3 all lien waivers and IC134 forms have been delivered to the Owner.

§ 5.2.2 The Owner's final payment to the Contractor shall be made no later than 45 days after the issuance of the Architect's final Certificate for Payment.

§ 5.3 Interest

Payments due and unpaid under the Contract shall bear interest from the date payment is due at the rate stated below, or in the absence thereof, at the legal rate prevailing from time to time at the place where the Project is located. Owner will pay the Contractor 0% interest for Payments not due made within forty five (45) days.

(Paragraph Deleted)

§ 5.4 Prompt Payment to Subcontractors

This Contract requires the Contractor and all Subcontractors and Sub-subcontractors (of any tier) to promptly pay any subcontractor or material supplier contract within ten (10) days of receipt of payment by Owner for undisputed services provided by the party requesting payment. The party responsible for payment (other than the Owner) shall pay interest of one and one half (1-1/2) percent per month to the party requesting payment on any undisputed amount not paid on time. The minimum monthly interest penalty payment for an unpaid balance of $100 or more is $10. For an unpaid balance of less than $100, the party responsible for payment shall pay the actual penalty due to the party requesting payment.

ARTICLE 6 DISPUTE RESOLUTION

§ 6.1 Initial Decision Maker

The Architect will serve as the Initial Decision Maker pursuant to Article 15 of AIA Document A201–2017.

§ 6.1.1 Mediation

Either the Owner or the Contractor may request mediation of any Claim submitted to the Architect for decision before such decision becomes final and binding. The mediation will be governed by the Construction Industry Mediation Rules of the American Arbitration Association in effect at the date of this contract. The request for mediation shall be made in writing to the American Arbitration Association and to the other party of this contract.

Owner and Contractor shall participate in the mediation process in good faith. The process shall be concluded within sixty (60) days of the date of filing the request.

If the Claim is not resolved by mediation, the Architect's action shall become final and binding thirty (30) days after termination of the mediation proceedings. Within the time period, the Owner and Contractor mayrequest Binding Dispute Resolution.

The Work must continue, at the Owner's discretion, in accordance with paragraph 15.1.4.1 of AIA Document A201-2017.

AIA Document A101 – 2017. Copyright © 1915, 1918, 1925, 1937, 1951, 1958, 1961, 1963, 1967, 1974, 1977, 1987, 1991, 1997, 2007 and 2017. All rights reserved. "The American Institute of Architects," "American Institute of Architects," "AIA," the AIA Logo, and "AIA Contract Documents" are trademarks of The American Institute of Architects. This document was produced at 10:13:54 CT on 10/25/2024 under Order No.4104251278 which expires on 03/15/2025, is not for resale, is licensed for one-time use only, and may only be used in accordance with the AIA Contract Documents® Terms of Service. To report copyright violations, e-mail docinfo@aiacontracts.com.
User Notes: (3B9ADA33)

§ 6.2 Binding Dispute Resolution
For any Claim subject to, but not resolved by, mediation pursuant to Article 15 of AIA Document A201–2017, the method of binding dispute resolution shall be as follows:
(Check the appropriate box.)

[ ] Arbitration pursuant to Section 15.4 of AIA Document A201–2017

[X] Litigation in a court of competent jurisdiction

[ ] Other *(Specify)*

If the Owner and Contractor do not select a method of binding dispute resolution, or do not subsequently agree in writing to a binding dispute resolution method other than litigation, Claims will be resolved by litigation in a court of competent jurisdiction.

ARTICLE 7 TERMINATION OR SUSPENSION
§ 7.1 The Contract may be terminated by the Owner or the Contractor as provided in Article 14 of AIA Document A201–2017.

§ 7.1.1 If the Contract is terminated for the Owner's convenience in accordance with Article 14 of AIA Document A201–2017, then the Owner shall pay the Contractor a termination fee as follows:
(Insert the amount of, or method for determining, the fee, if any, payable to the Contractor following a termination for the Owner's convenience.)

Termination fee will be based on the percentage of work completed and any materials purchased or in production at the time of termination. Said fee and justification shall be provided to the Owner by the Contractor within ten (10) days of the notice of termination.

§ 7.2 The Work may be suspended by the Owner as provided in Article 14 of AIA Document A201–2017.

ARTICLE 8 MISCELLANEOUS PROVISIONS
§ 8.1 Where reference is made in this Agreement to a provision of AIA Document A201–2017 or another Contract Document, the reference refers to that provision as amended or supplemented by other provisions of the Contract Documents.

§ 8.2 The Owner's representative:
(Name, address, email address, and other information)

Kanjana Foster, Project Manager
1250 West Broadway Avenue
Minneapolis, MN 55411

§ 8.3 The Contractor's representative:
(Name, address, email address, and other information)

Ross Nelson
rnelson@harriscompany.com
909 Montreal Circle
St. Paul, MN. 55102
(612) 290-2291

AIA Document A101 – 2017. Copyright © 1915, 1918, 1925, 1937, 1951, 1958, 1961, 1963, 1967, 1974, 1977, 1987, 1991, 1997, 2007 and 2017. All rights reserved. "The American Institute of Architects," "American Institute of Architects," "AIA," the AIA Logo, and "AIA Contract Documents" are trademarks of The American Institute of Architects. This document was produced at 10:13:54 CT on 10/25/2024 under Order No.4104251278 which expires on 03/15/2025, is not for resale, is licensed for one-time use only, and may only be used in accordance with the AIA Contract Documents® Terms of Service. To report copyright violations, e-mail docinfo@aiacontracts.com.
User Notes: (3B9ADA33)

§ 8.4 Neither the Owner's nor the Contractor's representative shall be changed without ten days' prior notice to the other party.

§ 8.5 Insurance and Bonds

§ 8.5.1 The Owner and the Contractor shall purchase and maintain insurance as set forth in AIA Document A101™–2017, Standard Form of Agreement Between Owner and Contractor where the basis of payment is a Stipulated Sum, Exhibit A, Insurance and Bonds, and elsewhere in the Contract Documents.

§ 8.5.2 The Contractor shall provide bonds as set forth in AIA Document A101™–2017 Exhibit A, and elsewhere in the Contract Documents.

§ 8.6 Notice in electronic format, pursuant to Article 1 of AIA Document A201–2017, may be given in accordance with AIA Document E203™–2013, Building Information Modeling and Digital Data Exhibit, if completed, or as otherwise set forth below:
(If other than in accordance with AIA Document E203–2013, insert requirements for delivering notice in electronic format such as name, title, and email address of the recipient and whether and how the system will be required to generate a read receipt for the transmission.)

§ 8.7 Other provisions:

Owner prohibits Contractor from using the Work in any marketing material or business developement practice. Contractor is prohibited from communication with any news outlet or public without Owner's written approval.

Floor plans, designs, wiring, safety and security measures shall be kept confidential by the Contractor, the Subcontractors, the Sub-subcontractors (of any tier) during and after completion of the Work.

ARTICLE 9 ENUMERATION OF CONTRACT DOCUMENTS

§ 9.1 This Agreement is comprised of the following documents:

.1 AIA Document A101™–2017, Standard Form of Agreement Between Owner and Contractor

.2 AIA Document A101™–2017, Exhibit A, Insurance and Bonds

.3 AIA Document A201™–2017, General Conditions of the Contract for Construction

.4 AIA Document E203™–2013, Building Information Modeling and Digital Data Exhibit, dated as indicated below:
(Insert the date of the E203-2013 incorporated into this Agreement.)

January 31, 2020

.5 Drawings

Number	Title	Date

.6 Specifications

Section	Title	Date	Pages

.7 Addenda, if any:

Number	Date	Pages

Portions of Addenda relating to bidding or proposal requirements are not part of the Contract Documents unless the bidding or proposal requirements are also enumerated in this Article 9.

.8 Other Exhibits:

AIA Document A101 – 2017. Copyright © 1915, 1918, 1925, 1937, 1951, 1958, 1961, 1963, 1967, 1974, 1977, 1987, 1991, 1997, 2007 and 2017. All rights reserved. "The American Institute of Architects," "American Institute of Architects," "AIA," the AIA Logo, and "AIA Contract Documents" are trademarks of The American Institute of Architects. This document was produced at 10:13:54 CT on 10/25/2024 under Order No.4104251278 which expires on 03/15/2025, is not for resale, is licensed for one-time use only, and may only be used in accordance with the AIA Contract Documents® Terms of Service. To report copyright violations, e-mail docinfo@aiacontracts.com.
User Notes: (3B9ADA33)

(Paragraphs Deleted)

EXH-B Project Charter
(Paragraph Deleted)

EXH-C Owner Insurance
EXH-D Project Schedule

(Paragraph Deleted)

(Table Deleted)

[ ] Supplementary and other Conditions of the Contract:

Document	Title	Date	Pages

.9 Other documents, if any, listed below:
(List here any additional documents that are intended to form part of the Contract Documents. AIA Document A201™–2017 provides that the advertisement or invitation to bid, Instructions to Bidders, sample forms, the Contractor's bid or proposal, portions of Addenda relating to bidding or proposal requirements, and other information furnished by the Owner in anticipation of receiving bids or proposals, are not part of the Contract Documents unless enumerated in this Agreement. Any such documents should be listed here only if intended to be part of the Contract Documents.)

This Agreement entered into as of the day and year first written above.

Digitally signed by Tom Parent, AIA, LEED AP
DN: C=US, E=tom.parent@mpls.k12.mn.us, O=Minneapolis Public Schools, OU=Operations, CN="Tom Parent, AIA, LEED AP"
Date: 2024.11.21 16:28:34-06'00'

OWNER *(Signature)*

Senior Operations Officer
(Printed name and title)

Thomas T. Danley

CONTRACTOR *(Signature)*

Thomas T. Danley VP
(Printed name and title)

AIA Document A101 – 2017. Copyright © 1915, 1918, 1925, 1937, 1951, 1958, 1961, 1963, 1967, 1974, 1977, 1987, 1991, 1997, 2007 and 2017. All rights reserved. "The American Institute of Architects," "American Institute of Architects," "AIA," the AIA Logo, and "AIA Contract Documents" are trademarks of The American Institute of Architects. This document was produced at 10:13:54 CT on 10/25/2024 under Order No.4104251278 which expires on 03/15/2025, is not for resale, is licensed for one-time use only, and may only be used in accordance with the AIA Contract Documents® Terms of Service. To report copyright violations, e-mail docinfo@aiacontracts.com.
User Notes: (3B9ADA33)

Additions and Deletions Report for
AIA® Document A101® – 2017

This Additions and Deletions Report, as defined on page 1 of the associated document, reproduces below all text the author has added to the standard form AIA document in order to complete it, as well as any text the author may have added to or deleted from the original AIA text. Added text is shown underlined. Deleted text is indicated with a horizontal line through the original AIA text.

Note: This Additions and Deletions Report is provided for information purposes only and is not incorporated into or constitute any part of the associated AIA document. This Additions and Deletions Report and its associated document were generated simultaneously by AIA software at 10:13:54 CT on 10/25/2024.

PAGE 1

AGREEMENT made as of the 23 day of October in the year 2024

...

Minneapolis Public Schools Special School District #1
1250 West Broadway Avenue
Minneapolis, MN 55411

...

Harris St. Paul Inc.
~~Ha~~rris Co~~mp~~any
909 Montreal Circle
St. Paul, MN. 55102
(651) 602-6500

...

Multi-Site BAS Upgrades Phase 1
1250 West Broadway Avenue
Minneapolis, MN. 55411

...

KFI Engineers
670 County B Rd. W.
St. Paul, MN. 55113
(651) 771-0880

PAGE 2

[X] A date set forth in a notice to proceed issued by the Owner.

...

§ 3.3.1 ~~Subject to adjustments of the Contract Time as provided in the Contract Documents, the~~ The Contractor shall achieve Substantial Completion of the entire Work:

PAGE 3

[X] By the following date: Defined in EXH-D Project Schedule

Additions and Deletions Report for AIA Document A101 – 2017. Copyright © 1915, 1918, 1925, 1937, 1951, 1958, 1961, 1963, 1967, 1974, 1977, 1987, 1991, 1997, 2007 and 2017. All rights reserved. "The American Institute of Architects," "American Institute of Architects," "AIA," the AIA Logo, and "AIA Contract Documents" are trademarks of The American Institute of Architects. This document was produced at 10:13:54 CT on 10/25/2024 under Order No.4104251278 which expires on 03/15/2025, is not for resale, is licensed for one-time use only, and may only be used in accordance with the AIA Contract Documents® Terms of Service. To report copyright violations, e-mail docinfo@aiacontracts.com.
User Notes: (3B9ADA33)

...

§ 3.3.2 Subject to adjustments of the Contract Time as provided in the Contract Documents, if portions of the Work are to be completed prior to Substantial Completion of the entire Work, the Contractor shall achieve Substantial Completion of such portions by the following ~~dates:~~dates are defined in EXH-D Project Schedule. Such portions of the work not completed as defined in EXH-D Project Schedule shall be subject to liquidated damages as set forth in Article 4.5.

...

~~**Portion of Work** **Substantial Completion Date**~~

...

§ 4.1 The Owner shall pay the Contractor the Contract Sum in current funds for the Contractor's performance of the ~~Contract. The Contract Sum shall be ($),~~ Contract as defined in EXH-B Project Charter, subject to additions and deductions as provided in the Contract Documents.

...

§ 4.2.1 Alternates, if any, included in the Contract ~~Sum:~~Sum are defined in EXH-B Project Charter.

...

~~**Item** **Price**~~

...

§ 4.2.2 Subject to the conditions noted ~~below, the following~~ in EXH-B Project Charter, alternates may be accepted by the Owner following execution of this Agreement. Upon acceptance, the Owner shall issue a Modification to this Agreement.

...

~~*(Insert below each alternate and the conditions that must be met for the Owner to accept the alternate.)*~~

...

~~**Item** **Price** **Conditions for Acceptance**~~

...

§ 4.3 Allowances, if any, included in the Contract ~~Sum:~~Sum are defined in EXH-B Project Charter.

...

~~*(Identify each allowance.)*~~

...

~~**Item** **Price**~~

Additions and Deletions Report for AIA Document A101 – 2017. Copyright © 1915, 1918, 1925, 1937, 1951, 1958, 1961, 1963, 1967, 1974, 1977, 1987, 1991, 1997, 2007 and 2017. All rights reserved. "The American Institute of Architects," "American Institute of Architects," "AIA," the AIA Logo, and "AIA Contract Documents" are trademarks of The American Institute of Architects. This document was produced at 10:13:54 CT on 10/25/2024 under Order No.4104251278 which expires on 03/15/2025, is not for resale, is licensed for one-time use only, and may only be used in accordance with the AIA Contract Documents® Terms of Service. To report copyright violations, e-mail docinfo@aiacontracts.com.
User Notes: (3B9ADA33)

...

§ 4.4 Unit prices, if ~~any:~~any are defined in EXH-B Project Charter.

...

~~*(Identify the item and state the unit price and quantity limitations, if any, to which the unit price will be applicable.)*~~

...

~~Item~~	~~Units and Limitations~~	~~Price per Unit ($0.00)~~

...

§ 4.5 Liquidated ~~damages, if any:~~damages

PAGE 4

~~*(Insert terms and conditions for liquidateddamages, if any.)*~~*Contractor and Owner recognized that time is of the essence for the Project and the Owner will suffer financial loss if the Work is not completed in the time specified in the Contract Documents. The parties also recognized the delays, expenses, and difficulties involved in proving in a legal or arbitration proceeding the actual loss suffered by the Owner if the Work is not completed on time. Accordingly, instead of requiring such proof, the Owner and Contractor agree that as liquidated*

...

damages for delay (but not as penalty), Contractor shall pay Owner $1,000.00 per calendar day for each day that expires after the time specified for Substantial Completion in EXH-D Project Schedule until such time the Work is determined to be substantially complete by the

...

Owner.

...

~~§ 4.6~~ ~~Other:~~

...

~~*(Insert provisions for bonus or other incentives, if any, that might result in a change to the Contract Sum.)*~~*After Substantial Completion, if Contractor shall neglect, refuse, or fail to complete the remaining work within the Contract time specified in the Contract Documents, the contractor shall pay the Owner $1,000.00 per day that expires after the time specified in the Contract Documents for Final Completion and readiness for Final Payment until the Work is completed.*

...

§ 5.1.2 The period covered by each Application for Payment shall be one calendar month ending on the last day of the ~~month, or as follows:~~

...

month.

Additions and Deletions Report for AIA Document A101 – 2017. Copyright © 1915, 1918, 1925, 1937, 1951, 1958, 1961, 1963, 1967, 1974, 1977, 1987, 1991, 1997, 2007 and 2017. All rights reserved. "The American Institute of Architects," "American Institute of Architects," "AIA," the AIA Logo, and "AIA Contract Documents" are trademarks of The American Institute of Architects. This document was produced at 10:13:54 CT on 10/25/2024 under Order No.4104251278 which expires on 03/15/2025, is not for resale, is licensed for one-time use only, and may only be used in accordance with the AIA Contract Documents® Terms of Service. To report copyright violations, e-mail docinfo@aiacontracts.com.
User Notes: (3B9ADA33)

...

§ 5.1.3 ~~Provided that~~ When an Application for Payment is received by the Architect~~not later than the day of a month, the Owner shall make payment of the amount certified to the Contractor not later than the day of the month. If an Application for Payment is received by the Architect after the application date fixed above,~~ , payment of the amount certified shall be made by the Owner not later than 45 (forty-five) days after the Architect receives the Application for Payment.

...

~~*(Federal, state or local laws may require payment within a certain period of time.)*~~

...

§ 5.1.4 Each Application for Payment shall be based on the most recent schedule of values submitted by the Contractor on AIA G702 Application and Certificate for Payment in accordance with the Contract Documents. The schedule of values shall allocate the entire Contract Sum among the various portions of the Work. The schedule of values shall be prepared in such form, and supported by such data to substantiate its accuracy, as the Architect may require. This schedule of values shall be used as a basis for reviewing the Contractor's Applications for Payment.

PAGE 5

~~*(Insert a percentage or amount to be withheld as retainage from each Application for Payment. The amount of retainage may be limited by governing law.)*~~

...

5% (five percent)

...

For major items installed into the Work, the Contractor may request full payment for the items to ensure prompt delivery and fabrication. Such items shall be recommended by the Architect and approved by the Owner as not requiring retainage. Prompt payment for the items shall be documented by the Contractor to the Owner in the subsequent payment application by submitting a full lien release for the items. Major items may include mechanical units with long lead times, structural systems with long lead times, critical path systems or items, etc. Major items will be discussed and defined by Owner, Architect, and Contractor.

...

~~*(If the retainage established in Section 5.1.7.1 is to be modified prior to Substantial Completion of the entire Work, including modifications for Substantial Completion of portions of the Work asprovided in Section 3.3.2, insert provisions for such modifications.)*~~*Prior to Substantial Completion and at the discretion of the Owner, retainage may be reduced. If the Work has been 50% completed as*

...

~~**§ 5.1.7.3** Except as set forth in this Section 5.1.7.3, upon Substantial Completion of the Work, the Contractor may submit an Application for Payment that includes the retainage withheld from prior Applications for Payment pursuant to this Section 5.1.7. The Application for Payment submitted at Substantial Completion shall not include~~

Additions and Deletions Report for AIA Document A101 – 2017. Copyright © 1915, 1918, 1925, 1937, 1951, 1958, 1961, 1963, 1967, 1974, 1977, 1987, 1991, 1997, 2007 and 2017. All rights reserved. "The American Institute of Architects," "American Institute of Architects," "AIA," the AIA Logo, and "AIA Contract Documents" are trademarks of The American Institute of Architects. This document was produced at 10:13:54 CT on 10/25/2024 under Order No.4104251278 which expires on 03/15/2025, is not for resale, is licensed for one-time use only, and may only be used in accordance with the AIA Contract Documents® Terms of Service. To report copyright violations, e-mail docinfo@aiacontracts.com.
User Notes: (3B9ADA33)

~~retainage as follows:~~determined by the Architect and is satisfactory to the Owner, then 90% of the retained amount may be released to the Contractor for completed work (with 10% of the total retained by the Owner.) Upon Substantial Completion, additional retainage may be returned to the Contractor as recommended by the Architect and approved by the Owner to an amount sufficient to satisfactorily complete the Work. Retainage release will comply with Minnesota Statute 15.72 after Substantial Completion and punch list acceptance by the Owner.

...

~~*(Insert any other conditions for release of retainage upon Substantial Completion.)*~~

...

§ 5.1.9 Except with the Owner's prior approval, the Contractor shall not make advance payments to suppliers for materials or equipment which have not been delivered and stored at the ~~site.~~site or otherwise stored offsite with adequate Owner approved insurance provided to the Owner.

PAGE 6

.3 all lien waivers and IC134 forms have been delivered to the Owner.

...

§ 5.2.2 The Owner's final payment to the Contractor shall be made no later than ~~30~~ 45 days after the issuance of the Architect's final Certificate for ~~Payment, or as follows:~~Payment.

...

Payments due and unpaid under the Contract shall bear interest from the date payment is due at the rate stated below, or in the absence thereof, at the legal rate prevailing from time to time at the place where the Project is located. Owner will pay the Contractor 0% interest for Payments not due made within forty five (45) days.

...

~~*(Insert rate*~~

...

§ 5.4 Prompt Payment to Subcontractors

...

This Contract requires the Contractor and all Subcontractors and Sub-subcontractors (of any tier) to promptly pay any subcontractor or material supplier contract within ten (10) days of receipt of ~~interest agreed upon, if any.)~~payment by Owner for undisputed services provided by the party requesting payment. The party responsible for payment (other than the Owner) shall pay interest of one and one half (1-1/2) percent per month to the party requesting payment on any undisputed amount not paid on time. The minimum monthly interest penalty payment for

Additions and Deletions Report for AIA Document A101 – 2017. Copyright © 1915, 1918, 1925, 1937, 1951, 1958, 1961, 1963, 1967, 1974, 1977, 1987, 1991, 1997, 2007 and 2017. All rights reserved. "The American Institute of Architects," "American Institute of Architects," "AIA," the AIA Logo, and "AIA Contract Documents" are trademarks of The American Institute of Architects. This document was produced at 10:13:54 CT on 10/25/2024 under Order No.4104251278 which expires on 03/15/2025, is not for resale, is licensed for one-time use only, and may only be used in accordance with the AIA Contract Documents® Terms of Service. To report copyright violations, e-mail docinfo@aiacontracts.com.
User Notes: (3B9ADA33)

an unpaid balance of $100 or more is $10. For an unpaid balance of less than $100, the party responsible for payment shall pay the actual penalty due to the party requesting payment.

...

The Architect will serve as the Initial Decision Maker pursuant to Article 15 of AIA Document ~~A201–2017, unless~~ A201–2017.

...

§ 6.1.1 Mediation

...

~~the parties appoint below another individual, not a party to this Agreement, to serve as the Initial Decision Maker.~~Either the Owner or the Contractor may request mediation of any Claim submitted to the Architect for decision before such decision becomes final and binding. The mediation will be governed by the Construction Industry Mediation Rules of the American Arbitration Association in effect at the date of this contract. The request for mediation shall be made in writing to the American Arbitration Association and to the other party of this contract.

...

Owner and Contractor shall participate in the mediation process in good faith. The process shall be concluded within sixty (60) days of the date of filing the request.

...

~~*(If the parties mutually agree, insert the name, address and other contact information of the Initial Decision Maker, if other than the Architect.)*~~*If the Claim is not resolved by mediation, the Architect's action shall become final and binding thirty (30) days after termination of the mediation proceedings. Within the time period, the Owner and Contractor mayrequest Binding Dispute Resolution.*

...

The Work must continue, at the Owner's discretion, in accordance with paragraph 15.1.4.1 of AIA Document A201-2017.

PAGE 7

[**X**] Litigation in a court of competent jurisdiction

...

Termination fee will be based on the percentage of work completed and any materials purchased or in production at the time of termination. Said fee and justification shall be provided to the Owner by the Contractor within ten (10) days of the notice of termination.

Additions and Deletions Report for AIA Document A101 – 2017. Copyright © 1915, 1918, 1925, 1937, 1951, 1958, 1961, 1963, 1967, 1974, 1977, 1987, 1991, 1997, 2007 and 2017. All rights reserved. "The American Institute of Architects," "American Institute of Architects," "AIA," the AIA Logo, and "AIA Contract Documents" are trademarks of The American Institute of Architects. This document was produced at 10:13:54 CT on 10/25/2024 under Order No.4104251278 which expires on 03/15/2025, is not for resale, is licensed for one-time use only, and may only be used in accordance with the AIA Contract Documents® Terms of Service. To report copyright violations, e-mail docinfo@aiacontracts.com.
User Notes: (3B9ADA33)

...

Kanjana Foster, Project Manager
1250 West Broadway Avenue
Minneapolis, MN 55411

...

Ross Nelson
rnelson@harriscompany.com
909 Montreal Circle
St. Paul, MN. 55102
(612) 290-2291

PAGE 8

§ 8.6 Notice in electronic format, pursuant to Article 1 of AIA Document A201–2017, may be given in accordance with ~~a building information modeling exhibit,~~ AIA Document E203™–2013, Building Information Modeling and Digital Data Exhibit, if completed, or as otherwise set forth below:

...

(If other than in accordance with ~~a building information modeling exhibit,~~ AIA Document E203–2013, insert requirements for delivering notice in electronic format such as name, title, and email address of the recipient and whether and how the system will be required to generate a read receipt for the transmission.)

...

Owner prohibits Contractor from using the Work in any marketing material or business developement practice. Contractor is prohibited from communication with any news outlet or public without Owner's written approval.

Floor plans, designs, wiring, safety and security measures shall be kept confidential by the Contractor, the Subcontractors, the Sub-subcontractors (of any tier) during and after completion of the Work.

...

.4 ~~Building information modeling exhibit,~~ AIA Document E203™–2013, Building Information Modeling and Digital Data Exhibit, dated as indicated below:

...

(Insert the date of the ~~building information modeling exhibit~~ E203-2013 incorporated into this Agreement.)

...

January 31, 2020

PAGE 9

~~(Check all boxes that apply and include appropriate information identifying the exhibit where required.)~~

Additions and Deletions Report for AIA Document A101 – 2017. Copyright © 1915, 1918, 1925, 1937, 1951, 1958, 1961, 1963, 1967, 1974, 1977, 1987, 1991, 1997, 2007 and 2017. All rights reserved. "The American Institute of Architects," "American Institute of Architects," "AIA," the AIA Logo, and "AIA Contract Documents" are trademarks of The American Institute of Architects. This document was produced at 10:13:54 CT on 10/25/2024 under Order No.4104251278 which expires on 03/15/2025, is not for resale, is licensed for one-time use only, and may only be used in accordance with the AIA Contract Documents® Terms of Service. To report copyright violations, e-mail docinfo@aiacontracts.com.
User Notes: (3B9ADA33)

...

~~[ ] AIA Document E204™–2017, Sustainable Projects Exhibit, dated as indicated below:~~

...

EXH-B Project Charter

...

~~(Insert the date of the E204-2017 incorporated into this Agreement.)~~

...

EXH-C Owner Insurance

...

EXH-D Project Schedule

...

~~[ ] The Sustainability Plan:~~

...

~~Title~~	~~Date~~	~~Pages~~

Additions and Deletions Report for AIA Document A101 – 2017. Copyright © 1915, 1918, 1925, 1937, 1951, 1958, 1961, 1963, 1967, 1974, 1977, 1987, 1991, 1997, 2007 and 2017. All rights reserved. "The American Institute of Architects," "American Institute of Architects," "AIA," the AIA Logo, and "AIA Contract Documents" are trademarks of The American Institute of Architects. This document was produced at 10:13:54 CT on 10/25/2024 under Order No.4104251278 which expires on 03/15/2025, is not for resale, is licensed for one-time use only, and may only be used in accordance with the AIA Contract Documents® Terms of Service. To report copyright violations, e-mail docinfo@aiacontracts.com.
User Notes: (3B9ADA33)

Certification of Document's Authenticity

AIA® Document D401™ – 2003

I, , hereby certify, to the best of my knowledge, information and belief, that I created the attached final document simultaneously with its associated Additions and Deletions Report and this certification at 10:13:54 CT on 10/25/2024 under Order No. 4104251278 from AIA Contract Documents software and that in preparing the attached final document I made no changes to the original text of AIA® Document A101™ - 2017, Standard Form of Agreement Between Owner and Contractor where the basis of payment is a Stipulated Sum, other than those additions and deletions shown in the associated Additions and Deletions Report.

(Signed)

Curtis Hartog, Executive Director

(Title)

10/25/2024

(Dated)

AIA Document D401 – 2003. Copyright © 1992 and 2003. All rights reserved. "The American Institute of Architects," "American Institute of Architects," "AIA," the AIA Logo, and "AIA Contract Documents" are trademarks of The American Institute of Architects. This document was produced at 10:13:54 CT on 10/25/2024 under Order No.4104251278 which expires on 03/15/2025, is not for resale, is licensed for one-time use only, and may only be used in accordance with the AIA Contract Documents® Terms of Service. To report copyright violations, e-mail docinfo@aiacontracts.com.
User Notes: (3B9ADA33)

AIA® Document A101® – 2017 Exhibit A

Insurance and Bonds

This Insurance and Bonds Exhibit is part of the Agreement, between the Owner and the Contractor, dated the 23 day of October in the year 2024
(In words, indicate day, month and year.)

for the following **PROJECT**:
(Name and location or address)

FY24 Multi-Site BAS Phase 1
Mult-Site, Minneapolis

THE OWNER:
(Name, legal status and address)

Minneapolis Public School SSD#1
1250 West Broadway Ave. Minneapolis, MN. 55411

THE CONTRACTOR:
(Name, legal status and address)

Harris St. Paul, Inc.
909 Montreal Circle, St. Paul, MN. 55102

TABLE OF ARTICLES

A.1 GENERAL

A.2 OWNER'S INSURANCE

A.3 CONTRACTOR'S INSURANCE AND BONDS

A.4 SPECIAL TERMS AND CONDITIONS

ARTICLE A.1 GENERAL

The Owner and Contractor shall purchase and maintain insurance, and provide bonds, as set forth in this Exhibit. As used in this Exhibit, the term General Conditions refers to AIA Document A201™–2017, General Conditions of the Contract for Construction.

ARTICLE A.2 OWNER'S INSURANCE

§ A.2.1 General

Prior to commencement of the Work, the Owner shall secure the insurance, and provide evidence of the coverage, required under this Article A.2 and, upon the Contractor's request, provide a copy of the property insurance policy or policies required by Section A.2.3. The copy of the policy or policies provided shall contain all applicable conditions, definitions, exclusions, and endorsements.

§ A.2.2 Liability Insurance

The Owner shall be responsible for purchasing and maintaining the Owner's usual general liability insurance.

ADDITIONS AND DELETIONS:
The author of this document has added information needed for its completion. The author may also have revised the text of the original AIA standard form. An *Additions and Deletions Report* that notes added information as well as revisions to the standard form text is available from the author and should be reviewed. A vertical line in the left margin of this document indicates where the author has added necessary information and where the author has added to or deleted from the original AIA text.

This document has important legal consequences. Consultation with an attorney is encouraged with respect to its completion or modification.

This document is intended to be used in conjunction with AIA Document A201®–2017, General Conditions of the Contract for Construction. Article 11 of A201®–2017 contains additional insurance provisions.

AIA Document A101 – 2017 Exhibit A. Copyright © 2017. All rights reserved. "The American Institute of Architects," "American Institute of Architects," "AIA," the AIA Logo, and "AIA Contract Documents" are trademarks of The American Institute of Architects. This document was produced at 10:15:26 CT on 10/25/2024 under Order No.4104251278 which expires on 03/15/2025, is not for resale, is licensed for one-time use only, and may only be used in accordance with the AIA Contract Documents® Terms of Service. To report copyright violations, e-mail docinfo@aiacontracts.com.
User Notes: (1816278873)

§ A.2.3 Required Property Insurance

§ A.2.3.1 Unless this obligation is placed on the Contractor pursuant to Section A.3.3.2.1, the Owner shall purchase and maintain, from an insurance company or insurance companies lawfully authorized to issue insurance in the jurisdiction where the Project is located, property insurance written on a builder's risk "all-risks" completed value or equivalent policy form and sufficient to cover the total value of the entire Project on a replacement cost basis. The Owner's property insurance coverage shall be no less than the amount of the initial Contract Sum, plus the value of subsequent Modifications and labor performed and materials or equipment supplied by others. The property insurance shall be maintained until Substantial Completion and thereafter as provided in Section A.2.3.1.3, unless otherwise provided in the Contract Documents or otherwise agreed in writing by the parties to this Agreement. This insurance shall include the interests of the Owner, Contractor, Subcontractors, and Sub-subcontractors in the Project as insureds. This insurance shall include the interests of mortgagees as loss payees.

§ A.2.3.1.1 Causes of Loss. The insurance required by this Section A.2.3.1 shall provide coverage for direct physical loss or damage, and shall not exclude the risks of fire, explosion, theft, vandalism, malicious mischief, collapse, earthquake, flood, or windstorm. The insurance shall also provide coverage for ensuing loss or resulting damage from error, omission, or deficiency in construction methods, design, specifications, workmanship, or materials. Sub-limits, if any, are as follows:
(Indicate below the cause of loss and any applicable sub-limit.)

Causes of Loss	Sub-Limit

§ A.2.3.1.2 Specific Required Coverages. The insurance required by this Section A.2.3.1 shall provide coverage for loss or damage to falsework and other temporary structures, and to building systems from testing and startup. The insurance shall also cover debris removal, including demolition occasioned by enforcement of any applicable legal requirements, and reasonable compensation for the Architect's and Contractor's services and expenses required as a result of such insured loss, including claim preparation expenses. Sub-limits, if any, are as follows:
(Indicate below type of coverage and any applicable sub-limit for specific required coverages.)

Coverage	Sub-Limit

§ A.2.3.1.3 Unless the parties agree otherwise, upon Substantial Completion, the Owner shall continue the insurance required by Section A.2.3.1 or, if necessary, replace the insurance policy required under Section A.2.3.1 with property insurance written for the total value of the Project that shall remain in effect until expiration of the period for correction of the Work set forth in Section 12.2.2 of the General Conditions.

§ A.2.3.1.4 Deductibles and Self-Insured Retentions. If the insurance required by this Section A.2.3 is subject to deductibles or self-insured retentions, the Owner shall be responsible for all loss not covered because of such deductibles or retentions.

§ A.2.3.2 Occupancy or Use Prior to Substantial Completion. The Owner's occupancy or use of any completed or partially completed portion of the Work prior to Substantial Completion shall not commence until the insurance company or companies providing the insurance under Section A.2.3.1 have consented in writing to the continuance of coverage. The Owner and the Contractor shall take no action with respect to partial occupancy or use that would cause cancellation, lapse, or reduction of insurance, unless they agree otherwise in writing.

§ A.2.3.3 Insurance for Existing Structures

If the Work involves remodeling an existing structure or constructing an addition to an existing structure, the Owner shall purchase and maintain, until the expiration of the period for correction of Work as set forth in Section 12.2.2 of the General Conditions, "all-risks" property insurance, on a replacement cost basis, protecting the existing structure against direct physical loss or damage from the causes of loss identified in Section A.2.3.1, notwithstanding the undertaking of the Work. The Owner shall be responsible for all co-insurance penalties.

§ A.2.4 Optional Extended Property Insurance.

The Owner shall purchase and maintain the insurance selected and described below.

AIA Document A101 – 2017 Exhibit A. Copyright © 2017. All rights reserved. "The American Institute of Architects," "American Institute of Architects," "AIA," the AIA Logo, and "AIA Contract Documents" are trademarks of The American Institute of Architects. This document was produced at 10:15:26 CT on 10/25/2024 under Order No.4104251278 which expires on 03/15/2025, is not for resale, is licensed for one-time use only, and may only be used in accordance with the AIA Contract Documents® Terms of Service. To report copyright violations, e-mail docinfo@aiacontracts.com.
User Notes: (1816278873)

(Select the types of insurance the Owner is required to purchase and maintain by placing an X in the box(es) next to the description(s) of selected insurance. For each type of insurance selected, indicate applicable limits of coverage or other conditions in the fill point below the selected item.)

[ ] **§ A.2.4.1 Loss of Use, Business Interruption, and Delay in Completion Insurance**, to reimburse the Owner for loss of use of the Owner's property, or the inability to conduct normal operations due to a covered cause of loss.

[ ] **§ A.2.4.2 Ordinance or Law Insurance**, for the reasonable and necessary costs to satisfy the minimum requirements of the enforcement of any law or ordinance regulating the demolition, construction, repair, replacement or use of the Project.

[ ] **§ A.2.4.3 Expediting Cost Insurance**, for the reasonable and necessary costs for the temporary repair of damage to insured property, and to expedite the permanent repair or replacement of the damaged property.

[ ] **§ A.2.4.4 Extra Expense Insurance**, to provide reimbursement of the reasonable and necessary excess costs incurred during the period of restoration or repair of the damaged property that are over and above the total costs that would normally have been incurred during the same period of time had no loss or damage occurred.

[ ] **§ A.2.4.5 Civil Authority Insurance**, for losses or costs arising from an order of a civil authority prohibiting access to the Project, provided such order is the direct result of physical damage covered under the required property insurance.

[ ] **§ A.2.4.6 Ingress/Egress Insurance**, for loss due to the necessary interruption of the insured's business due to physical prevention of ingress to, or egress from, the Project as a direct result of physical damage.

[ ] **§ A.2.4.7 Soft Costs Insurance**, to reimburse the Owner for costs due to the delay of completion of the Work, arising out of physical loss or damage covered by the required property insurance: including construction loan fees; leasing and marketing expenses; additional fees, including those of architects, engineers, consultants, attorneys and accountants, needed for the completion of the construction, repairs, or reconstruction; and carrying costs such as property taxes, building permits, additional interest on loans, realty taxes, and insurance premiums over and above normal expenses.

§ A.2.5 Other Optional Insurance.

The Owner shall purchase and maintain the insurance selected below.

(Select the types of insurance the Owner is required to purchase and maintain by placing an X in the box(es) next to the description(s) of selected insurance.)

[ ] **§ A.2.5.1 Cyber Security Insurance** for loss to the Owner due to data security and privacy breach,

AIA Document A101 – 2017 Exhibit A. Copyright © 2017. All rights reserved. "The American Institute of Architects," "American Institute of Architects," "AIA," the AIA Logo, and "AIA Contract Documents" are trademarks of The American Institute of Architects. This document was produced at 10:15:26 CT on 10/25/2024 under Order No.4104251278 which expires on 03/15/2025, is not for resale, is licensed for one-time use only, and may only be used in accordance with the AIA Contract Documents® Terms of Service. To report copyright violations, e-mail docinfo@aiacontracts.com.
User Notes: (1816278873)

including costs of investigating a potential or actual breach of confidential or private information.
(Indicate applicable limits of coverage or other conditions in the fill point below.)

[ ] **§ A.2.5.2 Other Insurance**
(List below any other insurance coverage to be provided by the Owner and any applicable limits.)

Coverage	Limits

ARTICLE A.3 CONTRACTOR'S INSURANCE AND BONDS

§ A.3.1 General

§ A.3.1.1 Certificates of Insurance. The Contractor shall provide certificates of insurance acceptable to the Owner evidencing compliance with the requirements in this Article A.3 at the following times: (1) prior to commencement of the Work; (2) upon renewal or replacement of each required policy of insurance; and (3) upon the Owner's written request. An additional certificate evidencing continuation of commercial liability coverage, including coverage for completed operations, shall be submitted with the final Application for Payment and thereafter upon renewal or replacement of such coverage until the expiration of the periods required by Section A.3.2.1 and Section A.3.3.1. The certificates will show the Owner as an additional insured on the Contractor's Commercial General Liability and excess or umbrella liability policy or policies.

§ A.3.1.2 Deductibles and Self-Insured Retentions. The Contractor shall disclose to the Owner any deductible or self-insured retentions applicable to any insurance required to be provided by the Contractor.

§ A.3.1.3 Additional Insured Obligations. To the fullest extent permitted by law, the Contractor shall cause the commercial general liability coverage to include (1) the Owner, the Architect, and the Architect's consultants as additional insureds for claims caused in whole or in part by the Contractor's negligent acts or omissions during the Contractor's operations; and (2) the Owner as an additional insured for claims caused in whole or in part by the Contractor's negligent acts or omissions for which loss occurs during completed operations. The additional insured coverage shall be primary and non-contributory to any of the Owner's general liability insurance policies and shall apply to both ongoing and completed operations. To the extent commercially available, the additional insured coverage shall be no less than that provided by Insurance Services Office, Inc. (ISO) forms CG 20 10 07 04, CG 20 37 07 04, and, with respect to the Architect and the Architect's consultants, CG 20 32 07 04.

§ A.3.2 Contractor's Required Insurance Coverage

§ A.3.2.1 The Contractor shall purchase and maintain the following types and limits of insurance from an insurance company or insurance companies lawfully authorized to issue insurance in the jurisdiction where the Project is located. The Contractor shall maintain the required insurance until the expiration of the period for correction of Work as set forth in Section 12.2.2 of the General Conditions, unless a different duration is stated below:
(If the Contractor is required to maintain insurance for a duration other than the expiration of the period for correction of Work, state the duration.)

§ A.3.2.2 Commercial General Liability

§ A.3.2.2.1 Commercial General Liability insurance for the Project written on an occurrence form with policy limits as defined is ECH-C Owner Insurance, providing coverage for claims including

- **.1** damages because of bodily injury, sickness or disease, including occupational sickness or disease, and death of any person;
- **.2** personal injury and advertising injury;
- **.3** damages because of physical damage to or destruction of tangible property, including the loss of use of such property;
- **.4** bodily injury or property damage arising out of completed operations; and
- **.5** the Contractor's indemnity obligations under Section 3.18 of the General Conditions.

AIA Document A101 – 2017 Exhibit A. Copyright © 2017. All rights reserved. "The American Institute of Architects," "American Institute of Architects," "AIA," the AIA Logo, and "AIA Contract Documents" are trademarks of The American Institute of Architects. This document was produced at 10:15:26 CT on 10/25/2024 under Order No.4104251278 which expires on 03/15/2025, is not for resale, is licensed for one-time use only, and may only be used in accordance with the AIA Contract Documents® Terms of Service. To report copyright violations, e-mail docinfo@aiacontracts.com.
User Notes: (1816278873)

§ A.3.2.2.2 The Contractor's Commercial General Liability policy under this Section A.3.2.2 shall not contain an exclusion or restriction of coverage for the following:

.1 Claims by one insured against another insured, if the exclusion or restriction is based solely on the fact that the claimant is an insured, and there would otherwise be coverage for the claim.

.2 Claims for property damage to the Contractor's Work arising out of the products-completed operations hazard where the damaged Work or the Work out of which the damage arises was performed by a Subcontractor.

.3 Claims for bodily injury other than to employees of the insured.

.4 Claims for indemnity under Section 3.18 of the General Conditions arising out of injury to employees of the insured.

.5 Claims or loss excluded under a prior work endorsement or other similar exclusionary language.

.6 Claims or loss due to physical damage under a prior injury endorsement or similar exclusionary language.

.7 Claims related to residential, multi-family, or other habitational projects, if the Work is to be performed on such a project.

.8 Claims related to roofing, if the Work involves roofing.

.9 Claims related to exterior insulation finish systems (EIFS), synthetic stucco or similar exterior coatings or surfaces, if the Work involves such coatings or surfaces.

.10 Claims related to earth subsidence or movement, where the Work involves such hazards.

.11 Claims related to explosion, collapse and underground hazards, where the Work involves such hazards.

§ A.3.2.3 Automobile Liability covering vehicles owned, and non-owned vehicles used, by the Contractor, with policy limits as defined in EXH-C Owner Insurance .

§ A.3.2.4 The Contractor may achieve the required limits and coverage for Commercial General Liability and Automobile Liability through a combination of primary and excess or umbrella liability insurance, provided such primary and excess or umbrella insurance policies result in the same or greater coverage as the coverages required under Section A.3.2.2 and A.3.2.3, and in no event shall any excess or umbrella liability insurance provide narrower coverage than the primary policy. The excess policy shall not require the exhaustion of the underlying limits only through the actual payment by the underlying insurers. Umbrella coverage as defined in EXH-C Owner Insurance

§ A.3.2.5 Workers' Compensation at statutory limits for Coverage A as defined in EXH-C Owner Insurance.

§ A.3.2.6 Employers' Liability Coverage B as defined in EXH-C Owner Insurance .

(Paragraph deleted)

§ A.3.2.8 If the Contractor is required to furnish professional services as part of the Work, the Contractor shall procure Professional Liability insurance covering performance of the professional services, with policy limits as defined in EXH-C Owner Insurance .

.

(Paragraphs deleted)

§ A.3.2.12 Insurance for the use or operation of manned or unmanned aircraft, if the Work requires such activities, with policy limits as defined in EXH-C Owner Insurance.

§ A.3.3 Contractor's Other Insurance Coverage

§ A.3.3.1 Insurance selected and described in this Section A.3.3 shall be purchased from an insurance company or insurance companies lawfully authorized to issue insurance in the jurisdiction where the Project is located. The Contractor shall maintain the required insurance until the expiration of the period for correction of Work as set forth in Section 12.2.2 of the General Conditions, unless a different duration is stated below:

(If the Contractor is required to maintain any of the types of insurance selected below for a duration other than the expiration of the period for correction of Work, state the duration.)

AIA Document A101 – 2017 Exhibit A. Copyright © 2017. All rights reserved. "The American Institute of Architects," "American Institute of Architects," "AIA," the AIA Logo, and "AIA Contract Documents" are trademarks of The American Institute of Architects. This document was produced at 10:15:26 CT on 10/25/2024 under Order No.4104251278 which expires on 03/15/2025, is not for resale, is licensed for one-time use only, and may only be used in accordance with the AIA Contract Documents® Terms of Service. To report copyright violations, e-mail docinfo@aiacontracts.com.
User Notes: (1816278873)

If Professional Liability Insurance is required as part of this contract or becomes required during the course of the project coverage shall be in accordance with A.3.2.8, the insurance coverage shall be maintained for one calendar year after the date of Substantial Completion

§ A.3.3.2 The Contractor shall purchase and maintain the following types and limits of insurance in accordance with Section A.3.3.1 as defined in EXH-C Owner Insurance.

(Paragraphs deleted)

§ A.3.4 Performance Bond and Payment Bond

The Contractor shall provide surety bonds, from a company or companies lawfully authorized to issue surety bonds in the jurisdiction where the Project is located, as follows:
(Specify type and penal sum of bonds.)

Type	Penal Sum ($0.00)
Payment Bond	Full contract value
Performance Bond	Full contract value

Payment and Performance Bonds shall be AIA Document A312™, Payment Bond and Performance Bond, or contain provisions identical to AIA Document A312™, current as of the date of this Agreement.

ARTICLE A.4 SPECIAL TERMS AND CONDITIONS

Special terms and conditions that modify this Insurance and Bonds Exhibit, if any, are as follows:

None

AIA Document A101 – 2017 Exhibit A. Copyright © 2017. All rights reserved. "The American Institute of Architects," "American Institute of Architects," "AIA," the AIA Logo, and "AIA Contract Documents" are trademarks of The American Institute of Architects. This document was produced at 10:15:26 CT on 10/25/2024 under Order No.4104251278 which expires on 03/15/2025, is not for resale, is licensed for one-time use only, and may only be used in accordance with the AIA Contract Documents® Terms of Service. To report copyright violations, e-mail docinfo@aiacontracts.com.
User Notes: (1816278873)

Additions and Deletions Report for
AIA® Document A101® – 2017 Exhibit A

This Additions and Deletions Report, as defined on page 1 of the associated document, reproduces below all text the author has added to the standard form AIA document in order to complete it, as well as any text the author may have added to or deleted from the original AIA text. Added text is shown underlined. Deleted text is indicated with a horizontal line through the original AIA text.

Note: This Additions and Deletions Report is provided for information purposes only and is not incorporated into or constitute any part of the associated AIA document. This Additions and Deletions Report and its associated document were generated simultaneously by AIA software at 10:15:26 CT on 10/25/2024.

PAGE 1

This Insurance and Bonds Exhibit is part of the Agreement, between the Owner and the Contractor, dated the 23 day of October in the year 2024

...

FY24 Multi-Site BAS Phase 1
Mult-Site, Minneapolis

...

Minneapolis Public School SSD#1
1250 West Broadway Ave. Minneapolis, MN. 55411

...

Harris St. Paul, Inc.
909 Montreal Circle, St. Paul, MN. 55102

PAGE 4

§ A.3.2.2.1 Commercial General Liability insurance for the Project written on an occurrence form with policy limits ~~of not less than ($) each occurrence, ($) general aggregate, and ($) aggregate for products-completed operations hazard,~~ as defined is ECH-C Owner Insurance, providing coverage for claims including

PAGE 5

§ A.3.2.3 Automobile Liability covering vehicles owned, and non-owned vehicles used, by the Contractor, with policy limits ~~of not less than ($) per accident, for bodily injury, death of any person, and property damage arising out of the ownership, maintenance and use of those motor vehicles along with any other statutorily required automobile coverage.~~as defined in EXH-C Owner Insurance .

§ A.3.2.4 The Contractor may achieve the required limits and coverage for Commercial General Liability and Automobile Liability through a combination of primary and excess or umbrella liability insurance, provided such primary and excess or umbrella insurance policies result in the same or greater coverage as the coverages required under Section A.3.2.2 and A.3.2.3, and in no event shall any excess or umbrella liability insurance provide narrower coverage than the primary policy. The excess policy shall not require the exhaustion of the underlying limits only through the actual payment by the underlying insurers. Umbrella coverage as defined in EXH-C Owner Insurance

§ A.3.2.5 Workers' Compensation at statutory ~~limits.~~limits for Coverage A as defined in EXH-C Owner Insurance.

§ A.3.2.6 Employers' Liability ~~with policy limits not less than ($) each accident, ($) each employee, and ($) policy limit.~~Coverage B as defined in EXH-C Owner Insurance .

Additions and Deletions Report for AIA Document A101 – 2017 Exhibit A. Copyright © 2017. All rights reserved. "The American Institute of Architects," "American Institute of Architects," "AIA," the AIA Logo, and "AIA Contract Documents" are trademarks of The American Institute of Architects. This document was produced at 10:15:26 CT on 10/25/2024 under Order No.4104251278 which expires on 03/15/2025, is not for resale, is licensed for one-time use only, and may only be used in accordance with the AIA Contract Documents® Terms of Service. To report copyright violations, e-mail docinfo@aiacontracts.com.
User Notes: (1816278873)

~~§ A.3.2.7 Jones Act, and the Longshore & Harbor Workers' Compensation Act, as required, if the Work involves hazards arising from work on or near navigable waterways, including vessels and docks~~

§ A.3.2.8 If the Contractor is required to furnish professional services as part of the Work, the Contractor shall procure Professional Liability insurance covering performance of the professional services, with policy limits ~~of not less than ($) per claim and ($) in the aggregate.~~as defined in EXH-C Owner Insurance .

.

~~§ A.3.2.9 If the Work involves the transport, dissemination, use, or release of pollutants, the Contractor shall procure Pollution Liability insurance, with policy limits of not less than ($) per claim and ($) in the aggregate.~~

~~§ A.3.2.10 Coverage under Sections A.3.2.8 and A.3.2.9 may be procured through a Combined Professional Liability and Pollution Liability insurance policy, with combined policy limits of not less than ($) per claim and ($) in the aggregate.~~

~~§ A.3.2.11 Insurance for maritime liability risks associated with the operation of a vessel, if the Work requires such activities, with policy limits of not less than ($) per claim and ($) in the aggregate.~~

§ A.3.2.12 Insurance for the use or operation of manned or unmanned aircraft, if the Work requires such activities, with policy limits ~~of not less than ($) per claim and ($) in the aggregate.~~as defined in EXH-C Owner Insurance.
PAGE 6

If Professional Liability Insurance is required as part of this contract or becomes required during the course of the project coverage shall be in accordance with A.3.2.8, the insurance coverage shall be maintained for one calendar year after the date of Substantial Completion

§ A.3.3.2 The Contractor shall purchase and maintain the following types and limits of insurance in accordance with Section ~~A.3.3.1.~~
~~*(Select the types of insurance the Contractor is required to purchase and maintain by placing an X in the box(es) next to the description(s) of selected insurance. Where policy limits are provided, include the policy limit in the appropriate fill point.)*~~A.3.3.1 as defined in EXH-C Owner Insurance.

~~[ ] § A.3.3.2.1 Property insurance of the same type and scope satisfying the requirements identified in Section A.2.3, which, if selected in this section A.3.3.2.1, relieves the Owner of the responsibility to purchase and maintain such insurance except insurance required by Section A.2.3.1.3 and Section A.2.3.3. The Contractor shall comply with all obligations of the Owner under Section A.2.3 except to the extent provided below. The Contractor shall disclose to the Owner the amount of any deductible, and the Owner shall be responsible for losses within the deductible. Upon request, the Contractor shall provide the Owner with a copy of the property insurance policy or policies required. The Owner shall adjust and settle the loss with the insurer and be the trustee of the proceeds of the property insurance in accordance with Article 11 of the General Conditions unless otherwise set forth below:~~
~~*(Where the Contractor's obligation to provide property insurance differs from the Owner's obligations as described under Section A.2.3, indicate such differences in the space below. Additionally, if a party other than the Owner will be responsible for adjusting and settling a loss with the insurer and acting as the trustee of the proceeds of property insurance in accordance with Article 11 of the General Conditions, indicate the responsible party below.)*~~

~~[ ] § A.3.3.2.2 Railroad Protective Liability Insurance, with policy limits of not less than ($) per claim and ($) in the aggregate, for Work within fifty (50) feet of railroad property.~~

~~[ ] § A.3.3.2.3 Asbestos Abatement Liability Insurance, with policy limits of not less than ($) per claim and ($) in the aggregate, for liability arising from the encapsulation, removal, handling, storage, transportation, and disposal of asbestos-containing materials.~~

Additions and Deletions Report for AIA Document A101 – 2017 Exhibit A. Copyright © 2017. All rights reserved. "The American Institute of Architects," "American Institute of Architects," "AIA," the AIA Logo, and "AIA Contract Documents" are trademarks of The American Institute of Architects. This document was produced at 10:15:26 CT on 10/25/2024 under Order No.4104251278 which expires on 03/15/2025, is not for resale, is licensed for one-time use only, and may only be used in accordance with the AIA Contract Documents® Terms of Service. To report copyright violations, e-mail docinfo@aiacontracts.com.
User Notes: (1816278873)

[~~–]~~ ~~§ A.3.3.2.4~~ ~~Insurance for physical damage to property while it is in storage and in transit to the construction site on an "all-risks" completed value form.~~

[~~–]~~ ~~§ A.3.3.2.5~~ ~~Property insurance on an "all-risks" completed value form, covering property owned by the Contractor and used on the Project, including scaffolding and other equipment.~~

[~~–]~~ ~~§ A.3.3.2.6 Other Insurance~~

~~*(List below any other insurance coverage to be provided by the Contractor and any applicable limits.)*~~

~~Coverage~~	~~Limits~~

§ A.3.4 Performance Bond and Payment Bond

...

Payment Bond	Full contract value
Performance Bond	Full contract value

...

None

Additions and Deletions Report for AIA Document A101 – 2017 Exhibit A. Copyright © 2017. All rights reserved. "The American Institute of Architects," "American Institute of Architects," "AIA," the AIA Logo, and "AIA Contract Documents" are trademarks of The American Institute of Architects. This document was produced at 10:15:26 CT on 10/25/2024 under Order No.4104251278 which expires on 03/15/2025, is not for resale, is licensed for one-time use only, and may only be used in accordance with the AIA Contract Documents® Terms of Service. To report copyright violations, e-mail docinfo@aiacontracts.com.
User Notes: (1816278873)

AIA® Document A201® – 2017

General Conditions of the Contract for Construction

for the following PROJECT:
(Name and location or address)

FY24 Multi-Site BAS Upgrades Phase 11250 West Broadway Ave. Minneapolis, MN. 55411

THE OWNER:
(Name, legal status and address)

Minneapolis Public Schools Special School District 1
1250 West Broadway Avenue
Minneapolis, MN 55411

THE ARCHITECT:
(Name, legal status and address)

KFI Engineers670 County B Rd. W

TABLE OF ARTICLES

1 GENERAL PROVISIONS
2 OWNER
3 CONTRACTOR
4 ARCHITECT
5 SUBCONTRACTORS
6 CONSTRUCTION BY OWNER OR BY SEPARATE CONTRACTORS
7 CHANGES IN THE WORK
8 TIME
9 PAYMENTS AND COMPLETION
10 PROTECTION OF PERSONS AND PROPERTY
11 INSURANCE AND BONDS
12 UNCOVERING AND CORRECTION OF WORK
13 MISCELLANEOUS PROVISIONS
14 TERMINATION OR SUSPENSION OF THE CONTRACT
15 CLAIMS AND DISPUTES

ADDITIONS AND DELETIONS:
The author of this document has added information needed for its completion. The author may also have revised the text of the original AIA standard form. An *Additions and Deletions Report* that notes added information as well as revisions to the standard form text is available from the author and should be reviewed. A vertical line in the left margin of this document indicates where the author has added necessary information and where the author has added to or deleted from the original AIA text.

This document has important legal consequences. Consultation with an attorney is encouraged with respect to its completion or modification.

For guidance in modifying this document to include supplementary conditions, see AIA Document A503™, Guide for Supplementary Conditions.

Init.
/
AIA Document A201 – 2017. Copyright © 1911, 1915, 1918, 1925, 1937, 1951, 1958, 1961, 1963, 1966, 1970, 1976, 1987, 1997, 2007 and 2017. All rights reserved. "The American Institute of Architects," "American Institute of Architects," "AIA," the AIA Logo, and "AIA Contract Documents" are trademarks of The American Institute of Architects. This document was produced at 10:16:38 CT on 10/25/2024 under Order No.4104251278 which expires on 03/15/2025, is not for resale, is licensed for one-time use only, and may only be used in accordance with the AIA Contract Documents® Terms of Service. To report copyright violations, e-mail docinfo@aiacontracts.com.
User Notes: (1430930503)

INDEX
(Topics and numbers in bold are Section headings.)

Acceptance of Nonconforming Work
9.6.6, 9.9.3, **12.3**
Acceptance of Work
9.6.6, 9.8.2, 9.9.3, 9.10.1, 9.10.3, 12.3
Access to Work
3.16, 6.2.1, 12.1
Accident Prevention
10
Acts and Omissions
3.2, 3.3.2, 3.12.8, 3.18, 4.2.3, 8.3.1, 9.5.1, 10.2.5, 10.2.8, 13.3.2, 14.1, 15.1.2, 15.2
Addenda
1.1.1
Additional Costs, Claims for
3.7.4, 3.7.5, 10.3.2, 15.1.5
Additional Inspections and Testing
9.4.2, 9.8.3, 12.2.1, **13.4**
Additional Time, Claims for
3.2.4, 3.7.4, 3.7.5, 3.10.2, 8.3.2, **15.1.6**
Administration of the Contract
3.1.3, **4.2**, 9.4, 9.5
Advertisement or Invitation to Bid
1.1.1
Aesthetic Effect
4.2.13
Allowances
3.8
Applications for Payment
4.2.5, 7.3.9, 9.2, **9.3**, 9.4, 9.5.1, 9.5.4, 9.6.3, 9.7, 9.10
Approvals
2.1.1, 2.3.1, 2.5, 3.1.3, 3.10.2, 3.12.8, 3.12.9, 3.12.10.1, 4.2.7, 9.3.2, 13.4.1
Arbitration
8.3.1, 15.3.2, **15.4**
ARCHITECT
4
Architect, Definition of
4.1.1
Architect, Extent of Authority
2.5, 3.12.7, 4.1.2, 4.2, 5.2, 6.3, 7.1.2, 7.3.4, 7.4, 9.2, 9.3.1, 9.4, 9.5, 9.6.3, 9.8, 9.10.1, 9.10.3, 12.1, 12.2.1, 13.4.1, 13.4.2, 14.2.2, 14.2.4, 15.1.4, 15.2.1
Architect, Limitations of Authority and Responsibility
2.1.1, 3.12.4, 3.12.8, 3.12.10, 4.1.2, 4.2.1, 4.2.2, 4.2.3, 4.2.6, 4.2.7, 4.2.10, 4.2.12, 4.2.13, 5.2.1, 7.4, 9.4.2, 9.5.4, 9.6.4, 15.1.4, 15.2
Architect's Additional Services and Expenses
2.5, 12.2.1, 13.4.2, 13.4.3, 14.2.4
Architect's Administration of the Contract
3.1.3, 3.7.4, 15.2, 9.4.1, 9.5
Architect's Approvals
2.5, 3.1.3, 3.5, 3.10.2, 4.2.7
Architect's Authority to Reject Work
3.5, 4.2.6, 12.1.2, 12.2.1
Architect's Copyright
1.1.7, 1.5
Architect's Decisions
3.7.4, 4.2.6, 4.2.7, 4.2.11, 4.2.12, 4.2.13, 4.2.14, 6.3, 7.3.4, 7.3.9, 8.1.3, 8.3.1, 9.2, 9.4.1, 9.5, 9.8.4, 9.9.1, 13.4.2, 15.2
Architect's Inspections
3.7.4, 4.2.2, 4.2.9, 9.4.2, 9.8.3, 9.9.2, 9.10.1, 13.4
Architect's Instructions
3.2.4, 3.3.1, 4.2.6, 4.2.7, 13.4.2
Architect's Interpretations
4.2.11, 4.2.12
Architect's Project Representative
4.2.10
Architect's Relationship with Contractor
1.1.2, 1.5, 2.3.3, 3.1.3, 3.2.2, 3.2.3, 3.2.4, 3.3.1, 3.4.2, 3.5, 3.7.4, 3.7.5, 3.9.2, 3.9.3, 3.10, 3.11, 3.12, 3.16, 3.18, 4.1.2, 4.2, 5.2, 6.2.2, 7, 8.3.1, 9.2, 9.3, 9.4, 9.5, 9.7, 9.8, 9.9, 10.2.6, 10.3, 11.3, 12, 13.3.2, 13.4, 15.2
Architect's Relationship with Subcontractors
1.1.2, 4.2.3, 4.2.4, 4.2.6, 9.6.3, 9.6.4, 11.3
Architect's Representations
9.4.2, 9.5.1, 9.10.1
Architect's Site Visits
3.7.4, 4.2.2, 4.2.9, 9.4.2, 9.5.1, 9.9.2, 9.10.1, 13.4
Asbestos
10.3.1
Attorneys' Fees
3.18.1, 9.6.8, 9.10.2, 10.3.3
Award of Separate Contracts
6.1.1, 6.1.2
Award of Subcontracts and Other Contracts for Portions of the Work
5.2
Basic Definitions
1.1
Bidding Requirements
1.1.1
Binding Dispute Resolution
8.3.1, 9.7, 11.5, 13.1, 15.1.2, 15.1.3, 15.2.1, 15.2.5, 15.2.6.1, 15.3.1, 15.3.2, 15.3.3, 15.4.1
Bonds, Lien
7.3.4.4, 9.6.8, 9.10.2, 9.10.3
Bonds, Performance, and Payment
7.3.4.4, 9.6.7, 9.10.3, **11.1.2**, 11.1.3, **11.5**
Building Information Models Use and Reliance
1.8
Building Permit
3.7.1
Capitalization
1.3
Certificate of Substantial Completion
9.8.3, 9.8.4, 9.8.5

AIA Document A201 – 2017. Copyright © 1911, 1915, 1918, 1925, 1937, 1951, 1958, 1961, 1963, 1966, 1970, 1976, 1987, 1997, 2007 and 2017. All rights reserved. "The American Institute of Architects," "American Institute of Architects," "AIA," the AIA Logo, and "AIA Contract Documents" are trademarks of The American Institute of Architects. This document was produced at 10:16:38 CT on 10/25/2024 under Order No.4104251278 which expires on 03/15/2025, is not for resale, is licensed for one-time use only, and may only be used in accordance with the AIA Contract Documents® Terms of Service. To report copyright violations, e-mail docinfo@aiacontracts.com.
User Notes: (1430930503)

Certificates for Payment
4.2.1, 4.2.5, 4.2.9, 9.3.3, **9.4**, 9.5, 9.6.1, 9.6.6, 9.7, 9.10.1, 9.10.3, 14.1.1.3, 14.2.4, 15.1.4
Certificates of Inspection, Testing or Approval
13.4.4
Certificates of Insurance
9.10.2
Change Orders
1.1.1, 3.4.2, 3.7.4, 3.8.2.3, 3.11, 3.12.8, 4.2.8, 5.2.3, 7.1.2, 7.1.3, **7.2**, 7.3.2, 7.3.7, 7.3.9, 7.3.10, 8.3.1, 9.3.1.1, 9.10.3, 10.3.2, 11.2, 11.5, 12.1.2
Change Orders, Definition of
7.2.1
CHANGES IN THE WORK
2.2.2, 3.11, 4.2.8, **7**, 7.2.1, 7.3.1, 7.4, 8.3.1, 9.3.1.1, 11.5
Claims, Definition of
15.1.1
Claims, Notice of
1.6.2, 15.1.3
CLAIMS AND DISPUTES
3.2.4, 6.1.1, 6.3, 7.3.9, 9.3.3, 9.10.4, 10.3.3, **15**, 15.4
Claims and Timely Assertion of Claims
15.4.1
Claims for Additional Cost
3.2.4, 3.3.1, 3.7.4, 7.3.9, 9.5.2, 10.2.5, 10.3.2, **15.1.5**
Claims for Additional Time
3.2.4, 3.3.1, 3.7.4, 6.1.1, 8.3.2, 9.5.2, 10.3.2, **15.1.6**
Concealed or Unknown Conditions, Claims for
3.7.4
Claims for Damages
3.2.4, 3.18, 8.3.3, 9.5.1, 9.6.7, 10.2.5, 10.3.3, 11.3, 11.3.2, 14.2.4, 15.1.7
Claims Subject to Arbitration
15.4.1
Cleaning Up
3.15, 6.3
Commencement of the Work, Conditions Relating to
2.2.1, 3.2.2, 3.4.1, 3.7.1, 3.10.1, 3.12.6, 5.2.1, 5.2.3, 6.2.2, 8.1.2, 8.2.2, 8.3.1, 11.1, 11.2, **15.1.5**
Commencement of the Work, Definition of
8.1.2
Communications
3.9.1, **4.2.4**
Completion, Conditions Relating to
3.4.1, 3.11, 3.15, 4.2.2, 4.2.9, 8.2, 9.4.2, 9.8, 9.9.1, 9.10, 12.2, 14.1.2, 15.1.2
COMPLETION, PAYMENTS AND
9
Completion, Substantial
3.10.1, 4.2.9, 8.1.1, 8.1.3, 8.2.3, 9.4.2, 9.8, 9.9.1, 9.10.3, 12.2, 15.1.2
Compliance with Laws
2.3.2, 3.2.3, 3.6, 3.7, 3.12.10, 3.13, 9.6.4, 10.2.2, 13.1, 13.3, 13.4.1, 13.4.2, 13.5, 14.1.1, 14.2.1.3, 15.2.8, 15.4.2, 15.4.3
Concealed or Unknown Conditions
3.7.4, 4.2.8, 8.3.1, 10.3
Conditions of the Contract
1.1.1, 6.1.1, 6.1.4
Consent, Written
3.4.2, 3.14.2, 4.1.2, 9.8.5, 9.9.1, 9.10.2, 9.10.3, 13.2, 15.4.4.2
Consolidation or Joinder
15.4.4
CONSTRUCTION BY OWNER OR BY
SEPARATE CONTRACTORS
1.1.4, **6**
Construction Change Directive, Definition of
7.3.1
Construction Change Directives
1.1.1, 3.4.2, 3.11, 3.12.8, 4.2.8, 7.1.1, 7.1.2, 7.1.3, **7.3**, 9.3.1.1
Construction Schedules, Contractor's
3.10, 3.11, 3.12.1, 3.12.2, 6.1.3, 15.1.6.2
Contingent Assignment of Subcontracts
5.4, 14.2.2.2
Continuing Contract Performance
15.1.4
Contract, Definition of
1.1.2
CONTRACT, TERMINATION OR
SUSPENSION OF THE
5.4.1.1, 5.4.2, 11.5, **14**
Contract Administration
3.1.3, 4, 9.4, 9.5
Contract Award and Execution, Conditions Relating to
3.7.1, 3.10, 5.2, 6.1
Contract Documents, Copies Furnished and Use of
1.5.2, 2.3.6, 5.3
Contract Documents, Definition of
1.1.1
Contract Sum
2.2.2, 2.2.4, 3.7.4, 3.7.5, 3.8, 3.10.2, 5.2.3, 7.3, 7.4, **9.1**, 9.2, 9.4.2, 9.5.1.4, 9.6.7, 9.7, 10.3.2, 11.5, 12.1.2, 12.3, 14.2.4, 14.3.2, 15.1.4.2, **15.1.5, 15.2.5**
Contract Sum, Definition of
9.1
Contract Time
1.1.4, 2.2.1, 2.2.2, 3.7.4, 3.7.5, 3.10.2, 5.2.3, 6.1.5, 7.2.1.3, 7.3.1, 7.3.5, 7.3.6, 7, 7, 7.3.10, 7.4, 8.1.1, 8.2.1, 8.2.3, 8.3.1, 9.5.1, 9.7, 10.3.2, 12.1.1, 12.1.2, 14.3.2, 15.1.4.2, 15.1.6.1, 15.2.5
Contract Time, Definition of
8.1.1
CONTRACTOR
3
Contractor, Definition of
3.1, 6.1.2
Contractor's Construction and Submittal
Schedules
3.10, 3.12.1, 3.12.2, 4.2.3, 6.1.3, 15.1.6.2

AIA Document A201 – 2017. Copyright © 1911, 1915, 1918, 1925, 1937, 1951, 1958, 1961, 1963, 1966, 1970, 1976, 1987, 1997, 2007 and 2017. All rights reserved. "The American Institute of Architects," "American Institute of Architects," "AIA," the AIA Logo, and "AIA Contract Documents" are trademarks of The American Institute of Architects. This document was produced at 10:16:38 CT on 10/25/2024 under Order No.4104251278 which expires on 03/15/2025, is not for resale, is licensed for one-time use only, and may only be used in accordance with the AIA Contract Documents® Terms of Service. To report copyright violations, e-mail docinfo@aiacontracts.com.
User Notes: (1430930503)

Contractor's Employees
2.2.4, 3.3.2, 3.4.3, 3.8.1, 3.9, 3.18.2, 4.2.3, 4.2.6, 10.2, 10.3, 11.3, 14.1, 14.2.1.1
Contractor's Liability Insurance
11.1
Contractor's Relationship with Separate Contractors and Owner's Forces
3.12.5, 3.14.2, 4.2.4, 6, 11.3, 12.2.4
Contractor's Relationship with Subcontractors
1.2.2, 2.2.4, 3.3.2, 3.18.1, 3.18.2, 4.2.4, 5, 9.6.2, 9.6.7, 9.10.2, 11.2, 11.3, 11.4
Contractor's Relationship with the Architect
1.1.2, 1.5, 2.3.3, 3.1.3, 3.2.2, 3.2.3, 3.2.4, 3.3.1, 3.4.2, 3.5.1, 3.7.4, 3.10, 3.11, 3.12, 3.16, 3.18, 4.2, 5.2, 6.2.2, 7, 8.3.1, 9.2, 9.3, 9.4, 9.5, 9.7, 9.8, 9.9, 10.2.6, 10.3, 11.3, 12, 13.4, 15.1.3, 15.2.1
Contractor's Representations
3.2.1, 3.2.2, 3.5, 3.12.6, 6.2.2, 8.2.1, 9.3.3, 9.8.2
Contractor's Responsibility for Those Performing the Work
3.3.2, 3.18, 5.3, 6.1.3, 6.2, 9.5.1, 10.2.8
Contractor's Review of Contract Documents
3.2
Contractor's Right to Stop the Work
2.2.2, 9.7
Contractor's Right to Terminate the Contract
14.1
Contractor's Submittals
3.10, 3.11, 3.12, 4.2.7, 5.2.1, 5.2.3, 9.2, 9.3, 9.8.2, 9.8.3, 9.9.1, 9.10.2, 9.10.3
Contractor's Superintendent
3.9, 10.2.6
Contractor's Supervision and Construction Procedures
1.2.2, 3.3, 3.4, 3.12.10, 4.2.2, 4.2.7, 6.1.3, 6.2.4, 7.1.3, 7.3.4, 7.3.6, 8.2, 10, 12, 14, 15.1.4
Coordination and Correlation
1.2, 3.2.1, 3.3.1, 3.10, 3.12.6, 6.1.3, 6.2.1
Copies Furnished of Drawings and Specifications
1.5, 2.3.6, 3.11
Copyrights
1.5, **3.17**
Correction of Work
2.5, 3.7.3, 9.4.2, 9.8.2, 9.8.3, 9.9.1, 12.1.2, **12.2**, 12.3, 15.1.3.1, 15.1.3.2, 15.2.1
Correlation and Intent of the Contract Documents
1.2
Cost, Definition of
7.3.4
Costs
2.5, 3.2.4, 3.7.3, 3.8.2, 3.15.2, 5.4.2, 6.1.1, 6.2.3, 7.3.3.3, 7.3.4, 7.3.8, 7.3.9, 9.10.2, 10.3.2, 10.3.6, 11.2, 12.1.2, 12.2.1, 12.2.4, 13.4, 14
Cutting and Patching
3.14, 6.2.5
Damage to Construction of Owner or Separate Contractors
3.14.2, 6.2.4, 10.2.1.2, 10.2.5, 10.4, 12.2.4
Damage to the Work
3.14.2, 9.9.1, 10.2.1.2, 10.2.5, 10.4, 12.2.4
Damages, Claims for
3.2.4, 3.18, 6.1.1, 8.3.3, 9.5.1, 9.6.7, 10.3.3, 11.3.2, 11.3, 14.2.4, 15.1.7
Damages for Delay
6.2.3, 8.3.3, 9.5.1.6, 9.7, 10.3.2, 14.3.2
Date of Commencement of the Work, Definition of
8.1.2
Date of Substantial Completion, Definition of
8.1.3
Day, Definition of
8.1.4
Decisions of the Architect
3.7.4, 4.2.6, 4.2.7, 4.2.11, 4.2.12, 4.2.13, 6.3, 7.3.4, 7.3.9, 8.1.3, 8.3.1, 9.2, 9.4, 9.5.1, 9.8.4, 9.9.1, 13.4.2, 14.2.2, 14.2.4, 15.1, 15.2
Decisions to Withhold Certification
9.4.1, **9.5**, 9.7, 14.1.1.3
Defective or Nonconforming Work, Acceptance, Rejection and Correction of
2.5, 3.5, 4.2.6, 6.2.3, 9.5.1, 9.5.3, 9.6.6, 9.8.2, 9.9.3, 9.10.4, 12.2.1
Definitions
1.1, 2.1.1, 3.1.1, 3.5, 3.12.1, 3.12.2, 3.12.3, 4.1.1, 5.1, 6.1.2, 7.2.1, 7.3.1, 8.1, 9.1, 9.8.1, 15.1.1
Delays and Extensions of Time
3.2, **3.7.4**, 5.2.3, 7.2.1, 7.3.1, **7.4**, **8.3**, 9.5.1, **9.7**, 10.3.2, **10.4**, 14.3.2, **15.1.6**, 15.2.5
Digital Data Use and Transmission
1.7
Disputes
6.3, 7.3.9, 15.1, 15.2
Documents and Samples at the Site
3.11
Drawings, Definition of
1.1.5
Drawings and Specifications, Use and Ownership of
3.11
Effective Date of Insurance
8.2.2
Emergencies
10.4, 14.1.1.2, **15.1.5**
Employees, Contractor's
3.3.2, 3.4.3, 3.8.1, 3.9, 3.18.2, 4.2.3, 4.2.6, 10.2, 10.3.3, 11.3, 14.1, 14.2.1.1
Equipment, Labor, or Materials
1.1.3, 1.1.6, 3.4, 3.5, 3.8.2, 3.8.3, 3.12, 3.13, 3.15.1, 4.2.6, 4.2.7, 5.2.1, 6.2.1, 7.3.4, 9.3.2, 9.3.3, 9.5.1.3, 9.10.2, 10.2.1, 10.2.4, 14.2.1.1, 14.2.1.2
Execution and Progress of the Work
1.1.3, 1.2.1, 1.2.2, 2.3.4, 2.3.6, 3.1, 3.3.1, 3.4.1, 3.7.1, 3.10.1, 3.12, 3.14, 4.2, 6.2.2, 7.1.3, 7.3.6, 8.2, 9.5.1, 9.9.1, 10.2, 10.3, 12.1, 12.2, 14.2, 14.3.1, 15.1.4

AIA Document A201 – 2017. Copyright © 1911, 1915, 1918, 1925, 1937, 1951, 1958, 1961, 1963, 1966, 1970, 1976, 1987, 1997, 2007 and 2017. All rights reserved. "The American Institute of Architects," "American Institute of Architects," "AIA," the AIA Logo, and "AIA Contract Documents" are trademarks of The American Institute of Architects. This document was produced at 10:16:38 CT on 10/25/2024 under Order No.4104251278 which expires on 03/15/2025, is not for resale, is licensed for one-time use only, and may only be used in accordance with the AIA Contract Documents® Terms of Service. To report copyright violations, e-mail docinfo@aiacontracts.com.
User Notes: (1430930503)

Extensions of Time
3.2.4, 3.7.4, 5.2.3, 7.2.1, 7.3, 7.4, 9.5.1, 9.7, 10.3.2, 10.4, 14.3, 15.1.6, **15.2.5**
Failure of Payment
9.5.1.3, **9.7**, 9.10.2, 13.5, 14.1.1.3, 14.2.1.2
Faulty Work
(See Defective or Nonconforming Work)
Final Completion and Final Payment
4.2.1, 4.2.9, 9.8.2, **9.10**, 12.3, 14.2.4, 14.4.3
Financial Arrangements, Owner's
2.2.1, 13.2.2, 14.1.1.4
GENERAL PROVISIONS
1
Governing Law
13.1
Guarantees (See Warranty)
Hazardous Materials and Substances
10.2.4, **10.3**
Identification of Subcontractors and Suppliers
5.2.1
Indemnification
3.17, **3.18**, 9.6.8, 9.10.2, 10.3.3, 11.3
Information and Services Required of the Owner
2.1.2, **2.2**, 2.3, 3.2.2, 3.12.10.1, 6.1.3, 6.1.4, 6.2.5, 9.6.1, 9.9.2, 9.10.3, 10.3.3, 11.2, 13.4.1, 13.4.2, 14.1.1.4, 14.1.4, 15.1.4
Initial Decision
15.2
Initial Decision Maker, Definition of
1.1.8
Initial Decision Maker, Decisions
14.2.4, 15.1.4.2, 15.2.1, 15.2.2, 15.2.3, 15.2.4, 15.2.5
Initial Decision Maker, Extent of Authority
14.2.4, 15.1.4.2, 15.2.1, 15.2.2, 15.2.3, 15.2.4, 15.2.5
Injury or Damage to Person or Property
10.2.8, 10.4
Inspections
3.1.3, 3.3.3, 3.7.1, 4.2.2, 4.2.6, 4.2.9, 9.4.2, 9.8.3, 9.9.2, 9.10.1, 12.2.1, 13.4
Instructions to Bidders
1.1.1
Instructions to the Contractor
3.2.4, 3.3.1, 3.8.1, 5.2.1, 7, 8.2.2, 12, 13.4.2
Instruments of Service, Definition of
1.1.7
Insurance
6.1.1, 7.3.4, 8.2.2, 9.3.2, 9.8.4, 9.9.1, 9.10.2, 10.2.5, **11**
Insurance, Notice of Cancellation or Expiration
11.1.4, 11.2.3
Insurance, Contractor's Liability
11.1
Insurance, Effective Date of
8.2.2, 14.4.2
Insurance, Owner's Liability
11.2
Insurance, Property
10.2.5, 11.2, 11.4, 11.5
Insurance, Stored Materials
9.3.2
INSURANCE AND BONDS
11
Insurance Companies, Consent to Partial Occupancy
9.9.1
Insured loss, Adjustment and Settlement of
11.5
Intent of the Contract Documents
1.2.1, 4.2.7, 4.2.12, 4.2.13
Interest
13.5
Interpretation
1.1.8, 1.2.3, **1.4**, 4.1.1, 5.1, 6.1.2, 15.1.1
Interpretations, Written
4.2.11, 4.2.12
Judgment on Final Award
15.4.2
Labor and Materials, Equipment
1.1.3, 1.1.6, **3.4**, 3.5, 3.8.2, 3.8.3, 3.12, 3.13, 3.15.1, 5.2.1, 6.2.1, 7.3.4, 9.3.2, 9.3.3, 9.5.1.3, 9.10.2, 10.2.1, 10.2.4, 14.2.1.1, 14.2.1.2
Labor Disputes
8.3.1
Laws and Regulations
1.5, 2.3.2, 3.2.3, 3.2.4, 3.6, 3.7, 3.12.10, 3.13, 9.6.4, 9.9.1, 10.2.2, 13.1, 13.3.1, 13.4.2, 13.5, 14, 15.2.8, 15.4
Liens
2.1.2, 9.3.1, 9.3.3, 9.6.8, 9.10.2, 9.10.4, 15.2.8
Limitations, Statutes of
12.2.5, 15.1.2, 15.4.1.1
Limitations of Liability
3.2.2, 3.5, 3.12.10, 3.12.10.1, 3.17, 3.18.1, 4.2.6, 4.2.7, 6.2.2, 9.4.2, 9.6.4, 9.6.7, 9.6.8, 10.2.5, 10.3.3, 11.3, 12.2.5, 13.3.1
Limitations of Time
2.1.2, 2.2, 2.5, 3.2.2, 3.10, 3.11, 3.12.5, 3.15.1, 4.2.7, 5.2, 5.3, 5.4.1, 6.2.4, 7.3, 7.4, 8.2, 9.2, 9.3.1, 9.3.3, 9.4.1, 9.5, 9.6, 9.7, 9.8, 9.9, 9.10, 12.2, 13.4, 14, 15, 15.1.2, 15.1.3, 15.1.5
Materials, Hazardous
10.2.4, **10.3**
Materials, Labor, Equipment and
1.1.3, 1.1.6, 3.4.1, 3.5, 3.8.2, 3.8.3, 3.12, 3.13, 3.15.1, 5.2.1, 6.2.1, 7.3.4, 9.3.2, 9.3.3, 9.5.1.3, 9.10.2, 10.2.1.2, 10.2.4, 14.2.1.1, 14.2.1.2
Means, Methods, Techniques, Sequences and Procedures of Construction
3.3.1, 3.12.10, 4.2.2, 4.2.7, 9.4.2
Mechanic's Lien
2.1.2, 9.3.1, 9.3.3, 9.6.8, 9.10.2, 9.10.4, 15.2.8
Mediation
8.3.1, 15.1.3.2, 15.2.1, 15.2.5, 15.2.6, **15.3**, 15.4.1, 15.4.1.1
Minor Changes in the Work
1.1.1, 3.4.2, 3.12.8, 4.2.8, 7.1, **7.4**

AIA Document A201 – 2017. Copyright © 1911, 1915, 1918, 1925, 1937, 1951, 1958, 1961, 1963, 1966, 1970, 1976, 1987, 1997, 2007 and 2017. All rights reserved. "The American Institute of Architects," "American Institute of Architects," "AIA," the AIA Logo, and "AIA Contract Documents" are trademarks of The American Institute of Architects. This document was produced at 10:16:38 CT on 10/25/2024 under Order No.4104251278 which expires on 03/15/2025, is not for resale, is licensed for one-time use only, and may only be used in accordance with the AIA Contract Documents® Terms of Service. To report copyright violations, e-mail docinfo@aiacontracts.com.
User Notes: (1430930503)

MISCELLANEOUS PROVISIONS
13
Modifications, Definition of
1.1.1
Modifications to the Contract
1.1.1, 1.1.2, 2.5, 3.11, 4.1.2, 4.2.1, 5.2.3, 7, 8.3.1, 9.7, 10.3.2
Mutual Responsibility
6.2
Nonconforming Work, Acceptance of
9.6.6, 9.9.3, **12.3**
Nonconforming Work, Rejection and Correction of
2.4, 2.5, 3.5, 4.2.6, 6.2.4, 9.5.1, 9.8.2, 9.9.3, 9.10.4, 12.2
Notice
1.6, 1.6.1, 1.6.2, 2.1.2, 2.2.2., 2.2.3, 2.2.4, 2.5, 3.2.4, 3.3.1, 3.7.4, 3.7.5, 3.9.2, 3.12.9, 3.12.10, 5.2.1, 7.4, 8.2.2 9.6.8, 9.7, 9.10.1, 10.2.8, 10.3.2, 11.5, 12.2.2.1, 13.4.1, 13.4.2, 14.1, 14.2.2, 14.4.2, 15.1.3, 15.1.5, 15.1.6, 15.4.1
Notice of Cancellation or Expiration of Insurance
11.1.4, 11.2.3
Notice of Claims
1.6.2, 2.1.2, 3.7.4, 9.6.8, 10.2.8, **15.1.3**, 15.1.5, 15.1.6, 15.2.8, 15.3.2, 15.4.1
Notice of Testing and Inspections
13.4.1, 13.4.2
Observations, Contractor's
3.2, 3.7.4
Occupancy
2.3.1, 9.6.6, 9.8
Orders, Written
1.1.1, 2.4, 3.9.2, 7, 8.2.2, 11.5, 12.1, 12.2.2.1, 13.4.2, 14.3.1
OWNER
2
Owner, Definition of
2.1.1
Owner, Evidence of Financial Arrangements
2.2, 13.2.2, 14.1.1.4
Owner, Information and Services Required of the
2.1.2, **2.2**, 2.3, 3.2.2, 3.12.10, 6.1.3, 6.1.4, 6.2.5, 9.3.2, 9.6.1, 9.6.4, 9.9.2, 9.10.3, 10.3.3, 11.2, 13.4.1, 13.4.2, 14.1.1.4, 14.1.4, 15.1.4
Owner's Authority
1.5, 2.1.1, 2.3.32.4, 2.5, 3.4.2, 3.8.1, 3.12.10, 3.14.2, 4.1.2, 4.2.4, 4.2.9, 5.2.1, 5.2.4, 5.4.1, 6.1, 6.3, 7.2.1, 7.3.1, 8.2.2, 8.3.1, 9.3.2, 9.5.1, 9.6.4, 9.9.1, 9.10.2, 10.3.2, 11.4, 11.5, 12.2.2, 12.3, 13.2.2, 14.3, 14.4, 15.2.7
Owner's Insurance
11.2
Owner's Relationship with Subcontractors
1.1.2, 5.2, 5.3, 5.4, 9.6.4, 9.10.2, 14.2.2
Owner's Right to Carry Out the Work
2.5, 14.2.2
Owner's Right to Clean Up
6.3
Owner's Right to Perform Construction and to Award Separate Contracts
6.1
Owner's Right to Stop the Work
2.4
Owner's Right to Suspend the Work
14.3
Owner's Right to Terminate the Contract
14.2, 14.4
Ownership and Use of Drawings, Specifications and Other Instruments of Service
1.1.1, 1.1.6, 1.1.7, **1.5**, 2.3.6, 3.2.2, 3.11, 3.17, 4.2.12, 5.3
Partial Occupancy or Use
9.6.6, **9.9**
Patching, Cutting and
3.14, 6.2.5
Patents
3.17
Payment, Applications for
4.2.5, 7.3.9, 9.2, **9.3**, 9.4, 9.5, 9.6.3, 9.7, 9.8.5, 9.10.1, 14.2.3, 14.2.4, 14.4.3
Payment, Certificates for
4.2.5, 4.2.9, 9.3.3, **9.4**, 9.5, 9.6.1, 9.6.6, 9.7, 9.10.1, 9.10.3, 14.1.1.3, 14.2.4
Payment, Failure of
9.5.1.3, **9.7**, 9.10.2, 13.5, 14.1.1.3, 14.2.1.2
Payment, Final
4.2.1, 4.2.9, **9.10**, 12.3, 14.2.4, 14.4.3
Payment Bond, Performance Bond and
7.3.4.4, 9.6.7, 9.10.3, **11.1.2**
Payments, Progress
9.3, **9.6**, 9.8.5, 9.10.3, 14.2.3, 15.1.4
PAYMENTS AND COMPLETION
9
Payments to Subcontractors
5.4.2, 9.5.1.3, 9.6.2, 9.6.3, 9.6.4, 9.6.7, 14.2.1.2
PCB
10.3.1
Performance Bond and Payment Bond
7.3.4.4, 9.6.7, 9.10.3, **11.1.2**
Permits, Fees, Notices and Compliance with Laws
2.3.1, **3.7**, 3.13, 7.3.4.4, 10.2.2
PERSONS AND PROPERTY, PROTECTION OF
10
Polychlorinated Biphenyl
10.3.1
Product Data, Definition of
3.12.2
Product Data and Samples, Shop Drawings
3.11, **3.12**, 4.2.7
Progress and Completion
4.2.2, **8.2**, 9.8, 9.9.1, 14.1.4, 15.1.4
Progress Payments
9.3, **9.6**, 9.8.5, 9.10.3, 14.2.3, 15.1.4

AIA Document A201 – 2017. Copyright © 1911, 1915, 1918, 1925, 1937, 1951, 1958, 1961, 1963, 1966, 1970, 1976, 1987, 1997, 2007 and 2017. All rights reserved. "The American Institute of Architects," "American Institute of Architects," "AIA," the AIA Logo, and "AIA Contract Documents" are trademarks of The American Institute of Architects. This document was produced at 10:16:38 CT on 10/25/2024 under Order No.4104251278 which expires on 03/15/2025, is not for resale, is licensed for one-time use only, and may only be used in accordance with the AIA Contract Documents® Terms of Service. To report copyright violations, e-mail docinfo@aiacontracts.com.
User Notes: (1430930503)

Project, Definition of
1.1.4
Project Representatives
4.2.10
Property Insurance
10.2.5, **11.2**
Proposal Requirements
1.1.1
PROTECTION OF PERSONS AND PROPERTY
10
Regulations and Laws
1.5, 2.3.2, 3.2.3, 3.6, 3.7, 3.12.10, 3.13, 9.6.4, 9.9.1, 10.2.2, 13.1, 13.3, 13.4.1, 13.4.2, 13.5, 14, 15.2.8, 15.4
Rejection of Work
4.2.6, 12.2.1
Releases and Waivers of Liens
9.3.1, 9.10.2
Representations
3.2.1, 3.5, 3.12.6, 8.2.1, 9.3.3, 9.4.2, 9.5.1, 9.10.1
Representatives
2.1.1, 3.1.1, 3.9, 4.1.1, 4.2.10, 13.2.1
Responsibility for Those Performing the Work
3.3.2, 3.18, 4.2.2, 4.2.3, 5.3, 6.1.3, 6.2, 6.3, 9.5.1, 10
Retainage
9.3.1, 9.6.2, 9.8.5, 9.9.1, 9.10.2, 9.10.3
Review of Contract Documents and Field Conditions by Contractor
3.2, 3.12.7, 6.1.3
Review of Contractor's Submittals by Owner and Architect
3.10.1, 3.10.2, 3.11, 3.12, 4.2, 5.2, 6.1.3, 9.2, 9.8.2
Review of Shop Drawings, Product Data and Samples by Contractor
3.12
Rights and Remedies
1.1.2, 2.4, 2.5, 3.5, 3.7.4, 3.15.2, 4.2.6, 5.3, 5.4, 6.1, 6.3, 7.3.1, 8.3, 9.5.1, 9.7, 10.2.5, 10.3, 12.2.1, 12.2.2, 12.2.4, **13.3**, 14, 15.4
Royalties, Patents and Copyrights
3.17
Rules and Notices for Arbitration
15.4.1
Safety of Persons and Property
10.2, 10.4
Safety Precautions and Programs
3.3.1, 4.2.2, 4.2.7, 5.3, **10.1**, 10.2, 10.4
Samples, Definition of
3.12.3
Samples, Shop Drawings, Product Data and
3.11, **3.12**, 4.2.7
Samples at the Site, Documents and
3.11
Schedule of Values
9.2, 9.3.1
Schedules, Construction
3.10, 3.12.1, 3.12.2, 6.1.3, 15.1.6.2
Separate Contracts and Contractors
1.1.4, 3.12.5, 3.14.2, 4.2.4, 4.2.7, 6, 8.3.1, 12.1.2
Separate Contractors, Definition of
6.1.1
Shop Drawings, Definition of
3.12.1
Shop Drawings, Product Data and Samples
3.11, **3.12**, 4.2.7
Site, Use of
3.13, 6.1.1, 6.2.1
Site Inspections
3.2.2, 3.3.3, 3.7.1, 3.7.4, 4.2, 9.9.2, 9.4.2, 9.10.1, 13.4
Site Visits, Architect's
3.7.4, 4.2.2, 4.2.9, 9.4.2, 9.5.1, 9.9.2, 9.10.1, 13.4
Special Inspections and Testing
4.2.6, 12.2.1, 13.4
Specifications, Definition of
1.1.6
Specifications
1.1.1, **1.1.6**, 1.2.2, 1.5, 3.12.10, 3.17, 4.2.14
Statute of Limitations
15.1.2, 15.4.1.1
Stopping the Work
2.2.2, 2.4, 9.7, 10.3, 14.1
Stored Materials
6.2.1, 9.3.2, 10.2.1.2, 10.2.4
Subcontractor, Definition of
5.1.1
SUBCONTRACTORS
5
Subcontractors, Work by
1.2.2, 3.3.2, 3.12.1, 3.18, 4.2.3, 5.2.3, 5.3, 5.4, 9.3.1.2, 9.6.7
Subcontractual Relations
5.3, 5.4, 9.3.1.2, 9.6, 9.10, 10.2.1, 14.1, 14.2.1
Submittals
3.10, 3.11, 3.12, 4.2.7, 5.2.1, 5.2.3, 7.3.4, 9.2, 9.3, 9.8, 9.9.1, 9.10.2, 9.10.3
Submittal Schedule
3.10.2, 3.12.5, 4.2.7
Subrogation, Waivers of
6.1.1, **11.3**
Substances, Hazardous
10.3
Substantial Completion
4.2.9, 8.1.1, 8.1.3, 8.2.3, 9.4.2, **9.8**, 9.9.1, 9.10.3, 12.2, 15.1.2
Substantial Completion, Definition of
9.8.1
Substitution of Subcontractors
5.2.3, 5.2.4
Substitution of Architect
2.3.3
Substitutions of Materials
3.4.2, 3.5, 7.3.8
Sub-subcontractor, Definition of
5.1.2

AIA Document A201 – 2017. Copyright © 1911, 1915, 1918, 1925, 1937, 1951, 1958, 1961, 1963, 1966, 1970, 1976, 1987, 1997, 2007 and 2017. All rights reserved. "The American Institute of Architects," "American Institute of Architects," "AIA," the AIA Logo, and "AIA Contract Documents" are trademarks of The American Institute of Architects. This document was produced at 10:16:38 CT on 10/25/2024 under Order No.4104251278 which expires on 03/15/2025, is not for resale, is licensed for one-time use only, and may only be used in accordance with the AIA Contract Documents® Terms of Service. To report copyright violations, e-mail docinfo@aiacontracts.com.
User Notes: (1430930503)

Subsurface Conditions
3.7.4
Successors and Assigns
13.2
Superintendent
3.9, 10.2.6
Supervision and Construction Procedures
1.2.2, **3.3**, 3.4, 3.12.10, 4.2.2, 4.2.7, 6.1.3, 6.2.4, 7.1.3, 7.3.4, 8.2, 8.3.1, 9.4.2, 10, 12, 14, 15.1.4
Suppliers
1.5, 3.12.1, 4.2.4, 4.2.6, 5.2.1, 9.3, 9.4.2, 9.5.4, 9.6, 9.10.5, 14.2.1
Surety
5.4.1.2, 9.6.8, 9.8.5, 9.10.2, 9.10.3, 11.1.2, 14.2.2, 15.2.7
Surety, Consent of
9.8.5, 9.10.2, 9.10.3
Surveys
1.1.7, 2.3.4
Suspension by the Owner for Convenience
14.3
Suspension of the Work
3.7.5, 5.4.2, 14.3
Suspension or Termination of the Contract
5.4.1.1, 14
Taxes
3.6, 3.8.2.1, 7.3.4.4
Termination by the Contractor
14.1, 15.1.7
Termination by the Owner for Cause
5.4.1.1, **14.2,** 15.1.7
Termination by the Owner for Convenience
14.4
Termination of the Architect
2.3.3
Termination of the Contractor Employment
14.2.2

TERMINATION OR SUSPENSION OF THE CONTRACT
14
Tests and Inspections
3.1.3, 3.3.3, 3.7.1, 4.2.2, 4.2.6, 4.2.9, 9.4.2, 9.8.3, 9.9.2, 9.10.1, 10.3.2, 12.2.1, **13.4**
TIME
8
Time, Delays and Extensions of
3.2.4, 3.7.4, 5.2.3, 7.2.1, 7.3.1, 7.4, **8.3**, 9.5.1, 9.7, 10.3.2, 10.4, 14.3.2, 15.1.6, 15.2.5
Time Limits
2.1.2, 2.2, 2.5, 3.2.2, 3.10, 3.11, 3.12.5, 3.15.1, 4.2, 5.2, 5.3, 5.4, 6.2.4, 7.3, 7.4, 8.2, 9.2, 9.3.1, 9.3.3, 9.4.1, 9.5, 9.6, 9.7, 9.8, 9.9, 9.10, 12.2, 13.4, 14, 15.1.2, 15.1.3, 15.4
Time Limits on Claims
3.7.4, 10.2.8, 15.1.2, 15.1.3
Title to Work
9.3.2, 9.3.3
UNCOVERING AND CORRECTION OF WORK
12
Uncovering of Work
12.1
Unforeseen Conditions, Concealed or Unknown
3.7.4, 8.3.1, 10.3
Unit Prices
7.3.3.2, 9.1.2
Use of Documents
1.1.1, 1.5, 2.3.6, 3.12.6, 5.3
Use of Site
3.13, 6.1.1, 6.2.1
Values, Schedule of
9.2, 9.3.1
Waiver of Claims by the Architect
13.3.2
Waiver of Claims by the Contractor
9.10.5, 13.3.2, **15.1.7**
Waiver of Claims by the Owner
9.9.3, 9.10.3, 9.10.4, 12.2.2.1, 13.3.2, 14.2.4, **15.1.7**
Waiver of Consequential Damages
14.2.4, 15.1.7
Waiver of Liens
9.3, 9.10.2, 9.10.4
Waivers of Subrogation
6.1.1, **11.3**
Warranty
3.5, 4.2.9, 9.3.3, 9.8.4, 9.9.1, 9.10.2, 9.10.4, 12.2.2, 15.1.2
Weather Delays
8.3, 15.1.6.2
Work, Definition of
1.1.3
Written Consent
1.5.2, 3.4.2, 3.7.4, 3.12.8, 3.14.2, 4.1.2, 9.3.2, 9.10.3, 13.2, 13.3.2, 15.4.4.2
Written Interpretations
4.2.11, 4.2.12
Written Orders
1.1.1, 2.4, 3.9, 7, 8.2.2, 12.1, 12.2, 13.4.2, 14.3.1

AIA Document A201 – 2017. Copyright © 1911, 1915, 1918, 1925, 1937, 1951, 1958, 1961, 1963, 1966, 1970, 1976, 1987, 1997, 2007 and 2017. All rights reserved. "The American Institute of Architects," "American Institute of Architects," "AIA," the AIA Logo, and "AIA Contract Documents" are trademarks of The American Institute of Architects. This document was produced at 10:16:38 CT on 10/25/2024 under Order No.4104251278 which expires on 03/15/2025, is not for resale, is licensed for one-time use only, and may only be used in accordance with the AIA Contract Documents® Terms of Service. To report copyright violations, e-mail docinfo@aiacontracts.com.
User Notes: (1430930503)

ARTICLE 1 GENERAL PROVISIONS

§ 1.1 Basic Definitions

§ 1.1.1 The Contract Documents

The Contract Documents are enumerated in the Agreement between the Owner and Contractor (hereinafter the Agreement) and consist of the Agreement, Conditions of the Contract (General, Supplementary and other Conditions), Drawings, Specifications, Addenda issued prior to execution of the Contract, other documents listed in the Agreement, and Modifications issued after execution of the Contract. A Modification is (1) a written amendment to the Contract signed by both parties, (2) a Change Order, (3) a Construction Change Directive, or (4) a written order for a minor change in the Work issued by the Architect. Unless specifically enumerated in the Agreement, the Contract Documents do not include the advertisement or invitation to bid, Instructions to Bidders, sample forms, other information furnished by the Owner in anticipation of receiving bids or proposals, the Contractor's bid or proposal, or portions of Addenda relating to bidding or proposal requirements.

§ 1.1.2 The Contract

The Contract Documents form the Contract for Construction. The Contract represents the entire and integrated agreement between the parties hereto and supersedes prior negotiations, representations, or agreements, either written or oral. The Contract may be amended or modified only by a Modification. The Contract Documents shall not be construed to create a contractual relationship of any kind (1) between the Contractor and the Architect or the Architect's consultants, (2) between the Owner and a Subcontractor or a Sub-subcontractor, (3) between the Owner and the Architect or the Architect's consultants, or (4) between any persons or entities other than the Owner and the Contractor. The Architect shall, however, be entitled to performance and enforcement of obligations under the Contract intended to facilitate performance of the Architect's duties.

§ 1.1.3 The Work

The term "Work" means the construction and services required by the Contract Documents, whether completed or partially completed, and includes all other labor, materials, equipment, and services provided or to be provided by the Contractor to fulfill the Contractor's obligations. The Work may constitute the whole or a part of the Project.

§ 1.1.4 The Project

The Project is the total construction of which the Work performed under the Contract Documents may be the whole or a part and which may include construction by the Owner and by Separate Contractors.

§ 1.1.5 The Drawings

The Drawings are the graphic and pictorial portions of the Contract Documents showing the design, location and dimensions of the Work, generally including plans, elevations, sections, details, schedules, and diagrams.

§ 1.1.6 The Specifications

The Specifications are that portion of the Contract Documents consisting of the written requirements for materials, equipment, systems, standards and workmanship for the Work, and performance of related services.

§ 1.1.7 Instruments of Service

Instruments of Service are representations, in any medium of expression now known or later developed, of the tangible and intangible creative work performed by the Architect and the Architect's consultants under their respective professional services agreements. Instruments of Service may include, without limitation, studies, surveys, models, sketches, drawings, specifications, and other similar materials.

§ 1.1.8 Initial Decision Maker

The Initial Decision Maker is the person identified in the Agreement to render initial decisions on Claims in accordance with Section 15.2. The Initial Decision Maker shall not show partiality to the Owner or Contractor and shall not be liable for results of interpretations or decisions rendered in good faith.

§ 1.2 Correlation and Intent of the Contract Documents

§ 1.2.1 The intent of the Contract Documents is to include all items necessary for the proper execution and completion of the Work by the Contractor. The Contract Documents are complementary, and what is required by one shall be as binding as if required by all; performance by the Contractor shall be required only to the extent consistent with the Contract Documents and reasonably inferable from them as being necessary to produce the indicated results.

AIA Document A201 – 2017. Copyright © 1911, 1915, 1918, 1925, 1937, 1951, 1958, 1961, 1963, 1966, 1970, 1976, 1987, 1997, 2007 and 2017. All rights reserved. "The American Institute of Architects," "American Institute of Architects," "AIA," the AIA Logo, and "AIA Contract Documents" are trademarks of The American Institute of Architects. This document was produced at 10:16:38 CT on 10/25/2024 under Order No.4104251278 which expires on 03/15/2025, is not for resale, is licensed for one-time use only, and may only be used in accordance with the AIA Contract Documents® Terms of Service. To report copyright violations, e-mail docinfo@aiacontracts.com.
User Notes: (1430930503)

§ 1.2.1.1 The invalidity of any provision of the Contract Documents shall not invalidate the Contract or its remaining provisions. If it is determined that any provision of the Contract Documents violates any law, or is otherwise invalid or unenforceable, then that provision shall be revised to the extent necessary to make that provision legal and enforceable. In such case the Contract Documents shall be construed, to the fullest extent permitted by law, to give effect to the parties' intentions and purposes in executing the Contract.

§ 1.2.2 Organization of the Specifications into divisions, sections and articles, and arrangement of Drawings shall not control the Contractor in dividing the Work among Subcontractors or in establishing the extent of Work to be performed by any trade.

§ 1.2.3 Unless otherwise stated in the Contract Documents, words that have well-known technical or construction industry meanings are used in the Contract Documents in accordance with such recognized meanings.

§ 1.3 Capitalization

Terms capitalized in these General Conditions include those that are (1) specifically defined, (2) the titles of numbered articles, or (3) the titles of other documents published by the American Institute of Architects.

§ 1.4 Interpretation

In the interest of brevity the Contract Documents frequently omit modifying words such as "all" and "any" and articles such as "the" and "an," but the fact that a modifier or an article is absent from one statement and appears in another is not intended to affect the interpretation of either statement.

§ 1.5 Ownership and Use of Drawings, Specifications, and Other Instruments of Service

§ 1.5.1 The Architect and the Architect's consultants shall be deemed the authors and owners of their respective Instruments of Service, including the Drawings and Specifications, and retain all common law, statutory, and other reserved rights in their Instruments of Service, including copyrights. The Contractor, Subcontractors, Sub-subcontractors, and suppliers shall not own or claim a copyright in the Instruments of Service. Submittal or distribution to meet official regulatory requirements or for other purposes in connection with the Project is not to be construed as publication in derogation of the Architect's or Architect's consultants' reserved rights.

§ 1.5.2 The Contractor, Subcontractors, Sub-subcontractors, and suppliers are authorized to use and reproduce the Instruments of Service provided to them, subject to any protocols established pursuant to Sections 1.7 and 1.8, solely and exclusively for execution of the Work. All copies made under this authorization shall bear the copyright notice, if any, shown on the Instruments of Service. The Contractor, Subcontractors, Sub-subcontractors, and suppliers may not use the Instruments of Service on other projects or for additions to the Project outside the scope of the Work without the specific written consent of the Owner, Architect, and the Architect's consultants.

§ 1.6 Notice

§ 1.6.1 Except as otherwise provided in Section 1.6.2, where the Contract Documents require one party to notify or give notice to the other party, such notice shall be provided in writing to the designated representative of the party to whom the notice is addressed and shall be deemed to have been duly served if delivered in person, by mail, by courier, or by electronic transmission if a method for electronic transmission is set forth in the Agreement.

§ 1.6.2 Notice of Claims as provided in Section 15.1.3 shall be provided in writing and shall be deemed to have been duly served only if delivered to the designated representative of the party to whom the notice is addressed by certified or registered mail, or by courier providing proof of delivery.

§ 1.7 Digital Data Use and Transmission

The parties shall agree upon protocols governing the transmission and use of Instruments of Service or any other information or documentation in digital form. The parties will use AIA Document E203™–2013, Building Information Modeling and Digital Data Exhibit, to establish the protocols for the development, use, transmission, and exchange of digital data.

§ 1.8 Building Information Models Use and Reliance

Any use of, or reliance on, all or a portion of a building information model without agreement to protocols governing the use of, and reliance on, the information contained in the model and without having those protocols set forth in AIA Document E203™–2013, Building Information Modeling and Digital Data Exhibit, and the requisite AIA Document

AIA Document A201 – 2017. Copyright © 1911, 1915, 1918, 1925, 1937, 1951, 1958, 1961, 1963, 1966, 1970, 1976, 1987, 1997, 2007 and 2017. All rights reserved. "The American Institute of Architects," "American Institute of Architects," "AIA," the AIA Logo, and "AIA Contract Documents" are trademarks of The American Institute of Architects. This document was produced at 10:16:38 CT on 10/25/2024 under Order No.4104251278 which expires on 03/15/2025, is not for resale, is licensed for one-time use only, and may only be used in accordance with the AIA Contract Documents® Terms of Service. To report copyright violations, e-mail docinfo@aiacontracts.com.
User Notes: (1430930503)

G202™–2013, Project Building Information Modeling Protocol Form, shall be at the using or relying party's sole risk and without liability to the other party and its contractors or consultants, the authors of, or contributors to, the building information model, and each of their agents and employees.

ARTICLE 2 OWNER

§ 2.1 General

§ 2.1.1 The Owner is the person or entity identified as such in the Agreement and is referred to throughout the Contract Documents as if singular in number. The Owner shall designate in writing a representative who shall have express authority to bind the Owner with respect to all matters requiring the Owner's approval or authorization. Except as otherwise provided in Section 4.2.1, the Architect does not have such authority. The term "Owner" means the Owner or the Owner's authorized representative.

§ 2.1.2 The Owner shall furnish to the Contractor, within fifteen days after receipt of a written request, information necessary and relevant for the Contractor to evaluate, give notice of, or enforce mechanic's lien rights. Such information shall include a correct statement of the record legal title to the property on which the Project is located, usually referred to as the site, and the Owner's interest therein.

§ 2.2 Evidence of the Owner's Financial Arrangements

§ 2.2.1 Prior to commencement of the Work and upon written request by the Contractor, the Owner shall furnish to the Contractor reasonable evidence that the Owner has made financial arrangements to fulfill the Owner's obligations under the Contract. The Contractor shall have no obligation to commence the Work until the Owner provides such evidence. If commencement of the Work is delayed under this Section 2.2.1, the Contract Time shall be extended appropriately.

§ 2.2.2 Following commencement of the Work and upon written request by the Contractor, the Owner shall furnish to the Contractor reasonable evidence that the Owner has made financial arrangements to fulfill the Owner's obligations under the Contract only if (1) the Owner fails to make payments to the Contractor as the Contract Documents require; (2) the Contractor identifies in writing a reasonable concern regarding the Owner's ability to make payment when due; or (3) a change in the Work materially changes the Contract Sum. If the Owner fails to provide such evidence, as required, within fourteen days of the Contractor's request, the Contractor may immediately stop the Work and, in that event, shall notify the Owner that the Work has stopped. However, if the request is made because a change in the Work materially changes the Contract Sum under (3) above, the Contractor may immediately stop only that portion of the Work affected by the change until reasonable evidence is provided. If the Work is stopped under this Section 2.2.2, the Contract Time shall be extended appropriately and the Contract Sum shall be increased by the amount of the Contractor's reasonable costs of shutdown, delay and start-up, plus interest as provided in the Contract Documents.

§ 2.2.3 After the Owner furnishes evidence of financial arrangements under this Section 2.2, the Owner shall not materially vary such financial arrangements without prior notice to the Contractor.

§ 2.2.4 Where the Owner has designated information furnished under this Section 2.2 as "confidential," the Contractor shall keep the information confidential and shall not disclose it to any other person. However, the Contractor may disclose "confidential" information, after seven (7) days' notice to the Owner, where disclosure is required by law, including a subpoena or other form of compulsory legal process issued by a court or governmental entity, or by court or arbitrator(s) order. The Contractor may also disclose "confidential" information to its employees, consultants, sureties, Subcontractors and their employees, Sub-subcontractors, and others who need to know the content of such information solely and exclusively for the Project and who agree to maintain the confidentiality of such information.

§ 2.3 Information and Services Required of the Owner

§ 2.3.1 Except for permits and fees that are the responsibility of the Contractor under the Contract Documents, including those required under Section 3.7.1, the Owner shall secure and pay for necessary approvals, easements, assessments and charges required for construction, use or occupancy of permanent structures or for permanent changes in existing facilities.

§ 2.3.2 The Owner shall retain an architect lawfully licensed to practice architecture, or an entity lawfully practicing architecture, in the jurisdiction where the Project is located. That person or entity is identified as the Architect in the Agreement and is referred to throughout the Contract Documents as if singular in number.

AIA Document A201 – 2017. Copyright © 1911, 1915, 1918, 1925, 1937, 1951, 1958, 1961, 1963, 1966, 1970, 1976, 1987, 1997, 2007 and 2017. All rights reserved. "The American Institute of Architects," "American Institute of Architects," "AIA," the AIA Logo, and "AIA Contract Documents" are trademarks of The American Institute of Architects. This document was produced at 10:16:38 CT on 10/25/2024 under Order No.4104251278 which expires on 03/15/2025, is not for resale, is licensed for one-time use only, and may only be used in accordance with the AIA Contract Documents® Terms of Service. To report copyright violations, e-mail docinfo@aiacontracts.com.
User Notes: (1430930503)

§ 2.3.3 If the employment of the Architect terminates, the Owner shall employ a successor to whom the Contractor has no reasonable objection and whose status under the Contract Documents shall be that of the Architect.

§ 2.3.4 The Owner shall furnish surveys describing physical characteristics, legal limitations and utility locations for the site of the Project, and a legal description of the site. The Contractor shall be entitled to rely on the accuracy of information furnished by the Owner but shall exercise proper precautions relating to the safe performance of the Work.

§ 2.3.5 The Owner shall furnish information or services required of the Owner by the Contract Documents with reasonable promptness. The Owner shall also furnish any other information or services under the Owner's control and relevant to the Contractor's performance of the Work with reasonable promptness after receiving the Contractor's written request for such information or services.

§ 2.3.6 Unless otherwise provided in the Contract Documents, the Owner shall furnish to the Contractor one copy of the Contract Documents for purposes of making reproductions pursuant to Section 1.5.2.

§ 2.4 Owner's Right to Stop the Work

If the Contractor fails to correct Work that is not in accordance with the requirements of the Contract Documents as required by Section 12.2 or repeatedly fails to carry out Work in accordance with the Contract Documents, the Owner may issue a written order to the Contractor to stop the Work, or any portion thereof, until the cause for such order has been eliminated; however, the right of the Owner to stop the Work shall not give rise to a duty on the part of the Owner to exercise this right for the benefit of the Contractor or any other person or entity, except to the extent required by Section 6.1.3.

§ 2.5 Owner's Right to Carry Out the Work

If the Contractor defaults or neglects to carry out the Work in accordance with the Contract Documents and fails within a ten-day period after receipt of notice from the Owner to commence and continue correction of such default or neglect with diligence and promptness, the Owner may, without prejudice to other remedies the Owner may have, correct such default or neglect. Such action by the Owner and amounts charged to the Contractor are both subject to prior approval of the Architect and the Architect may, pursuant to Section 9.5.1, withhold or nullify a Certificate for Payment in whole or in part, to the extent reasonably necessary to reimburse the Owner for the reasonable cost of correcting such deficiencies, including Owner's expenses and compensation for the Architect's additional services made necessary by such default, neglect, or failure. If current and future payments are not sufficient to cover such amounts, the Contractor shall pay the difference to the Owner. If the Contractor disagrees with the actions of the Owner or the Architect, or the amounts claimed as costs to the Owner, the Contractor may file a Claim pursuant to Article 15.

ARTICLE 3 CONTRACTOR

§ 3.1 General

§ 3.1.1 The Contractor is the person or entity identified as such in the Agreement and is referred to throughout the Contract Documents as if singular in number. The Contractor shall be lawfully licensed, if required in the jurisdiction where the Project is located. The Contractor shall designate in writing a representative who shall have express authority to bind the Contractor with respect to all matters under this Contract. The term "Contractor" means the Contractor or the Contractor's authorized representative.

§ 3.1.2 The Contractor shall perform the Work in accordance with the Contract Documents.

§ 3.1.3 The Contractor shall not be relieved of its obligations to perform the Work in accordance with the Contract Documents either by activities or duties of the Architect in the Architect's administration of the Contract, or by tests, inspections or approvals required or performed by persons or entities other than the Contractor.

§ 3.2 Review of Contract Documents and Field Conditions by Contractor

§ 3.2.1 Execution of the Contract by the Contractor is a representation that the Contractor has visited the site, become generally familiar with local conditions under which the Work is to be performed, and correlated personal observations with requirements of the Contract Documents.

AIA Document A201 – 2017. Copyright © 1911, 1915, 1918, 1925, 1937, 1951, 1958, 1961, 1963, 1966, 1970, 1976, 1987, 1997, 2007 and 2017. All rights reserved. "The American Institute of Architects," "American Institute of Architects," "AIA," the AIA Logo, and "AIA Contract Documents" are trademarks of The American Institute of Architects. This document was produced at 10:16:38 CT on 10/25/2024 under Order No.4104251278 which expires on 03/15/2025, is not for resale, is licensed for one-time use only, and may only be used in accordance with the AIA Contract Documents® Terms of Service. To report copyright violations, e-mail docinfo@aiacontracts.com.
User Notes: (1430930503)

§ 3.2.2 Because the Contract Documents are complementary, the Contractor shall, before starting each portion of the Work, carefully study and compare the various Contract Documents relative to that portion of the Work, as well as the information furnished by the Owner pursuant to Section 2.3.4, shall take field measurements of any existing conditions related to that portion of the Work, and shall observe any conditions at the site affecting it. These obligations are for the purpose of facilitating coordination and construction by the Contractor and are not for the purpose of discovering errors, omissions, or inconsistencies in the Contract Documents; however, the Contractor shall promptly report to the Architect any errors, inconsistencies or omissions discovered by or made known to the Contractor as a request for information in such form as the Architect may require. It is recognized that the Contractor's review is made in the Contractor's capacity as a contractor and not as a licensed design professional, unless otherwise specifically provided in the Contract Documents.

§ 3.2.3 The Contractor is not required to ascertain that the Contract Documents are in accordance with applicable laws, statutes, ordinances, codes, rules and regulations, or lawful orders of public authorities, but the Contractor shall promptly report to the Architect any nonconformity discovered by or made known to the Contractor as a request for information in such form as the Architect may require.

§ 3.2.4 If the Contractor believes that additional cost or time is involved because of clarifications or instructions the Architect issues in response to the Contractor's notices or requests for information pursuant to Sections 3.2.2 or 3.2.3, the Contractor shall submit Claims as provided in Article 15. If the Contractor fails to perform the obligations of Sections 3.2.2 or 3.2.3, the Contractor shall pay such costs and damages to the Owner, subject to Section 15.1.7, as would have been avoided if the Contractor had performed such obligations. If the Contractor performs those obligations, the Contractor shall not be liable to the Owner or Architect for damages resulting from errors, inconsistencies or omissions in the Contract Documents, for differences between field measurements or conditions and the Contract Documents, or for nonconformities of the Contract Documents to applicable laws, statutes, ordinances, codes, rules and regulations, and lawful orders of public authorities.

§ 3.3 Supervision and Construction Procedures

§ 3.3.1 The Contractor shall supervise and direct the Work, using the Contractor's best skill and attention. The Contractor shall be solely responsible for, and have control over, construction means, methods, techniques, sequences, and procedures, and for coordinating all portions of the Work under the Contract. If the Contract Documents give specific instructions concerning construction means, methods, techniques, sequences, or procedures, the Contractor shall evaluate the jobsite safety thereof and shall be solely responsible for the jobsite safety of such means, methods, techniques, sequences, or procedures. If the Contractor determines that such means, methods, techniques, sequences or procedures may not be safe, the Contractor shall give timely notice to the Owner and Architect, and shall propose alternative means, methods, techniques, sequences, or procedures. The Architect shall evaluate the proposed alternative solely for conformance with the design intent for the completed construction. Unless the Architect objects to the Contractor's proposed alternative, the Contractor shall perform the Work using its alternative means, methods, techniques, sequences, or procedures.

§ 3.3.2 The Contractor shall be responsible to the Owner for acts and omissions of the Contractor's employees, Subcontractors and their agents and employees, and other persons or entities performing portions of the Work for, or on behalf of, the Contractor or any of its Subcontractors.

§ 3.3.3 The Contractor shall be responsible for inspection of portions of Work already performed to determine that such portions are in proper condition to receive subsequent Work.

§ 3.4 Labor and Materials

§ 3.4.1 Unless otherwise provided in the Contract Documents, the Contractor shall provide and pay for labor, materials, equipment, tools, construction equipment and machinery, water, heat, utilities, transportation, and other facilities and services necessary for proper execution and completion of the Work, whether temporary or permanent and whether or not incorporated or to be incorporated in the Work.

§ 3.4.2 Except in the case of minor changes in the Work approved by the Architect in accordance with Section 3.12.8 or ordered by the Architect in accordance with Section 7.4, the Contractor may make substitutions only with the consent of the Owner, after evaluation by the Architect and in accordance with a Change Order or Construction Change Directive.

AIA Document A201 – 2017. Copyright © 1911, 1915, 1918, 1925, 1937, 1951, 1958, 1961, 1963, 1966, 1970, 1976, 1987, 1997, 2007 and 2017. All rights reserved. "The American Institute of Architects," "American Institute of Architects," "AIA," the AIA Logo, and "AIA Contract Documents" are trademarks of The American Institute of Architects. This document was produced at 10:16:38 CT on 10/25/2024 under Order No.4104251278 which expires on 03/15/2025, is not for resale, is licensed for one-time use only, and may only be used in accordance with the AIA Contract Documents® Terms of Service. To report copyright violations, e-mail docinfo@aiacontracts.com.
User Notes: (1430930503)

§ 3.4.3 The Contractor shall enforce strict discipline and good order among the Contractor's employees and other persons carrying out the Work. The Contractor shall not permit employment of unfit persons or persons not properly skilled in tasks assigned to them.

§ 3.5 Warranty

§ 3.5.1 The Contractor warrants to the Owner and Architect that materials and equipment furnished under the Contract will be of good quality and new unless the Contract Documents require or permit otherwise. The Contractor further warrants that the Work will conform to the requirements of the Contract Documents and will be free from defects, except for those inherent in the quality of the Work the Contract Documents require or permit. Work, materials, or equipment not conforming to these requirements may be considered defective. The Contractor's warranty excludes remedy for damage or defect caused by abuse, alterations to the Work not executed by the Contractor, improper or insufficient maintenance, improper operation, or normal wear and tear and normal usage. If required by the Architect, the Contractor shall furnish satisfactory evidence as to the kind and quality of materials and equipment.

§ 3.5.2 All material, equipment, or other special warranties required by the Contract Documents shall be issued in the name of the Owner, or shall be transferable to the Owner, and shall commence in accordance with Section 9.8.4.

§ 3.6 Taxes

The Contractor shall pay sales, consumer, use and similar taxes for the Work provided by the Contractor that are legally enacted when bids are received or negotiations concluded, whether or not yet effective or merely scheduled to go into effect.

§ 3.7 Permits, Fees, Notices and Compliance with Laws

§ 3.7.1 Unless otherwise provided in the Contract Documents, the Contractor shall secure and pay for the building permit as well as for other permits, fees, licenses, and inspections by government agencies necessary for proper execution and completion of the Work that are customarily secured after execution of the Contract and legally required at the time bids are received or negotiations concluded.

§ 3.7.2 The Contractor shall comply with and give notices required by applicable laws, statutes, ordinances, codes, rules and regulations, and lawful orders of public authorities applicable to performance of the Work.

§ 3.7.3 If the Contractor performs Work knowing it to be contrary to applicable laws, statutes, ordinances, codes, rules and regulations, or lawful orders of public authorities, the Contractor shall assume appropriate responsibility for such Work and shall bear the costs attributable to correction.

§ 3.7.4 Concealed or Unknown Conditions

If the Contractor encounters conditions at the site that are (1) subsurface or otherwise concealed physical conditions that differ materially from those indicated in the Contract Documents or (2) unknown physical conditions of an unusual nature that differ materially from those ordinarily found to exist and generally recognized as inherent in construction activities of the character provided for in the Contract Documents, the Contractor shall promptly provide notice to the Owner and the Architect before conditions are disturbed and in no event later than 14 days after first observance of the conditions. The Architect will promptly investigate such conditions and, if the Architect determines that they differ materially and cause an increase or decrease in the Contractor's cost of, or time required for, performance of any part of the Work, will recommend that an equitable adjustment be made in the Contract Sum or Contract Time, or both. If the Architect determines that the conditions at the site are not materially different from those indicated in the Contract Documents and that no change in the terms of the Contract is justified, the Architect shall promptly notify the Owner and Contractor, stating the reasons. If either party disputes the Architect's determination or recommendation, that party may submit a Claim as provided in Article 15.

§ 3.7.5 If, in the course of the Work, the Contractor encounters human remains or recognizes the existence of burial markers, archaeological sites or wetlands not indicated in the Contract Documents, the Contractor shall immediately suspend any operations that would affect them and shall notify the Owner and Architect. Upon receipt of such notice, the Owner shall promptly take any action necessary to obtain governmental authorization required to resume the operations. The Contractor shall continue to suspend such operations until otherwise instructed by the Owner but shall continue with all other operations that do not affect those remains or features. Requests for adjustments in the Contract Sum and Contract Time arising from the existence of such remains or features may be made as provided in Article 15.

Init.
/
AIA Document A201 – 2017. Copyright © 1911, 1915, 1918, 1925, 1937, 1951, 1958, 1961, 1963, 1966, 1970, 1976, 1987, 1997, 2007 and 2017. All rights reserved. "The American Institute of Architects," "American Institute of Architects," "AIA," the AIA Logo, and "AIA Contract Documents" are trademarks of The American Institute of Architects. This document was produced at 10:16:38 CT on 10/25/2024 under Order No.4104251278 which expires on 03/15/2025, is not for resale, is licensed for one-time use only, and may only be used in accordance with the AIA Contract Documents® Terms of Service. To report copyright violations, e-mail docinfo@aiacontracts.com.
User Notes: (1430930503)

§ 3.8 Allowances

§ 3.8.1 The Contractor shall include in the Contract Sum all allowances stated in the Contract Documents. Items covered by allowances shall be supplied for such amounts and by such persons or entities as the Owner may direct, but the Contractor shall not be required to employ persons or entities to whom the Contractor has reasonable objection.

§ 3.8.2 Unless otherwise provided in the Contract Documents,

.1 allowances shall cover the cost to the Contractor of materials and equipment delivered at the site and all required taxes, less applicable trade discounts;

.2 Contractor's costs for unloading and handling at the site, labor, installation costs, overhead, profit, and other expenses contemplated for stated allowance amounts shall be included in the Contract Sum but not in the allowances; and

.3 whenever costs are more than or less than allowances, the Contract Sum shall be adjusted accordingly by Change Order. The amount of the Change Order shall reflect (1) the difference between actual costs and the allowances under Section 3.8.2.1 and (2) changes in Contractor's costs under Section 3.8.2.2.

§ 3.8.3 Materials and equipment under an allowance shall be selected by the Owner with reasonable promptness.

§ 3.9 Superintendent

§ 3.9.1 The Contractor shall employ a competent superintendent and necessary assistants who shall be in attendance at the Project site during performance of the Work. The superintendent shall represent the Contractor, and communications given to the superintendent shall be as binding as if given to the Contractor.

§ 3.9.2 The Contractor, as soon as practicable after award of the Contract, shall notify the Owner and Architect of the name and qualifications of a proposed superintendent. Within 14 days of receipt of the information, the Architect may notify the Contractor, stating whether the Owner or the Architect (1) has reasonable objection to the proposed superintendent or (2) requires additional time for review. Failure of the Architect to provide notice within the 14-day period shall constitute notice of no reasonable objection.

§ 3.9.3 The Contractor shall not employ a proposed superintendent to whom the Owner or Architect has made reasonable and timely objection. The Contractor shall not change the superintendent without the Owner's consent, which shall not unreasonably be withheld or delayed.

§ 3.10 Contractor's Construction and Submittal Schedules

§ 3.10.1 The Contractor, promptly after being awarded the Contract, shall submit for the Owner's and Architect's information a Contractor's construction schedule for the Work. The schedule shall contain detail appropriate for the Project, including (1) the date of commencement of the Work, interim schedule milestone dates, and the date of Substantial Completion; (2) an apportionment of the Work by construction activity; and (3) the time required for completion of each portion of the Work. The schedule shall provide for the orderly progression of the Work to completion and shall not exceed time limits current under the Contract Documents. The schedule shall be revised at appropriate intervals as required by the conditions of the Work and Project.

§ 3.10.2 The Contractor, promptly after being awarded the Contract and thereafter as necessary to maintain a current submittal schedule, shall submit a submittal schedule for the Architect's approval. The Architect's approval shall not be unreasonably delayed or withheld. The submittal schedule shall (1) be coordinated with the Contractor's construction schedule, and (2) allow the Architect reasonable time to review submittals. If the Contractor fails to submit a submittal schedule, or fails to provide submittals in accordance with the approved submittal schedule, the Contractor shall not be entitled to any increase in Contract Sum or extension of Contract Time based on the time required for review of submittals.

§ 3.10.3 The Contractor shall perform the Work in general accordance with the most recent schedules submitted to the Owner and Architect.

§ 3.11 Documents and Samples at the Site

The Contractor shall make available, at the Project site, the Contract Documents, including Change Orders, Construction Change Directives, and other Modifications, in good order and marked currently to indicate field changes and selections made during construction, and the approved Shop Drawings, Product Data, Samples, and similar required submittals. These shall be in electronic form or paper copy, available to the Architect and Owner, and

AIA Document A201 – 2017. Copyright © 1911, 1915, 1918, 1925, 1937, 1951, 1958, 1961, 1963, 1966, 1970, 1976, 1987, 1997, 2007 and 2017. All rights reserved. "The American Institute of Architects," "American Institute of Architects," "AIA," the AIA Logo, and "AIA Contract Documents" are trademarks of The American Institute of Architects. This document was produced at 10:16:38 CT on 10/25/2024 under Order No.4104251278 which expires on 03/15/2025, is not for resale, is licensed for one-time use only, and may only be used in accordance with the AIA Contract Documents® Terms of Service. To report copyright violations, e-mail docinfo@aiacontracts.com.
User Notes: (1430930503)

delivered to the Architect for submittal to the Owner upon completion of the Work as a record of the Work as constructed.

§ 3.12 Shop Drawings, Product Data and Samples

§ 3.12.1 Shop Drawings are drawings, diagrams, schedules, and other data specially prepared for the Work by the Contractor or a Subcontractor, Sub-subcontractor, manufacturer, supplier, or distributor to illustrate some portion of the Work.

§ 3.12.2 Product Data are illustrations, standard schedules, performance charts, instructions, brochures, diagrams, and other information furnished by the Contractor to illustrate materials or equipment for some portion of the Work.

§ 3.12.3 Samples are physical examples that illustrate materials, equipment, or workmanship, and establish standards by which the Work will be judged.

§ 3.12.4 Shop Drawings, Product Data, Samples, and similar submittals are not Contract Documents. Their purpose is to demonstrate how the Contractor proposes to conform to the information given and the design concept expressed in the Contract Documents for those portions of the Work for which the Contract Documents require submittals. Review by the Architect is subject to the limitations of Section 4.2.7. Informational submittals upon which the Architect is not expected to take responsive action may be so identified in the Contract Documents. Submittals that are not required by the Contract Documents may be returned by the Architect without action.

§ 3.12.5 The Contractor shall review for compliance with the Contract Documents, approve, and submit to the Architect, Shop Drawings, Product Data, Samples, and similar submittals required by the Contract Documents, in accordance with the submittal schedule approved by the Architect or, in the absence of an approved submittal schedule, with reasonable promptness and in such sequence as to cause no delay in the Work or in the activities of the Owner or of Separate Contractors.

§ 3.12.6 By submitting Shop Drawings, Product Data, Samples, and similar submittals, the Contractor represents to the Owner and Architect that the Contractor has (1) reviewed and approved them, (2) determined and verified materials, field measurements and field construction criteria related thereto, or will do so, and (3) checked and coordinated the information contained within such submittals with the requirements of the Work and of the Contract Documents.

§ 3.12.7 The Contractor shall perform no portion of the Work for which the Contract Documents require submittal and review of Shop Drawings, Product Data, Samples, or similar submittals, until the respective submittal has been approved by the Architect.

§ 3.12.8 The Work shall be in accordance with approved submittals except that the Contractor shall not be relieved of responsibility for deviations from the requirements of the Contract Documents by the Architect's approval of Shop Drawings, Product Data, Samples, or similar submittals, unless the Contractor has specifically notified the Architect of such deviation at the time of submittal and (1) the Architect has given written approval to the specific deviation as a minor change in the Work, or (2) a Change Order or Construction Change Directive has been issued authorizing the deviation. The Contractor shall not be relieved of responsibility for errors or omissions in Shop Drawings, Product Data, Samples, or similar submittals, by the Architect's approval thereof.

§ 3.12.9 The Contractor shall direct specific attention, in writing or on resubmitted Shop Drawings, Product Data, Samples, or similar submittals, to revisions other than those requested by the Architect on previous submittals. In the absence of such notice, the Architect's approval of a resubmission shall not apply to such revisions.

§ 3.12.10 The Contractor shall not be required to provide professional services that constitute the practice of architecture or engineering unless such services are specifically required by the Contract Documents for a portion of the Work or unless the Contractor needs to provide such services in order to carry out the Contractor's responsibilities for construction means, methods, techniques, sequences, and procedures. The Contractor shall not be required to provide professional services in violation of applicable law.

§ 3.12.10.1 If professional design services or certifications by a design professional related to systems, materials, or equipment are specifically required of the Contractor by the Contract Documents, the Owner and the Architect will

AIA Document A201 – 2017. Copyright © 1911, 1915, 1918, 1925, 1937, 1951, 1958, 1961, 1963, 1966, 1970, 1976, 1987, 1997, 2007 and 2017. All rights reserved. "The American Institute of Architects," "American Institute of Architects," "AIA," the AIA Logo, and "AIA Contract Documents" are trademarks of The American Institute of Architects. This document was produced at 10:16:38 CT on 10/25/2024 under Order No.4104251278 which expires on 03/15/2025, is not for resale, is licensed for one-time use only, and may only be used in accordance with the AIA Contract Documents® Terms of Service. To report copyright violations, e-mail docinfo@aiacontracts.com.
User Notes: (1430930503)

specify all performance and design criteria that such services must satisfy. The Contractor shall be entitled to rely upon the adequacy and accuracy of the performance and design criteria provided in the Contract Documents. The Contractor shall cause such services or certifications to be provided by an appropriately licensed design professional, whose signature and seal shall appear on all drawings, calculations, specifications, certifications, Shop Drawings, and other submittals prepared by such professional. Shop Drawings, and other submittals related to the Work, designed or certified by such professional, if prepared by others, shall bear such professional's written approval when submitted to the Architect. The Owner and the Architect shall be entitled to rely upon the adequacy and accuracy of the services, certifications, and approvals performed or provided by such design professionals, provided the Owner and Architect have specified to the Contractor the performance and design criteria that such services must satisfy. Pursuant to this Section 3.12.10, the Architect will review and approve or take other appropriate action on submittals only for the limited purpose of checking for conformance with information given and the design concept expressed in the Contract Documents.

§ 3.12.10.2 If the Contract Documents require the Contractor's design professional to certify that the Work has been performed in accordance with the design criteria, the Contractor shall furnish such certifications to the Architect at the time and in the form specified by the Architect.

§ 3.13 Use of Site

The Contractor shall confine operations at the site to areas permitted by applicable laws, statutes, ordinances, codes, rules and regulations, lawful orders of public authorities, and the Contract Documents and shall not unreasonably encumber the site with materials or equipment.

§ 3.14 Cutting and Patching

§ 3.14.1 The Contractor shall be responsible for cutting, fitting, or patching required to complete the Work or to make its parts fit together properly. All areas requiring cutting, fitting, or patching shall be restored to the condition existing prior to the cutting, fitting, or patching, unless otherwise required by the Contract Documents.

§ 3.14.2 The Contractor shall not damage or endanger a portion of the Work or fully or partially completed construction of the Owner or Separate Contractors by cutting, patching, or otherwise altering such construction, or by excavation. The Contractor shall not cut or otherwise alter construction by the Owner or a Separate Contractor except with written consent of the Owner and of the Separate Contractor. Consent shall not be unreasonably withheld. The Contractor shall not unreasonably withhold, from the Owner or a Separate Contractor, its consent to cutting or otherwise altering the Work.

§ 3.15 Cleaning Up

§ 3.15.1 The Contractor shall keep the premises and surrounding area free from accumulation of waste materials and rubbish caused by operations under the Contract. At completion of the Work, the Contractor shall remove waste materials, rubbish, the Contractor's tools, construction equipment, machinery, and surplus materials from and about the Project.

§ 3.15.2 If the Contractor fails to clean up as provided in the Contract Documents, the Owner may do so and the Owner shall be entitled to reimbursement from the Contractor.

§ 3.16 Access to Work

The Contractor shall provide the Owner and Architect with access to the Work in preparation and progress wherever located.

§ 3.17 Royalties, Patents and Copyrights

The Contractor shall pay all royalties and license fees. The Contractor shall defend suits or claims for infringement of copyrights and patent rights and shall hold the Owner and Architect harmless from loss on account thereof, but shall not be responsible for defense or loss when a particular design, process, or product of a particular manufacturer or manufacturers is required by the Contract Documents, or where the copyright violations are contained in Drawings, Specifications, or other documents prepared by the Owner or Architect. However, if an infringement of a copyright or patent is discovered by, or made known to, the Contractor, the Contractor shall be responsible for the loss unless the information is promptly furnished to the Architect.

AIA Document A201 – 2017. Copyright © 1911, 1915, 1918, 1925, 1937, 1951, 1958, 1961, 1963, 1966, 1970, 1976, 1987, 1997, 2007 and 2017. All rights reserved. "The American Institute of Architects," "American Institute of Architects," "AIA," the AIA Logo, and "AIA Contract Documents" are trademarks of The American Institute of Architects. This document was produced at 10:16:38 CT on 10/25/2024 under Order No.4104251278 which expires on 03/15/2025, is not for resale, is licensed for one-time use only, and may only be used in accordance with the AIA Contract Documents® Terms of Service. To report copyright violations, e-mail docinfo@aiacontracts.com.
User Notes: (1430930503)

§ 3.18 Indemnification

§ 3.18.1 To the fullest extent permitted by law, the Contractor shall indemnify and hold harmless the Owner, Architect, Architect's consultants, and agents and employees of any of them from and against claims, damages, losses, and expenses, including but not limited to attorneys' fees, arising out of or resulting from performance of the Work, provided that such claim, damage, loss, or expense is attributable to bodily injury, sickness, disease or death, or to injury to or destruction of tangible property (other than the Work itself), but only to the extent caused by the negligent acts or omissions of the Contractor, a Subcontractor, anyone directly or indirectly employed by them, or anyone for whose acts they may be liable, regardless of whether or not such claim, damage, loss, or expense is caused in part by a party indemnified hereunder. Such obligation shall not be construed to negate, abridge, or reduce other rights or obligations of indemnity that would otherwise exist as to a party or person described in this Section 3.18.

§ 3.18.2 In claims against any person or entity indemnified under this Section 3.18 by an employee of the Contractor, a Subcontractor, anyone directly or indirectly employed by them, or anyone for whose acts they may be liable, the indemnification obligation under Section 3.18.1 shall not be limited by a limitation on amount or type of damages, compensation, or benefits payable by or for the Contractor or a Subcontractor under workers' compensation acts, disability benefit acts, or other employee benefit acts.

ARTICLE 4 ARCHITECT

§ 4.1 General

§ 4.1.1 The Architect is the person or entity retained by the Owner pursuant to Section 2.3.2 and identified as such in the Agreement.

§ 4.1.2 Duties, responsibilities, and limitations of authority of the Architect as set forth in the Contract Documents shall not be restricted, modified, or extended without written consent of the Owner, Contractor, and Architect. Consent shall not be unreasonably withheld.

§ 4.2 Administration of the Contract

§ 4.2.1 The Architect will provide administration of the Contract as described in the Contract Documents and will be an Owner's representative during construction until the date the Architect issues the final Certificate for Payment. The Architect will have authority to act on behalf of the Owner only to the extent provided in the Contract Documents.

§ 4.2.2 The Architect will visit the site at intervals appropriate to the stage of construction, or as otherwise agreed with the Owner, to become generally familiar with the progress and quality of the portion of the Work completed, and to determine in general if the Work observed is being performed in a manner indicating that the Work, when fully completed, will be in accordance with the Contract Documents. However, the Architect will not be required to make exhaustive or continuous on-site inspections to check the quality or quantity of the Work. The Architect will not have control over, charge of, or responsibility for the construction means, methods, techniques, sequences or procedures, or for the safety precautions and programs in connection with the Work, since these are solely the Contractor's rights and responsibilities under the Contract Documents.

§ 4.2.3 On the basis of the site visits, the Architect will keep the Owner reasonably informed about the progress and quality of the portion of the Work completed, and promptly report to the Owner (1) known deviations from the Contract Documents, (2) known deviations from the most recent construction schedule submitted by the Contractor, and (3) defects and deficiencies observed in the Work. The Architect will not be responsible for the Contractor's failure to perform the Work in accordance with the requirements of the Contract Documents. The Architect will not have control over or charge of, and will not be responsible for acts or omissions of, the Contractor, Subcontractors, or their agents or employees, or any other persons or entities performing portions of the Work.

§ 4.2.4 Communications

The Owner and Contractor shall include the Architect in all communications that relate to or affect the Architect's services or professional responsibilities. The Owner shall promptly notify the Architect of the substance of any direct communications between the Owner and the Contractor otherwise relating to the Project. Communications by and with the Architect's consultants shall be through the Architect. Communications by and with Subcontractors and suppliers shall be through the Contractor. Communications by and with Separate Contractors shall be through the Owner. The Contract Documents may specify other communication protocols.

AIA Document A201 – 2017. Copyright © 1911, 1915, 1918, 1925, 1937, 1951, 1958, 1961, 1963, 1966, 1970, 1976, 1987, 1997, 2007 and 2017. All rights reserved. "The American Institute of Architects," "American Institute of Architects," "AIA," the AIA Logo, and "AIA Contract Documents" are trademarks of The American Institute of Architects. This document was produced at 10:16:38 CT on 10/25/2024 under Order No.4104251278 which expires on 03/15/2025, is not for resale, is licensed for one-time use only, and may only be used in accordance with the AIA Contract Documents® Terms of Service. To report copyright violations, e-mail docinfo@aiacontracts.com.
User Notes: (1430930503)

§ 4.2.5 Based on the Architect's evaluations of the Contractor's Applications for Payment, the Architect will review and certify the amounts due the Contractor and will issue Certificates for Payment in such amounts.

§ 4.2.6 The Architect has authority to reject Work that does not conform to the Contract Documents. Whenever the Architect considers it necessary or advisable, the Architect will have authority to require inspection or testing of the Work in accordance with Sections 13.4.2 and 13.4.3, whether or not the Work is fabricated, installed or completed. However, neither this authority of the Architect nor a decision made in good faith either to exercise or not to exercise such authority shall give rise to a duty or responsibility of the Architect to the Contractor, Subcontractors, suppliers, their agents or employees, or other persons or entities performing portions of the Work.

§ 4.2.7 The Architect will review and approve, or take other appropriate action upon, the Contractor's submittals such as Shop Drawings, Product Data, and Samples, but only for the limited purpose of checking for conformance with information given and the design concept expressed in the Contract Documents. The Architect's action will be taken in accordance with the submittal schedule approved by the Architect or, in the absence of an approved submittal schedule, with reasonable promptness while allowing sufficient time in the Architect's professional judgment to permit adequate review. Review of such submittals is not conducted for the purpose of determining the accuracy and completeness of other details such as dimensions and quantities, or for substantiating instructions for installation or performance of equipment or systems, all of which remain the responsibility of the Contractor as required by the Contract Documents. The Architect's review of the Contractor's submittals shall not relieve the Contractor of the obligations under Sections 3.3, 3.5, and 3.12. The Architect's review shall not constitute approval of safety precautions or of any construction means, methods, techniques, sequences, or procedures. The Architect's approval of a specific item shall not indicate approval of an assembly of which the item is a component.

§ 4.2.8 The Architect will prepare Change Orders and Construction Change Directives, and may order minor changes in the Work as provided in Section 7.4. The Architect will investigate and make determinations and recommendations regarding concealed and unknown conditions as provided in Section 3.7.4.

§ 4.2.9 The Architect will conduct inspections to determine the date or dates of Substantial Completion and the date of final completion; issue Certificates of Substantial Completion pursuant to Section 9.8; receive and forward to the Owner, for the Owner's review and records, written warranties and related documents required by the Contract and assembled by the Contractor pursuant to Section 9.10; and issue a final Certificate for Payment pursuant to Section 9.10.

§ 4.2.10 If the Owner and Architect agree, the Architect will provide one or more Project representatives to assist in carrying out the Architect's responsibilities at the site. The Owner shall notify the Contractor of any change in the duties, responsibilities and limitations of authority of the Project representatives.

§ 4.2.11 The Architect will interpret and decide matters concerning performance under, and requirements of, the Contract Documents on written request of either the Owner or Contractor. The Architect's response to such requests will be made in writing within any time limits agreed upon or otherwise with reasonable promptness.

§ 4.2.12 Interpretations and decisions of the Architect will be consistent with the intent of, and reasonably inferable from, the Contract Documents and will be in writing or in the form of drawings. When making such interpretations and decisions, the Architect will endeavor to secure faithful performance by both Owner and Contractor, will not show partiality to either, and will not be liable for results of interpretations or decisions rendered in good faith.

§ 4.2.13 The Architect's decisions on matters relating to aesthetic effect will be final if consistent with the intent expressed in the Contract Documents.

§ 4.2.14 The Architect will review and respond to requests for information about the Contract Documents. The Architect's response to such requests will be made in writing within any time limits agreed upon or otherwise with reasonable promptness. If appropriate, the Architect will prepare and issue supplemental Drawings and Specifications in response to the requests for information.

AIA Document A201 – 2017. Copyright © 1911, 1915, 1918, 1925, 1937, 1951, 1958, 1961, 1963, 1966, 1970, 1976, 1987, 1997, 2007 and 2017. All rights reserved. "The American Institute of Architects," "American Institute of Architects," "AIA," the AIA Logo, and "AIA Contract Documents" are trademarks of The American Institute of Architects. This document was produced at 10:16:38 CT on 10/25/2024 under Order No.4104251278 which expires on 03/15/2025, is not for resale, is licensed for one-time use only, and may only be used in accordance with the AIA Contract Documents® Terms of Service. To report copyright violations, e-mail docinfo@aiacontracts.com.
User Notes: (1430930503)

ARTICLE 5 SUBCONTRACTORS

§ 5.1 Definitions

§ 5.1.1 A Subcontractor is a person or entity who has a direct contract with the Contractor to perform a portion of the Work at the site. The term "Subcontractor" is referred to throughout the Contract Documents as if singular in number and means a Subcontractor or an authorized representative of the Subcontractor. The term "Subcontractor" does not include a Separate Contractor or the subcontractors of a Separate Contractor.

§ 5.1.2 A Sub-subcontractor is a person or entity who has a direct or indirect contract with a Subcontractor to perform a portion of the Work at the site. The term "Sub-subcontractor" is referred to throughout the Contract Documents as if singular in number and means a Sub-subcontractor or an authorized representative of the Sub-subcontractor.

§ 5.2 Award of Subcontracts and Other Contracts for Portions of the Work

§ 5.2.1 Unless otherwise stated in the Contract Documents, the Contractor, as soon as practicable after award of the Contract, shall notify the Owner and Architect of the persons or entities proposed for each principal portion of the Work, including those who are to furnish materials or equipment fabricated to a special design. Within 14 days of receipt of the information, the Architect may notify the Contractor whether the Owner or the Architect (1) has reasonable objection to any such proposed person or entity or (2) requires additional time for review. Failure of the Architect to provide notice within the 14-day period shall constitute notice of no reasonable objection.

§ 5.2.2 The Contractor shall not contract with a proposed person or entity to whom the Owner or Architect has made reasonable and timely objection. The Contractor shall not be required to contract with anyone to whom the Contractor has made reasonable objection.

§ 5.2.3 If the Owner or Architect has reasonable objection to a person or entity proposed by the Contractor, the Contractor shall propose another to whom the Owner or Architect has no reasonable objection. If the proposed but rejected Subcontractor was reasonably capable of performing the Work, the Contract Sum and Contract Time shall be increased or decreased by the difference, if any, occasioned by such change, and an appropriate Change Order shall be issued before commencement of the substitute Subcontractor's Work. However, no increase in the Contract Sum or Contract Time shall be allowed for such change unless the Contractor has acted promptly and responsively in submitting names as required.

§ 5.2.4 The Contractor shall not substitute a Subcontractor, person, or entity for one previously selected if the Owner or Architect makes reasonable objection to such substitution.

§ 5.3 Subcontractual Relations

By appropriate written agreement, the Contractor shall require each Subcontractor, to the extent of the Work to be performed by the Subcontractor, to be bound to the Contractor by terms of the Contract Documents, and to assume toward the Contractor all the obligations and responsibilities, including the responsibility for safety of the Subcontractor's Work that the Contractor, by these Contract Documents, assumes toward the Owner and Architect. Each subcontract agreement shall preserve and protect the rights of the Owner and Architect under the Contract Documents with respect to the Work to be performed by the Subcontractor so that subcontracting thereof will not prejudice such rights, and shall allow to the Subcontractor, unless specifically provided otherwise in the subcontract agreement, the benefit of all rights, remedies, and redress against the Contractor that the Contractor, by the Contract Documents, has against the Owner. Where appropriate, the Contractor shall require each Subcontractor to enter into similar agreements with Sub-subcontractors. The Contractor shall make available to each proposed Subcontractor, prior to the execution of the subcontract agreement, copies of the Contract Documents to which the Subcontractor will be bound, and, upon written request of the Subcontractor, identify to the Subcontractor terms and conditions of the proposed subcontract agreement that may be at variance with the Contract Documents. Subcontractors will similarly make copies of applicable portions of such documents available to their respective proposed Sub-subcontractors.

§ 5.4 Contingent Assignment of Subcontracts

§ 5.4.1 Each subcontract agreement for a portion of the Work is assigned by the Contractor to the Owner, provided that

- **.1** assignment is effective only after termination of the Contract by the Owner for cause pursuant to Section 14.2 and only for those subcontract agreements that the Owner accepts by notifying the Subcontractor and Contractor; and
- **.2** assignment is subject to the prior rights of the surety, if any, obligated under bond relating to the Contract.

AIA Document A201 – 2017. Copyright © 1911, 1915, 1918, 1925, 1937, 1951, 1958, 1961, 1963, 1966, 1970, 1976, 1987, 1997, 2007 and 2017. All rights reserved. "The American Institute of Architects," "American Institute of Architects," "AIA," the AIA Logo, and "AIA Contract Documents" are trademarks of The American Institute of Architects. This document was produced at 10:16:38 CT on 10/25/2024 under Order No.4104251278 which expires on 03/15/2025, is not for resale, is licensed for one-time use only, and may only be used in accordance with the AIA Contract Documents® Terms of Service. To report copyright violations, e-mail docinfo@aiacontracts.com.
User Notes: (1430930503)

When the Owner accepts the assignment of a subcontract agreement, the Owner assumes the Contractor's rights and obligations under the subcontract.

§ 5.4.2 Upon such assignment, if the Work has been suspended for more than 30 days, the Subcontractor's compensation shall be equitably adjusted for increases in cost resulting from the suspension.

§ 5.4.3 Upon assignment to the Owner under this Section 5.4, the Owner may further assign the subcontract to a successor contractor or other entity. If the Owner assigns the subcontract to a successor contractor or other entity, the Owner shall nevertheless remain legally responsible for all of the successor contractor's obligations under the subcontract.

ARTICLE 6 CONSTRUCTION BY OWNER OR BY SEPARATE CONTRACTORS

§ 6.1 Owner's Right to Perform Construction and to Award Separate Contracts

§ 6.1.1 The term "Separate Contractor(s)" shall mean other contractors retained by the Owner under separate agreements. The Owner reserves the right to perform construction or operations related to the Project with the Owner's own forces, and with Separate Contractors retained under Conditions of the Contract substantially similar to those of this Contract, including those provisions of the Conditions of the Contract related to insurance and waiver of subrogation.

§ 6.1.2 When separate contracts are awarded for different portions of the Project or other construction or operations on the site, the term "Contractor" in the Contract Documents in each case shall mean the Contractor who executes each separate Owner-Contractor Agreement.

§ 6.1.3 The Owner shall provide for coordination of the activities of the Owner's own forces and of each Separate Contractor with the Work of the Contractor, who shall cooperate with them. The Contractor shall participate with any Separate Contractors and the Owner in reviewing their construction schedules. The Contractor shall make any revisions to its construction schedule deemed necessary after a joint review and mutual agreement. The construction schedules shall then constitute the schedules to be used by the Contractor, Separate Contractors, and the Owner until subsequently revised.

§ 6.1.4 Unless otherwise provided in the Contract Documents, when the Owner performs construction or operations related to the Project with the Owner's own forces or with Separate Contractors, the Owner or its Separate Contractors shall have the same obligations and rights that the Contractor has under the Conditions of the Contract, including, without excluding others, those stated in Article 3, this Article 6, and Articles 10, 11, and 12.

§ 6.2 Mutual Responsibility

§ 6.2.1 The Contractor shall afford the Owner and Separate Contractors reasonable opportunity for introduction and storage of their materials and equipment and performance of their activities, and shall connect and coordinate the Contractor's construction and operations with theirs as required by the Contract Documents.

§ 6.2.2 If part of the Contractor's Work depends for proper execution or results upon construction or operations by the Owner or a Separate Contractor, the Contractor shall, prior to proceeding with that portion of the Work, promptly notify the Architect of apparent discrepancies or defects in the construction or operations by the Owner or Separate Contractor that would render it unsuitable for proper execution and results of the Contractor's Work. Failure of the Contractor to notify the Architect of apparent discrepancies or defects prior to proceeding with the Work shall constitute an acknowledgment that the Owner's or Separate Contractor's completed or partially completed construction is fit and proper to receive the Contractor's Work. The Contractor shall not be responsible for discrepancies or defects in the construction or operations by the Owner or Separate Contractor that are not apparent.

§ 6.2.3 The Contractor shall reimburse the Owner for costs the Owner incurs that are payable to a Separate Contractor because of the Contractor's delays, improperly timed activities or defective construction. The Owner shall be responsible to the Contractor for costs the Contractor incurs because of a Separate Contractor's delays, improperly timed activities, damage to the Work or defective construction.

§ 6.2.4 The Contractor shall promptly remedy damage that the Contractor wrongfully causes to completed or partially completed construction or to property of the Owner or Separate Contractor as provided in Section 10.2.5.

Init.
/
AIA Document A201 – 2017. Copyright © 1911, 1915, 1918, 1925, 1937, 1951, 1958, 1961, 1963, 1966, 1970, 1976, 1987, 1997, 2007 and 2017. All rights reserved. "The American Institute of Architects," "American Institute of Architects," "AIA," the AIA Logo, and "AIA Contract Documents" are trademarks of The American Institute of Architects. This document was produced at 10:16:38 CT on 10/25/2024 under Order No.4104251278 which expires on 03/15/2025, is not for resale, is licensed for one-time use only, and may only be used in accordance with the AIA Contract Documents® Terms of Service. To report copyright violations, e-mail docinfo@aiacontracts.com.
User Notes: (1430930503)

§ 6.2.5 The Owner and each Separate Contractor shall have the same responsibilities for cutting and patching as are described for the Contractor in Section 3.14.

§ 6.3 Owner's Right to Clean Up

If a dispute arises among the Contractor, Separate Contractors, and the Owner as to the responsibility under their respective contracts for maintaining the premises and surrounding area free from waste materials and rubbish, the Owner may clean up and the Architect will allocate the cost among those responsible.

ARTICLE 7 CHANGES IN THE WORK

§ 7.1 General

§ 7.1.1 Changes in the Work may be accomplished after execution of the Contract, and without invalidating the Contract, by Change Order, Construction Change Directive or order for a minor change in the Work, subject to the limitations stated in this Article 7 and elsewhere in the Contract Documents.

§ 7.1.2 A Change Order shall be based upon agreement among the Owner, Contractor, and Architect. A Construction Change Directive requires agreement by the Owner and Architect and may or may not be agreed to by the Contractor. An order for a minor change in the Work may be issued by the Architect alone.

§ 7.1.3 Changes in the Work shall be performed under applicable provisions of the Contract Documents. The Contractor shall proceed promptly with changes in the Work, unless otherwise provided in the Change Order, Construction Change Directive, or order for a minor change in the Work.

§ 7.2 Change Orders

§ 7.2.1 A Change Order is a written instrument prepared by the Architect and signed by the Owner, Contractor, and Architect stating their agreement upon all of the following:

- **.1** The change in the Work;
- **.2** The amount of the adjustment, if any, in the Contract Sum; and
- **.3** The extent of the adjustment, if any, in the Contract Time.

§ 7.3 Construction Change Directives

§ 7.3.1 A Construction Change Directive is a written order prepared by the Architect and signed by the Owner and Architect, directing a change in the Work prior to agreement on adjustment, if any, in the Contract Sum or Contract Time, or both. The Owner may by Construction Change Directive, without invalidating the Contract, order changes in the Work within the general scope of the Contract consisting of additions, deletions, or other revisions, the Contract Sum and Contract Time being adjusted accordingly.

§ 7.3.2 A Construction Change Directive shall be used in the absence of total agreement on the terms of a Change Order.

§ 7.3.3 If the Construction Change Directive provides for an adjustment to the Contract Sum, the adjustment shall be based on one of the following methods:

- **.1** Mutual acceptance of a lump sum properly itemized and supported by sufficient substantiating data to permit evaluation;
- **.2** Unit prices stated in the Contract Documents or subsequently agreed upon;
- **.3** Cost to be determined in a manner agreed upon by the parties and a mutually acceptable fixed or percentage fee; or
- **.4** As provided in Section 7.3.4.

§ 7.3.4 If the Contractor does not respond promptly or disagrees with the method for adjustment in the Contract Sum, the Architect shall determine the adjustment on the basis of reasonable expenditures and savings of those performing the Work attributable to the change, including, in case of an increase in the Contract Sum, an amount for overhead and profit as set forth in the Agreement, or if no such amount is set forth in the Agreement, a reasonable amount. In such case, and also under Section 7.3.3.3, the Contractor shall keep and present, in such form as the Architect may prescribe, an itemized accounting together with appropriate supporting data. Unless otherwise provided in the Contract Documents, costs for the purposes of this Section 7.3.4 shall be limited to the following:

Init.
/
AIA Document A201 – 2017. Copyright © 1911, 1915, 1918, 1925, 1937, 1951, 1958, 1961, 1963, 1966, 1970, 1976, 1987, 1997, 2007 and 2017. All rights reserved. "The American Institute of Architects," "American Institute of Architects," "AIA," the AIA Logo, and "AIA Contract Documents" are trademarks of The American Institute of Architects. This document was produced at 10:16:38 CT on 10/25/2024 under Order No.4104251278 which expires on 03/15/2025, is not for resale, is licensed for one-time use only, and may only be used in accordance with the AIA Contract Documents® Terms of Service. To report copyright violations, e-mail docinfo@aiacontracts.com.
User Notes: (1430930503)

.1 Costs of labor, including applicable payroll taxes, fringe benefits required by agreement or custom, workers' compensation insurance, and other employee costs approved by the Architect;

.2 Costs of materials, supplies, and equipment, including cost of transportation, whether incorporated or consumed;

.3 Rental costs of machinery and equipment, exclusive of hand tools, whether rented from the Contractor or others;

.4 Costs of premiums for all bonds and insurance, permit fees, and sales, use, or similar taxes, directly related to the change; and

.5 Costs of supervision and field office personnel directly attributable to the change.

§ 7.3.5 If the Contractor disagrees with the adjustment in the Contract Time, the Contractor may make a Claim in accordance with applicable provisions of Article 15.

§ 7.3.6 Upon receipt of a Construction Change Directive, the Contractor shall promptly proceed with the change in the Work involved and advise the Architect of the Contractor's agreement or disagreement with the method, if any, provided in the Construction Change Directive for determining the proposed adjustment in the Contract Sum or Contract Time.

§ 7.3.7 A Construction Change Directive signed by the Contractor indicates the Contractor's agreement therewith, including adjustment in Contract Sum and Contract Time or the method for determining them. Such agreement shall be effective immediately and shall be recorded as a Change Order.

§ 7.3.8 The amount of credit to be allowed by the Contractor to the Owner for a deletion or change that results in a net decrease in the Contract Sum shall be actual net cost as confirmed by the Architect. When both additions and credits covering related Work or substitutions are involved in a change, the allowance for overhead and profit shall be figured on the basis of net increase, if any, with respect to that change.

§ 7.3.9 Pending final determination of the total cost of a Construction Change Directive to the Owner, the Contractor may request payment for Work completed under the Construction Change Directive in Applications for Payment. The Architect will make an interim determination for purposes of monthly certification for payment for those costs and certify for payment the amount that the Architect determines, in the Architect's professional judgment, to be reasonably justified. The Architect's interim determination of cost shall adjust the Contract Sum on the same basis as a Change Order, subject to the right of either party to disagree and assert a Claim in accordance with Article 15.

§ 7.3.10 When the Owner and Contractor agree with a determination made by the Architect concerning the adjustments in the Contract Sum and Contract Time, or otherwise reach agreement upon the adjustments, such agreement shall be effective immediately and the Architect will prepare a Change Order. Change Orders may be issued for all or any part of a Construction Change Directive.

§ 7.4 Minor Changes in the Work

The Architect may order minor changes in the Work that are consistent with the intent of the Contract Documents and do not involve an adjustment in the Contract Sum or an extension of the Contract Time. The Architect's order for minor changes shall be in writing. If the Contractor believes that the proposed minor change in the Work will affect the Contract Sum or Contract Time, the Contractor shall notify the Architect and shall not proceed to implement the change in the Work. If the Contractor performs the Work set forth in the Architect's order for a minor change without prior notice to the Architect that such change will affect the Contract Sum or Contract Time, the Contractor waives any adjustment to the Contract Sum or extension of the Contract Time.

ARTICLE 8 TIME

§ 8.1 Definitions

§ 8.1.1 Unless otherwise provided, Contract Time is the period of time, including authorized adjustments, allotted in the Contract Documents for Substantial Completion of the Work.

§ 8.1.2 The date of commencement of the Work is the date established in the Agreement.

§ 8.1.3 The date of Substantial Completion is the date certified by the Architect in accordance with Section 9.8.

AIA Document A201 – 2017. Copyright © 1911, 1915, 1918, 1925, 1937, 1951, 1958, 1961, 1963, 1966, 1970, 1976, 1987, 1997, 2007 and 2017. All rights reserved. "The American Institute of Architects," "American Institute of Architects," "AIA," the AIA Logo, and "AIA Contract Documents" are trademarks of The American Institute of Architects. This document was produced at 10:16:38 CT on 10/25/2024 under Order No.4104251278 which expires on 03/15/2025, is not for resale, is licensed for one-time use only, and may only be used in accordance with the AIA Contract Documents® Terms of Service. To report copyright violations, e-mail docinfo@aiacontracts.com.
User Notes: (1430930503)

§ 8.1.4 The term "day" as used in the Contract Documents shall mean calendar day unless otherwise specifically defined.

§ 8.2 Progress and Completion

§ 8.2.1 Time limits stated in the Contract Documents are of the essence of the Contract. By executing the Agreement, the Contractor confirms that the Contract Time is a reasonable period for performing the Work.

§ 8.2.2 The Contractor shall not knowingly, except by agreement or instruction of the Owner in writing, commence the Work prior to the effective date of insurance required to be furnished by the Contractor and Owner.

§ 8.2.3 The Contractor shall proceed expeditiously with adequate forces and shall achieve Substantial Completion within the Contract Time.

§ 8.3 Delays and Extensions of Time

§ 8.3.1 If the Contractor is delayed at any time in the commencement or progress of the Work by (1) an act or neglect of the Owner or Architect, of an employee of either, or of a Separate Contractor; (2) by changes ordered in the Work; (3) by labor disputes, fire, unusual delay in deliveries, unavoidable casualties, adverse weather conditions documented in accordance with Section 15.1.6.2, or other causes beyond the Contractor's control; (4) by delay authorized by the Owner pending mediation and binding dispute resolution; or (5) by other causes that the Contractor asserts, and the Architect determines, justify delay, then the Contract Time shall be extended for such reasonable time as the Architect may determine.

§ 8.3.2 Claims relating to time shall be made in accordance with applicable provisions of Article 15.

§ 8.3.3 This Section 8.3 does not preclude recovery of damages for delay by either party under other provisions of the Contract Documents.

ARTICLE 9 PAYMENTS AND COMPLETION

§ 9.1 Contract Sum

§ 9.1.1 The Contract Sum is stated in the Agreement and, including authorized adjustments, is the total amount payable by the Owner to the Contractor for performance of the Work under the Contract Documents.

§ 9.1.2 If unit prices are stated in the Contract Documents or subsequently agreed upon, and if quantities originally contemplated are materially changed so that application of such unit prices to the actual quantities causes substantial inequity to the Owner or Contractor, the applicable unit prices shall be equitably adjusted.

§ 9.2 Schedule of Values

Where the Contract is based on a stipulated sum or Guaranteed Maximum Price, the Contractor shall submit a schedule of values to the Architect before the first Application for Payment, allocating the entire Contract Sum to the various portions of the Work. The schedule of values shall be prepared in the form, and supported by the data to substantiate its accuracy, required by the Architect. This schedule, unless objected to by the Architect, shall be used as a basis for reviewing the Contractor's Applications for Payment. Any changes to the schedule of values shall be submitted to the Architect and supported by such data to substantiate its accuracy as the Architect may require, and unless objected to by the Architect, shall be used as a basis for reviewing the Contractor's subsequent Applications for Payment.

§ 9.3 Applications for Payment

§ 9.3.1 At least ten days before the date established for each progress payment, the Contractor shall submit to the Architect an itemized Application for Payment prepared in accordance with the schedule of values, if required under Section 9.2, for completed portions of the Work. The application shall be notarized, if required, and supported by all data substantiating the Contractor's right to payment that the Owner or Architect require, such as copies of requisitions, and releases and waivers of liens from Subcontractors and suppliers, and shall reflect retainage if provided for in the Contract Documents.

§ 9.3.1.1 As provided in Section 7.3.9, such applications may include requests for payment on account of changes in the Work that have been properly authorized by Construction Change Directives, or by interim determinations of the Architect, but not yet included in Change Orders.

Init.
/
AIA Document A201 – 2017. Copyright © 1911, 1915, 1918, 1925, 1937, 1951, 1958, 1961, 1963, 1966, 1970, 1976, 1987, 1997, 2007 and 2017. All rights reserved. "The American Institute of Architects," "American Institute of Architects," "AIA," the AIA Logo, and "AIA Contract Documents" are trademarks of The American Institute of Architects. This document was produced at 10:16:38 CT on 10/25/2024 under Order No.4104251278 which expires on 03/15/2025, is not for resale, is licensed for one-time use only, and may only be used in accordance with the AIA Contract Documents® Terms of Service. To report copyright violations, e-mail docinfo@aiacontracts.com.
User Notes: (1430930503)

§ 9.3.1.2 Applications for Payment shall not include requests for payment for portions of the Work for which the Contractor does not intend to pay a Subcontractor or supplier, unless such Work has been performed by others whom the Contractor intends to pay.

§ 9.3.2 Unless otherwise provided in the Contract Documents, payments shall be made on account of materials and equipment delivered and suitably stored at the site for subsequent incorporation in the Work. If approved in advance by the Owner, payment may similarly be made for materials and equipment suitably stored off the site at a location agreed upon in writing. Payment for materials and equipment stored on or off the site shall be conditioned upon compliance by the Contractor with procedures satisfactory to the Owner to establish the Owner's title to such materials and equipment or otherwise protect the Owner's interest, and shall include the costs of applicable insurance, storage, and transportation to the site, for such materials and equipment stored off the site.

§ 9.3.3 The Contractor warrants that title to all Work covered by an Application for Payment will pass to the Owner no later than the time of payment. The Contractor further warrants that upon submittal of an Application for Payment all Work for which Certificates for Payment have been previously issued and payments received from the Owner shall, to the best of the Contractor's knowledge, information, and belief, be free and clear of liens, claims, security interests, or encumbrances, in favor of the Contractor, Subcontractors, suppliers, or other persons or entities that provided labor, materials, and equipment relating to the Work.

§ 9.4 Certificates for Payment

§ 9.4.1 The Architect will, within seven days after receipt of the Contractor's Application for Payment, either (1) issue to the Owner a Certificate for Payment in the full amount of the Application for Payment, with a copy to the Contractor; or (2) issue to the Owner a Certificate for Payment for such amount as the Architect determines is properly due, and notify the Contractor and Owner of the Architect's reasons for withholding certification in part as provided in Section 9.5.1; or (3) withhold certification of the entire Application for Payment, and notify the Contractor and Owner of the Architect's reason for withholding certification in whole as provided in Section 9.5.1.

§ 9.4.2 The issuance of a Certificate for Payment will constitute a representation by the Architect to the Owner, based on the Architect's evaluation of the Work and the data in the Application for Payment, that, to the best of the Architect's knowledge, information, and belief, the Work has progressed to the point indicated, the quality of the Work is in accordance with the Contract Documents, and that the Contractor is entitled to payment in the amount certified. The foregoing representations are subject to an evaluation of the Work for conformance with the Contract Documents upon Substantial Completion, to results of subsequent tests and inspections, to correction of minor deviations from the Contract Documents prior to completion, and to specific qualifications expressed by the Architect. However, the issuance of a Certificate for Payment will not be a representation that the Architect has (1) made exhaustive or continuous on-site inspections to check the quality or quantity of the Work; (2) reviewed construction means, methods, techniques, sequences, or procedures; (3) reviewed copies of requisitions received from Subcontractors and suppliers and other data requested by the Owner to substantiate the Contractor's right to payment; or (4) made examination to ascertain how or for what purpose the Contractor has used money previously paid on account of the Contract Sum.

§ 9.5 Decisions to Withhold Certification

§ 9.5.1 The Architect may withhold a Certificate for Payment in whole or in part, to the extent reasonably necessary to protect the Owner, if in the Architect's opinion the representations to the Owner required by Section 9.4.2 cannot be made. If the Architect is unable to certify payment in the amount of the Application, the Architect will notify the Contractor and Owner as provided in Section 9.4.1. If the Contractor and Architect cannot agree on a revised amount, the Architect will promptly issue a Certificate for Payment for the amount for which the Architect is able to make such representations to the Owner. The Architect may also withhold a Certificate for Payment or, because of subsequently discovered evidence, may nullify the whole or a part of a Certificate for Payment previously issued, to such extent as may be necessary in the Architect's opinion to protect the Owner from loss for which the Contractor is responsible, including loss resulting from acts and omissions described in Section 3.3.2, because of

- **.1** defective Work not remedied;
- **.2** third party claims filed or reasonable evidence indicating probable filing of such claims, unless security acceptable to the Owner is provided by the Contractor;
- **.3** failure of the Contractor to make payments properly to Subcontractors or suppliers for labor, materials or equipment;

AIA Document A201 – 2017. Copyright © 1911, 1915, 1918, 1925, 1937, 1951, 1958, 1961, 1963, 1966, 1970, 1976, 1987, 1997, 2007 and 2017. All rights reserved. "The American Institute of Architects," "American Institute of Architects," "AIA," the AIA Logo, and "AIA Contract Documents" are trademarks of The American Institute of Architects. This document was produced at 10:16:38 CT on 10/25/2024 under Order No.4104251278 which expires on 03/15/2025, is not for resale, is licensed for one-time use only, and may only be used in accordance with the AIA Contract Documents® Terms of Service. To report copyright violations, e-mail docinfo@aiacontracts.com.
User Notes: (1430930503)

.4 reasonable evidence that the Work cannot be completed for the unpaid balance of the Contract Sum;
.5 damage to the Owner or a Separate Contractor;
.6 reasonable evidence that the Work will not be completed within the Contract Time, and that the unpaid balance would not be adequate to cover actual or liquidated damages for the anticipated delay; or
.7 repeated failure to carry out the Work in accordance with the Contract Documents.

§ 9.5.2 When either party disputes the Architect's decision regarding a Certificate for Payment under Section 9.5.1, in whole or in part, that party may submit a Claim in accordance with Article 15.

§ 9.5.3 When the reasons for withholding certification are removed, certification will be made for amounts previously withheld.

§ 9.5.4 If the Architect withholds certification for payment under Section 9.5.1.3, the Owner may, at its sole option, issue joint checks to the Contractor and to any Subcontractor or supplier to whom the Contractor failed to make payment for Work properly performed or material or equipment suitably delivered. If the Owner makes payments by joint check, the Owner shall notify the Architect and the Contractor shall reflect such payment on its next Application for Payment.

§ 9.6 Progress Payments

§ 9.6.1 After the Architect has issued a Certificate for Payment, the Owner shall make payment in the manner and within the time provided in the Contract Documents, and shall so notify the Architect.

§ 9.6.2 The Contractor shall pay each Subcontractor, no later than seven days after receipt of payment from the Owner, the amount to which the Subcontractor is entitled, reflecting percentages actually retained from payments to the Contractor on account of the Subcontractor's portion of the Work. The Contractor shall, by appropriate agreement with each Subcontractor, require each Subcontractor to make payments to Sub-subcontractors in a similar manner.

§ 9.6.3 The Architect will, on request, furnish to a Subcontractor, if practicable, information regarding percentages of completion or amounts applied for by the Contractor and action taken thereon by the Architect and Owner on account of portions of the Work done by such Subcontractor.

§ 9.6.4 The Owner has the right to request written evidence from the Contractor that the Contractor has properly paid Subcontractors and suppliers amounts paid by the Owner to the Contractor for subcontracted Work. If the Contractor fails to furnish such evidence within seven days, the Owner shall have the right to contact Subcontractors and suppliers to ascertain whether they have been properly paid. Neither the Owner nor Architect shall have an obligation to pay, or to see to the payment of money to, a Subcontractor or supplier, except as may otherwise be required by law.

§ 9.6.5 The Contractor's payments to suppliers shall be treated in a manner similar to that provided in Sections 9.6.2, 9.6.3 and 9.6.4.

§ 9.6.6 A Certificate for Payment, a progress payment, or partial or entire use or occupancy of the Project by the Owner shall not constitute acceptance of Work not in accordance with the Contract Documents.

§ 9.6.7 Unless the Contractor provides the Owner with a payment bond in the full penal sum of the Contract Sum, payments received by the Contractor for Work properly performed by Subcontractors or provided by suppliers shall be held by the Contractor for those Subcontractors or suppliers who performed Work or furnished materials, or both, under contract with the Contractor for which payment was made by the Owner. Nothing contained herein shall require money to be placed in a separate account and not commingled with money of the Contractor, create any fiduciary liability or tort liability on the part of the Contractor for breach of trust, or entitle any person or entity to an award of punitive damages against the Contractor for breach of the requirements of this provision.

§ 9.6.8 Provided the Owner has fulfilled its payment obligations under the Contract Documents, the Contractor shall defend and indemnify the Owner from all loss, liability, damage or expense, including reasonable attorney's fees and litigation expenses, arising out of any lien claim or other claim for payment by any Subcontractor or supplier of any tier. Upon receipt of notice of a lien claim or other claim for payment, the Owner shall notify the Contractor. If approved by the applicable court, when required, the Contractor may substitute a surety bond for the property against which the lien or other claim for payment has been asserted.

Init.
/
AIA Document A201 – 2017. Copyright © 1911, 1915, 1918, 1925, 1937, 1951, 1958, 1961, 1963, 1966, 1970, 1976, 1987, 1997, 2007 and 2017. All rights reserved. "The American Institute of Architects," "American Institute of Architects," "AIA," the AIA Logo, and "AIA Contract Documents" are trademarks of The American Institute of Architects. This document was produced at 10:16:38 CT on 10/25/2024 under Order No.4104251278 which expires on 03/15/2025, is not for resale, is licensed for one-time use only, and may only be used in accordance with the AIA Contract Documents® Terms of Service. To report copyright violations, e-mail docinfo@aiacontracts.com.
User Notes: (1430930503)

§ 9.7 Failure of Payment

If the Architect does not issue a Certificate for Payment, through no fault of the Contractor, within seven days after receipt of the Contractor's Application for Payment, or if the Owner does not pay the Contractor within seven days after the date established in the Contract Documents, the amount certified by the Architect or awarded by binding dispute resolution, then the Contractor may, upon seven additional days' notice to the Owner and Architect, stop the Work until payment of the amount owing has been received. The Contract Time shall be extended appropriately and the Contract Sum shall be increased by the amount of the Contractor's reasonable costs of shutdown, delay and start-up, plus interest as provided for in the Contract Documents.

§ 9.8 Substantial Completion

§ 9.8.1 Substantial Completion is the stage in the progress of the Work when the Work or designated portion thereof is sufficiently complete in accordance with the Contract Documents so that the Owner can occupy or utilize the Work for its intended use.

§ 9.8.2 When the Contractor considers that the Work, or a portion thereof which the Owner agrees to accept separately, is substantially complete, the Contractor shall prepare and submit to the Architect a comprehensive list of items to be completed or corrected prior to final payment. Failure to include an item on such list does not alter the responsibility of the Contractor to complete all Work in accordance with the Contract Documents.

§ 9.8.3 Upon receipt of the Contractor's list, the Architect will make an inspection to determine whether the Work or designated portion thereof is substantially complete. If the Architect's inspection discloses any item, whether or not included on the Contractor's list, which is not sufficiently complete in accordance with the Contract Documents so that the Owner can occupy or utilize the Work or designated portion thereof for its intended use, the Contractor shall, before issuance of the Certificate of Substantial Completion, complete or correct such item upon notification by the Architect. In such case, the Contractor shall then submit a request for another inspection by the Architect to determine Substantial Completion.

§ 9.8.4 When the Work or designated portion thereof is substantially complete, the Architect will prepare a Certificate of Substantial Completion that shall establish the date of Substantial Completion; establish responsibilities of the Owner and Contractor for security, maintenance, heat, utilities, damage to the Work and insurance; and fix the time within which the Contractor shall finish all items on the list accompanying the Certificate. Warranties required by the Contract Documents shall commence on the date of Substantial Completion of the Work or designated portion thereof unless otherwise provided in the Certificate of Substantial Completion.

§ 9.8.5 The Certificate of Substantial Completion shall be submitted to the Owner and Contractor for their written acceptance of responsibilities assigned to them in the Certificate. Upon such acceptance, and consent of surety if any, the Owner shall make payment of retainage applying to the Work or designated portion thereof. Such payment shall be adjusted for Work that is incomplete or not in accordance with the requirements of the Contract Documents.

§ 9.9 Partial Occupancy or Use

§ 9.9.1 The Owner may occupy or use any completed or partially completed portion of the Work at any stage when such portion is designated by separate agreement with the Contractor, provided such occupancy or use is consented to by the insurer and authorized by public authorities having jurisdiction over the Project. Such partial occupancy or use may commence whether or not the portion is substantially complete, provided the Owner and Contractor have accepted in writing the responsibilities assigned to each of them for payments, retainage, if any, security, maintenance, heat, utilities, damage to the Work and insurance, and have agreed in writing concerning the period for correction of the Work and commencement of warranties required by the Contract Documents. When the Contractor considers a portion substantially complete, the Contractor shall prepare and submit a list to the Architect as provided under Section 9.8.2. Consent of the Contractor to partial occupancy or use shall not be unreasonably withheld. The stage of the progress of the Work shall be determined by written agreement between the Owner and Contractor or, if no agreement is reached, by decision of the Architect.

§ 9.9.2 Immediately prior to such partial occupancy or use, the Owner, Contractor, and Architect shall jointly inspect the area to be occupied or portion of the Work to be used in order to determine and record the condition of the Work.

AIA Document A201 – 2017. Copyright © 1911, 1915, 1918, 1925, 1937, 1951, 1958, 1961, 1963, 1966, 1970, 1976, 1987, 1997, 2007 and 2017. All rights reserved. "The American Institute of Architects," "American Institute of Architects," "AIA," the AIA Logo, and "AIA Contract Documents" are trademarks of The American Institute of Architects. This document was produced at 10:16:38 CT on 10/25/2024 under Order No.4104251278 which expires on 03/15/2025, is not for resale, is licensed for one-time use only, and may only be used in accordance with the AIA Contract Documents® Terms of Service. To report copyright violations, e-mail docinfo@aiacontracts.com.
User Notes: (1430930503)

§ 9.9.3 Unless otherwise agreed upon, partial occupancy or use of a portion or portions of the Work shall not constitute acceptance of Work not complying with the requirements of the Contract Documents.

§ 9.10 Final Completion and Final Payment

§ 9.10.1 Upon receipt of the Contractor's notice that the Work is ready for final inspection and acceptance and upon receipt of a final Application for Payment, the Architect will promptly make such inspection. When the Architect finds the Work acceptable under the Contract Documents and the Contract fully performed, the Architect will promptly issue a final Certificate for Payment stating that to the best of the Architect's knowledge, information and belief, and on the basis of the Architect's on-site visits and inspections, the Work has been completed in accordance with the Contract Documents and that the entire balance found to be due the Contractor and noted in the final Certificate is due and payable. The Architect's final Certificate for Payment will constitute a further representation that conditions listed in Section 9.10.2 as precedent to the Contractor's being entitled to final payment have been fulfilled.

§ 9.10.2 Neither final payment nor any remaining retained percentage shall become due until the Contractor submits to the Architect (1) an affidavit that payrolls, bills for materials and equipment, and other indebtedness connected with the Work for which the Owner or the Owner's property might be responsible or encumbered (less amounts withheld by Owner) have been paid or otherwise satisfied, (2) a certificate evidencing that insurance required by the Contract Documents to remain in force after final payment is currently in effect, (3) a written statement that the Contractor knows of no reason that the insurance will not be renewable to cover the period required by the Contract Documents, (4) consent of surety, if any, to final payment, (5) documentation of any special warranties, such as manufacturers' warranties or specific Subcontractor warranties, and (6) if required by the Owner, other data establishing payment or satisfaction of obligations, such as receipts and releases and waivers of liens, claims, security interests, or encumbrances arising out of the Contract, to the extent and in such form as may be designated by the Owner. If a Subcontractor refuses to furnish a release or waiver required by the Owner, the Contractor may furnish a bond satisfactory to the Owner to indemnify the Owner against such lien, claim, security interest, or encumbrance. If a lien, claim, security interest, or encumbrance remains unsatisfied after payments are made, the Contractor shall refund to the Owner all money that the Owner may be compelled to pay in discharging the lien, claim, security interest, or encumbrance, including all costs and reasonable attorneys' fees.

§ 9.10.3 If, after Substantial Completion of the Work, final completion thereof is materially delayed through no fault of the Contractor or by issuance of Change Orders affecting final completion, and the Architect so confirms, the Owner shall, upon application by the Contractor and certification by the Architect, and without terminating the Contract, make payment of the balance due for that portion of the Work fully completed, corrected, and accepted. If the remaining balance for Work not fully completed or corrected is less than retainage stipulated in the Contract Documents, and if bonds have been furnished, the written consent of the surety to payment of the balance due for that portion of the Work fully completed and accepted shall be submitted by the Contractor to the Architect prior to certification of such payment. Such payment shall be made under terms and conditions governing final payment, except that it shall not constitute a waiver of Claims.

§ 9.10.4 The making of final payment shall constitute a waiver of Claims by the Owner except those arising from

- **.1** liens, Claims, security interests, or encumbrances arising out of the Contract and unsettled;
- **.2** failure of the Work to comply with the requirements of the Contract Documents;
- **.3** terms of special warranties required by the Contract Documents; or
- **.4** audits performed by the Owner, if permitted by the Contract Documents, after final payment.

§ 9.10.5 Acceptance of final payment by the Contractor, a Subcontractor, or a supplier, shall constitute a waiver of claims by that payee except those previously made in writing and identified by that payee as unsettled at the time of final Application for Payment.

ARTICLE 10 PROTECTION OF PERSONS AND PROPERTY

§ 10.1 Safety Precautions and Programs

The Contractor shall be responsible for initiating, maintaining, and supervising all safety precautions and programs in connection with the performance of the Contract.

§ 10.2 Safety of Persons and Property

§ 10.2.1 The Contractor shall take reasonable precautions for safety of, and shall provide reasonable protection to prevent damage, injury, or loss to

AIA Document A201 – 2017. Copyright © 1911, 1915, 1918, 1925, 1937, 1951, 1958, 1961, 1963, 1966, 1970, 1976, 1987, 1997, 2007 and 2017. All rights reserved. "The American Institute of Architects," "American Institute of Architects," "AIA," the AIA Logo, and "AIA Contract Documents" are trademarks of The American Institute of Architects. This document was produced at 10:16:38 CT on 10/25/2024 under Order No.4104251278 which expires on 03/15/2025, is not for resale, is licensed for one-time use only, and may only be used in accordance with the AIA Contract Documents® Terms of Service. To report copyright violations, e-mail docinfo@aiacontracts.com.
User Notes: (1430930503)

.1 employees on the Work and other persons who may be affected thereby;
.2 the Work and materials and equipment to be incorporated therein, whether in storage on or off the site, under care, custody, or control of the Contractor, a Subcontractor, or a Sub-subcontractor; and
.3 other property at the site or adjacent thereto, such as trees, shrubs, lawns, walks, pavements, roadways, structures, and utilities not designated for removal, relocation, or replacement in the course of construction.

§ 10.2.2 The Contractor shall comply with, and give notices required by applicable laws, statutes, ordinances, codes, rules and regulations, and lawful orders of public authorities, bearing on safety of persons or property or their protection from damage, injury, or loss.

§ 10.2.3 The Contractor shall implement, erect, and maintain, as required by existing conditions and performance of the Contract, reasonable safeguards for safety and protection, including posting danger signs and other warnings against hazards; promulgating safety regulations; and notifying the owners and users of adjacent sites and utilities of the safeguards.

§ 10.2.4 When use or storage of explosives or other hazardous materials or equipment, or unusual methods are necessary for execution of the Work, the Contractor shall exercise utmost care and carry on such activities under supervision of properly qualified personnel.

§ 10.2.5 The Contractor shall promptly remedy damage and loss (other than damage or loss insured under property insurance required by the Contract Documents) to property referred to in Sections 10.2.1.2 and 10.2.1.3 caused in whole or in part by the Contractor, a Subcontractor, a Sub-subcontractor, or anyone directly or indirectly employed by any of them, or by anyone for whose acts they may be liable and for which the Contractor is responsible under Sections 10.2.1.2 and 10.2.1.3. The Contractor may make a Claim for the cost to remedy the damage or loss to the extent such damage or loss is attributable to acts or omissions of the Owner or Architect or anyone directly or indirectly employed by either of them, or by anyone for whose acts either of them may be liable, and not attributable to the fault or negligence of the Contractor. The foregoing obligations of the Contractor are in addition to the Contractor's obligations under Section 3.18.

§ 10.2.6 The Contractor shall designate a responsible member of the Contractor's organization at the site whose duty shall be the prevention of accidents. This person shall be the Contractor's superintendent unless otherwise designated by the Contractor in writing to the Owner and Architect.

§ 10.2.7 The Contractor shall not permit any part of the construction or site to be loaded so as to cause damage or create an unsafe condition.

§ 10.2.8 Injury or Damage to Person or Property

If either party suffers injury or damage to person or property because of an act or omission of the other party, or of others for whose acts such party is legally responsible, notice of the injury or damage, whether or not insured, shall be given to the other party within a reasonable time not exceeding 21 days after discovery. The notice shall provide sufficient detail to enable the other party to investigate the matter.

§ 10.3 Hazardous Materials and Substances

§ 10.3.1 The Contractor is responsible for compliance with any requirements included in the Contract Documents regarding hazardous materials or substances. If the Contractor encounters a hazardous material or substance not addressed in the Contract Documents and if reasonable precautions will be inadequate to prevent foreseeable bodily injury or death to persons resulting from a material or substance, including but not limited to asbestos or polychlorinated biphenyl (PCB), encountered on the site by the Contractor, the Contractor shall, upon recognizing the condition, immediately stop Work in the affected area and notify the Owner and Architect of the condition.

§ 10.3.2 Upon receipt of the Contractor's notice, the Owner shall obtain the services of a licensed laboratory to verify the presence or absence of the material or substance reported by the Contractor and, in the event such material or substance is found to be present, to cause it to be rendered harmless. Unless otherwise required by the Contract Documents, the Owner shall furnish in writing to the Contractor and Architect the names and qualifications of persons or entities who are to perform tests verifying the presence or absence of the material or substance or who are to perform the task of removal or safe containment of the material or substance. The Contractor and the Architect will

Init.
/
AIA Document A201 – 2017. Copyright © 1911, 1915, 1918, 1925, 1937, 1951, 1958, 1961, 1963, 1966, 1970, 1976, 1987, 1997, 2007 and 2017. All rights reserved. "The American Institute of Architects," "American Institute of Architects," "AIA," the AIA Logo, and "AIA Contract Documents" are trademarks of The American Institute of Architects. This document was produced at 10:16:38 CT on 10/25/2024 under Order No.4104251278 which expires on 03/15/2025, is not for resale, is licensed for one-time use only, and may only be used in accordance with the AIA Contract Documents® Terms of Service. To report copyright violations, e-mail docinfo@aiacontracts.com.
User Notes: (1430930503)

promptly reply to the Owner in writing stating whether or not either has reasonable objection to the persons or entities proposed by the Owner. If either the Contractor or Architect has an objection to a person or entity proposed by the Owner, the Owner shall propose another to whom the Contractor and the Architect have no reasonable objection. When the material or substance has been rendered harmless, Work in the affected area shall resume upon written agreement of the Owner and Contractor. By Change Order, the Contract Time shall be extended appropriately and the Contract Sum shall be increased by the amount of the Contractor's reasonable additional costs of shutdown, delay, and start-up.

§ 10.3.3 To the fullest extent permitted by law, the Owner shall indemnify and hold harmless the Contractor, Subcontractors, Architect, Architect's consultants, and agents and employees of any of them from and against claims, damages, losses, and expenses, including but not limited to attorneys' fees, arising out of or resulting from performance of the Work in the affected area if in fact the material or substance presents the risk of bodily injury or death as described in Section 10.3.1 and has not been rendered harmless, provided that such claim, damage, loss, or expense is attributable to bodily injury, sickness, disease or death, or to injury to or destruction of tangible property (other than the Work itself), except to the extent that such damage, loss, or expense is due to the fault or negligence of the party seeking indemnity.

§ 10.3.4 The Owner shall not be responsible under this Section 10.3 for hazardous materials or substances the Contractor brings to the site unless such materials or substances are required by the Contract Documents. The Owner shall be responsible for hazardous materials or substances required by the Contract Documents, except to the extent of the Contractor's fault or negligence in the use and handling of such materials or substances.

§ 10.3.5 The Contractor shall reimburse the Owner for the cost and expense the Owner incurs (1) for remediation of hazardous materials or substances the Contractor brings to the site and negligently handles, or (2) where the Contractor fails to perform its obligations under Section 10.3.1, except to the extent that the cost and expense are due to the Owner's fault or negligence.

§ 10.3.6 If, without negligence on the part of the Contractor, the Contractor is held liable by a government agency for the cost of remediation of a hazardous material or substance solely by reason of performing Work as required by the Contract Documents, the Owner shall reimburse the Contractor for all cost and expense thereby incurred.

§ 10.4 Emergencies

In an emergency affecting safety of persons or property, the Contractor shall act, at the Contractor's discretion, to prevent threatened damage, injury, or loss. Additional compensation or extension of time claimed by the Contractor on account of an emergency shall be determined as provided in Article 15 and Article 7.

ARTICLE 11 INSURANCE AND BONDS

§ 11.1 Contractor's Insurance and Bonds

§ 11.1.1 The Contractor shall purchase and maintain insurance of the types and limits of liability, containing the endorsements, and subject to the terms and conditions, as described in the Agreement or elsewhere in the Contract Documents. The Contractor shall purchase and maintain the required insurance from an insurance company or insurance companies lawfully authorized to issue insurance in the jurisdiction where the Project is located. The Owner, Architect, and Architect's consultants shall be named as additional insureds under the Contractor's commercial general liability policy or as otherwise described in the Contract Documents.

§ 11.1.2 The Contractor shall provide surety bonds of the types, for such penal sums, and subject to such terms and conditions as required by the Contract Documents. The Contractor shall purchase and maintain the required bonds from a company or companies lawfully authorized to issue surety bonds in the jurisdiction where the Project is located.

§ 11.1.3 Upon the request of any person or entity appearing to be a potential beneficiary of bonds covering payment of obligations arising under the Contract, the Contractor shall promptly furnish a copy of the bonds or shall authorize a copy to be furnished.

§ 11.1.4 Notice of Cancellation or Expiration of Contractor's Required Insurance. Within three (3) business days of the date the Contractor becomes aware of an impending or actual cancellation or expiration of any insurance required by the Contract Documents, the Contractor shall provide notice to the Owner of such impending or actual cancellation or expiration. Upon receipt of notice from the Contractor, the Owner shall, unless the lapse in coverage arises from an act

AIA Document A201 – 2017. Copyright © 1911, 1915, 1918, 1925, 1937, 1951, 1958, 1961, 1963, 1966, 1970, 1976, 1987, 1997, 2007 and 2017. All rights reserved. "The American Institute of Architects," "American Institute of Architects," "AIA," the AIA Logo, and "AIA Contract Documents" are trademarks of The American Institute of Architects. This document was produced at 10:16:38 CT on 10/25/2024 under Order No.4104251278 which expires on 03/15/2025, is not for resale, is licensed for one-time use only, and may only be used in accordance with the AIA Contract Documents® Terms of Service. To report copyright violations, e-mail docinfo@aiacontracts.com.
User Notes: (1430930503)

or omission of the Owner, have the right to stop the Work until the lapse in coverage has been cured by the procurement of replacement coverage by the Contractor. The furnishing of notice by the Contractor shall not relieve the Contractor of any contractual obligation to provide any required coverage.

§ 11.2 Owner's Insurance

§ 11.2.1 The Owner shall purchase and maintain insurance of the types and limits of liability, containing the endorsements, and subject to the terms and conditions, as described in the Agreement or elsewhere in the Contract Documents. The Owner shall purchase and maintain the required insurance from an insurance company or insurance companies lawfully authorized to issue insurance in the jurisdiction where the Project is located.

§ 11.2.2 Failure to Purchase Required Property Insurance. If the Owner fails to purchase and maintain the required property insurance, with all of the coverages and in the amounts described in the Agreement or elsewhere in the Contract Documents, the Owner shall inform the Contractor in writing prior to commencement of the Work. Upon receipt of notice from the Owner, the Contractor may delay commencement of the Work and may obtain insurance that will protect the interests of the Contractor, Subcontractors, and Sub-Subcontractors in the Work. When the failure to provide coverage has been cured or resolved, the Contract Sum and Contract Time shall be equitably adjusted. In the event the Owner fails to procure coverage, the Owner waives all rights against the Contractor, Subcontractors, and Sub-subcontractors to the extent the loss to the Owner would have been covered by the insurance to have been procured by the Owner. The cost of the insurance shall be charged to the Owner by a Change Order. If the Owner does not provide written notice, and the Contractor is damaged by the failure or neglect of the Owner to purchase or maintain the required insurance, the Owner shall reimburse the Contractor for all reasonable costs and damages attributable thereto.

§ 11.2.3 Notice of Cancellation or Expiration of Owner's Required Property Insurance. Within three (3) business days of the date the Owner becomes aware of an impending or actual cancellation or expiration of any property insurance required by the Contract Documents, the Owner shall provide notice to the Contractor of such impending or actual cancellation or expiration. Unless the lapse in coverage arises from an act or omission of the Contractor: (1) the Contractor, upon receipt of notice from the Owner, shall have the right to stop the Work until the lapse in coverage has been cured by the procurement of replacement coverage by either the Owner or the Contractor; (2) the Contract Time and Contract Sum shall be equitably adjusted; and (3) the Owner waives all rights against the Contractor, Subcontractors, and Sub-subcontractors to the extent any loss to the Owner would have been covered by the insurance had it not expired or been cancelled. If the Contractor purchases replacement coverage, the cost of the insurance shall be charged to the Owner by an appropriate Change Order. The furnishing of notice by the Owner shall not relieve the Owner of any contractual obligation to provide required insurance.

§ 11.3 Waivers of Subrogation

§ 11.3.1 The Owner and Contractor waive all rights against (1) each other and any of their subcontractors, sub-subcontractors, agents, and employees, each of the other; (2) the Architect and Architect's consultants; and (3) Separate Contractors, if any, and any of their subcontractors, sub-subcontractors, agents, and employees, for damages caused by fire, or other causes of loss, to the extent those losses are covered by property insurance required by the Agreement or other property insurance applicable to the Project, except such rights as they have to proceeds of such insurance. The Owner or Contractor, as appropriate, shall require similar written waivers in favor of the individuals and entities identified above from the Architect, Architect's consultants, Separate Contractors, subcontractors, and sub-subcontractors. The policies of insurance purchased and maintained by each person or entity agreeing to waive claims pursuant to this section 11.3.1 shall not prohibit this waiver of subrogation. This waiver of subrogation shall be effective as to a person or entity (1) even though that person or entity would otherwise have a duty of indemnification, contractual or otherwise, (2) even though that person or entity did not pay the insurance premium directly or indirectly, or (3) whether or not the person or entity had an insurable interest in the damaged property.

§ 11.3.2 If during the Project construction period the Owner insures properties, real or personal or both, at or adjacent to the site by property insurance under policies separate from those insuring the Project, or if after final payment property insurance is to be provided on the completed Project through a policy or policies other than those insuring the Project during the construction period, to the extent permissible by such policies, the Owner waives all rights in accordance with the terms of Section 11.3.1 for damages caused by fire or other causes of loss covered by this separate property insurance.

§ 11.4 Loss of Use, Business Interruption, and Delay in Completion Insurance

AIA Document A201 – 2017. Copyright © 1911, 1915, 1918, 1925, 1937, 1951, 1958, 1961, 1963, 1966, 1970, 1976, 1987, 1997, 2007 and 2017. All rights reserved. "The American Institute of Architects," "American Institute of Architects," "AIA," the AIA Logo, and "AIA Contract Documents" are trademarks of The American Institute of Architects. This document was produced at 10:16:38 CT on 10/25/2024 under Order No.4104251278 which expires on 03/15/2025, is not for resale, is licensed for one-time use only, and may only be used in accordance with the AIA Contract Documents® Terms of Service. To report copyright violations, e-mail docinfo@aiacontracts.com.
User Notes: (1430930503)

The Owner, at the Owner's option, may purchase and maintain insurance that will protect the Owner against loss of use of the Owner's property, or the inability to conduct normal operations, due to fire or other causes of loss. The Owner waives all rights of action against the Contractor and Architect for loss of use of the Owner's property, due to fire or other hazards however caused.

§11.5 Adjustment and Settlement of Insured Loss

§ 11.5.1 A loss insured under the property insurance required by the Agreement shall be adjusted by the Owner as fiduciary and made payable to the Owner as fiduciary for the insureds, as their interests may appear, subject to requirements of any applicable mortgagee clause and of Section 11.5.2. The Owner shall pay the Architect and Contractor their just shares of insurance proceeds received by the Owner, and by appropriate agreements the Architect and Contractor shall make payments to their consultants and Subcontractors in similar manner.

§ 11.5.2 Prior to settlement of an insured loss, the Owner shall notify the Contractor of the terms of the proposed settlement as well as the proposed allocation of the insurance proceeds. The Contractor shall have 14 days from receipt of notice to object to the proposed settlement or allocation of the proceeds. If the Contractor does not object, the Owner shall settle the loss and the Contractor shall be bound by the settlement and allocation. Upon receipt, the Owner shall deposit the insurance proceeds in a separate account and make the appropriate distributions. Thereafter, if no other agreement is made or the Owner does not terminate the Contract for convenience, the Owner and Contractor shall execute a Change Order for reconstruction of the damaged or destroyed Work in the amount allocated for that purpose. If the Contractor timely objects to either the terms of the proposed settlement or the allocation of the proceeds, the Owner may proceed to settle the insured loss, and any dispute between the Owner and Contractor arising out of the settlement or allocation of the proceeds shall be resolved pursuant to Article 15. Pending resolution of any dispute, the Owner may issue a Construction Change Directive for the reconstruction of the damaged or destroyed Work.

ARTICLE 12 UNCOVERING AND CORRECTION OF WORK

§ 12.1 Uncovering of Work

§ 12.1.1 If a portion of the Work is covered contrary to the Architect's request or to requirements specifically expressed in the Contract Documents, it must, if requested in writing by the Architect, be uncovered for the Architect's examination and be replaced at the Contractor's expense without change in the Contract Time.

§ 12.1.2 If a portion of the Work has been covered that the Architect has not specifically requested to examine prior to its being covered, the Architect may request to see such Work and it shall be uncovered by the Contractor. If such Work is in accordance with the Contract Documents, the Contractor shall be entitled to an equitable adjustment to the Contract Sum and Contract Time as may be appropriate. If such Work is not in accordance with the Contract Documents, the costs of uncovering the Work, and the cost of correction, shall be at the Contractor's expense.

§ 12.2 Correction of Work

§ 12.2.1 Before Substantial Completion

The Contractor shall promptly correct Work rejected by the Architect or failing to conform to the requirements of the Contract Documents, discovered before Substantial Completion and whether or not fabricated, installed or completed. Costs of correcting such rejected Work, including additional testing and inspections, the cost of uncovering and replacement, and compensation for the Architect's services and expenses made necessary thereby, shall be at the Contractor's expense.

§ 12.2.2 After Substantial Completion

§ 12.2.2.1 In addition to the Contractor's obligations under Section 3.5, if, within one year after the date of Substantial Completion of the Work or designated portion thereof or after the date for commencement of warranties established under Section 9.9.1, or by terms of any applicable special warranty required by the Contract Documents, any of the Work is found to be not in accordance with the requirements of the Contract Documents, the Contractor shall correct it promptly after receipt of notice from the Owner to do so, unless the Owner has previously given the Contractor a written acceptance of such condition. The Owner shall give such notice promptly after discovery of the condition. During the one-year period for correction of Work, if the Owner fails to notify the Contractor and give the Contractor an opportunity to make the correction, the Owner waives the rights to require correction by the Contractor and to make a claim for breach of warranty. If the Contractor fails to correct nonconforming Work within a reasonable time during that period after receipt of notice from the Owner or Architect, the Owner may correct it in accordance with Section 2.5.

AIA Document A201 – 2017. Copyright © 1911, 1915, 1918, 1925, 1937, 1951, 1958, 1961, 1963, 1966, 1970, 1976, 1987, 1997, 2007 and 2017. All rights reserved. "The American Institute of Architects," "American Institute of Architects," "AIA," the AIA Logo, and "AIA Contract Documents" are trademarks of The American Institute of Architects. This document was produced at 10:16:38 CT on 10/25/2024 under Order No.4104251278 which expires on 03/15/2025, is not for resale, is licensed for one-time use only, and may only be used in accordance with the AIA Contract Documents® Terms of Service. To report copyright violations, e-mail docinfo@aiacontracts.com.
User Notes: (1430930503)

§ 12.2.2.2 The one-year period for correction of Work shall be extended with respect to portions of Work first performed after Substantial Completion by the period of time between Substantial Completion and the actual completion of that portion of the Work.

§ 12.2.2.3 The one-year period for correction of Work shall not be extended by corrective Work performed by the Contractor pursuant to this Section 12.2.

§ 12.2.3 The Contractor shall remove from the site portions of the Work that are not in accordance with the requirements of the Contract Documents and are neither corrected by the Contractor nor accepted by the Owner.

§ 12.2.4 The Contractor shall bear the cost of correcting destroyed or damaged construction of the Owner or Separate Contractors, whether completed or partially completed, caused by the Contractor's correction or removal of Work that is not in accordance with the requirements of the Contract Documents.

§ 12.2.5 Nothing contained in this Section 12.2 shall be construed to establish a period of limitation with respect to other obligations the Contractor has under the Contract Documents. Establishment of the one-year period for correction of Work as described in Section 12.2.2 relates only to the specific obligation of the Contractor to correct the Work, and has no relationship to the time within which the obligation to comply with the Contract Documents may be sought to be enforced, nor to the time within which proceedings may be commenced to establish the Contractor's liability with respect to the Contractor's obligations other than specifically to correct the Work.

§ 12.3 Acceptance of Nonconforming Work

If the Owner prefers to accept Work that is not in accordance with the requirements of the Contract Documents, the Owner may do so instead of requiring its removal and correction, in which case the Contract Sum will be reduced as appropriate and equitable. Such adjustment shall be effected whether or not final payment has been made.

ARTICLE 13 MISCELLANEOUS PROVISIONS

§ 13.1 Governing Law

The Contract shall be governed by the law of the place where the Project is located, excluding that jurisdiction's choice of law rules. If the parties have selected arbitration as the method of binding dispute resolution, the Federal Arbitration Act shall govern Section 15.4.

§ 13.2 Successors and Assigns

§ 13.2.1 The Owner and Contractor respectively bind themselves, their partners, successors, assigns, and legal representatives to covenants, agreements, and obligations contained in the Contract Documents. Except as provided in Section 13.2.2, neither party to the Contract shall assign the Contract as a whole without written consent of the other. If either party attempts to make an assignment without such consent, that party shall nevertheless remain legally responsible for all obligations under the Contract.

§ 13.2.2 The Owner may, without consent of the Contractor, assign the Contract to a lender providing construction financing for the Project, if the lender assumes the Owner's rights and obligations under the Contract Documents. The Contractor shall execute all consents reasonably required to facilitate the assignment.

§ 13.3 Rights and Remedies

§ 13.3.1 Duties and obligations imposed by the Contract Documents and rights and remedies available thereunder shall be in addition to and not a limitation of duties, obligations, rights, and remedies otherwise imposed or available by law.

§ 13.3.2 No action or failure to act by the Owner, Architect, or Contractor shall constitute a waiver of a right or duty afforded them under the Contract, nor shall such action or failure to act constitute approval of or acquiescence in a breach thereunder, except as may be specifically agreed upon in writing.

§ 13.4 Tests and Inspections

§ 13.4.1 Tests, inspections, and approvals of portions of the Work shall be made as required by the Contract Documents and by applicable laws, statutes, ordinances, codes, rules, and regulations or lawful orders of public authorities. Unless otherwise provided, the Contractor shall make arrangements for such tests, inspections, and

Init.
/
AIA Document A201 – 2017. Copyright © 1911, 1915, 1918, 1925, 1937, 1951, 1958, 1961, 1963, 1966, 1970, 1976, 1987, 1997, 2007 and 2017. All rights reserved. "The American Institute of Architects," "American Institute of Architects," "AIA," the AIA Logo, and "AIA Contract Documents" are trademarks of The American Institute of Architects. This document was produced at 10:16:38 CT on 10/25/2024 under Order No.4104251278 which expires on 03/15/2025, is not for resale, is licensed for one-time use only, and may only be used in accordance with the AIA Contract Documents® Terms of Service. To report copyright violations, e-mail docinfo@aiacontracts.com.
User Notes: (1430930503)

approvals with an independent testing laboratory or entity acceptable to the Owner, or with the appropriate public authority, and shall bear all related costs of tests, inspections, and approvals. The Contractor shall give the Architect timely notice of when and where tests and inspections are to be made so that the Architect may be present for such procedures. The Owner shall bear costs of tests, inspections, or approvals that do not become requirements until after bids are received or negotiations concluded. The Owner shall directly arrange and pay for tests, inspections, or approvals where building codes or applicable laws or regulations so require.

§ 13.4.2 If the Architect, Owner, or public authorities having jurisdiction determine that portions of the Work require additional testing, inspection, or approval not included under Section 13.4.1, the Architect will, upon written authorization from the Owner, instruct the Contractor to make arrangements for such additional testing, inspection, or approval, by an entity acceptable to the Owner, and the Contractor shall give timely notice to the Architect of when and where tests and inspections are to be made so that the Architect may be present for such procedures. Such costs, except as provided in Section 13.4.3, shall be at the Owner's expense.

§ 13.4.3 If procedures for testing, inspection, or approval under Sections 13.4.1 and 13.4.2 reveal failure of the portions of the Work to comply with requirements established by the Contract Documents, all costs made necessary by such failure, including those of repeated procedures and compensation for the Architect's services and expenses, shall be at the Contractor's expense.

§ 13.4.4 Required certificates of testing, inspection, or approval shall, unless otherwise required by the Contract Documents, be secured by the Contractor and promptly delivered to the Architect.

§ 13.4.5 If the Architect is to observe tests, inspections, or approvals required by the Contract Documents, the Architect will do so promptly and, where practicable, at the normal place of testing.

§ 13.4.6 Tests or inspections conducted pursuant to the Contract Documents shall be made promptly to avoid unreasonable delay in the Work.

§ 13.5 Interest

Payments due and unpaid under the Contract Documents shall bear interest from the date payment is due at the rate the parties agree upon in writing or, in the absence thereof, at the legal rate prevailing from time to time at the place where the Project is located.

ARTICLE 14 TERMINATION OR SUSPENSION OF THE CONTRACT

§ 14.1 Termination by the Contractor

§ 14.1.1 The Contractor may terminate the Contract if the Work is stopped for a period of 30 consecutive days through no act or fault of the Contractor, a Subcontractor, a Sub-subcontractor, their agents or employees, or any other persons or entities performing portions of the Work, for any of the following reasons:

- **.1** Issuance of an order of a court or other public authority having jurisdiction that requires all Work to be stopped;
- **.2** An act of government, such as a declaration of national emergency, that requires all Work to be stopped;
- **.3** Because the Architect has not issued a Certificate for Payment and has not notified the Contractor of the reason for withholding certification as provided in Section 9.4.1, or because the Owner has not made payment on a Certificate for Payment within the time stated in the Contract Documents; or
- **.4** The Owner has failed to furnish to the Contractor reasonable evidence as required by Section 2.2.

§ 14.1.2 The Contractor may terminate the Contract if, through no act or fault of the Contractor, a Subcontractor, a Sub-subcontractor, their agents or employees, or any other persons or entities performing portions of the Work, repeated suspensions, delays, or interruptions of the entire Work by the Owner as described in Section 14.3, constitute in the aggregate more than 100 percent of the total number of days scheduled for completion, or 120 days in any 365-day period, whichever is less.

§ 14.1.3 If one of the reasons described in Section 14.1.1 or 14.1.2 exists, the Contractor may, upon seven days' notice to the Owner and Architect, terminate the Contract and recover from the Owner payment for Work executed, as well as reasonable overhead and profit on Work not executed, and costs incurred by reason of such termination.

AIA Document A201 – 2017. Copyright © 1911, 1915, 1918, 1925, 1937, 1951, 1958, 1961, 1963, 1966, 1970, 1976, 1987, 1997, 2007 and 2017. All rights reserved. "The American Institute of Architects," "American Institute of Architects," "AIA," the AIA Logo, and "AIA Contract Documents" are trademarks of The American Institute of Architects. This document was produced at 10:16:38 CT on 10/25/2024 under Order No.4104251278 which expires on 03/15/2025, is not for resale, is licensed for one-time use only, and may only be used in accordance with the AIA Contract Documents® Terms of Service. To report copyright violations, e-mail docinfo@aiacontracts.com.
User Notes: (1430930503)

§ 14.1.4 If the Work is stopped for a period of 60 consecutive days through no act or fault of the Contractor, a Subcontractor, a Sub-subcontractor, or their agents or employees or any other persons or entities performing portions of the Work because the Owner has repeatedly failed to fulfill the Owner's obligations under the Contract Documents with respect to matters important to the progress of the Work, the Contractor may, upon seven additional days' notice to the Owner and the Architect, terminate the Contract and recover from the Owner as provided in Section 14.1.3.

§ 14.2 Termination by the Owner for Cause

§ 14.2.1 The Owner may terminate the Contract if the Contractor

- **.1** repeatedly refuses or fails to supply enough properly skilled workers or proper materials;
- **.2** fails to make payment to Subcontractors or suppliers in accordance with the respective agreements between the Contractor and the Subcontractors or suppliers;
- **.3** repeatedly disregards applicable laws, statutes, ordinances, codes, rules and regulations, or lawful orders of a public authority; or
- **.4** otherwise is guilty of substantial breach of a provision of the Contract Documents.

§ 14.2.2 When any of the reasons described in Section 14.2.1 exist, and upon certification by the Architect that sufficient cause exists to justify such action, the Owner may, without prejudice to any other rights or remedies of the Owner and after giving the Contractor and the Contractor's surety, if any, seven days' notice, terminate employment of the Contractor and may, subject to any prior rights of the surety:

- **.1** Exclude the Contractor from the site and take possession of all materials, equipment, tools, and construction equipment and machinery thereon owned by the Contractor;
- **.2** Accept assignment of subcontracts pursuant to Section 5.4; and
- **.3** Finish the Work by whatever reasonable method the Owner may deem expedient. Upon written request of the Contractor, the Owner shall furnish to the Contractor a detailed accounting of the costs incurred by the Owner in finishing the Work.

§ 14.2.3 When the Owner terminates the Contract for one of the reasons stated in Section 14.2.1, the Contractor shall not be entitled to receive further payment until the Work is finished.

§ 14.2.4 If the unpaid balance of the Contract Sum exceeds costs of finishing the Work, including compensation for the Architect's services and expenses made necessary thereby, and other damages incurred by the Owner and not expressly waived, such excess shall be paid to the Contractor. If such costs and damages exceed the unpaid balance, the Contractor shall pay the difference to the Owner. The amount to be paid to the Contractor or Owner, as the case may be, shall be certified by the Initial Decision Maker, upon application, and this obligation for payment shall survive termination of the Contract.

§ 14.3 Suspension by the Owner for Convenience

§ 14.3.1 The Owner may, without cause, order the Contractor in writing to suspend, delay or interrupt the Work, in whole or in part for such period of time as the Owner may determine.

§ 14.3.2 The Contract Sum and Contract Time shall be adjusted for increases in the cost and time caused by suspension, delay, or interruption under Section 14.3.1. Adjustment of the Contract Sum shall include profit. No adjustment shall be made to the extent

- **.1** that performance is, was, or would have been, so suspended, delayed, or interrupted, by another cause for which the Contractor is responsible; or
- **.2** that an equitable adjustment is made or denied under another provision of the Contract.

§ 14.4 Termination by the Owner for Convenience

§ 14.4.1 The Owner may, at any time, terminate the Contract for the Owner's convenience and without cause.

§ 14.4.2 Upon receipt of notice from the Owner of such termination for the Owner's convenience, the Contractor shall

- **.1** cease operations as directed by the Owner in the notice;
- **.2** take actions necessary, or that the Owner may direct, for the protection and preservation of the Work; and
- **.3** except for Work directed to be performed prior to the effective date of termination stated in the notice, terminate all existing subcontracts and purchase orders and enter into no further subcontracts and purchase orders.

AIA Document A201 – 2017. Copyright © 1911, 1915, 1918, 1925, 1937, 1951, 1958, 1961, 1963, 1966, 1970, 1976, 1987, 1997, 2007 and 2017. All rights reserved. "The American Institute of Architects," "American Institute of Architects," "AIA," the AIA Logo, and "AIA Contract Documents" are trademarks of The American Institute of Architects. This document was produced at 10:16:38 CT on 10/25/2024 under Order No.4104251278 which expires on 03/15/2025, is not for resale, is licensed for one-time use only, and may only be used in accordance with the AIA Contract Documents® Terms of Service. To report copyright violations, e-mail docinfo@aiacontracts.com.
User Notes: (1430930503)

§ 14.4.3 In case of such termination for the Owner's convenience, the Owner shall pay the Contractor for Work properly executed; costs incurred by reason of the termination, including costs attributable to termination of Subcontracts; and the termination fee, if any, set forth in the Agreement.

ARTICLE 15 CLAIMS AND DISPUTES

§ 15.1 Claims

§ 15.1.1 Definition

A Claim is a demand or assertion by one of the parties seeking, as a matter of right, payment of money, a change in the Contract Time, or other relief with respect to the terms of the Contract. The term "Claim" also includes other disputes and matters in question between the Owner and Contractor arising out of or relating to the Contract. The responsibility to substantiate Claims shall rest with the party making the Claim. This Section 15.1.1 does not require the Owner to file a Claim in order to impose liquidated damages in accordance with the Contract Documents.

§ 15.1.2 Time Limits on Claims

The Owner and Contractor shall commence all Claims and causes of action against the other and arising out of or related to the Contract, whether in contract, tort, breach of warranty or otherwise, in accordance with the requirements of the binding dispute resolution method selected in the Agreement and within the period specified by applicable law, but in any case not more than 10 years after the date of Substantial Completion of the Work. The Owner and Contractor waive all Claims and causes of action not commenced in accordance with this Section 15.1.2.

§ 15.1.3 Notice of Claims

§ 15.1.3.1 Claims by either the Owner or Contractor, where the condition giving rise to the Claim is first discovered prior to expiration of the period for correction of the Work set forth in Section 12.2.2, shall be initiated by notice to the other party and to the Initial Decision Maker with a copy sent to the Architect, if the Architect is not serving as the Initial Decision Maker. Claims by either party under this Section 15.1.3.1 shall be initiated within 21 days after occurrence of the event giving rise to such Claim or within 21 days after the claimant first recognizes the condition giving rise to the Claim, whichever is later.

§ 15.1.3.2 Claims by either the Owner or Contractor, where the condition giving rise to the Claim is first discovered after expiration of the period for correction of the Work set forth in Section 12.2.2, shall be initiated by notice to the other party. In such event, no decision by the Initial Decision Maker is required.

§ 15.1.4 Continuing Contract Performance

§ 15.1.4.1 Pending final resolution of a Claim, except as otherwise agreed in writing or as provided in Section 9.7 and Article 14, the Contractor shall proceed diligently with performance of the Contract and the Owner shall continue to make payments in accordance with the Contract Documents.

§ 15.1.4.2 The Contract Sum and Contract Time shall be adjusted in accordance with the Initial Decision Maker's decision, subject to the right of either party to proceed in accordance with this Article 15. The Architect will issue Certificates for Payment in accordance with the decision of the Initial Decision Maker.

§ 15.1.5 Claims for Additional Cost

If the Contractor wishes to make a Claim for an increase in the Contract Sum, notice as provided in Section 15.1.3 shall be given before proceeding to execute the portion of the Work that is the subject of the Claim. Prior notice is not required for Claims relating to an emergency endangering life or property arising under Section 10.4.

§ 15.1.6 Claims for Additional Time

§ 15.1.6.1 If the Contractor wishes to make a Claim for an increase in the Contract Time, notice as provided in Section 15.1.3 shall be given. The Contractor's Claim shall include an estimate of cost and of probable effect of delay on progress of the Work. In the case of a continuing delay, only one Claim is necessary.

§ 15.1.6.2 If adverse weather conditions are the basis for a Claim for additional time, such Claim shall be documented by data substantiating that weather conditions were abnormal for the period of time, could not have been reasonably anticipated, and had an adverse effect on the scheduled construction.

Init.
/
AIA Document A201 – 2017. Copyright © 1911, 1915, 1918, 1925, 1937, 1951, 1958, 1961, 1963, 1966, 1970, 1976, 1987, 1997, 2007 and 2017. All rights reserved. "The American Institute of Architects," "American Institute of Architects," "AIA," the AIA Logo, and "AIA Contract Documents" are trademarks of The American Institute of Architects. This document was produced at 10:16:38 CT on 10/25/2024 under Order No.4104251278 which expires on 03/15/2025, is not for resale, is licensed for one-time use only, and may only be used in accordance with the AIA Contract Documents® Terms of Service. To report copyright violations, e-mail docinfo@aiacontracts.com.
User Notes: (1430930503)

§ 15.1.7 Waiver of Claims for Consequential Damages

The Contractor and Owner waive Claims against each other for consequential damages arising out of or relating to this Contract. This mutual waiver includes

.1 damages incurred by the Owner for rental expenses, for losses of use, income, profit, financing, business and reputation, and for loss of management or employee productivity or of the services of such persons; and

.2 damages incurred by the Contractor for principal office expenses including the compensation of personnel stationed there, for losses of financing, business and reputation, and for loss of profit, except anticipated profit arising directly from the Work.

This mutual waiver is applicable, without limitation, to all consequential damages due to either party's termination in accordance with Article 14. Nothing contained in this Section 15.1.7 shall be deemed to preclude assessment of liquidated damages, when applicable, in accordance with the requirements of the Contract Documents.

§ 15.2 Initial Decision

§ 15.2.1 Claims, excluding those where the condition giving rise to the Claim is first discovered after expiration of the period for correction of the Work set forth in Section 12.2.2 or arising under Sections 10.3, 10.4, and 11.5, shall be referred to the Initial Decision Maker for initial decision. The Architect will serve as the Initial Decision Maker, unless otherwise indicated in the Agreement. Except for those Claims excluded by this Section 15.2.1, an initial decision shall be required as a condition precedent to mediation of any Claim. If an initial decision has not been rendered within 30 days after the Claim has been referred to the Initial Decision Maker, the party asserting the Claim may demand mediation and binding dispute resolution without a decision having been rendered. Unless the Initial Decision Maker and all affected parties agree, the Initial Decision Maker will not decide disputes between the Contractor and persons or entities other than the Owner.

§ 15.2.2 The Initial Decision Maker will review Claims and within ten days of the receipt of a Claim take one or more of the following actions: (1) request additional supporting data from the claimant or a response with supporting data from the other party, (2) reject the Claim in whole or in part, (3) approve the Claim, (4) suggest a compromise, or (5) advise the parties that the Initial Decision Maker is unable to resolve the Claim if the Initial Decision Maker lacks sufficient information to evaluate the merits of the Claim or if the Initial Decision Maker concludes that, in the Initial Decision Maker's sole discretion, it would be inappropriate for the Initial Decision Maker to resolve the Claim.

§ 15.2.3 In evaluating Claims, the Initial Decision Maker may, but shall not be obligated to, consult with or seek information from either party or from persons with special knowledge or expertise who may assist the Initial Decision Maker in rendering a decision. The Initial Decision Maker may request the Owner to authorize retention of such persons at the Owner's expense.

§ 15.2.4 If the Initial Decision Maker requests a party to provide a response to a Claim or to furnish additional supporting data, such party shall respond, within ten days after receipt of the request, and shall either (1) provide a response on the requested supporting data, (2) advise the Initial Decision Maker when the response or supporting data will be furnished, or (3) advise the Initial Decision Maker that no supporting data will be furnished. Upon receipt of the response or supporting data, if any, the Initial Decision Maker will either reject or approve the Claim in whole or in part.

§ 15.2.5 The Initial Decision Maker will render an initial decision approving or rejecting the Claim, or indicating that the Initial Decision Maker is unable to resolve the Claim. This initial decision shall (1) be in writing; (2) state the reasons therefor; and (3) notify the parties and the Architect, if the Architect is not serving as the Initial Decision Maker, of any change in the Contract Sum or Contract Time or both. The initial decision shall be final and binding on the parties but subject to mediation and, if the parties fail to resolve their dispute through mediation, to binding dispute resolution.

§ 15.2.6 Either party may file for mediation of an initial decision at any time, subject to the terms of Section 15.2.6.1.

§ 15.2.6.1 Either party may, within 30 days from the date of receipt of an initial decision, demand in writing that the other party file for mediation. If such a demand is made and the party receiving the demand fails to file for mediation within 30 days after receipt thereof, then both parties waive their rights to mediate or pursue binding dispute resolution proceedings with respect to the initial decision.

AIA Document A201 – 2017. Copyright © 1911, 1915, 1918, 1925, 1937, 1951, 1958, 1961, 1963, 1966, 1970, 1976, 1987, 1997, 2007 and 2017. All rights reserved. "The American Institute of Architects," "American Institute of Architects," "AIA," the AIA Logo, and "AIA Contract Documents" are trademarks of The American Institute of Architects. This document was produced at 10:16:38 CT on 10/25/2024 under Order No.4104251278 which expires on 03/15/2025, is not for resale, is licensed for one-time use only, and may only be used in accordance with the AIA Contract Documents® Terms of Service. To report copyright violations, e-mail docinfo@aiacontracts.com.
User Notes: (1430930503)

§ 15.2.7 In the event of a Claim against the Contractor, the Owner may, but is not obligated to, notify the surety, if any, of the nature and amount of the Claim. If the Claim relates to a possibility of a Contractor's default, the Owner may, but is not obligated to, notify the surety and request the surety's assistance in resolving the controversy.

§ 15.2.8 If a Claim relates to or is the subject of a mechanic's lien, the party asserting such Claim may proceed in accordance with applicable law to comply with the lien notice or filing deadlines.

§ 15.3 Mediation

§ 15.3.1 Claims, disputes, or other matters in controversy arising out of or related to the Contract, except those waived as provided for in Sections 9.10.4, 9.10.5, and 15.1.7, shall be subject to mediation as a condition precedent to binding dispute resolution.

§ 15.3.2 The parties shall endeavor to resolve their Claims by mediation which, unless the parties mutually agree otherwise, shall be administered by the American Arbitration Association in accordance with its Construction Industry Mediation Procedures in effect on the date of the Agreement. A request for mediation shall be made in writing, delivered to the other party to the Contract, and filed with the person or entity administering the mediation. The request may be made concurrently with the filing of binding dispute resolution proceedings but, in such event, mediation shall proceed in advance of binding dispute resolution proceedings, which shall be stayed pending mediation for a period of 60 days from the date of filing, unless stayed for a longer period by agreement of the parties or court order. If an arbitration is stayed pursuant to this Section 15.3.2, the parties may nonetheless proceed to the selection of the arbitrator(s) and agree upon a schedule for later proceedings.

§ 15.3.3 Either party may, within 30 days from the date that mediation has been concluded without resolution of the dispute or 60 days after mediation has been demanded without resolution of the dispute, demand in writing that the other party file for binding dispute resolution. If such a demand is made and the party receiving the demand fails to file for binding dispute resolution within 60 days after receipt thereof, then both parties waive their rights to binding dispute resolution proceedings with respect to the initial decision.

§ 15.3.4 The parties shall share the mediator's fee and any filing fees equally. The mediation shall be held in the place where the Project is located, unless another location is mutually agreed upon. Agreements reached in mediation shall be enforceable as settlement agreements in any court having jurisdiction thereof.

§ 15.4 Arbitration

§ 15.4.1 If the parties have selected arbitration as the method for binding dispute resolution in the Agreement, any Claim subject to, but not resolved by, mediation shall be subject to arbitration which, unless the parties mutually agree otherwise, shall be administered by the American Arbitration Association in accordance with its Construction Industry Arbitration Rules in effect on the date of the Agreement. The Arbitration shall be conducted in the place where the Project is located, unless another location is mutually agreed upon. A demand for arbitration shall be made in writing, delivered to the other party to the Contract, and filed with the person or entity administering the arbitration. The party filing a notice of demand for arbitration must assert in the demand all Claims then known to that party on which arbitration is permitted to be demanded.

§ 15.4.1.1 A demand for arbitration shall be made no earlier than concurrently with the filing of a request for mediation, but in no event shall it be made after the date when the institution of legal or equitable proceedings based on the Claim would be barred by the applicable statute of limitations. For statute of limitations purposes, receipt of a written demand for arbitration by the person or entity administering the arbitration shall constitute the institution of legal or equitable proceedings based on the Claim.

§ 15.4.2 The award rendered by the arbitrator or arbitrators shall be final, and judgment may be entered upon it in accordance with applicable law in any court having jurisdiction thereof.

§ 15.4.3 The foregoing agreement to arbitrate and other agreements to arbitrate with an additional person or entity duly consented to by parties to the Agreement, shall be specifically enforceable under applicable law in any court having jurisdiction thereof.

AIA Document A201 – 2017. Copyright © 1911, 1915, 1918, 1925, 1937, 1951, 1958, 1961, 1963, 1966, 1970, 1976, 1987, 1997, 2007 and 2017. All rights reserved. "The American Institute of Architects," "American Institute of Architects," "AIA," the AIA Logo, and "AIA Contract Documents" are trademarks of The American Institute of Architects. This document was produced at 10:16:38 CT on 10/25/2024 under Order No.4104251278 which expires on 03/15/2025, is not for resale, is licensed for one-time use only, and may only be used in accordance with the AIA Contract Documents® Terms of Service. To report copyright violations, e-mail docinfo@aiacontracts.com.
User Notes: (1430930503)

§ 15.4.4 Consolidation or Joinder

§ 15.4.4.1 Subject to the rules of the American Arbitration Association or other applicable arbitration rules, either party may consolidate an arbitration conducted under this Agreement with any other arbitration to which it is a party provided that (1) the arbitration agreement governing the other arbitration permits consolidation, (2) the arbitrations to be consolidated substantially involve common questions of law or fact, and (3) the arbitrations employ materially similar procedural rules and methods for selecting arbitrator(s).

§ 15.4.4.2 Subject to the rules of the American Arbitration Association or other applicable arbitration rules, either party may include by joinder persons or entities substantially involved in a common question of law or fact whose presence is required if complete relief is to be accorded in arbitration, provided that the party sought to be joined consents in writing to such joinder. Consent to arbitration involving an additional person or entity shall not constitute consent to arbitration of any claim, dispute or other matter in question not described in the written consent.

§ 15.4.4.3 The Owner and Contractor grant to any person or entity made a party to an arbitration conducted under this Section 15.4, whether by joinder or consolidation, the same rights of joinder and consolidation as those of the Owner and Contractor under this Agreement.

AIA Document A201 – 2017. Copyright © 1911, 1915, 1918, 1925, 1937, 1951, 1958, 1961, 1963, 1966, 1970, 1976, 1987, 1997, 2007 and 2017. All rights reserved. "The American Institute of Architects," "American Institute of Architects," "AIA," the AIA Logo, and "AIA Contract Documents" are trademarks of The American Institute of Architects. This document was produced at 10:16:38 CT on 10/25/2024 under Order No.4104251278 which expires on 03/15/2025, is not for resale, is licensed for one-time use only, and may only be used in accordance with the AIA Contract Documents® Terms of Service. To report copyright violations, e-mail docinfo@aiacontracts.com.
User Notes: (1430930503)

Additions and Deletions Report for
AIA® Document A201® – 2017

This Additions and Deletions Report, as defined on page 1 of the associated document, reproduces below all text the author has added to the standard form AIA document in order to complete it, as well as any text the author may have added to or deleted from the original AIA text. Added text is shown underlined. Deleted text is indicated with a horizontal line through the original AIA text.

Note: This Additions and Deletions Report is provided for information purposes only and is not incorporated into or constitute any part of the associated AIA document. This Additions and Deletions Report and its associated document were generated simultaneously by AIA software at 10:16:38 CT on 10/25/2024.

PAGE 1

FY24 Multi-Site BAS Upgrades Phase 11250 West Broadway Ave. Minneapolis, MN. 55411

...

Minneapolis Public Schools Special School District 1
1250 West Broadway Avenue
Minneapolis, MN 55411

...

KFI Engineers670 County B Rd. W

PAGE 10

The parties shall agree upon ~~written~~ protocols governing the transmission and use ~~of, and reliance on,~~ of Instruments of Service or any other information or documentation in digital form. The parties will use AIA Document E203™–2013, Building Information Modeling and Digital Data Exhibit, to establish the protocols for the development, use, transmission, and exchange of digital data.

...

Any use of, or reliance on, all or a portion of a building information model without agreement to ~~written~~ protocols governing the use of, and reliance on, the information contained in the model and without having those protocols set forth in AIA Document E203™–2013, Building Information Modeling and Digital Data Exhibit, and the requisite AIA Document G202™–2013, Project Building Information Modeling Protocol Form, shall be at the using or relying party's sole risk and without liability to the other party and its contractors or consultants, the authors of, or contributors to, the building information model, and each of their agents and employees.

Additions and Deletions Report for AIA Document A201 – 2017. Copyright © 1911, 1915, 1918, 1925, 1937, 1951, 1958, 1961, 1963, 1966, 1970, 1976, 1987, 1997, 2007 and 2017. All rights reserved. "The American Institute of Architects," "American Institute of Architects," "AIA," the AIA Logo, and "AIA Contract Documents" are trademarks of The American Institute of Architects. This document was produced at 10:16:38 CT on 10/25/2024 under Order No.4104251278 which expires on 03/15/2025, is not for resale, is licensed for one-time use only, and may only be used in accordance with the AIA Contract Documents® Terms of Service. To report copyright violations, e-mail docinfo@aiacontracts.com.
User Notes: (1430930503)

Certification of Document's Authenticity

AIA® Document D401™ – 2003

I, , hereby certify, to the best of my knowledge, information and belief, that I created the attached final document simultaneously with its associated Additions and Deletions Report and this certification at 10:16:38 CT on 10/25/2024 under Order No. 4104251278 from AIA Contract Documents software and that in preparing the attached final document I made no changes to the original text of AIA® Document A201™ – 2017, General Conditions of the Contract for Construction, other than those additions and deletions shown in the associated Additions and Deletions Report.

(Signed)

Curtis Hartog, Executive Director

(Title)

10/25/2024

(Dated)

AIA Document D401 – 2003. Copyright © 1992 and 2003. All rights reserved. "The American Institute of Architects," "American Institute of Architects," "AIA," the AIA Logo, and "AIA Contract Documents" are trademarks of The American Institute of Architects. This document was produced at 10:16:38 CT on 10/25/2024 under Order No.4104251278 which expires on 03/15/2025, is not for resale, is licensed for one-time use only, and may only be used in accordance with the AIA Contract Documents® Terms of Service. To report copyright violations, e-mail docinfo@aiacontracts.com.
User Notes: (1430930503)

Exhibit B – Project Charter

FY24 Multi-Site BAS Upgrades Phase 1

Description

Scope includes labor, materials, equipment, and incidentals to complete all work for the BAS Upgrades – Phase 1 project, in accordance with Drawings and Specifications prepared by KFI Engineers.

Contract Sum

The Contract Sum shall be $1,072,030.00

Alternates

Item	Price	Status
N/A		

Conditions

Item	Price	Conditions for Acceptance
N/A		

Allowances

Item	Price
N/A	

EXHIBIT C Owner Insurance

Insurance Requirements

1. CONSULTANT'S INSURANCE – to be used with AIA B101-2017, AIA C103-2015, or similar non-contractor consultants:
   The Consultant shall at its own expense maintain in effect at all times during the performance of the Work under the Agreement at least the following coverage and limits of insurance:

   a. Worker's Compensation and Employer's Liability Insurance

      i. Coverage A is statutory.

      ii. Coverage B
      $500,000 Each Accident
      $500,000 Each Employee
      $500,000 Policy Limit (Disease)

   b. Comprehensive General Liability Insurance *

General Aggregate	$1,000,000
Products/Completed Operations Aggregate	$1,000,000
Per Occurrence	$1,000,000
Medical Payments	$10,000

   * The Owner should be named as an additional insured for Comprehensive General Liability Insurance.

   c. Automobile Insurance

Per Occurrence	$1,000,000
PIP	Basic
Underinsured Motorist	$1,000,000
Uninsured Motorist	$1,000,000

   d. Professional Liability Insurance

      i. Per Claim $2,000,000

ii. For projects with an estimated construction Contract Sum of over $10,000,000 or major structural work an aggregate is required as follows:
Aggregate $4,000,000

e. Umbrella Liability Insurance

i. Per Occurrence $2,000,000

ii. For projects with an estimated construction Contract Sum of over $10,000,000 or major structural work an aggregate is required as follows:
Aggregate $2,000,000

f. Manned or Unmanned Aircraft Coverage (if used)

i. Per Claim $1,000,000

ii. Aggregate $1,000,000

For specialty consultants used for commissioning activities, studies, asbestos surveys and security, items A, B, C and F shall apply.

Special Asbestos Abatement Liability Insurance is required for Asbestos Abatement Contractors. The limits are $1,500,000 per claim, for liability arising from the encapsulation, removal, handling, storage, transportation, and disposal of asbestos-containing materials.

2. CONSULTANT'S OBLIGATIONS

Consultant shall not violate or knowingly permit any violation of any conditions or terms of the policies of insurance required to be carried under the terms hereof and shall endeavor to satisfy the requirements of the insurance companies issuing them. In the event Consultant neglects, refuses or fails to provide or maintain any of the insurance required to be carried under the Agreement, or if such insurance is canceled for any reason, the Owner or the Owner's lender(s) shall have the right, but not the duty, to procure or maintain the same.

In the event the Owner or the Owner's lender(s) do procure or maintain such insurance, the Owner or the Owner's lender(s) shall have, in additional to any and all other available remedies, the right to recover from the Consultant (including the right of set-off against sums otherwise due the Consultant) all of the costs associated with procuring or maintaining such insurance.

3. PROFESSIONAL LIABILITY INSURANCE

   a. Professional Liability Coverage of $2,000,000 shall be maintained for one (1) year from the date of Substantial Completion. If the Consultant discontinues its business and if directed by Owner in writing, Consultant shall purchase such insurance in such amount for an extended discovery period beyond the one (1) year after the date of Substantial Completion, with the premium cost to be a reimbursable expense paid by the Owner. The limit of liability for such policy may not be reduced below $2,000,000 without the Owner giving its prior, written consent. All policies of insurance that Consultant is required under the terms of this Exhibit C Owner's Insurance to secure and maintain shall bear the endorsement "Not to be canceled until sixty (60) calendar days after Owner has received a written notice from insurer as evidence by a return receipt of registered or certified mail."

   b. The Owner shall not be responsible for obtaining or paying premiums or other expenses in connection with insurance required to be carried under the Agreement or normally carried by the Consultant's consultants, and the obligation to obtain such insurance and to pay such premiums and other expenses shall be solely that of the Consultant.

   c. The Consultant shall bear all the costs of any and all deductible amounts under any insurance policies required to be carried under the Agreement and shall remain solely and fully liable for the full amount of any claim or item not compensated by insurance (to the extent that any amount resulted from damages that arose out of the Consultant's sole negligence.)

4. COVERAGE
   The coverage's referred to above are set forth in full in the respective policy forms, and the foregoing descriptions of such policies are not intended to be complete.

5. GENERALLY

   a. The Consultant thereby represents and warrants to the Owner that, as of the date of the execution of the Agreement, the Consultant is not aware of any claims or potential claims which have been made, filed or threatened against any of the insurance or for damages covered by any of the insurance required to be carried under the Agreement that would affect the Consultant's ability to provide the insurance coverage required by this agreement.

b. It is understood that the provisions in the Agreement requiring the Consultant to carry insurance shall not be construed as in any manner waiving or restricting the liability of the Consultant as to any obligations imposed under the Agreement, including, but not limited to, obligations imposed under the provisions of Article 11 of the AIA A201-2017 General Conditions.

Insurance requirements for Contractors

1. CONTRACTOR'S INSURANCE – to be used with AIA A101-2017
   The Contractor shall at its own expense maintain in effect at all times during the performance of the Work under the Agreement at least the following coverage and limits of insurance:

   a. Commercial General Liability

      i. General Aggregate $1,500,000

      ii. Products/Completed Operations Aggregate $1,500,000

      iii. Per Occurrence $1,500,000

      The Owner shall be named as additional insured for Commercial General Liability Insurance

   b. Automobile Insurance

      i. Per Occurrence $1,000,000

      ii. PIP Basic

      iii. Underinsured Motorist $1,000,000

      iv. Uninsured Motorist $1,000,000

   c. Workers Compensation

      i. Coverage A is statutory.

      ii. Coverage B $500,000 Each Accident

      iii. $500,000 Each Employee

d. Professional Liability (if the Contractor is hiring professionals)

   i. Per Claim $2,000,000

   For Projects with an estimated construction cost of over $10,000,000 or major structural work, additional Aggregate coverage of $4,000,000 is required.

e. Manned or Unmanned Aircraft Coverage (if used)

   i. Per Claim $1,000,000

   ii. Aggregate $1,000,000

f. Property Insurance

   i. Per Claim $1,000,000

   ii. Aggregate $1,000,000

   This insurance is only required for materials stored offsite and not incorporated into the project at delivery. For material stored on site, no additional insurance is required.

g. Builders “all risk” Insurance

   i. Per Claim $2,000,000

   ii. Aggregate $4,000,000

   This insurance is only required for additions exceeding $10,000,000. Renovations to existing schools are not required to have builders all risk insurance.

h. Umbrella Liability

   i. Aggregate limit $5,000,000

   This insurance is required only for projects larger than $10,000,000 in total construction costs.

Exhibit D – Project Schedule

Project Name and Number

MPS Project Number: 24MULTI009 BAS

Project Name: FY24 Multi-Site BAS Upgrades Phase 1

Schools: Lake Harriet Upper, Washburn, South, Webster, Edison, Sanford, and Wilder

OP#: 25-2506

Description

Scope includes labor, materials, equipment, and incidentals to complete all work for the BAS Upgrades – Phase 1 project, in accordance with Drawings and Specifications prepared by KFI Engineers.

Schedule

(add details about milestones or general information on the project schedule)

- Receive Bids: October 15, 2024
- Contingent on Board of Education Approval: November 12, 2024
- Pre-Construction Meeting: November 21, 2024 (Approximately)
- Construction Commences: December 9, 2024
- Substantial Completion: June 27, 2025
- Final Completion: Within sixty (60) calendar days of Substantial Completion.
- 1-year Warranty Inspection: One year after Substantial Completion.
- Close-out Documents no later than 45 days past date of Substantial Completion

Substantial Completion

The work will be substantially complete on or before June 27, 2025

MINNEAPOLIS PUBLIC SCHOOLS
Urban Education. Global Citizens.

CONTRACT FOR GOODS – above $50,000

This Contract is entered into between Special School District No. 1, "District", a special school district created and existing under the laws of Minnesota, and Innovative Office Solutions "Contractor" (collectively "parties") to provide Classroom furniture for Roosevelt High School CTE spaces.

1 TERM OF CONTRACT

1.1 This Contract is effective on June 23, 2025 or the date of the last signature of the parties, whichever is later, and shall remain in effect until December 31, 2025, or until all obligations set forth in this Contract have been satisfactorily fulfilled, or the Contract has been terminated, whichever occurs first. Contractor shall have a continuing obligation, after said Contract period, to comply with any provision of this Contract intended for District's protection or benefit, or that that by its sense and context, is intended to survive the completion, expiration or termination of this Contract.

1.2 Contractor understands that NO WORK SHOULD BEGIN UNDER THIS CONTRACT until all required signatures on this Contract have been obtained and the Contract has been authorized and/or approved by the District's Board. Any work performed by Contractor prior to such time shall be considered as having been performed at Contractor's OWN RISK and as a volunteer.

2 SCOPE OF WORK

2.1 Contractor shall perform all of the services/delivery of goods set forth herein and any exhibits attached hereto as **Exhibit A** ("Scope of Work"). Contractor understands that time is of the essence in this Contract and agrees to meet all milestones indicated in this section, in the Contract herein and any exhibits attached hereto.

3 CONSIDERATION AND TERMS OF PAYMENT

The consideration for all services (and goods if any) performed or supplied by Contractor under this Contract shall be paid by District as described below.

3.1 *Total Obligation*

District's total obligation to Contractor/Vendor under this Contract, including compensation for goods, and/or services, and reimbursable expenses (if applicable), shall not exceed $118,426.00. Contractor/Vendor shall not receive any additional reimbursement for materials or subsistence expenses incurred in the performance of this Contract.

3.2 *Frequency of Invoicing and Terms of Payment*

Subject to the conditions herein, payment shall be made by District within thirty (30) days upon receipt of Contractor's invoice for goods delivered or services rendered pursuant to this Contract. The Contractor's standard invoice shall be submitted after satisfactory completion of services on a monthly basis. District has no obligation to pay for services that are not satisfactorily performed or performed in violation of federal, state or local law, ordinance, rule or regulation. In the case of a dispute about satisfactory performance of services, the parties agree to work in good faith to resolve any disputes. If either party does not dispute an invoice in writing within 180 days of receipt of the invoice, no action challenging the invoice may be taken.

As applicable, for all agreed upon work performed by Contractor or Contractor's personnel in the provision of goods and/or services stipulated herein, District shall pay Contractor at the hourly or per diem rates as set forth in the applicable **Exhibit B**. Payment shall be made to Contractor based on the hours recorded provided such hours are in accordance with the terms of this Contract. Notwithstanding anything to the contrary, and without limitation, District has not promised or guaranteed any minimum amount of work, and Contractor understands and acknowledges same. District has no obligation to pay for overtime or holiday work, nor will it pay premiums for overtime and holidays.

3.3 *Taxes.*

District is exempt from paying Minnesota sales and use taxes on certain purchases, as provided in Minnesota Statute, Section 297A.70. Contractor shall not charge District for such sales and use taxes. Alternatively, Contractor shall be responsible for the payment of any and all sales taxes to the Minnesota Department of Revenue relating to the following taxable items sold pursuant to this Contract; construction materials, leasing of motor vehicles, food and lodging, [See Minnesota Statute 297A.70]. Contractor shall promptly reimburse District for any and all such sales and use taxes paid by District to any governmental authority on behalf of Contractor including penalties and interest with

respect thereto, and including any and all expenses (including attorneys' fees) or damages that result from a failure by Contractor to properly remit or reimburse District for any and all such sales and use taxes provided above.

District may be obligated by state and federal law to withhold state and federal taxes from the consideration stated herein. These taxes may consist of, but are not limited to, the Minnesota state entertainer tax, Minnesota state nonresident withholding tax, federal withholding on payments to foreign nonresident aliens, and federal backup withholding.

4 INSPECTION OF GOODS & REJECTION

4.1 Buyer is entitled to inspect the Goods upon delivery. If the Goods are unacceptable for any reason, Buyer must reject them at the time of delivery up to ten (10) business days from the date of delivery. If Buyer has not rejected the Goods within ten (10) business days from the date of delivery, Buyer shall have waived any right to reject that specific delivery of Goods.

4.2 In the event Buyer rejects the Goods, Buyer shall allow Seller a reasonable time to cure the deficiency. A reasonable time period shall be determined by industry standards for the Goods, as well as the Seller and Buyer.

5 RISK OF LOSS

5.1 Risk of loss will be on the Seller until the time when the Buyer accepts delivery. Seller shall maintain any and all necessary insurance in order to insure the Goods against loss at Seller's own expense.

6 TITLE

6.1 Title to the Goods will remain with the Seller until Buyer accepts delivery.

7 FORCE MAJEURE

7.1 Non-delivery or default of this Agreement due to labor disputes, transportation shortage, delay or shortage of materials to produce the Goods, fires, accidents, Acts of God, or any other causes outside of Seller's control shall be notified to Buyer immediately upon realization that it will not be able to deliver the Goods as promised. Either Party may terminate this Agreement upon such notice.

8 GENERAL TERMS AND CONDITIONS

8.1 The terms and conditions contained in this Contract shall govern and shall take precedence over any different or additional terms and conditions which Contractor may have included in any documents attached to or accompanying this Contract. Any handwritten changes on the face of this document shall be ignored and have no legal effect unless initialed by all parties. If this Agreement was made pursuant to a Request for Proposal (RFP) or Request for Information (RFI), the following order of precedence shall apply: (1) this Contract and its Exhibits, (2) District's RFP or RFI, and (3) Contractor's Response to District's RFP or RFI.

9 AFFIRMATIVE ACTION, EQUAL EMPLOYMENT OPPORTUNITY

9.1 The District is committed to the policy that all persons shall have equal access to its programs, facilities, and employment without regard to race, color, creed, religion, sex, national origin, age, marital status, disability, public assistance status, veteran status, or sexual orientation and is committed to transacting business only with firms who follow these practices. Contractor must apply every good faith effort to ensure implementation of this policy in their practices of employment, upgrade, demotion or transfer, recruitment, or recruitment advertising, layoff or termination, rates of pay or other forms of compensation, and selection for training, including apprenticeship. As applicable, Contractor shall also develop and have on file for each of its establishments, written Affirmative Action Plans, as may be required by the rules and regulations of the Secretary of Labor. If applicable, Contractor certifies that it has received a certificate of compliance from the Minnesota Commissioner of Human Rights for its affirmative action plan. By accepting this Contract, Contractor certifies that it complies with all applicable federal and state laws as well as District policies related to non-discrimination, equal employment opportunity, and affirmative action.

10 DATA PRIVACY

10.1 Contractor agrees that any information it creates, collects, receives, stores, uses, or disseminates during the course of its performance, which concerns the personal, financial, or other affairs of the District, its Board, officers, employees or students shall be kept confidential and in conformance with all state and federal laws relating to data privacy, including, without limitation, the Minnesota Government Data Practices Act, Minnesota Statute, Chapter 13. Contractor must comply with any applicable requirements as if it were a governmental entity. The remedies in Minn. Stat. § 13.08 apply to the Contractor. The Contractor will report immediately to the District any requests from third parties for information related to this Contract. The District will respond to such data requests. All subcontracts, if allowed, shall contain the same or similar data practices compliance requirements.

10.2 Contractors that provide school-issued devices for student use and directly or indirectly create, receive, or maintain educational data incidental to performing their duties under this Contract shall also sign Exhibit C ("Student Data Privacy"). "School-issued devices," as used herein, refers to hardware or software that is provided to an individual

student for that student's dedicated personal use, and includes devices issued through a one-to-one program.

11 USE OF DISTRICT NAME OR LOGO

11.1 Contractor agrees not to use the name, logo, or any other marks (including, but not limited to, colors and music) owned by or associated with the District or the name of any representative of the District in any sales promotion work or advertising, or any form of publicity, without the written permission of the District.

12 INDEPENDENT CONTRACTOR

12.1 Contractor shall perform its duties hereunder as an independent contractor and not as an employee of the District. Neither Contractor nor any agent or employee of Contractor shall be or shall be deemed to be an agent or employee of the District. Contractor shall pay when due all required employment taxes and income tax withholding, including all federal and state income tax on any monies paid pursuant to this Contract. Contractor acknowledges that Contractor and its employees are not entitled to tax withholding, worker's compensation, unemployment compensation, or any employee benefits, statutory or otherwise. Contractor shall have no authorization, express or implied, to bind District to any agreements, liability, or understanding except as expressly set forth herein. Contractor shall be solely responsible for the acts of Contractor, its employees and agents.

12.2 Contractor shall hold District completely harmless from and against any such contributions, premiums and taxes described above and from all claims and liability pertaining to those or any other item for which Contractor is responsible under this Contract, and from all attorney's fees and other costs incurred by District in contesting or defending against any responsibility therefore which is asserted against District.

13 WORKER HEALTH, SAFETY AND TRAINING

13.1 Contractor shall be solely responsible for the health and safety of its employees and/or self in connection with the work performed under this Contract. Contractor shall make arrangements to ensure the health and safety of all subagents and other persons who may perform work in connection to this Contract. Contractor shall ensure all personnel, subagents and/or self are properly trained and supervised and, when applicable, duly licensed or certified appropriate to the tasks performed under this Contract. Contractor shall comply with federal, state and local occupational safety and health standards, regulations, and rules promulgated pursuant to the Occupational Health and Safety Act that are applicable to the work performed by Contractor. Contractor shall develop and implement an emergency plan and procedures to follow in emergencies.

14 BUREAU OF CITIZENSHIP & IMMIGRATION SERVICES REQUIREMENTS

14.1 Contractor shall comply with all applicable requirements of the BCIS relating to employment including but not limited to confirming nationality for all employees and complying with requirements for employing aliens if appropriate.

15 INSURANCE

15.1 At all times during its performance under this Contract, Contractor shall obtain and keep in force comprehensive general liability insurance, including coverage for death, bodily or personal injury, property damage, liability and automobile coverages, with limits of not less than $1,500,000 each claim and $1,500,000 each occurrence covering claims that arise out of its acts and operations in providing services to the District or at limits established for a municipal corporation by Minnesota Statute Section 466.04. All such certificates evidencing such insurance shall name District as additional insured. Contractor may meet the limits above $1,000,000 per occurrence through umbrella or excess coverage.

15.2 Contractor represents that it has worker's compensation insurance to the extent required by law and agrees to furnish proof of such insurance for worker's compensation and the liability insurance, upon request. Contractor also represents that it has professional liability insurance with limits of not less than $1,500,000 each claim and $1,500,000 each occurrence covering claims that arise out of its acts and operations in providing services to the District, but shall not name the District as an additional insured to the coverage.

15.3 Contractor shall provide all such certificates to District. Contractor shall not cancel or revise any insurance coverage required by this section during the term of this Contract, and shall require its insurer to mail the District a notice if the coverage is cancelled or revised.

16 INDEMNIFICATION

16.1 Contractor agrees to release, defend, indemnify, and hold harmless District, its board, officers, students, employees, and agents from all liability, injuries, claims, damages (including claims of bodily injury, property damage, or negligence), or loss, including costs, expenses, and attorneys' fees, which arise in connection with, in relation to, or as a result of Contractor's negligent acts or omissions or in connection with Contractor's breach of warranties. The foregoing agreement to release, defend, indemnify and hold harmless shall not apply to the extent such liability, injuries, claims, damages, or loss was caused by the intentional, willful, or wanton acts of District. Contractor shall not settle or compromise any claim in which the District has been named a party and for which Contractor must indemnify the District without a signed agreement approved by the District.

17 LIMITATION ON LIABILTY

17.1 In no event shall the District be liable for any indirect, consequential, incidental, lost profits or like expectancy damages arising out of the Contract. District's maximum obligation under this Contract shall not exceed the amount set forth herein.

18 CONFLICT OF INTEREST/CODE OF ETHICS

18.1 Contractor agrees that it will not represent any other party or client which may create a conflict of interest in its representation with the District. Contractor agrees to be bound by the District's Code of Ethics. In particular, Contractor: (i) certifies that it has not paid kickbacks directly or indirectly to any District employee for the purpose of obtaining this or any other District Contract; (ii) agrees to cooperate fully with any investigation involving a possible violation; and (iii) agrees to report any suspected violations to the District. Contractor certifies that it has provided no fees, gifts, gratuities, compensation, or anything of value in violation any applicable laws or District policies.

19 COMPLIANCE WITH LAWS AND DEBARMENT

19.1 Contractor certifies that all goods or services furnished under this Contract shall comply with all applicable federal, state, and local laws and regulations, as well as District policies and procedures, regardless of whether such laws and regulations are specifically set forth in this Contract. Contractor represents that it is not currently debarred or suspended by any federal agency from doing business with the federal or state government. Contractor shall notify District if it becomes debarred or suspended during the term of this Contract. District may immediately terminate this Contract in the event of such termination or suspension and Contractor shall be responsible for any costs incurred by District in connection therewith.

20 TERMINATION

20.1 The District and/or Contractor may terminate this Contract at any time without cause, upon thirty (30) days written notice to the other Party. In the event of such termination, Contractor shall be entitled to payment, calculated on a pro rata or other equitable basis, determined by District in its sole discretion, for work or services satisfactorily performed. In no event shall Contractor be paid for work performed or costs incurred after termination, or for costs incurred by suppliers or subcontractors which reasonably could have been avoided.

20.2 District may terminate this Contract in whole or in part for cause upon seven (7) days written notice if Contractor fails to comply with any material term or condition of this Contract, becomes insolvent or files for bankruptcy protection, or fails to comply in a material way with the requirements of this Contract. Late delivery of goods or services, or delivery of goods or services that are defective or do not conform to the Contract shall, without limitation, be causes allowing District to terminate for cause. If a determination is made that District improperly terminated this Contract for Cause, then such termination shall be deemed to have been for without cause.

20.3 Notwithstanding the above, Contractor shall not be relieved of liability to the District for damages sustained by the District as a result of any breach of this Contract by the contactor. The District, may, in such event, withhold payments due to the Contractor for the purpose of set-off until such time as the exact amount of damages due to the District is determined. The rights or remedies provided here shall not limit the District, in case of any default, error or omissions, by the Contractor, from asserting any other right or remedy allowed by law. Nothing in this Contract shall be construed as a waiver of any right, remedy, liability limit or immunity of the District under law.

21 RETURN OF DATA

21.1 Within fifteen (15) days of the completion or earlier termination of this Contract, or upon earlier request of the District, Contractor shall return all documents, data and other information provided by the District to Contractor, or Contractor's employees or agents in connection with this Contract. Additionally, Contractor, upon the request of the District, shall destroy all copies of such District provided data, documents, or information in Contractor's possession or control, and provide District with proof of such destruction.

22 RECORDS MANAGEMENT AND MAINTENANCE

22.1 District shall have the right to inspect and copy such books, records, and documents (in whatever medium they exist) as well as all accounting procedures and practices of Contractor, its agents, and subcontractors to verify Contractor's performance and all expenses submitted pursuant to the terms of this Contract. Contractor shall make such items available for inspection during normal business hours at Contractor's place of business. Such records may be subject to copy, review and/or audit by District, State Auditor and/or the Comptroller General of the United States, or a duly authorized representative, if federal funds are used for any work under this Contract. All such items shall be retained by Contractor during the term of this Contract and for a period of six (6) years after the delivery of the goods and/or services. Any items relating to a claim arising out of the performance of this Contract shall be retained by Contractor, its agents and subcontractors, if any, until the claim has been resolved.

23 NOTICES/ADMINISTRATION

Except as otherwise provided in this Contract, all notices, requests and other communications that a party is required or elects to deliver shall be in writing and shall be delivered personally, or by facsimile or electronic mail (provided such delivery is confirmed), or by a recognized overnight courier service or by United States mail, first-class, certified or registered, postage prepaid, return receipt requested, to the other parties at the address set forth below or to such other address as such party may designate by notice given pursuant to this section.

Special School District No. 1
Division: Operations
Attn: Tom Parent
1250 W Broadway Ave.

Minneapolis, MN 55411
Email: tom.parent@mpls.k12.mn.us

CONTRACTOR

NAME: Innovative Office Solutions
Address: 151 Cliff Road East, Burnsville, MN 55337
Phone: (952) 607-9411
Email: rwalhof@innovativeos.com

ACKNOWLEDGMENT

23.1 In signing, Contractor certifies under penalties of perjury (see Section 6109 of the IRS Code for further penalties) that: (1) the taxpayer ID number (TIN) provided to District is correct; (2) it is not subject to back up withholding because (a) it is exempt from such withholding, (b) it has not been notified by the IRS that it is subject to backup withholding as a failure to report all interest or dividends, or (c) the IRS has notified it that it is no longer subject to backup withholding; (3) it is a U.S. person (including a U.S. resident alien); and (4) it has full authority to execute this Contract and perform its obligation under this Contract. Contractor must cross out and initial item (2) and notify District in writing, if Contractor has been notified by the IRS that it is currently subject to backup withholding because of under reporting interest or dividends on its tax return. Contractor must cross out item (3) above if it is not a U.S person for tax purposes or U.S. resident alien.

23.2 Notwithstanding this certification, Contractor hereby acknowledges that District has the right to withhold amounts for federal backup withholding if such withholding is required by written notice from the Internal Revenue Service issued subsequent to the date this Contract is executed.

24 NON-WAIVER

24.1 No waiver by any party of any default or nonperformance shall be deemed a waiver of any subsequent default or nonperformance.

25 ASSIGNMENT

25.1 Contractor may not assign any obligations of this Contract without the prior written consent of District. In the event of any assignment, Contractor shall remain responsible for its performance and that of any assignee under this Contract. This Contract shall be binding upon Contractor, and its successors and assigns, if any. Any assignment attempted to be made in violation of this Contract shall be void. Notwithstanding any notice of assignment, District's tender of payment to Contractor named herein, or to any person reasonably believed by District to be entitled to payment, shall satisfy District's obligation to pay, and

in no event shall District be obligated to pay twice or be liable for any damages due to failure to pay the correct party.

26 CHOICE OF LAW, FORUM SELECTION, ENTIRE CONTRACT AND AMENDMENT

26.1 This Contract shall be construed under Minnesota law (without regard for choice of law considerations). Any action arising out of this Contract shall be heard by a state court in Minnesota. For this purpose, Contractor specifically consents to jurisdiction in Minnesota. This Contract constitutes the entire Contract and understanding of the parties and replaces any prior or contemporaneous agreement, whether written or oral. Any amendments to this Contract shall be in writing and executed by same parties who executed the original Contract, or their successors in office.

27 WARRANTY

27.1 Contractor expressly warrants and guarantees that the services performed under this Contract will be of the highest professional standards and quality. Contractor further represents that all services and goods (if any and as applicable) provided under this Contract: (i) are free from defects in material and workmanship; (ii) are of the quality, size and dimensions ordered; (iii) are fit for the particular needs and purposes of District as may be communicated to Contractor; (iv) comply with the highest warranties and representations expressed by Contractor orally or in any written document provided to or in the possession of District; (v) comply with all applicable laws, codes and regulations (including any published by any national or statewide association or groups); and (vi) are not restricted in any way by patents, copyrights, trade secrets, or any other rights of third parties. If any of the foregoing warranties are breached, Contractor agrees to correct all defects and nonconformities at Contractor's sole expense, to be liable for all direct damages suffered District and any other persons, and to defend, indemnify, and hold harmless District and its Board, officers, students, employees, and agents from any claim asserted by any person resulting in whole or in part from such breach. The foregoing warranties and guarantees shall not be deemed waived by reason of the acceptance of the goods or services or payment by District.

28 SEVERABILITY

28.1 If any provision of this Contract shall be invalid or unenforceable with respect to any party, the remainder of the Contract, or the application of such provision to persons other than those as to which it is held invalid or unenforceable, shall not be affected and each provision of the remainder of the Contract shall be valid and be enforceable to the fullest extent permitted by law.

29 SURVIVABILITY

29.1 The terms, provisions, representations, and warranties contained in this Contract that by their sense and context are intended to survive the performance thereof by any of

the parties hereunder shall so survive the completion of performance and termination of this Contract, including the making of any and all payments hereunder.

[The remainder of this page intentionally left blank.]

SPECIAL SCHOOL DISTRICT NO. 1

Signature: _____

Name: Tom Parent
(Printed)

Title: Senior Operations Officer

Date: _____

INNOVATIVE OFFICE SOLUTIONS

Signature: Julie A Owen

Name: Julie A Owen
(Printed)

Title: Chief Operating Officer

Date: July 8 2025

EXHIBIT A: SCOPE OF WORK

Deliverables:

Receipt of all ordered furniture in an acceptable condition.

Service Outcome:

Receipt of all ordered furniture that is in an acceptable condition.

Method of Evaluation

Physical and in-person review of the deliverables.

[The remainder of this page intentionally left blank.]

EXHIBIT B: PAYMENT TERMS

If there are exhibits to describe the payment terms:

[The remainder of this page intentionally left blank.]

EXHIBIT C: STUDENT DATA PRIVACY

As used in this exhibit, the term "educational data" shall have the meaning ascribed to it under the Minnesota Government Data Practices Act ("MGDPA"), Minn. Stat. § 13.32 as amended.

1. Contractor acknowledges that all of the data created, collected, received, stored, used, maintained, or disseminated by Contractor in performing the services described in this Contract is subject to the requirements of the MGDPA, Minn. Stat. ch. 13, and Contractor must comply with those requirements as if it were a government entity. Contractor shall be subject to all civil remedies available under the MGDPA, Minn. Stat. § 13.08 as amended, for any violation of these obligations.

2. No educational data created, received, maintained, or disseminated by Contractor pursuant or incidental to this Contract shall become or be considered property of the Contractor. Any such educational data shall remain the property of the District.

3. If educational data maintained by Contractor pursuant or incidental to performance of this Contract are subject to a breach of security of the data, as that term is defined by the MGDPA, Minn. Stat. § 13.055 as amended, Contractor shall, upon discovering such breach, provide the District with all information necessary for the District to fulfill its obligations under the MGDPA.

4. Contractor shall not sell, share, or disseminate educational data, except as permitted under the MGDPA, Minn. Stat. § 13.32 as amended, or as part of a valid delegation or assignment of this Contract, if the terms of the Contract permit delegation or assignment. Any assignee or delegee must separately execute this Exhibit and is bound by the same terms.

5. Contractor shall not use educational data for any commercial purpose, including but not limited to marketing or advertising to a student or parent.

    a. The term "commercial purpose," does not include providing the specific services agreed upon in this Contract.

    b. Contractor may use deidentified aggregate information for the purpose of improving, maintaining, developing, supporting, or diagnosing the Contractor's site, service, or operation, as long as all direct and indirect identifiers have been removed from the data prior to use.

6. Contractor's employees, officers, agents, and sub-contractors, if applicable, shall only have access to educational data if authorized.

7. Contractor's employees, officers, agents, and sub-contractors, if applicable, shall only be authorized to access educational data if such access is necessary to fulfill their official duties in the performance of this Contract.

8. Unless renewal of the Contract is reasonably anticipated, Contractor shall destroy or return all educational data created, received, or maintained pursuant or incidental to the Contract within 90 days of the expiration of this Contract.

9. Contractor shall abide with all the requirements and restrictions of Minn. Stat. § 13.32, as amended, that pertain to or address technology providers. Contractor shall be considered a "technology provider" for purposes of Section 13.32.

BY SIGNING BELOW, CONTRACTOR ACKNOWLEDGES AND AGREES THAT IT UNDERSTANDS THE TERMS OF THIS EXHIBIT, THAT THESE TERMS ARE PART OF ITS CONTRACT WITH THE DISTRICT, AND THAT IT AGREES TO BE BOUND BY AND ABIDE BY THESE TERMS.

[CONTRACTOR NAME]

Julie A Owen
Signature

Julie A Owen
Name

Chief Operating Officer
Title

July 8 2025
Date

MINNEAPOLIS
PUBLIC SCHOOLS
Urban Education. Global Citizens.

CONTRACT FOR SERVICES – $25,000 above

This Contract is entered into between Special School District No. 1, "District", a special school district created and existing under the laws of Minnesota, and Josh Downham "Contractor" (collectively "parties") to provide lobbying services to the Office of the Superintendent

TERM OF CONTRACT

1.1 This Contract is effective on 07/01/2025 or the date of the last signature of the parties, whichever is later, and shall remain in effect until 06/30/2027, or until all obligations set forth in this Contract have been satisfactorily fulfilled, or the Contract has been terminated, whichever occurs first. Contractor shall have a continuing obligation, after said Contract period, to comply with any provision of this Contract intended for District's protection or benefit, or that that by its sense and context, is intended to survive the completion, expiration or termination of this Contract.

1.2 Contractor understands that NO WORK SHOULD BEGIN UNDER THIS CONTRACT until all required signatures on this Contract have been obtained and the Contract has been authorized and/or approved by the District's Board. Any work performed by Contractor prior to such time shall be considered as having been performed at Contractor's OWN RISK and as a volunteer.

2 SCOPE OF WORK

2.1 Contractor shall perform all of the services set forth herein and any exhibits attached hereto as **Exhibit A** ("Scope of Work"). Contractor understands that time is of the essence in this Contract and agrees to meet all milestones indicated in this section, in the Contract herein and any exhibits attached hereto.

3 CONSIDERATION AND TERMS OF PAYMENT

The consideration for all services (and goods if any) performed or supplied by Contractor under this Contract shall be paid by District as described below.

3.1 ***Total Obligation***

District's total obligation to Contractor under this Contract, including compensation for goods, services, and reimbursable expenses shall not exceed $108,250.00 (year 1) and

$111,497.50 (year 2). Contractor shall not receive any additional reimbursement for materials or subsistence expenses incurred in the performance of this Contract.

3.2 ***Frequency of Invoicing and Terms of Payment***

Subject to the conditions herein, payment shall be made by District within thirty (30) days upon receipt of Contractor's invoice for goods delivered or services rendered pursuant to this Contract. The Contractor's standard invoice shall be submitted after satisfactory completion of services on a monthly basis. District has no obligation to pay for services that are not satisfactorily performed or performed in violation of federal, state or local law, ordinance, rule or regulation. In the case of a dispute about satisfactory performance of services, the parties agree to work in good faith to resolve any disputes. If either party does not dispute an invoice in writing within 180 days of receipt of the invoice, no action challenging the invoice may be taken.

As applicable, for all agreed upon work performed by Contractor or Contractor's personnel in the provision of goods and/or services stipulated herein, District shall pay Contractor at the hourly or per diem rates as set forth in the applicable **Exhibit B**. Payment shall be made to Contractor based on the hours recorded provided such hours are in accordance with the terms of this Contract. Notwithstanding anything to the contrary, and without limitation, District has not promised or guaranteed any minimum amount of work, and Contractor understands and acknowledges same. District has no obligation to pay for overtime or holiday work, nor will it pay premiums for overtime and holidays.

3.3 ***Taxes.***

District is exempt from paying Minnesota sales and use taxes on certain purchases, as provided in Minnesota Statute, Section 297A.70. Contractor shall not charge District for such sales and use taxes. Alternatively, Contractor shall be responsible for the payment of any and all sales taxes to the Minnesota Department of Revenue relating to the following taxable items sold pursuant to this Contract; construction materials, leasing of motor vehicles, food and lodging, [See Minnesota Statute 297A.70]. Contractor shall promptly reimburse District for any and all such sales and use taxes paid by District to any governmental authority on behalf of Contractor including penalties and interest with respect thereto, and including any and all expenses (including attorneys' fees) or damages that result from a failure by Contractor to properly remit or reimburse District for any and all such sales and use taxes provided above.

District may be obligated by state and federal law to withhold state and federal taxes from the consideration stated herein. These taxes may consist of, but are not limited to, the Minnesota state entertainer tax, Minnesota state nonresident withholding tax, federal withholding on payments to foreign nonresident aliens, and federal backup withholding.

3.4 ***Fund Availability; Federal Funds Contingency.***

Financial obligations of District payable after the current fiscal year are contingent upon funds for that purpose being appropriated, budgeted and otherwise made available. If this Contract is funded in whole or in part with federal funds, District's payment obligations

are subject to and contingent upon the continuing availability of federal funds for the purposes hereof.

4 GENERAL TERMS AND CONDITIONS

4.1 The terms and conditions contained in this Contract shall govern and shall take precedence over any different or additional terms and conditions which Contractor may have included in any documents attached to or accompanying this Contract. Any handwritten changes on the face of this document shall be ignored and have no legal effect unless initialed by all parties. If this Agreement was made pursuant to a Request for Proposal (RFP) or Request for Information (RFI), the following order of precedence shall apply: (1) this Contract and its Exhibits, (2) District's RFP or RFI, and (3) Contractor's Response to District's RFP or RFI.

5 AFFIRMATIVE ACTION, EQUAL EMPLOYMENT OPPORTUNITY

5.1 The District is committed to the policy that all persons shall have equal access to its programs, facilities, and employment without regard to race, color, creed, religion, sex, national origin, age, marital status, disability, public assistance status, veteran status, or sexual orientation and is committed to transacting business only with firms who follow these practices. Contractor must apply every good faith effort to ensure implementation of this policy in their practices of employment, upgrade, demotion or transfer, recruitment, or recruitment advertising, layoff or termination, rates of pay or other forms of compensation, and selection for training, including apprenticeship. As applicable, Contractor shall also develop and have on file for each of its establishments, written Affirmative Action Plans, as may be required by the rules and regulations of the Secretary of Labor. If applicable, Contractor certifies that it has received a certificate of compliance from the Minnesota Commissioner of Human Rights for its affirmative action plan. By accepting this Contract, Contractor certifies that it complies with all applicable federal and state laws as well as District policies related to non-discrimination, equal employment opportunity, and affirmative action.

6 BACKGROUND CHECKS

6.1 Contractor shall screen Contractor and all paid and volunteer employees and agents, including interviews, reference checks, credit history (if handling district funds), driving history and insurance coverage (if transporting district staff, students or families). And, Contractor shall conduct criminal background checks in accordance with state and federal law and District policy for Contractor and all paid and volunteer employees and agents who will have direct contact with children under this Contract. Background checks will be done prior to any contact with children, and shall be done in accordance with applicable state and federal laws, including but not limited to Minn. Stat. Sections 299C.61-.64; Minn. Stat. Section 123B.03; 42 U.S.C.Section 5119a and 42 U.S.C. Section 14501-05.

6.2 Contractor is responsible for ensuring that all paid and volunteer employees and agents who will be in contact with District staff and students are appropriate persons to conduct such work.

7 DATA PRIVACY

7.1 Contractor agrees that any information it creates, collects, receives, stores, uses, or disseminates during the course of its performance, which concerns the personal, financial, or other affairs of the District, its Board, officers, employees or students shall be kept confidential and in conformance with all state and federal laws relating to data privacy, including, without limitation, the Minnesota Government Data Practices Act, Minnesota Statute, Chapter 13. Contractor must comply with any applicable requirements as if it were a governmental entity. The remedies in Minn. Stat. § 13.08 apply to the Contractor. The Contractor will report immediately to the District any requests from third parties for information related to this Contract. The District will respond to such data requests. All subcontracts, if allowed, shall contain the same or similar data practices compliance requirements.

7.2 Contractors that provide school-issued devices for student use and directly or indirectly create, receive, or maintain educational data incidental to performing their duties under this Contract shall also sign **Exhibit C** ("Student Data Privacy"). "School-issued devices," as used herein, refers to hardware or software that is provided to an individual student for that student's dedicated personal use, and includes devices issued through a one-to-one program.

8 OWNERSHIP OF MATERIAL

8.1 The Contractor expressly waives to the District any claim to copyright pertaining to all new materials, publications, and documents produced as a result of this Contract and agrees that the District shall have exclusive right to and responsibility for their distribution, publication, copyrighting (when applicable) and all other matters relating to dissemination of the materials. Contractor shall not use, willingly allow or cause to have such materials used for any purpose other than performance of Contractor's obligations under this Contract without prior written consent of the District.

9 USE OF DISTRICT NAME OR LOGO

9.1 Contractor agrees not to use the name, logo, or any other marks (including, but not limited to, colors and music) owned by or associated with the District or the name of any representative of the District in any sales promotion work or advertising, or any form of publicity, without the written permission of the District.

10 INDEPENDENT CONTRACTOR

10.1 Contractor shall perform its duties hereunder as an independent contractor and not as an employee of the District. Neither Contractor nor any agent or employee of Contractor shall be or shall be deemed to be an agent or employee of the District. Contractor shall pay when due all required employment taxes and income tax withholding, including all federal and state income tax on any monies paid pursuant to this Contract. Contractor acknowledges that Contractor and its employees are not entitled to tax withholding,

worker's compensation, unemployment compensation, or any employee benefits, statutory or otherwise. Contractor shall have no authorization, express or implied, to bind District to any agreements, liability, or understanding except as expressly set forth herein. Contractor shall be solely responsible for the acts of Contractor, its employees and agents.

10.2 Contractor shall hold District completely harmless from and against any such contributions, premiums and taxes described above and from all claims and liability pertaining to those or any other item for which Contractor is responsible under this Contract, and from all attorney's fees and other costs incurred by District in contesting or defending against any responsibility therefore which is asserted against District.

11 WORKER HEALTH, SAFETY AND TRAINING

11.1 Contractor shall be solely responsible for the health and safety of its employees and/or self in connection with the work performed under this Contract. Contractor shall make arrangements to ensure the health and safety of all subagents and other persons who may perform work in connection to this Contract. Contractor shall ensure all personnel, subagents and/or self are properly trained and supervised and, when applicable, duly licensed or certified appropriate to the tasks performed under this Contract. Contractor shall comply with federal, state and local occupational safety and health standards, regulations, and rules promulgated pursuant to the Occupational Health and Safety Act that are applicable to the work performed by Contractor. Contractor shall develop and implement an emergency plan and procedures to follow in emergencies.

12 BUREAU OF CITIZENSHIP & IMMIGRATION SERVICES REQUIREMENTS

12.1 Contractor shall comply with all applicable requirements of the BCIS relating to employment including but not limited to confirming nationality for all employees and complying with requirements for employing aliens if appropriate.

13 INSURANCE

13.1 At all times during its performance under this Contract, Contractor shall obtain and keep in force comprehensive general liability insurance, including coverage for death, bodily or personal injury, property damage, liability and automobile coverages, with limits of not less than $1,500,000 each claim and $1,500,000 each occurrence covering claims that arise out of its acts and operations in providing services to the District or at limits established for a municipal corporation by Minnesota Statute Section 466.04. All such certificates evidencing such insurance shall name District as additional insured. Contractor may meet the limits above $1,000,000 per occurrence through umbrella or excess coverage.

13.2 Contractor represents that it has worker's compensation insurance to the extent required by law and agrees to furnish proof of such insurance for worker's compensation and the liability insurance, upon request. Contractor also represents that it has professional liability insurance with limits of not less than $1,500,000 each claim and $1,500,000 each occurrence covering claims that arise out of its acts and operations in providing services to the District, but shall not name the District as an additional insured to the coverage.

13.3 Contractor or its members shall also maintain property insurance coverage for the facility in which the program is located if it is not in a district building. Contractor and its members shall obtain and maintain insurance covering claims for the loss of or damage to its personal property that may be caused by students attending its programs.

13.4 Contractor shall provide all such certificates to District. Contractor shall not cancel or revise any insurance coverage required by this section during the term of this Contract and shall require its insurer to mail the District a notice if the coverage is cancelled or revised.

14 INDEMNIFICATION

14.1 Contractor agrees to release, defend, indemnify, and hold harmless District, its board, officers, students, employees, and agents from all liability, injuries, claims, damages (including claims of bodily injury, property damage, or negligence), or loss, including costs, expenses, and attorneys' fees, which arise in connection with, in relation to, or as a result of Contractor's negligent acts or omissions or in connection with Contractor's breach of warranties. The foregoing agreement to release, defend, indemnify and hold harmless shall not apply to the extent such liability, injuries, claims, damages, or loss was caused by the intentional, willful, or wanton acts of District. Contractor shall not settle or compromise any claim in which the District has been named a party and for which Contractor must indemnify the District without a signed agreement approved by the District.

15 LIMITATION ON LIABILTY

15.1 In no event shall the District be liable for any indirect, consequential, incidental, lost profits or like expectancy damages arising out of the Contract. District's maximum obligation under this Contract shall not exceed the amount set forth herein.

16 CONFLICT OF INTEREST/CODE OF ETHICS

16.1 Contractor agrees that it will not represent any other party or client which may create a conflict of interest in its representation with the District. Contractor agrees to be bound by the District's Code of Ethics. In particular, Contractor: (i) certifies that it has not paid kickbacks directly or indirectly to any District employee for the purpose of obtaining this or any other District Contract; (ii) agrees to cooperate fully with any investigation involving a possible violation; and (iii) agrees to report any suspected violations to the District. Contractor certifies that it has provided no fees, gifts, gratuities, compensation, or anything of value in violation any applicable laws or District policies.

17 COMPLIANCE WITH LAWS AND DEBARMENT

17.1 Contractor certifies that all goods or services furnished under this Contract shall comply with all applicable federal, state, and local laws and regulations, as well as District policies and procedures, regardless of whether such laws and regulations are specifically set forth in this Contract. Contractor represents that it is not currently debarred or suspended by any federal agency from doing business with the federal or state government.

Contractor shall notify District if it becomes debarred or suspended during the term of this Contract. District may immediately terminate this Contract in the event of such termination or suspension and Contractor shall be responsible for any costs incurred by District in connection therewith.

18 TERMINATION

18.1 The District and/or Contractor may terminate this Contract at any time without cause, upon thirty (30) days written notice to the other Party. In the event of such termination, Contractor shall be entitled to payment, calculated on a pro rata or other equitable basis, determined by District in its sole discretion, for work or services satisfactorily performed. In no event shall Contractor be paid for work performed or costs incurred after termination, or for costs incurred by suppliers or subcontractors which reasonably could have been avoided.

18.2 District may terminate this Contract in whole or in part for cause upon seven (7) days written notice if Contractor fails to comply with any material term or condition of this Contract, becomes insolvent or files for bankruptcy protection, or fails to comply in a material way with the requirements of this Contract. Late delivery of goods or services, or delivery of goods or services that are defective or do not conform to the Contract shall, without limitation, be causes allowing District to terminate for cause. If a determination is made that District improperly terminated this Contract for Cause, then such termination shall be deemed to have been for without cause.

18.3 Notwithstanding the above, Contractor shall not be relieved of liability to the District for damages sustained by the District as a result of any breach of this Contract by the contactor. The District, may, in such event, withhold payments due to the Contractor for the purpose of set-off until such time as the exact amount of damages due to the District is determined. The rights or remedies provided here shall not limit the District, in case of any default, error or omissions, by the Contractor, from asserting any other right or remedy allowed by law. Nothing in this Contract shall be construed as a waiver of any right, remedy, liability limit or immunity of the District under law.

19 RETURN OF DATA

19.1 Within fifteen (15) days of the completion or earlier termination of this Contract, or upon earlier request of the District, Contractor shall return all documents, data and other information provided by the District to Contractor, or Contractor's employees or agents in connection with this Contract. Additionally, Contractor, upon the request of the District, shall destroy all copies of such District provided data, documents, or information in Contractor's possession or control, and provide District with proof of such destruction.

20 RECORDS MANAGEMENT AND MAINTENANCE

20.1 District shall have the right to inspect and copy such books, records, and documents (in whatever medium they exist) as well as all accounting procedures and practices of Contractor, its agents, and subcontractors to verify Contractor's performance and all expenses submitted pursuant to the terms of this Contract. Contractor shall make such items

available for inspection during normal business hours at Contractor's place of business. Such records may be subject to copy, review and/or audit by District, State Auditor and/or the Comptroller General of the United States, or a duly authorized representative, if federal funds are used for any work under this Contract. All such items shall be retained by Contractor during the term of this Contract and for a period of six (6) years after the delivery of the goods and/or services. Any items relating to a claim arising out of the performance of this Contract shall be retained by Contractor, its agents and subcontractors, if any, until the claim has been resolved.

21 NOTICES/ADMINISTRATION

Except as otherwise provided in this Contract, all notices, requests and other communications that a party is required or elects to deliver shall be in writing and shall be delivered personally, or by facsimile or electronic mail (provided such delivery is confirmed), or by a recognized overnight courier service or by United States mail, first-class, certified or registered, postage prepaid, return receipt requested, to the other parties at the address set forth below or to such other address as such party may designate by notice given pursuant to this section.

Special School District No. 1

Division: Office of the Asst. to the Board and Superintedent
Attn: Ryan Strack
1250 W Broadway
Minneapolis, MN 55411
Email: ryan.strack@mpls.k12.mn.us

CONTRACTOR

Joshua Downham
Phone: 612.418.4756
Address: 5736 Pillsbury Avenue South, Minneapolis, MN 55419
Email: downham@gmail.com

ACKNOWLEDGMENT

21.1 In signing, Contractor certifies under penalties of perjury (see Section 6109 of the IRS Code for further penalties) that: (1) the taxpayer ID number (TIN) provided to District is correct; (2) it is not subject to back up withholding because (a) it is exempt from such withholding, (b) it has not been notified by the IRS that it is subject to backup withholding as a failure to report all interest or dividends, or (c) the IRS has notified it that it is no longer subject to backup withholding; (3) it is a U.S. person (including a U.S. resident alien); and (4) it has full authority to execute this Contract and perform its obligation under this

Contract. Contractor must cross out and initial item (2) and notify District in writing, if Contractor has been notified by the IRS that it is currently subject to backup withholding because of under reporting interest or dividends on its tax return. Contractor must cross out item (3) above if it is not a U.S person for tax purposes or U.S. resident alien.

21.2 Notwithstanding this certification, Contractor hereby acknowledges that District has the right to withhold amounts for federal backup withholding if such withholding is required by written notice from the Internal Revenue Service issued subsequent to the date this Contract is executed.

22 NON-WAIVER

22.1 No waiver by any party of any default or nonperformance shall be deemed a waiver of any subsequent default or nonperformance.

23 ASSIGNMENT

23.1 Contractor may not assign any obligations of this Contract without the prior written consent of District. In the event of any assignment, Contractor shall remain responsible for its performance and that of any assignee under this Contract. This Contract shall be binding upon Contractor, and its successors and assigns, if any. Any assignment attempted to be made in violation of this Contract shall be void. Notwithstanding any notice of assignment, District's tender of payment to Contractor named herein, or to any person reasonably believed by District to be entitled to payment, shall satisfy District's obligation to pay, and in no event shall District be obligated to pay twice or be liable for any damages due to failure to pay the correct party.

24 CHOICE OF LAW, FORUM SELECTION, ENTIRE CONTRACT AND AMENDMENT

24.1 This Contract shall be construed under Minnesota law (without regard for choice of law considerations). Any action arising out of this Contract shall be heard by a state court in Minnesota. For this purpose, Contractor specifically consents to jurisdiction in Minnesota. This Contract constitutes the entire Contract and understanding of the parties and replaces any prior or contemporaneous agreement, whether written or oral. Any amendments to this Contract shall be in writing and executed by same parties who executed the original Contract, or their successors in office.

25 WARRANTY

25.1 Contractor expressly warrants and guarantees that the services performed under this Contract will be of the highest professional standards and quality. Contractor further represents that all services and goods (if any and as applicable) provided under this Contract: (i) are free from defects in material and workmanship; (ii) are of the quality, size and dimensions ordered; (iii) are fit for the particular needs and purposes of District as may be communicated to Contractor; (iv) comply with the highest warranties and

representations expressed by Contractor orally or in any written document provided to or in the possession of District; (v) comply with all applicable laws, codes and regulations (including any published by any national or statewide association or groups); and (vi) are not restricted in any way by patents, copyrights, trade secrets, or any other rights of third parties. If any of the foregoing warranties are breached, Contractor agrees to correct all defects and nonconformities at Contractor's sole expense, to be liable for all direct damages suffered District and any other persons, and to defend, indemnify, and hold harmless District and its Board, officers, students, employees, and agents from any claim asserted by any person resulting in whole or in part from such breach. The foregoing warranties and guarantees shall not be deemed waived by reason of the acceptance of the goods or services or payment by District.

26 SEVERABILITY

26.1 If any provision of this Contract shall be invalid or unenforceable with respect to any party, the remainder of the Contract, or the application of such provision to persons other than those as to which it is held invalid or unenforceable, shall not be affected and each provision of the remainder of the Contract shall be valid and be enforceable to the fullest extent permitted by law.

27 SURVIVABILITY

27.1 The terms, provisions, representations, and warranties contained in this Contract that by their sense and context are intended to survive the performance thereof by any of the parties hereunder shall so survive the completion of performance and termination of this Contract, including the making of any and all payments hereunder.

[The remainder of this page intentionally left blank.]

SPECIAL SCHOOL DISTRICT NO. 1

Signature: _____

Name: Ryan Strack

(Printed)

Title: Senior Executive Officer

Date: _____

CONTRACTOR NAME

Signature:

Name: Joshua Downham
(Printed)

Title: Owner

Date: 7/28/2025_____

Exhibit A:

Deliverables:

Direct lobbying as appropriate, monitoring of pertinent committee hearings and working groups; Coordinate legislative hearings, help develop testimony by the District and at appropriate times, testify on behalf of the District. Provide up-to-date information on all bills important to the District. Develop and implement strategies to strengthen legislative relationships for the District. Establish and maintain relationships with House and Senate legislative leaders, staff, Governor's Office, MDE and other organizations with similar legislative goals. Engage grassroots as appropriate.

Service Outcome:

Provide regular and emergency reports to key contacts and others as appropriate. Meet regularly with the Superintendent or designee to discuss progress on Legislative agenda. Provide weekly updates during legislative sessions. Submit other relevant legislative information in a timely manner. Provide an end of Session Report, detailing relevant legislation, including direction to District staff on implementation and obligations of the legislation. The Report should also include an analysis of the District legislative agenda, including items that did not pass and the prospect for future action.

Method of Evaluation:

Meet regularly with the Superintendent or designee to discuss progress on Legislative Agenda.

[The remainder of this page intentionally left blank.]

EXHIBIT B: PAYMENT TERMS

If there are exhibits to describe the payment terms:

1) From 07/01/2025 to 06/31/2026 contractor shall file monthly retainer invoices of $9,020.83 and 07/01/2026 to 06/31/2027 contractor shall file monthly retainer invoices of $9,291.45. 2) Expenses related to travel, registration fees, organization membership fees and parking that the District requests me to attend would be the only fees that I would charge back to the District.

[The remainder of this page intentionally left blank.]

EXHIBIT C: STUDENT DATA PRIVACY

As used in this exhibit, the term "educational data" shall have the meaning ascribed to it under the Minnesota Government Data Practices Act ("MGDPA"), Minn. Stat. § 13.32 as amended.

1. Contractor acknowledges that all of the data created, collected, received, stored, used, maintained, or disseminated by Contractor in performing the services described in this Contract is subject to the requirements of the MGDPA, Minn. Stat. ch. 13, and Contractor must comply with those requirements as if it were a government entity. Contractor shall be subject to all civil remedies available under the MGDPA, Minn. Stat. § 13.08 as amended, for any violation of these obligations.

2. No educational data created, received, maintained, or disseminated by Contractor pursuant or incidental to this Contract shall become or be considered property of the Contractor. Any such educational data shall remain the property of the District.

3. If educational data maintained by Contractor pursuant or incidental to performance of this Contract are subject to a breach of security of the data, as that term is defined by the MGDPA, Minn. Stat. § 13.055 as amended, Contractor shall, upon discovering such breach, provide the District with all information necessary for the District to fulfill its obligations under the MGDPA.

4. Contractor shall not sell, share, or disseminate educational data, except as permitted under the MGDPA, Minn. Stat. § 13.32 as amended, or as part of a valid delegation or assignment of this Contract, if the terms of the Contract permit delegation or assignment. Any assignee or delegee must separately execute this Exhibit and is bound by the same terms.

5. Contractor shall not use educational data for any commercial purpose, including but not limited to marketing or advertising to a student or parent.

    a. The term "commercial purpose," does not include providing the specific services agreed upon in this Contract.

    b. Contractor may use deidentified aggregate information for the purpose of improving, maintaining, developing, supporting, or diagnosing the Contractor's site, service, or operation, as long as all direct and indirect identifiers have been removed from the data prior to use.

6. Contractor's employees, officers, agents, and sub-contractors, if applicable, shall only have access to educational data if authorized.

7. Contractor's employees, officers, agents, and sub-contractors, if applicable, shall only be authorized to access educational data if such access is necessary to fulfill their official duties in the performance of this Contract.

8. Unless renewal of the Contract is reasonably anticipated, Contractor shall destroy or return all educational data created, received, or maintained pursuant or incidental to the Contract within 90 days of the expiration of this Contract.

9. Contractor shall abide with all the requirements and restrictions of Minn. Stat. § 13.32, as amended, that pertain to or address technology providers. Contractor shall be considered a "technology provider" for purposes of Section 13.32.

BY SIGNING BELOW, CONTRACTOR ACKNOWLEDGES AND AGREES THAT IT UNDERSTANDS THE TERMS OF THIS EXHIBIT, THAT THESE TERMS ARE PART OF ITS CONTRACT WITH THE DISTRICT, AND THAT IT AGREES TO BE BOUND BY AND ABIDE BY THESE TERMS.

[CONTRACTOR NAME]

P. Josh Downham

_____ Josh Downham
Signature Name

Owner

_____ 7/28/2025
Title Date

MINNEAPOLIS PUBLIC SCHOOLS
Urban Education. Global Citizens.

MINNEAPOLIS PUBLIC SCHOOLS

AGREEMENT FOR LABOR, REPAIR, AND/OR INSTALLATION – OR PURCHASE OF GOODS, SUPPLIES AND MATERIALS

PROJECT:

This Agreement (the "Agreement") is made this 3rd day of July, 2025 (the "Effective Date") by and between Special School District No. 1, a Minnesota public school corporation (the "School District"), and KONE Inc., (the "Contractor") to provide new elevator controllers with battery lowering, new hydraulic power units, elevator door package, and new fixtures, materials and/or services for the three (3) elevators at the Wilder Compex.

RECITALS:

A. The School District owns and operates school buildings, administrative offices, and related sites and facilities that are generally located throughout the City of Minneapolis, Minnesota (collectively, the "Sites and Facilities").

B. The Sites and Facilities require maintenance, repair, and updating from time-to-time, necessitating the provision of services by a third-party contractor.

C. The School District also must periodically engage a third-party contractor to facilitate the purchase of equipment, materials and supplies to support its school operations.

D. The School District desires to retain a contractor to perform the services described below (the "Project") in accordance with and subject to the terms and conditions in this Agreement.

E. The Contractor has examined the location of all proposed work if applicable, carefully reviewed and evaluated the specifications set forth by the School District for the Project, is familiar with all conditions relevant to the performance of the services and is committed to perform all work required for the price specified in this Agreement.

In consideration of the covenants and agreements hereinafter set forth, and other good and valuable consideration, the receipt and sufficiency of which is hereby acknowledged, the parties hereto agree as follows:

1. ***General Terms and Conditions.*** Reference is hereby made to the General Terms and Conditions of this Agreement attached hereto as **Exhibit A** and made a part hereof (the "General Terms and Conditions"). The General Terms and Conditions are incorporated herein by reference as if set forth in full herein. Without limiting the generality of the foregoing, (a) all capitalized terms used in this Agreement without definition shall have the meanings ascribed to them in the General Terms and Conditions and (b) all capitalized terms used in the General Terms and Conditions without definition shall have the meanings ascribed to them in this Agreement.

2. ***Project Information.***

(a) ***Scope of Work.*** The Project generally consists of labor and materials to modernize three (3) existing elevators at the Wilder Complex.

A detailed Scope of Work is set forth in **Exhibit B**, attached hereto and made a part hereof. Where applicable, drawings, specifications, lists of equipment, supplies, materials, and/or other existing documents describing or connected to the Project are listed or described on **Exhibit B.**

Reference attached Exhibit 4 and proposal from KONE dated 6/10/2025.

(b) ***Time of Performance.*** The Project shall be commenced on the Effective Date and completed in accordance with the schedule set forth in the Scope of Work, **Exhibit B** hereto (the "Work Schedule"). Time is of the essence in the performance of services under this Agreement.

(c) ***Compensation.*** The School District shall pay the Contractor for the services in accordance with this Agreement and the Schedule of Rates/Payments attached hereto as **Exhibit C** (the "Payment Schedule") and incorporated herein by reference. No rate changes shall be made during the term of this Agreement without the prior written approval of the School District. The Contractor's total compensation for services performed in accordance with this Agreement, including all reimbursable items, shall not exceed **Five Hundred Seventy Thousand Nine Hundred and No/100 Dollars ($570,900.00)** (the "Contract Sum").

3. ***Notices.*** Any notice, demand, or other communication under this Agreement by either party to the other shall be sufficiently given or delivered if it is dispatched by registered or certified mail, postage prepaid, return receipt requested, or delivered personally:

(a) To the Contractor:

KONE Inc.
2965 Lone Oak Drive
Eagan, MN 55121
Attn: Kevin Bardwell
Kevin.Bardwell@kone.com
651-452-8062

(b) To the School District:

Minneapolis Public Schools
1250 W. Broadway Avenue
Minneapolis, MN 55411-2533
Attn: Ann Cerney, Project Manager
Ann.Cerney@mpls.k12.mn.us

or at such other address with respect to either such party as that party may, from time to time, designate in writing and forward to the other as provided in this section.

4. ***Authorized Representatives.***

(a) The School District's authorized representatives with respect to this Agreement are: Ann Cerney, Project Manager, Ann.Cerney@mpls.k12.mn.us, 612-685-3048.

(b) The Contractor's authorized representatives with respect to this Agreement are: Kevin Bardwell, Kevin.Bardwell@kone.com, 651-452-8062.

IN WITNESS WHEREOF, the parties hereto have executed this Agreement as of the date indicated next to the name of the party who signs below.

SPECIAL SCHOOL DISTRICT NO. 1

Dated: _____, 2025 By: _____
Tom Parent, Senior Operations Officer

CONTRACTOR

Dated: July 10, 2025 By: _____
[Authorized Signatory, Title] Aaron Ites
Senior Vice President

EXHIBIT A

GENERAL TERMS AND CONDITIONS

These General Terms and Conditions (the "General Terms and Conditions) form a part of that certain AGREEMENT FOR LABOR, REPAIR, AND/OR INSTALLATION – OR PURCHASE OF GOODS, SUPPLIES AND MATERIAL.

1. ***Definitions.*** The terms defined in this Section shall have the following meanings for purposes of these General Terms and Conditions when initially capitalized herein:

(a) "**Agreement**" means that certain AGREEMENT FOR LABOR, REPAIR, AND/OR INSTALLATION – OR PURCHASE OF GOODS, SUPPLIES AND MATERIAL.

(b) "**Contract Documents**" means, collectively, (i) the Agreement, (ii) these General Terms and Conditions, (iii) all Exhibits listed or described in the Agreement and (iv) all drawings, specifications, addenda and modifications describing the Work which are issued after the date hereof.

(c) "**Work**" means all labor, materials, equipment, supplies, and/or services required to complete the Project described in the Contract Documents.

2. ***Contract Sum.*** The School District agrees to pay the Contractor for the full and faithful performance of the Work and related costs a stipulated amount equal to the Contract Sum set forth in the Agreement. The Contract Sum shall be subject to additions and deductions for changes in the Work, and the School District may deduct from the Contract Sum the value of any Work done which, in the good faith opinion of the School District, is not in compliance with the Contract Documents. The Contract Sum shall be payable to the Contractor in accordance with the Payment Schedule, subject to the provisions of these General Terms and Conditions.

3. ***Work Schedule.*** Contractor shall perform all of the Work in accordance with the Work Schedule. Time is of the essence in completing the Project. The Contractor agrees to notify the School District in writing of any and all causes of delay of the Work, or any part thereof, within 24 hours after such cause of delay shall arise, and in case of the failure of the Contractor to perform this Agreement and complete the Work at the time specified in the Contract Documents, the School District may immediately, or at any time thereafter, proceed to complete the Work at the cost and expense of the Contractor. Upon receipt of written notice from the Contractor of the existence of causes over which the Contractor has no control and which must delay the completion of the work, the School District may at its discretion, extend the date specified for the completion of the Work.

4. ***Standards of Performance.*** The Contractor agrees that all the work and labor shall be done in the best and most diligent manner and that all materials and labor shall be in entire and strict conformity in every respect with the Contract Documents and shall be subject to the inspection and approval by the proper authorities of the School District for the supervision of the Work, and in case any of said material or labor shall be rejected by the School District as defective or unsuitable, then the materials shall be removed and replaced with other approved materials and the labor shall be done anew to the satisfaction and approval of the School District at the cost and expense of the Contractor. The Contractor agrees to take all precautions necessary to protect the public against injury, and to keep danger signals out at night and at such other times and such places as public safety may require during the performance of this Agreement. The Contractor further agrees to make good, replace, and renew at the Contractor's own cost and expense any loss or damage to the Work and Project occurring prior to the final delivery to and acceptance thereof by the School District, by reason of fire, tornado, theft, or any cause whatsoever, and to be wholly responsible for the construction, completion and delivery of the Work and Project in its entirety for the final acceptance by the School District; and any payment or payments made to the Contractor hereunder, shall not be construed as operating to relieve the Contractor from responsibility for the Work and Project as herein provided and agreed. It is agreed and understood by the parties hereto that the use of the Work and Project at any time by the School District for any purposes shall not be construed to be or operate as an acceptance by the School District of the work to be done by the Contractor under this Agreement.

5. ***Change Orders; Limitations.*** No claim for extra work done or additional materials, equipment, or supplies furnished by the Contractor will be made by the Contractor or allowed by the School District, nor shall the Contractor do any work or furnish any materials, equipment or supplies not covered by the Scope of Work, unless such work or materials, equipment or supplies is ordered in writing by the School District. Any such work or materials, equipment or supplies which may be done or furnished by the Contractor without such written order first being given, shall be at the Contractor's own risk and expense. When any extra work or materials, equipment or supplies is ordered by the School District to be done or furnished, the Contractor shall furnish such materials and do such work for the price mutually agreed to by the Contractor and the School District, and when any alteration of the Scope of Work is ordered by the School District, the Contractor agrees to perform the work as altered and if such alteration shall reduce the cost of doing such work, the actual amount of such reduction in cost shall be deducted from the Contract Sum.

6. ***Labor, Materials, Equipment, Etc.*** The Contractor shall provide and pay for all labor, materials, equipment, tools, machinery, water, heat, utilities, transportation and other facilities and/or services necessary for the proper execution of the Work. All costs and expenses for such items shall be included in the Contract Sum.

7. ***Permits, Fees and Compliance with Law.*** The Contractor shall secure all permits, licenses and inspections necessary for the execution and completion of the Work as part of the Contract Sum. All permit, license and inspection fees shall be included in the Contract Sum. The Contractor shall comply with the terms of all such permits and licenses and with all

federal, state and municipal laws, statutes, ordinances, building codes, rules and regulations applicable to the Work.

8. ***Taxes.*** The Contractor shall pay sales, consumer, use and other similar taxes, except to the extent that such taxes are not payable due to the status of the School District as a tax-exempt entity. The Contractor shall not charge the School District for state sales taxes, uses taxes, and other taxes that are not payable due to the status of the School District as a tax-exempt entity, and the Contract Sum shall be reduced to the extent that amounts for such taxes were included in the determination thereof.

9. ***Subcontractors; Third Party Claims***. The Contractor further agrees to pay all laborers employed, and all subcontractors furnishing material to the Contractor in and about the performance of this Agreement, and for all labor and material by them so performed and furnished, but in case the Contractor shall fail so to pay and to satisfy every and all claims and demands for labor and materials as aforesaid, the School District may apply the monies due and coming to the Contractor under this Agreement toward paying and satisfying such claims and demands, and the School District is herewith given the right to apply monies due and coming to the Contractor hereunder towards paying any indebtedness or claim heretofore accrued or which may hereafter come due to the School District from the Contractor on any account whatsoever, and the amount of such payments shall be charged against the balance due the Contractor hereunder; provided that nothing herein contained nor any variation from the amounts of the installments or from the manner and times of their payment shall be construed as impairing the right of the School District or of those to whose benefit the bond herein agreed upon shall insure, to hold the Contractor or surety liable on the bond for any breach of the conditions of the same nor as imposing upon the School District any obligation to laborers, materialmen, contractors, or sureties to pay or to retain for their benefit any monies coming to the Contractor hereunder. Contractor shall comply with the requirements of Minn. Stat. §471.425, subd. 4a., Prompt Payment to Subcontractors, which is incorporated herein by reference.

10. ***Bonds.*** If required by the Contract Documents, prior to performing any work under this Agreement, the Contractor shall provide the School District with the following bonds covering the Project: (a) a performance bond for the benefit of the School District, ensuring that Contractor will construct and maintain the Project in accordance with the Contract Documents, and saving and holding the School District harmless from all costs and charges which may accrue on account of completing the Project; and (b) a payment bond for the use and benefit of all persons furnishing labor or materials for the Project and making just claims for payment for such labor or materials.

11. ***Background Checks.*** The Contractor shall obtain a background check pursuant to applicable federal and state law and School District policy, including the Minnesota Child Protection Background Check Act, for each employee, volunteer or agent assigned to the Project. If Contractor receives a report that an employee, volunteer or agent so assigned has ever been convicted of a serious offense, or a background check crime, as defined at Minn. Stat. § 299C.61, it shall take immediate steps to notify the School District of the report and remove such employee, volunteer or agent from his/her assignment.

12. ***Equal Opportunity***. The Contractor agrees that in the hiring of common or skilled labor for the performance of any work under this Agreement or any subcontract hereunder, no contractor, material supplier, or vendor, shall, by reason of race, creed, color, sex or national origin, discriminate against any person or persons who are citizens of the United States and who are qualified and available to perform the work to which such employment relates; that neither he nor any subcontractor, material supplier, or vendor, shall in any manner discriminate against, or intimidate, or prevent the employment of any such person or persons from the performance of work under this Agreement or any subcontract hereunder on account of race, creed, color, sex or national origin; that any violation of this Section shall be a misdemeanor; and that this Agreement may be canceled or terminated by the School District and all money due, or to become due hereunder, may be forfeited, for a second or any subsequent violation of the terms or conditions of this Agreement.

13. ***Independent Contractor***. All work provided pursuant to this Agreement shall be provided by the Contractor as an independent contractor and not as an employee of the School District for any purpose. Any and all officers, employees, subcontractors, agents, or any other person engaged by the Contractor in the performance of work or services pursuant to this Agreement shall not be considered employees of the School District. Any and all actions which arise as a consequence of any act or omission by the Contractor, its officers, employees, subcontractors, agents, or other persons engaged by the Contractor in the performance of work or services pursuant to this Agreement, shall not be the obligation or responsibility of the School District. The Contractor, and its officers, employees, subcontractors, and agents, shall not be entitled to any of the rights, privileges, or benefits of the School District's employees. This Agreement does not establish a joint powers agreement or joint partnership between the School District and the Contractor.

14. ***Indemnification***. The Contractor hereby agrees to protect, defend and hold the School District and its officers, elected and appointed officials, employees, administrators, agents, and representatives harmless from and indemnified against any and all loss, costs, fines, charges, damage and expenses, including, without limitation, reasonable attorneys' fees, consultants' and expert witness fees, and travel associated therewith, due to claims or demands of any kind whatsoever (including those based on strict liability) arising out of (i) the activities contemplated by this Agreement, (ii) including, without limitation, any claims for any lien imposed by law for services, labor or materials, or (iii) by reason of the execution of this Agreement or the performance of this Agreement. The Contractor, and the Contractor's successors or assigns, agree to protect, defend and save the School District, and its officers, agents, and employees, harmless from all such claims, demands, damages, and causes of action and the costs, disbursements, and expenses of defending the same, including but not limited to, attorneys' fees. This indemnity shall be continuing and shall survive the performance or cancellation of this Agreement. Nothing in this Agreement shall be construed as a limitation of or waiver by the School District of any immunities, defenses, or other limitations on liability to which the School District is entitled by law, including but not limited to the maximum monetary limits on liability established by Minnesota Statutes, Chapter 466, or otherwise.

15. ***Insurance***. Prior to performing any work under this Agreement, the Contractor shall purchase and maintain such insurance in the amounts specified below as will protect the Contractor from claims which may arise out of, or result from, the Contractor's performance under this Agreement, whether such performance is by the Contractor or by any subcontractor, or by anyone directly employed by them, or by anyone for whose acts or omissions anyone of them may be liable. Certificates of Insurance shall name the School District as an additional insured. The insurance shall not be canceled by the Contractor until all of the work required by this Agreement has been completed, accepted, and final payment made by the School District. Written notification of the School District by the Contractor shall be required thirty (30) calendar days prior to cancellation, expiration, or change of insurance. All policies shall be written on an occurrence basis using ISO Form CG 00 01 or its equivalent.

(a) Statutory Workers Compensation and Employer's Liability

(b) Commercial General Liability:

Each Occurrence	$1,500,000
Damage to Rented Premises Each Occurrence	$ 100,000
Medical Expense any One Person	$ 5,000
Personal and Advertising Injury	$1,000,000
General Aggregate	$2,000,000
Products – Completed Operations Aggregate	$2,000,000

(c) Automobile Liability:

Combined Single Limit (Each Accident)	$1,500,000

(d) Other forms of insurance as called for in the Contract Documents.

The above paragraphs establish minimum insurance requirements, and it is the sole responsibility of the Contractor to purchase and maintain additional insurance that may be necessary for compliance with this Agreement. Certificates of Insurance must indicate if the policy is issued pursuant to all above requirements. The Contractor shall not commence work on the Project until the Contractor has obtained the required insurance and filed an acceptable Certificate(s) of Insurance with the School District. Copies of insurance policies shall be submitted to School District upon request.

16. ***Termination.*** The School District shall have the right to terminate the Agreement with or without cause by and upon delivering written notice to the Contractor. In the event of such termination by the School District for convenience, the School District shall promptly pay the Contractor any compensation owed for Work completed in compliance with the requirements of the Contract Documents through and including the date of termination, and upon payment of such compensation, the School District shall have no further obligations or liabilities to the Contractor. In the event of such termination by the School District for cause (including, without limitation, if the Contractor defaults, fails to comply with the Contract

Documents, provides defective or non-conforming Work, becomes insolvent or becomes the subject of bankruptcy proceedings), the School District shall not be liable to the Contractor for any amounts, but the Contractor shall be liable to the School District for all losses, damages and expenses resulting from such default. The School District may withhold payments due to the Contractor for the purpose of set-off until such time as the exact amount of damages due to the School District is determined. If a determination is made that the School District improperly terminated the Agreement "for cause," then such termination shall be deemed to have been a "without cause" termination for convenience.

17. ***Limitation on Liability.*** In no event shall the School District be liable for any indirect, consequential, incidental, lost profits or like expectancy damages arising out of the Agreement. The School District's maximum liability under the Agreement shall not exceed the Contract Sum.

18. ***Additional Requirements for Purchases of Equipment, Goods and Supplies.***

(a) ***Inspection and Testing.*** For a period of up to ten (10) business days following delivery, the School District shall have the right to inspect and/or test any equipment, goods and supplies (collectively, the "Goods") purchased by the School District. If upon inspection or testing the Goods or any portion thereof are found to be nonconforming, unsatisfactory, defective, of inferior quality or workmanship, or fail to meet any requirements or specifications contained in the Contract Documents, then without prejudice to any other rights or remedies, the School District may reject the Goods.

(b) ***Warranty.*** Contractor warrants that the Goods will be of merchantable quality and free from defects in design, engineering, material and workmanship for the time period specified by a manufacturer's warranty or as agreed to by the Contractor and the School District. Contractor further warrants that the Goods will meet the performance requirements and specifications set forth in the Contract Documents and shall be fit for the purpose intended. Contractor also warrants that the Goods are free and clear of all liens and encumbrances whatsoever, that Contractor has a good and marketable title to same, and that Contractor owns or has a valid license for all of the proprietary technology and intellectual property incorporated within the Goods. Contractor agrees to indemnify, defend and hold the School District harmless against any and all third-party claims resulting from the breach or inaccuracy of any of the foregoing warranties.

(c) ***Title and Risk of Loss.*** Title to the Goods shall remain with the Contractor until the School District accepts delivery of the Goods. The risk of loss will be on the Contractor until such time as the School District accepts delivery of the Goods. Contractor will be liable for any loss or damage to the Goods caused by Contractor or its subcontractors, their agents or employees, and Contractor will replace or repair said Goods at its own cost to the complete satisfaction of the School District.

19. ***Amendments; Binding Agreement; Assignment.*** Any amendment to this Agreement must be in writing and signed by both parties. This Agreement shall be binding upon and inure to the benefit of the parties. No assignment or attempted assignment of this

Agreement or of any rights hereunder shall be effective without the prior written consent of the School District.

20. ***Authority.*** Each of the undersigned parties warrants it has the full authority to execute and delivery this Agreement.

21. ***Authorized Representatives***. Any consent, approval, authorization or other action required or permitted to be given or taken under the Contract Documents by the School District or the Contractor, as the case may be, shall be given or taken by one or more of the Authorized Representatives of each, except as provided by applicable law or School District policy.

22. ***Applicable Law; Jurisdiction.*** This Agreement shall be governed by and construed in accordance with the laws of the State of Minnesota. Any disputes, controversies, or claims arising out of this Agreement shall be heard in the Hennepin County District Court or United States District Court of Minnesota, and all parties to this Agreement waive any objection to the jurisdiction of these courts, whether based on convenience or otherwise.

23. ***Compliance with Laws.*** The Contractor warrants that all work performed pursuant to this Agreement shall be in compliance with all federal, state and local laws, ordinances, regulations, rules, and standards, as well as all requirements set forth in the Contract Documents, or any further requirements of the School District. The Contractor and all subcontractors shall conform to the labor laws of the State of Minnesota, and all other laws, ordinances and legal requirements pertaining to the Project. Pursuant to Minnesota Statutes 177.41 to 177.44 and corresponding Minnesota Rules 5200.1000 to 5200.1120, this Agreement may be subject to the prevailing wages as established by the Minnesota Department of Labor and Industry.

24. ***Warranty.*** The Contractor warrants that the Work shall be in accordance with the Contract Documents, applicable law and trade standards and free from material structural defects, improper workmanship or defective materials. Contractor shall replace, correct, or repair any Work not in accordance with the Contract Documents, applicable law and trade standards or any defects caused by faulty materials, equipment or workmanship for a period of two (2) year(s) from the date of completion of the Work. Nothing in this Section shall be construed to place a time limit with respect to any other obligation Contractor may have under this Agreement.

25. ***Entire Agreement.*** The Contract Documents and any addenda or amendments thereto signed by the parties shall constitute the entire Agreement between the School District and Contractor, and supersedes any other written or oral agreements between and School District and Contractor.

26. ***Severability.*** In the event that any one or more of the provisions of this Agreement, or any application thereof, shall be found to be invalid, illegal or otherwise unenforceable, the validity, legality, and enforceability of the remaining provisions in any application thereof shall not in any way be affected or impaired thereby.

27. ***No Waiver.*** No failure by any party to insist upon the strict performance of any covenant, duty, agreement, or condition of this Agreement or to exercise any right or remedy consequent upon a breach thereof, shall constitute a waiver of any such breach of any other covenant, agreement, term, or condition, nor does it imply that such covenant, agreement, term or condition may be waived again.

28. ***Data Practices.*** Any and all data created, collected, received, stored, used, maintained, or disseminated by the Contractor pursuant to this Agreement shall be administered in accordance with, and is subject to the requirements of the Minnesota Government Data Practices Act, Minnesota Statutes, Chapter 13, and the Contractor must comply with these requirements as if it were a government entity. This Section does not create a duty on the part of the Contractor to provide access to public data to the public if the public data are available from the School District, except as required by the terms of this Agreement. The Contractor will report immediately to the School District any requests from third parties for information related to the Agreement.

29. ***Audit.*** The Contractor must allow the School District, or its duly authorized agents, and the state auditor or legislative auditor reasonable access to the Contractor's books, records, documents, and accounting procedures and practices that are pertinent to all work provided under this Agreement for a minimum of six years from the termination of this Agreement.

30. ***No Third-Party Beneficiary***. The Contractor acknowledges that nothing contained in this Agreement nor any act by the School District or the Contractor shall be deemed or construed by the Contractor or by any third person to create any relationship of third-party beneficiary, principal and agent, limited or general partner, or joint venture between the School District and the Contractor.

31. ***Counterparts.*** This Agreement may be executed in any number of counterparts, each of which shall constitute one and the same instrument.

EXHIBIT B

SCOPE OF WORK AND SCHEDULE OF PERFORMANCE

Hydraulic Passenger Elevator Modernizations. Reference attached Exhibit 4 and copy of proposal from KONE dated 6/10/2025.

Location: Wilder Complex
3345 Chicago Avenue
Minneapolis, MN 55407

Elevator A: 3500# Capacity; Speed is 65 FPM (estimated); 4 landings (2 front/2 rear); Hydraulic; Simplex Operation.

Elevator B: 3500# Capacity; Speed is 65 FPM (estimated); 3 landings (2 front/1 rear); Hydraulic; Simplex Operation.

Elevator C: 3500# Capacity; Speed is 65 FPM (estimated); 3 landings (2 front/1 rear); Hydraulic; Simplex Operation.

Existing elevators will receive the following modernizations:

1. New elevator controller with battery lowering
2. New hydraulic power unit
3. New oil return pump in pit
4. New elevator door operator and hardware package
5. Retained cab doors
6. New fixtures
7. Retained hoistway door panels
8. Retained cab interiors
9. New cab fans
10. New LED lighting in existing cove troughs, including wiring.
11. New P&H's
12. New NORA cab flooring
13. Elevator A machine room will receive new A/C unit
14. Remove existing fencing from around elevator equipment and dispose of off site.
15. Building new drywall walls and ceiling creating new code complaint machine room.
16. Provide and install new machine room door, frame, and hardware per MPS standards.
17. Provide and install required elevator equipment room signage to meet code.
18. Patch machine room walls and ceilings as required to meet code.

19. Pipe and wire new controller from existing disconnect with true earth ground, with battery lowering.
20. Provide necessary lighting, switch, and GFI's in machine room, and GFCI outlet in pit.
21. Provide and install hoist way lighting in pits to achieve 10 FC at pit floors, and switches.
22. Provide phone pipe to controller.
23. Provide necessary fire alarm equipment for automatic recall and connect to new elevator controller, including fire alarm programming and testing.
24. Existing elevator jacks to be reused "as-is"(1975 installation)
25. Includes permits, inspections and testing as required by AHJ
26. Includes one (1) year warranty
27. Asbestos or other hazardous materials abatement by MPS
28. Lead time for materials is 18-20 weeks.
29. Installation time is 4-6 weeks per elevator
30. Phone line provided by MPS
31. Excludes waterproofing, if needed

All new elevator equipment shall meet applicable ASME A17.1 code requirements.

Elevator A – KONE/Hamline is providing a new machine room door/frame and machine room enclosure;

MPLS Schools is replacing Elevator B and C machine room doors and transoms (not by Hamline/KONE) and not included in the contract.

TERM OF CONTRACT

1.1 This Contract is effective on 07/03/2025 or the date of the last signature of the parties, whichever is later, and shall remain in effect until 12/31/2025, or until all obligations set forth in this Contract have been satisfactorily fulfilled, or the Contract has been terminated, whichever occurs first. Contractor shall have a continuing obligation, after said Contract period, to comply with any provision of this Contract intended for District's protection or benefit, or that that by its sense and context, is intended to survive the completion, expiration or termination of this Contract.

EXHIBIT C

SCHEDULE OF RATES/PAYMENTS

Payments per MPS standards.

80% of the costs for material and shipping billable upon delivery of material to jobsite or KONE distribution center with proof of delivery provided.

20% of the cost for equipment installation billable following the start of installation.

10% retainage shall apply.

Exhibit 4

KONE Inc. Proposal to Supply Elevator, Escalator, Moving Walkway Maintenance, Repair, Modernization and Related, Products, Services and Solutions under the U.S. Communities Program utilizing the Terms and Conditions of the City of Kansas City Master Contract
(Reference GENRL-EV2516 dated December 1st, 2018)

The parties hereby agree to be bound to the Terms and Conditions of the City of Kansas City Master Contract (Reference GENRL-EV2516 dated December 1st, 2018) ("Contract"), together with those terms and conditions contained in this Exhibit 4(collectively, "Service Agreement"). In the event of conflict between terms and conditions contained in the Contract and this Exhibit 4, the terms in this Exhibit 4 shall supersede and prevail.

PROPOSED UNITS & EQUIPMENT PRICING:

Hydraulic Passenger Elevator Modernizations

Location Address:

Wilder Schools – Elevators A, B, C - 3345 Chicago Avenue - Minneapolis, MN. 55407

**KRMS-Elevator Phone Monitoring Y____ N____

**Requires execution and completion on the CIS (Customer Information Sheet) before phones can be programmed to KONE.

APPLICABLE LAW
This Agreement shall be construed and enforced in accordance with, and the validity and performance of shall be governed by, the laws of the State of Minnesota.

PROPOSED SCOPE OF WORK:

Date: 6/10/2025 (No 1st Invoice language - removed)
Summary Statement of Order with Contingencies

Ann Cerney – Project Manager
Minneapolis Public School

KONE Inc.
2965 Lone Oak Drive
Suite 100
Eagan, MN 55121
Tel 651-452-8062
Fax 651-452-8073
www.kone.com
Kevin.bardwell@kone.com

Issue: Elevator Modernizations at listed schools

We propose to furnish and install the elevator modernization work as explained below for the existing hydraulic elevators. **NO MN** Local Use Tax (Tax Exempt Status) is included within our quote. Pricing is valid for 30 days.

Existing Elevators at Wilder Schools:

Elevator A: 3500# Capacity; Speed is 65 FPM (estimated); 4 landings (2 front/2 rear); Hydraulic; Simplex Operation.

Elevator B: 3500# Capacity; Speed is 65 FPM (estimated); 3 landings (2 front/1 rear); Hydraulic; Simplex Operation.

Elevator C: 3500# Capacity; Speed is 65 FPM (estimated); 3 landings (2 front/1 rear); Hydraulic; Simplex Operation.

Elevators will receive the below with the modernization:

New elevator controller with battery lowering, new hydraulic power unit, new oil return pump in pit, new elevator door operator and hardware package, retained cab doors, and new fixtures. Retained hoistway door panels. Retained cab interiors. New cab fan. New LED lighting in existing cove troughs. New P&H's New NORA cab flooring. Building related work is included. Elevator A machine room will receive a new A/C unit.

Existing elevator jacks are being reused "as is" – Original installation dates, as stamped on the existing elevator controllers, reflect a 1975 installation.

PRICING AS FOLLOWS:

Elevator A: $224,950.00 +10% School Contingency = $247,445.00*
Elevator B: $172,975.00 +10% School Contingency = $190,272.00*
Elevator C: $172,975.00 +10% School Contingency = $190,272.00*

Total: $570,900.00 Summary Statement of Billable Order by KONE

***Contingency Totals are not billable amounts by KONE; contingency amounts only reflect contract amount by Minneapolis Schools.**

2026 material/labor assumed. 30 days valid

Our proposal is based on the following clarifications:

1. Contract terms between KONE Inc. and Purchaser shall be based on this Proposal and Attachment A (See Attachment A for standard terms and conditions).

   Please note: This proposal is inclusive of an equitable adjustment in price in accordance with the known impact of recent U.S. tariffs in effect at the time of this proposal. After the date of this proposal, if further tariff legislation impacts the work included in this proposal, and KONE's price or time to perform the work, KONE shall be entitled to an equitable adjustment in contract price and a time extension to complete its work commensurate with the impact.

2. Certain items are to be furnished and installed by Purchaser or by other trades. (See Attachment B for listing of possible requirements).
3. All new elevator equipment provided shall meet applicable ASME A17.1 code requirements. Any provisions of codes applicable to out-of-scope items shall be the Purchaser's responsibility. Cost of any future code changes adopted prior to permitting and completion are excluded. The existing cab and entrance dimensions, which may not meet current ADA or stretcher access rules, will be retained as is.
4. Our proposal includes inspections and testing as required by the AHJ. However, any re-testing required due to other trades' failures to complete their work or tests in a timely manner will be billed at our regular billing rates.
5. Proposal equipment includes a standard one-year warranty. Warranty preventative maintenance services are not included and will be provided under the existing KONE maintenance account for service under warranty period. Each elevator unit, under the existing service maintenance agreement, will be suspended during the duration of the elevator modernization and returned to service immediately after.
6. The ASME code limits changes to the empty car weight + capacity of each elevator to 5% of the originally installed value. If past or proposed changes result in a change to the weight or system pressure greater than 5% above the original design values, the cost of any engineering and of any required modifications to the elevator system or structure shall be extra to this proposal scope and pricing. If this situation is discovered during the engineering process, KONE will notify purchaser and recommend an alternate design or other changes.
7. In order to provide best pricing, proposal excludes any extra demobilizations and remobilizations. If we must demobilize from the jobsite for any reason outside our control, we shall be compensated at our regular billing rates. Free parking to KONE employees is assumed during this modernization.
8. Proposal pricing is based on the scope of work as defined herein. Any additional work required will be performed only upon Purchaser's approval of a mutually agreeable change proposal. Any other deficiencies revealed in the progress of the work will be promptly reported to purchaser with recommendations and cost for corrective action.
9. Any abatement of asbestos or other hazardous materials necessitated by this project shall be provided by others. Costs of any abatement plans, procedures, disposal, documentary air monitoring, filing of notices, or other asbestos-related work shall be the responsibility of the Owner or Purchaser. Any abatement of asbestos or other hazardous materials necessitated by this project shall be provided by others.
10. Purchaser shall provide any security, escort or other building service support personnel required during demolition, installation, testing, and inspections. **Storage space is available to KONE at no charge adjacent to the elevator or in adjacent room.**

11. Mutually agreeable project schedule will be determined at time of proposal acceptance. **Estimated lead time is 18+ weeks for material (BASE BID) after executed contract and final engineering. Installation time is approximately 4-5 weeks per elevator (BASE BID).**
12. It is assumed that we may work between the hours of 7:00 AM and 4:30 PM, Monday – Friday. No overtime or premium time work has been included within our base bid.
13. No provisions for emergency power are included in our proposal.
14. Phone line for elevator to be provided by owner.
15. It is assumed that the existing original manufacturer's platform is acceptable to the local AHJ. KONE will leave the existing sling/platform "as is".
16. All building and elevator hoistway related work, including machine room, pit, electrical; HVAC, etc. **related work is INCLUDED in this pricing.** See Attachment C - Hamline Construction proposal – for respective locations.
17. Elevator pits will be required to be clean and dry prior to start of elevator modernization. Waterproofing or water prevention means of the existing elevator pits is NOT included within our proposal.

Thank you for the opportunity to submit a proposal to modernize your elevators. If you have any questions, comments or concerns, please do not hesitate to call on me.

For KONE Inc.
Very truly yours,

Kevin Bardwell
Modernization Sales Manager

Clarifications
Our proposal is based on the following clarifications:

- Contract terms between KONE Inc. and Purchaser shall be based on our Proposal and Attachments. (See Attachment "A" and "B")
- All new elevator equipment provided shall meet applicable ASME A17.1 code requirements. Any provisions of codes applicable to out-of-scope items shall be the Purchaser's responsibility. Cost of any future code changes adopted prior to permitting and completion are excluded.
- The existing cab and entrance dimensions, which may not meet current ADA or stretcher access rules, will be retained as is.
- Our proposal includes inspections and testing as required by the AHJ. However, any re-testing required due to other trades' failures to complete their work or tests in a timely manner will be billed at our regular billing rates.
- Proposal includes a standard one-year warranty. No costs for preventive maintenance services are included in this capital improvement pricing.
- The ASME code limits changes to the empty car weight + capacity of each elevator to 5% of the originally installed value. If past or proposed changes result in a change to the weight or system pressure (for hydraulic) greater than 5% above the original design values, the cost of any engineering and of any required modifications to the elevator system or structure shall be extra to this proposal scope and pricing. If this situation is discovered during the engineering process, KONE will notify purchaser and recommend an alternate design or other changes.

- In order to provide best pricing, proposal excludes any extra demobilizations and remobilizations. If we must demobilize from the jobsite for any reason outside our control, we shall be compensated at our regular billing rates.
- Proposal pricing is based on the scope of work as defined herein. Any additional work required will be performed only upon Purchaser's approval of a mutually agreeable change proposal. Any other deficiencies revealed in the progress of the work will be promptly reported to purchaser with recommendations and cost for corrective action.
- Asbestos: Notwithstanding anything contained to the contrary within this bid or contract, KONE's work shall not include any abatement or disturbance of asbestos containing material (ACM) or presumed asbestos containing materials (PACM). Any work in a regulated area as defined by Section 1910 or 1926 of the Federal OSHA regulations is excluded from KONE's scope of work without an applicable change order to reflect the additional costs and time. In accordance with OSHA requirements, the Customer shall inform KONE and its employees who will perform work activities in areas which contain ACM and/ or PACM of the presence and location of ACM and/or PACM in such areas which may be contacted during work before entering the area. Other than as expressly disclosed in writing, Customer warrants that KONE's work area at all times meets applicable OSHA permissible exposure limits (PELs). KONE shall have the right to discontinue its work in any location where suspected ACM or PACM is encountered or disturbed. Any asbestos removal or abatement, or delays caused by such, required in order for KONE to perform its work shall be the Customer's sole responsibility and expense. After any removal or abatement, customer shall provide documentation that the asbestos has been abated from the KONE work area and air clearance reports shall be made available upon request prior to the start of KONE's work.
- Purchaser shall provide any security, escort or other building service support personnel required during demolition, installation, testing, and inspections.
- For hydraulic elevators, we can assume no responsibility for unusual conditions such as hole cave in and complete hydraulic cylinder assembly embedded in concrete. The excavation of the hole to accommodate the new hydraulic cylinder assembly is based on encountering soil free of rocks, boulders, building construction members, sand, water, quicksand, underground caves and/or any other obstructions or unusual conditions. Should such obstructions or unusual conditions be encountered, additional time above or beyond the working days estimated to complete this project may be required. We will proceed with this portion of the project on a time and material basis, based on our normal billing rates.

Bid Attachment "A" / KONE Inc. General Terms and Conditions (REV 1-1-2024)

1. APPLICATION OF THESE TERMS

The parties agree to be bound by the terms and conditions contained in the Bid Letter, this Bid Attachment A and Bid Attachment B, including the documents incorporated herein by reference (collectively, the "Proposal").

2. SPECIAL PURCHASING REQUIREMENTS

This Proposal is made without regard to compliance with any special sourcing and/or manufacturing requirements including, but not limited to, Buy America, Buy American, U.S. Steel, FAR clauses, minority / disadvantaged supplier requirements or similar federal and/or state procurement laws. Should such requirements be applicable to this Project, KONE reserves the right to modify and/or withdraw its Proposal.

3. PROPOSAL CONDITIONS

The Proposal shall be open for acceptance within the period stated in the Bid Letter or, when no period is stated, for a period of 30 days from the date of the Bid Letter. Prior to commencing manufacture of the equipment described in the Bid Letter ("Equipment"), KONE must have (i) a

fully executed contract; (ii) a schedule acceptable to KONE identifying the Equipment installation start date, or alternatively, KONE's letter specifying the ship date ("Ship Date Letter") signed by Customer, which, as applicable, is incorporated by reference herein; (iii) the first payment in Section 4 herein; and (iv) fully approved KONE layouts.

4. PAYMENT TERMS

Payment of the total Price is due within 30 days from receipt of an electronic invoice, as follows:

- **80% of the Price for material and shipping, billable and due upon delivery of material to the jobsite or KONE Distribution Center;**
- **20% of the Price for Equipment installation, billable and due at the billing cycle following the start of installation.**

KONE imposes a surcharge for payments made via credit card that is not greater than our cost of acceptance. The surcharge that we impose for this type of transaction is a percentage of the amount paid via credit card, which will be notified to the Customer at the payment portal. KONE reserves the right to delay, suspend, or stop the work, including manufacturing, delivery, installation and/or Equipment turnover, for non-payment, without liability to KONE or being held in default. Simple interest at 1.5% per month shall be charged on amounts not paid when due. Payments to KONE are not contingent on any third-party payments to Customer. Customer shall reimburse KONE for all costs of collection, including courts costs and reasonable attorneys' fees. Prior to turnover, KONE must be paid in full, less 10% maximum retention, the Price including all change orders. Retention shall be due and payable within 30 days of execution of the Uniform Final Acceptance or Equipment turnover, whichever occurs first.

If certified payroll reporting is required, KONE will submit the requested reporting in the format of the U.S. Department of Labor form WH 347 & WH 348. The Price does not include Textura or any other special billing requirements, which can be added via change order at a rate of 0.3% of the Price.

5. INSTALLATION

Customer shall be responsible for procurement and cost of all permits, except permits related to installation of the Equipment. Where KONE's scope of work or other responsibilities include the obligation to utilize materials and/or finishes resembling or identical to those pre-existing in the building, KONE shall use reasonable efforts to procure such materials and Customer acknowledges and accepts that the materials and/or finishes reasonably available may not be in all respects identical to those pre- existing in the building. This Proposal is conditioned upon KONE using its standard installation method. The installation of the Equipment shall start after Customer has completed all work set forth in Bid Attachment B and any other documents describing site requirements ("Site Requirements"), all of which are incorporated by reference herein. Within two (2) weeks prior to the scheduled delivery date for KONE's materials, KONE shall conduct a standard visual site survey to verify that the Site Requirements are complete and notify Customer if there are outstanding deficiencies preventing KONE from beginning installation. KONE's site survey may include, but is not limited to, inspection of site access, working and safety conditions on site, wear and tear of any existing structures or surfaces, and planning of any dismantling or removal of existing equipment, components and materials, where applicable. KONE shall not be deemed to have surveyed any hidden structures, latent defects, subsurface conditions, or other non-visible matters, including but not limited to searching for hazardous substances and/or materials, which shall be subject to Section 16. If KONE's site survey reveals any deficiencies, KONE shall be entitled to delay the start of installation and Customer shall be responsible for all additional costs incurred by KONE, including without limitation, costs associated with: labor reallocation, re- directing materials to and storage in a KONE Distribution Center, additional labor for double handling of materials, and additional trucking, freight and insurance. Once the Site Requirements are completed, the start of installation shall be subject to the availability of labor and the delivery of material, if applicable. KONE's work shall be performed during regular union working hours of regular working days, Monday to Friday, statutory holidays excluded. If overtime is mutually agreed upon and performed, the additional costs for such work shall be added to the Price at KONE's standard overtime rates. If the installation cannot be performed in an uninterrupted manner for any reason

beyond KONE's control, Customer shall store the Equipment at Customer's cost and compensate KONE for any costs caused by such delay including, but not limited to, double handling of Equipment and demobilization.
KONE shall not be required to perform overtime or any Customer directed change to its work ("Extra Work") without an executed change order. No action by KONE, including but not limited to, performing Extra Work without an executed change order, shall be a waiver of KONE's right to seek payment for Extra Work performed. KONE shall be entitled to an extension of time and an equitable adjustment in the Price, including but not limited to, any increased costs of labor, including overtime, resulting from any change of schedule, re-direction of KONE personnel to another work area, acceleration, or out of sequence work.
KONE shall take reasonable methods to protect its work-in-place while KONE is actively on site and until execution of a KONE Uniform Final Acceptance, which is incorporated by reference herein. Should damage occur to KONE property, material or work-in- place by fire, water, theft or vandalism, Customer shall compensate KONE for said damages. Additionally, the Customer is solely responsible for ensuring that the equipment maintenance contractor, if not KONE, does not disturb, delay or interfere with KONE's work. KONE shall abide by Customer's safety policies and procedures to the extent such policies and procedures are not in conflict with KONE's Safety Policy. Testing and/or security features of Equipment must be completed before Equipment turnover. KONE is not responsible for damages, either to Equipment or the building, or for any personal injury or death, arising out of or resulting from any code required safety tests performed on Equipment or hoistway access granted by Customer to other trades.

6. TEMPORARY USE

Temporary use of certain types of Equipment may be permitted, provided the use period allows adequate time for Equipment restoration for final turnover and Customer executes KONE's Temporary Use Agreement. Temporary use shall be invoiced separately and subject to payment terms in Section 4 herein. At the end of temporary use, Customer shall return the Equipment to KONE in "like new" condition.

7. HAZARDOUS MATERIALS

KONE's work shall not include any abatement or disturbance of asbestos- containing material (ACM), presumed asbestos-containing materials (PACM) or other hazardous materials (i.e., lead, PCBs) (collectively "HazMat"). KONE shall have the right to discontinue its work in any location where suspected HazMat is encountered or disturbed. Any HazMat removal or abatement, or delays caused by such, required for KONE to perform its work shall be the customer's sole responsibility and expense. Prior to the execution of the contract, the owner and/or the general contractor are responsible for providing written notification to KONE of the existence of HazMat in any location where KONE's work will be performed. Should the customer require elevator personnel to position/reposition the elevator equipment to allow the customer's abatement company to perform abatement work, KONE will present a separate proposal for additional work to the customer.

8. TITLE AND RISK TO EQUIPMENT

Title to and ownership of all Equipment intended for incorporation in KONE's work, whether installed or stored on or off site, shall remain with KONE until final payment is made. Risk of loss in KONE's work and Equipment passes to Customer upon delivery to the site or off-site storage. Any tools, devices, or other equipment that KONE uses to perform its work or monitor the Equipment remains the sole property of KONE. If this Proposal terminates or expires for any reason, Customer will give KONE access to the premises to remove such tools, devices or equipment at KONE's expense.

9. TURNOVER

Prior to turnover, KONE must receive a final punchlist. Upon turnover, KONE requires a signed Uniform Final Acceptance. KONE shall provide its standard electronic O&M manuals, which are only in English, with CD-ROMs in electronic format, if applicable, upon execution of the Uniform

Final Acceptance. Standard KONE samples shall be provided upon request. No mock-ups or video training are included in the Price.

10. DELAY

KONE shall not be liable for any loss, damage, claim, or delay due to any cause beyond KONE's control, including, but not limited to, acts of domestic or foreign government (including a change in law), strikes, lockouts, work interruption or other labor disturbance, delays caused by others, fire, explosion, theft, floods, inclement weather, riot, civil commotion, war, malicious mischief, infectious diseases, epidemic, pandemic, quarantine , border or port of entry and exit restrictions or acts of God. In the event of such delays, KONE shall be entitled to an extension in time equal to the length of such delay affecting KONE and an equitable adjustment in the Price. Customer shall compensate KONE for labor and material cost escalations resulting from Project delays not caused by KONE, which extend completion of KONE's work beyond the end of the current calendar year. Customer is on notice that IUEC labor rates increase annually.

11. LIMITED WARRANTY

For one (1) year after the acceptance date set forth in the signed Uniform Final Acceptance, date of Equipment turnover, or date of Customer's use of Equipment (unless such use is pursuant to the Temporary Use Agreement), whichever occurs first, KONE warrants Equipment against defect in workmanship and material. The warranty excludes remedy for damage or defect caused by abuse, misuse, vandalism, neglect; repairs, alteration or modifications not executed by KONE; improper or insufficient maintenance, improper operation, characteristics of the building such as electrical power or security features, natural or other catastrophe such as flood, fire, or storm, or normal wear and tear and normal usage. The warranty excludes training or instruction in the proper operation or maintenance of Equipment. Specific noise ratings and energy efficiencies cannot be guaranteed due to different building characteristics and ambient noise levels. Customer's remedy is limited to repair or replacement of a defective part, in KONE's sole discretion, and excludes labor. KONE DISCLAIMS ANY OTHER WARRANTY OF ANY KIND, EITHER EXPRESSED OR IMPLIED, INCLUDING WITHOUT LIMITATION, THE IMPLIED WARRANTIES OF MERCHANTABILITY OR FITNESS FOR A PARTICULAR PURPOSE, OR NON- INFRINGEMENT.

12. INDEMNIFICATION

KONE shall only indemnify and hold Customer harmless for claims, damages, losses or expenses, but excluding loss of use ("Claims") due to bodily injury, including death, or tangible property damage (other than the Project or KONE's work itself) to the extent caused by KONE's negligent acts or omissions. KONE shall not indemnify Customer for any other Claims. Customer agrees to indemnify and hold KONE harmless from any Claim for bodily injury, including death, or tangible property damage in connection with the use or operation of the Equipment. Each party shall defend itself in the event of a Claim.

13. INTELLECTUAL PROPERTY

KONE shall retain title and ownership of all intellectual property rights relating (directly or indirectly) to the Equipment provided by KONE, including but not limited to software or firmware (whether in the form of source code, object code or other), drawings, technical documentation, or other technical information delivered under the Proposal. KONE grants Customer a non-exclusive and non- transferable license and right to use the software and firmware in connection with the use and maintenance of the Equipment. Customer shall not use any drawings, technical documentation or other technical information supplied by or on behalf of KONE for any purposes other than those directly related to the Proposal or to the use and maintenance of the Equipment. Customer shall not in any form copy, modify or reverse engineer the software, or give access to the software for such use to any third party without KONE's prior written consent.

14. INSURANCE

In lieu of any Customer insurance requirements, KONE shall provide its standard certificate of insurance, which shall be deemed to satisfy all insurance requirements for this Project. KONE

shall not provide loss runs, insurance rate information, copies of its insurance policies or any other information which KONE considers confidential. KONE shall not provide coverage for professional (E&O) liability, pollution liability, data privacy/security, or no-fault medical payments. If the Project is covered by a Wrap Up Insurance Program, KONE agrees to participate provided there is no cost to KONE, no reduction in the Price, and subject to KONE's review of the proposed program. If KONE's primary limits are sufficient to satisfy insurance coverage requirements, excess/umbrella liability will not be required or if excess/umbrella is required, KONE's excess coverage does not follow form although typically provides broader coverage than KONE's primary policies. The excess coverage is not AM Best Rated nor licensed to do business within the jurisdiction although the carrier has strong Standard & Poor's and Moody's financial ratings that may be evidenced upon request.

15. LIMITATION OF LIABILITY

In no event shall either party be liable to the other party for any consequential, special, punitive, exemplary, liquidated, incidental, or indirect damages (including, but not limited to, loss of profits or revenue, loss of goodwill, loss of use, increase in financing costs) (collectively, "Consequential Damages") that arise out of or relate to this Proposal even if such party has been advised of the possibility of such Consequential Damages. The limitation set forth in this section shall apply whether the claim is based on contract, tort or other theory.

16. CONCEALED OR UNKNOWN CONDITIONS

If during the course of its work, KONE encounters conditions at the site that are subsurface, differ materially from what is represented in the contract documents, or otherwise concealed physical conditions, KONE shall be entitled to an extension of time and additional costs for the performance of its work, which shall not be subject to any payment conditions or contingencies.

17. TECHNICAL SURVEY

KONE's Price and obligations under this Proposal are subject to a technical survey to be performed on Customer's existing units within 90-days of the effective contract start date. If a safety hazard or code violation is identified during KONE's technical survey, Customer shall immediately remove the unit from service until repairs are performed. KONE is not obligated to perform tests, correct outstanding violations or deficiencies that were not addressed by the prior service provider and/or the owner, or make related necessary repairs or component replacements on the unit. If additional work is necessary, KONE shall provide a separate proposal or recommendation for such work. Customer agrees to indemnify, defend, and hold KONE harmless for any claims arising out of Customer's failure to comply with KONE's recommendations and proposal, and any obligation on the part of KONE to indemnify or defend Customer with regard to such claim shall be null and void. If Customer does not immediately approve KONE's proposal or recommendation, KONE reserves the right to terminate this Proposal/contract without penalty.

18. TERMINATION

If a party materially breaches this Proposal, the other party shall provide written notice of the breach and a reasonable time to cure the breach, but in no event less than 30 days. If the breaching party fails to cure the breach within the specified time period, the non-breaching party may terminate the Proposal upon 15 days written notice to the other party. If KONE notifies Customer of a material breach pursuant to this paragraph, KONE may temporarily suspend its work without liability.

19. GOVERNING LAW AND DISPUTE RESOLUTION

The parties agree that this Proposal shall be governed by the laws of the state where the Project is located, and venue for disputes shall be located in that state. KONE does not agree to participate in arbitration proceedings.

20. PRICE ADJUSTMENT

If the materials are manufactured more than twelve months after the Contract date, KONE shall be entitled to an equitable adjustment in the Price, including but not limited to, any increased costs between the time the Contract is signed and the date of manufacture for materials, labor, or shipping. Further, KONE shall be entitled to an equitable adjustment in the Price for any increase in costs resulting from any change in law or tariffs.

21. 24/7 EMERGENCY VIDEO COMMUNICATIONS

Applicable only for projects where KONE 24/7 Emergency Video Communications is included: The KONE 24/7 Emergency Video Communications contract addendum and General Terms and Conditions for KONE Digital Services must be signed by the Building Owner. This contract addendum requires the Building Owner to pay a fee for audio, video, and data connectivity. This payment obligation, among other provisions, survives termination of any maintenance agreement.

22. MISCELLANEOUS

This Proposal, including the documents incorporated herein by reference, constitutes the entire agreement of the parties and supersedes all prior negotiations, understandings, and representations whether written or oral in relation to the subject matter hereof. Where a conflict or ambiguity exists between this Proposal and any other contract document (including but not limited to, Customer's drawings and specifications), the terms and conditions of this Proposal shall control. This Proposal may be amended only in writing by the duly authorized representative of both parties. This Proposal may be executed in one or more counterparts. Each counterpart shall be considered an original and all of the counterparts shall constitute a single agreement binding all the parties as if all had signed a single document. For purposes of executing this Proposal, a document signed by electronic means is to be treated as an original document. The failure of either party to insist upon performance or strict performance of any of the terms or conditions of this Proposal shall not be deemed a waiver of any rights or remedies that such party may have or a waiver of any subsequent breach or default under this Proposal. Neither party may assign or transfer the benefit or burden of this Proposal without prior written consent of the other party.

Bid Attachment A Version 16.0 01.01.2024 USK MOD

Bid Attachment "B"
Site Requirements / Work by Other Trades

The work described below is a summary of work to be performed by others ("Work by Other Trades") that may be required in conjunction with the elevator modernization performed by KONE (the "Work"). Purchaser shall provide any and all building electrical, structural and mechanical system upgrades required for code compliance, life safety, and proper equipment installation and operation. The Authorities Having Jurisdiction (AHJ) may require additional remedial or preparatory work. All required remedial or preparatory work shall be performed by properly licensed trade contractors in compliance with applicable codes and based on a schedule of performance that allows for uninterrupted progress of the Work. Under no circumstances shall KONE be responsible for any cost associated with the performance of remedial work by others.

Purchaser shall provide the following unless specifically included in KONE's Work:

Electrical

- A properly rated three phase fused disconnect switch, externally operable and lockable in the open position, located as required by code. Accommodate any increases in motor size or feeder loads.

- A dedicated 110 VAC fused disconnect switch, externally operable and lockable in the open position adjacent to the machine room door for cab lighting and ventilation, located as required by code
- Shunt-trip disconnect if fire sprinklers are present in machine room or hoistway.
- GFI 120 VAC convenience outlets in machine room and pit.
- Separate outlet in the pit area if a sump pump is installed.
- Telephone line service brought to the elevator machine room for emergency communication device.
- Any required RF shielding of TV or radio transmitters, antennae and/or wave-guides.
- Conduit with pull boxes from each elevator bank to any remote fire control or communication panels specified
- If required by building code, standby/emergency power , sufficiently sized to provide power of permanent characteristics to each elevator's disconnect, simultaneously, upon loss of regular power, including feeders, transfer switches and auxiliary contact signal outputs to elevator controllers.

Machine Room

- A code-compliant machine room. Provide or maintain fire rating as required by building code.
- Fire-rated door for access into the machine room. Door shall be self-closing and self-locking, operable from inside the room without the use of a key.
- Independent ventilation or an air conditioning system for the elevator machine room, to assure temperature is maintained between 65 degrees and 95 degrees Fahrenheit.
- Fire extinguisher inside machine room.
- Minimum clear machine room height of 7'-0".
- Suitable lighting that provides a minimum of 19 ftc at floor.
- Removal of any non-elevator related equipment and materials from within the machine room and proper disposal of oil and other hazardous or non-hazardous substances and materials.

Hoistway

- A code-compliant hoistway, constructed in accordance with KONE's requirements and specifications. Provide or maintain fire rating as required by building code.
- Patching of all holes in hoistway walls with fire rated material.
- Beveling all ledges within hoistway measuring over 4".
- Removal of any non-elevator related equipment and materials from within the hoistway and proper disposal of oil and other hazardous or non-hazardous substances and materials.
- A guarded light fixture and light switch in pit. Switch must be located 42" above the lowest landing floor level.
- A means of displacing water located in the pit and containing and disposing of oil, chemicals, and other substances in compliance with environmental laws and regulations (KONE assumes no responsibility for discharge of oil, chemicals, and other substances into storm water systems, sanitary sewer systems, retention ponds, etc.).
- Elevator hoistway ventilation to the outside atmosphere as required by building code.

Fire Service

- Fire alarm smoke detectors with wiring and relays in the machine room terminating at elevator controller.
- Fire alarm initiating devices must be located in front of each elevator entrance as well as in the machine room and at the top of the hoistway.
- Where sprinklers exist in the machine room and/or hoistway, a fire alarm initiating device within 12" of each sprinkler head.

Access Integration/Security

- Our proposal includes KONE logic and provisions for the specified Touchscreen(s), Keypad Destination Operating Panel(s), Monitoring System(s) and Multi-Media Equipment.
- Card Readers and/or any additional required hardware & software for proper functionality of access control/security system(s) shall be furnished and installed by others.
- Any required software to ensure proper communication between KONE control system(s) and building system(s) shall be the responsibility of others.
- A designated 115V 15A circuit is required at each of the remote monitoring stations.
- KONE recommends a minimum 100 Mbit/s Ethernet for each of the following application(s): Integrated Touchscreen/Keypad Destination Operating Panels, Monitoring System, Multi-Media Equipment, and Card Readers.

Counterweighting

- Pricing is based upon the existing car to counterweight weight ratio being consistent with elevator industry standards. This is defined as the counterweight weight being equal to the empty car weight plus 40%. The actual assemblies will be weighed during the modernization process. If modifications are required to correct the existing weight balance, these modifications will be provided at additional cost.

RK1 Fuses and Circuit Breakers

- Fuses are to be current limiting class RK1 or equivalent. Circuit breakers are to have current limiting characteristics equivalent to RK1 fuses. Provisions of these fuses are the responsibility of others, not KONE.

General

- Access to the building to perform the Work and for deliveries with dry, protected storage adjacent to the hoistway.
- Cutting of existing walls, floors and finishes, together with all repairs made necessary by such cutting or changes, e.g. cutting of lobby walls for flush hall fixtures and removal of encroaching lobby features such as wall-mounted ashtrays. Removal, replacement, and/or repair of any mirrors, millwork, plaster, stone or other special hall finishes.
- All work of other trades must be complete and ready at time of first elevator inspection, or elevator will not be released for operation by the AHJ. If the AHJ does allow temporary operation under a Temporary Operating Inspection (TOI), any associated costs shall be Purchaser's responsibility.
- Our tender is based on suitable site conditions, material and tooling storage space, and bathroom access being available on site.
- Safe working environment must be provided and supported by provision for adequate entrance protection, means of hoisting, hoistway dividing screens, and protection of floors walls and doors etc.
- Emergency evacuation procedures to be clearly defined where required. Subject to site survey and actions agreed.

- Any portion of the Work that is subject to the permissions of local authorities beyond the elevator permits must be identified to KONE. Responsibility for permits to be agreed. Permits and appropriate signage indicating any changes to pedestrian access routes for building users must be in place prior to start of the Work.
- Elevator installation methods requires the integrity of the existing Safety Gear and Overspeed protection devices, and are therefore subject to verification of suitability prior to commencement of the work. Any remedial work required or alternative solution is not included in this tender.

ACCEPTANCE

The parties to this service agreement agree to the conditions contained herein:

Sign for on behalf of Participating Public Agency

_____
(Signature)

_____
(Print Name)

_____
(Print Title)

Date: ___/___/___

Respectfully submitted,
KONE Inc.

Kevin Bardwell
(Submitted By)

_____
(Approved By) Authorized Representative

_____
(Title)

Date: ___/___/___

HAMLINE CONSTRUCTION, INC.

1901 Oakcrest Ave. W. Ste.10 Roseville MN 55113
Phone: (651) 646-2935 Fax: (651) 646-6806

6/11/2025

Attachment C

To: Kevin Bardwell - KONE

RE: M.P.S. Wilder School Elevator A MOD - Simplex Hydro / 4 Stops
3345 Chicago Ave.
Minneapolis, MN

Kevin,

Thank you for the opportunity to bid this project for you. After reviewing the jobsite, we propose to provide all permits, labor, tools, materials, equipment, and supervision to complete the "related work" for the elevator modernization project.
The work we will perform is listed below.

Machine Room

Remove existing fencing from around elevator equipment and dispose of off site.
Build new drywall walls and ceiling creating new code complaint machine room, per MPS standards.
Provide and install new machine room door, frame and hardware per MPS standards.
Provide and install required elevator equipment room signage to meet code.
Machine room HVAC to be provided by others as part of current remodel in building. ***If machine room HVAC required at time of MOD see alternate #1.***
Patch machine room walls and ceiling as required to meet code.
Pipe and wire new controller from existing disconnect with true earth ground. ***If battery lowering required, see alternate #2.***
Elevator contractor responsible for proper sizing of the RSM symmetrical amperes rating of new elevator controller.
Provide necessary lighting, switch and GFI's in machine room.
Provide phone pipe to controller. Dedicated phone line to machine room by others.
Wire car lights.
Provide necessary fire alarm equipment for automatic recall and connect to new elevator controller.

Hoist way/Pit

Patch holes or voids in hoist way walls/ceiling created by new elevator equipment.
No provisions for HW venting expected or included.
Provide and install GFCI outlet in pit.
Provide and install hoist way lighting in pit to achieve 10 FC at pit floor.
Provide switch for lighting.
No water remediation work included in this proposal. If work is required it will be handled via change order.
Car will need to be spotted by elevator contractor for pit work at no cost to Hamline Construction.

Lobbies

Provide necessary fire alarm equipment for automatic recall and connect to existing FACP.
Programming and testing for fire service included.
Standard color, surface mount wire mold if required.
This FA plan is subject to the approval by the Fire Marshall.
No fixture cutting included in this proposal as claimed by elevator local #9.
Fixture patching included for fire rating. No finishes included.

If the AHJ requires additional work not included in this proposal it will be completed on a change order basis.
If additional lobby lighting required by AHJ, it will be completed by others, unless otherwise noted in this proposal.
No EM power provisions included.
This proposal is based on new horse power being no greater than existing.
This proposal does not include testing and/or the removal of Lead/asbestos or any other hazardous materials.
If RMS rating on new elevator equipment is undersized for existing circuit(s), any additional work required will be handled on a change order basis.
All work to be performed during regular working hours (7 a.m. to 3:30 p.m.).
Offer expires 30 days from bid proposal date.

Alternates:

#1:	To provide for new machine room HVAC **ADD:**	**INCLUDED**
#2:	To provide for battery lowering **ADD:**	**INCLUDED**

HAMLINE CONSTRUCTION, INC.
1901 Oakcrest Ave. W. Ste.10 Roseville MN 55113
Phone: (651) 646-2935 Fax: (651) 646-6806

6/11/2025

To: Kevin Bardwell - KONE

Attachment C

RE: M.P.S. Wilder School Elevator B MOD - Simplex Hydro / 4 Stops
3345 Chicago Ave.
Minneapolis, MN

Kevin,

Thank you for the opportunity to bid this project for you. After reviewing the jobsite, we propose to provide all permits, labor, tools, materials, equipment, and supervision to complete the "related work" for the elevator modernization project.
The work we will perform is listed below.

Machine Room

Remove/replace damaged ceiling tile from around elevator equipment and dispose of off site.
New machine room door slab and transom panel to be removed and replaced with new labeled by others prior to completion of elevator modernization.
Provide and install required elevator equipment room signage to meet code.
Machine room HVAC existing and appears operational as is. No changes expected or included.
Patch machine room walls and ceiling as required to meet code.
Pipe and wire new controller from existing disconnect with true earth ground. ***If battery lowering required, see alternate #1.***
Elevator contractor responsible for proper sizing of the RSM symmetrical amperes rating of new elevator controller.
Provide necessary lighting, switch and GFI's in machine room.
Provide phone pipe to controller. Dedicated phone line to machine room by others.
Wire car lights.
Provide necessary fire alarm equipment for automatic recall and connect to new elevator controller.

Hoist way/Pit

Patch holes or voids in hoist way walls/ceiling created by new elevator equipment.
No provisions for HW venting expected or included.
Provide and install GFCI outlet in pit.
Provide and install hoist way lighting in pit to achieve 10 FC at pit floor.
Provide switch for lighting.
No water remediation work included in this proposal. If work is required it will be handled via change order.
Car will need to be spotted by elevator contractor for pit work at no cost to Hamline Construction.

Lobbies

Provide necessary fire alarm equipment for automatic recall and connect to existing FACP.
Programming and testing for fire service included.
Standard color, surface mount wire mold if required.
This FA plan is subject to the approval by the Fire Marshall.
No fixture cutting included in this proposal as claimed by elevator local #9.
Fixture patching included for fire rating. No finishes included.

If the AHJ requires additional work not included in this proposal it will be completed on a change order basis.
If additional lobby lighting required by AHJ, it will be completed by others, unless otherwise noted in this proposal.
No EM power provisions included.
This proposal is based on new horse power being no greater than existing.
This proposal does not include testing and/or the removal of Lead/asbestos or any other hazardous materials.
If RMS rating on new elevator equipment is undersized for existing circuit(s), any additional work required will be handled on a change order basis.
All work to be performed during regular working hours (7 a.m. to 3:30 p.m.).
Offer expires 30 days from bid proposal date.

Alternates:

#1: To provide for battery lowering **ADD:** **INCLUDED**

HAMLINE CONSTRUCTION, INC.
1901 Oakcrest Ave. W. Ste.10 Roseville MN 55113
Phone: (651) 646-2935 Fax: (651) 646-6806

6/11/2025

To: Kevin Bardwell - KONE

Attachment C

RE: M.P.S. Wilder School Elevator C MOD - Simplex Hydro / 4 Stops
3345 Chicago Ave.
Minneapolis, MN

Kevin,

Thank you for the opportunity to bid this project for you. After reviewing the jobsite, we propose to provide all permits, labor, tools, materials, equipment, and supervision to complete the "related work" for the elevator modernization project.
The work we will perform is listed below.

Machine Room

Remove/replace damaged ceiling tile from around elevator equipment and dispose of off site.
New machine room door slab and transom panel to be removed and replaced with new labeled by others prior to completion of elevator modernization.
Provide and install required elevator equipment room signage to meet code.
Machine room HVAC existing and appears operational as is. No changes expected or included.
Patch machine room walls and ceiling as required to meet code.
Pipe and wire new controller from existing disconnect with true earth ground. ***If battery lowering required, see alternate #1.***
Elevator contractor responsible for proper sizing of the RSM symmetrical amperes rating of new elevator controller.
Provide necessary lighting, switch and GFI's in machine room.
Provide phone pipe to controller. Dedicated phone line to machine room by others.
Wire car lights.
Provide necessary fire alarm equipment for automatic recall and connect to new elevator controller.

Hoist way/Pit

Patch holes or voids in hoist way walls/ceiling created by new elevator equipment.
No provisions for HW venting expected or included.
Provide and install GFCI outlet in pit.
Provide and install hoist way lighting in pit to achieve 10 FC at pit floor.
Provide switch for lighting.
No water remediation work included in this proposal. If work is required it will be handled via change order.
Car will need to be spotted by elevator contractor for pit work at no cost to Hamline Construction.

Lobbies

Provide necessary fire alarm equipment for automatic recall and connect to existing FACP.
Programming and testing for fire service included.
Standard color, surface mount wire mold if required.
This FA plan is subject to the approval by the Fire Marshall.
No fixture cutting included in this proposal as claimed by elevator local #9.
Fixture patching included for fire rating. No finishes included.

If the AHJ requires additional work not included in this proposal it will be completed on a change order basis.
If additional lobby lighting required by AHJ, it will be completed by others, unless otherwise noted in this proposal.
No EM power provisions included.
This proposal is based on new horse power being no greater than existing.
This proposal does not include testing and/or the removal of Lead/asbestos or any other hazardous materials.
If RMS rating on new elevator equipment is undersized for existing circuit(s), any additional work required will be handled on a change order basis.
All work to be performed during regular working hours (7 a.m. to 3:30 p.m.).
Offer expires 30 days from bid proposal date.

Alternates:

#1: To provide for battery lowering **ADD:** **INCLUDED**

KONE

RIDER NO. 1
Contract for Goods/Supplies Materials and/or Labor/Installation

The parties hereby agree to be bound to the terms contained in the Contract for Goods/Supplies/Materials and/or Labor/Installation between KONE Inc. ("Contractor") and Special School District No. 1 ("District") (the "Contract"), together with those terms contained in this Rider. Provided, however, that notwithstanding any terms contained in the Contract to the contrary, in the event of conflict between terms contained in the Contract and terms contained in this Rider No. 1, the terms in this Rider shall supersede and prevail.

1. Article 2.1: In the second line, add "KONE's proposal" after "Exhibit A."

2. Article 7.1: Delete the last sentence "Either Party…upon such notice."

3. Article 31 Insurance
   Item a: In the fourth line, delete "not less than." Delete the second sentence in its entirety (All such certificates…as additional insured.). At the end of this Item a, add "In addition, Contractor shall provide an Owners and Contractors Protective Liability (OCPL) policy with limits of $2,000,000."
   Item d: In the first line, add "and OCPL" after "all such certificates."
   Item e: In the first line, delete "minimum." In the second line, delete "not less than."
   Item f: In the second line, delete "minimum."
   Item g: In the third line, delete "minimum." Delete the last sentence in its entirety (The Certificate shall name…General Liability Insurance.).
   Item h: In the second line, delete "minimum."
   Item i: Delete the first sentence in its entirety (Company/Client…endorsement thereto.). In the second sentence, delete "and endorsements" and replace with "certificates as well as the OCPL."

4. Article 33(a): In the first sentence, delete "the District" and replace with "either party." In the second sentence, delete "District" and replace with "Each party."

5. Article 44(b): In the sixth line, delete "year(s)" and enter "90 days."

6. Exhibit A: Scope of Work: Add "KONE's proposal to be attached and included as a referenced contract document."

7. Exhibit A
   Page 3 of 3, Sixth to Last Paragraph: Delete in its entirety (It is agreed and understood…Purchaser might now or hereafter have against KONE Inc.).
   Page 3 of 3, Second to Last Sentence: Delete in its entirety (The terms and conditions…

Page 3 of 3, Last Sentence (with regard to venue): Delete "county of Rock Island, IL" and replace with "Minneapolis, Minnesota."

This rider is for the above-referenced Project only and shall not be construed to be a course of dealing on future projects.

ACCEPTED:

SPECIAL SCHOOL DISTRICT NO. 1

BY: Ibrahima Diop

TITLE: Senior Officer of Finance & Operations

DATE: 11/7/2023

KONE INC.

BY:

TITLE: Senior Vice President

DATE: November 15, 2022

KONE INC. CONTRACT #Various locat

MINNEAPOLIS PUBLIC SCHOOLS
Urban Education. Global Citizens.

CONTRACT FOR SERVICES – $25,000 above

This Contract is entered into between Special School District No. 1, "District", a special school district created and existing under the laws of Minnesota, and Learning Disabilities Association "Contractor" (collectively "parties") to provide Title I insturctional services to eligible students at DeLaSalle High School, Our Lady of Peace, Trinity, St. Helena, and Title I and III instructional services to Risen Christ, Pope John Paul II

TERM OF CONTRACT

1.1 This Contract is effective on 8/11/2025 or the date of the last signature of the parties, whichever is later, and shall remain in effect until 6/30/2026, or until all obligations set forth in this Contract have been satisfactorily fulfilled, or the Contract has been terminated, whichever occurs first. Contractor shall have a continuing obligation, after said Contract period, to comply with any provision of this Contract intended for District's protection or benefit, or that that by its sense and context, is intended to survive the completion, expiration or termination of this Contract.

1.2 Contractor understands that NO WORK SHOULD BEGIN UNDER THIS CONTRACT until all required signatures on this Contract have been obtained and the Contract has been authorized and/or approved by the District's Board. Any work performed by Contractor prior to such time shall be considered as having been performed at Contractor's OWN RISK and as a volunteer.

2 SCOPE OF WORK

2.1 Contractor shall perform all of the services set forth herein and any exhibits attached hereto as **Exhibit A** ("Scope of Work"). Contractor understands that time is of the essence in this Contract and agrees to meet all milestones indicated in this section, in the Contract herein and any exhibits attached hereto.

3 CONSIDERATION AND TERMS OF PAYMENT

The consideration for all services (and goods if any) performed or supplied by Contractor under this Contract shall be paid by District as described below.

3.1 ***Total Obligation***

District's total obligation to Contractor under this Contract, including compensation for goods, services, and reimbursable expenses shall not exceed $1,057,500. Contractor shall not receive any additional reimbursement for materials or subsistence expenses incurred in the performance of this Contract.

3.2 ***Frequency of Invoicing and Terms of Payment***

Subject to the conditions herein, payment shall be made by District within thirty (30) days upon receipt of Contractor's invoice for goods delivered or services rendered pursuant to this Contract. The Contractor's standard invoice shall be submitted after satisfactory completion of services on a monthly basis. District has no obligation to pay for services that are not satisfactorily performed or performed in violation of federal, state or local law, ordinance, rule or regulation. In the case of a dispute about satisfactory performance of services, the parties agree to work in good faith to resolve any disputes. If either party does not dispute an invoice in writing within 180 days of receipt of the invoice, no action challenging the invoice may be taken.

As applicable, for all agreed upon work performed by Contractor or Contractor's personnel in the provision of goods and/or services stipulated herein, District shall pay Contractor at the hourly or per diem rates as set forth in the applicable **Exhibit B**. Payment shall be made to Contractor based on the hours recorded provided such hours are in accordance with the terms of this Contract. Notwithstanding anything to the contrary, and without limitation, District has not promised or guaranteed any minimum amount of work, and Contractor understands and acknowledges same. District has no obligation to pay for overtime or holiday work, nor will it pay premiums for overtime and holidays.

3.3 ***Taxes.***

District is exempt from paying Minnesota sales and use taxes on certain purchases, as provided in Minnesota Statute, Section 297A.70. Contractor shall not charge District for such sales and use taxes. Alternatively, Contractor shall be responsible for the payment of any and all sales taxes to the Minnesota Department of Revenue relating to the following taxable items sold pursuant to this Contract; construction materials, leasing of motor vehicles, food and lodging, [See Minnesota Statute 297A.70]. Contractor shall promptly reimburse District for any and all such sales and use taxes paid by District to any governmental authority on behalf of Contractor including penalties and interest with respect thereto, and including any and all expenses (including attorneys' fees) or damages that result from a failure by Contractor to properly remit or reimburse District for any and all such sales and use taxes provided above.

District may be obligated by state and federal law to withhold state and federal taxes from the consideration stated herein. These taxes may consist of, but are not limited to, the Minnesota state entertainer tax, Minnesota state nonresident withholding tax, federal withholding on payments to foreign nonresident aliens, and federal backup withholding.

3.4 ***Fund Availability; Federal Funds Contingency.***

Financial obligations of District payable after the current fiscal year are contingent upon funds for that purpose being appropriated, budgeted and otherwise made available. If this

Contract is funded in whole or in part with federal funds, District's payment obligations are subject to and contingent upon the continuing availability of federal funds for the purposes hereof.

4 GENERAL TERMS AND CONDITIONS

4.1 The terms and conditions contained in this Contract shall govern and shall take precedence over any different or additional terms and conditions which Contractor may have included in any documents attached to or accompanying this Contract. Any handwritten changes on the face of this document shall be ignored and have no legal effect unless initialed by all parties. If this Agreement was made pursuant to a Request for Proposal (RFP) or Request for Information (RFI), the following order of precedence shall apply: (1) this Contract and its Exhibits, (2) District's RFP or RFI, and (3) Contractor's Response to District's RFP or RFI.

5 AFFIRMATIVE ACTION, EQUAL EMPLOYMENT OPPORTUNITY

5.1 The District is committed to the policy that all persons shall have equal access to its programs, facilities, and employment without regard to race, color, creed, religion, sex, national origin, age, marital status, disability, public assistance status, veteran status, or sexual orientation and is committed to transacting business only with firms who follow these practices. Contractor must apply every good faith effort to ensure implementation of this policy in their practices of employment, upgrade, demotion or transfer, recruitment, or recruitment advertising, layoff or termination, rates of pay or other forms of compensation, and selection for training, including apprenticeship. As applicable, Contractor shall also develop and have on file for each of its establishments, written Affirmative Action Plans, as may be required by the rules and regulations of the Secretary of Labor. If applicable, Contractor certifies that it has received a certificate of compliance from the Minnesota Commissioner of Human Rights for its affirmative action plan. By accepting this Contract, Contractor certifies that it complies with all applicable federal and state laws as well as District policies related to non-discrimination, equal employment opportunity, and affirmative action.

6 BACKGROUND CHECKS

6.1 Contractor shall screen Contractor and all paid and volunteer employees and agents, including interviews, reference checks, credit history (if handling district funds), driving history and insurance coverage (if transporting district staff, students or families). And, Contractor shall conduct criminal background checks in accordance with state and federal law and District policy for Contractor and all paid and volunteer employees and agents who will have direct contact with children under this Contract. Background checks will be done prior to any contact with children, and shall be done in accordance with applicable state and federal laws, including but not limited to Minn. Stat. Sections 299C.61-.64; Minn. Stat. Section 123B.03; 42 U.S.C.Section 5119a and 42 U.S.C. Section 14501-05.

6.2 Contractor is responsible for ensuring that all paid and volunteer employees and agents who will be in contact with District staff and students are appropriate persons to conduct such work.

7 DATA PRIVACY

7.1 Contractor agrees that any information it creates, collects, receives, stores, uses, or disseminates during the course of its performance, which concerns the personal, financial, or other affairs of the District, its Board, officers, employees or students shall be kept confidential and in conformance with all state and federal laws relating to data privacy, including, without limitation, the Minnesota Government Data Practices Act, Minnesota Statute, Chapter 13. Contractor must comply with any applicable requirements as if it were a governmental entity. The remedies in Minn. Stat. § 13.08 apply to the Contractor. The Contractor will report immediately to the District any requests from third parties for information related to this Contract. The District will respond to such data requests. All subcontracts, if allowed, shall contain the same or similar data practices compliance requirements.

7.2 Contractors that provide school-issued devices for student use and directly or indirectly create, receive, or maintain educational data incidental to performing their duties under this Contract shall also sign **Exhibit C** ("Student Data Privacy"). "School-issued devices," as used herein, refers to hardware or software that is provided to an individual student for that student's dedicated personal use, and includes devices issued through a one-to-one program.

8 OWNERSHIP OF MATERIAL

8.1 The Contractor expressly waives to the District any claim to copyright pertaining to all new materials, publications, and documents produced as a result of this Contract and agrees that the District shall have exclusive right to and responsibility for their distribution, publication, copyrighting (when applicable) and all other matters relating to dissemination of the materials. Contractor shall not use, willingly allow or cause to have such materials used for any purpose other than performance of Contractor's obligations under this Contract without prior written consent of the District.

9 USE OF DISTRICT NAME OR LOGO

9.1 Contractor agrees not to use the name, logo, or any other marks (including, but not limited to, colors and music) owned by or associated with the District or the name of any representative of the District in any sales promotion work or advertising, or any form of publicity, without the written permission of the District.

10 INDEPENDENT CONTRACTOR

10.1 Contractor shall perform its duties hereunder as an independent contractor and not as an employee of the District. Neither Contractor nor any agent or employee of Contractor shall be or shall be deemed to be an agent or employee of the District. Contractor shall pay when due all required employment taxes and income tax withholding, including all federal and state income tax on any monies paid pursuant to this Contract. Contractor acknowledges that Contractor and its employees are not entitled to tax withholding,

worker's compensation, unemployment compensation, or any employee benefits, statutory or otherwise. Contractor shall have no authorization, express or implied, to bind District to any agreements, liability, or understanding except as expressly set forth herein. Contractor shall be solely responsible for the acts of Contractor, its employees and agents.

10.2 Contractor shall hold District completely harmless from and against any such contributions, premiums and taxes described above and from all claims and liability pertaining to those or any other item for which Contractor is responsible under this Contract, and from all attorney's fees and other costs incurred by District in contesting or defending against any responsibility therefore which is asserted against District.

11 WORKER HEALTH, SAFETY AND TRAINING

11.1 Contractor shall be solely responsible for the health and safety of its employees and/or self in connection with the work performed under this Contract. Contractor shall make arrangements to ensure the health and safety of all subagents and other persons who may perform work in connection to this Contract. Contractor shall ensure all personnel, subagents and/or self are properly trained and supervised and, when applicable, duly licensed or certified appropriate to the tasks performed under this Contract. Contractor shall comply with federal, state and local occupational safety and health standards, regulations, and rules promulgated pursuant to the Occupational Health and Safety Act that are applicable to the work performed by Contractor. Contractor shall develop and implement an emergency plan and procedures to follow in emergencies.

12 BUREAU OF CITIZENSHIP & IMMIGRATION SERVICES REQUIREMENTS

12.1 Contractor shall comply with all applicable requirements of the BCIS relating to employment including but not limited to confirming nationality for all employees and complying with requirements for employing aliens if appropriate.

13 INSURANCE

13.1 At all times during its performance under this Contract, Contractor shall obtain and keep in force comprehensive general liability insurance, including coverage for death, bodily or personal injury, property damage, liability and automobile coverages, with limits of not less than $1,500,000 each claim and $1,500,000 each occurrence covering claims that arise out of its acts and operations in providing services to the District or at limits established for a municipal corporation by Minnesota Statute Section 466.04. All such certificates evidencing such insurance shall name District as additional insured. Contractor may meet the limits above $1,000,000 per occurrence through umbrella or excess coverage.

13.2 Contractor represents that it has worker's compensation insurance to the extent required by law and agrees to furnish proof of such insurance for worker's compensation and the liability insurance, upon request. Contractor also represents that it has professional liability insurance with limits of not less than $1,500,000 each claim and $1,500,000 each occurrence covering claims that arise out of its acts and operations in providing services to the District, but shall not name the District as an additional insured to the coverage.

13.3 Contractor or its members shall also maintain property insurance coverage for the facility in which the program is located if it is not in a district building. Contractor and its members shall obtain and maintain insurance covering claims for the loss of or damage to its personal property that may be caused by students attending its programs.

13.4 Contractor shall provide all such certificates to District. Contractor shall not cancel or revise any insurance coverage required by this section during the term of this Contract and shall require its insurer to mail the District a notice if the coverage is cancelled or revised.

14 INDEMNIFICATION

14.1 Contractor agrees to release, defend, indemnify, and hold harmless District, its board, officers, students, employees, and agents from all liability, injuries, claims, damages (including claims of bodily injury, property damage, or negligence), or loss, including costs, expenses, and attorneys' fees, which arise in connection with, in relation to, or as a result of Contractor's negligent acts or omissions or in connection with Contractor's breach of warranties. The foregoing agreement to release, defend, indemnify and hold harmless shall not apply to the extent such liability, injuries, claims, damages, or loss was caused by the intentional, willful, or wanton acts of District. Contractor shall not settle or compromise any claim in which the District has been named a party and for which Contractor must indemnify the District without a signed agreement approved by the District.

15 LIMITATION ON LIABILTY

15.1 In no event shall the District be liable for any indirect, consequential, incidental, lost profits or like expectancy damages arising out of the Contract. District's maximum obligation under this Contract shall not exceed the amount set forth herein.

16 CONFLICT OF INTEREST/CODE OF ETHICS

16.1 Contractor agrees that it will not represent any other party or client which may create a conflict of interest in its representation with the District. Contractor agrees to be bound by the District's Code of Ethics. In particular, Contractor: (i) certifies that it has not paid kickbacks directly or indirectly to any District employee for the purpose of obtaining this or any other District Contract; (ii) agrees to cooperate fully with any investigation involving a possible violation; and (iii) agrees to report any suspected violations to the District. Contractor certifies that it has provided no fees, gifts, gratuities, compensation, or anything of value in violation any applicable laws or District policies.

17 COMPLIANCE WITH LAWS AND DEBARMENT

17.1 Contractor certifies that all goods or services furnished under this Contract shall comply with all applicable federal, state, and local laws and regulations, as well as District policies and procedures, regardless of whether such laws and regulations are specifically set forth in this Contract. Contractor represents that it is not currently debarred or suspended by any federal agency from doing business with the federal or state government.

Contractor shall notify District if it becomes debarred or suspended during the term of this Contract. District may immediately terminate this Contract in the event of such termination or suspension and Contractor shall be responsible for any costs incurred by District in connection therewith.

18 TERMINATION

18.1 The District and/or Contractor may terminate this Contract at any time without cause, upon thirty (30) days written notice to the other Party. In the event of such termination, Contractor shall be entitled to payment, calculated on a pro rata or other equitable basis, determined by District in its sole discretion, for work or services satisfactorily performed. In no event shall Contractor be paid for work performed or costs incurred after termination, or for costs incurred by suppliers or subcontractors which reasonably could have been avoided.

18.2 District may terminate this Contract in whole or in part for cause upon seven (7) days written notice if Contractor fails to comply with any material term or condition of this Contract, becomes insolvent or files for bankruptcy protection, or fails to comply in a material way with the requirements of this Contract. Late delivery of goods or services, or delivery of goods or services that are defective or do not conform to the Contract shall, without limitation, be causes allowing District to terminate for cause. If a determination is made that District improperly terminated this Contract for Cause, then such termination shall be deemed to have been for without cause.

18.3 Notwithstanding the above, Contractor shall not be relieved of liability to the District for damages sustained by the District as a result of any breach of this Contract by the contactor. The District, may, in such event, withhold payments due to the Contractor for the purpose of set-off until such time as the exact amount of damages due to the District is determined. The rights or remedies provided here shall not limit the District, in case of any default, error or omissions, by the Contractor, from asserting any other right or remedy allowed by law. Nothing in this Contract shall be construed as a waiver of any right, remedy, liability limit or immunity of the District under law.

19 RETURN OF DATA

19.1 Within fifteen (15) days of the completion or earlier termination of this Contract, or upon earlier request of the District, Contractor shall return all documents, data and other information provided by the District to Contractor, or Contractor's employees or agents in connection with this Contract. Additionally, Contractor, upon the request of the District, shall destroy all copies of such District provided data, documents, or information in Contractor's possession or control, and provide District with proof of such destruction.

20 RECORDS MANAGEMENT AND MAINTENANCE

20.1 District shall have the right to inspect and copy such books, records, and documents (in whatever medium they exist) as well as all accounting procedures and practices of Contractor, its agents, and subcontractors to verify Contractor's performance and all expenses submitted pursuant to the terms of this Contract. Contractor shall make such items

available for inspection during normal business hours at Contractor's place of business. Such records may be subject to copy, review and/or audit by District, State Auditor and/or the Comptroller General of the United States, or a duly authorized representative, if federal funds are used for any work under this Contract. All such items shall be retained by Contractor during the term of this Contract and for a period of six (6) years after the delivery of the goods and/or services. Any items relating to a claim arising out of the performance of this Contract shall be retained by Contractor, its agents and subcontractors, if any, until the claim has been resolved.

21 NOTICES/ADMINISTRATION

Except as otherwise provided in this Contract, all notices, requests and other communications that a party is required or elects to deliver shall be in writing and shall be delivered personally, or by facsimile or electronic mail (provided such delivery is confirmed), or by a recognized overnight courier service or by United States mail, first-class, certified or registered, postage prepaid, return receipt requested, to the other parties at the address set forth below or to such other address as such party may designate by notice given pursuant to this section.

Special School District No. 1

Division: Department of Academics
Attn: Melissa Sonnek, Senior Academic Officer
1250 W Broadway
Minneapolis, MN 55411
Email: melissa.sonnek@mpls.k12.mn.us

CONTRACTOR

Learning Disabilities Association; Martha Moriarty
Phone: 952-582-6001
Address: 5101 Olson Memorial Highway, Suite 6000, Minneapolis, MN 55422
Email: mm@ldaminnesota.org

ACKNOWLEDGMENT

21.1 In signing, Contractor certifies under penalties of perjury (see Section 6109 of the IRS Code for further penalties) that: (1) the taxpayer ID number (TIN) provided to District is correct; (2) it is not subject to back up withholding because (a) it is exempt from such withholding, (b) it has not been notified by the IRS that it is subject to backup withholding as a failure to report all interest or dividends, or (c) the IRS has notified it that it is no longer subject to backup withholding; (3) it is a U.S. person (including a U.S. resident alien); and (4) it has full authority to execute this Contract and perform its obligation under this

Contract. Contractor must cross out and initial item (2) and notify District in writing, if Contractor has been notified by the IRS that it is currently subject to backup withholding because of under reporting interest or dividends on its tax return. Contractor must cross out item (3) above if it is not a U.S person for tax purposes or U.S. resident alien.

21.2 Notwithstanding this certification, Contractor hereby acknowledges that District has the right to withhold amounts for federal backup withholding if such withholding is required by written notice from the Internal Revenue Service issued subsequent to the date this Contract is executed.

22 NON-WAIVER

22.1 No waiver by any party of any default or nonperformance shall be deemed a waiver of any subsequent default or nonperformance.

23 ASSIGNMENT

23.1 Contractor may not assign any obligations of this Contract without the prior written consent of District. In the event of any assignment, Contractor shall remain responsible for its performance and that of any assignee under this Contract. This Contract shall be binding upon Contractor, and its successors and assigns, if any. Any assignment attempted to be made in violation of this Contract shall be void. Notwithstanding any notice of assignment, District's tender of payment to Contractor named herein, or to any person reasonably believed by District to be entitled to payment, shall satisfy District's obligation to pay, and in no event shall District be obligated to pay twice or be liable for any damages due to failure to pay the correct party.

24 CHOICE OF LAW, FORUM SELECTION, ENTIRE CONTRACT AND AMENDMENT

24.1 This Contract shall be construed under Minnesota law (without regard for choice of law considerations). Any action arising out of this Contract shall be heard by a state court in Minnesota. For this purpose, Contractor specifically consents to jurisdiction in Minnesota. This Contract constitutes the entire Contract and understanding of the parties and replaces any prior or contemporaneous agreement, whether written or oral. Any amendments to this Contract shall be in writing and executed by same parties who executed the original Contract, or their successors in office.

25 WARRANTY

25.1 Contractor expressly warrants and guarantees that the services performed under this Contract will be of the highest professional standards and quality. Contractor further represents that all services and goods (if any and as applicable) provided under this Contract: (i) are free from defects in material and workmanship; (ii) are of the quality, size and dimensions ordered; (iii) are fit for the particular needs and purposes of District as may be communicated to Contractor; (iv) comply with the highest warranties and

representations expressed by Contractor orally or in any written document provided to or in the possession of District; (v) comply with all applicable laws, codes and regulations (including any published by any national or statewide association or groups); and (vi) are not restricted in any way by patents, copyrights, trade secrets, or any other rights of third parties. If any of the foregoing warranties are breached, Contractor agrees to correct all defects and nonconformities at Contractor's sole expense, to be liable for all direct damages suffered District and any other persons, and to defend, indemnify, and hold harmless District and its Board, officers, students, employees, and agents from any claim asserted by any person resulting in whole or in part from such breach. The foregoing warranties and guarantees shall not be deemed waived by reason of the acceptance of the goods or services or payment by District.

26 SEVERABILITY

26.1 If any provision of this Contract shall be invalid or unenforceable with respect to any party, the remainder of the Contract, or the application of such provision to persons other than those as to which it is held invalid or unenforceable, shall not be affected and each provision of the remainder of the Contract shall be valid and be enforceable to the fullest extent permitted by law.

27 SURVIVABILITY

27.1 The terms, provisions, representations, and warranties contained in this Contract that by their sense and context are intended to survive the performance thereof by any of the parties hereunder shall so survive the completion of performance and termination of this Contract, including the making of any and all payments hereunder.

[The remainder of this page intentionally left blank.]

SPECIAL SCHOOL DISTRICT NO. 1

Signature: _____

Name: Melissa Sonnek

(Printed)

Title: Senior Academic Officer

Date: _____

CONTRACTOR NAME

Signature:

Name: Martha Moriarty
(Printed)

Title: Executive Director

Date: __7/29/2025_____

Exhibit A:

Deliverables:

To provide Title I and III instructional services to Title eligible students in the nonpublic schools for the purpose of accelerating reading, math, and English language proficiency for participating students. Services are provided to Title I eligible students attending nonpublic schools grades K-12 and designed to help students achieve grade level proficiency, based on standardized assessments, in the areas of reading, math, and English proficiency.

Service Outcome:

A. Community Partner. PROVIDER shall apply and become certified as a Minneapolis Public Schools Community Partner prior to providing any services under this contract and provide evidence of certification.

B. Instructional Services. PROVIDER shall provide educational services to students which services are reasonably calculated to help students achieve, as a minimum goal, one year's growth as determined by the standardized test that the nonpublic school uses. DISTRICT expects PROVIDER to provide accelerated instruction that assists students in achieving a gain greater than one year's expected growth.

C. Tutor Absences. PROVIDER shall make a good faith effort to provide a substitute teacher/tutor for any absence by the originally scheduled teacher/tutor only for any absence over three days, or as agreed upon by DISTRICT and/or nonpublic school officials.

D. Family Communication. PROVIDER shall ensure families are notified regarding their child's eligibility for service and provided information regarding their child's progress including, but not limited to the following:

1. PROVIDER shall notify families of their child's Title I eligibility in the form of a MPS Title I Parent Notification Letter within 4 weeks of start of service

2. Families of students who are identified as eligible for and provided Title I services within 4 weeks of start of service will be notified via letter by PROVIDER no more than two weeks after PROVIDER has received notice of the student's Title I eligibility.

3. PROVIDER will hold an annual MPS Title I Parent/Family Information Meeting with parents of Title I students within 6 weeks of start of service.

4. PROVIDER will give written progress reports and results of any testing it administered to that student at quarterly intervals to the student's parent/guardian at a minimum of four (4) times per year.

5. PROVIDER shall attend nonpublic school conferences and other scheduled school/family events whenever practicable. These services shall be billed as instructional services.

6. PROVIDER will send letters of invitation, coordinate outreach, and contact families via phone, meeting or home visit as appropriate to notify eligible families at each of the nonpublic schools listed in Attachment B of their child's eligibility for MPS Title I programs.

7. Provider will work with nonpublic administrators and DISTRICT to coordinate and plan the scope of services for Title I programs.

E. Cooperation. PROVIDER shall cooperate with DISTRICT, nonpublic officials, and each student's parent/guardian to develop an instructional program for the student. In cases where the instructional program has not been clearly defined, the PROVIDER will work with DISTRICT, in consultation with nonpublic school administrators, to develop a specific program at the nonpublic site within the parameters of the needs of the eligible students and the budget allocated at that site.

F. Identification of Students. PROVIDER shall provide services to all students who have been determined eligible and placed by DISTRICT with PROVIDER. For purposes of this Contract, a student will be deemed active once the student has been determined eligible for services by DISTRICT in collaboration with nonpublic officials.

G. Site Access. PROVIDER shall allow DISTRICT representatives and the student's parents or guardians' reasonable access to the site where PROVIDER provides educational services.

H. Equipment. All equipment purchased with Title I funds are the property of the DISTRICT, not the PROVIDER.

I. Neutrality. Classroom space, instruction, and materials and supplies are to be secular, neutral, and non-ideological.

J. Tutor Certification. Title I tutors are to be qualified in the content area and grade level for which they are tutoring students.

K. Compliance. PROVIDER will comply with all applicable state and federal laws including Title I statutory and regulatory requirements.

L. Instruction. PROVIDER shall provide both Title I instructional services and academic counseling to eligible students which are secular in nature. Subjects to be covered shall include reading and math proficiency. PROVIDER will ensure instructional group sizes are at appropriate levels to ensure student learning is accelerated and reasonably calculated to help students achieve, as a minimum goal, one year's growth as determined by the standardized tests that the nonpublic school uses.

M. Eligible Student. DISTRICT shall determine each student's eligibility in consultation with the nonpublic school administrators according to the use of multiple, educationally related objective selection criteria.

N. Reports and Documentation. PROVIDER shall provide DISTRICT with the following reports:

1. PROVIDER shall submit to the DISTRICT appropriate documentation of MPS Title I Parent/Family meetings such as MPS Title I flyers, sign-in sheets, and parent/student surveys upon request.
2. PROVIDER shall submit to the DISTRICT copies of written progress reports and

results of any testing it administered to students upon request.

3. Beginning September 1, 2024, PROVIDER shall submit its invoices by the 15th of each month following services to DISTRICT in the previous month as described in Exhibit A of this contract, including daily attendance records.

4. PROVIDER shall maintain proper and current documentation, including but not limited to: annual background checks; a list of approved tutors, employees, and/or agents providing services to students; schedules for services provided to each nonpublic school site, daily records of student services rendered including the name and address of student; the name of the PROVIDER'S tutor, employee, and/or agents who rendered the service; and the amount of time of such service.

Method of Evaluation:

A. Evaluation. PROVIDER is responsible for evaluating the effectiveness of the Title I Programs. This includes but is not limited to the use of MPS provided benchmark assessments to monitor student progress in reading and math.

B. Site Review. DISTRICT may conduct an on-site review and/or instructional observations of PROVIDER. On-site reviews may be announced or unannounced. DISTRICT may request monthly meetings with PROVIDER, in person or by telephone, on services provided by PROVIDER. PROVIDER shall cooperate with all such reviews and requests.

C. Quality of Services and Contract Renewal. In contemplating renewal of this contract in successive years, DISTRICT shall analyze the number of eligible students who achieve greater than one year's growth, with the target of grade level proficiency.

Fees:

DISTRICT and PROVIDER have agreed that the PROVIDER's rate for a 1.0 full time equivalent (FTE) for Title I instructional services and Title III services is $100,800 which equals an hourly rate of $70.00. It is understood that a 1.0 FTE is equal to 40 hours per week for 36 weeks which includes but is not limited to instructional services, instructional preparation, consultation and coordination of Title services, and tutor professional development.

A. Administrative Costs: In all cases described in Exhibit A, the DISTRICT shall pay PROVIDER administrative costs in an amount not exceeding 10% of the total for Title I instructional services.

B. Family Involvement Costs. DISTRICT shall pay PROVIDER $150.00 per hour for services related to family involvement and family involvement activities. The provision of services related to family involvement is subject to the expectations set forth in Exhibit A.

C. Invoices. PROVIDER shall submit an invoice on its organizational letterhead for each month of service. From August 15, 2025 to July 1, 2026 PROVIDER shall submit invoices by the 15th of the month following the previous month of service for which it is billing DISTRICT based on the hourly rates listed above and listed in Exhibit B. Invoices must delineate services provided and fees billed for instructional services, family involvement services, professional development services, and administration services for each nonpublic school. PROVIDER shall submit its final invoice for fiscal year 2025-26 so that it is received by DISTRICT no later than July 9, 2026. PROVIDER understands that DISTRICT will make no payment on any invoice for the 2025-26 fiscal year if it receives after invoices July 15, 2026. DISTRICT reserves the right to request additional information from PROVIDER.

Invoices and related attached attendance sheets must include the following information:

1. Names of the school(s) where the service was provided;
2. Name of student(s) served;
3. Date(s) of service;
4. A detailed summary of the services provided;
5. Number of students served per week;
6. Number of minutes of service per student per session;
7. Subject area of service provided to student (e.g., math, reading, etc.);
8. Monthly expenses per school category (Instructional Services, Professional Development, and/or Administration);
9. Total expenditures for each school for the year.

D. Payment. DISTRICT shall pay PROVIDER within thirty (30) days of receipt of each complete invoice submitted in compliance with this Contract. DISTRICT does not pay in advance for services.

E. Allowable Costs: For the purposes of this Contract, costs are defined by the DISTRICT as:

1. Instructional: PROVIDER costs for teacher and instructional aide salaries, including fringe benefits; instructional materials, including items such as books, computers and software for student use, workbooks, and supplies.

2. Administrative: PROVIDER costs incurred to administer the program, including but not limited to: salaries and fringe benefits of the Director, computer assistants, area supervisors, and support staff; office rent and utilities; office equipment and supplies; postage and mailings; telephone; travel; special capital expenses; professional development for Title I teachers and supervisors who are employees of the PROVIDER; and the PROVIDER'S fee.

3. Professional Development: PROVIDER costs incurred to provide professional development activities to the private school teachers of active students.

F. Site and Service Limits. The sites to be serviced by PROVIDER are listed in Exhibit B and incorporated herein. DISTRICT shall not pay an amount greater than what is listed in Exhibit B per school and shall not pay an amount greater than what is delineated by each particular budget line for services at each listed school.

[The remainder of this page intentionally left blank.]

EXHIBIT B: PAYMENT TERMS

Site & Service Limits (LDA 2025-2026)

School	Services to be Provided	Number of Title I Instructional Hours	Title Funding	Estimated # of Family Inv. Hours	Title I Family Inv. Total	Total
Ascension	Academic Services: Title I	2,886	$202,016	3	$450	$202,466
Ascension REA	10% Admin		$20,244	0	0	$20,244
Ascension Total						**$222,690**
DeLaSalle	Academic Services: Title I	2,593	$181,518	2	$300	$181,818
DLS REA	10% Admin		$18,182	0	0	$18,182
DeLaSalle Total						**$200,000**
Our Lady of Peace	Academic Services: Title I	39.4	$2,759		$150	$2,909
Our Lady of Peace REA	10% Admin		$291	0	0	$291
Our Lady of Peace Total						**$3,200**
Pope John Paul II	Academic Services: Title I	2,156	$150,950	3	$450	$151,400

	Title III Services	57	$4,000			$4,000
JPII REA	10% Admin		$15,540	0	0	$15,540
Pope John Paul II Total						**$170,940**
Risen Christ	Academic Services Title I	3,873	$271,117	3	$450	$271,567
	Title III Services	135	$9,433			$9,433
RC REA	10% Admin		$28,100	0	0	$28,100
Risen Christ Total						**$309,100**
St. Helena	Academic Services: Title I	1,162	$81,350	3	$450	$81,800
StH REA	10% Admin		$8,180	0	0	$8,180
St. Helena Total						**$89,980**
Trinity	Academic Services: Title I	1,050	$73,550	3	$450	$74,000
Trinity REA	10% Admin		$7,400	0	0	$7,400
Trinity Total						**$81,400**
Total			$1,054,890			**$1,057,500**
	Hourly Rate	$70.00		Family Inv. Rate	$150	

[The remainder of this page intentionally left blank.]

EXHIBIT C: STUDENT DATA PRIVACY

As used in this exhibit, the term "educational data" shall have the meaning ascribed to it under the Minnesota Government Data Practices Act ("MGDPA"), Minn. Stat. § 13.32 as amended.

1. Contractor acknowledges that all of the data created, collected, received, stored, used, maintained, or disseminated by Contractor in performing the services described in this Contract is subject to the requirements of the MGDPA, Minn. Stat. ch. 13, and Contractor must comply with those requirements as if it were a government entity. Contractor shall be subject to all civil remedies available under the MGDPA, Minn. Stat. § 13.08 as amended, for any violation of these obligations.

2. No educational data created, received, maintained, or disseminated by Contractor pursuant or incidental to this Contract shall become or be considered property of the Contractor. Any such educational data shall remain the property of the District.

3. If educational data maintained by Contractor pursuant or incidental to performance of this Contract are subject to a breach of security of the data, as that term is defined by the MGDPA, Minn. Stat. § 13.055 as amended, Contractor shall, upon discovering such breach, provide the District with all information necessary for the District to fulfill its obligations under the MGDPA.

4. Contractor shall not sell, share, or disseminate educational data, except as permitted under the MGDPA, Minn. Stat. § 13.32 as amended, or as part of a valid delegation or assignment of this Contract, if the terms of the Contract permit delegation or assignment. Any assignee or delegee must separately execute this Exhibit and is bound by the same terms.

5. Contractor shall not use educational data for any commercial purpose, including but not limited to marketing or advertising to a student or parent.

    a. The term "commercial purpose," does not include providing the specific services agreed upon in this Contract.

    b. Contractor may use deidentified aggregate information for the purpose of improving, maintaining, developing, supporting, or diagnosing the Contractor's site, service, or operation, as long as all direct and indirect identifiers have been removed from the data prior to use.

6. Contractor's employees, officers, agents, and sub-contractors, if applicable, shall only have access to educational data if authorized.

7. Contractor's employees, officers, agents, and sub-contractors, if applicable, shall only be authorized to access educational data if such access is necessary to fulfill their official duties in the performance of this Contract.

8. Unless renewal of the Contract is reasonably anticipated, Contractor shall destroy or return all educational data created, received, or maintained pursuant or incidental to the Contract within 90 days of the expiration of this Contract.

9. Contractor shall abide with all the requirements and restrictions of Minn. Stat. § 13.32, as amended, that pertain to or address technology providers. Contractor shall be considered a "technology provider" for purposes of Section 13.32.

BY SIGNING BELOW, CONTRACTOR ACKNOWLEDGES AND AGREES THAT IT UNDERSTANDS THE TERMS OF THIS EXHIBIT, THAT THESE TERMS ARE PART OF ITS CONTRACT WITH THE DISTRICT, AND THAT IT AGREES TO BE BOUND BY AND ABIDE BY THESE TERMS.

[CONTRACTOR NAME]

Signature	Martha Moriarty Name
Executive Director Title	July 29, 2025 Date

MINNEAPOLIS PUBLIC SCHOOLS

Capital Planning, Construction & Maintenance Department

Construction Contract Change Order Cover Sheet

		Request Date	7/16/2025
Project Name	Washburn High School Stadium Bleacher Repairs	Project Number	25WASH001
Contractor Name	Morcon Construction Company	Substantial Completion Date:	8/1/2025
Board Authorized Amount	$ 274,175.00	Board Authorized Date	3/11/2025
Original Contract Amount	$ 249,250.00	Contract Date:	3/11/2025
SRM #	4400002936		

Summary of Change Orders

Change Order #1	$	36,769.50	Handrail and seatboard additions and modifications
Change Order #2	$	11,217.94	Crack filling existing beams
Change Order #3	$	-	
Change Order #4	$	-	
Change Order #5	$	-	
Change Order #6	$	-	
		Total of Change Orders	$ 47,987.44

AMOUNT OF THIS CHANGE ORDER #	**2**	**$ 11,217.94**

Total Amount of Change Orders to Date	**$ 36,769.50**
REVISED CONTRACT AMOUNT	**$ 297,237.44**
Revised Date of Substantial Completion	8/1/2025
Date of Requested Board Action	8/5/2025

Reviewed By: _____ Date: 7/17/2025

District Master Planner

Reviewed by: _____ Date: 7/29/2025

Procurement

Approved By: _____ Date: _____

Senior Operations Officer

AIA® Document G701® – 2017

Change Order

PROJECT: *(Name and address)*
Washburn Bleacher Repairs
201 West 49th Street, Minneapolis, MN 55419

CONTRACT INFORMATION:
Contract For: General Construction
Date: March 11, 2025

CHANGE ORDER INFORMATION:
Change Order Number: 002
Date: 07/16/2025

OWNER: *(Name and address)*
Minneapolis Public Schools Special School District #1
1250 West Broadway Avenue,
Minneapolis MN 55411

ARCHITECT: *(Name and address)*
Buildings Consulting Group, Inc.

2855 Anthony Lane South Suite 201,
Minneapolis MN, 55418

CONTRACTOR: *(Name and address)*
Morcon Construction Co., Inc.

5151 Industrial Blvd NE, Fridley, MN 55421

THE CONTRACT IS CHANGED AS FOLLOWS:
(Insert a detailed description of the change and, if applicable, attach or reference specific exhibits. Also include agreed upon adjustments attributable to executed Construction Change Directives.)
Repair crack locations by grinding existing crack along its full length each side of the beam, grind to a depth of 1/2 the beam web and re-weld. Perform repairs on one side of beam, then repeat the same process on the opposing side of beam.

The original Contract Sum was	$	249,250.00
The net change by previously authorized Change Orders	$	36,769.50
The Contract Sum prior to this Change Order was	$	286,019.50
The Contract Sum will be increased by this Change Order in the amount of	$	11,217.94
The new Contract Sum including this Change Order will be	$	297,237.44

The Contract Time will be increased by Zero (0) days.
The new date of Substantial Completion will be NA

NOTE: This Change Order does not include adjustments to the Contract Sum or Guaranteed Maximum Price, or the Contract Time, that have been authorized by Construction Change Directive until the cost and time have been agreed upon by both the Owner and Contractor, in which case a Change Order is executed to supersede the Construction Change Directive.

NOT VALID UNTIL SIGNED BY THE ARCHITECT, CONTRACTOR AND OWNER.

ARCHITECT	CONTRACTOR	OWNER
Buildings Consulting Group, Inc.	Morcon Construction Co., Inc.	Minneapolis Public Schools Special School District #1
(Firm name)	*(Firm name)*	*(Firm name)*
Dan E. Poppler	Morcon Construction	
SIGNATURE	SIGNATURE	SIGNATURE
Dan Poppler, Principal Engineer	Mason Blees, Project Manager	
PRINTED NAME AND TITLE	PRINTED NAME AND TITLE	PRINTED NAME AND TITLE
07/16/2025	7/16/2025	
DATE	DATE	DATE

AIA Document G701 – 2017. Copyright © 1979, 1987, 2000 , 2001 and 2017. All rights reserved. "The American Institute of Architects," "American Institute of Architects," "AIA," the AIA Logo, and "AIA Contract Documents" are trademarks of The American Institute of Architects. This document was produced at 13:50:21 ET on 07/16/2025 under Order No.2114643520 which expires on 07/13/2026, is not for resale, is licensed for one-time use only, and may only be used in accordance with the AIA Contract Documents® Terms of Service. To report copyright violations, e-mail docinfo@aiacontracts.com.
User Notes: (3B9ADA3B)

MORCON CONSTRUCTION

5151 INDUSTRIAL BLVD. NE
FRIDLEY, MN 55421
Ph : 763-546-6066

Change Request

To: Diedra Geye
MINNEAPOLIS PUBLIC SCHOOLS
1250 West Broadway Avenue
Minneapolis, MN 55411
Ph: (612)413-5799

Number: 2
Date: 7/14/25
Job: MB-25-018 WASHBURN HS BLEACHER REPAIR

Description: Change Request No. 2 - Beam Crack Repairs

Source: RFI # 4

We are pleased to offer the following specifications and pricing to make the following changes:

Repair 15 cracks on the home side and 20 cracks on the visitor side following RFI 4 procedures

Work performed by subcontractors:

Description	Subcontractor			Price
(35) Beam Crack Repairs at $300.00 Each	NORTHLAND CUSTOM IRONWORKS			$10,500.00
			Subtotal:	$10,500.00
			Subtotal:	**$10,500.00**
	Morcon OH&P			$0.00
	Sub OH&P	$10,500.00	5.00%	$525.00
	Insurance and Bonds	$11,025.00	1.75%	$192.94
			Total:	**$11,217.94**

The schedule will be NA.

At this time we have not included any provisions for unforseen conditions, overtime premiums, schedule delays, out of sequence work, labor inefficiencies, etc., which may result as a consequence of this change. Should such conditions be encountered, we reserve the right to be reimbursed for associated costs. Please provide written confirmation if we are to proceed with this change.

Submitted by: Mason Blees (612)283-4221
MORCON CONSTRUCTION CO INC
mblees@morcon.com

Approved by: _____
Date: _____

Estimate

6/24/2025 Estimate # 2517
43528 Gladstone Ave. Harris, MN
Ph: 612-790-1306
Northlandironworks.com

To: Morcon Construction PROJECT NAME WashBurn Bleacher Repair

ATTN: Mason

Notes: RFI #4 Cracked Beams

Description: Grind out and weld each side of crack.

ESTIMATED BY:	ESTIMATED COST:
Nick Klepsa	$300 per location

FY25 Washburn High School Stadium Bleacher Repairs

Contract Sum: $249,250.00

Contractor: Morcon Construction Co., Inc.

Project Name and Number

Washburn High School
201 W 49th Street
Minneapolis, MN 55419
Minneapolis Public Schools Project Number 25WASH001
OP#25-2514

Description

Repairs to the bleachers at Washburn High School. The repairs to the bleachers structural beams will be performed to reduce deflections in the framing members of the bleachers.

Contract Documents

AIA Document A101-2017
AIA Document A101 Exhibit A-2017
Exhibit B – Project Charter
Exhibit C – Owner Insurance
Exhibit D – Project Schedule
AIA Document A201-2017

AIA® Document A101® – 2017

Standard Form of Agreement Between Owner and Contractor where the basis of payment is a Stipulated Sum

AGREEMENT made as of the eleventh day of March in the year 2025
(In words, indicate day, month and year.)

BETWEEN the Owner:
(Name, legal status, address and other information)

Minneapolis Public Schools Special School District #1
1250 West Broadway Avenue
Minneapolis, MN 55411

and the Contractor:
(Name, legal status, address and other information)

Morcon Construction Co., Inc.
5151 Industrial Blvd NE
Fridley, MN 55421

for the following Project:
(Name, location and detailed description)

FY25 Stadium Bleacher Repairs
Washburn High School
201 West 49th Street
Minneapolis, MN 55419

The Architect:
(Name, legal status, address and other information)

Buildings Consulting Group, Inc.
2855 Anthony Lane South Suite 201
Minneapolis, MN 55418

The Owner and Contractor agree as follows.

ADDITIONS AND DELETIONS:
The author of this document has added information needed for its completion. The author may also have revised the text of the original AIA standard form. An *Additions and Deletions Report* that notes added information as well as revisions to the standard form text is available from the author and should be reviewed. A vertical line in the left margin of this document indicates where the author has added necessary information and where the author has added to or deleted from the original AIA text.

This document has important legal consequences. Consultation with an attorney is encouraged with respect to its completion or modification.

The parties should complete A101®–2017, Exhibit A, Insurance and Bonds, contemporaneously with this Agreement. AIA Document A201®–2017, General Conditions of the Contract for Construction, is adopted in this document by reference. Do not use with other general conditions unless this document is modified.

Init.
/
AIA Document A101 – 2017. Copyright © 1915, 1918, 1925, 1937, 1951, 1958, 1961, 1963, 1967, 1974, 1977, 1987, 1991, 1997, 2007 and 2017. All rights reserved. "The American Institute of Architects," "American Institute of Architects," "AIA," the AIA Logo, and "AIA Contract Documents" are trademarks of The American Institute of Architects. This document was produced at 13:37:05 CT on 02/20/2025 under Order No.4104251278 which expires on 03/15/2025, is not for resale, is licensed for one-time use only, and may only be used in accordance with the AIA Contract Documents® Terms of Service. To report copyright violations, e-mail docinfo@aiacontracts.com.
User Notes: (3B9ADA35)

TABLE OF ARTICLES

1 THE CONTRACT DOCUMENTS

2 THE WORK OF THIS CONTRACT

3 DATE OF COMMENCEMENT AND SUBSTANTIAL COMPLETION

4 CONTRACT SUM

5 PAYMENTS

6 DISPUTE RESOLUTION

7 TERMINATION OR SUSPENSION

8 MISCELLANEOUS PROVISIONS

9 ENUMERATION OF CONTRACT DOCUMENTS

EXHIBIT A INSURANCE AND BONDS

ARTICLE 1 THE CONTRACT DOCUMENTS

The Contract Documents consist of this Agreement, Conditions of the Contract (General, Supplementary, and other Conditions), Drawings, Specifications, Addenda issued prior to execution of this Agreement, other documents listed in this Agreement, and Modifications issued after execution of this Agreement, all of which form the Contract, and are as fully a part of the Contract as if attached to this Agreement or repeated herein. The Contract represents the entire and integrated agreement between the parties hereto and supersedes prior negotiations, representations, or agreements, either written or oral. An enumeration of the Contract Documents, other than a Modification, appears in Article 9.

ARTICLE 2 THE WORK OF THIS CONTRACT

The Contractor shall fully execute the Work described in the Contract Documents, except as specifically indicated in the Contract Documents to be the responsibility of others.

ARTICLE 3 DATE OF COMMENCEMENT AND SUBSTANTIAL COMPLETION

§ 3.1 The date of commencement of the Work shall be:
(Check one of the following boxes.)

[ ] The date of this Agreement.

[X] A date set forth in a notice to proceed issued by the Owner.

[ ] Established as follows:
(Insert a date or a means to determine the date of commencement of the Work.)

If a date of commencement of the Work is not selected, then the date of commencement shall be the date of this Agreement.

§ 3.2 The Contract Time shall be measured from the date of commencement of the Work.

§ 3.3 Substantial Completion

§ 3.3.1 The Contractor shall achieve Substantial Completion of the entire Work:
(Check one of the following boxes and complete the necessary information.)

Init.
/

AIA Document A101 – 2017. Copyright © 1915, 1918, 1925, 1937, 1951, 1958, 1961, 1963, 1967, 1974, 1977, 1987, 1991, 1997, 2007 and 2017. All rights reserved. "The American Institute of Architects," "American Institute of Architects," "AIA," the AIA Logo, and "AIA Contract Documents" are trademarks of The American Institute of Architects. This document was produced at 13:37:05 CT on 02/20/2025 under Order No.4104251278 which expires on 03/15/2025, is not for resale, is licensed for one-time use only, and may only be used in accordance with the AIA Contract Documents® Terms of Service. To report copyright violations, e-mail docinfo@aiacontracts.com.
User Notes: (3B9ADA35)

[ ] Not later than ( ) calendar days from the date of commencement of the Work.

[X] By the following date: Defined in EXH-D Project Schedule

§ 3.3.2 Subject to adjustments of the Contract Time as provided in the Contract Documents, if portions of the Work are to be completed prior to Substantial Completion of the entire Work, the Contractor shall achieve Substantial Completion of such portions by the following dates are defined in EXH-D Project Schedule. Such portions of the work not completed as defined in EXH-D Project Schedule shall be subject to liquidated damages as set forth in Article 4.5.

(Table Deleted)

§ 3.3.3 If the Contractor fails to achieve Substantial Completion as provided in this Section 3.3, liquidated damages, if any, shall be assessed as set forth in Section 4.5.

ARTICLE 4 CONTRACT SUM

§ 4.1 The Owner shall pay the Contractor the Contract Sum in current funds for the Contractor's performance of the Contract as defined in EXH-B Project Charter, subject to additions and deductions as provided in the Contract Documents.

§ 4.2 Alternates

§ 4.2.1 Alternates, if any, included in the Contract Sum are defined in EXH-B Project Charter.

(Table Deleted)

§ 4.2.2 Subject to the conditions noted in EXH-B Project Charter, alternates may be accepted by the Owner following execution of this Agreement. Upon acceptance, the Owner shall issue a Modification to this Agreement.

(Paragraph Deleted)

(Table Deleted)

§ 4.3 Allowances, if any, included in the Contract Sum are defined in EXH-B Project Charter.

(Paragraph Deleted)

(Table Deleted)

§ 4.4 Unit prices, if any are defined in EXH-B Project Charter.

(Paragraph Deleted)

(Table Deleted)

§ 4.5 Liquidated damages

AIA Document A101 – 2017. Copyright © 1915, 1918, 1925, 1937, 1951, 1958, 1961, 1963, 1967, 1974, 1977, 1987, 1991, 1997, 2007 and 2017. All rights reserved. "The American Institute of Architects," "American Institute of Architects," "AIA," the AIA Logo, and "AIA Contract Documents" are trademarks of The American Institute of Architects. This document was produced at 13:37:05 CT on 02/20/2025 under Order No.4104251278 which expires on 03/15/2025, is not for resale, is licensed for one-time use only, and may only be used in accordance with the AIA Contract Documents® Terms of Service. To report copyright violations, e-mail docinfo@aiacontracts.com.
User Notes: (3B9ADA35)

Contractor and Owner recognized that time is of the essence for the Project and the Owner will suffer financial loss if the Work is not completed in the time specified in the Contract Documents. The parties also recognized the delays, expenses, and difficulties involved in proving in a legal or arbitration proceeding the actual loss suffered by the Owner if the Work is not completed on time. Accordingly, instead of requiring such proof, the Owner and Contractor agree that as liquidated
damages for delay (but not as penalty), Contractor shall pay Owner $1,000.00 per calendar day for each day that expires after the time specified for Substantial Completion in EXH-D Project Schedule until such time the Work is determined to be substantially complete by the
Owner.

(Paragraph Deleted)

After Substantial Completion, if Contractor shall neglect, refuse, or fail to complete the remaining work within the Contract time specified in the Contract Documents, the contractor shall pay the Owner $1,000.00 per day that expires after the time specified in the Contract Documents for Final Completion and readiness for Final Payment until the Work is completed.

ARTICLE 5 PAYMENTS

§ 5.1 Progress Payments

§ 5.1.1 Based upon Applications for Payment submitted to the Architect by the Contractor and Certificates for Payment issued by the Architect, the Owner shall make progress payments on account of the Contract Sum to the Contractor as provided below and elsewhere in the Contract Documents.

§ 5.1.2 The period covered by each Application for Payment shall be one calendar month ending on the last day of the month.

§ 5.1.3 When an Application for Payment is received by the Architect, payment of the amount certified shall be made by the Owner not later than 45 (forty-five) days after the Architect receives the Application for Payment.

(Paragraph Deleted)

§ 5.1.4 Each Application for Payment shall be based on the most recent schedule of values submitted by the Contractor on AIA G702 Application and Certificate for Payment in accordance with the Contract Documents. The schedule of values shall allocate the entire Contract Sum among the various portions of the Work. The schedule of values shall be prepared in such form, and supported by such data to substantiate its accuracy, as the Architect may require. This schedule of values shall be used as a basis for reviewing the Contractor's Applications for Payment.

§ 5.1.5 Applications for Payment shall show the percentage of completion of each portion of the Work as of the end of the period covered by the Application for Payment.

§ 5.1.6 In accordance with AIA Document A201™–2017, General Conditions of the Contract for Construction, and subject to other provisions of the Contract Documents, the amount of each progress payment shall be computed as follows:

§ 5.1.6.1 The amount of each progress payment shall first include:

- **.1** That portion of the Contract Sum properly allocable to completed Work;
- **.2** That portion of the Contract Sum properly allocable to materials and equipment delivered and suitably stored at the site for subsequent incorporation in the completed construction, or, if approved in advance by the Owner, suitably stored off the site at a location agreed upon in writing; and
- **.3** That portion of Construction Change Directives that the Architect determines, in the Architect's professional judgment, to be reasonably justified.

§ 5.1.6.2 The amount of each progress payment shall then be reduced by:

- **.1** The aggregate of any amounts previously paid by the Owner;

AIA Document A101 – 2017. Copyright © 1915, 1918, 1925, 1937, 1951, 1958, 1961, 1963, 1967, 1974, 1977, 1987, 1991, 1997, 2007 and 2017. All rights reserved. "The American Institute of Architects," "American Institute of Architects," "AIA," the AIA Logo, and "AIA Contract Documents" are trademarks of The American Institute of Architects. This document was produced at 13:37:05 CT on 02/20/2025 under Order No.4104251278 which expires on 03/15/2025, is not for resale, is licensed for one-time use only, and may only be used in accordance with the AIA Contract Documents® Terms of Service. To report copyright violations, e-mail docinfo@aiacontracts.com.
User Notes: (3B9ADA35)

.2 The amount, if any, for Work that remains uncorrected and for which the Architect has previously withheld a Certificate for Payment as provided in Article 9 of AIA Document A201–2017;

.3 Any amount for which the Contractor does not intend to pay a Subcontractor or material supplier, unless the Work has been performed by others the Contractor intends to pay;

.4 For Work performed or defects discovered since the last payment application, any amount for which the Architect may withhold payment, or nullify a Certificate of Payment in whole or in part, as provided in Article 9 of AIA Document A201–2017; and

.5 Retainage withheld pursuant to Section 5.1.7.

§ 5.1.7 Retainage

§ 5.1.7.1 For each progress payment made prior to Substantial Completion of the Work, the Owner may withhold the following amount, as retainage, from the payment otherwise due:

(Paragraph Deleted)

5% (five percent)

§ 5.1.7.1.1 The following items are not subject to retainage:
(Insert any items not subject to the withholding of retainage, such as general conditions, insurance, etc.)

For major items installed into the Work, the Contractor may request full payment for the items to ensure prompt delivery and fabrication. Such items shall be recommended by the Architect and approved by the Owner as not requiring retainage. Prompt payment for the items shall be documented by the Contractor to the Owner in the subsequent payment application by submitting a full lien release for the items. Major items may include mechanical units with long lead times, structural systems with long lead times, critical path systems or items, etc. Major items will be discussed and defined by Owner, Architect, and Contractor.

§ 5.1.7.2 Reduction or limitation of retainage, if any, shall be as follows:
Prior to Substantial Completion and at the discretion of the Owner, retainage may be reduced. If the Work has been 50% completed as
determined by the Architect and is satisfactory to the Owner, then 90% of the retained amount may be released to the Contractor for completed work (with 10% of the total retained by the Owner.) Upon Substantial Completion, additional retainage may be returned to the Contractor as recommended by the Architect and approved by the Owner to an amount sufficient to satisfactorily complete the Work. Retainage release will comply with Minnesota Statute 15.72 after Substantial Completion and punch list acceptance by the Owner.

(Paragraph Deleted)

§ 5.1.8 If final completion of the Work is materially delayed through no fault of the Contractor, the Owner shall pay the Contractor any additional amounts in accordance with Article 9 of AIA Document A201–2017.

§ 5.1.9 Except with the Owner's prior approval, the Contractor shall not make advance payments to suppliers for materials or equipment which have not been delivered and stored at the site or otherwise stored offsite with adequate Owner approved insurance provided to the Owner.

§ 5.2 Final Payment

§ 5.2.1 Final payment, constituting the entire unpaid balance of the Contract Sum, shall be made by the Owner to the Contractor when

.1 the Contractor has fully performed the Contract except for the Contractor's responsibility to correct Work as provided in Article 12 of AIA Document A201–2017, and to satisfy other requirements, if any, which extend beyond final payment; and

AIA Document A101 – 2017. Copyright © 1915, 1918, 1925, 1937, 1951, 1958, 1961, 1963, 1967, 1974, 1977, 1987, 1991, 1997, 2007 and 2017. All rights reserved. "The American Institute of Architects," "American Institute of Architects," "AIA," the AIA Logo, and "AIA Contract Documents" are trademarks of The American Institute of Architects. This document was produced at 13:37:05 CT on 02/20/2025 under Order No.4104251278 which expires on 03/15/2025, is not for resale, is licensed for one-time use only, and may only be used in accordance with the AIA Contract Documents® Terms of Service. To report copyright violations, e-mail docinfo@aiacontracts.com.
User Notes: (3B9ADA35)

.2 a final Certificate for Payment has been issued by the Architect.
.3 all lien waivers and IC134 forms have been delivered to the Owner.

§ 5.2.2 The Owner's final payment to the Contractor shall be made no later than 45 days after the issuance of the Architect's final Certificate for Payment.

§ 5.3 Interest

Payments due and unpaid under the Contract shall bear interest from the date payment is due at the rate stated below, or in the absence thereof, at the legal rate prevailing from time to time at the place where the Project is located. Owner will pay the Contractor 0% interest for Payments not due made within forty five (45) days.

§ 5.4 Prompt Payment to Subcontractors

This Contract requires the Contractor and all Subcontractors and Sub-subcontractors (of any tier) to promptly pay any subcontractor or material supplier contract within ten (10) days of receipt of payment by Owner for undisputed services provided by the party requesting payment. The party responsible for payment (other than the Owner) shall pay interest of one and one half (1-1/2) percent per month to the party requesting payment on any undisputed amount not paid on time. The minimum monthly interest penalty payment for an unpaid balance of $100 or more is $10. For an unpaid balance of less than $100, the party responsible for payment shall pay the actual penalty due to the party requesting payment.

ARTICLE 6 DISPUTE RESOLUTION

§ 6.1 Initial Decision Maker

The Architect will serve as the Initial Decision Maker pursuant to Article 15 of AIA Document A201–2017.

§ 6.1.1 Mediation

Either the Owner or the Contractor may request mediation of any Claim submitted to the Architect for decision before such decision becomes final and binding. The mediation will be governed by the Construction Industry Mediation Rules of the American Arbitration Association in effect at the date of this contract. The request for mediation shall be made in writing to the American Arbitration Association and to the other party of this contract.

Owner and Contractor shall participate in the mediation process in good faith. The process shall be concluded within sixty (60) days of the date of filing the request.

If the Claim is not resolved by mediation, the Architect's action shall become final and binding thirty (30) days after termination of the mediation proceedings. Within the time period, the Owner and Contractor mayrequest Binding Dispute Resolution.

The Work must continue, at the Owner's discretion, in accordance with paragraph 15.1.4.1 of AIA Document A201-2017.

§ 6.2 Binding Dispute Resolution

For any Claim subject to, but not resolved by, mediation pursuant to Article 15 of AIA Document A201–2017, the method of binding dispute resolution shall be as follows:
(Check the appropriate box.)

AIA Document A101 – 2017. Copyright © 1915, 1918, 1925, 1937, 1951, 1958, 1961, 1963, 1967, 1974, 1977, 1987, 1991, 1997, 2007 and 2017. All rights reserved. "The American Institute of Architects," "American Institute of Architects," "AIA," the AIA Logo, and "AIA Contract Documents" are trademarks of The American Institute of Architects. This document was produced at 13:37:05 CT on 02/20/2025 under Order No.4104251278 which expires on 03/15/2025, is not for resale, is licensed for one-time use only, and may only be used in accordance with the AIA Contract Documents® Terms of Service. To report copyright violations, e-mail docinfo@aiacontracts.com.
User Notes: (3B9ADA35)

[ ] Arbitration pursuant to Section 15.4 of AIA Document A201–2017

[X] Litigation in a court of competent jurisdiction

[ ] Other *(Specify)*

If the Owner and Contractor do not select a method of binding dispute resolution, or do not subsequently agree in writing to a binding dispute resolution method other than litigation, Claims will be resolved by litigation in a court of competent jurisdiction.

ARTICLE 7 TERMINATION OR SUSPENSION

§ 7.1 The Contract may be terminated by the Owner or the Contractor as provided in Article 14 of AIA Document A201–2017.

§ 7.1.1 If the Contract is terminated for the Owner's convenience in accordance with Article 14 of AIA Document A201–2017, then the Owner shall pay the Contractor a termination fee as follows:
(Insert the amount of, or method for determining, the fee, if any, payable to the Contractor following a termination for the Owner's convenience.)

Termination fee will be based on the percentage of work completed and any materials purchased or in production at the time of termination. Said fee and justification shall be provided to the Owner by the Contractor within ten (10) days of the notice of termination.

§ 7.2 The Work may be suspended by the Owner as provided in Article 14 of AIA Document A201–2017.

ARTICLE 8 MISCELLANEOUS PROVISIONS

§ 8.1 Where reference is made in this Agreement to a provision of AIA Document A201–2017 or another Contract Document, the reference refers to that provision as amended or supplemented by other provisions of the Contract Documents.

§ 8.2 The Owner's representative:
(Name, address, email address, and other information)

Diedra Geye
1250 West Broadway Avenue
Minneapolis, MN 55411

§ 8.3 The Contractor's representative:
(Name, address, email address, and other information)

Morcon Construction Co., Inc.
5151 Industrial Blvd NE
Fridley, MN 55421
mblees@morcon.com

§ 8.4 Neither the Owner's nor the Contractor's representative shall be changed without ten days' prior notice to the other party.

AIA Document A101 – 2017. Copyright © 1915, 1918, 1925, 1937, 1951, 1958, 1961, 1963, 1967, 1974, 1977, 1987, 1991, 1997, 2007 and 2017. All rights reserved. "The American Institute of Architects," "American Institute of Architects," "AIA," the AIA Logo, and "AIA Contract Documents" are trademarks of The American Institute of Architects. This document was produced at 13:37:05 CT on 02/20/2025 under Order No.4104251278 which expires on 03/15/2025, is not for resale, is licensed for one-time use only, and may only be used in accordance with the AIA Contract Documents® Terms of Service. To report copyright violations, e-mail docinfo@aiacontracts.com.
User Notes: (3B9ADA35)

§ 8.5 Insurance and Bonds

§ 8.5.1 The Owner and the Contractor shall purchase and maintain insurance as set forth in AIA Document A101™–2017, Standard Form of Agreement Between Owner and Contractor where the basis of payment is a Stipulated Sum, Exhibit A, Insurance and Bonds, and elsewhere in the Contract Documents.

§ 8.5.2 The Contractor shall provide bonds as set forth in AIA Document A101™–2017 Exhibit A, and elsewhere in the Contract Documents.

§ 8.6 Notice in electronic format, pursuant to Article 1 of AIA Document A201–2017, may be given in accordance with AIA Document E203™–2013, Building Information Modeling and Digital Data Exhibit, if completed, or as otherwise set forth below:

(If other than in accordance with AIA Document E203–2013, insert requirements for delivering notice in electronic format such as name, title, and email address of the recipient and whether and how the system will be required to generate a read receipt for the transmission.)

§ 8.7 Other provisions:

Owner prohibits Contractor from using the Work in any marketing material or business developement practice. Contractor is prohibited from communication with any news outlet or public without Owner's written approval.

Floor plans, designs, wiring, safety and security measures shall be kept confidential by the Contractor, the Subcontractors, the Sub-subcontractors (of any tier) during and after completion of the Work.

ARTICLE 9 ENUMERATION OF CONTRACT DOCUMENTS

§ 9.1 This Agreement is comprised of the following documents:

.1 AIA Document A101™–2017, Standard Form of Agreement Between Owner and Contractor

.2 AIA Document A101™–2017, Exhibit A, Insurance and Bonds

.3 AIA Document A201™–2017, General Conditions of the Contract for Construction

.4 AIA Document E203™–2013, Building Information Modeling and Digital Data Exhibit, dated as indicated below:

(Insert the date of the E203-2013 incorporated into this Agreement.)

January 31, 2020

.5 Drawings

Number	Title	Date

.6 Specifications

Section	Title	Date	Pages

.7 Addenda, if any:

Number	Date	Pages

Portions of Addenda relating to bidding or proposal requirements are not part of the Contract Documents unless the bidding or proposal requirements are also enumerated in this Article 9.

.8 Other Exhibits:

(Paragraphs Deleted)

EXH-B Project Charter

AIA Document A101 – 2017. Copyright © 1915, 1918, 1925, 1937, 1951, 1958, 1961, 1963, 1967, 1974, 1977, 1987, 1991, 1997, 2007 and 2017. All rights reserved. "The American Institute of Architects," "American Institute of Architects," "AIA," the AIA Logo, and "AIA Contract Documents" are trademarks of The American Institute of Architects. This document was produced at 13:37:05 CT on 02/20/2025 under Order No.4104251278 which expires on 03/15/2025, is not for resale, is licensed for one-time use only, and may only be used in accordance with the AIA Contract Documents® Terms of Service. To report copyright violations, e-mail docinfo@aiacontracts.com.
User Notes:
(3B9ADA35)

(Paragraph Deleted)

EXH-C Owner Insurance
EXH-D Project Schedule

(Paragraph Deleted)

(Table Deleted)

[ ] Supplementary and other Conditions of the Contract:

Document	Title	Date	Pages

.9 Other documents, if any, listed below:
(List here any additional documents that are intended to form part of the Contract Documents. AIA Document A201™–2017 provides that the advertisement or invitation to bid, Instructions to Bidders, sample forms, the Contractor's bid or proposal, portions of Addenda relating to bidding or proposal requirements, and other information furnished by the Owner in anticipation of receiving bids or proposals, are not part of the Contract Documents unless enumerated in this Agreement. Any such documents should be listed here only if intended to be part of the Contract Documents.)

This Agreement entered into as of the day and year first written above.

Digitally signed by Tom Parent
Date: 2025.03.12 20:57:05-05'00'

OWNER *(Signature)*
Tom Parent, Senior Operations Officer
(Printed name and title)

CONTRACTOR *(Signature)*
Joe Montgomery VP
(Printed name and title)

AIA Document A101 – 2017. Copyright © 1915, 1918, 1925, 1937, 1951, 1958, 1961, 1963, 1967, 1974, 1977, 1987, 1991, 1997, 2007 and 2017. All rights reserved. "The American Institute of Architects," "American Institute of Architects," "AIA," the AIA Logo, and "AIA Contract Documents" are trademarks of The American Institute of Architects. This document was produced at 13:37:05 CT on 02/20/2025 under Order No.4104251278 which expires on 03/15/2025, is not for resale, is licensed for one-time use only, and may only be used in accordance with the AIA Contract Documents® Terms of Service. To report copyright violations, e-mail docinfo@aiacontracts.com.
User Notes:
(3B9ADA35)

Additions and Deletions Report for
AIA® Document A101® – 2017

This Additions and Deletions Report, as defined on page 1 of the associated document, reproduces below all text the author has added to the standard form AIA document in order to complete it, as well as any text the author may have added to or deleted from the original AIA text. Added text is shown underlined. Deleted text is indicated with a horizontal line through the original AIA text.

Note: This Additions and Deletions Report is provided for information purposes only and is not incorporated into or constitute any part of the associated AIA document. This Additions and Deletions Report and its associated document were generated simultaneously by AIA software at 13:37:05 CT on 02/20/2025.

PAGE 1

AGREEMENT made as of the eleventh day of March in the year 2025

...

Minneapolis Public Schools Special School District #1
1250 West Broadway Avenue
Minneapolis, MN 55411

...

Morcon Construction Co., Inc.
5151 Industrial Blvd NE
Fridley, MN 55421

...

FY25 Stadium Bleacher Repairs
Washburn High School
201 West 49th Street
Minneapolis, MN 55419

...

Buildings Consulting Group, Inc.
2855 Anthony Lane South Suite 201
Minneapolis, MN 55418

PAGE 2

[X] A date set forth in a notice to proceed issued by the Owner.

...

§ 3.3.1 ~~Subject to adjustments of the Contract Time as provided in the Contract Documents, the~~ The Contractor shall achieve Substantial Completion of the entire Work:

PAGE 3

Additions and Deletions Report for AIA Document A101 – 2017. Copyright © 1915, 1918, 1925, 1937, 1951, 1958, 1961, 1963, 1967, 1974, 1977, 1987, 1991, 1997, 2007 and 2017. All rights reserved. "The American Institute of Architects," "American Institute of Architects," "AIA," the AIA Logo, and "AIA Contract Documents" are trademarks of The American Institute of Architects. This document was produced at 13:37:05 CT on 02/20/2025 under Order No.4104251278 which expires on 03/15/2025, is not for resale, is licensed for one-time use only, and may only be used in accordance with the AIA Contract Documents® Terms of Service. To report copyright violations, e-mail docinfo@aiacontracts.com.
User Notes: (3B9ADA35)

[X] By the following date: Defined in EXH-D Project Schedule

...

§ 3.3.2 Subject to adjustments of the Contract Time as provided in the Contract Documents, if portions of the Work are to be completed prior to Substantial Completion of the entire Work, the Contractor shall achieve Substantial Completion of such portions by the following ~~dates:~~dates are defined in EXH-D Project Schedule. Such portions of the work not completed as defined in EXH-D Project Schedule shall be subject to liquidated damages as set forth in Article 4.5.

...

~~**Portion of Work** **Substantial Completion Date**~~

...

§ 4.1 The Owner shall pay the Contractor the Contract Sum in current funds for the Contractor's performance of the ~~Contract. The Contract Sum shall be ($),~~ Contract as defined in EXH-B Project Charter, subject to additions and deductions as provided in the Contract Documents.

...

§ 4.2.1 Alternates, if any, included in the Contract ~~Sum:~~Sum are defined in EXH-B Project Charter.

...

~~**Item** **Price**~~

...

§ 4.2.2 Subject to the conditions noted ~~below, the following~~ in EXH-B Project Charter, alternates may be accepted by the Owner following execution of this Agreement. Upon acceptance, the Owner shall issue a Modification to this Agreement.

...

~~*(Insert below each alternate and the conditions that must be met for the Owner to accept the alternate.)*~~

...

~~**Item** **Price** **Conditions for Acceptance**~~

...

§ 4.3 Allowances, if any, included in the Contract ~~Sum:~~Sum are defined in EXH-B Project Charter.

...

~~*(Identify each allowance.)*~~

...

Additions and Deletions Report for AIA Document A101 – 2017. Copyright © 1915, 1918, 1925, 1937, 1951, 1958, 1961, 1963, 1967, 1974, 1977, 1987, 1991, 1997, 2007 and 2017. All rights reserved. "The American Institute of Architects," "American Institute of Architects," "AIA," the AIA Logo, and "AIA Contract Documents" are trademarks of The American Institute of Architects. This document was produced at 13:37:05 CT on 02/20/2025 under Order No.4104251278 which expires on 03/15/2025, is not for resale, is licensed for one-time use only, and may only be used in accordance with the AIA Contract Documents® Terms of Service. To report copyright violations, e-mail docinfo@aiacontracts.com.
User Notes: (3B9ADA35)

~~Item~~ ~~Price~~

...

§ 4.4 Unit prices, if ~~any:~~any are defined in EXH-B Project Charter.

...

~~*(Identify the item and state the unit price and quantity limitations, if any, to which the unit price will be applicable.)*~~

...

~~Item~~ ~~Units and Limitations~~ ~~Price per Unit ($0.00)~~

...

§ 4.5 Liquidated ~~damages, if any:~~damages

PAGE 4

~~*(Insert terms and conditions for liquidateddamages, if any.)*~~*Contractor and Owner recognized that time is of the essence for the Project and the Owner will suffer financial loss if the Work is not completed in the time specified in the Contract Documents. The parties also recognized the delays, expenses, and difficulties involved in proving in a legal or arbitration proceeding the actual loss suffered by the Owner if the Work is not completed on time. Accordingly, instead of requiring such proof, the Owner and Contractor agree that as liquidated*

...

damages for delay (but not as penalty), Contractor shall pay Owner $1,000.00 per calendar day for each day that expires after the time specified for Substantial Completion in EXH-D Project Schedule until such time the Work is determined to be substantially complete by the

...

Owner.

...

~~**§ 4.6** Other:~~

...

~~*(Insert provisions for bonus or other incentives, if any, that might result in a change to the Contract Sum.)*~~*After Substantial Completion, if Contractor shall neglect, refuse, or fail to complete the remaining work within the Contract time specified in the Contract Documents, the contractor shall pay the Owner $1,000.00 per day that expires after the time specified in the Contract Documents for Final Completion and readiness for Final Payment until the Work is completed.*

...

§ 5.1.2 The period covered by each Application for Payment shall be one calendar month ending on the last day of the ~~month, or as follows:~~month.

Additions and Deletions Report for AIA Document A101 – 2017. Copyright © 1915, 1918, 1925, 1937, 1951, 1958, 1961, 1963, 1967, 1974, 1977, 1987, 1991, 1997, 2007 and 2017. All rights reserved. "The American Institute of Architects," "American Institute of Architects," "AIA," the AIA Logo, and "AIA Contract Documents" are trademarks of The American Institute of Architects. This document was produced at 13:37:05 CT on 02/20/2025 under Order No.4104251278 which expires on 03/15/2025, is not for resale, is licensed for one-time use only, and may only be used in accordance with the AIA Contract Documents® Terms of Service. To report copyright violations, e-mail docinfo@aiacontracts.com.
User Notes: (3B9ADA35)

...

§ 5.1.3 ~~Provided that~~ When an Application for Payment is received by the Architect~~not later than the day of a month, the Owner shall make payment of the amount certified to the Contractor not later than the day of the month. If an Application for Payment is received by the Architect after the application date fixed above,~~ , payment of the amount certified shall be made by the Owner not later than 45 (forty-five) days after the Architect receives the Application for Payment.

...

~~*(Federal, state or local laws may require payment within a certain period of time.)*~~

...

§ 5.1.4 Each Application for Payment shall be based on the most recent schedule of values submitted by the Contractor on AIA G702 Application and Certificate for Payment in accordance with the Contract Documents. The schedule of values shall allocate the entire Contract Sum among the various portions of the Work. The schedule of values shall be prepared in such form, and supported by such data to substantiate its accuracy, as the Architect may require. This schedule of values shall be used as a basis for reviewing the Contractor's Applications for Payment.

PAGE 5

~~*(Insert a percentage or amount to be withheld as retainage from each Application for Payment. The amount of retainage may be limited by governing law.)*~~

...

5% (five percent)

...

For major items installed into the Work, the Contractor may request full payment for the items to ensure prompt delivery and fabrication. Such items shall be recommended by the Architect and approved by the Owner as not requiring retainage. Prompt payment for the items shall be documented by the Contractor to the Owner in the subsequent payment application by submitting a full lien release for the items. Major items may include mechanical units with long lead times, structural systems with long lead times, critical path systems or items, etc. Major items will be discussed and defined by Owner, Architect, and Contractor.

...

~~*(If the retainage established in Section 5.1.7.1 is to be modified prior to Substantial Completion of the entire Work, including modifications for Substantial Completion of portions of the Work asprovided in Section 3.3.2, insert provisions for such modifications.)*~~*Prior to Substantial Completion and at the discretion of the Owner, retainage may be reduced. If the Work has been 50% completed as*

...

~~**§ 5.1.7.3** Except as set forth in this Section 5.1.7.3, upon Substantial Completion of the Work, the Contractor may submit an Application for Payment that includes the retainage withheld from prior Applications for Payment pursuant to this Section 5.1.7. The Application for Payment submitted at Substantial Completion shall not include retainage as follows:~~determined by the Architect and is satisfactory to the Owner, then 90% of the retained amount may be released to the Contractor for completed work (with 10% of the total retained by the Owner.) Upon

Additions and Deletions Report for AIA Document A101 – 2017. Copyright © 1915, 1918, 1925, 1937, 1951, 1958, 1961, 1963, 1967, 1974, 1977, 1987, 1991, 1997, 2007 and 2017. All rights reserved. "The American Institute of Architects," "American Institute of Architects," "AIA," the AIA Logo, and "AIA Contract Documents" are trademarks of The American Institute of Architects. This document was produced at 13:37:05 CT on 02/20/2025 under Order No.4104251278 which expires on 03/15/2025, is not for resale, is licensed for one-time use only, and may only be used in accordance with the AIA Contract Documents® Terms of Service. To report copyright violations, e-mail docinfo@aiacontracts.com.
User Notes: (3B9ADA35)

Substantial Completion, additional retainage may be returned to the Contractor as recommended by the Architect and approved by the Owner to an amount sufficient to satisfactorily complete the Work. Retainage release will comply with Minnesota Statute 15.72 after Substantial Completion and punch list acceptance by the Owner.

...

~~*(Insert any other conditions for release of retainage upon Substantial Completion.)*~~

...

§ 5.1.9 Except with the Owner's prior approval, the Contractor shall not make advance payments to suppliers for materials or equipment which have not been delivered and stored at the ~~site.~~site or otherwise stored offsite with adequate Owner approved insurance provided to the Owner.

PAGE 6

.3 all lien waivers and IC134 forms have been delivered to the Owner.

...

§ 5.2.2 The Owner's final payment to the Contractor shall be made no later than ~~30~~ 45 days after the issuance of the Architect's final Certificate for ~~Payment, or as follows:~~Payment.

...

Payments due and unpaid under the Contract shall bear interest from the date payment is due at the rate stated below, or in the absence thereof, at the legal rate prevailing from time to time at the place where the Project is located. Owner will pay the Contractor 0% interest for Payments not due made within forty five (45) days.

...

~~*(Insert rate*~~ ***§ 5.4 Prompt Payment to Subcontractors***

...

This Contract requires the Contractor and all Subcontractors and Sub-subcontractors (of any tier) to promptly pay any subcontractor or material supplier contract within ten (10) days of receipt of payment by Owner for undisputed services provided by the party requesting payment. The party responsible for payment (other than the Owner) shall pay interest of ~~interest agreed upon, if any.)~~one and one half (1-1/2) percent per month to the party requesting payment on any undisputed amount not paid on time. The minimum monthly interest penalty payment for an unpaid balance of $100 or more is $10. For an unpaid balance of less than $100, the party responsible for payment shall pay the actual penalty due to the party requesting payment.

...

Additions and Deletions Report for AIA Document A101 – 2017. Copyright © 1915, 1918, 1925, 1937, 1951, 1958, 1961, 1963, 1967, 1974, 1977, 1987, 1991, 1997, 2007 and 2017. All rights reserved. "The American Institute of Architects," "American Institute of Architects," "AIA," the AIA Logo, and "AIA Contract Documents" are trademarks of The American Institute of Architects. This document was produced at 13:37:05 CT on 02/20/2025 under Order No.4104251278 which expires on 03/15/2025, is not for resale, is licensed for one-time use only, and may only be used in accordance with the AIA Contract Documents® Terms of Service. To report copyright violations, e-mail docinfo@aiacontracts.com.
User Notes: (3B9ADA35)

The Architect will serve as the Initial Decision Maker pursuant to Article 15 of AIA Document ~~A201–2017, unless~~ A201–2017.

...

§ 6.1.1 Mediation

...

~~the parties appoint below another individual, not a party to this Agreement, to serve as the Initial Decision Maker.~~Either the Owner or the Contractor may request mediation of any Claim submitted to the Architect for decision before such decision becomes final and binding. The mediation will be governed by the Construction Industry Mediation Rules of the American Arbitration Association in effect at the date of this contract. The request for mediation shall be made in writing to the American Arbitration Association and to the other party of this contract.

...

Owner and Contractor shall participate in the mediation process in good faith. The process shall be concluded within sixty (60) days of the date of filing the request.

...

~~(If the parties mutually agree, insert the name, address and other contact information of the Initial Decision Maker, if other than the Architect.)~~If the Claim is not resolved by mediation, the Architect's action shall become final and binding thirty (30) days after termination of the mediation proceedings. Within the time period, the Owner and Contractor mayrequest Binding Dispute Resolution.

...

The Work must continue, at the Owner's discretion, in accordance with paragraph 15.1.4.1 of AIA Document A201-2017.

PAGE 7

[X] Litigation in a court of competent jurisdiction

...

Termination fee will be based on the percentage of work completed and any materials purchased or in production at the time of termination. Said fee and justification shall be provided to the Owner by the Contractor within ten (10) days of the notice of termination.

...

Diedra Geye
1250 West Broadway Avenue
Minneapolis, MN 55411

Additions and Deletions Report for AIA Document A101 – 2017. Copyright © 1915, 1918, 1925, 1937, 1951, 1958, 1961, 1963, 1967, 1974, 1977, 1987, 1991, 1997, 2007 and 2017. All rights reserved. "The American Institute of Architects," "American Institute of Architects," "AIA," the AIA Logo, and "AIA Contract Documents" are trademarks of The American Institute of Architects. This document was produced at 13:37:05 CT on 02/20/2025 under Order No.4104251278 which expires on 03/15/2025, is not for resale, is licensed for one-time use only, and may only be used in accordance with the AIA Contract Documents® Terms of Service. To report copyright violations, e-mail docinfo@aiacontracts.com.
User Notes: (3B9ADA35)

...

Morcon Construction Co., Inc.
5151 Industrial Blvd NE
Fridley, MN 55421
mblees@morcon.com

PAGE 8

§ 8.6 Notice in electronic format, pursuant to Article 1 of AIA Document A201–2017, may be given in accordance with ~~a building information modeling exhibit,~~ AIA Document E203™–2013, Building Information Modeling and Digital Data Exhibit, if completed, or as otherwise set forth below:

...

(If other than in accordance with ~~a building information modeling exhibit,~~ AIA Document E203–2013, insert requirements for delivering notice in electronic format such as name, title, and email address of the recipient and whether and how the system will be required to generate a read receipt for the transmission.)

...

Owner prohibits Contractor from using the Work in any marketing material or business developement practice. Contractor is prohibited from communication with any news outlet or public without Owner's written approval.

Floor plans, designs, wiring, safety and security measures shall be kept confidential by the Contractor, the Subcontractors, the Sub-subcontractors (of any tier) during and after completion of the Work.

...

.4 ~~Building information modeling exhibit,~~ AIA Document E203™–2013, Building Information Modeling and Digital Data Exhibit, dated as indicated below:

...

(Insert the date of the ~~building information modeling exhibit~~ E203-2013 incorporated into this Agreement.)

...

January 31, 2020

...

~~*(Check all boxes that apply and include appropriate information identifying the exhibit where required.)*~~

...

~~[ ] AIA Document E204™–2017, Sustainable Projects Exhibit, dated as indicated below:~~

...

Additions and Deletions Report for AIA Document A101 – 2017. Copyright © 1915, 1918, 1925, 1937, 1951, 1958, 1961, 1963, 1967, 1974, 1977, 1987, 1991, 1997, 2007 and 2017. All rights reserved. "The American Institute of Architects," "American Institute of Architects," "AIA," the AIA Logo, and "AIA Contract Documents" are trademarks of The American Institute of Architects. This document was produced at 13:37:05 CT on 02/20/2025 under Order No.4104251278 which expires on 03/15/2025, is not for resale, is licensed for one-time use only, and may only be used in accordance with the AIA Contract Documents® Terms of Service. To report copyright violations, e-mail docinfo@aiacontracts.com.
User Notes: (3B9ADA35)

EXH-B Project Charter

PAGE 9

~~(Insert the date of the E204-2017 incorporated into this Agreement.)~~

...

EXH-C Owner Insurance

...

EXH-D Project Schedule

...

~~[~] The Sustainability Plan:~~

...

~~Title~~	~~Date~~	~~Pages~~

Additions and Deletions Report for AIA Document A101 – 2017. Copyright © 1915, 1918, 1925, 1937, 1951, 1958, 1961, 1963, 1967, 1974, 1977, 1987, 1991, 1997, 2007 and 2017. All rights reserved. "The American Institute of Architects," "American Institute of Architects," "AIA," the AIA Logo, and "AIA Contract Documents" are trademarks of The American Institute of Architects. This document was produced at 13:37:05 CT on 02/20/2025 under Order No.4104251278 which expires on 03/15/2025, is not for resale, is licensed for one-time use only, and may only be used in accordance with the AIA Contract Documents® Terms of Service. To report copyright violations, e-mail docinfo@aiacontracts.com.
User Notes: (3B9ADA35)

Certification of Document's Authenticity

AIA® Document D401™ – 2003

I, , hereby certify, to the best of my knowledge, information and belief, that I created the attached final document simultaneously with its associated Additions and Deletions Report and this certification at 13:37:05 CT on 02/20/2025 under Order No. 4104251278 from AIA Contract Documents software and that in preparing the attached final document I made no changes to the original text of AIA® Document A101™ - 2017, Standard Form of Agreement Between Owner and Contractor where the basis of payment is a Stipulated Sum, other than those additions and deletions shown in the associated Additions and Deletions Report.

_____

(Signed)

_____

(Title)

_____

(Dated)

AIA Document D401 – 2003. Copyright © 1992 and 2003. All rights reserved. "The American Institute of Architects," "American Institute of Architects," "AIA," the AIA Logo, and "AIA Contract Documents" are trademarks of The American Institute of Architects. This document was produced at 13:37:05 CT on 02/20/2025 under Order No.4104251278 which expires on 03/15/2025, is not for resale, is licensed for one-time use only, and may only be used in accordance with the AIA Contract Documents® Terms of Service. To report copyright violations, e-mail docinfo@aiacontracts.com.
User Notes:
(3B9ADA35)

AIA® Document A101® – 2017 Exhibit A

Insurance and Bonds

This Insurance and Bonds Exhibit is part of the Agreement, between the Owner and the Contractor, dated the eleventh day of March in the year 2025
(In words, indicate day, month and year.)

for the following **PROJECT**:
(Name and location or address)

FY25 Stadium Bleacher Repairs
Washburn High School
201 West 49th Street
Minneapolis, MN 55419

THE OWNER:
(Name, legal status and address)

Minneapolis Public Schools Special School District #1
1250 West Broadway Avenue
Minneapolis, MN 55411

THE CONTRACTOR:
(Name, legal status and address)

Buildings Consulting Group, Inc.
2855 Anthony Lane South Suite 201
Minneapolis, MN 55418

ADDITIONS AND DELETIONS:
The author of this document has added information needed for its completion. The author may also have revised the text of the original AIA standard form. An *Additions and Deletions Report* that notes added information as well as revisions to the standard form text is available from the author and should be reviewed. A vertical line in the left margin of this document indicates where the author has added necessary information and where the author has added to or deleted from the original AIA text.

This document has important legal consequences. Consultation with an attorney is encouraged with respect to its completion or modification.

This document is intended to be used in conjunction with AIA Document A201®–2017, General Conditions of the Contract for Construction. Article 11 of A201®–2017 contains additional insurance provisions.

TABLE OF ARTICLES

A.1 GENERAL

A.2 OWNER'S INSURANCE

A.3 CONTRACTOR'S INSURANCE AND BONDS

A.4 SPECIAL TERMS AND CONDITIONS

ARTICLE A.1 GENERAL

The Owner and Contractor shall purchase and maintain insurance, and provide bonds, as set forth in this Exhibit. As used in this Exhibit, the term General Conditions refers to AIA Document A201™–2017, General Conditions of the Contract for Construction.

ARTICLE A.2 OWNER'S INSURANCE

§ A.2.1 General

Prior to commencement of the Work, the Owner shall secure the insurance, and provide evidence of the coverage, required under this Article A.2 and, upon the Contractor's

AIA Document A101 – 2017 Exhibit A. Copyright © 2017. All rights reserved. "The American Institute of Architects," "American Institute of Architects," "AIA," the AIA Logo, and "AIA Contract Documents" are trademarks of The American Institute of Architects. This document was produced at 13:37:21 CT on 02/20/2025 under Order No.4104251278 which expires on 03/15/2025, is not for resale, is licensed for one-time use only, and may only be used in accordance with the AIA Contract Documents® Terms of Service. To report copyright violations, e-mail docinfo@aiacontracts.com.
User Notes: (1937073968)

request, provide a copy of the property insurance policy or policies required by Section A.2.3. The copy of the policy or policies provided shall contain all applicable conditions, definitions, exclusions, and endorsements.

§ A.2.2 Liability Insurance
The Owner shall be responsible for purchasing and maintaining the Owner's usual general liability insurance.

§ A.2.3 Required Property Insurance
§ A.2.3.1 Unless this obligation is placed on the Contractor pursuant to Section A.3.3.2.1, the Owner shall purchase and maintain, from an insurance company or insurance companies lawfully authorized to issue insurance in the jurisdiction where the Project is located, property insurance written on a builder's risk "all-risks" completed value or equivalent policy form and sufficient to cover the total value of the entire Project on a replacement cost basis. The Owner's property insurance coverage shall be no less than the amount of the initial Contract Sum, plus the value of subsequent Modifications and labor performed and materials or equipment supplied by others. The property insurance shall be maintained until Substantial Completion and thereafter as provided in Section A.2.3.1.3, unless otherwise provided in the Contract Documents or otherwise agreed in writing by the parties to this Agreement. This insurance shall include the interests of the Owner, Contractor, Subcontractors, and Sub-subcontractors in the Project as insureds. This insurance shall include the interests of mortgagees as loss payees.

§ A.2.3.1.1 Causes of Loss. The insurance required by this Section A.2.3.1 shall provide coverage for direct physical loss or damage, and shall not exclude the risks of fire, explosion, theft, vandalism, malicious mischief, collapse, earthquake, flood, or windstorm. The insurance shall also provide coverage for ensuing loss or resulting damage from error, omission, or deficiency in construction methods, design, specifications, workmanship, or materials. Sub-limits, if any, are as follows:
(Indicate below the cause of loss and any applicable sub-limit.)

Causes of Loss	Sub-Limit

§ A.2.3.1.2 Specific Required Coverages. The insurance required by this Section A.2.3.1 shall provide coverage for loss or damage to falsework and other temporary structures, and to building systems from testing and startup. The insurance shall also cover debris removal, including demolition occasioned by enforcement of any applicable legal requirements, and reasonable compensation for the Architect's and Contractor's services and expenses required as a result of such insured loss, including claim preparation expenses. Sub-limits, if any, are as follows:
(Indicate below type of coverage and any applicable sub-limit for specific required coverages.)

Coverage	Sub-Limit

§ A.2.3.1.3 Unless the parties agree otherwise, upon Substantial Completion, the Owner shall continue the insurance required by Section A.2.3.1 or, if necessary, replace the insurance policy required under Section A.2.3.1 with property insurance written for the total value of the Project that shall remain in effect until expiration of the period for correction of the Work set forth in Section 12.2.2 of the General Conditions.

§ A.2.3.1.4 Deductibles and Self-Insured Retentions. If the insurance required by this Section A.2.3 is subject to deductibles or self-insured retentions, the Owner shall be responsible for all loss not covered because of such deductibles or retentions.

§ A.2.3.2 Occupancy or Use Prior to Substantial Completion. The Owner's occupancy or use of any completed or partially completed portion of the Work prior to Substantial Completion shall not commence until the insurance company or companies providing the insurance under Section A.2.3.1 have consented in writing to the continuance of coverage. The Owner and the Contractor shall take no action with respect to partial occupancy or use that would cause cancellation, lapse, or reduction of insurance, unless they agree otherwise in writing.

§ A.2.3.3 Insurance for Existing Structures
If the Work involves remodeling an existing structure or constructing an addition to an existing structure, the Owner shall purchase and maintain, until the expiration of the period for correction of Work as set forth in Section 12.2.2 of

AIA Document A101 – 2017 Exhibit A. Copyright © 2017. All rights reserved. "The American Institute of Architects," "American Institute of Architects," "AIA," the AIA Logo, and "AIA Contract Documents" are trademarks of The American Institute of Architects. This document was produced at 13:37:21 CT on 02/20/2025 under Order No.4104251278 which expires on 03/15/2025, is not for resale, is licensed for one-time use only, and may only be used in accordance with the AIA Contract Documents® Terms of Service. To report copyright violations, e-mail docinfo@aiacontracts.com.
User Notes: (1937073968)

the General Conditions, "all-risks" property insurance, on a replacement cost basis, protecting the existing structure against direct physical loss or damage from the causes of loss identified in Section A.2.3.1, notwithstanding the undertaking of the Work. The Owner shall be responsible for all co-insurance penalties.

§ A.2.4 Optional Extended Property Insurance.
The Owner shall purchase and maintain the insurance selected and described below.
(Select the types of insurance the Owner is required to purchase and maintain by placing an X in the box(es) next to the description(s) of selected insurance. For each type of insurance selected, indicate applicable limits of coverage or other conditions in the fill point below the selected item.)

[ ] **§ A.2.4.1 Loss of Use, Business Interruption, and Delay in Completion Insurance**, to reimburse the Owner for loss of use of the Owner's property, or the inability to conduct normal operations due to a covered cause of loss.

[ ] **§ A.2.4.2 Ordinance or Law Insurance**, for the reasonable and necessary costs to satisfy the minimum requirements of the enforcement of any law or ordinance regulating the demolition, construction, repair, replacement or use of the Project.

[ ] **§ A.2.4.3 Expediting Cost Insurance**, for the reasonable and necessary costs for the temporary repair of damage to insured property, and to expedite the permanent repair or replacement of the damaged property.

[ ] **§ A.2.4.4 Extra Expense Insurance**, to provide reimbursement of the reasonable and necessary excess costs incurred during the period of restoration or repair of the damaged property that are over and above the total costs that would normally have been incurred during the same period of time had no loss or damage occurred.

[ ] **§ A.2.4.5 Civil Authority Insurance**, for losses or costs arising from an order of a civil authority prohibiting access to the Project, provided such order is the direct result of physical damage covered under the required property insurance.

[ ] **§ A.2.4.6 Ingress/Egress Insurance**, for loss due to the necessary interruption of the insured's business due to physical prevention of ingress to, or egress from, the Project as a direct result of physical damage.

[ ] **§ A.2.4.7 Soft Costs Insurance**, to reimburse the Owner for costs due to the delay of completion of the Work, arising out of physical loss or damage covered by the required property insurance: including construction loan fees; leasing and marketing expenses; additional fees, including those of architects, engineers, consultants, attorneys and accountants, needed for the completion of the construction, repairs, or reconstruction; and carrying costs such as property taxes, building permits, additional interest on loans, realty taxes, and insurance premiums over and above normal expenses.

AIA Document A101 – 2017 Exhibit A. Copyright © 2017. All rights reserved. "The American Institute of Architects," "American Institute of Architects," "AIA," the AIA Logo, and "AIA Contract Documents" are trademarks of The American Institute of Architects. This document was produced at 13:37:21 CT on 02/20/2025 under Order No.4104251278 which expires on 03/15/2025, is not for resale, is licensed for one-time use only, and may only be used in accordance with the AIA Contract Documents® Terms of Service. To report copyright violations, e-mail docinfo@aiacontracts.com.
User Notes: (1937073968)

§ A.2.5 Other Optional Insurance.
The Owner shall purchase and maintain the insurance selected below.
(Select the types of insurance the Owner is required to purchase and maintain by placing an X in the box(es) next to the description(s) of selected insurance.)

[ ] **§ A.2.5.1 Cyber Security Insurance** for loss to the Owner due to data security and privacy breach, including costs of investigating a potential or actual breach of confidential or private information.
(Indicate applicable limits of coverage or other conditions in the fill point below.)

[ ] **§ A.2.5.2 Other Insurance**
(List below any other insurance coverage to be provided by the Owner and any applicable limits.)

Coverage	Limits

ARTICLE A.3 CONTRACTOR'S INSURANCE AND BONDS

§ A.3.1 General

§ A.3.1.1 Certificates of Insurance. The Contractor shall provide certificates of insurance acceptable to the Owner evidencing compliance with the requirements in this Article A.3 at the following times: (1) prior to commencement of the Work; (2) upon renewal or replacement of each required policy of insurance; and (3) upon the Owner's written request. An additional certificate evidencing continuation of commercial liability coverage, including coverage for completed operations, shall be submitted with the final Application for Payment and thereafter upon renewal or replacement of such coverage until the expiration of the periods required by Section A.3.2.1 and Section A.3.3.1. The certificates will show the Owner as an additional insured on the Contractor's Commercial General Liability and excess or umbrella liability policy or policies.

§ A.3.1.2 Deductibles and Self-Insured Retentions. The Contractor shall disclose to the Owner any deductible or self-insured retentions applicable to any insurance required to be provided by the Contractor.

§ A.3.1.3 Additional Insured Obligations. To the fullest extent permitted by law, the Contractor shall cause the commercial general liability coverage to include (1) the Owner, the Architect, and the Architect's consultants as additional insureds for claims caused in whole or in part by the Contractor's negligent acts or omissions during the Contractor's operations; and (2) the Owner as an additional insured for claims caused in whole or in part by the Contractor's negligent acts or omissions for which loss occurs during completed operations. The additional insured coverage shall be primary and non-contributory to any of the Owner's general liability insurance policies and shall apply to both ongoing and completed operations. To the extent commercially available, the additional insured coverage shall be no less than that provided by Insurance Services Office, Inc. (ISO) forms CG 20 10 07 04, CG 20 37 07 04, and, with respect to the Architect and the Architect's consultants, CG 20 32 07 04.

§ A.3.2 Contractor's Required Insurance Coverage

§ A.3.2.1 The Contractor shall purchase and maintain the following types and limits of insurance from an insurance company or insurance companies lawfully authorized to issue insurance in the jurisdiction where the Project is located. The Contractor shall maintain the required insurance until the expiration of the period for correction of Work as set forth in Section 12.2.2 of the General Conditions, unless a different duration is stated below:
(If the Contractor is required to maintain insurance for a duration other than the expiration of the period for correction of Work, state the duration.)

§ A.3.2.2 Commercial General Liability

§ A.3.2.2.1 Commercial General Liability insurance for the Project written on an occurrence form with policy limits as defined is ECH-C Owner Insurance, providing coverage for claims including

.1 damages because of bodily injury, sickness or disease, including occupational sickness or disease, and death of any person;

Init.
/
AIA Document A101 – 2017 Exhibit A. Copyright © 2017. All rights reserved. "The American Institute of Architects," "American Institute of Architects," "AIA," the AIA Logo, and "AIA Contract Documents" are trademarks of The American Institute of Architects. This document was produced at 13:37:21 CT on 02/20/2025 under Order No.4104251278 which expires on 03/15/2025, is not for resale, is licensed for one-time use only, and may only be used in accordance with the AIA Contract Documents® Terms of Service. To report copyright violations, e-mail docinfo@aiacontracts.com.
User Notes:
(1937073968)

.2 personal injury and advertising injury;
.3 damages because of physical damage to or destruction of tangible property, including the loss of use of such property;
.4 bodily injury or property damage arising out of completed operations; and
.5 the Contractor's indemnity obligations under Section 3.18 of the General Conditions.

§ A.3.2.2.2 The Contractor's Commercial General Liability policy under this Section A.3.2.2 shall not contain an exclusion or restriction of coverage for the following:

.1 Claims by one insured against another insured, if the exclusion or restriction is based solely on the fact that the claimant is an insured, and there would otherwise be coverage for the claim.
.2 Claims for property damage to the Contractor's Work arising out of the products-completed operations hazard where the damaged Work or the Work out of which the damage arises was performed by a Subcontractor.
.3 Claims for bodily injury other than to employees of the insured.
.4 Claims for indemnity under Section 3.18 of the General Conditions arising out of injury to employees of the insured.
.5 Claims or loss excluded under a prior work endorsement or other similar exclusionary language.
.6 Claims or loss due to physical damage under a prior injury endorsement or similar exclusionary language.
.7 Claims related to residential, multi-family, or other habitational projects, if the Work is to be performed on such a project.
.8 Claims related to roofing, if the Work involves roofing.
.9 Claims related to exterior insulation finish systems (EIFS), synthetic stucco or similar exterior coatings or surfaces, if the Work involves such coatings or surfaces.
.10 Claims related to earth subsidence or movement, where the Work involves such hazards.
.11 Claims related to explosion, collapse and underground hazards, where the Work involves such hazards.

§ A.3.2.3 Automobile Liability covering vehicles owned, and non-owned vehicles used, by the Contractor, with policy limits as defined in EXH-C Owner Insurance .

§ A.3.2.4 The Contractor may achieve the required limits and coverage for Commercial General Liability and Automobile Liability through a combination of primary and excess or umbrella liability insurance, provided such primary and excess or umbrella insurance policies result in the same or greater coverage as the coverages required under Section A.3.2.2 and A.3.2.3, and in no event shall any excess or umbrella liability insurance provide narrower coverage than the primary policy. The excess policy shall not require the exhaustion of the underlying limits only through the actual payment by the underlying insurers. Umbrella coverage as defined in EXH-C Owner Insurance

§ A.3.2.5 Workers' Compensation at statutory limits for Coverage A as defined in EXH-C Owner Insurance.

§ A.3.2.6 Employers' Liability Coverage B as defined in EXH-C Owner Insurance .

(Paragraph deleted)
§ A.3.2.8 If the Contractor is required to furnish professional services as part of the Work, the Contractor shall procure Professional Liability insurance covering performance of the professional services, with policy limits as defined in EXH-C Owner Insurance .

.

(Paragraphs deleted)
§ A.3.2.12 Insurance for the use or operation of manned or unmanned aircraft, if the Work requires such activities, with policy limits as defined in EXH-C Owner Insurance.

AIA Document A101 – 2017 Exhibit A. Copyright © 2017. All rights reserved. "The American Institute of Architects," "American Institute of Architects," "AIA," the AIA Logo, and "AIA Contract Documents" are trademarks of The American Institute of Architects. This document was produced at 13:37:21 CT on 02/20/2025 under Order No.4104251278 which expires on 03/15/2025, is not for resale, is licensed for one-time use only, and may only be used in accordance with the AIA Contract Documents® Terms of Service. To report copyright violations, e-mail docinfo@aiacontracts.com.
User Notes: (1937073968)

§ A.3.3 Contractor's Other Insurance Coverage

§ A.3.3.1 Insurance selected and described in this Section A.3.3 shall be purchased from an insurance company or insurance companies lawfully authorized to issue insurance in the jurisdiction where the Project is located. The Contractor shall maintain the required insurance until the expiration of the period for correction of Work as set forth in Section 12.2.2 of the General Conditions, unless a different duration is stated below:
(If the Contractor is required to maintain any of the types of insurance selected below for a duration other than the expiration of the period for correction of Work, state the duration.)

If Professional Liability Insurance is required as part of this contract or becomes required during the course of the project coverage shall be in accordance with A.3.2.8, the insurance coverage shall be maintained for one calendar year after the date of Substantial Completion

§ A.3.3.2 The Contractor shall purchase and maintain the following types and limits of insurance in accordance with Section A.3.3.1 as defined in EXH-C Owner Insurance.

(Paragraphs deleted)

§ A.3.4 Performance Bond and Payment Bond

The Contractor shall provide surety bonds, from a company or companies lawfully authorized to issue surety bonds in the jurisdiction where the Project is located, as follows:
(Specify type and penal sum of bonds.)

Type	Penal Sum ($0.00)
Payment Bond	Full contract value
Performance Bond	Full contract value

Payment and Performance Bonds shall be AIA Document A312™, Payment Bond and Performance Bond, or contain provisions identical to AIA Document A312™, current as of the date of this Agreement.

ARTICLE A.4 SPECIAL TERMS AND CONDITIONS

Special terms and conditions that modify this Insurance and Bonds Exhibit, if any, are as follows:

None

AIA Document A101 – 2017 Exhibit A. Copyright © 2017. All rights reserved. "The American Institute of Architects," "American Institute of Architects," "AIA," the AIA Logo, and "AIA Contract Documents" are trademarks of The American Institute of Architects. This document was produced at 13:37:21 CT on 02/20/2025 under Order No.4104251278 which expires on 03/15/2025, is not for resale, is licensed for one-time use only, and may only be used in accordance with the AIA Contract Documents® Terms of Service. To report copyright violations, e-mail docinfo@aiacontracts.com.
User Notes: (1937073968)

Additions and Deletions Report for
AIA® Document A101® – 2017 Exhibit A

This Additions and Deletions Report, as defined on page 1 of the associated document, reproduces below all text the author has added to the standard form AIA document in order to complete it, as well as any text the author may have added to or deleted from the original AIA text. Added text is shown underlined. Deleted text is indicated with a horizontal line through the original AIA text.

Note: This Additions and Deletions Report is provided for information purposes only and is not incorporated into or constitute any part of the associated AIA document. This Additions and Deletions Report and its associated document were generated simultaneously by AIA software at 13:37:21 CT on 02/20/2025.

PAGE 1

This Insurance and Bonds Exhibit is part of the Agreement, between the Owner and the Contractor, dated the eleventh day of March in the year 2025

...

(Name and location or address)

FY25 Stadium Bleacher Repairs
Washburn High School
201 West 49th Street
Minneapolis, MN 55419

...

(Name, legal status and address)

Minneapolis Public Schools Special School District #1
1250 West Broadway Avenue
Minneapolis, MN 55411

...

(Name, legal status and address)

Buildings Consulting Group, Inc.
2855 Anthony Lane South Suite 201
Minneapolis, MN 55418

PAGE 4

§ A.3.2.2.1 Commercial General Liability insurance for the Project written on an occurrence form with policy limits ~~of not less than ($) each occurrence, ($) general aggregate, and ($) aggregate for products-completed operations hazard,~~ as defined is ECH-C Owner Insurance, providing coverage for claims including

PAGE 5

§ A.3.2.3 Automobile Liability covering vehicles owned, and non-owned vehicles used, by the Contractor, with policy limits ~~of not less than ($) per accident, for bodily injury, death of any person, and property damage arising out of the ownership, maintenance and use of those motor vehicles along with any other statutorily required automobile coverage.~~as defined in EXH-C Owner Insurance .

§ A.3.2.4 The Contractor may achieve the required limits and coverage for Commercial General Liability and Automobile Liability through a combination of primary and excess or umbrella liability insurance, provided such primary and excess or umbrella insurance policies result in the same or greater coverage as the coverages required

Additions and Deletions Report for AIA Document A101 – 2017 Exhibit A. Copyright © 2017. All rights reserved. "The American Institute of Architects," "American Institute of Architects," "AIA," the AIA Logo, and "AIA Contract Documents" are trademarks of The American Institute of Architects. This document was produced at 13:37:21 CT on 02/20/2025 under Order No.4104251278 which expires on 03/15/2025, is not for resale, is licensed for one-time use only, and may only be used in accordance with the AIA Contract Documents® Terms of Service. To report copyright violations, e-mail docinfo@aiacontracts.com.
User Notes: (1937073968)

under Section A.3.2.2 and A.3.2.3, and in no event shall any excess or umbrella liability insurance provide narrower coverage than the primary policy. The excess policy shall not require the exhaustion of the underlying limits only through the actual payment by the underlying insurers. Umbrella coverage as defined in EXH-C Owner Insurance

§ A.3.2.5 Workers' Compensation at statutory ~~limits.~~limits for Coverage A as defined in EXH-C Owner Insurance.

§ A.3.2.6 Employers' Liability ~~with policy limits not less than ($) each accident, ($) each employee, and ($) policy limit.~~Coverage B as defined in EXH-C Owner Insurance .

~~**§ A.3.2.7** Jones Act, and the Longshore & Harbor Workers' Compensation Act, as required, if the Work involves hazards arising from work on or near navigable waterways, including vessels and docks~~

§ A.3.2.8 If the Contractor is required to furnish professional services as part of the Work, the Contractor shall procure Professional Liability insurance covering performance of the professional services, with policy limits ~~of not less than ($) per claim and ($) in the aggregate.~~as defined in EXH-C Owner Insurance .

.

~~**§ A.3.2.9** If the Work involves the transport, dissemination, use, or release of pollutants, the Contractor shall procure Pollution Liability insurance, with policy limits of not less than ($) per claim and ($) in the aggregate.~~

~~**§ A.3.2.10** Coverage under Sections A.3.2.8 and A.3.2.9 may be procured through a Combined Professional Liability and Pollution Liability insurance policy, with combined policy limits of not less than ($) per claim and ($) in the aggregate.~~

~~**§ A.3.2.11** Insurance for maritime liability risks associated with the operation of a vessel, if the Work requires such activities, with policy limits of not less than ($) per claim and ($) in the aggregate.~~

§ A.3.2.12 Insurance for the use or operation of manned or unmanned aircraft, if the Work requires such activities, with policy limits ~~of not less than ($) per claim and ($) in the aggregate.~~as defined in EXH-C Owner Insurance.
PAGE 6

If Professional Liability Insurance is required as part of this contract or becomes required during the course of the project coverage shall be in accordance with A.3.2.8, the insurance coverage shall be maintained for one calendar year after the date of Substantial Completion

§ A.3.3.2 The Contractor shall purchase and maintain the following types and limits of insurance in accordance with Section ~~A.3.3.1.~~
~~*(Select the types of insurance the Contractor is required to purchase and maintain by placing an X in the box(es) next to the description(s) of selected insurance. Where policy limits are provided, include the policy limit in the appropriate fill point.)*~~A.3.3.1 as defined in EXH-C Owner Insurance.

~~[ ] **§ A.3.3.2.1** Property insurance of the same type and scope satisfying the requirements identified in Section A.2.3, which, if selected in this section A.3.3.2.1, relieves the Owner of the responsibility to purchase and maintain such insurance except insurance required by Section A.2.3.1.3 and Section A.2.3.3. The Contractor shall comply with all obligations of the Owner under Section A.2.3 except to the extent provided below. The Contractor shall disclose to the Owner the amount of any deductible, and the Owner shall be responsible for losses within the deductible. Upon request, the Contractor shall provide the Owner with a copy of the property insurance policy or policies required. The Owner shall adjust and settle the loss with the insurer and be the trustee of the proceeds of the property insurance in accordance with Article 11 of the General Conditions unless otherwise set forth below:~~
~~*(Where the Contractor's obligation to provide property insurance differs from the Owner's obligations as described under Section A.2.3, indicate such differences in the space below. Additionally, if a party other than the Owner will be responsible for adjusting and settling a loss with the insurer and acting as the trustee of the proceeds of property insurance in accordance with Article 11 of the General Conditions, indicate the responsible party below.)*~~

Additions and Deletions Report for AIA Document A101 – 2017 Exhibit A. Copyright © 2017. All rights reserved. "The American Institute of Architects," "American Institute of Architects," "AIA," the AIA Logo, and "AIA Contract Documents" are trademarks of The American Institute of Architects. This document was produced at 13:37:21 CT on 02/20/2025 under Order No.4104251278 which expires on 03/15/2025, is not for resale, is licensed for one-time use only, and may only be used in accordance with the AIA Contract Documents® Terms of Service. To report copyright violations, e-mail docinfo@aiacontracts.com.
User Notes: (1937073968)

[~~–]~~ ~~**§ A.3.3.2.2 Railroad Protective Liability Insurance**, with policy limits of not less than ($) per claim and ($) in the aggregate, for Work within fifty (50) feet of railroad property.~~

[~~–]~~ ~~**§ A.3.3.2.3 Asbestos Abatement Liability Insurance**, with policy limits of not less than ($) per claim and ($) in the aggregate, for liability arising from the encapsulation, removal, handling, storage, transportation, and disposal of asbestos-containing materials.~~

[~~–]~~ ~~**§ A.3.3.2.4** Insurance for physical damage to property while it is in storage and in transit to the construction site on an "all-risks" completed value form.~~

[~~–]~~ ~~**§ A.3.3.2.5** Property insurance on an "all-risks" completed value form, covering property owned by the Contractor and used on the Project, including scaffolding and other equipment.~~

[~~–]~~ ~~**§ A.3.3.2.6 Other Insurance**~~
~~*(List below any other insurance coverage to be provided by the Contractor and any applicable limits.)*~~

~~**Coverage**~~	~~**Limits**~~

§ A.3.4 Performance Bond and Payment Bond

...

Payment Bond	Full contract value
Performance Bond	Full contract value

...

None

Additions and Deletions Report for AIA Document A101 – 2017 Exhibit A. Copyright © 2017. All rights reserved. "The American Institute of Architects," "American Institute of Architects," "AIA," the AIA Logo, and "AIA Contract Documents" are trademarks of The American Institute of Architects. This document was produced at 13:37:21 CT on 02/20/2025 under Order No.4104251278 which expires on 03/15/2025, is not for resale, is licensed for one-time use only, and may only be used in accordance with the AIA Contract Documents® Terms of Service. To report copyright violations, e-mail docinfo@aiacontracts.com.
User Notes: (1937073968)

Exhibit B – Project Charter

FY25 Washburn High School Stadium Bleacher Repairs

Description

Repairs to the bleachers at Washburn High School. The repairs to the bleachers structural beams will be performed to reduce deflections in the framing members of the bleachers.

Contract Sum

The Contract Sum shall be $249,250.00

Alternates

Item	Price	Status
N/A		

Conditions

Item	Price	Conditions for Acceptance
N/A		

Allowances

Item	Price
N/A	

Unit Prices

Item	Units and Limitations	Price per Unit ($0.00)
N/A		

EXHIBIT C Owner Insurance

Insurance Requirements

1. CONSULTANT'S INSURANCE – to be used with AIA B101-2017, AIA C103-2015, or similar non-contractor consultants:
   The Consultant shall at its own expense maintain in effect at all times during the performance of the Work under the Agreement at least the following coverage and limits of insurance:

   a. Worker's Compensation and Employer's Liability Insurance

      i. Coverage A is statutory.

      ii. Coverage B
      $500,000 Each Accident
      $500,000 Each Employee
      $500,000 Policy Limit (Disease)

   b. Comprehensive General Liability Insurance *

General Aggregate	$1,000,000
Products/Completed Operations Aggregate	$1,000,000
Per Occurrence	$1,000,000
Medical Payments	$10,000

   * The Owner should be named as an additional insured for Comprehensive General Liability Insurance.

   c. Automobile Insurance

Per Occurrence	$1,000,000
PIP	Basic
Underinsured Motorist	$1,000,000
Uninsured Motorist	$1,000,000

   d. Professional Liability Insurance

      i. Per Claim $2,000,000

ii. For projects with an estimated construction Contract Sum of over $10,000,000 or major structural work an aggregate is required as follows:
Aggregate $4,000,000

e. Umbrella Liability Insurance

i. Per Occurrence $2,000,000

ii. For projects with an estimated construction Contract Sum of over $10,000,000 or major structural work an aggregate is required as follows:
Aggregate $2,000,000

f. Manned or Unmanned Aircraft Coverage (if used)

i. Per Claim $1,000,000

ii. Aggregate $1,000,000

For specialty consultants used for commissioning activities, studies, asbestos surveys and security, items A, B, C and F shall apply.

Special Asbestos Abatement Liability Insurance is required for Asbestos Abatement Contractors. The limits are $1,500,000 per claim, for liability arising from the encapsulation, removal, handling, storage, transportation, and disposal of asbestos-containing materials.

2. CONSULTANT'S OBLIGATIONS

Consultant shall not violate or knowingly permit any violation of any conditions or terms of the policies of insurance required to be carried under the terms hereof and shall endeavor to satisfy the requirements of the insurance companies issuing them. In the event Consultant neglects, refuses or fails to provide or maintain any of the insurance required to be carried under the Agreement, or if such insurance is canceled for any reason, the Owner or the Owner's lender(s) shall have the right, but not the duty, to procure or maintain the same.

In the event the Owner or the Owner's lender(s) do procure or maintain such insurance, the Owner or the Owner's lender(s) shall have, in additional to any and all other available remedies, the right to recover from the Consultant (including the right of set-off against sums otherwise due the Consultant) all of the costs associated with procuring or maintaining such insurance.

3. PROFESSIONAL LIABILITY INSURANCE

   a. Professional Liability Coverage of $2,000,000 shall be maintained for one (1) year from the date of Substantial Completion. If the Consultant discontinues its business and if directed by Owner in writing, Consultant shall purchase such insurance in such amount for an extended discovery period beyond the one (1) year after the date of Substantial Completion, with the premium cost to be a reimbursable expense paid by the Owner. The limit of liability for such policy may not be reduced below $2,000,000 without the Owner giving its prior, written consent. All policies of insurance that Consultant is required under the terms of this Exhibit C Owner's Insurance to secure and maintain shall bear the endorsement "Not to be canceled until sixty (60) calendar days after Owner has received a written notice from insurer as evidence by a return receipt of registered or certified mail."

   b. The Owner shall not be responsible for obtaining or paying premiums or other expenses in connection with insurance required to be carried under the Agreement or normally carried by the Consultant's consultants, and the obligation to obtain such insurance and to pay such premiums and other expenses shall be solely that of the Consultant.

   c. The Consultant shall bear all the costs of any and all deductible amounts under any insurance policies required to be carried under the Agreement and shall remain solely and fully liable for the full amount of any claim or item not compensated by insurance (to the extent that any amount resulted from damages that arose out of the Consultant's sole negligence.)

4. COVERAGE

   The coverage's referred to above are set forth in full in the respective policy forms, and the foregoing descriptions of such policies are not intended to be complete.

5. GENERALLY

   a. The Consultant thereby represents and warrants to the Owner that, as of the date of the execution of the Agreement, the Consultant is not aware of any claims or potential claims which have been made, filed or threatened against any of the insurance or for damages covered by any of the insurance required to be carried under the Agreement that would affect the Consultant's ability to provide the insurance coverage required by this agreement.

b. It is understood that the provisions in the Agreement requiring the Consultant to carry insurance shall not be construed as in any manner waiving or restricting the liability of the Consultant as to any obligations imposed under the Agreement, including, but not limited to, obligations imposed under the provisions of Article 11 of the AIA A201-2017 General Conditions.

Insurance requirements for Contractors

1. CONTRACTOR'S INSURANCE – to be used with AIA A101-2017
   The Contractor shall at its own expense maintain in effect at all times during the performance of the Work under the Agreement at least the following coverage and limits of insurance:

   a. Commercial General Liability

      i. General Aggregate $1,500,000

      ii. Products/Completed Operations Aggregate $1,500,000

      iii. Per Occurrence $1,500,000

      The Owner shall be named as additional insured for Commercial General Liability Insurance

   b. Automobile Insurance

      i. Per Occurrence $1,000,000

      ii. PIP Basic

      iii. Underinsured Motorist $1,000,000

      iv. Uninsured Motorist $1,000,000

   c. Workers Compensation

      i. Coverage A is statutory.

      ii. Coverage B $500,000 Each Accident

      iii. $500,000 Each Employee

d. Professional Liability (if the Contractor is hiring professionals)

   i. Per Claim $2,000,000

   For Projects with an estimated construction cost of over $10,000,000 or major structural work, additional Aggregate coverage of $4,000,000 is required.

e. Manned or Unmanned Aircraft Coverage (if used)

   i. Per Claim $1,000,000

   ii. Aggregate $1,000,000

f. Property Insurance

   i. Per Claim $1,000,000

   ii. Aggregate $1,000,000

   This insurance is only required for materials stored offsite and not incorporated into the project at delivery. For material stored on site, no additional insurance is required.

g. Builders "all risk" Insurance

   i. Per Claim $2,000,000

   ii. Aggregate $4,000,000

   This insurance is only required for additions exceeding $10,000,000. Renovations to existing schools are not required to have builders all risk insurance.

h. Umbrella Liability

   i. Aggregate limit $5,000,000

   This insurance is required only for projects larger than $10,000,000 in total construction costs.

Exhibit D – Project Schedule

Project Name and Number

FY25 Stadium Bleacher Repairs
Washburn High School
201 W 49th Street
Minneapolis, MN 55419
Minneapolis Public Schools Project Number 25WASH001
OP#25-2514

Description

Repairs to the bleachers at Washburn High School. The repairs to the bleachers structural beams will be performed to reduce deflections in the framing members of the bleachers.

Schedule

Last Day of School: June 5, 2025

Construction Commences: June 9, 2025

Juneteenth Holiday: June 19, 2025 (All MPS Buildings Closed)

Substantial Completion: August 1, 2025

Final Completion: August 15, 2025

Close-out Documents no later than 45 days past date of Substantial Completion

Substantial Completion

The Work will be substantially complete on or before August 1, 2025.

AIA® Document A201® – 2017

General Conditions of the Contract for Construction

for the following PROJECT:
(Name and location or address)

FY25 Stadium Bleacher Repairs
Washburn High School
201 West 49th Street
Minneapolis, MN 55419

THE OWNER:
(Name, legal status and address)

Minneapolis Public Schools Special School District 1
1250 West Broadway Avenue
Minneapolis, MN 55411

THE ARCHITECT:
(Name, legal status and address)

Buildings Consulting Group, Inc.
2855 Anthony Lane South Suite 201
Minneapolis, MN 55418

ADDITIONS AND DELETIONS:
The author of this document has added information needed for its completion. The author may also have revised the text of the original AIA standard form. An *Additions and Deletions Report* that notes added information as well as revisions to the standard form text is available from the author and should be reviewed. A vertical line in the left margin of this document indicates where the author has added necessary information and where the author has added to or deleted from the original AIA text.

This document has important legal consequences. Consultation with an attorney is encouraged with respect to its completion or modification.

For guidance in modifying this document to include supplementary conditions, see AIA Document A503™, Guide for Supplementary Conditions.

TABLE OF ARTICLES

1 GENERAL PROVISIONS
2 OWNER
3 CONTRACTOR
4 ARCHITECT
5 SUBCONTRACTORS
6 CONSTRUCTION BY OWNER OR BY SEPARATE CONTRACTORS
7 CHANGES IN THE WORK
8 TIME
9 PAYMENTS AND COMPLETION
10 PROTECTION OF PERSONS AND PROPERTY
11 INSURANCE AND BONDS
12 UNCOVERING AND CORRECTION OF WORK
13 MISCELLANEOUS PROVISIONS

Init.
/

AIA Document A201 – 2017. Copyright © 1911, 1915, 1918, 1925, 1937, 1951, 1958, 1961, 1963, 1966, 1970, 1976, 1987, 1997, 2007 and 2017. All rights reserved. "The American Institute of Architects," "American Institute of Architects," "AIA," the AIA Logo, and "AIA Contract Documents" are trademarks of The American Institute of Architects. This document was produced at 13:37:32 CT on 02/20/2025 under Order No.4104251278 which expires on 03/15/2025, is not for resale, is licensed for one-time use only, and may only be used in accordance with the AIA Contract Documents® Terms of Service. To report copyright violations, e-mail docinfo@aiacontracts.com.
User Notes: (1349282681)

14 TERMINATION OR SUSPENSION OF THE CONTRACT

15 CLAIMS AND DISPUTES

AIA Document A201 – 2017. Copyright © 1911, 1915, 1918, 1925, 1937, 1951, 1958, 1961, 1963, 1966, 1970, 1976, 1987, 1997, 2007 and 2017. All rights reserved. "The American Institute of Architects," "American Institute of Architects," "AIA," the AIA Logo, and "AIA Contract Documents" are trademarks of The American Institute of Architects. This document was produced at 13:37:32 CT on 02/20/2025 under Order No.4104251278 which expires on 03/15/2025, is not for resale, is licensed for one-time use only, and may only be used in accordance with the AIA Contract Documents® Terms of Service. To report copyright violations, e-mail docinfo@aiacontracts.com.
User Notes: (1349282681)

INDEX
(Topics and numbers in bold are Section headings.)

Acceptance of Nonconforming Work
9.6.6, 9.9.3, **12.3**
Acceptance of Work
9.6.6, 9.8.2, 9.9.3, 9.10.1, 9.10.3, 12.3
Access to Work
3.16, 6.2.1, 12.1
Accident Prevention
10
Acts and Omissions
3.2, 3.3.2, 3.12.8, 3.18, 4.2.3, 8.3.1, 9.5.1, 10.2.5, 10.2.8, 13.3.2, 14.1, 15.1.2, 15.2
Addenda
1.1.1
Additional Costs, Claims for
3.7.4, 3.7.5, 10.3.2, 15.1.5
Additional Inspections and Testing
9.4.2, 9.8.3, 12.2.1, **13.4**
Additional Time, Claims for
3.2.4, 3.7.4, 3.7.5, 3.10.2, 8.3.2, **15.1.6**
Administration of the Contract
3.1.3, **4.2**, 9.4, 9.5
Advertisement or Invitation to Bid
1.1.1
Aesthetic Effect
4.2.13
Allowances
3.8
Applications for Payment
4.2.5, 7.3.9, 9.2, **9.3**, 9.4, 9.5.1, 9.5.4, 9.6.3, 9.7, 9.10
Approvals
2.1.1, 2.3.1, 2.5, 3.1.3, 3.10.2, 3.12.8, 3.12.9, 3.12.10.1, 4.2.7, 9.3.2, 13.4.1
Arbitration
8.3.1, 15.3.2, **15.4**
ARCHITECT
4
Architect, Definition of
4.1.1
Architect, Extent of Authority
2.5, 3.12.7, 4.1.2, 4.2, 5.2, 6.3, 7.1.2, 7.3.4, 7.4, 9.2, 9.3.1, 9.4, 9.5, 9.6.3, 9.8, 9.10.1, 9.10.3, 12.1, 12.2.1, 13.4.1, 13.4.2, 14.2.2, 14.2.4, 15.1.4, 15.2.1
Architect, Limitations of Authority and Responsibility
2.1.1, 3.12.4, 3.12.8, 3.12.10, 4.1.2, 4.2.1, 4.2.2, 4.2.3, 4.2.6, 4.2.7, 4.2.10, 4.2.12, 4.2.13, 5.2.1, 7.4, 9.4.2, 9.5.4, 9.6.4, 15.1.4, 15.2
Architect's Additional Services and Expenses
2.5, 12.2.1, 13.4.2, 13.4.3, 14.2.4
Architect's Administration of the Contract
3.1.3, 3.7.4, 15.2, 9.4.1, 9.5
Architect's Approvals
2.5, 3.1.3, 3.5, 3.10.2, 4.2.7
Architect's Authority to Reject Work
3.5, 4.2.6, 12.1.2, 12.2.1
Architect's Copyright
1.1.7, 1.5
Architect's Decisions
3.7.4, 4.2.6, 4.2.7, 4.2.11, 4.2.12, 4.2.13, 4.2.14, 6.3, 7.3.4, 7.3.9, 8.1.3, 8.3.1, 9.2, 9.4.1, 9.5, 9.8.4, 9.9.1, 13.4.2, 15.2
Architect's Inspections
3.7.4, 4.2.2, 4.2.9, 9.4.2, 9.8.3, 9.9.2, 9.10.1, 13.4
Architect's Instructions
3.2.4, 3.3.1, 4.2.6, 4.2.7, 13.4.2
Architect's Interpretations
4.2.11, 4.2.12
Architect's Project Representative
4.2.10
Architect's Relationship with Contractor
1.1.2, 1.5, 2.3.3, 3.1.3, 3.2.2, 3.2.3, 3.2.4, 3.3.1, 3.4.2, 3.5, 3.7.4, 3.7.5, 3.9.2, 3.9.3, 3.10, 3.11, 3.12, 3.16, 3.18, 4.1.2, 4.2, 5.2, 6.2.2, 7, 8.3.1, 9.2, 9.3, 9.4, 9.5, 9.7, 9.8, 9.9, 10.2.6, 10.3, 11.3, 12, 13.3.2, 13.4, 15.2
Architect's Relationship with Subcontractors
1.1.2, 4.2.3, 4.2.4, 4.2.6, 9.6.3, 9.6.4, 11.3
Architect's Representations
9.4.2, 9.5.1, 9.10.1
Architect's Site Visits
3.7.4, 4.2.2, 4.2.9, 9.4.2, 9.5.1, 9.9.2, 9.10.1, 13.4
Asbestos
10.3.1
Attorneys' Fees
3.18.1, 9.6.8, 9.10.2, 10.3.3
Award of Separate Contracts
6.1.1, 6.1.2
Award of Subcontracts and Other Contracts for Portions of the Work
5.2
Basic Definitions
1.1
Bidding Requirements
1.1.1
Binding Dispute Resolution
8.3.1, 9.7, 11.5, 13.1, 15.1.2, 15.1.3, 15.2.1, 15.2.5, 15.2.6.1, 15.3.1, 15.3.2, 15.3.3, 15.4.1
Bonds, Lien
7.3.4.4, 9.6.8, 9.10.2, 9.10.3
Bonds, Performance, and Payment
7.3.4.4, 9.6.7, 9.10.3, **11.1.2**, 11.1.3, **11.5**
Building Information Models Use and Reliance
1.8
Building Permit
3.7.1
Capitalization
1.3
Certificate of Substantial Completion
9.8.3, 9.8.4, 9.8.5

AIA Document A201 – 2017. Copyright © 1911, 1915, 1918, 1925, 1937, 1951, 1958, 1961, 1963, 1966, 1970, 1976, 1987, 1997, 2007 and 2017. All rights reserved. "The American Institute of Architects," "American Institute of Architects," "AIA," the AIA Logo, and "AIA Contract Documents" are trademarks of The American Institute of Architects. This document was produced at 13:37:32 CT on 02/20/2025 under Order No.4104251278 which expires on 03/15/2025, is not for resale, is licensed for one-time use only, and may only be used in accordance with the AIA Contract Documents® Terms of Service. To report copyright violations, e-mail docinfo@aiacontracts.com.
User Notes: (1349282681)

Certificates for Payment
4.2.1, 4.2.5, 4.2.9, 9.3.3, **9.4**, 9.5, 9.6.1, 9.6.6, 9.7, 9.10.1, 9.10.3, 14.1.1.3, 14.2.4, 15.1.4
Certificates of Inspection, Testing or Approval
13.4.4
Certificates of Insurance
9.10.2
Change Orders
1.1.1, 3.4.2, 3.7.4, 3.8.2.3, 3.11, 3.12.8, 4.2.8, 5.2.3, 7.1.2, 7.1.3, **7.2**, 7.3.2, 7.3.7, 7.3.9, 7.3.10, 8.3.1, 9.3.1.1, 9.10.3, 10.3.2, 11.2, 11.5, 12.1.2
Change Orders, Definition of
7.2.1
CHANGES IN THE WORK
2.2.2, 3.11, 4.2.8, **7**, 7.2.1, 7.3.1, 7.4, 8.3.1, 9.3.1.1, 11.5
Claims, Definition of
15.1.1
Claims, Notice of
1.6.2, 15.1.3
CLAIMS AND DISPUTES
3.2.4, 6.1.1, 6.3, 7.3.9, 9.3.3, 9.10.4, 10.3.3, **15**, 15.4
Claims and Timely Assertion of Claims
15.4.1
Claims for Additional Cost
3.2.4, 3.3.1, 3.7.4, 7.3.9, 9.5.2, 10.2.5, 10.3.2, **15.1.5**
Claims for Additional Time
3.2.4, 3.3.1, 3.7.4, 6.1.1, 8.3.2, 9.5.2, 10.3.2, **15.1.6**
Concealed or Unknown Conditions, Claims for
3.7.4
Claims for Damages
3.2.4, 3.18, 8.3.3, 9.5.1, 9.6.7, 10.2.5, 10.3.3, 11.3, 11.3.2, 14.2.4, 15.1.7
Claims Subject to Arbitration
15.4.1
Cleaning Up
3.15, 6.3
Commencement of the Work, Conditions Relating to
2.2.1, 3.2.2, 3.4.1, 3.7.1, 3.10.1, 3.12.6, 5.2.1, 5.2.3, 6.2.2, 8.1.2, 8.2.2, 8.3.1, 11.1, 11.2, **15.1.5**
Commencement of the Work, Definition of
8.1.2
Communications
3.9.1, **4.2.4**
Completion, Conditions Relating to
3.4.1, 3.11, 3.15, 4.2.2, 4.2.9, 8.2, 9.4.2, 9.8, 9.9.1, 9.10, 12.2, 14.1.2, 15.1.2
COMPLETION, PAYMENTS AND
9
Completion, Substantial
3.10.1, 4.2.9, 8.1.1, 8.1.3, 8.2.3, 9.4.2, 9.8, 9.9.1, 9.10.3, 12.2, 15.1.2
Compliance with Laws
2.3.2, 3.2.3, 3.6, 3.7, 3.12.10, 3.13, 9.6.4, 10.2.2, 13.1, 13.3, 13.4.1, 13.4.2, 13.5, 14.1.1, 14.2.1.3, 15.2.8, 15.4.2, 15.4.3
Concealed or Unknown Conditions
3.7.4, 4.2.8, 8.3.1, 10.3
Conditions of the Contract
1.1.1, 6.1.1, 6.1.4
Consent, Written
3.4.2, 3.14.2, 4.1.2, 9.8.5, 9.9.1, 9.10.2, 9.10.3, 13.2, 15.4.4.2
Consolidation or Joinder
15.4.4
CONSTRUCTION BY OWNER OR BY
SEPARATE CONTRACTORS
1.1.4, **6**
Construction Change Directive, Definition of
7.3.1
Construction Change Directives
1.1.1, 3.4.2, 3.11, 3.12.8, 4.2.8, 7.1.1, 7.1.2, 7.1.3, **7.3**, 9.3.1.1
Construction Schedules, Contractor's
3.10, 3.11, 3.12.1, 3.12.2, 6.1.3, 15.1.6.2
Contingent Assignment of Subcontracts
5.4, 14.2.2.2
Continuing Contract Performance
15.1.4
Contract, Definition of
1.1.2
CONTRACT, TERMINATION OR
SUSPENSION OF THE
5.4.1.1, 5.4.2, 11.5, **14**
Contract Administration
3.1.3, 4, 9.4, 9.5
Contract Award and Execution, Conditions Relating to
3.7.1, 3.10, 5.2, 6.1
Contract Documents, Copies Furnished and Use of
1.5.2, 2.3.6, 5.3
Contract Documents, Definition of
1.1.1
Contract Sum
2.2.2, 2.2.4, 3.7.4, 3.7.5, 3.8, 3.10.2, 5.2.3, 7.3, 7.4, **9.1**, 9.2, 9.4.2, 9.5.1.4, 9.6.7, 9.7, 10.3.2, 11.5, 12.1.2, 12.3, 14.2.4, 14.3.2, 15.1.4.2, **15.1.5, 15.2.5**
Contract Sum, Definition of
9.1
Contract Time
1.1.4, 2.2.1, 2.2.2, 3.7.4, 3.7.5, 3.10.2, 5.2.3, 6.1.5, 7.2.1.3, 7.3.1, 7.3.5, 7.3.6, 7, 7, 7.3.10, 7.4, 8.1.1, 8.2.1, 8.2.3, 8.3.1, 9.5.1, 9.7, 10.3.2, 12.1.1, 12.1.2, 14.3.2, 15.1.4.2, 15.1.6.1, 15.2.5
Contract Time, Definition of
8.1.1
CONTRACTOR
3
Contractor, Definition of
3.1, 6.1.2
Contractor's Construction and Submittal
Schedules
3.10, 3.12.1, 3.12.2, 4.2.3, 6.1.3, 15.1.6.2

AIA Document A201 – 2017. Copyright © 1911, 1915, 1918, 1925, 1937, 1951, 1958, 1961, 1963, 1966, 1970, 1976, 1987, 1997, 2007 and 2017. All rights reserved. "The American Institute of Architects," "American Institute of Architects," "AIA," the AIA Logo, and "AIA Contract Documents" are trademarks of The American Institute of Architects. This document was produced at 13:37:32 CT on 02/20/2025 under Order No.4104251278 which expires on 03/15/2025, is not for resale, is licensed for one-time use only, and may only be used in accordance with the AIA Contract Documents® Terms of Service. To report copyright violations, e-mail docinfo@aiacontracts.com.
User Notes: (1349282681)

Contractor's Employees
2.2.4, 3.3.2, 3.4.3, 3.8.1, 3.9, 3.18.2, 4.2.3, 4.2.6, 10.2, 10.3, 11.3, 14.1, 14.2.1.1
Contractor's Liability Insurance
11.1
Contractor's Relationship with Separate Contractors and Owner's Forces
3.12.5, 3.14.2, 4.2.4, 6, 11.3, 12.2.4
Contractor's Relationship with Subcontractors
1.2.2, 2.2.4, 3.3.2, 3.18.1, 3.18.2, 4.2.4, 5, 9.6.2, 9.6.7, 9.10.2, 11.2, 11.3, 11.4
Contractor's Relationship with the Architect
1.1.2, 1.5, 2.3.3, 3.1.3, 3.2.2, 3.2.3, 3.2.4, 3.3.1, 3.4.2, 3.5.1, 3.7.4, 3.10, 3.11, 3.12, 3.16, 3.18, 4.2, 5.2, 6.2.2, 7, 8.3.1, 9.2, 9.3, 9.4, 9.5, 9.7, 9.8, 9.9, 10.2.6, 10.3, 11.3, 12, 13.4, 15.1.3, 15.2.1
Contractor's Representations
3.2.1, 3.2.2, 3.5, 3.12.6, 6.2.2, 8.2.1, 9.3.3, 9.8.2
Contractor's Responsibility for Those Performing the Work
3.3.2, 3.18, 5.3, 6.1.3, 6.2, 9.5.1, 10.2.8
Contractor's Review of Contract Documents
3.2
Contractor's Right to Stop the Work
2.2.2, 9.7
Contractor's Right to Terminate the Contract
14.1
Contractor's Submittals
3.10, 3.11, 3.12, 4.2.7, 5.2.1, 5.2.3, 9.2, 9.3, 9.8.2, 9.8.3, 9.9.1, 9.10.2, 9.10.3
Contractor's Superintendent
3.9, 10.2.6
Contractor's Supervision and Construction Procedures
1.2.2, 3.3, 3.4, 3.12.10, 4.2.2, 4.2.7, 6.1.3, 6.2.4, 7.1.3, 7.3.4, 7.3.6, 8.2, 10, 12, 14, 15.1.4
Coordination and Correlation
1.2, 3.2.1, 3.3.1, 3.10, 3.12.6, 6.1.3, 6.2.1
Copies Furnished of Drawings and Specifications
1.5, 2.3.6, 3.11
Copyrights
1.5, **3.17**
Correction of Work
2.5, 3.7.3, 9.4.2, 9.8.2, 9.8.3, 9.9.1, 12.1.2, **12.2**, 12.3, 15.1.3.1, 15.1.3.2, 15.2.1
Correlation and Intent of the Contract Documents
1.2
Cost, Definition of
7.3.4
Costs
2.5, 3.2.4, 3.7.3, 3.8.2, 3.15.2, 5.4.2, 6.1.1, 6.2.3, 7.3.3.3, 7.3.4, 7.3.8, 7.3.9, 9.10.2, 10.3.2, 10.3.6, 11.2, 12.1.2, 12.2.1, 12.2.4, 13.4, 14
Cutting and Patching
3.14, 6.2.5
Damage to Construction of Owner or Separate Contractors
3.14.2, 6.2.4, 10.2.1.2, 10.2.5, 10.4, 12.2.4
Damage to the Work
3.14.2, 9.9.1, 10.2.1.2, 10.2.5, 10.4, 12.2.4
Damages, Claims for
3.2.4, 3.18, 6.1.1, 8.3.3, 9.5.1, 9.6.7, 10.3.3, 11.3.2, 11.3, 14.2.4, 15.1.7
Damages for Delay
6.2.3, 8.3.3, 9.5.1.6, 9.7, 10.3.2, 14.3.2
Date of Commencement of the Work, Definition of
8.1.2
Date of Substantial Completion, Definition of
8.1.3
Day, Definition of
8.1.4
Decisions of the Architect
3.7.4, 4.2.6, 4.2.7, 4.2.11, 4.2.12, 4.2.13, 6.3, 7.3.4, 7.3.9, 8.1.3, 8.3.1, 9.2, 9.4, 9.5.1, 9.8.4, 9.9.1, 13.4.2, 14.2.2, 14.2.4, 15.1, 15.2
Decisions to Withhold Certification
9.4.1, **9.5**, 9.7, 14.1.1.3
Defective or Nonconforming Work, Acceptance, Rejection and Correction of
2.5, 3.5, 4.2.6, 6.2.3, 9.5.1, 9.5.3, 9.6.6, 9.8.2, 9.9.3, 9.10.4, 12.2.1
Definitions
1.1, 2.1.1, 3.1.1, 3.5, 3.12.1, 3.12.2, 3.12.3, 4.1.1, 5.1, 6.1.2, 7.2.1, 7.3.1, 8.1, 9.1, 9.8.1, 15.1.1
Delays and Extensions of Time
3.2, **3.7.4**, 5.2.3, 7.2.1, 7.3.1, **7.4**, **8.3**, 9.5.1, **9.7**, 10.3.2, **10.4**, 14.3.2, **15.1.6**, 15.2.5
Digital Data Use and Transmission
1.7
Disputes
6.3, 7.3.9, 15.1, 15.2
Documents and Samples at the Site
3.11
Drawings, Definition of
1.1.5
Drawings and Specifications, Use and Ownership of
3.11
Effective Date of Insurance
8.2.2
Emergencies
10.4, 14.1.1.2, **15.1.5**
Employees, Contractor's
3.3.2, 3.4.3, 3.8.1, 3.9, 3.18.2, 4.2.3, 4.2.6, 10.2, 10.3.3, 11.3, 14.1, 14.2.1.1
Equipment, Labor, or Materials
1.1.3, 1.1.6, 3.4, 3.5, 3.8.2, 3.8.3, 3.12, 3.13, 3.15.1, 4.2.6, 4.2.7, 5.2.1, 6.2.1, 7.3.4, 9.3.2, 9.3.3, 9.5.1.3, 9.10.2, 10.2.1, 10.2.4, 14.2.1.1, 14.2.1.2
Execution and Progress of the Work
1.1.3, 1.2.1, 1.2.2, 2.3.4, 2.3.6, 3.1, 3.3.1, 3.4.1, 3.7.1, 3.10.1, 3.12, 3.14, 4.2, 6.2.2, 7.1.3, 7.3.6, 8.2, 9.5.1, 9.9.1, 10.2, 10.3, 12.1, 12.2, 14.2, 14.3.1, 15.1.4

AIA Document A201 – 2017. Copyright © 1911, 1915, 1918, 1925, 1937, 1951, 1958, 1961, 1963, 1966, 1970, 1976, 1987, 1997, 2007 and 2017. All rights reserved. "The American Institute of Architects," "American Institute of Architects," "AIA," the AIA Logo, and "AIA Contract Documents" are trademarks of The American Institute of Architects. This document was produced at 13:37:32 CT on 02/20/2025 under Order No.4104251278 which expires on 03/15/2025, is not for resale, is licensed for one-time use only, and may only be used in accordance with the AIA Contract Documents® Terms of Service. To report copyright violations, e-mail docinfo@aiacontracts.com.
User Notes: (1349282681)

Extensions of Time
3.2.4, 3.7.4, 5.2.3, 7.2.1, 7.3, 7.4, 9.5.1, 9.7, 10.3.2, 10.4, 14.3, 15.1.6, **15.2.5**
Failure of Payment
9.5.1.3, **9.7**, 9.10.2, 13.5, 14.1.1.3, 14.2.1.2
Faulty Work
(See Defective or Nonconforming Work)
Final Completion and Final Payment
4.2.1, 4.2.9, 9.8.2, **9.10**, 12.3, 14.2.4, 14.4.3
Financial Arrangements, Owner's
2.2.1, 13.2.2, 14.1.1.4
GENERAL PROVISIONS
1
Governing Law
13.1
Guarantees (See Warranty)
Hazardous Materials and Substances
10.2.4, **10.3**
Identification of Subcontractors and Suppliers
5.2.1
Indemnification
3.17, **3.18**, 9.6.8, 9.10.2, 10.3.3, 11.3
Information and Services Required of the Owner
2.1.2, **2.2**, 2.3, 3.2.2, 3.12.10.1, 6.1.3, 6.1.4, 6.2.5, 9.6.1, 9.9.2, 9.10.3, 10.3.3, 11.2, 13.4.1, 13.4.2, 14.1.1.4, 14.1.4, 15.1.4
Initial Decision
15.2
Initial Decision Maker, Definition of
1.1.8
Initial Decision Maker, Decisions
14.2.4, 15.1.4.2, 15.2.1, 15.2.2, 15.2.3, 15.2.4, 15.2.5
Initial Decision Maker, Extent of Authority
14.2.4, 15.1.4.2, 15.2.1, 15.2.2, 15.2.3, 15.2.4, 15.2.5
Injury or Damage to Person or Property
10.2.8, 10.4
Inspections
3.1.3, 3.3.3, 3.7.1, 4.2.2, 4.2.6, 4.2.9, 9.4.2, 9.8.3, 9.9.2, 9.10.1, 12.2.1, 13.4
Instructions to Bidders
1.1.1
Instructions to the Contractor
3.2.4, 3.3.1, 3.8.1, 5.2.1, 7, 8.2.2, 12, 13.4.2
Instruments of Service, Definition of
1.1.7
Insurance
6.1.1, 7.3.4, 8.2.2, 9.3.2, 9.8.4, 9.9.1, 9.10.2, 10.2.5, **11**
Insurance, Notice of Cancellation or Expiration
11.1.4, 11.2.3
Insurance, Contractor's Liability
11.1
Insurance, Effective Date of
8.2.2, 14.4.2
Insurance, Owner's Liability
11.2
Insurance, Property
10.2.5, 11.2, 11.4, 11.5
Insurance, Stored Materials
9.3.2
INSURANCE AND BONDS
11
Insurance Companies, Consent to Partial Occupancy
9.9.1
Insured loss, Adjustment and Settlement of
11.5
Intent of the Contract Documents
1.2.1, 4.2.7, 4.2.12, 4.2.13
Interest
13.5
Interpretation
1.1.8, 1.2.3, **1.4**, 4.1.1, 5.1, 6.1.2, 15.1.1
Interpretations, Written
4.2.11, 4.2.12
Judgment on Final Award
15.4.2
Labor and Materials, Equipment
1.1.3, 1.1.6, **3.4**, 3.5, 3.8.2, 3.8.3, 3.12, 3.13, 3.15.1, 5.2.1, 6.2.1, 7.3.4, 9.3.2, 9.3.3, 9.5.1.3, 9.10.2, 10.2.1, 10.2.4, 14.2.1.1, 14.2.1.2
Labor Disputes
8.3.1
Laws and Regulations
1.5, 2.3.2, 3.2.3, 3.2.4, 3.6, 3.7, 3.12.10, 3.13, 9.6.4, 9.9.1, 10.2.2, 13.1, 13.3.1, 13.4.2, 13.5, 14, 15.2.8, 15.4
Liens
2.1.2, 9.3.1, 9.3.3, 9.6.8, 9.10.2, 9.10.4, 15.2.8
Limitations, Statutes of
12.2.5, 15.1.2, 15.4.1.1
Limitations of Liability
3.2.2, 3.5, 3.12.10, 3.12.10.1, 3.17, 3.18.1, 4.2.6, 4.2.7, 6.2.2, 9.4.2, 9.6.4, 9.6.7, 9.6.8, 10.2.5, 10.3.3, 11.3, 12.2.5, 13.3.1
Limitations of Time
2.1.2, 2.2, 2.5, 3.2.2, 3.10, 3.11, 3.12.5, 3.15.1, 4.2.7, 5.2, 5.3, 5.4.1, 6.2.4, 7.3, 7.4, 8.2, 9.2, 9.3.1, 9.3.3, 9.4.1, 9.5, 9.6, 9.7, 9.8, 9.9, 9.10, 12.2, 13.4, 14, 15, 15.1.2, 15.1.3, 15.1.5
Materials, Hazardous
10.2.4, **10.3**
Materials, Labor, Equipment and
1.1.3, 1.1.6, 3.4.1, 3.5, 3.8.2, 3.8.3, 3.12, 3.13, 3.15.1, 5.2.1, 6.2.1, 7.3.4, 9.3.2, 9.3.3, 9.5.1.3, 9.10.2, 10.2.1.2, 10.2.4, 14.2.1.1, 14.2.1.2
Means, Methods, Techniques, Sequences and Procedures of Construction
3.3.1, 3.12.10, 4.2.2, 4.2.7, 9.4.2
Mechanic's Lien
2.1.2, 9.3.1, 9.3.3, 9.6.8, 9.10.2, 9.10.4, 15.2.8
Mediation
8.3.1, 15.1.3.2, 15.2.1, 15.2.5, 15.2.6, **15.3**, 15.4.1, 15.4.1.1
Minor Changes in the Work
1.1.1, 3.4.2, 3.12.8, 4.2.8, 7.1, **7.4**

AIA Document A201 – 2017. Copyright © 1911, 1915, 1918, 1925, 1937, 1951, 1958, 1961, 1963, 1966, 1970, 1976, 1987, 1997, 2007 and 2017. All rights reserved. "The American Institute of Architects," "American Institute of Architects," "AIA," the AIA Logo, and "AIA Contract Documents" are trademarks of The American Institute of Architects. This document was produced at 13:37:32 CT on 02/20/2025 under Order No.4104251278 which expires on 03/15/2025, is not for resale, is licensed for one-time use only, and may only be used in accordance with the AIA Contract Documents® Terms of Service. To report copyright violations, e-mail docinfo@aiacontracts.com.
User Notes:
(1349282681)

MISCELLANEOUS PROVISIONS
13
Modifications, Definition of
1.1.1
Modifications to the Contract
1.1.1, 1.1.2, 2.5, 3.11, 4.1.2, 4.2.1, 5.2.3, 7, 8.3.1, 9.7, 10.3.2
Mutual Responsibility
6.2
Nonconforming Work, Acceptance of
9.6.6, 9.9.3, **12.3**
Nonconforming Work, Rejection and Correction of
2.4, 2.5, 3.5, 4.2.6, 6.2.4, 9.5.1, 9.8.2, 9.9.3, 9.10.4, 12.2
Notice
1.6, 1.6.1, 1.6.2, 2.1.2, 2.2.2., 2.2.3, 2.2.4, 2.5, 3.2.4, 3.3.1, 3.7.4, 3.7.5, 3.9.2, 3.12.9, 3.12.10, 5.2.1, 7.4, 8.2.2 9.6.8, 9.7, 9.10.1, 10.2.8, 10.3.2, 11.5, 12.2.2.1, 13.4.1, 13.4.2, 14.1, 14.2.2, 14.4.2, 15.1.3, 15.1.5, 15.1.6, 15.4.1
Notice of Cancellation or Expiration of Insurance
11.1.4, 11.2.3
Notice of Claims
1.6.2, 2.1.2, 3.7.4, 9.6.8, 10.2.8, **15.1.3**, 15.1.5, 15.1.6, 15.2.8, 15.3.2, 15.4.1
Notice of Testing and Inspections
13.4.1, 13.4.2
Observations, Contractor's
3.2, 3.7.4
Occupancy
2.3.1, 9.6.6, 9.8
Orders, Written
1.1.1, 2.4, 3.9.2, 7, 8.2.2, 11.5, 12.1, 12.2.2.1, 13.4.2, 14.3.1
OWNER
2
Owner, Definition of
2.1.1
Owner, Evidence of Financial Arrangements
2.2, 13.2.2, 14.1.1.4
Owner, Information and Services Required of the
2.1.2, **2.2**, 2.3, 3.2.2, 3.12.10, 6.1.3, 6.1.4, 6.2.5, 9.3.2, 9.6.1, 9.6.4, 9.9.2, 9.10.3, 10.3.3, 11.2, 13.4.1, 13.4.2, 14.1.1.4, 14.1.4, 15.1.4
Owner's Authority
1.5, 2.1.1, 2.3.32.4, 2.5, 3.4.2, 3.8.1, 3.12.10, 3.14.2, 4.1.2, 4.2.4, 4.2.9, 5.2.1, 5.2.4, 5.4.1, 6.1, 6.3, 7.2.1, 7.3.1, 8.2.2, 8.3.1, 9.3.2, 9.5.1, 9.6.4, 9.9.1, 9.10.2, 10.3.2, 11.4, 11.5, 12.2.2, 12.3, 13.2.2, 14.3, 14.4, 15.2.7
Owner's Insurance
11.2
Owner's Relationship with Subcontractors
1.1.2, 5.2, 5.3, 5.4, 9.6.4, 9.10.2, 14.2.2
Owner's Right to Carry Out the Work
2.5, 14.2.2
Owner's Right to Clean Up
6.3
Owner's Right to Perform Construction and to Award Separate Contracts
6.1
Owner's Right to Stop the Work
2.4
Owner's Right to Suspend the Work
14.3
Owner's Right to Terminate the Contract
14.2, 14.4
Ownership and Use of Drawings, Specifications and Other Instruments of Service
1.1.1, 1.1.6, 1.1.7, **1.5**, 2.3.6, 3.2.2, 3.11, 3.17, 4.2.12, 5.3
Partial Occupancy or Use
9.6.6, **9.9**
Patching, Cutting and
3.14, 6.2.5
Patents
3.17
Payment, Applications for
4.2.5, 7.3.9, 9.2, **9.3**, 9.4, 9.5, 9.6.3, 9.7, 9.8.5, 9.10.1, 14.2.3, 14.2.4, 14.4.3
Payment, Certificates for
4.2.5, 4.2.9, 9.3.3, **9.4**, 9.5, 9.6.1, 9.6.6, 9.7, 9.10.1, 9.10.3, 14.1.1.3, 14.2.4
Payment, Failure of
9.5.1.3, **9.7**, 9.10.2, 13.5, 14.1.1.3, 14.2.1.2
Payment, Final
4.2.1, 4.2.9, **9.10**, 12.3, 14.2.4, 14.4.3
Payment Bond, Performance Bond and
7.3.4.4, 9.6.7, 9.10.3, **11.1.2**
Payments, Progress
9.3, **9.6**, 9.8.5, 9.10.3, 14.2.3, 15.1.4
PAYMENTS AND COMPLETION
9
Payments to Subcontractors
5.4.2, 9.5.1.3, 9.6.2, 9.6.3, 9.6.4, 9.6.7, 14.2.1.2
PCB
10.3.1
Performance Bond and Payment Bond
7.3.4.4, 9.6.7, 9.10.3, **11.1.2**
Permits, Fees, Notices and Compliance with Laws
2.3.1, **3.7**, 3.13, 7.3.4.4, 10.2.2
PERSONS AND PROPERTY, PROTECTION OF
10
Polychlorinated Biphenyl
10.3.1
Product Data, Definition of
3.12.2
Product Data and Samples, Shop Drawings
3.11, **3.12**, 4.2.7
Progress and Completion
4.2.2, **8.2**, 9.8, 9.9.1, 14.1.4, 15.1.4
Progress Payments
9.3, **9.6**, 9.8.5, 9.10.3, 14.2.3, 15.1.4

AIA Document A201 – 2017. Copyright © 1911, 1915, 1918, 1925, 1937, 1951, 1958, 1961, 1963, 1966, 1970, 1976, 1987, 1997, 2007 and 2017. All rights reserved. "The American Institute of Architects," "American Institute of Architects," "AIA," the AIA Logo, and "AIA Contract Documents" are trademarks of The American Institute of Architects. This document was produced at 13:37:32 CT on 02/20/2025 under Order No.4104251278 which expires on 03/15/2025, is not for resale, is licensed for one-time use only, and may only be used in accordance with the AIA Contract Documents® Terms of Service. To report copyright violations, e-mail docinfo@aiacontracts.com.
User Notes:
(1349282681)

Project, Definition of
1.1.4
Project Representatives
4.2.10
Property Insurance
10.2.5, **11.2**
Proposal Requirements
1.1.1
PROTECTION OF PERSONS AND PROPERTY
10
Regulations and Laws
1.5, 2.3.2, 3.2.3, 3.6, 3.7, 3.12.10, 3.13, 9.6.4, 9.9.1, 10.2.2, 13.1, 13.3, 13.4.1, 13.4.2, 13.5, 14, 15.2.8, 15.4
Rejection of Work
4.2.6, 12.2.1
Releases and Waivers of Liens
9.3.1, 9.10.2
Representations
3.2.1, 3.5, 3.12.6, 8.2.1, 9.3.3, 9.4.2, 9.5.1, 9.10.1
Representatives
2.1.1, 3.1.1, 3.9, 4.1.1, 4.2.10, 13.2.1
Responsibility for Those Performing the Work
3.3.2, 3.18, 4.2.2, 4.2.3, 5.3, 6.1.3, 6.2, 6.3, 9.5.1, 10
Retainage
9.3.1, 9.6.2, 9.8.5, 9.9.1, 9.10.2, 9.10.3
Review of Contract Documents and Field Conditions by Contractor
3.2, 3.12.7, 6.1.3
Review of Contractor's Submittals by Owner and Architect
3.10.1, 3.10.2, 3.11, 3.12, 4.2, 5.2, 6.1.3, 9.2, 9.8.2
Review of Shop Drawings, Product Data and Samples by Contractor
3.12
Rights and Remedies
1.1.2, 2.4, 2.5, 3.5, 3.7.4, 3.15.2, 4.2.6, 5.3, 5.4, 6.1, 6.3, 7.3.1, 8.3, 9.5.1, 9.7, 10.2.5, 10.3, 12.2.1, 12.2.2, 12.2.4, **13.3**, 14, 15.4
Royalties, Patents and Copyrights
3.17
Rules and Notices for Arbitration
15.4.1
Safety of Persons and Property
10.2, 10.4
Safety Precautions and Programs
3.3.1, 4.2.2, 4.2.7, 5.3, **10.1**, 10.2, 10.4
Samples, Definition of
3.12.3
Samples, Shop Drawings, Product Data and
3.11, **3.12**, 4.2.7
Samples at the Site, Documents and
3.11
Schedule of Values
9.2, 9.3.1
Schedules, Construction
3.10, 3.12.1, 3.12.2, 6.1.3, 15.1.6.2
Separate Contracts and Contractors
1.1.4, 3.12.5, 3.14.2, 4.2.4, 4.2.7, 6, 8.3.1, 12.1.2
Separate Contractors, Definition of
6.1.1
Shop Drawings, Definition of
3.12.1
Shop Drawings, Product Data and Samples
3.11, **3.12**, 4.2.7
Site, Use of
3.13, 6.1.1, 6.2.1
Site Inspections
3.2.2, 3.3.3, 3.7.1, 3.7.4, 4.2, 9.9.2, 9.4.2, 9.10.1, 13.4
Site Visits, Architect's
3.7.4, 4.2.2, 4.2.9, 9.4.2, 9.5.1, 9.9.2, 9.10.1, 13.4
Special Inspections and Testing
4.2.6, 12.2.1, 13.4
Specifications, Definition of
1.1.6
Specifications
1.1.1, **1.1.6**, 1.2.2, 1.5, 3.12.10, 3.17, 4.2.14
Statute of Limitations
15.1.2, 15.4.1.1
Stopping the Work
2.2.2, 2.4, 9.7, 10.3, 14.1
Stored Materials
6.2.1, 9.3.2, 10.2.1.2, 10.2.4
Subcontractor, Definition of
5.1.1
SUBCONTRACTORS
5
Subcontractors, Work by
1.2.2, 3.3.2, 3.12.1, 3.18, 4.2.3, 5.2.3, 5.3, 5.4, 9.3.1.2, 9.6.7
Subcontractual Relations
5.3, 5.4, 9.3.1.2, 9.6, 9.10, 10.2.1, 14.1, 14.2.1
Submittals
3.10, 3.11, 3.12, 4.2.7, 5.2.1, 5.2.3, 7.3.4, 9.2, 9.3, 9.8, 9.9.1, 9.10.2, 9.10.3
Submittal Schedule
3.10.2, 3.12.5, 4.2.7
Subrogation, Waivers of
6.1.1, **11.3**
Substances, Hazardous
10.3
Substantial Completion
4.2.9, 8.1.1, 8.1.3, 8.2.3, 9.4.2, **9.8**, 9.9.1, 9.10.3, 12.2, 15.1.2
Substantial Completion, Definition of
9.8.1
Substitution of Subcontractors
5.2.3, 5.2.4
Substitution of Architect
2.3.3
Substitutions of Materials
3.4.2, 3.5, 7.3.8
Sub-subcontractor, Definition of
5.1.2

AIA Document A201 – 2017. Copyright © 1911, 1915, 1918, 1925, 1937, 1951, 1958, 1961, 1963, 1966, 1970, 1976, 1987, 1997, 2007 and 2017. All rights reserved. "The American Institute of Architects," "American Institute of Architects," "AIA," the AIA Logo, and "AIA Contract Documents" are trademarks of The American Institute of Architects. This document was produced at 13:37:32 CT on 02/20/2025 under Order No.4104251278 which expires on 03/15/2025, is not for resale, is licensed for one-time use only, and may only be used in accordance with the AIA Contract Documents® Terms of Service. To report copyright violations, e-mail docinfo@aiacontracts.com.
User Notes:
(1349282681)

Subsurface Conditions
3.7.4
Successors and Assigns
13.2
Superintendent
3.9, 10.2.6
Supervision and Construction Procedures
1.2.2, **3.3**, 3.4, 3.12.10, 4.2.2, 4.2.7, 6.1.3, 6.2.4, 7.1.3, 7.3.4, 8.2, 8.3.1, 9.4.2, 10, 12, 14, 15.1.4
Suppliers
1.5, 3.12.1, 4.2.4, 4.2.6, 5.2.1, 9.3, 9.4.2, 9.5.4, 9.6, 9.10.5, 14.2.1
Surety
5.4.1.2, 9.6.8, 9.8.5, 9.10.2, 9.10.3, 11.1.2, 14.2.2, 15.2.7
Surety, Consent of
9.8.5, 9.10.2, 9.10.3
Surveys
1.1.7, 2.3.4
Suspension by the Owner for Convenience
14.3
Suspension of the Work
3.7.5, 5.4.2, 14.3
Suspension or Termination of the Contract
5.4.1.1, 14
Taxes
3.6, 3.8.2.1, 7.3.4.4
Termination by the Contractor
14.1, 15.1.7
Termination by the Owner for Cause
5.4.1.1, **14.2,** 15.1.7
Termination by the Owner for Convenience
14.4
Termination of the Architect
2.3.3
Termination of the Contractor Employment
14.2.2

TERMINATION OR SUSPENSION OF THE CONTRACT
14
Tests and Inspections
3.1.3, 3.3.3, 3.7.1, 4.2.2, 4.2.6, 4.2.9, 9.4.2, 9.8.3, 9.9.2, 9.10.1, 10.3.2, 12.2.1, **13.4**
TIME
8
Time, Delays and Extensions of
3.2.4, 3.7.4, 5.2.3, 7.2.1, 7.3.1, 7.4, **8.3**, 9.5.1, 9.7, 10.3.2, 10.4, 14.3.2, 15.1.6, 15.2.5
Time Limits
2.1.2, 2.2, 2.5, 3.2.2, 3.10, 3.11, 3.12.5, 3.15.1, 4.2, 5.2, 5.3, 5.4, 6.2.4, 7.3, 7.4, 8.2, 9.2, 9.3.1, 9.3.3, 9.4.1, 9.5, 9.6, 9.7, 9.8, 9.9, 9.10, 12.2, 13.4, 14, 15.1.2, 15.1.3, 15.4
Time Limits on Claims
3.7.4, 10.2.8, 15.1.2, 15.1.3
Title to Work
9.3.2, 9.3.3
UNCOVERING AND CORRECTION OF WORK
12
Uncovering of Work
12.1
Unforeseen Conditions, Concealed or Unknown
3.7.4, 8.3.1, 10.3
Unit Prices
7.3.3.2, 9.1.2
Use of Documents
1.1.1, 1.5, 2.3.6, 3.12.6, 5.3
Use of Site
3.13, 6.1.1, 6.2.1
Values, Schedule of
9.2, 9.3.1
Waiver of Claims by the Architect
13.3.2
Waiver of Claims by the Contractor
9.10.5, 13.3.2, **15.1.7**
Waiver of Claims by the Owner
9.9.3, 9.10.3, 9.10.4, 12.2.2.1, 13.3.2, 14.2.4, **15.1.7**
Waiver of Consequential Damages
14.2.4, 15.1.7
Waiver of Liens
9.3, 9.10.2, 9.10.4
Waivers of Subrogation
6.1.1, **11.3**
Warranty
3.5, 4.2.9, 9.3.3, 9.8.4, 9.9.1, 9.10.2, 9.10.4, 12.2.2, 15.1.2
Weather Delays
8.3, 15.1.6.2
Work, Definition of
1.1.3
Written Consent
1.5.2, 3.4.2, 3.7.4, 3.12.8, 3.14.2, 4.1.2, 9.3.2, 9.10.3, 13.2, 13.3.2, 15.4.4.2
Written Interpretations
4.2.11, 4.2.12
Written Orders
1.1.1, 2.4, 3.9, 7, 8.2.2, 12.1, 12.2, 13.4.2, 14.3.1

AIA Document A201 – 2017. Copyright © 1911, 1915, 1918, 1925, 1937, 1951, 1958, 1961, 1963, 1966, 1970, 1976, 1987, 1997, 2007 and 2017. All rights reserved. "The American Institute of Architects," "American Institute of Architects," "AIA," the AIA Logo, and "AIA Contract Documents" are trademarks of The American Institute of Architects. This document was produced at 13:37:32 CT on 02/20/2025 under Order No.4104251278 which expires on 03/15/2025, is not for resale, is licensed for one-time use only, and may only be used in accordance with the AIA Contract Documents® Terms of Service. To report copyright violations, e-mail docinfo@aiacontracts.com.
User Notes: (1349282681)

ARTICLE 1 GENERAL PROVISIONS

§ 1.1 Basic Definitions

§ 1.1.1 The Contract Documents

The Contract Documents are enumerated in the Agreement between the Owner and Contractor (hereinafter the Agreement) and consist of the Agreement, Conditions of the Contract (General, Supplementary and other Conditions), Drawings, Specifications, Addenda issued prior to execution of the Contract, other documents listed in the Agreement, and Modifications issued after execution of the Contract. A Modification is (1) a written amendment to the Contract signed by both parties, (2) a Change Order, (3) a Construction Change Directive, or (4) a written order for a minor change in the Work issued by the Architect. Unless specifically enumerated in the Agreement, the Contract Documents do not include the advertisement or invitation to bid, Instructions to Bidders, sample forms, other information furnished by the Owner in anticipation of receiving bids or proposals, the Contractor's bid or proposal, or portions of Addenda relating to bidding or proposal requirements.

§ 1.1.2 The Contract

The Contract Documents form the Contract for Construction. The Contract represents the entire and integrated agreement between the parties hereto and supersedes prior negotiations, representations, or agreements, either written or oral. The Contract may be amended or modified only by a Modification. The Contract Documents shall not be construed to create a contractual relationship of any kind (1) between the Contractor and the Architect or the Architect's consultants, (2) between the Owner and a Subcontractor or a Sub-subcontractor, (3) between the Owner and the Architect or the Architect's consultants, or (4) between any persons or entities other than the Owner and the Contractor. The Architect shall, however, be entitled to performance and enforcement of obligations under the Contract intended to facilitate performance of the Architect's duties.

§ 1.1.3 The Work

The term "Work" means the construction and services required by the Contract Documents, whether completed or partially completed, and includes all other labor, materials, equipment, and services provided or to be provided by the Contractor to fulfill the Contractor's obligations. The Work may constitute the whole or a part of the Project.

§ 1.1.4 The Project

The Project is the total construction of which the Work performed under the Contract Documents may be the whole or a part and which may include construction by the Owner and by Separate Contractors.

§ 1.1.5 The Drawings

The Drawings are the graphic and pictorial portions of the Contract Documents showing the design, location and dimensions of the Work, generally including plans, elevations, sections, details, schedules, and diagrams.

§ 1.1.6 The Specifications

The Specifications are that portion of the Contract Documents consisting of the written requirements for materials, equipment, systems, standards and workmanship for the Work, and performance of related services.

§ 1.1.7 Instruments of Service

Instruments of Service are representations, in any medium of expression now known or later developed, of the tangible and intangible creative work performed by the Architect and the Architect's consultants under their respective professional services agreements. Instruments of Service may include, without limitation, studies, surveys, models, sketches, drawings, specifications, and other similar materials.

§ 1.1.8 Initial Decision Maker

The Initial Decision Maker is the person identified in the Agreement to render initial decisions on Claims in accordance with Section 15.2. The Initial Decision Maker shall not show partiality to the Owner or Contractor and shall not be liable for results of interpretations or decisions rendered in good faith.

§ 1.2 Correlation and Intent of the Contract Documents

§ 1.2.1 The intent of the Contract Documents is to include all items necessary for the proper execution and completion of the Work by the Contractor. The Contract Documents are complementary, and what is required by one shall be as binding as if required by all; performance by the Contractor shall be required only to the extent consistent with the Contract Documents and reasonably inferable from them as being necessary to produce the indicated results.

AIA Document A201 – 2017. Copyright © 1911, 1915, 1918, 1925, 1937, 1951, 1958, 1961, 1963, 1966, 1970, 1976, 1987, 1997, 2007 and 2017. All rights reserved. "The American Institute of Architects," "American Institute of Architects," "AIA," the AIA Logo, and "AIA Contract Documents" are trademarks of The American Institute of Architects. This document was produced at 13:37:32 CT on 02/20/2025 under Order No.4104251278 which expires on 03/15/2025, is not for resale, is licensed for one-time use only, and may only be used in accordance with the AIA Contract Documents® Terms of Service. To report copyright violations, e-mail docinfo@aiacontracts.com.
User Notes: (1349282681)

§ 1.2.1.1 The invalidity of any provision of the Contract Documents shall not invalidate the Contract or its remaining provisions. If it is determined that any provision of the Contract Documents violates any law, or is otherwise invalid or unenforceable, then that provision shall be revised to the extent necessary to make that provision legal and enforceable. In such case the Contract Documents shall be construed, to the fullest extent permitted by law, to give effect to the parties' intentions and purposes in executing the Contract.

§ 1.2.2 Organization of the Specifications into divisions, sections and articles, and arrangement of Drawings shall not control the Contractor in dividing the Work among Subcontractors or in establishing the extent of Work to be performed by any trade.

§ 1.2.3 Unless otherwise stated in the Contract Documents, words that have well-known technical or construction industry meanings are used in the Contract Documents in accordance with such recognized meanings.

§ 1.3 Capitalization

Terms capitalized in these General Conditions include those that are (1) specifically defined, (2) the titles of numbered articles, or (3) the titles of other documents published by the American Institute of Architects.

§ 1.4 Interpretation

In the interest of brevity the Contract Documents frequently omit modifying words such as "all" and "any" and articles such as "the" and "an," but the fact that a modifier or an article is absent from one statement and appears in another is not intended to affect the interpretation of either statement.

§ 1.5 Ownership and Use of Drawings, Specifications, and Other Instruments of Service

§ 1.5.1 The Architect and the Architect's consultants shall be deemed the authors and owners of their respective Instruments of Service, including the Drawings and Specifications, and retain all common law, statutory, and other reserved rights in their Instruments of Service, including copyrights. The Contractor, Subcontractors, Sub-subcontractors, and suppliers shall not own or claim a copyright in the Instruments of Service. Submittal or distribution to meet official regulatory requirements or for other purposes in connection with the Project is not to be construed as publication in derogation of the Architect's or Architect's consultants' reserved rights.

§ 1.5.2 The Contractor, Subcontractors, Sub-subcontractors, and suppliers are authorized to use and reproduce the Instruments of Service provided to them, subject to any protocols established pursuant to Sections 1.7 and 1.8, solely and exclusively for execution of the Work. All copies made under this authorization shall bear the copyright notice, if any, shown on the Instruments of Service. The Contractor, Subcontractors, Sub-subcontractors, and suppliers may not use the Instruments of Service on other projects or for additions to the Project outside the scope of the Work without the specific written consent of the Owner, Architect, and the Architect's consultants.

§ 1.6 Notice

§ 1.6.1 Except as otherwise provided in Section 1.6.2, where the Contract Documents require one party to notify or give notice to the other party, such notice shall be provided in writing to the designated representative of the party to whom the notice is addressed and shall be deemed to have been duly served if delivered in person, by mail, by courier, or by electronic transmission if a method for electronic transmission is set forth in the Agreement.

§ 1.6.2 Notice of Claims as provided in Section 15.1.3 shall be provided in writing and shall be deemed to have been duly served only if delivered to the designated representative of the party to whom the notice is addressed by certified or registered mail, or by courier providing proof of delivery.

§ 1.7 Digital Data Use and Transmission

The parties shall agree upon protocols governing the transmission and use of Instruments of Service or any other information or documentation in digital form. The parties will use AIA Document E203™–2013, Building Information Modeling and Digital Data Exhibit, to establish the protocols for the development, use, transmission, and exchange of digital data.

§ 1.8 Building Information Models Use and Reliance

Any use of, or reliance on, all or a portion of a building information model without agreement to protocols governing the use of, and reliance on, the information contained in the model and without having those protocols set forth in AIA Document E203™–2013, Building Information Modeling and Digital Data Exhibit, and the requisite AIA Document

AIA Document A201 – 2017. Copyright © 1911, 1915, 1918, 1925, 1937, 1951, 1958, 1961, 1963, 1966, 1970, 1976, 1987, 1997, 2007 and 2017. All rights reserved. "The American Institute of Architects," "American Institute of Architects," "AIA," the AIA Logo, and "AIA Contract Documents" are trademarks of The American Institute of Architects. This document was produced at 13:37:32 CT on 02/20/2025 under Order No.4104251278 which expires on 03/15/2025, is not for resale, is licensed for one-time use only, and may only be used in accordance with the AIA Contract Documents® Terms of Service. To report copyright violations, e-mail docinfo@aiacontracts.com.
User Notes: (1349282681)

G202™–2013, Project Building Information Modeling Protocol Form, shall be at the using or relying party's sole risk and without liability to the other party and its contractors or consultants, the authors of, or contributors to, the building information model, and each of their agents and employees.

ARTICLE 2 OWNER

§ 2.1 General

§ 2.1.1 The Owner is the person or entity identified as such in the Agreement and is referred to throughout the Contract Documents as if singular in number. The Owner shall designate in writing a representative who shall have express authority to bind the Owner with respect to all matters requiring the Owner's approval or authorization. Except as otherwise provided in Section 4.2.1, the Architect does not have such authority. The term "Owner" means the Owner or the Owner's authorized representative.

§ 2.1.2 The Owner shall furnish to the Contractor, within fifteen days after receipt of a written request, information necessary and relevant for the Contractor to evaluate, give notice of, or enforce mechanic's lien rights. Such information shall include a correct statement of the record legal title to the property on which the Project is located, usually referred to as the site, and the Owner's interest therein.

§ 2.2 Evidence of the Owner's Financial Arrangements

§ 2.2.1 Prior to commencement of the Work and upon written request by the Contractor, the Owner shall furnish to the Contractor reasonable evidence that the Owner has made financial arrangements to fulfill the Owner's obligations under the Contract. The Contractor shall have no obligation to commence the Work until the Owner provides such evidence. If commencement of the Work is delayed under this Section 2.2.1, the Contract Time shall be extended appropriately.

§ 2.2.2 Following commencement of the Work and upon written request by the Contractor, the Owner shall furnish to the Contractor reasonable evidence that the Owner has made financial arrangements to fulfill the Owner's obligations under the Contract only if (1) the Owner fails to make payments to the Contractor as the Contract Documents require; (2) the Contractor identifies in writing a reasonable concern regarding the Owner's ability to make payment when due; or (3) a change in the Work materially changes the Contract Sum. If the Owner fails to provide such evidence, as required, within fourteen days of the Contractor's request, the Contractor may immediately stop the Work and, in that event, shall notify the Owner that the Work has stopped. However, if the request is made because a change in the Work materially changes the Contract Sum under (3) above, the Contractor may immediately stop only that portion of the Work affected by the change until reasonable evidence is provided. If the Work is stopped under this Section 2.2.2, the Contract Time shall be extended appropriately and the Contract Sum shall be increased by the amount of the Contractor's reasonable costs of shutdown, delay and start-up, plus interest as provided in the Contract Documents.

§ 2.2.3 After the Owner furnishes evidence of financial arrangements under this Section 2.2, the Owner shall not materially vary such financial arrangements without prior notice to the Contractor.

§ 2.2.4 Where the Owner has designated information furnished under this Section 2.2 as "confidential," the Contractor shall keep the information confidential and shall not disclose it to any other person. However, the Contractor may disclose "confidential" information, after seven (7) days' notice to the Owner, where disclosure is required by law, including a subpoena or other form of compulsory legal process issued by a court or governmental entity, or by court or arbitrator(s) order. The Contractor may also disclose "confidential" information to its employees, consultants, sureties, Subcontractors and their employees, Sub-subcontractors, and others who need to know the content of such information solely and exclusively for the Project and who agree to maintain the confidentiality of such information.

§ 2.3 Information and Services Required of the Owner

§ 2.3.1 Except for permits and fees that are the responsibility of the Contractor under the Contract Documents, including those required under Section 3.7.1, the Owner shall secure and pay for necessary approvals, easements, assessments and charges required for construction, use or occupancy of permanent structures or for permanent changes in existing facilities.

§ 2.3.2 The Owner shall retain an architect lawfully licensed to practice architecture, or an entity lawfully practicing architecture, in the jurisdiction where the Project is located. That person or entity is identified as the Architect in the Agreement and is referred to throughout the Contract Documents as if singular in number.

AIA Document A201 – 2017. Copyright © 1911, 1915, 1918, 1925, 1937, 1951, 1958, 1961, 1963, 1966, 1970, 1976, 1987, 1997, 2007 and 2017. All rights reserved. "The American Institute of Architects," "American Institute of Architects," "AIA," the AIA Logo, and "AIA Contract Documents" are trademarks of The American Institute of Architects. This document was produced at 13:37:32 CT on 02/20/2025 under Order No.4104251278 which expires on 03/15/2025, is not for resale, is licensed for one-time use only, and may only be used in accordance with the AIA Contract Documents® Terms of Service. To report copyright violations, e-mail docinfo@aiacontracts.com.
User Notes: (1349282681)

§ 2.3.3 If the employment of the Architect terminates, the Owner shall employ a successor to whom the Contractor has no reasonable objection and whose status under the Contract Documents shall be that of the Architect.

§ 2.3.4 The Owner shall furnish surveys describing physical characteristics, legal limitations and utility locations for the site of the Project, and a legal description of the site. The Contractor shall be entitled to rely on the accuracy of information furnished by the Owner but shall exercise proper precautions relating to the safe performance of the Work.

§ 2.3.5 The Owner shall furnish information or services required of the Owner by the Contract Documents with reasonable promptness. The Owner shall also furnish any other information or services under the Owner's control and relevant to the Contractor's performance of the Work with reasonable promptness after receiving the Contractor's written request for such information or services.

§ 2.3.6 Unless otherwise provided in the Contract Documents, the Owner shall furnish to the Contractor one copy of the Contract Documents for purposes of making reproductions pursuant to Section 1.5.2.

§ 2.4 Owner's Right to Stop the Work

If the Contractor fails to correct Work that is not in accordance with the requirements of the Contract Documents as required by Section 12.2 or repeatedly fails to carry out Work in accordance with the Contract Documents, the Owner may issue a written order to the Contractor to stop the Work, or any portion thereof, until the cause for such order has been eliminated; however, the right of the Owner to stop the Work shall not give rise to a duty on the part of the Owner to exercise this right for the benefit of the Contractor or any other person or entity, except to the extent required by Section 6.1.3.

§ 2.5 Owner's Right to Carry Out the Work

If the Contractor defaults or neglects to carry out the Work in accordance with the Contract Documents and fails within a ten-day period after receipt of notice from the Owner to commence and continue correction of such default or neglect with diligence and promptness, the Owner may, without prejudice to other remedies the Owner may have, correct such default or neglect. Such action by the Owner and amounts charged to the Contractor are both subject to prior approval of the Architect and the Architect may, pursuant to Section 9.5.1, withhold or nullify a Certificate for Payment in whole or in part, to the extent reasonably necessary to reimburse the Owner for the reasonable cost of correcting such deficiencies, including Owner's expenses and compensation for the Architect's additional services made necessary by such default, neglect, or failure. If current and future payments are not sufficient to cover such amounts, the Contractor shall pay the difference to the Owner. If the Contractor disagrees with the actions of the Owner or the Architect, or the amounts claimed as costs to the Owner, the Contractor may file a Claim pursuant to Article 15.

ARTICLE 3 CONTRACTOR

§ 3.1 General

§ 3.1.1 The Contractor is the person or entity identified as such in the Agreement and is referred to throughout the Contract Documents as if singular in number. The Contractor shall be lawfully licensed, if required in the jurisdiction where the Project is located. The Contractor shall designate in writing a representative who shall have express authority to bind the Contractor with respect to all matters under this Contract. The term "Contractor" means the Contractor or the Contractor's authorized representative.

§ 3.1.2 The Contractor shall perform the Work in accordance with the Contract Documents.

§ 3.1.3 The Contractor shall not be relieved of its obligations to perform the Work in accordance with the Contract Documents either by activities or duties of the Architect in the Architect's administration of the Contract, or by tests, inspections or approvals required or performed by persons or entities other than the Contractor.

§ 3.2 Review of Contract Documents and Field Conditions by Contractor

§ 3.2.1 Execution of the Contract by the Contractor is a representation that the Contractor has visited the site, become generally familiar with local conditions under which the Work is to be performed, and correlated personal observations with requirements of the Contract Documents.

AIA Document A201 – 2017. Copyright © 1911, 1915, 1918, 1925, 1937, 1951, 1958, 1961, 1963, 1966, 1970, 1976, 1987, 1997, 2007 and 2017. All rights reserved. "The American Institute of Architects," "American Institute of Architects," "AIA," the AIA Logo, and "AIA Contract Documents" are trademarks of The American Institute of Architects. This document was produced at 13:37:32 CT on 02/20/2025 under Order No.4104251278 which expires on 03/15/2025, is not for resale, is licensed for one-time use only, and may only be used in accordance with the AIA Contract Documents® Terms of Service. To report copyright violations, e-mail docinfo@aiacontracts.com.
User Notes: (1349282681)

§ 3.2.2 Because the Contract Documents are complementary, the Contractor shall, before starting each portion of the Work, carefully study and compare the various Contract Documents relative to that portion of the Work, as well as the information furnished by the Owner pursuant to Section 2.3.4, shall take field measurements of any existing conditions related to that portion of the Work, and shall observe any conditions at the site affecting it. These obligations are for the purpose of facilitating coordination and construction by the Contractor and are not for the purpose of discovering errors, omissions, or inconsistencies in the Contract Documents; however, the Contractor shall promptly report to the Architect any errors, inconsistencies or omissions discovered by or made known to the Contractor as a request for information in such form as the Architect may require. It is recognized that the Contractor's review is made in the Contractor's capacity as a contractor and not as a licensed design professional, unless otherwise specifically provided in the Contract Documents.

§ 3.2.3 The Contractor is not required to ascertain that the Contract Documents are in accordance with applicable laws, statutes, ordinances, codes, rules and regulations, or lawful orders of public authorities, but the Contractor shall promptly report to the Architect any nonconformity discovered by or made known to the Contractor as a request for information in such form as the Architect may require.

§ 3.2.4 If the Contractor believes that additional cost or time is involved because of clarifications or instructions the Architect issues in response to the Contractor's notices or requests for information pursuant to Sections 3.2.2 or 3.2.3, the Contractor shall submit Claims as provided in Article 15. If the Contractor fails to perform the obligations of Sections 3.2.2 or 3.2.3, the Contractor shall pay such costs and damages to the Owner, subject to Section 15.1.7, as would have been avoided if the Contractor had performed such obligations. If the Contractor performs those obligations, the Contractor shall not be liable to the Owner or Architect for damages resulting from errors, inconsistencies or omissions in the Contract Documents, for differences between field measurements or conditions and the Contract Documents, or for nonconformities of the Contract Documents to applicable laws, statutes, ordinances, codes, rules and regulations, and lawful orders of public authorities.

§ 3.3 Supervision and Construction Procedures

§ 3.3.1 The Contractor shall supervise and direct the Work, using the Contractor's best skill and attention. The Contractor shall be solely responsible for, and have control over, construction means, methods, techniques, sequences, and procedures, and for coordinating all portions of the Work under the Contract. If the Contract Documents give specific instructions concerning construction means, methods, techniques, sequences, or procedures, the Contractor shall evaluate the jobsite safety thereof and shall be solely responsible for the jobsite safety of such means, methods, techniques, sequences, or procedures. If the Contractor determines that such means, methods, techniques, sequences or procedures may not be safe, the Contractor shall give timely notice to the Owner and Architect, and shall propose alternative means, methods, techniques, sequences, or procedures. The Architect shall evaluate the proposed alternative solely for conformance with the design intent for the completed construction. Unless the Architect objects to the Contractor's proposed alternative, the Contractor shall perform the Work using its alternative means, methods, techniques, sequences, or procedures.

§ 3.3.2 The Contractor shall be responsible to the Owner for acts and omissions of the Contractor's employees, Subcontractors and their agents and employees, and other persons or entities performing portions of the Work for, or on behalf of, the Contractor or any of its Subcontractors.

§ 3.3.3 The Contractor shall be responsible for inspection of portions of Work already performed to determine that such portions are in proper condition to receive subsequent Work.

§ 3.4 Labor and Materials

§ 3.4.1 Unless otherwise provided in the Contract Documents, the Contractor shall provide and pay for labor, materials, equipment, tools, construction equipment and machinery, water, heat, utilities, transportation, and other facilities and services necessary for proper execution and completion of the Work, whether temporary or permanent and whether or not incorporated or to be incorporated in the Work.

§ 3.4.2 Except in the case of minor changes in the Work approved by the Architect in accordance with Section 3.12.8 or ordered by the Architect in accordance with Section 7.4, the Contractor may make substitutions only with the consent of the Owner, after evaluation by the Architect and in accordance with a Change Order or Construction Change Directive.

AIA Document A201 – 2017. Copyright © 1911, 1915, 1918, 1925, 1937, 1951, 1958, 1961, 1963, 1966, 1970, 1976, 1987, 1997, 2007 and 2017. All rights reserved. "The American Institute of Architects," "American Institute of Architects," "AIA," the AIA Logo, and "AIA Contract Documents" are trademarks of The American Institute of Architects. This document was produced at 13:37:32 CT on 02/20/2025 under Order No.4104251278 which expires on 03/15/2025, is not for resale, is licensed for one-time use only, and may only be used in accordance with the AIA Contract Documents® Terms of Service. To report copyright violations, e-mail docinfo@aiacontracts.com.
User Notes: (1349282681)

§ 3.4.3 The Contractor shall enforce strict discipline and good order among the Contractor's employees and other persons carrying out the Work. The Contractor shall not permit employment of unfit persons or persons not properly skilled in tasks assigned to them.

§ 3.5 Warranty

§ 3.5.1 The Contractor warrants to the Owner and Architect that materials and equipment furnished under the Contract will be of good quality and new unless the Contract Documents require or permit otherwise. The Contractor further warrants that the Work will conform to the requirements of the Contract Documents and will be free from defects, except for those inherent in the quality of the Work the Contract Documents require or permit. Work, materials, or equipment not conforming to these requirements may be considered defective. The Contractor's warranty excludes remedy for damage or defect caused by abuse, alterations to the Work not executed by the Contractor, improper or insufficient maintenance, improper operation, or normal wear and tear and normal usage. If required by the Architect, the Contractor shall furnish satisfactory evidence as to the kind and quality of materials and equipment.

§ 3.5.2 All material, equipment, or other special warranties required by the Contract Documents shall be issued in the name of the Owner, or shall be transferable to the Owner, and shall commence in accordance with Section 9.8.4.

§ 3.6 Taxes

The Contractor shall pay sales, consumer, use and similar taxes for the Work provided by the Contractor that are legally enacted when bids are received or negotiations concluded, whether or not yet effective or merely scheduled to go into effect.

§ 3.7 Permits, Fees, Notices and Compliance with Laws

§ 3.7.1 Unless otherwise provided in the Contract Documents, the Contractor shall secure and pay for the building permit as well as for other permits, fees, licenses, and inspections by government agencies necessary for proper execution and completion of the Work that are customarily secured after execution of the Contract and legally required at the time bids are received or negotiations concluded.

§ 3.7.2 The Contractor shall comply with and give notices required by applicable laws, statutes, ordinances, codes, rules and regulations, and lawful orders of public authorities applicable to performance of the Work.

§ 3.7.3 If the Contractor performs Work knowing it to be contrary to applicable laws, statutes, ordinances, codes, rules and regulations, or lawful orders of public authorities, the Contractor shall assume appropriate responsibility for such Work and shall bear the costs attributable to correction.

§ 3.7.4 Concealed or Unknown Conditions

If the Contractor encounters conditions at the site that are (1) subsurface or otherwise concealed physical conditions that differ materially from those indicated in the Contract Documents or (2) unknown physical conditions of an unusual nature that differ materially from those ordinarily found to exist and generally recognized as inherent in construction activities of the character provided for in the Contract Documents, the Contractor shall promptly provide notice to the Owner and the Architect before conditions are disturbed and in no event later than 14 days after first observance of the conditions. The Architect will promptly investigate such conditions and, if the Architect determines that they differ materially and cause an increase or decrease in the Contractor's cost of, or time required for, performance of any part of the Work, will recommend that an equitable adjustment be made in the Contract Sum or Contract Time, or both. If the Architect determines that the conditions at the site are not materially different from those indicated in the Contract Documents and that no change in the terms of the Contract is justified, the Architect shall promptly notify the Owner and Contractor, stating the reasons. If either party disputes the Architect's determination or recommendation, that party may submit a Claim as provided in Article 15.

§ 3.7.5 If, in the course of the Work, the Contractor encounters human remains or recognizes the existence of burial markers, archaeological sites or wetlands not indicated in the Contract Documents, the Contractor shall immediately suspend any operations that would affect them and shall notify the Owner and Architect. Upon receipt of such notice, the Owner shall promptly take any action necessary to obtain governmental authorization required to resume the operations. The Contractor shall continue to suspend such operations until otherwise instructed by the Owner but shall continue with all other operations that do not affect those remains or features. Requests for adjustments in the Contract Sum and Contract Time arising from the existence of such remains or features may be made as provided in Article 15.

Init.
/
AIA Document A201 – 2017. Copyright © 1911, 1915, 1918, 1925, 1937, 1951, 1958, 1961, 1963, 1966, 1970, 1976, 1987, 1997, 2007 and 2017. All rights reserved. "The American Institute of Architects," "American Institute of Architects," "AIA," the AIA Logo, and "AIA Contract Documents" are trademarks of The American Institute of Architects. This document was produced at 13:37:32 CT on 02/20/2025 under Order No.4104251278 which expires on 03/15/2025, is not for resale, is licensed for one-time use only, and may only be used in accordance with the AIA Contract Documents® Terms of Service. To report copyright violations, e-mail docinfo@aiacontracts.com.
User Notes: (1349282681)

§ 3.8 Allowances

§ 3.8.1 The Contractor shall include in the Contract Sum all allowances stated in the Contract Documents. Items covered by allowances shall be supplied for such amounts and by such persons or entities as the Owner may direct, but the Contractor shall not be required to employ persons or entities to whom the Contractor has reasonable objection.

§ 3.8.2 Unless otherwise provided in the Contract Documents,

.1 allowances shall cover the cost to the Contractor of materials and equipment delivered at the site and all required taxes, less applicable trade discounts;

.2 Contractor's costs for unloading and handling at the site, labor, installation costs, overhead, profit, and other expenses contemplated for stated allowance amounts shall be included in the Contract Sum but not in the allowances; and

.3 whenever costs are more than or less than allowances, the Contract Sum shall be adjusted accordingly by Change Order. The amount of the Change Order shall reflect (1) the difference between actual costs and the allowances under Section 3.8.2.1 and (2) changes in Contractor's costs under Section 3.8.2.2.

§ 3.8.3 Materials and equipment under an allowance shall be selected by the Owner with reasonable promptness.

§ 3.9 Superintendent

§ 3.9.1 The Contractor shall employ a competent superintendent and necessary assistants who shall be in attendance at the Project site during performance of the Work. The superintendent shall represent the Contractor, and communications given to the superintendent shall be as binding as if given to the Contractor.

§ 3.9.2 The Contractor, as soon as practicable after award of the Contract, shall notify the Owner and Architect of the name and qualifications of a proposed superintendent. Within 14 days of receipt of the information, the Architect may notify the Contractor, stating whether the Owner or the Architect (1) has reasonable objection to the proposed superintendent or (2) requires additional time for review. Failure of the Architect to provide notice within the 14-day period shall constitute notice of no reasonable objection.

§ 3.9.3 The Contractor shall not employ a proposed superintendent to whom the Owner or Architect has made reasonable and timely objection. The Contractor shall not change the superintendent without the Owner's consent, which shall not unreasonably be withheld or delayed.

§ 3.10 Contractor's Construction and Submittal Schedules

§ 3.10.1 The Contractor, promptly after being awarded the Contract, shall submit for the Owner's and Architect's information a Contractor's construction schedule for the Work. The schedule shall contain detail appropriate for the Project, including (1) the date of commencement of the Work, interim schedule milestone dates, and the date of Substantial Completion; (2) an apportionment of the Work by construction activity; and (3) the time required for completion of each portion of the Work. The schedule shall provide for the orderly progression of the Work to completion and shall not exceed time limits current under the Contract Documents. The schedule shall be revised at appropriate intervals as required by the conditions of the Work and Project.

§ 3.10.2 The Contractor, promptly after being awarded the Contract and thereafter as necessary to maintain a current submittal schedule, shall submit a submittal schedule for the Architect's approval. The Architect's approval shall not be unreasonably delayed or withheld. The submittal schedule shall (1) be coordinated with the Contractor's construction schedule, and (2) allow the Architect reasonable time to review submittals. If the Contractor fails to submit a submittal schedule, or fails to provide submittals in accordance with the approved submittal schedule, the Contractor shall not be entitled to any increase in Contract Sum or extension of Contract Time based on the time required for review of submittals.

§ 3.10.3 The Contractor shall perform the Work in general accordance with the most recent schedules submitted to the Owner and Architect.

§ 3.11 Documents and Samples at the Site

The Contractor shall make available, at the Project site, the Contract Documents, including Change Orders, Construction Change Directives, and other Modifications, in good order and marked currently to indicate field changes and selections made during construction, and the approved Shop Drawings, Product Data, Samples, and similar required submittals. These shall be in electronic form or paper copy, available to the Architect and Owner, and

AIA Document A201 – 2017. Copyright © 1911, 1915, 1918, 1925, 1937, 1951, 1958, 1961, 1963, 1966, 1970, 1976, 1987, 1997, 2007 and 2017. All rights reserved. "The American Institute of Architects," "American Institute of Architects," "AIA," the AIA Logo, and "AIA Contract Documents" are trademarks of The American Institute of Architects. This document was produced at 13:37:32 CT on 02/20/2025 under Order No.4104251278 which expires on 03/15/2025, is not for resale, is licensed for one-time use only, and may only be used in accordance with the AIA Contract Documents® Terms of Service. To report copyright violations, e-mail docinfo@aiacontracts.com.
User Notes: (1349282681)

delivered to the Architect for submittal to the Owner upon completion of the Work as a record of the Work as constructed.

§ 3.12 Shop Drawings, Product Data and Samples

§ 3.12.1 Shop Drawings are drawings, diagrams, schedules, and other data specially prepared for the Work by the Contractor or a Subcontractor, Sub-subcontractor, manufacturer, supplier, or distributor to illustrate some portion of the Work.

§ 3.12.2 Product Data are illustrations, standard schedules, performance charts, instructions, brochures, diagrams, and other information furnished by the Contractor to illustrate materials or equipment for some portion of the Work.

§ 3.12.3 Samples are physical examples that illustrate materials, equipment, or workmanship, and establish standards by which the Work will be judged.

§ 3.12.4 Shop Drawings, Product Data, Samples, and similar submittals are not Contract Documents. Their purpose is to demonstrate how the Contractor proposes to conform to the information given and the design concept expressed in the Contract Documents for those portions of the Work for which the Contract Documents require submittals. Review by the Architect is subject to the limitations of Section 4.2.7. Informational submittals upon which the Architect is not expected to take responsive action may be so identified in the Contract Documents. Submittals that are not required by the Contract Documents may be returned by the Architect without action.

§ 3.12.5 The Contractor shall review for compliance with the Contract Documents, approve, and submit to the Architect, Shop Drawings, Product Data, Samples, and similar submittals required by the Contract Documents, in accordance with the submittal schedule approved by the Architect or, in the absence of an approved submittal schedule, with reasonable promptness and in such sequence as to cause no delay in the Work or in the activities of the Owner or of Separate Contractors.

§ 3.12.6 By submitting Shop Drawings, Product Data, Samples, and similar submittals, the Contractor represents to the Owner and Architect that the Contractor has (1) reviewed and approved them, (2) determined and verified materials, field measurements and field construction criteria related thereto, or will do so, and (3) checked and coordinated the information contained within such submittals with the requirements of the Work and of the Contract Documents.

§ 3.12.7 The Contractor shall perform no portion of the Work for which the Contract Documents require submittal and review of Shop Drawings, Product Data, Samples, or similar submittals, until the respective submittal has been approved by the Architect.

§ 3.12.8 The Work shall be in accordance with approved submittals except that the Contractor shall not be relieved of responsibility for deviations from the requirements of the Contract Documents by the Architect's approval of Shop Drawings, Product Data, Samples, or similar submittals, unless the Contractor has specifically notified the Architect of such deviation at the time of submittal and (1) the Architect has given written approval to the specific deviation as a minor change in the Work, or (2) a Change Order or Construction Change Directive has been issued authorizing the deviation. The Contractor shall not be relieved of responsibility for errors or omissions in Shop Drawings, Product Data, Samples, or similar submittals, by the Architect's approval thereof.

§ 3.12.9 The Contractor shall direct specific attention, in writing or on resubmitted Shop Drawings, Product Data, Samples, or similar submittals, to revisions other than those requested by the Architect on previous submittals. In the absence of such notice, the Architect's approval of a resubmission shall not apply to such revisions.

§ 3.12.10 The Contractor shall not be required to provide professional services that constitute the practice of architecture or engineering unless such services are specifically required by the Contract Documents for a portion of the Work or unless the Contractor needs to provide such services in order to carry out the Contractor's responsibilities for construction means, methods, techniques, sequences, and procedures. The Contractor shall not be required to provide professional services in violation of applicable law.

§ 3.12.10.1 If professional design services or certifications by a design professional related to systems, materials, or equipment are specifically required of the Contractor by the Contract Documents, the Owner and the Architect will

AIA Document A201 – 2017. Copyright © 1911, 1915, 1918, 1925, 1937, 1951, 1958, 1961, 1963, 1966, 1970, 1976, 1987, 1997, 2007 and 2017. All rights reserved. "The American Institute of Architects," "American Institute of Architects," "AIA," the AIA Logo, and "AIA Contract Documents" are trademarks of The American Institute of Architects. This document was produced at 13:37:32 CT on 02/20/2025 under Order No.4104251278 which expires on 03/15/2025, is not for resale, is licensed for one-time use only, and may only be used in accordance with the AIA Contract Documents® Terms of Service. To report copyright violations, e-mail docinfo@aiacontracts.com.
User Notes: (1349282681)

specify all performance and design criteria that such services must satisfy. The Contractor shall be entitled to rely upon the adequacy and accuracy of the performance and design criteria provided in the Contract Documents. The Contractor shall cause such services or certifications to be provided by an appropriately licensed design professional, whose signature and seal shall appear on all drawings, calculations, specifications, certifications, Shop Drawings, and other submittals prepared by such professional. Shop Drawings, and other submittals related to the Work, designed or certified by such professional, if prepared by others, shall bear such professional's written approval when submitted to the Architect. The Owner and the Architect shall be entitled to rely upon the adequacy and accuracy of the services, certifications, and approvals performed or provided by such design professionals, provided the Owner and Architect have specified to the Contractor the performance and design criteria that such services must satisfy. Pursuant to this Section 3.12.10, the Architect will review and approve or take other appropriate action on submittals only for the limited purpose of checking for conformance with information given and the design concept expressed in the Contract Documents.

§ 3.12.10.2 If the Contract Documents require the Contractor's design professional to certify that the Work has been performed in accordance with the design criteria, the Contractor shall furnish such certifications to the Architect at the time and in the form specified by the Architect.

§ 3.13 Use of Site

The Contractor shall confine operations at the site to areas permitted by applicable laws, statutes, ordinances, codes, rules and regulations, lawful orders of public authorities, and the Contract Documents and shall not unreasonably encumber the site with materials or equipment.

§ 3.14 Cutting and Patching

§ 3.14.1 The Contractor shall be responsible for cutting, fitting, or patching required to complete the Work or to make its parts fit together properly. All areas requiring cutting, fitting, or patching shall be restored to the condition existing prior to the cutting, fitting, or patching, unless otherwise required by the Contract Documents.

§ 3.14.2 The Contractor shall not damage or endanger a portion of the Work or fully or partially completed construction of the Owner or Separate Contractors by cutting, patching, or otherwise altering such construction, or by excavation. The Contractor shall not cut or otherwise alter construction by the Owner or a Separate Contractor except with written consent of the Owner and of the Separate Contractor. Consent shall not be unreasonably withheld. The Contractor shall not unreasonably withhold, from the Owner or a Separate Contractor, its consent to cutting or otherwise altering the Work.

§ 3.15 Cleaning Up

§ 3.15.1 The Contractor shall keep the premises and surrounding area free from accumulation of waste materials and rubbish caused by operations under the Contract. At completion of the Work, the Contractor shall remove waste materials, rubbish, the Contractor's tools, construction equipment, machinery, and surplus materials from and about the Project.

§ 3.15.2 If the Contractor fails to clean up as provided in the Contract Documents, the Owner may do so and the Owner shall be entitled to reimbursement from the Contractor.

§ 3.16 Access to Work

The Contractor shall provide the Owner and Architect with access to the Work in preparation and progress wherever located.

§ 3.17 Royalties, Patents and Copyrights

The Contractor shall pay all royalties and license fees. The Contractor shall defend suits or claims for infringement of copyrights and patent rights and shall hold the Owner and Architect harmless from loss on account thereof, but shall not be responsible for defense or loss when a particular design, process, or product of a particular manufacturer or manufacturers is required by the Contract Documents, or where the copyright violations are contained in Drawings, Specifications, or other documents prepared by the Owner or Architect. However, if an infringement of a copyright or patent is discovered by, or made known to, the Contractor, the Contractor shall be responsible for the loss unless the information is promptly furnished to the Architect.

AIA Document A201 – 2017. Copyright © 1911, 1915, 1918, 1925, 1937, 1951, 1958, 1961, 1963, 1966, 1970, 1976, 1987, 1997, 2007 and 2017. All rights reserved. "The American Institute of Architects," "American Institute of Architects," "AIA," the AIA Logo, and "AIA Contract Documents" are trademarks of The American Institute of Architects. This document was produced at 13:37:32 CT on 02/20/2025 under Order No.4104251278 which expires on 03/15/2025, is not for resale, is licensed for one-time use only, and may only be used in accordance with the AIA Contract Documents® Terms of Service. To report copyright violations, e-mail docinfo@aiacontracts.com.
User Notes: (1349282681)

§ 3.18 Indemnification

§ 3.18.1 To the fullest extent permitted by law, the Contractor shall indemnify and hold harmless the Owner, Architect, Architect's consultants, and agents and employees of any of them from and against claims, damages, losses, and expenses, including but not limited to attorneys' fees, arising out of or resulting from performance of the Work, provided that such claim, damage, loss, or expense is attributable to bodily injury, sickness, disease or death, or to injury to or destruction of tangible property (other than the Work itself), but only to the extent caused by the negligent acts or omissions of the Contractor, a Subcontractor, anyone directly or indirectly employed by them, or anyone for whose acts they may be liable, regardless of whether or not such claim, damage, loss, or expense is caused in part by a party indemnified hereunder. Such obligation shall not be construed to negate, abridge, or reduce other rights or obligations of indemnity that would otherwise exist as to a party or person described in this Section 3.18.

§ 3.18.2 In claims against any person or entity indemnified under this Section 3.18 by an employee of the Contractor, a Subcontractor, anyone directly or indirectly employed by them, or anyone for whose acts they may be liable, the indemnification obligation under Section 3.18.1 shall not be limited by a limitation on amount or type of damages, compensation, or benefits payable by or for the Contractor or a Subcontractor under workers' compensation acts, disability benefit acts, or other employee benefit acts.

ARTICLE 4 ARCHITECT

§ 4.1 General

§ 4.1.1 The Architect is the person or entity retained by the Owner pursuant to Section 2.3.2 and identified as such in the Agreement.

§ 4.1.2 Duties, responsibilities, and limitations of authority of the Architect as set forth in the Contract Documents shall not be restricted, modified, or extended without written consent of the Owner, Contractor, and Architect. Consent shall not be unreasonably withheld.

§ 4.2 Administration of the Contract

§ 4.2.1 The Architect will provide administration of the Contract as described in the Contract Documents and will be an Owner's representative during construction until the date the Architect issues the final Certificate for Payment. The Architect will have authority to act on behalf of the Owner only to the extent provided in the Contract Documents.

§ 4.2.2 The Architect will visit the site at intervals appropriate to the stage of construction, or as otherwise agreed with the Owner, to become generally familiar with the progress and quality of the portion of the Work completed, and to determine in general if the Work observed is being performed in a manner indicating that the Work, when fully completed, will be in accordance with the Contract Documents. However, the Architect will not be required to make exhaustive or continuous on-site inspections to check the quality or quantity of the Work. The Architect will not have control over, charge of, or responsibility for the construction means, methods, techniques, sequences or procedures, or for the safety precautions and programs in connection with the Work, since these are solely the Contractor's rights and responsibilities under the Contract Documents.

§ 4.2.3 On the basis of the site visits, the Architect will keep the Owner reasonably informed about the progress and quality of the portion of the Work completed, and promptly report to the Owner (1) known deviations from the Contract Documents, (2) known deviations from the most recent construction schedule submitted by the Contractor, and (3) defects and deficiencies observed in the Work. The Architect will not be responsible for the Contractor's failure to perform the Work in accordance with the requirements of the Contract Documents. The Architect will not have control over or charge of, and will not be responsible for acts or omissions of, the Contractor, Subcontractors, or their agents or employees, or any other persons or entities performing portions of the Work.

§ 4.2.4 Communications

The Owner and Contractor shall include the Architect in all communications that relate to or affect the Architect's services or professional responsibilities. The Owner shall promptly notify the Architect of the substance of any direct communications between the Owner and the Contractor otherwise relating to the Project. Communications by and with the Architect's consultants shall be through the Architect. Communications by and with Subcontractors and suppliers shall be through the Contractor. Communications by and with Separate Contractors shall be through the Owner. The Contract Documents may specify other communication protocols.

AIA Document A201 – 2017. Copyright © 1911, 1915, 1918, 1925, 1937, 1951, 1958, 1961, 1963, 1966, 1970, 1976, 1987, 1997, 2007 and 2017. All rights reserved. "The American Institute of Architects," "American Institute of Architects," "AIA," the AIA Logo, and "AIA Contract Documents" are trademarks of The American Institute of Architects. This document was produced at 13:37:32 CT on 02/20/2025 under Order No.4104251278 which expires on 03/15/2025, is not for resale, is licensed for one-time use only, and may only be used in accordance with the AIA Contract Documents® Terms of Service. To report copyright violations, e-mail docinfo@aiacontracts.com.
User Notes: (1349282681)

§ 4.2.5 Based on the Architect's evaluations of the Contractor's Applications for Payment, the Architect will review and certify the amounts due the Contractor and will issue Certificates for Payment in such amounts.

§ 4.2.6 The Architect has authority to reject Work that does not conform to the Contract Documents. Whenever the Architect considers it necessary or advisable, the Architect will have authority to require inspection or testing of the Work in accordance with Sections 13.4.2 and 13.4.3, whether or not the Work is fabricated, installed or completed. However, neither this authority of the Architect nor a decision made in good faith either to exercise or not to exercise such authority shall give rise to a duty or responsibility of the Architect to the Contractor, Subcontractors, suppliers, their agents or employees, or other persons or entities performing portions of the Work.

§ 4.2.7 The Architect will review and approve, or take other appropriate action upon, the Contractor's submittals such as Shop Drawings, Product Data, and Samples, but only for the limited purpose of checking for conformance with information given and the design concept expressed in the Contract Documents. The Architect's action will be taken in accordance with the submittal schedule approved by the Architect or, in the absence of an approved submittal schedule, with reasonable promptness while allowing sufficient time in the Architect's professional judgment to permit adequate review. Review of such submittals is not conducted for the purpose of determining the accuracy and completeness of other details such as dimensions and quantities, or for substantiating instructions for installation or performance of equipment or systems, all of which remain the responsibility of the Contractor as required by the Contract Documents. The Architect's review of the Contractor's submittals shall not relieve the Contractor of the obligations under Sections 3.3, 3.5, and 3.12. The Architect's review shall not constitute approval of safety precautions or of any construction means, methods, techniques, sequences, or procedures. The Architect's approval of a specific item shall not indicate approval of an assembly of which the item is a component.

§ 4.2.8 The Architect will prepare Change Orders and Construction Change Directives, and may order minor changes in the Work as provided in Section 7.4. The Architect will investigate and make determinations and recommendations regarding concealed and unknown conditions as provided in Section 3.7.4.

§ 4.2.9 The Architect will conduct inspections to determine the date or dates of Substantial Completion and the date of final completion; issue Certificates of Substantial Completion pursuant to Section 9.8; receive and forward to the Owner, for the Owner's review and records, written warranties and related documents required by the Contract and assembled by the Contractor pursuant to Section 9.10; and issue a final Certificate for Payment pursuant to Section 9.10.

§ 4.2.10 If the Owner and Architect agree, the Architect will provide one or more Project representatives to assist in carrying out the Architect's responsibilities at the site. The Owner shall notify the Contractor of any change in the duties, responsibilities and limitations of authority of the Project representatives.

§ 4.2.11 The Architect will interpret and decide matters concerning performance under, and requirements of, the Contract Documents on written request of either the Owner or Contractor. The Architect's response to such requests will be made in writing within any time limits agreed upon or otherwise with reasonable promptness.

§ 4.2.12 Interpretations and decisions of the Architect will be consistent with the intent of, and reasonably inferable from, the Contract Documents and will be in writing or in the form of drawings. When making such interpretations and decisions, the Architect will endeavor to secure faithful performance by both Owner and Contractor, will not show partiality to either, and will not be liable for results of interpretations or decisions rendered in good faith.

§ 4.2.13 The Architect's decisions on matters relating to aesthetic effect will be final if consistent with the intent expressed in the Contract Documents.

§ 4.2.14 The Architect will review and respond to requests for information about the Contract Documents. The Architect's response to such requests will be made in writing within any time limits agreed upon or otherwise with reasonable promptness. If appropriate, the Architect will prepare and issue supplemental Drawings and Specifications in response to the requests for information.

AIA Document A201 – 2017. Copyright © 1911, 1915, 1918, 1925, 1937, 1951, 1958, 1961, 1963, 1966, 1970, 1976, 1987, 1997, 2007 and 2017. All rights reserved. "The American Institute of Architects," "American Institute of Architects," "AIA," the AIA Logo, and "AIA Contract Documents" are trademarks of The American Institute of Architects. This document was produced at 13:37:32 CT on 02/20/2025 under Order No.4104251278 which expires on 03/15/2025, is not for resale, is licensed for one-time use only, and may only be used in accordance with the AIA Contract Documents® Terms of Service. To report copyright violations, e-mail docinfo@aiacontracts.com.
User Notes:

ARTICLE 5 SUBCONTRACTORS

§ 5.1 Definitions

§ 5.1.1 A Subcontractor is a person or entity who has a direct contract with the Contractor to perform a portion of the Work at the site. The term "Subcontractor" is referred to throughout the Contract Documents as if singular in number and means a Subcontractor or an authorized representative of the Subcontractor. The term "Subcontractor" does not include a Separate Contractor or the subcontractors of a Separate Contractor.

§ 5.1.2 A Sub-subcontractor is a person or entity who has a direct or indirect contract with a Subcontractor to perform a portion of the Work at the site. The term "Sub-subcontractor" is referred to throughout the Contract Documents as if singular in number and means a Sub-subcontractor or an authorized representative of the Sub-subcontractor.

§ 5.2 Award of Subcontracts and Other Contracts for Portions of the Work

§ 5.2.1 Unless otherwise stated in the Contract Documents, the Contractor, as soon as practicable after award of the Contract, shall notify the Owner and Architect of the persons or entities proposed for each principal portion of the Work, including those who are to furnish materials or equipment fabricated to a special design. Within 14 days of receipt of the information, the Architect may notify the Contractor whether the Owner or the Architect (1) has reasonable objection to any such proposed person or entity or (2) requires additional time for review. Failure of the Architect to provide notice within the 14-day period shall constitute notice of no reasonable objection.

§ 5.2.2 The Contractor shall not contract with a proposed person or entity to whom the Owner or Architect has made reasonable and timely objection. The Contractor shall not be required to contract with anyone to whom the Contractor has made reasonable objection.

§ 5.2.3 If the Owner or Architect has reasonable objection to a person or entity proposed by the Contractor, the Contractor shall propose another to whom the Owner or Architect has no reasonable objection. If the proposed but rejected Subcontractor was reasonably capable of performing the Work, the Contract Sum and Contract Time shall be increased or decreased by the difference, if any, occasioned by such change, and an appropriate Change Order shall be issued before commencement of the substitute Subcontractor's Work. However, no increase in the Contract Sum or Contract Time shall be allowed for such change unless the Contractor has acted promptly and responsively in submitting names as required.

§ 5.2.4 The Contractor shall not substitute a Subcontractor, person, or entity for one previously selected if the Owner or Architect makes reasonable objection to such substitution.

§ 5.3 Subcontractual Relations

By appropriate written agreement, the Contractor shall require each Subcontractor, to the extent of the Work to be performed by the Subcontractor, to be bound to the Contractor by terms of the Contract Documents, and to assume toward the Contractor all the obligations and responsibilities, including the responsibility for safety of the Subcontractor's Work that the Contractor, by these Contract Documents, assumes toward the Owner and Architect. Each subcontract agreement shall preserve and protect the rights of the Owner and Architect under the Contract Documents with respect to the Work to be performed by the Subcontractor so that subcontracting thereof will not prejudice such rights, and shall allow to the Subcontractor, unless specifically provided otherwise in the subcontract agreement, the benefit of all rights, remedies, and redress against the Contractor that the Contractor, by the Contract Documents, has against the Owner. Where appropriate, the Contractor shall require each Subcontractor to enter into similar agreements with Sub-subcontractors. The Contractor shall make available to each proposed Subcontractor, prior to the execution of the subcontract agreement, copies of the Contract Documents to which the Subcontractor will be bound, and, upon written request of the Subcontractor, identify to the Subcontractor terms and conditions of the proposed subcontract agreement that may be at variance with the Contract Documents. Subcontractors will similarly make copies of applicable portions of such documents available to their respective proposed Sub-subcontractors.

§ 5.4 Contingent Assignment of Subcontracts

§ 5.4.1 Each subcontract agreement for a portion of the Work is assigned by the Contractor to the Owner, provided that

- **.1** assignment is effective only after termination of the Contract by the Owner for cause pursuant to Section 14.2 and only for those subcontract agreements that the Owner accepts by notifying the Subcontractor and Contractor; and
- **.2** assignment is subject to the prior rights of the surety, if any, obligated under bond relating to the Contract.

AIA Document A201 – 2017. Copyright © 1911, 1915, 1918, 1925, 1937, 1951, 1958, 1961, 1963, 1966, 1970, 1976, 1987, 1997, 2007 and 2017. All rights reserved. "The American Institute of Architects," "American Institute of Architects," "AIA," the AIA Logo, and "AIA Contract Documents" are trademarks of The American Institute of Architects. This document was produced at 13:37:32 CT on 02/20/2025 under Order No.4104251278 which expires on 03/15/2025, is not for resale, is licensed for one-time use only, and may only be used in accordance with the AIA Contract Documents® Terms of Service. To report copyright violations, e-mail docinfo@aiacontracts.com.
User Notes: (1349282681)

When the Owner accepts the assignment of a subcontract agreement, the Owner assumes the Contractor's rights and obligations under the subcontract.

§ 5.4.2 Upon such assignment, if the Work has been suspended for more than 30 days, the Subcontractor's compensation shall be equitably adjusted for increases in cost resulting from the suspension.

§ 5.4.3 Upon assignment to the Owner under this Section 5.4, the Owner may further assign the subcontract to a successor contractor or other entity. If the Owner assigns the subcontract to a successor contractor or other entity, the Owner shall nevertheless remain legally responsible for all of the successor contractor's obligations under the subcontract.

ARTICLE 6 CONSTRUCTION BY OWNER OR BY SEPARATE CONTRACTORS

§ 6.1 Owner's Right to Perform Construction and to Award Separate Contracts

§ 6.1.1 The term "Separate Contractor(s)" shall mean other contractors retained by the Owner under separate agreements. The Owner reserves the right to perform construction or operations related to the Project with the Owner's own forces, and with Separate Contractors retained under Conditions of the Contract substantially similar to those of this Contract, including those provisions of the Conditions of the Contract related to insurance and waiver of subrogation.

§ 6.1.2 When separate contracts are awarded for different portions of the Project or other construction or operations on the site, the term "Contractor" in the Contract Documents in each case shall mean the Contractor who executes each separate Owner-Contractor Agreement.

§ 6.1.3 The Owner shall provide for coordination of the activities of the Owner's own forces and of each Separate Contractor with the Work of the Contractor, who shall cooperate with them. The Contractor shall participate with any Separate Contractors and the Owner in reviewing their construction schedules. The Contractor shall make any revisions to its construction schedule deemed necessary after a joint review and mutual agreement. The construction schedules shall then constitute the schedules to be used by the Contractor, Separate Contractors, and the Owner until subsequently revised.

§ 6.1.4 Unless otherwise provided in the Contract Documents, when the Owner performs construction or operations related to the Project with the Owner's own forces or with Separate Contractors, the Owner or its Separate Contractors shall have the same obligations and rights that the Contractor has under the Conditions of the Contract, including, without excluding others, those stated in Article 3, this Article 6, and Articles 10, 11, and 12.

§ 6.2 Mutual Responsibility

§ 6.2.1 The Contractor shall afford the Owner and Separate Contractors reasonable opportunity for introduction and storage of their materials and equipment and performance of their activities, and shall connect and coordinate the Contractor's construction and operations with theirs as required by the Contract Documents.

§ 6.2.2 If part of the Contractor's Work depends for proper execution or results upon construction or operations by the Owner or a Separate Contractor, the Contractor shall, prior to proceeding with that portion of the Work, promptly notify the Architect of apparent discrepancies or defects in the construction or operations by the Owner or Separate Contractor that would render it unsuitable for proper execution and results of the Contractor's Work. Failure of the Contractor to notify the Architect of apparent discrepancies or defects prior to proceeding with the Work shall constitute an acknowledgment that the Owner's or Separate Contractor's completed or partially completed construction is fit and proper to receive the Contractor's Work. The Contractor shall not be responsible for discrepancies or defects in the construction or operations by the Owner or Separate Contractor that are not apparent.

§ 6.2.3 The Contractor shall reimburse the Owner for costs the Owner incurs that are payable to a Separate Contractor because of the Contractor's delays, improperly timed activities or defective construction. The Owner shall be responsible to the Contractor for costs the Contractor incurs because of a Separate Contractor's delays, improperly timed activities, damage to the Work or defective construction.

§ 6.2.4 The Contractor shall promptly remedy damage that the Contractor wrongfully causes to completed or partially completed construction or to property of the Owner or Separate Contractor as provided in Section 10.2.5.

AIA Document A201 – 2017. Copyright © 1911, 1915, 1918, 1925, 1937, 1951, 1958, 1961, 1963, 1966, 1970, 1976, 1987, 1997, 2007 and 2017. All rights reserved. "The American Institute of Architects," "American Institute of Architects," "AIA," the AIA Logo, and "AIA Contract Documents" are trademarks of The American Institute of Architects. This document was produced at 13:37:32 CT on 02/20/2025 under Order No.4104251278 which expires on 03/15/2025, is not for resale, is licensed for one-time use only, and may only be used in accordance with the AIA Contract Documents® Terms of Service. To report copyright violations, e-mail docinfo@aiacontracts.com.
User Notes: (1349282681)

§ 6.2.5 The Owner and each Separate Contractor shall have the same responsibilities for cutting and patching as are described for the Contractor in Section 3.14.

§ 6.3 Owner's Right to Clean Up

If a dispute arises among the Contractor, Separate Contractors, and the Owner as to the responsibility under their respective contracts for maintaining the premises and surrounding area free from waste materials and rubbish, the Owner may clean up and the Architect will allocate the cost among those responsible.

ARTICLE 7 CHANGES IN THE WORK

§ 7.1 General

§ 7.1.1 Changes in the Work may be accomplished after execution of the Contract, and without invalidating the Contract, by Change Order, Construction Change Directive or order for a minor change in the Work, subject to the limitations stated in this Article 7 and elsewhere in the Contract Documents.

§ 7.1.2 A Change Order shall be based upon agreement among the Owner, Contractor, and Architect. A Construction Change Directive requires agreement by the Owner and Architect and may or may not be agreed to by the Contractor. An order for a minor change in the Work may be issued by the Architect alone.

§ 7.1.3 Changes in the Work shall be performed under applicable provisions of the Contract Documents. The Contractor shall proceed promptly with changes in the Work, unless otherwise provided in the Change Order, Construction Change Directive, or order for a minor change in the Work.

§ 7.2 Change Orders

§ 7.2.1 A Change Order is a written instrument prepared by the Architect and signed by the Owner, Contractor, and Architect stating their agreement upon all of the following:

- **.1** The change in the Work;
- **.2** The amount of the adjustment, if any, in the Contract Sum; and
- **.3** The extent of the adjustment, if any, in the Contract Time.

§ 7.3 Construction Change Directives

§ 7.3.1 A Construction Change Directive is a written order prepared by the Architect and signed by the Owner and Architect, directing a change in the Work prior to agreement on adjustment, if any, in the Contract Sum or Contract Time, or both. The Owner may by Construction Change Directive, without invalidating the Contract, order changes in the Work within the general scope of the Contract consisting of additions, deletions, or other revisions, the Contract Sum and Contract Time being adjusted accordingly.

§ 7.3.2 A Construction Change Directive shall be used in the absence of total agreement on the terms of a Change Order.

§ 7.3.3 If the Construction Change Directive provides for an adjustment to the Contract Sum, the adjustment shall be based on one of the following methods:

- **.1** Mutual acceptance of a lump sum properly itemized and supported by sufficient substantiating data to permit evaluation;
- **.2** Unit prices stated in the Contract Documents or subsequently agreed upon;
- **.3** Cost to be determined in a manner agreed upon by the parties and a mutually acceptable fixed or percentage fee; or
- **.4** As provided in Section 7.3.4.

§ 7.3.4 If the Contractor does not respond promptly or disagrees with the method for adjustment in the Contract Sum, the Architect shall determine the adjustment on the basis of reasonable expenditures and savings of those performing the Work attributable to the change, including, in case of an increase in the Contract Sum, an amount for overhead and profit as set forth in the Agreement, or if no such amount is set forth in the Agreement, a reasonable amount. In such case, and also under Section 7.3.3.3, the Contractor shall keep and present, in such form as the Architect may prescribe, an itemized accounting together with appropriate supporting data. Unless otherwise provided in the Contract Documents, costs for the purposes of this Section 7.3.4 shall be limited to the following:

AIA Document A201 – 2017. Copyright © 1911, 1915, 1918, 1925, 1937, 1951, 1958, 1961, 1963, 1966, 1970, 1976, 1987, 1997, 2007 and 2017. All rights reserved. "The American Institute of Architects," "American Institute of Architects," "AIA," the AIA Logo, and "AIA Contract Documents" are trademarks of The American Institute of Architects. This document was produced at 13:37:32 CT on 02/20/2025 under Order No.4104251278 which expires on 03/15/2025, is not for resale, is licensed for one-time use only, and may only be used in accordance with the AIA Contract Documents® Terms of Service. To report copyright violations, e-mail docinfo@aiacontracts.com.
User Notes:
(1349282681)

.1 Costs of labor, including applicable payroll taxes, fringe benefits required by agreement or custom, workers' compensation insurance, and other employee costs approved by the Architect;
.2 Costs of materials, supplies, and equipment, including cost of transportation, whether incorporated or consumed;
.3 Rental costs of machinery and equipment, exclusive of hand tools, whether rented from the Contractor or others;
.4 Costs of premiums for all bonds and insurance, permit fees, and sales, use, or similar taxes, directly related to the change; and
.5 Costs of supervision and field office personnel directly attributable to the change.

§ 7.3.5 If the Contractor disagrees with the adjustment in the Contract Time, the Contractor may make a Claim in accordance with applicable provisions of Article 15.

§ 7.3.6 Upon receipt of a Construction Change Directive, the Contractor shall promptly proceed with the change in the Work involved and advise the Architect of the Contractor's agreement or disagreement with the method, if any, provided in the Construction Change Directive for determining the proposed adjustment in the Contract Sum or Contract Time.

§ 7.3.7 A Construction Change Directive signed by the Contractor indicates the Contractor's agreement therewith, including adjustment in Contract Sum and Contract Time or the method for determining them. Such agreement shall be effective immediately and shall be recorded as a Change Order.

§ 7.3.8 The amount of credit to be allowed by the Contractor to the Owner for a deletion or change that results in a net decrease in the Contract Sum shall be actual net cost as confirmed by the Architect. When both additions and credits covering related Work or substitutions are involved in a change, the allowance for overhead and profit shall be figured on the basis of net increase, if any, with respect to that change.

§ 7.3.9 Pending final determination of the total cost of a Construction Change Directive to the Owner, the Contractor may request payment for Work completed under the Construction Change Directive in Applications for Payment. The Architect will make an interim determination for purposes of monthly certification for payment for those costs and certify for payment the amount that the Architect determines, in the Architect's professional judgment, to be reasonably justified. The Architect's interim determination of cost shall adjust the Contract Sum on the same basis as a Change Order, subject to the right of either party to disagree and assert a Claim in accordance with Article 15.

§ 7.3.10 When the Owner and Contractor agree with a determination made by the Architect concerning the adjustments in the Contract Sum and Contract Time, or otherwise reach agreement upon the adjustments, such agreement shall be effective immediately and the Architect will prepare a Change Order. Change Orders may be issued for all or any part of a Construction Change Directive.

§ 7.4 Minor Changes in the Work

The Architect may order minor changes in the Work that are consistent with the intent of the Contract Documents and do not involve an adjustment in the Contract Sum or an extension of the Contract Time. The Architect's order for minor changes shall be in writing. If the Contractor believes that the proposed minor change in the Work will affect the Contract Sum or Contract Time, the Contractor shall notify the Architect and shall not proceed to implement the change in the Work. If the Contractor performs the Work set forth in the Architect's order for a minor change without prior notice to the Architect that such change will affect the Contract Sum or Contract Time, the Contractor waives any adjustment to the Contract Sum or extension of the Contract Time.

ARTICLE 8 TIME

§ 8.1 Definitions

§ 8.1.1 Unless otherwise provided, Contract Time is the period of time, including authorized adjustments, allotted in the Contract Documents for Substantial Completion of the Work.

§ 8.1.2 The date of commencement of the Work is the date established in the Agreement.

§ 8.1.3 The date of Substantial Completion is the date certified by the Architect in accordance with Section 9.8.

AIA Document A201 – 2017. Copyright © 1911, 1915, 1918, 1925, 1937, 1951, 1958, 1961, 1963, 1966, 1970, 1976, 1987, 1997, 2007 and 2017. All rights reserved. "The American Institute of Architects," "American Institute of Architects," "AIA," the AIA Logo, and "AIA Contract Documents" are trademarks of The American Institute of Architects. This document was produced at 13:37:32 CT on 02/20/2025 under Order No.4104251278 which expires on 03/15/2025, is not for resale, is licensed for one-time use only, and may only be used in accordance with the AIA Contract Documents® Terms of Service. To report copyright violations, e-mail docinfo@aiacontracts.com.
User Notes: (1349282681)

§ 8.1.4 The term "day" as used in the Contract Documents shall mean calendar day unless otherwise specifically defined.

§ 8.2 Progress and Completion

§ 8.2.1 Time limits stated in the Contract Documents are of the essence of the Contract. By executing the Agreement, the Contractor confirms that the Contract Time is a reasonable period for performing the Work.

§ 8.2.2 The Contractor shall not knowingly, except by agreement or instruction of the Owner in writing, commence the Work prior to the effective date of insurance required to be furnished by the Contractor and Owner.

§ 8.2.3 The Contractor shall proceed expeditiously with adequate forces and shall achieve Substantial Completion within the Contract Time.

§ 8.3 Delays and Extensions of Time

§ 8.3.1 If the Contractor is delayed at any time in the commencement or progress of the Work by (1) an act or neglect of the Owner or Architect, of an employee of either, or of a Separate Contractor; (2) by changes ordered in the Work; (3) by labor disputes, fire, unusual delay in deliveries, unavoidable casualties, adverse weather conditions documented in accordance with Section 15.1.6.2, or other causes beyond the Contractor's control; (4) by delay authorized by the Owner pending mediation and binding dispute resolution; or (5) by other causes that the Contractor asserts, and the Architect determines, justify delay, then the Contract Time shall be extended for such reasonable time as the Architect may determine.

§ 8.3.2 Claims relating to time shall be made in accordance with applicable provisions of Article 15.

§ 8.3.3 This Section 8.3 does not preclude recovery of damages for delay by either party under other provisions of the Contract Documents.

ARTICLE 9 PAYMENTS AND COMPLETION

§ 9.1 Contract Sum

§ 9.1.1 The Contract Sum is stated in the Agreement and, including authorized adjustments, is the total amount payable by the Owner to the Contractor for performance of the Work under the Contract Documents.

§ 9.1.2 If unit prices are stated in the Contract Documents or subsequently agreed upon, and if quantities originally contemplated are materially changed so that application of such unit prices to the actual quantities causes substantial inequity to the Owner or Contractor, the applicable unit prices shall be equitably adjusted.

§ 9.2 Schedule of Values

Where the Contract is based on a stipulated sum or Guaranteed Maximum Price, the Contractor shall submit a schedule of values to the Architect before the first Application for Payment, allocating the entire Contract Sum to the various portions of the Work. The schedule of values shall be prepared in the form, and supported by the data to substantiate its accuracy, required by the Architect. This schedule, unless objected to by the Architect, shall be used as a basis for reviewing the Contractor's Applications for Payment. Any changes to the schedule of values shall be submitted to the Architect and supported by such data to substantiate its accuracy as the Architect may require, and unless objected to by the Architect, shall be used as a basis for reviewing the Contractor's subsequent Applications for Payment.

§ 9.3 Applications for Payment

§ 9.3.1 At least ten days before the date established for each progress payment, the Contractor shall submit to the Architect an itemized Application for Payment prepared in accordance with the schedule of values, if required under Section 9.2, for completed portions of the Work. The application shall be notarized, if required, and supported by all data substantiating the Contractor's right to payment that the Owner or Architect require, such as copies of requisitions, and releases and waivers of liens from Subcontractors and suppliers, and shall reflect retainage if provided for in the Contract Documents.

§ 9.3.1.1 As provided in Section 7.3.9, such applications may include requests for payment on account of changes in the Work that have been properly authorized by Construction Change Directives, or by interim determinations of the Architect, but not yet included in Change Orders.

AIA Document A201 – 2017. Copyright © 1911, 1915, 1918, 1925, 1937, 1951, 1958, 1961, 1963, 1966, 1970, 1976, 1987, 1997, 2007 and 2017. All rights reserved. "The American Institute of Architects," "American Institute of Architects," "AIA," the AIA Logo, and "AIA Contract Documents" are trademarks of The American Institute of Architects. This document was produced at 13:37:32 CT on 02/20/2025 under Order No.4104251278 which expires on 03/15/2025, is not for resale, is licensed for one-time use only, and may only be used in accordance with the AIA Contract Documents® Terms of Service. To report copyright violations, e-mail docinfo@aiacontracts.com.
User Notes: (1349282681)

§ 9.3.1.2 Applications for Payment shall not include requests for payment for portions of the Work for which the Contractor does not intend to pay a Subcontractor or supplier, unless such Work has been performed by others whom the Contractor intends to pay.

§ 9.3.2 Unless otherwise provided in the Contract Documents, payments shall be made on account of materials and equipment delivered and suitably stored at the site for subsequent incorporation in the Work. If approved in advance by the Owner, payment may similarly be made for materials and equipment suitably stored off the site at a location agreed upon in writing. Payment for materials and equipment stored on or off the site shall be conditioned upon compliance by the Contractor with procedures satisfactory to the Owner to establish the Owner's title to such materials and equipment or otherwise protect the Owner's interest, and shall include the costs of applicable insurance, storage, and transportation to the site, for such materials and equipment stored off the site.

§ 9.3.3 The Contractor warrants that title to all Work covered by an Application for Payment will pass to the Owner no later than the time of payment. The Contractor further warrants that upon submittal of an Application for Payment all Work for which Certificates for Payment have been previously issued and payments received from the Owner shall, to the best of the Contractor's knowledge, information, and belief, be free and clear of liens, claims, security interests, or encumbrances, in favor of the Contractor, Subcontractors, suppliers, or other persons or entities that provided labor, materials, and equipment relating to the Work.

§ 9.4 Certificates for Payment

§ 9.4.1 The Architect will, within seven days after receipt of the Contractor's Application for Payment, either (1) issue to the Owner a Certificate for Payment in the full amount of the Application for Payment, with a copy to the Contractor; or (2) issue to the Owner a Certificate for Payment for such amount as the Architect determines is properly due, and notify the Contractor and Owner of the Architect's reasons for withholding certification in part as provided in Section 9.5.1; or (3) withhold certification of the entire Application for Payment, and notify the Contractor and Owner of the Architect's reason for withholding certification in whole as provided in Section 9.5.1.

§ 9.4.2 The issuance of a Certificate for Payment will constitute a representation by the Architect to the Owner, based on the Architect's evaluation of the Work and the data in the Application for Payment, that, to the best of the Architect's knowledge, information, and belief, the Work has progressed to the point indicated, the quality of the Work is in accordance with the Contract Documents, and that the Contractor is entitled to payment in the amount certified. The foregoing representations are subject to an evaluation of the Work for conformance with the Contract Documents upon Substantial Completion, to results of subsequent tests and inspections, to correction of minor deviations from the Contract Documents prior to completion, and to specific qualifications expressed by the Architect. However, the issuance of a Certificate for Payment will not be a representation that the Architect has (1) made exhaustive or continuous on-site inspections to check the quality or quantity of the Work; (2) reviewed construction means, methods, techniques, sequences, or procedures; (3) reviewed copies of requisitions received from Subcontractors and suppliers and other data requested by the Owner to substantiate the Contractor's right to payment; or (4) made examination to ascertain how or for what purpose the Contractor has used money previously paid on account of the Contract Sum.

§ 9.5 Decisions to Withhold Certification

§ 9.5.1 The Architect may withhold a Certificate for Payment in whole or in part, to the extent reasonably necessary to protect the Owner, if in the Architect's opinion the representations to the Owner required by Section 9.4.2 cannot be made. If the Architect is unable to certify payment in the amount of the Application, the Architect will notify the Contractor and Owner as provided in Section 9.4.1. If the Contractor and Architect cannot agree on a revised amount, the Architect will promptly issue a Certificate for Payment for the amount for which the Architect is able to make such representations to the Owner. The Architect may also withhold a Certificate for Payment or, because of subsequently discovered evidence, may nullify the whole or a part of a Certificate for Payment previously issued, to such extent as may be necessary in the Architect's opinion to protect the Owner from loss for which the Contractor is responsible, including loss resulting from acts and omissions described in Section 3.3.2, because of

- **.1** defective Work not remedied;
- **.2** third party claims filed or reasonable evidence indicating probable filing of such claims, unless security acceptable to the Owner is provided by the Contractor;
- **.3** failure of the Contractor to make payments properly to Subcontractors or suppliers for labor, materials or equipment;

AIA Document A201 – 2017. Copyright © 1911, 1915, 1918, 1925, 1937, 1951, 1958, 1961, 1963, 1966, 1970, 1976, 1987, 1997, 2007 and 2017. All rights reserved. "The American Institute of Architects," "American Institute of Architects," "AIA," the AIA Logo, and "AIA Contract Documents" are trademarks of The American Institute of Architects. This document was produced at 13:37:32 CT on 02/20/2025 under Order No.4104251278 which expires on 03/15/2025, is not for resale, is licensed for one-time use only, and may only be used in accordance with the AIA Contract Documents® Terms of Service. To report copyright violations, e-mail docinfo@aiacontracts.com.
User Notes: (1349282681)

.4 reasonable evidence that the Work cannot be completed for the unpaid balance of the Contract Sum;
.5 damage to the Owner or a Separate Contractor;
.6 reasonable evidence that the Work will not be completed within the Contract Time, and that the unpaid balance would not be adequate to cover actual or liquidated damages for the anticipated delay; or
.7 repeated failure to carry out the Work in accordance with the Contract Documents.

§ 9.5.2 When either party disputes the Architect's decision regarding a Certificate for Payment under Section 9.5.1, in whole or in part, that party may submit a Claim in accordance with Article 15.

§ 9.5.3 When the reasons for withholding certification are removed, certification will be made for amounts previously withheld.

§ 9.5.4 If the Architect withholds certification for payment under Section 9.5.1.3, the Owner may, at its sole option, issue joint checks to the Contractor and to any Subcontractor or supplier to whom the Contractor failed to make payment for Work properly performed or material or equipment suitably delivered. If the Owner makes payments by joint check, the Owner shall notify the Architect and the Contractor shall reflect such payment on its next Application for Payment.

§ 9.6 Progress Payments

§ 9.6.1 After the Architect has issued a Certificate for Payment, the Owner shall make payment in the manner and within the time provided in the Contract Documents, and shall so notify the Architect.

§ 9.6.2 The Contractor shall pay each Subcontractor, no later than seven days after receipt of payment from the Owner, the amount to which the Subcontractor is entitled, reflecting percentages actually retained from payments to the Contractor on account of the Subcontractor's portion of the Work. The Contractor shall, by appropriate agreement with each Subcontractor, require each Subcontractor to make payments to Sub-subcontractors in a similar manner.

§ 9.6.3 The Architect will, on request, furnish to a Subcontractor, if practicable, information regarding percentages of completion or amounts applied for by the Contractor and action taken thereon by the Architect and Owner on account of portions of the Work done by such Subcontractor.

§ 9.6.4 The Owner has the right to request written evidence from the Contractor that the Contractor has properly paid Subcontractors and suppliers amounts paid by the Owner to the Contractor for subcontracted Work. If the Contractor fails to furnish such evidence within seven days, the Owner shall have the right to contact Subcontractors and suppliers to ascertain whether they have been properly paid. Neither the Owner nor Architect shall have an obligation to pay, or to see to the payment of money to, a Subcontractor or supplier, except as may otherwise be required by law.

§ 9.6.5 The Contractor's payments to suppliers shall be treated in a manner similar to that provided in Sections 9.6.2, 9.6.3 and 9.6.4.

§ 9.6.6 A Certificate for Payment, a progress payment, or partial or entire use or occupancy of the Project by the Owner shall not constitute acceptance of Work not in accordance with the Contract Documents.

§ 9.6.7 Unless the Contractor provides the Owner with a payment bond in the full penal sum of the Contract Sum, payments received by the Contractor for Work properly performed by Subcontractors or provided by suppliers shall be held by the Contractor for those Subcontractors or suppliers who performed Work or furnished materials, or both, under contract with the Contractor for which payment was made by the Owner. Nothing contained herein shall require money to be placed in a separate account and not commingled with money of the Contractor, create any fiduciary liability or tort liability on the part of the Contractor for breach of trust, or entitle any person or entity to an award of punitive damages against the Contractor for breach of the requirements of this provision.

§ 9.6.8 Provided the Owner has fulfilled its payment obligations under the Contract Documents, the Contractor shall defend and indemnify the Owner from all loss, liability, damage or expense, including reasonable attorney's fees and litigation expenses, arising out of any lien claim or other claim for payment by any Subcontractor or supplier of any tier. Upon receipt of notice of a lien claim or other claim for payment, the Owner shall notify the Contractor. If approved by the applicable court, when required, the Contractor may substitute a surety bond for the property against which the lien or other claim for payment has been asserted.

AIA Document A201 – 2017. Copyright © 1911, 1915, 1918, 1925, 1937, 1951, 1958, 1961, 1963, 1966, 1970, 1976, 1987, 1997, 2007 and 2017. All rights reserved. "The American Institute of Architects," "American Institute of Architects," "AIA," the AIA Logo, and "AIA Contract Documents" are trademarks of The American Institute of Architects. This document was produced at 13:37:32 CT on 02/20/2025 under Order No.4104251278 which expires on 03/15/2025, is not for resale, is licensed for one-time use only, and may only be used in accordance with the AIA Contract Documents® Terms of Service. To report copyright violations, e-mail docinfo@aiacontracts.com.
User Notes: (1349282681)

§ 9.7 Failure of Payment

If the Architect does not issue a Certificate for Payment, through no fault of the Contractor, within seven days after receipt of the Contractor's Application for Payment, or if the Owner does not pay the Contractor within seven days after the date established in the Contract Documents, the amount certified by the Architect or awarded by binding dispute resolution, then the Contractor may, upon seven additional days' notice to the Owner and Architect, stop the Work until payment of the amount owing has been received. The Contract Time shall be extended appropriately and the Contract Sum shall be increased by the amount of the Contractor's reasonable costs of shutdown, delay and start-up, plus interest as provided for in the Contract Documents.

§ 9.8 Substantial Completion

§ 9.8.1 Substantial Completion is the stage in the progress of the Work when the Work or designated portion thereof is sufficiently complete in accordance with the Contract Documents so that the Owner can occupy or utilize the Work for its intended use.

§ 9.8.2 When the Contractor considers that the Work, or a portion thereof which the Owner agrees to accept separately, is substantially complete, the Contractor shall prepare and submit to the Architect a comprehensive list of items to be completed or corrected prior to final payment. Failure to include an item on such list does not alter the responsibility of the Contractor to complete all Work in accordance with the Contract Documents.

§ 9.8.3 Upon receipt of the Contractor's list, the Architect will make an inspection to determine whether the Work or designated portion thereof is substantially complete. If the Architect's inspection discloses any item, whether or not included on the Contractor's list, which is not sufficiently complete in accordance with the Contract Documents so that the Owner can occupy or utilize the Work or designated portion thereof for its intended use, the Contractor shall, before issuance of the Certificate of Substantial Completion, complete or correct such item upon notification by the Architect. In such case, the Contractor shall then submit a request for another inspection by the Architect to determine Substantial Completion.

§ 9.8.4 When the Work or designated portion thereof is substantially complete, the Architect will prepare a Certificate of Substantial Completion that shall establish the date of Substantial Completion; establish responsibilities of the Owner and Contractor for security, maintenance, heat, utilities, damage to the Work and insurance; and fix the time within which the Contractor shall finish all items on the list accompanying the Certificate. Warranties required by the Contract Documents shall commence on the date of Substantial Completion of the Work or designated portion thereof unless otherwise provided in the Certificate of Substantial Completion.

§ 9.8.5 The Certificate of Substantial Completion shall be submitted to the Owner and Contractor for their written acceptance of responsibilities assigned to them in the Certificate. Upon such acceptance, and consent of surety if any, the Owner shall make payment of retainage applying to the Work or designated portion thereof. Such payment shall be adjusted for Work that is incomplete or not in accordance with the requirements of the Contract Documents.

§ 9.9 Partial Occupancy or Use

§ 9.9.1 The Owner may occupy or use any completed or partially completed portion of the Work at any stage when such portion is designated by separate agreement with the Contractor, provided such occupancy or use is consented to by the insurer and authorized by public authorities having jurisdiction over the Project. Such partial occupancy or use may commence whether or not the portion is substantially complete, provided the Owner and Contractor have accepted in writing the responsibilities assigned to each of them for payments, retainage, if any, security, maintenance, heat, utilities, damage to the Work and insurance, and have agreed in writing concerning the period for correction of the Work and commencement of warranties required by the Contract Documents. When the Contractor considers a portion substantially complete, the Contractor shall prepare and submit a list to the Architect as provided under Section 9.8.2. Consent of the Contractor to partial occupancy or use shall not be unreasonably withheld. The stage of the progress of the Work shall be determined by written agreement between the Owner and Contractor or, if no agreement is reached, by decision of the Architect.

§ 9.9.2 Immediately prior to such partial occupancy or use, the Owner, Contractor, and Architect shall jointly inspect the area to be occupied or portion of the Work to be used in order to determine and record the condition of the Work.

AIA Document A201 – 2017. Copyright © 1911, 1915, 1918, 1925, 1937, 1951, 1958, 1961, 1963, 1966, 1970, 1976, 1987, 1997, 2007 and 2017. All rights reserved. "The American Institute of Architects," "American Institute of Architects," "AIA," the AIA Logo, and "AIA Contract Documents" are trademarks of The American Institute of Architects. This document was produced at 13:37:32 CT on 02/20/2025 under Order No.4104251278 which expires on 03/15/2025, is not for resale, is licensed for one-time use only, and may only be used in accordance with the AIA Contract Documents® Terms of Service. To report copyright violations, e-mail docinfo@aiacontracts.com.
User Notes: (1349282681)

§ 9.9.3 Unless otherwise agreed upon, partial occupancy or use of a portion or portions of the Work shall not constitute acceptance of Work not complying with the requirements of the Contract Documents.

§ 9.10 Final Completion and Final Payment

§ 9.10.1 Upon receipt of the Contractor's notice that the Work is ready for final inspection and acceptance and upon receipt of a final Application for Payment, the Architect will promptly make such inspection. When the Architect finds the Work acceptable under the Contract Documents and the Contract fully performed, the Architect will promptly issue a final Certificate for Payment stating that to the best of the Architect's knowledge, information and belief, and on the basis of the Architect's on-site visits and inspections, the Work has been completed in accordance with the Contract Documents and that the entire balance found to be due the Contractor and noted in the final Certificate is due and payable. The Architect's final Certificate for Payment will constitute a further representation that conditions listed in Section 9.10.2 as precedent to the Contractor's being entitled to final payment have been fulfilled.

§ 9.10.2 Neither final payment nor any remaining retained percentage shall become due until the Contractor submits to the Architect (1) an affidavit that payrolls, bills for materials and equipment, and other indebtedness connected with the Work for which the Owner or the Owner's property might be responsible or encumbered (less amounts withheld by Owner) have been paid or otherwise satisfied, (2) a certificate evidencing that insurance required by the Contract Documents to remain in force after final payment is currently in effect, (3) a written statement that the Contractor knows of no reason that the insurance will not be renewable to cover the period required by the Contract Documents, (4) consent of surety, if any, to final payment, (5) documentation of any special warranties, such as manufacturers' warranties or specific Subcontractor warranties, and (6) if required by the Owner, other data establishing payment or satisfaction of obligations, such as receipts and releases and waivers of liens, claims, security interests, or encumbrances arising out of the Contract, to the extent and in such form as may be designated by the Owner. If a Subcontractor refuses to furnish a release or waiver required by the Owner, the Contractor may furnish a bond satisfactory to the Owner to indemnify the Owner against such lien, claim, security interest, or encumbrance. If a lien, claim, security interest, or encumbrance remains unsatisfied after payments are made, the Contractor shall refund to the Owner all money that the Owner may be compelled to pay in discharging the lien, claim, security interest, or encumbrance, including all costs and reasonable attorneys' fees.

§ 9.10.3 If, after Substantial Completion of the Work, final completion thereof is materially delayed through no fault of the Contractor or by issuance of Change Orders affecting final completion, and the Architect so confirms, the Owner shall, upon application by the Contractor and certification by the Architect, and without terminating the Contract, make payment of the balance due for that portion of the Work fully completed, corrected, and accepted. If the remaining balance for Work not fully completed or corrected is less than retainage stipulated in the Contract Documents, and if bonds have been furnished, the written consent of the surety to payment of the balance due for that portion of the Work fully completed and accepted shall be submitted by the Contractor to the Architect prior to certification of such payment. Such payment shall be made under terms and conditions governing final payment, except that it shall not constitute a waiver of Claims.

§ 9.10.4 The making of final payment shall constitute a waiver of Claims by the Owner except those arising from

- **.1** liens, Claims, security interests, or encumbrances arising out of the Contract and unsettled;
- **.2** failure of the Work to comply with the requirements of the Contract Documents;
- **.3** terms of special warranties required by the Contract Documents; or
- **.4** audits performed by the Owner, if permitted by the Contract Documents, after final payment.

§ 9.10.5 Acceptance of final payment by the Contractor, a Subcontractor, or a supplier, shall constitute a waiver of claims by that payee except those previously made in writing and identified by that payee as unsettled at the time of final Application for Payment.

ARTICLE 10 PROTECTION OF PERSONS AND PROPERTY

§ 10.1 Safety Precautions and Programs

The Contractor shall be responsible for initiating, maintaining, and supervising all safety precautions and programs in connection with the performance of the Contract.

§ 10.2 Safety of Persons and Property

§ 10.2.1 The Contractor shall take reasonable precautions for safety of, and shall provide reasonable protection to prevent damage, injury, or loss to

AIA Document A201 – 2017. Copyright © 1911, 1915, 1918, 1925, 1937, 1951, 1958, 1961, 1963, 1966, 1970, 1976, 1987, 1997, 2007 and 2017. All rights reserved. "The American Institute of Architects," "American Institute of Architects," "AIA," the AIA Logo, and "AIA Contract Documents" are trademarks of The American Institute of Architects. This document was produced at 13:37:32 CT on 02/20/2025 under Order No.4104251278 which expires on 03/15/2025, is not for resale, is licensed for one-time use only, and may only be used in accordance with the AIA Contract Documents® Terms of Service. To report copyright violations, e-mail docinfo@aiacontracts.com.
User Notes: (1349282681)

.1 employees on the Work and other persons who may be affected thereby;
.2 the Work and materials and equipment to be incorporated therein, whether in storage on or off the site, under care, custody, or control of the Contractor, a Subcontractor, or a Sub-subcontractor; and
.3 other property at the site or adjacent thereto, such as trees, shrubs, lawns, walks, pavements, roadways, structures, and utilities not designated for removal, relocation, or replacement in the course of construction.

§ 10.2.2 The Contractor shall comply with, and give notices required by applicable laws, statutes, ordinances, codes, rules and regulations, and lawful orders of public authorities, bearing on safety of persons or property or their protection from damage, injury, or loss.

§ 10.2.3 The Contractor shall implement, erect, and maintain, as required by existing conditions and performance of the Contract, reasonable safeguards for safety and protection, including posting danger signs and other warnings against hazards; promulgating safety regulations; and notifying the owners and users of adjacent sites and utilities of the safeguards.

§ 10.2.4 When use or storage of explosives or other hazardous materials or equipment, or unusual methods are necessary for execution of the Work, the Contractor shall exercise utmost care and carry on such activities under supervision of properly qualified personnel.

§ 10.2.5 The Contractor shall promptly remedy damage and loss (other than damage or loss insured under property insurance required by the Contract Documents) to property referred to in Sections 10.2.1.2 and 10.2.1.3 caused in whole or in part by the Contractor, a Subcontractor, a Sub-subcontractor, or anyone directly or indirectly employed by any of them, or by anyone for whose acts they may be liable and for which the Contractor is responsible under Sections 10.2.1.2 and 10.2.1.3. The Contractor may make a Claim for the cost to remedy the damage or loss to the extent such damage or loss is attributable to acts or omissions of the Owner or Architect or anyone directly or indirectly employed by either of them, or by anyone for whose acts either of them may be liable, and not attributable to the fault or negligence of the Contractor. The foregoing obligations of the Contractor are in addition to the Contractor's obligations under Section 3.18.

§ 10.2.6 The Contractor shall designate a responsible member of the Contractor's organization at the site whose duty shall be the prevention of accidents. This person shall be the Contractor's superintendent unless otherwise designated by the Contractor in writing to the Owner and Architect.

§ 10.2.7 The Contractor shall not permit any part of the construction or site to be loaded so as to cause damage or create an unsafe condition.

§ 10.2.8 Injury or Damage to Person or Property
If either party suffers injury or damage to person or property because of an act or omission of the other party, or of others for whose acts such party is legally responsible, notice of the injury or damage, whether or not insured, shall be given to the other party within a reasonable time not exceeding 21 days after discovery. The notice shall provide sufficient detail to enable the other party to investigate the matter.

§ 10.3 Hazardous Materials and Substances
§ 10.3.1 The Contractor is responsible for compliance with any requirements included in the Contract Documents regarding hazardous materials or substances. If the Contractor encounters a hazardous material or substance not addressed in the Contract Documents and if reasonable precautions will be inadequate to prevent foreseeable bodily injury or death to persons resulting from a material or substance, including but not limited to asbestos or polychlorinated biphenyl (PCB), encountered on the site by the Contractor, the Contractor shall, upon recognizing the condition, immediately stop Work in the affected area and notify the Owner and Architect of the condition.

§ 10.3.2 Upon receipt of the Contractor's notice, the Owner shall obtain the services of a licensed laboratory to verify the presence or absence of the material or substance reported by the Contractor and, in the event such material or substance is found to be present, to cause it to be rendered harmless. Unless otherwise required by the Contract Documents, the Owner shall furnish in writing to the Contractor and Architect the names and qualifications of persons or entities who are to perform tests verifying the presence or absence of the material or substance or who are to perform the task of removal or safe containment of the material or substance. The Contractor and the Architect will

AIA Document A201 – 2017. Copyright © 1911, 1915, 1918, 1925, 1937, 1951, 1958, 1961, 1963, 1966, 1970, 1976, 1987, 1997, 2007 and 2017. All rights reserved. "The American Institute of Architects," "American Institute of Architects," "AIA," the AIA Logo, and "AIA Contract Documents" are trademarks of The American Institute of Architects. This document was produced at 13:37:32 CT on 02/20/2025 under Order No.4104251278 which expires on 03/15/2025, is not for resale, is licensed for one-time use only, and may only be used in accordance with the AIA Contract Documents® Terms of Service. To report copyright violations, e-mail docinfo@aiacontracts.com.
User Notes: (1349282681)

promptly reply to the Owner in writing stating whether or not either has reasonable objection to the persons or entities proposed by the Owner. If either the Contractor or Architect has an objection to a person or entity proposed by the Owner, the Owner shall propose another to whom the Contractor and the Architect have no reasonable objection. When the material or substance has been rendered harmless, Work in the affected area shall resume upon written agreement of the Owner and Contractor. By Change Order, the Contract Time shall be extended appropriately and the Contract Sum shall be increased by the amount of the Contractor's reasonable additional costs of shutdown, delay, and start-up.

§ 10.3.3 To the fullest extent permitted by law, the Owner shall indemnify and hold harmless the Contractor, Subcontractors, Architect, Architect's consultants, and agents and employees of any of them from and against claims, damages, losses, and expenses, including but not limited to attorneys' fees, arising out of or resulting from performance of the Work in the affected area if in fact the material or substance presents the risk of bodily injury or death as described in Section 10.3.1 and has not been rendered harmless, provided that such claim, damage, loss, or expense is attributable to bodily injury, sickness, disease or death, or to injury to or destruction of tangible property (other than the Work itself), except to the extent that such damage, loss, or expense is due to the fault or negligence of the party seeking indemnity.

§ 10.3.4 The Owner shall not be responsible under this Section 10.3 for hazardous materials or substances the Contractor brings to the site unless such materials or substances are required by the Contract Documents. The Owner shall be responsible for hazardous materials or substances required by the Contract Documents, except to the extent of the Contractor's fault or negligence in the use and handling of such materials or substances.

§ 10.3.5 The Contractor shall reimburse the Owner for the cost and expense the Owner incurs (1) for remediation of hazardous materials or substances the Contractor brings to the site and negligently handles, or (2) where the Contractor fails to perform its obligations under Section 10.3.1, except to the extent that the cost and expense are due to the Owner's fault or negligence.

§ 10.3.6 If, without negligence on the part of the Contractor, the Contractor is held liable by a government agency for the cost of remediation of a hazardous material or substance solely by reason of performing Work as required by the Contract Documents, the Owner shall reimburse the Contractor for all cost and expense thereby incurred.

§ 10.4 Emergencies

In an emergency affecting safety of persons or property, the Contractor shall act, at the Contractor's discretion, to prevent threatened damage, injury, or loss. Additional compensation or extension of time claimed by the Contractor on account of an emergency shall be determined as provided in Article 15 and Article 7.

ARTICLE 11 INSURANCE AND BONDS

§ 11.1 Contractor's Insurance and Bonds

§ 11.1.1 The Contractor shall purchase and maintain insurance of the types and limits of liability, containing the endorsements, and subject to the terms and conditions, as described in the Agreement or elsewhere in the Contract Documents. The Contractor shall purchase and maintain the required insurance from an insurance company or insurance companies lawfully authorized to issue insurance in the jurisdiction where the Project is located. The Owner, Architect, and Architect's consultants shall be named as additional insureds under the Contractor's commercial general liability policy or as otherwise described in the Contract Documents.

§ 11.1.2 The Contractor shall provide surety bonds of the types, for such penal sums, and subject to such terms and conditions as required by the Contract Documents. The Contractor shall purchase and maintain the required bonds from a company or companies lawfully authorized to issue surety bonds in the jurisdiction where the Project is located.

§ 11.1.3 Upon the request of any person or entity appearing to be a potential beneficiary of bonds covering payment of obligations arising under the Contract, the Contractor shall promptly furnish a copy of the bonds or shall authorize a copy to be furnished.

§ 11.1.4 Notice of Cancellation or Expiration of Contractor's Required Insurance. Within three (3) business days of the date the Contractor becomes aware of an impending or actual cancellation or expiration of any insurance required by the Contract Documents, the Contractor shall provide notice to the Owner of such impending or actual cancellation or expiration. Upon receipt of notice from the Contractor, the Owner shall, unless the lapse in coverage arises from an act

AIA Document A201 – 2017. Copyright © 1911, 1915, 1918, 1925, 1937, 1951, 1958, 1961, 1963, 1966, 1970, 1976, 1987, 1997, 2007 and 2017. All rights reserved. "The American Institute of Architects," "American Institute of Architects," "AIA," the AIA Logo, and "AIA Contract Documents" are trademarks of The American Institute of Architects. This document was produced at 13:37:32 CT on 02/20/2025 under Order No.4104251278 which expires on 03/15/2025, is not for resale, is licensed for one-time use only, and may only be used in accordance with the AIA Contract Documents® Terms of Service. To report copyright violations, e-mail docinfo@aiacontracts.com.
User Notes: (1349282681)

or omission of the Owner, have the right to stop the Work until the lapse in coverage has been cured by the procurement of replacement coverage by the Contractor. The furnishing of notice by the Contractor shall not relieve the Contractor of any contractual obligation to provide any required coverage.

§ 11.2 Owner's Insurance

§ 11.2.1 The Owner shall purchase and maintain insurance of the types and limits of liability, containing the endorsements, and subject to the terms and conditions, as described in the Agreement or elsewhere in the Contract Documents. The Owner shall purchase and maintain the required insurance from an insurance company or insurance companies lawfully authorized to issue insurance in the jurisdiction where the Project is located.

§ 11.2.2 Failure to Purchase Required Property Insurance. If the Owner fails to purchase and maintain the required property insurance, with all of the coverages and in the amounts described in the Agreement or elsewhere in the Contract Documents, the Owner shall inform the Contractor in writing prior to commencement of the Work. Upon receipt of notice from the Owner, the Contractor may delay commencement of the Work and may obtain insurance that will protect the interests of the Contractor, Subcontractors, and Sub-Subcontractors in the Work. When the failure to provide coverage has been cured or resolved, the Contract Sum and Contract Time shall be equitably adjusted. In the event the Owner fails to procure coverage, the Owner waives all rights against the Contractor, Subcontractors, and Sub-subcontractors to the extent the loss to the Owner would have been covered by the insurance to have been procured by the Owner. The cost of the insurance shall be charged to the Owner by a Change Order. If the Owner does not provide written notice, and the Contractor is damaged by the failure or neglect of the Owner to purchase or maintain the required insurance, the Owner shall reimburse the Contractor for all reasonable costs and damages attributable thereto.

§ 11.2.3 Notice of Cancellation or Expiration of Owner's Required Property Insurance. Within three (3) business days of the date the Owner becomes aware of an impending or actual cancellation or expiration of any property insurance required by the Contract Documents, the Owner shall provide notice to the Contractor of such impending or actual cancellation or expiration. Unless the lapse in coverage arises from an act or omission of the Contractor: (1) the Contractor, upon receipt of notice from the Owner, shall have the right to stop the Work until the lapse in coverage has been cured by the procurement of replacement coverage by either the Owner or the Contractor; (2) the Contract Time and Contract Sum shall be equitably adjusted; and (3) the Owner waives all rights against the Contractor, Subcontractors, and Sub-subcontractors to the extent any loss to the Owner would have been covered by the insurance had it not expired or been cancelled. If the Contractor purchases replacement coverage, the cost of the insurance shall be charged to the Owner by an appropriate Change Order. The furnishing of notice by the Owner shall not relieve the Owner of any contractual obligation to provide required insurance.

§ 11.3 Waivers of Subrogation

§ 11.3.1 The Owner and Contractor waive all rights against (1) each other and any of their subcontractors, sub-subcontractors, agents, and employees, each of the other; (2) the Architect and Architect's consultants; and (3) Separate Contractors, if any, and any of their subcontractors, sub-subcontractors, agents, and employees, for damages caused by fire, or other causes of loss, to the extent those losses are covered by property insurance required by the Agreement or other property insurance applicable to the Project, except such rights as they have to proceeds of such insurance. The Owner or Contractor, as appropriate, shall require similar written waivers in favor of the individuals and entities identified above from the Architect, Architect's consultants, Separate Contractors, subcontractors, and sub-subcontractors. The policies of insurance purchased and maintained by each person or entity agreeing to waive claims pursuant to this section 11.3.1 shall not prohibit this waiver of subrogation. This waiver of subrogation shall be effective as to a person or entity (1) even though that person or entity would otherwise have a duty of indemnification, contractual or otherwise, (2) even though that person or entity did not pay the insurance premium directly or indirectly, or (3) whether or not the person or entity had an insurable interest in the damaged property.

§ 11.3.2 If during the Project construction period the Owner insures properties, real or personal or both, at or adjacent to the site by property insurance under policies separate from those insuring the Project, or if after final payment property insurance is to be provided on the completed Project through a policy or policies other than those insuring the Project during the construction period, to the extent permissible by such policies, the Owner waives all rights in accordance with the terms of Section 11.3.1 for damages caused by fire or other causes of loss covered by this separate property insurance.

§ 11.4 Loss of Use, Business Interruption, and Delay in Completion Insurance

AIA Document A201 – 2017. Copyright © 1911, 1915, 1918, 1925, 1937, 1951, 1958, 1961, 1963, 1966, 1970, 1976, 1987, 1997, 2007 and 2017. All rights reserved. "The American Institute of Architects," "American Institute of Architects," "AIA," the AIA Logo, and "AIA Contract Documents" are trademarks of The American Institute of Architects. This document was produced at 13:37:32 CT on 02/20/2025 under Order No.4104251278 which expires on 03/15/2025, is not for resale, is licensed for one-time use only, and may only be used in accordance with the AIA Contract Documents® Terms of Service. To report copyright violations, e-mail docinfo@aiacontracts.com.
User Notes: (1349282681)

The Owner, at the Owner's option, may purchase and maintain insurance that will protect the Owner against loss of use of the Owner's property, or the inability to conduct normal operations, due to fire or other causes of loss. The Owner waives all rights of action against the Contractor and Architect for loss of use of the Owner's property, due to fire or other hazards however caused.

§11.5 Adjustment and Settlement of Insured Loss

§ 11.5.1 A loss insured under the property insurance required by the Agreement shall be adjusted by the Owner as fiduciary and made payable to the Owner as fiduciary for the insureds, as their interests may appear, subject to requirements of any applicable mortgagee clause and of Section 11.5.2. The Owner shall pay the Architect and Contractor their just shares of insurance proceeds received by the Owner, and by appropriate agreements the Architect and Contractor shall make payments to their consultants and Subcontractors in similar manner.

§ 11.5.2 Prior to settlement of an insured loss, the Owner shall notify the Contractor of the terms of the proposed settlement as well as the proposed allocation of the insurance proceeds. The Contractor shall have 14 days from receipt of notice to object to the proposed settlement or allocation of the proceeds. If the Contractor does not object, the Owner shall settle the loss and the Contractor shall be bound by the settlement and allocation. Upon receipt, the Owner shall deposit the insurance proceeds in a separate account and make the appropriate distributions. Thereafter, if no other agreement is made or the Owner does not terminate the Contract for convenience, the Owner and Contractor shall execute a Change Order for reconstruction of the damaged or destroyed Work in the amount allocated for that purpose. If the Contractor timely objects to either the terms of the proposed settlement or the allocation of the proceeds, the Owner may proceed to settle the insured loss, and any dispute between the Owner and Contractor arising out of the settlement or allocation of the proceeds shall be resolved pursuant to Article 15. Pending resolution of any dispute, the Owner may issue a Construction Change Directive for the reconstruction of the damaged or destroyed Work.

ARTICLE 12 UNCOVERING AND CORRECTION OF WORK

§ 12.1 Uncovering of Work

§ 12.1.1 If a portion of the Work is covered contrary to the Architect's request or to requirements specifically expressed in the Contract Documents, it must, if requested in writing by the Architect, be uncovered for the Architect's examination and be replaced at the Contractor's expense without change in the Contract Time.

§ 12.1.2 If a portion of the Work has been covered that the Architect has not specifically requested to examine prior to its being covered, the Architect may request to see such Work and it shall be uncovered by the Contractor. If such Work is in accordance with the Contract Documents, the Contractor shall be entitled to an equitable adjustment to the Contract Sum and Contract Time as may be appropriate. If such Work is not in accordance with the Contract Documents, the costs of uncovering the Work, and the cost of correction, shall be at the Contractor's expense.

§ 12.2 Correction of Work

§ 12.2.1 Before Substantial Completion

The Contractor shall promptly correct Work rejected by the Architect or failing to conform to the requirements of the Contract Documents, discovered before Substantial Completion and whether or not fabricated, installed or completed. Costs of correcting such rejected Work, including additional testing and inspections, the cost of uncovering and replacement, and compensation for the Architect's services and expenses made necessary thereby, shall be at the Contractor's expense.

§ 12.2.2 After Substantial Completion

§ 12.2.2.1 In addition to the Contractor's obligations under Section 3.5, if, within one year after the date of Substantial Completion of the Work or designated portion thereof or after the date for commencement of warranties established under Section 9.9.1, or by terms of any applicable special warranty required by the Contract Documents, any of the Work is found to be not in accordance with the requirements of the Contract Documents, the Contractor shall correct it promptly after receipt of notice from the Owner to do so, unless the Owner has previously given the Contractor a written acceptance of such condition. The Owner shall give such notice promptly after discovery of the condition. During the one-year period for correction of Work, if the Owner fails to notify the Contractor and give the Contractor an opportunity to make the correction, the Owner waives the rights to require correction by the Contractor and to make a claim for breach of warranty. If the Contractor fails to correct nonconforming Work within a reasonable time during that period after receipt of notice from the Owner or Architect, the Owner may correct it in accordance with Section 2.5.

Init.
/
AIA Document A201 – 2017. Copyright © 1911, 1915, 1918, 1925, 1937, 1951, 1958, 1961, 1963, 1966, 1970, 1976, 1987, 1997, 2007 and 2017. All rights reserved. "The American Institute of Architects," "American Institute of Architects," "AIA," the AIA Logo, and "AIA Contract Documents" are trademarks of The American Institute of Architects. This document was produced at 13:37:32 CT on 02/20/2025 under Order No.4104251278 which expires on 03/15/2025, is not for resale, is licensed for one-time use only, and may only be used in accordance with the AIA Contract Documents® Terms of Service. To report copyright violations, e-mail docinfo@aiacontracts.com.
User Notes: (1349282681)

§ 12.2.2.2 The one-year period for correction of Work shall be extended with respect to portions of Work first performed after Substantial Completion by the period of time between Substantial Completion and the actual completion of that portion of the Work.

§ 12.2.2.3 The one-year period for correction of Work shall not be extended by corrective Work performed by the Contractor pursuant to this Section 12.2.

§ 12.2.3 The Contractor shall remove from the site portions of the Work that are not in accordance with the requirements of the Contract Documents and are neither corrected by the Contractor nor accepted by the Owner.

§ 12.2.4 The Contractor shall bear the cost of correcting destroyed or damaged construction of the Owner or Separate Contractors, whether completed or partially completed, caused by the Contractor's correction or removal of Work that is not in accordance with the requirements of the Contract Documents.

§ 12.2.5 Nothing contained in this Section 12.2 shall be construed to establish a period of limitation with respect to other obligations the Contractor has under the Contract Documents. Establishment of the one-year period for correction of Work as described in Section 12.2.2 relates only to the specific obligation of the Contractor to correct the Work, and has no relationship to the time within which the obligation to comply with the Contract Documents may be sought to be enforced, nor to the time within which proceedings may be commenced to establish the Contractor's liability with respect to the Contractor's obligations other than specifically to correct the Work.

§ 12.3 Acceptance of Nonconforming Work

If the Owner prefers to accept Work that is not in accordance with the requirements of the Contract Documents, the Owner may do so instead of requiring its removal and correction, in which case the Contract Sum will be reduced as appropriate and equitable. Such adjustment shall be effected whether or not final payment has been made.

ARTICLE 13 MISCELLANEOUS PROVISIONS

§ 13.1 Governing Law

The Contract shall be governed by the law of the place where the Project is located, excluding that jurisdiction's choice of law rules. If the parties have selected arbitration as the method of binding dispute resolution, the Federal Arbitration Act shall govern Section 15.4.

§ 13.2 Successors and Assigns

§ 13.2.1 The Owner and Contractor respectively bind themselves, their partners, successors, assigns, and legal representatives to covenants, agreements, and obligations contained in the Contract Documents. Except as provided in Section 13.2.2, neither party to the Contract shall assign the Contract as a whole without written consent of the other. If either party attempts to make an assignment without such consent, that party shall nevertheless remain legally responsible for all obligations under the Contract.

§ 13.2.2 The Owner may, without consent of the Contractor, assign the Contract to a lender providing construction financing for the Project, if the lender assumes the Owner's rights and obligations under the Contract Documents. The Contractor shall execute all consents reasonably required to facilitate the assignment.

§ 13.3 Rights and Remedies

§ 13.3.1 Duties and obligations imposed by the Contract Documents and rights and remedies available thereunder shall be in addition to and not a limitation of duties, obligations, rights, and remedies otherwise imposed or available by law.

§ 13.3.2 No action or failure to act by the Owner, Architect, or Contractor shall constitute a waiver of a right or duty afforded them under the Contract, nor shall such action or failure to act constitute approval of or acquiescence in a breach thereunder, except as may be specifically agreed upon in writing.

§ 13.4 Tests and Inspections

§ 13.4.1 Tests, inspections, and approvals of portions of the Work shall be made as required by the Contract Documents and by applicable laws, statutes, ordinances, codes, rules, and regulations or lawful orders of public authorities. Unless otherwise provided, the Contractor shall make arrangements for such tests, inspections, and

AIA Document A201 – 2017. Copyright © 1911, 1915, 1918, 1925, 1937, 1951, 1958, 1961, 1963, 1966, 1970, 1976, 1987, 1997, 2007 and 2017. All rights reserved. "The American Institute of Architects," "American Institute of Architects," "AIA," the AIA Logo, and "AIA Contract Documents" are trademarks of The American Institute of Architects. This document was produced at 13:37:32 CT on 02/20/2025 under Order No.4104251278 which expires on 03/15/2025, is not for resale, is licensed for one-time use only, and may only be used in accordance with the AIA Contract Documents® Terms of Service. To report copyright violations, e-mail docinfo@aiacontracts.com.
User Notes: (1349282681)

approvals with an independent testing laboratory or entity acceptable to the Owner, or with the appropriate public authority, and shall bear all related costs of tests, inspections, and approvals. The Contractor shall give the Architect timely notice of when and where tests and inspections are to be made so that the Architect may be present for such procedures. The Owner shall bear costs of tests, inspections, or approvals that do not become requirements until after bids are received or negotiations concluded. The Owner shall directly arrange and pay for tests, inspections, or approvals where building codes or applicable laws or regulations so require.

§ 13.4.2 If the Architect, Owner, or public authorities having jurisdiction determine that portions of the Work require additional testing, inspection, or approval not included under Section 13.4.1, the Architect will, upon written authorization from the Owner, instruct the Contractor to make arrangements for such additional testing, inspection, or approval, by an entity acceptable to the Owner, and the Contractor shall give timely notice to the Architect of when and where tests and inspections are to be made so that the Architect may be present for such procedures. Such costs, except as provided in Section 13.4.3, shall be at the Owner's expense.

§ 13.4.3 If procedures for testing, inspection, or approval under Sections 13.4.1 and 13.4.2 reveal failure of the portions of the Work to comply with requirements established by the Contract Documents, all costs made necessary by such failure, including those of repeated procedures and compensation for the Architect's services and expenses, shall be at the Contractor's expense.

§ 13.4.4 Required certificates of testing, inspection, or approval shall, unless otherwise required by the Contract Documents, be secured by the Contractor and promptly delivered to the Architect.

§ 13.4.5 If the Architect is to observe tests, inspections, or approvals required by the Contract Documents, the Architect will do so promptly and, where practicable, at the normal place of testing.

§ 13.4.6 Tests or inspections conducted pursuant to the Contract Documents shall be made promptly to avoid unreasonable delay in the Work.

§ 13.5 Interest

Payments due and unpaid under the Contract Documents shall bear interest from the date payment is due at the rate the parties agree upon in writing or, in the absence thereof, at the legal rate prevailing from time to time at the place where the Project is located.

ARTICLE 14 TERMINATION OR SUSPENSION OF THE CONTRACT

§ 14.1 Termination by the Contractor

§ 14.1.1 The Contractor may terminate the Contract if the Work is stopped for a period of 30 consecutive days through no act or fault of the Contractor, a Subcontractor, a Sub-subcontractor, their agents or employees, or any other persons or entities performing portions of the Work, for any of the following reasons:

- **.1** Issuance of an order of a court or other public authority having jurisdiction that requires all Work to be stopped;
- **.2** An act of government, such as a declaration of national emergency, that requires all Work to be stopped;
- **.3** Because the Architect has not issued a Certificate for Payment and has not notified the Contractor of the reason for withholding certification as provided in Section 9.4.1, or because the Owner has not made payment on a Certificate for Payment within the time stated in the Contract Documents; or
- **.4** The Owner has failed to furnish to the Contractor reasonable evidence as required by Section 2.2.

§ 14.1.2 The Contractor may terminate the Contract if, through no act or fault of the Contractor, a Subcontractor, a Sub-subcontractor, their agents or employees, or any other persons or entities performing portions of the Work, repeated suspensions, delays, or interruptions of the entire Work by the Owner as described in Section 14.3, constitute in the aggregate more than 100 percent of the total number of days scheduled for completion, or 120 days in any 365-day period, whichever is less.

§ 14.1.3 If one of the reasons described in Section 14.1.1 or 14.1.2 exists, the Contractor may, upon seven days' notice to the Owner and Architect, terminate the Contract and recover from the Owner payment for Work executed, as well as reasonable overhead and profit on Work not executed, and costs incurred by reason of such termination.

AIA Document A201 – 2017. Copyright © 1911, 1915, 1918, 1925, 1937, 1951, 1958, 1961, 1963, 1966, 1970, 1976, 1987, 1997, 2007 and 2017. All rights reserved. "The American Institute of Architects," "American Institute of Architects," "AIA," the AIA Logo, and "AIA Contract Documents" are trademarks of The American Institute of Architects. This document was produced at 13:37:32 CT on 02/20/2025 under Order No.4104251278 which expires on 03/15/2025, is not for resale, is licensed for one-time use only, and may only be used in accordance with the AIA Contract Documents® Terms of Service. To report copyright violations, e-mail docinfo@aiacontracts.com.
User Notes: (1349282681)

§ 14.1.4 If the Work is stopped for a period of 60 consecutive days through no act or fault of the Contractor, a Subcontractor, a Sub-subcontractor, or their agents or employees or any other persons or entities performing portions of the Work because the Owner has repeatedly failed to fulfill the Owner's obligations under the Contract Documents with respect to matters important to the progress of the Work, the Contractor may, upon seven additional days' notice to the Owner and the Architect, terminate the Contract and recover from the Owner as provided in Section 14.1.3.

§ 14.2 Termination by the Owner for Cause

§ 14.2.1 The Owner may terminate the Contract if the Contractor

- **.1** repeatedly refuses or fails to supply enough properly skilled workers or proper materials;
- **.2** fails to make payment to Subcontractors or suppliers in accordance with the respective agreements between the Contractor and the Subcontractors or suppliers;
- **.3** repeatedly disregards applicable laws, statutes, ordinances, codes, rules and regulations, or lawful orders of a public authority; or
- **.4** otherwise is guilty of substantial breach of a provision of the Contract Documents.

§ 14.2.2 When any of the reasons described in Section 14.2.1 exist, and upon certification by the Architect that sufficient cause exists to justify such action, the Owner may, without prejudice to any other rights or remedies of the Owner and after giving the Contractor and the Contractor's surety, if any, seven days' notice, terminate employment of the Contractor and may, subject to any prior rights of the surety:

- **.1** Exclude the Contractor from the site and take possession of all materials, equipment, tools, and construction equipment and machinery thereon owned by the Contractor;
- **.2** Accept assignment of subcontracts pursuant to Section 5.4; and
- **.3** Finish the Work by whatever reasonable method the Owner may deem expedient. Upon written request of the Contractor, the Owner shall furnish to the Contractor a detailed accounting of the costs incurred by the Owner in finishing the Work.

§ 14.2.3 When the Owner terminates the Contract for one of the reasons stated in Section 14.2.1, the Contractor shall not be entitled to receive further payment until the Work is finished.

§ 14.2.4 If the unpaid balance of the Contract Sum exceeds costs of finishing the Work, including compensation for the Architect's services and expenses made necessary thereby, and other damages incurred by the Owner and not expressly waived, such excess shall be paid to the Contractor. If such costs and damages exceed the unpaid balance, the Contractor shall pay the difference to the Owner. The amount to be paid to the Contractor or Owner, as the case may be, shall be certified by the Initial Decision Maker, upon application, and this obligation for payment shall survive termination of the Contract.

§ 14.3 Suspension by the Owner for Convenience

§ 14.3.1 The Owner may, without cause, order the Contractor in writing to suspend, delay or interrupt the Work, in whole or in part for such period of time as the Owner may determine.

§ 14.3.2 The Contract Sum and Contract Time shall be adjusted for increases in the cost and time caused by suspension, delay, or interruption under Section 14.3.1. Adjustment of the Contract Sum shall include profit. No adjustment shall be made to the extent

- **.1** that performance is, was, or would have been, so suspended, delayed, or interrupted, by another cause for which the Contractor is responsible; or
- **.2** that an equitable adjustment is made or denied under another provision of the Contract.

§ 14.4 Termination by the Owner for Convenience

§ 14.4.1 The Owner may, at any time, terminate the Contract for the Owner's convenience and without cause.

§ 14.4.2 Upon receipt of notice from the Owner of such termination for the Owner's convenience, the Contractor shall

- **.1** cease operations as directed by the Owner in the notice;
- **.2** take actions necessary, or that the Owner may direct, for the protection and preservation of the Work; and
- **.3** except for Work directed to be performed prior to the effective date of termination stated in the notice, terminate all existing subcontracts and purchase orders and enter into no further subcontracts and purchase orders.

AIA Document A201 – 2017. Copyright © 1911, 1915, 1918, 1925, 1937, 1951, 1958, 1961, 1963, 1966, 1970, 1976, 1987, 1997, 2007 and 2017. All rights reserved. "The American Institute of Architects," "American Institute of Architects," "AIA," the AIA Logo, and "AIA Contract Documents" are trademarks of The American Institute of Architects. This document was produced at 13:37:32 CT on 02/20/2025 under Order No.4104251278 which expires on 03/15/2025, is not for resale, is licensed for one-time use only, and may only be used in accordance with the AIA Contract Documents® Terms of Service. To report copyright violations, e-mail docinfo@aiacontracts.com.
User Notes: (1349282681)

§ 14.4.3 In case of such termination for the Owner's convenience, the Owner shall pay the Contractor for Work properly executed; costs incurred by reason of the termination, including costs attributable to termination of Subcontracts; and the termination fee, if any, set forth in the Agreement.

ARTICLE 15 CLAIMS AND DISPUTES

§ 15.1 Claims

§ 15.1.1 Definition

A Claim is a demand or assertion by one of the parties seeking, as a matter of right, payment of money, a change in the Contract Time, or other relief with respect to the terms of the Contract. The term "Claim" also includes other disputes and matters in question between the Owner and Contractor arising out of or relating to the Contract. The responsibility to substantiate Claims shall rest with the party making the Claim. This Section 15.1.1 does not require the Owner to file a Claim in order to impose liquidated damages in accordance with the Contract Documents.

§ 15.1.2 Time Limits on Claims

The Owner and Contractor shall commence all Claims and causes of action against the other and arising out of or related to the Contract, whether in contract, tort, breach of warranty or otherwise, in accordance with the requirements of the binding dispute resolution method selected in the Agreement and within the period specified by applicable law, but in any case not more than 10 years after the date of Substantial Completion of the Work. The Owner and Contractor waive all Claims and causes of action not commenced in accordance with this Section 15.1.2.

§ 15.1.3 Notice of Claims

§ 15.1.3.1 Claims by either the Owner or Contractor, where the condition giving rise to the Claim is first discovered prior to expiration of the period for correction of the Work set forth in Section 12.2.2, shall be initiated by notice to the other party and to the Initial Decision Maker with a copy sent to the Architect, if the Architect is not serving as the Initial Decision Maker. Claims by either party under this Section 15.1.3.1 shall be initiated within 21 days after occurrence of the event giving rise to such Claim or within 21 days after the claimant first recognizes the condition giving rise to the Claim, whichever is later.

§ 15.1.3.2 Claims by either the Owner or Contractor, where the condition giving rise to the Claim is first discovered after expiration of the period for correction of the Work set forth in Section 12.2.2, shall be initiated by notice to the other party. In such event, no decision by the Initial Decision Maker is required.

§ 15.1.4 Continuing Contract Performance

§ 15.1.4.1 Pending final resolution of a Claim, except as otherwise agreed in writing or as provided in Section 9.7 and Article 14, the Contractor shall proceed diligently with performance of the Contract and the Owner shall continue to make payments in accordance with the Contract Documents.

§ 15.1.4.2 The Contract Sum and Contract Time shall be adjusted in accordance with the Initial Decision Maker's decision, subject to the right of either party to proceed in accordance with this Article 15. The Architect will issue Certificates for Payment in accordance with the decision of the Initial Decision Maker.

§ 15.1.5 Claims for Additional Cost

If the Contractor wishes to make a Claim for an increase in the Contract Sum, notice as provided in Section 15.1.3 shall be given before proceeding to execute the portion of the Work that is the subject of the Claim. Prior notice is not required for Claims relating to an emergency endangering life or property arising under Section 10.4.

§ 15.1.6 Claims for Additional Time

§ 15.1.6.1 If the Contractor wishes to make a Claim for an increase in the Contract Time, notice as provided in Section 15.1.3 shall be given. The Contractor's Claim shall include an estimate of cost and of probable effect of delay on progress of the Work. In the case of a continuing delay, only one Claim is necessary.

§ 15.1.6.2 If adverse weather conditions are the basis for a Claim for additional time, such Claim shall be documented by data substantiating that weather conditions were abnormal for the period of time, could not have been reasonably anticipated, and had an adverse effect on the scheduled construction.

AIA Document A201 – 2017. Copyright © 1911, 1915, 1918, 1925, 1937, 1951, 1958, 1961, 1963, 1966, 1970, 1976, 1987, 1997, 2007 and 2017. All rights reserved. "The American Institute of Architects," "American Institute of Architects," "AIA," the AIA Logo, and "AIA Contract Documents" are trademarks of The American Institute of Architects. This document was produced at 13:37:32 CT on 02/20/2025 under Order No.4104251278 which expires on 03/15/2025, is not for resale, is licensed for one-time use only, and may only be used in accordance with the AIA Contract Documents® Terms of Service. To report copyright violations, e-mail docinfo@aiacontracts.com.
User Notes: (1349282681)

§ 15.1.7 Waiver of Claims for Consequential Damages

The Contractor and Owner waive Claims against each other for consequential damages arising out of or relating to this Contract. This mutual waiver includes

.1 damages incurred by the Owner for rental expenses, for losses of use, income, profit, financing, business and reputation, and for loss of management or employee productivity or of the services of such persons; and

.2 damages incurred by the Contractor for principal office expenses including the compensation of personnel stationed there, for losses of financing, business and reputation, and for loss of profit, except anticipated profit arising directly from the Work.

This mutual waiver is applicable, without limitation, to all consequential damages due to either party's termination in accordance with Article 14. Nothing contained in this Section 15.1.7 shall be deemed to preclude assessment of liquidated damages, when applicable, in accordance with the requirements of the Contract Documents.

§ 15.2 Initial Decision

§ 15.2.1 Claims, excluding those where the condition giving rise to the Claim is first discovered after expiration of the period for correction of the Work set forth in Section 12.2.2 or arising under Sections 10.3, 10.4, and 11.5, shall be referred to the Initial Decision Maker for initial decision. The Architect will serve as the Initial Decision Maker, unless otherwise indicated in the Agreement. Except for those Claims excluded by this Section 15.2.1, an initial decision shall be required as a condition precedent to mediation of any Claim. If an initial decision has not been rendered within 30 days after the Claim has been referred to the Initial Decision Maker, the party asserting the Claim may demand mediation and binding dispute resolution without a decision having been rendered. Unless the Initial Decision Maker and all affected parties agree, the Initial Decision Maker will not decide disputes between the Contractor and persons or entities other than the Owner.

§ 15.2.2 The Initial Decision Maker will review Claims and within ten days of the receipt of a Claim take one or more of the following actions: (1) request additional supporting data from the claimant or a response with supporting data from the other party, (2) reject the Claim in whole or in part, (3) approve the Claim, (4) suggest a compromise, or (5) advise the parties that the Initial Decision Maker is unable to resolve the Claim if the Initial Decision Maker lacks sufficient information to evaluate the merits of the Claim or if the Initial Decision Maker concludes that, in the Initial Decision Maker's sole discretion, it would be inappropriate for the Initial Decision Maker to resolve the Claim.

§ 15.2.3 In evaluating Claims, the Initial Decision Maker may, but shall not be obligated to, consult with or seek information from either party or from persons with special knowledge or expertise who may assist the Initial Decision Maker in rendering a decision. The Initial Decision Maker may request the Owner to authorize retention of such persons at the Owner's expense.

§ 15.2.4 If the Initial Decision Maker requests a party to provide a response to a Claim or to furnish additional supporting data, such party shall respond, within ten days after receipt of the request, and shall either (1) provide a response on the requested supporting data, (2) advise the Initial Decision Maker when the response or supporting data will be furnished, or (3) advise the Initial Decision Maker that no supporting data will be furnished. Upon receipt of the response or supporting data, if any, the Initial Decision Maker will either reject or approve the Claim in whole or in part.

§ 15.2.5 The Initial Decision Maker will render an initial decision approving or rejecting the Claim, or indicating that the Initial Decision Maker is unable to resolve the Claim. This initial decision shall (1) be in writing; (2) state the reasons therefor; and (3) notify the parties and the Architect, if the Architect is not serving as the Initial Decision Maker, of any change in the Contract Sum or Contract Time or both. The initial decision shall be final and binding on the parties but subject to mediation and, if the parties fail to resolve their dispute through mediation, to binding dispute resolution.

§ 15.2.6 Either party may file for mediation of an initial decision at any time, subject to the terms of Section 15.2.6.1.

§ 15.2.6.1 Either party may, within 30 days from the date of receipt of an initial decision, demand in writing that the other party file for mediation. If such a demand is made and the party receiving the demand fails to file for mediation within 30 days after receipt thereof, then both parties waive their rights to mediate or pursue binding dispute resolution proceedings with respect to the initial decision.

AIA Document A201 – 2017. Copyright © 1911, 1915, 1918, 1925, 1937, 1951, 1958, 1961, 1963, 1966, 1970, 1976, 1987, 1997, 2007 and 2017. All rights reserved. "The American Institute of Architects," "American Institute of Architects," "AIA," the AIA Logo, and "AIA Contract Documents" are trademarks of The American Institute of Architects. This document was produced at 13:37:32 CT on 02/20/2025 under Order No.4104251278 which expires on 03/15/2025, is not for resale, is licensed for one-time use only, and may only be used in accordance with the AIA Contract Documents® Terms of Service. To report copyright violations, e-mail docinfo@aiacontracts.com.
User Notes: (1349282681)

§ 15.2.7 In the event of a Claim against the Contractor, the Owner may, but is not obligated to, notify the surety, if any, of the nature and amount of the Claim. If the Claim relates to a possibility of a Contractor's default, the Owner may, but is not obligated to, notify the surety and request the surety's assistance in resolving the controversy.

§ 15.2.8 If a Claim relates to or is the subject of a mechanic's lien, the party asserting such Claim may proceed in accordance with applicable law to comply with the lien notice or filing deadlines.

§ 15.3 Mediation

§ 15.3.1 Claims, disputes, or other matters in controversy arising out of or related to the Contract, except those waived as provided for in Sections 9.10.4, 9.10.5, and 15.1.7, shall be subject to mediation as a condition precedent to binding dispute resolution.

§ 15.3.2 The parties shall endeavor to resolve their Claims by mediation which, unless the parties mutually agree otherwise, shall be administered by the American Arbitration Association in accordance with its Construction Industry Mediation Procedures in effect on the date of the Agreement. A request for mediation shall be made in writing, delivered to the other party to the Contract, and filed with the person or entity administering the mediation. The request may be made concurrently with the filing of binding dispute resolution proceedings but, in such event, mediation shall proceed in advance of binding dispute resolution proceedings, which shall be stayed pending mediation for a period of 60 days from the date of filing, unless stayed for a longer period by agreement of the parties or court order. If an arbitration is stayed pursuant to this Section 15.3.2, the parties may nonetheless proceed to the selection of the arbitrator(s) and agree upon a schedule for later proceedings.

§ 15.3.3 Either party may, within 30 days from the date that mediation has been concluded without resolution of the dispute or 60 days after mediation has been demanded without resolution of the dispute, demand in writing that the other party file for binding dispute resolution. If such a demand is made and the party receiving the demand fails to file for binding dispute resolution within 60 days after receipt thereof, then both parties waive their rights to binding dispute resolution proceedings with respect to the initial decision.

§ 15.3.4 The parties shall share the mediator's fee and any filing fees equally. The mediation shall be held in the place where the Project is located, unless another location is mutually agreed upon. Agreements reached in mediation shall be enforceable as settlement agreements in any court having jurisdiction thereof.

§ 15.4 Arbitration

§ 15.4.1 If the parties have selected arbitration as the method for binding dispute resolution in the Agreement, any Claim subject to, but not resolved by, mediation shall be subject to arbitration which, unless the parties mutually agree otherwise, shall be administered by the American Arbitration Association in accordance with its Construction Industry Arbitration Rules in effect on the date of the Agreement. The Arbitration shall be conducted in the place where the Project is located, unless another location is mutually agreed upon. A demand for arbitration shall be made in writing, delivered to the other party to the Contract, and filed with the person or entity administering the arbitration. The party filing a notice of demand for arbitration must assert in the demand all Claims then known to that party on which arbitration is permitted to be demanded.

§ 15.4.1.1 A demand for arbitration shall be made no earlier than concurrently with the filing of a request for mediation, but in no event shall it be made after the date when the institution of legal or equitable proceedings based on the Claim would be barred by the applicable statute of limitations. For statute of limitations purposes, receipt of a written demand for arbitration by the person or entity administering the arbitration shall constitute the institution of legal or equitable proceedings based on the Claim.

§ 15.4.2 The award rendered by the arbitrator or arbitrators shall be final, and judgment may be entered upon it in accordance with applicable law in any court having jurisdiction thereof.

§ 15.4.3 The foregoing agreement to arbitrate and other agreements to arbitrate with an additional person or entity duly consented to by parties to the Agreement, shall be specifically enforceable under applicable law in any court having jurisdiction thereof.

AIA Document A201 – 2017. Copyright © 1911, 1915, 1918, 1925, 1937, 1951, 1958, 1961, 1963, 1966, 1970, 1976, 1987, 1997, 2007 and 2017. All rights reserved. "The American Institute of Architects," "American Institute of Architects," "AIA," the AIA Logo, and "AIA Contract Documents" are trademarks of The American Institute of Architects. This document was produced at 13:37:32 CT on 02/20/2025 under Order No.4104251278 which expires on 03/15/2025, is not for resale, is licensed for one-time use only, and may only be used in accordance with the AIA Contract Documents® Terms of Service. To report copyright violations, e-mail docinfo@aiacontracts.com.
User Notes: (1349282681)

§ 15.4.4 Consolidation or Joinder

§ 15.4.4.1 Subject to the rules of the American Arbitration Association or other applicable arbitration rules, either party may consolidate an arbitration conducted under this Agreement with any other arbitration to which it is a party provided that (1) the arbitration agreement governing the other arbitration permits consolidation, (2) the arbitrations to be consolidated substantially involve common questions of law or fact, and (3) the arbitrations employ materially similar procedural rules and methods for selecting arbitrator(s).

§ 15.4.4.2 Subject to the rules of the American Arbitration Association or other applicable arbitration rules, either party may include by joinder persons or entities substantially involved in a common question of law or fact whose presence is required if complete relief is to be accorded in arbitration, provided that the party sought to be joined consents in writing to such joinder. Consent to arbitration involving an additional person or entity shall not constitute consent to arbitration of any claim, dispute or other matter in question not described in the written consent.

§ 15.4.4.3 The Owner and Contractor grant to any person or entity made a party to an arbitration conducted under this Section 15.4, whether by joinder or consolidation, the same rights of joinder and consolidation as those of the Owner and Contractor under this Agreement.

AIA Document A201 – 2017. Copyright © 1911, 1915, 1918, 1925, 1937, 1951, 1958, 1961, 1963, 1966, 1970, 1976, 1987, 1997, 2007 and 2017. All rights reserved. "The American Institute of Architects," "American Institute of Architects," "AIA," the AIA Logo, and "AIA Contract Documents" are trademarks of The American Institute of Architects. This document was produced at 13:37:32 CT on 02/20/2025 under Order No.4104251278 which expires on 03/15/2025, is not for resale, is licensed for one-time use only, and may only be used in accordance with the AIA Contract Documents® Terms of Service. To report copyright violations, e-mail docinfo@aiacontracts.com.
User Notes: (1349282681)

Additions and Deletions Report for
AIA® Document A201® – 2017

This Additions and Deletions Report, as defined on page 1 of the associated document, reproduces below all text the author has added to the standard form AIA document in order to complete it, as well as any text the author may have added to or deleted from the original AIA text. Added text is shown underlined. Deleted text is indicated with a horizontal line through the original AIA text.

Note: This Additions and Deletions Report is provided for information purposes only and is not incorporated into or constitute any part of the associated AIA document. This Additions and Deletions Report and its associated document were generated simultaneously by AIA software at 13:37:32 CT on 02/20/2025.

PAGE 1

FY25 Stadium Bleacher Repairs
Washburn High School
201 West 49th Street
Minneapolis, MN 55419

...

Minneapolis Public Schools Special School District 1
1250 West Broadway Avenue
Minneapolis, MN 55411

...

Buildings Consulting Group, Inc.
2855 Anthony Lane South Suite 201
Minneapolis, MN 55418

PAGE 11

The parties shall agree upon ~~written~~ protocols governing the transmission and use ~~of, and reliance on,~~ of Instruments of Service or any other information or documentation in digital form. The parties will use AIA Document E203™–2013, Building Information Modeling and Digital Data Exhibit, to establish the protocols for the development, use, transmission, and exchange of digital data.

...

Any use of, or reliance on, all or a portion of a building information model without agreement to ~~written~~ protocols governing the use of, and reliance on, the information contained in the model and without having those protocols set forth in AIA Document E203™–2013, Building Information Modeling and Digital Data Exhibit, and the requisite AIA Document G202™–2013, Project Building Information Modeling Protocol Form, shall be at the using or relying party's sole risk and without liability to the other party and its contractors or consultants, the authors of, or contributors to, the building information model, and each of their agents and employees.

Additions and Deletions Report for AIA Document A201 – 2017. Copyright © 1911, 1915, 1918, 1925, 1937, 1951, 1958, 1961, 1963, 1966, 1970, 1976, 1987, 1997, 2007 and 2017. All rights reserved. "The American Institute of Architects," "American Institute of Architects," "AIA," the AIA Logo, and "AIA Contract Documents" are trademarks of The American Institute of Architects. This document was produced at 13:37:32 CT on 02/20/2025 under Order No.4104251278 which expires on 03/15/2025, is not for resale, is licensed for one-time use only, and may only be used in accordance with the AIA Contract Documents® Terms of Service. To report copyright violations, e-mail docinfo@aiacontracts.com.
User Notes: (1349282681)

Certification of Document's Authenticity

AIA® Document D401™ – 2003

I, , hereby certify, to the best of my knowledge, information and belief, that I created the attached final document simultaneously with its associated Additions and Deletions Report and this certification at 13:37:32 CT on 02/20/2025 under Order No. 4104251278 from AIA Contract Documents software and that in preparing the attached final document I made no changes to the original text of AIA® Document A201™ – 2017, General Conditions of the Contract for Construction, other than those additions and deletions shown in the associated Additions and Deletions Report.

_____

(Signed)

_____

(Title)

_____

(Dated)

AIA Document D401 – 2003. Copyright © 1992 and 2003. All rights reserved. "The American Institute of Architects," "American Institute of Architects," "AIA," the AIA Logo, and "AIA Contract Documents" are trademarks of The American Institute of Architects. This document was produced at 13:37:32 CT on 02/20/2025 under Order No.4104251278 which expires on 03/15/2025, is not for resale, is licensed for one-time use only, and may only be used in accordance with the AIA Contract Documents® Terms of Service. To report copyright violations, e-mail docinfo@aiacontracts.com.
User Notes: (1349282681)

FY25 Anthony Entrance Phase III

Contract Sum: $353,442.00

Contractor: Morcon Construction Co., Inc.

Project Name and Number

Anthony Middle School
5757 Irving Ave. S
Minneapolis, MN 55419
Minneapolis Public Schools Project Number
OP 25-2510
RFP 20-41

Description

Parking lot modifications, landscaping, and trash enclosure per the project documents prepared by TKDA.

Contract Sum details

Item	Price	Status
Base Bid	$345,492.00	accepted
Alt #1: Two Landscape planting maintenance	$100.00	accepted
Alt #2: Concrete drive replacement	$7,850.00	accepted

Contract Documents

AIA Document A101-2017
AIA Document A101 Exhibit A-2017
Exhibit B – Project Charter
Exhibit C – Owner Insurance
Exhibit D – Project Schedule
AIA Document A201-2017
AIA Document E402-2022 (optional BIM models)

AIA® Document A101® – 2017

Standard Form of Agreement Between Owner and Contractor *where the basis of payment is a Stipulated Sum*

AGREEMENT made as of the Third day of February in the year Two Thousand Twenty-Five
(In words, indicate day, month and year.)

BETWEEN the Owner:
(Name, legal status, address and other information)

Minneapolis Public Schools Special School District #1
1250 West Broadway Avenue
Minneapolis, MN 55411

and the Contractor:
(Name, legal status, address and other information)

Morcon Construction Co., Inc.
5151 Industrial Blvd. NE
Fridley, MN 55421

for the following Project:
(Name, location and detailed description)

Anthony Entrance Phase III
5757 Irving Avenue South
Minneapolis, MN 55419

The Architect:
(Name, legal status, address and other information)

TKDA
Suite 1500
444 Cedar Street
Saint Paul, MN 55101

The Owner and Contractor agree as follows.

ADDITIONS AND DELETIONS:
The author of this document has added information needed for its completion. The author may also have revised the text of the original AIA standard form. An *Additions and Deletions Report* that notes added information as well as revisions to the standard form text is available from the author and should be reviewed. A vertical line in the left margin of this document indicates where the author has added necessary information and where the author has added to or deleted from the original AIA text.

This document has important legal consequences. Consultation with an attorney is encouraged with respect to its completion or modification.

The parties should complete A101®–2017, Exhibit A, Insurance and Bonds, contemporaneously with this Agreement. AIA Document A201®–2017, General Conditions of the Contract for Construction, is adopted in this document by reference. Do not use with other general conditions unless this document is modified.

Init.
/
AIA Document A101 – 2017. Copyright © 1915, 1918, 1925, 1937, 1951, 1958, 1961, 1963, 1967, 1974, 1977, 1987, 1991, 1997, 2007 and 2017. All rights reserved. "The American Institute of Architects," "American Institute of Architects," "AIA," the AIA Logo, and "AIA Contract Documents" are trademarks of The American Institute of Architects. This document was produced at 12:51:49 CT on 02/03/2025 under Order No.4104251278 which expires on 03/15/2025, is not for resale, is licensed for one-time use only, and may only be used in accordance with the AIA Contract Documents® Terms of Service. To report copyright violations, e-mail docinfo@aiacontracts.com.
User Notes: (3B9ADA39)

TABLE OF ARTICLES

1 THE CONTRACT DOCUMENTS

2 THE WORK OF THIS CONTRACT

3 DATE OF COMMENCEMENT AND SUBSTANTIAL COMPLETION

4 CONTRACT SUM

5 PAYMENTS

6 DISPUTE RESOLUTION

7 TERMINATION OR SUSPENSION

8 MISCELLANEOUS PROVISIONS

9 ENUMERATION OF CONTRACT DOCUMENTS

EXHIBIT A INSURANCE AND BONDS

ARTICLE 1 THE CONTRACT DOCUMENTS

The Contract Documents consist of this Agreement, Conditions of the Contract (General, Supplementary, and other Conditions), Drawings, Specifications, Addenda issued prior to execution of this Agreement, other documents listed in this Agreement, and Modifications issued after execution of this Agreement, all of which form the Contract, and are as fully a part of the Contract as if attached to this Agreement or repeated herein. The Contract represents the entire and integrated agreement between the parties hereto and supersedes prior negotiations, representations, or agreements, either written or oral. An enumeration of the Contract Documents, other than a Modification, appears in Article 9.

ARTICLE 2 THE WORK OF THIS CONTRACT

The Contractor shall fully execute the Work described in the Contract Documents, except as specifically indicated in the Contract Documents to be the responsibility of others.

ARTICLE 3 DATE OF COMMENCEMENT AND SUBSTANTIAL COMPLETION

§ 3.1 The date of commencement of the Work shall be:
(Check one of the following boxes.)

[ ] The date of this Agreement.

[X] A date set forth in a notice to proceed issued by the Owner.

[ ] Established as follows:
(Insert a date or a means to determine the date of commencement of the Work.)

If a date of commencement of the Work is not selected, then the date of commencement shall be the date of this Agreement.

§ 3.2 The Contract Time shall be measured from the date of commencement of the Work.

§ 3.3 Substantial Completion

§ 3.3.1 The Contractor shall achieve Substantial Completion of the entire Work:
(Check one of the following boxes and complete the necessary information.)

AIA Document A101 – 2017. Copyright © 1915, 1918, 1925, 1937, 1951, 1958, 1961, 1963, 1967, 1974, 1977, 1987, 1991, 1997, 2007 and 2017. All rights reserved. "The American Institute of Architects," "American Institute of Architects," "AIA," the AIA Logo, and "AIA Contract Documents" are trademarks of The American Institute of Architects. This document was produced at 12:51:49 CT on 02/03/2025 under Order No.4104251278 which expires on 03/15/2025, is not for resale, is licensed for one-time use only, and may only be used in accordance with the AIA Contract Documents® Terms of Service. To report copyright violations, e-mail docinfo@aiacontracts.com.
User Notes: (3B9ADA39)

[ ] Not later than ( ) calendar days from the date of commencement of the Work.

[X] By the following date: Defined in EXH-D Project Schedule

§ 3.3.2 Subject to adjustments of the Contract Time as provided in the Contract Documents, if portions of the Work are to be completed prior to Substantial Completion of the entire Work, the Contractor shall achieve Substantial Completion of such portions by the following dates are defined in EXH-D Project Schedule. Such portions of the work not completed as defined in EXH-D Project Schedule shall be subject to liquidated damages as set forth in Article 4.5.

(Table Deleted)

§ 3.3.3 If the Contractor fails to achieve Substantial Completion as provided in this Section 3.3, liquidated damages, if any, shall be assessed as set forth in Section 4.5.

ARTICLE 4 CONTRACT SUM

§ 4.1 The Owner shall pay the Contractor the Contract Sum in current funds for the Contractor's performance of the Contract as defined in EXH-B Project Charter, subject to additions and deductions as provided in the Contract Documents.

§ 4.2 Alternates

§ 4.2.1 Alternates, if any, included in the Contract Sum are defined in EXH-B Project Charter.

(Table Deleted)

§ 4.2.2 Subject to the conditions noted in EXH-B Project Charter, alternates may be accepted by the Owner following execution of this Agreement. Upon acceptance, the Owner shall issue a Modification to this Agreement.

(Paragraph Deleted)

(Table Deleted)

§ 4.3 Allowances, if any, included in the Contract
Sum are defined in EXH-B Project Charter.

(Table Deleted)

§ 4.4 Unit prices, if any are defined in EXH-B Project Charter.

(Paragraph Deleted)

(Table Deleted)

§ 4.5 Liquidated damages
Contractor and Owner recognized that time is of the essence for the Project and the Owner will suffer financial loss if the Work is not completed in the time specified in the Contract Documents. The parties also recognized the delays,

AIA Document A101 – 2017. Copyright © 1915, 1918, 1925, 1937, 1951, 1958, 1961, 1963, 1967, 1974, 1977, 1987, 1991, 1997, 2007 and 2017. All rights reserved. "The American Institute of Architects," "American Institute of Architects," "AIA," the AIA Logo, and "AIA Contract Documents" are trademarks of The American Institute of Architects. This document was produced at 12:51:49 CT on 02/03/2025 under Order No.4104251278 which expires on 03/15/2025, is not for resale, is licensed for one-time use only, and may only be used in accordance with the AIA Contract Documents® Terms of Service. To report copyright violations, e-mail docinfo@aiacontracts.com.
User Notes: (3B9ADA39)

expenses, and difficulties involved in proving in a legal or arbitration proceeding the actual loss suffered by the Owner if the Work is not completed on time. Accordingly, instead of requiring such proof, the Owner and Contractor agree that as liquidated
damages for delay (but not as penalty), Contractor shall pay Owner $1,000.00 per calendar day for each day that expires after the time specified for Substantial Completion in EXH-D Project Schedule until such time the Work is determined to be substantially complete by the
Owner.

(Paragraph Deleted)

After Substantial Completion, if Contractor shall neglect, refuse, or fail to complete the remaining work within the Contract time specified in the Contract Documents, the contractor shall pay the Owner $1,000.00 per day that expires after the time specified in the Contract Documents for Final Completion and readiness for Final Payment until the Work is completed.

ARTICLE 5 PAYMENTS

§ 5.1 Progress Payments

§ 5.1.1 Based upon Applications for Payment submitted to the Architect by the Contractor and Certificates for Payment issued by the Architect, the Owner shall make progress payments on account of the Contract Sum to the Contractor as provided below and elsewhere in the Contract Documents.

§ 5.1.2 The period covered by each Application for Payment shall be one calendar month ending on the last day of the month.

§ 5.1.3 When an Application for Payment is received by the Architect, payment of the amount certified shall be made by the Owner not later than 45 (forty-five) days after the Architect receives the Application for Payment.

(Paragraph Deleted)

§ 5.1.4 Each Application for Payment shall be based on the most recent schedule of values submitted by the Contractor on AIA G702 Application and Certificate for Payment in accordance with the Contract Documents. The schedule of values shall allocate the entire Contract Sum among the various portions of the Work. The schedule of values shall be prepared in such form, and supported by such data to substantiate its accuracy, as the Architect may require. This schedule of values shall be used as a basis for reviewing the Contractor's Applications for Payment.

§ 5.1.5 Applications for Payment shall show the percentage of completion of each portion of the Work as of the end of the period covered by the Application for Payment.

§ 5.1.6 In accordance with AIA Document A201™–2017, General Conditions of the Contract for Construction, and subject to other provisions of the Contract Documents, the amount of each progress payment shall be computed as follows:

§ 5.1.6.1 The amount of each progress payment shall first include:

- **.1** That portion of the Contract Sum properly allocable to completed Work;
- **.2** That portion of the Contract Sum properly allocable to materials and equipment delivered and suitably stored at the site for subsequent incorporation in the completed construction, or, if approved in advance by the Owner, suitably stored off the site at a location agreed upon in writing; and
- **.3** That portion of Construction Change Directives that the Architect determines, in the Architect's professional judgment, to be reasonably justified.

§ 5.1.6.2 The amount of each progress payment shall then be reduced by:

- **.1** The aggregate of any amounts previously paid by the Owner;
- **.2** The amount, if any, for Work that remains uncorrected and for which the Architect has previously withheld a Certificate for Payment as provided in Article 9 of AIA Document A201–2017;

AIA Document A101 – 2017. Copyright © 1915, 1918, 1925, 1937, 1951, 1958, 1961, 1963, 1967, 1974, 1977, 1987, 1991, 1997, 2007 and 2017. All rights reserved. "The American Institute of Architects," "American Institute of Architects," "AIA," the AIA Logo, and "AIA Contract Documents" are trademarks of The American Institute of Architects. This document was produced at 12:51:49 CT on 02/03/2025 under Order No.4104251278 which expires on 03/15/2025, is not for resale, is licensed for one-time use only, and may only be used in accordance with the AIA Contract Documents® Terms of Service. To report copyright violations, e-mail docinfo@aiacontracts.com.
User Notes: (3B9ADA39)

.3 Any amount for which the Contractor does not intend to pay a Subcontractor or material supplier, unless the Work has been performed by others the Contractor intends to pay;

.4 For Work performed or defects discovered since the last payment application, any amount for which the Architect may withhold payment, or nullify a Certificate of Payment in whole or in part, as provided in Article 9 of AIA Document A201–2017; and

.5 Retainage withheld pursuant to Section 5.1.7.

§ 5.1.7 Retainage

§ 5.1.7.1 For each progress payment made prior to Substantial Completion of the Work, the Owner may withhold the following amount, as retainage, from the payment otherwise due:

(Paragraph Deleted)

5% (five percent)

§ 5.1.7.1.1 The following items are not subject to retainage:
(Insert any items not subject to the withholding of retainage, such as general conditions, insurance, etc.)

For major items installed into the Work, the Contractor may request full payment for the items to ensure prompt delivery and fabrication. Such items shall be recommended by the Architect and approved by the Owner as not requiring retainage. Prompt payment for the items shall be documented by the Contractor to the Owner in the subsequent payment application by submitting a full lien release for the items. Major items may include mechanical units with long lead times, structural systems with long lead times, critical path systems or items, etc. Major items will be discussed and defined by Owner, Architect, and Contractor.

§ 5.1.7.2 Reduction or limitation of retainage, if any, shall be as follows:
Prior to Substantial Completion and at the discretion of the Owner, retainage may be reduced. If the Work has been 50% completed as
determined by the Architect and is satisfactory to the Owner, then 90% of the retained amount may be released to the Contractor for completed work (with 10% of the total retained by the Owner.) Upon Substantial Completion, additional retainage may be returned to the Contractor as recommended by the Architect and approved by the Owner to an amount sufficient to satisfactorily complete the Work. Retainage release will comply with Minnesota Statute 15.72 after Substantial Completion and punch list acceptance by the Owner.

(Paragraph Deleted)

§ 5.1.8 If final completion of the Work is materially delayed through no fault of the Contractor, the Owner shall pay the Contractor any additional amounts in accordance with Article 9 of AIA Document A201–2017.

§ 5.1.9 Except with the Owner's prior approval, the Contractor shall not make advance payments to suppliers for materials or equipment which have not been delivered and stored at the site or otherwise stored offsite with adequate Owner approved insurance provided to the Owner.

§ 5.2 Final Payment

§ 5.2.1 Final payment, constituting the entire unpaid balance of the Contract Sum, shall be made by the Owner to the Contractor when

.1 the Contractor has fully performed the Contract except for the Contractor's responsibility to correct Work as provided in Article 12 of AIA Document A201–2017, and to satisfy other requirements, if any, which extend beyond final payment; and

.2 a final Certificate for Payment has been issued by the Architect.

.3 all lien waivers and IC134 forms have been delivered to the Owner.

AIA Document A101 – 2017. Copyright © 1915, 1918, 1925, 1937, 1951, 1958, 1961, 1963, 1967, 1974, 1977, 1987, 1991, 1997, 2007 and 2017. All rights reserved. "The American Institute of Architects," "American Institute of Architects," "AIA," the AIA Logo, and "AIA Contract Documents" are trademarks of The American Institute of Architects. This document was produced at 12:51:49 CT on 02/03/2025 under Order No.4104251278 which expires on 03/15/2025, is not for resale, is licensed for one-time use only, and may only be used in accordance with the AIA Contract Documents® Terms of Service. To report copyright violations, e-mail docinfo@aiacontracts.com.
User Notes: (3B9ADA39)

§ 5.2.2 The Owner's final payment to the Contractor shall be made no later than 45 days after the issuance of the Architect's final Certificate for Payment.

§ 5.3 Interest

Payments due and unpaid under the Contract shall bear interest from the date payment is due at the rate stated below, or in the absence thereof, at the legal rate prevailing from time to time at the place where the Project is located. Owner will pay the Contractor 0% interest for Payments not due made within forty five (45) days.

(Paragraph Deleted)

§ 5.4 Prompt Payment to Subcontractors

This Contract requires the Contractor and all Subcontractors and Sub-subcontractors (of any tier) to promptly pay any subcontractor or material supplier contract within ten (10) days of receipt of payment by Owner for undisputed services provided by the party requesting payment. The party responsible for payment (other than the Owner) shall pay interest of one and one half (1-1/2) percent per month to the party requesting payment on any undisputed amount not paid on time. The minimum monthly interest penalty payment for an unpaid balance of $100 or more is $10. For an unpaid balance of less than $100, the party responsible for payment shall pay the actual penalty due to the party requesting payment.

ARTICLE 6 DISPUTE RESOLUTION

§ 6.1 Initial Decision Maker

The Architect will serve as the Initial Decision Maker pursuant to Article 15 of AIA Document A201–2017.

§ 6.1.1 Mediation

Either the Owner or the Contractor may request mediation of any Claim submitted to the Architect for decision before such decision becomes final and binding. The mediation will be governed by the Construction Industry Mediation Rules of the American Arbitration Association in effect at the date of this contract. The request for mediation shall be made in writing to the American Arbitration Association and to the other party of this contract.

Owner and Contractor shall participate in the mediation process in good faith. The process shall be concluded within sixty (60) days of the date of filing the request.

If the Claim is not resolved by mediation, the Architect's action shall become final and binding thirty (30) days after termination of the mediation proceedings. Within the time period, the Owner and Contractor mayrequest Binding Dispute Resolution.

The Work must continue, at the Owner's discretion, in accordance with paragraph 15.1.4.1 of AIA Document A201-2017.

§ 6.2 Binding Dispute Resolution

For any Claim subject to, but not resolved by, mediation pursuant to Article 15 of AIA Document A201–2017, the method of binding dispute resolution shall be as follows:
(Check the appropriate box.)

[ ] Arbitration pursuant to Section 15.4 of AIA Document A201–2017

AIA Document A101 – 2017. Copyright © 1915, 1918, 1925, 1937, 1951, 1958, 1961, 1963, 1967, 1974, 1977, 1987, 1991, 1997, 2007 and 2017. All rights reserved. "The American Institute of Architects," "American Institute of Architects," "AIA," the AIA Logo, and "AIA Contract Documents" are trademarks of The American Institute of Architects. This document was produced at 12:51:49 CT on 02/03/2025 under Order No.4104251278 which expires on 03/15/2025, is not for resale, is licensed for one-time use only, and may only be used in accordance with the AIA Contract Documents® Terms of Service. To report copyright violations, e-mail docinfo@aiacontracts.com.
User Notes: (3B9ADA39)

[X] Litigation in a court of competent jurisdiction

[ ] Other *(Specify)*

If the Owner and Contractor do not select a method of binding dispute resolution, or do not subsequently agree in writing to a binding dispute resolution method other than litigation, Claims will be resolved by litigation in a court of competent jurisdiction.

ARTICLE 7 TERMINATION OR SUSPENSION

§ 7.1 The Contract may be terminated by the Owner or the Contractor as provided in Article 14 of AIA Document A201–2017.

§ 7.1.1 If the Contract is terminated for the Owner's convenience in accordance with Article 14 of AIA Document A201–2017, then the Owner shall pay the Contractor a termination fee as follows:
(Insert the amount of, or method for determining, the fee, if any, payable to the Contractor following a termination for the Owner's convenience.)

Termination fee will be based on the percentage of work completed and any materials purchased or in production at the time of termination. Said fee and justification shall be provided to the Owner by the Contractor within ten (10) days of the notice of termination.

§ 7.2 The Work may be suspended by the Owner as provided in Article 14 of AIA Document A201–2017.

ARTICLE 8 MISCELLANEOUS PROVISIONS

§ 8.1 Where reference is made in this Agreement to a provision of AIA Document A201–2017 or another Contract Document, the reference refers to that provision as amended or supplemented by other provisions of the Contract Documents.

§ 8.2 The Owner's representative:
(Name, address, email address, and other information)

Don Bielinski
1250 West Broadway Avenue
Minneapolis, MN 55411

§ 8.3 The Contractor's representative:
(Name, address, email address, and other information)

Tony Peterson
President
Morcon Construction Co., Inc.
5151 Industrial Blvd.
Fridley, MN 55421

§ 8.4 Neither the Owner's nor the Contractor's representative shall be changed without ten days' prior notice to the other party.

AIA Document A101 – 2017. Copyright © 1915, 1918, 1925, 1937, 1951, 1958, 1961, 1963, 1967, 1974, 1977, 1987, 1991, 1997, 2007 and 2017. All rights reserved. "The American Institute of Architects," "American Institute of Architects," "AIA," the AIA Logo, and "AIA Contract Documents" are trademarks of The American Institute of Architects. This document was produced at 12:51:49 CT on 02/03/2025 under Order No.4104251278 which expires on 03/15/2025, is not for resale, is licensed for one-time use only, and may only be used in accordance with the AIA Contract Documents® Terms of Service. To report copyright violations, e-mail docinfo@aiacontracts.com.
User Notes: (3B9ADA39)

§ 8.5 Insurance and Bonds

§ 8.5.1 The Owner and the Contractor shall purchase and maintain insurance as set forth in AIA Document A101™–2017, Standard Form of Agreement Between Owner and Contractor where the basis of payment is a Stipulated Sum, Exhibit A, Insurance and Bonds, and elsewhere in the Contract Documents.

§ 8.5.2 The Contractor shall provide bonds as set forth in AIA Document A101™–2017 Exhibit A, and elsewhere in the Contract Documents.

§ 8.6 Notice in electronic format, pursuant to Article 1 of AIA Document A201–2017, may be given in accordance with AIA Document E203™–2013, Building Information Modeling and Digital Data Exhibit, if completed, or as otherwise set forth below:

(If other than in accordance with AIA Document E203–2013, insert requirements for delivering notice in electronic format such as name, title, and email address of the recipient and whether and how the system will be required to generate a read receipt for the transmission.)

§ 8.7 Other provisions:

Owner prohibits Contractor from using the Work in any marketing material or business developement practice. Contractor is prohibited from communication with any news outlet or public without Owner's written approval.

Floor plans, designs, wiring, safety and security measures shall be kept confidential by the Contractor, the Subcontractors, the Sub-subcontractors (of any tier) during and after completion of the Work.

ARTICLE 9 ENUMERATION OF CONTRACT DOCUMENTS

§ 9.1 This Agreement is comprised of the following documents:

.1 AIA Document A101™–2017, Standard Form of Agreement Between Owner and Contractor

.2 AIA Document A101™–2017, Exhibit A, Insurance and Bonds

.3 AIA Document A201™–2017, General Conditions of the Contract for Construction

.4 AIA Document E203™–2013, Building Information Modeling and Digital Data Exhibit, dated as indicated below:

(Insert the date of the E203-2013 incorporated into this Agreement.)

January 31, 2020

.5 Drawings

Number	Title	Date

.6 Specifications

Section	Title	Date	Pages

.7 Addenda, if any:

Number	Date	Pages

Portions of Addenda relating to bidding or proposal requirements are not part of the Contract Documents unless the bidding or proposal requirements are also enumerated in this Article 9.

.8 Other Exhibits:

(Paragraphs Deleted)

EXH-B Project Charter

AIA Document A101 – 2017. Copyright © 1915, 1918, 1925, 1937, 1951, 1958, 1961, 1963, 1967, 1974, 1977, 1987, 1991, 1997, 2007 and 2017. All rights reserved. "The American Institute of Architects," "American Institute of Architects," "AIA," the AIA Logo, and "AIA Contract Documents" are trademarks of The American Institute of Architects. This document was produced at 12:51:49 CT on 02/03/2025 under Order No.4104251278 which expires on 03/15/2025, is not for resale, is licensed for one-time use only, and may only be used in accordance with the AIA Contract Documents® Terms of Service. To report copyright violations, e-mail docinfo@aiacontracts.com.
User Notes: (3B9ADA39)

(Paragraph Deleted)

EXH-C Owner Insurance
EXH-D Project Schedule

(Paragraph Deleted)

(Table Deleted)

[ ] Supplementary and other Conditions of the Contract:

Document	Title	Date	Pages

.9 Other documents, if any, listed below:
(List here any additional documents that are intended to form part of the Contract Documents. AIA Document A201™–2017 provides that the advertisement or invitation to bid, Instructions to Bidders, sample forms, the Contractor's bid or proposal, portions of Addenda relating to bidding or proposal requirements, and other information furnished by the Owner in anticipation of receiving bids or proposals, are not part of the Contract Documents unless enumerated in this Agreement. Any such documents should be listed here only if intended to be part of the Contract Documents.)

This Agreement entered into as of the day and year first written above.

Digitally signed by Tom Parent
Date: 2025.03.12 20:56:32-05'00'

OWNER *(Signature)*

Tom Parent, Senior Operations Officer
(Printed name and title)

CONTRACTOR *(Signature)*

Tony Peterson, President
(Printed name and title)

AIA Document A101 – 2017. Copyright © 1915, 1918, 1925, 1937, 1951, 1958, 1961, 1963, 1967, 1974, 1977, 1987, 1991, 1997, 2007 and 2017. All rights reserved. "The American Institute of Architects," "American Institute of Architects," "AIA," the AIA Logo, and "AIA Contract Documents" are trademarks of The American Institute of Architects. This document was produced at 12:51:49 CT on 02/03/2025 under Order No.4104251278 which expires on 03/15/2025, is not for resale, is licensed for one-time use only, and may only be used in accordance with the AIA Contract Documents® Terms of Service. To report copyright violations, e-mail docinfo@aiacontracts.com.
User Notes: (3B9ADA39)

Additions and Deletions Report for
AIA® Document A101® – 2017

This Additions and Deletions Report, as defined on page 1 of the associated document, reproduces below all text the author has added to the standard form AIA document in order to complete it, as well as any text the author may have added to or deleted from the original AIA text. Added text is shown underlined. Deleted text is indicated with a horizontal line through the original AIA text.

Note: This Additions and Deletions Report is provided for information purposes only and is not incorporated into or constitute any part of the associated AIA document. This Additions and Deletions Report and its associated document were generated simultaneously by AIA software at 12:51:49 CT on 02/03/2025.

PAGE 1

AGREEMENT made as of the Third day of February in the year Two Thousand Twenty-Five

...

Minneapolis Public Schools Special School District #1
1250 West Broadway Avenue
Minneapolis, MN 55411

...

Morcon Construction Co., Inc.
5151 Industrial Blvd. NE
Fridley, MN 55421

...

Anthony Entrance Phase III
5757 Irving Avenue South
Minneapolis, MN 55419

...

TKDA
Suite 1500
444 Cedar Street
Saint Paul, MN 55101

PAGE 2

[X] A date set forth in a notice to proceed issued by the Owner.

...

§ 3.3.1 ~~Subject to adjustments of the Contract Time as provided in the Contract Documents, the~~ The Contractor shall achieve Substantial Completion of the entire Work:

PAGE 3

[X] By the following date: Defined in EXH-D Project Schedule

Additions and Deletions Report for AIA Document A101 – 2017. Copyright © 1915, 1918, 1925, 1937, 1951, 1958, 1961, 1963, 1967, 1974, 1977, 1987, 1991, 1997, 2007 and 2017. All rights reserved. "The American Institute of Architects," "American Institute of Architects," "AIA," the AIA Logo, and "AIA Contract Documents" are trademarks of The American Institute of Architects. This document was produced at 12:51:49 CT on 02/03/2025 under Order No.4104251278 which expires on 03/15/2025, is not for resale, is licensed for one-time use only, and may only be used in accordance with the AIA Contract Documents® Terms of Service. To report copyright violations, e-mail docinfo@aiacontracts.com.
User Notes: (3B9ADA39)

...

§ 3.3.2 Subject to adjustments of the Contract Time as provided in the Contract Documents, if portions of the Work are to be completed prior to Substantial Completion of the entire Work, the Contractor shall achieve Substantial Completion of such portions by the following ~~dates:~~dates are defined in EXH-D Project Schedule. Such portions of the work not completed as defined in EXH-D Project Schedule shall be subject to liquidated damages as set forth in Article 4.5.

...

~~**Portion of Work** **Substantial Completion Date**~~

...

§ 4.1 The Owner shall pay the Contractor the Contract Sum in current funds for the Contractor's performance of the ~~Contract. The Contract Sum shall be ($),~~ Contract as defined in EXH-B Project Charter, subject to additions and deductions as provided in the Contract Documents.

...

§ 4.2.1 Alternates, if any, included in the Contract ~~Sum:~~Sum are defined in EXH-B Project Charter.

...

~~**Item** **Price**~~

...

§ 4.2.2 Subject to the conditions noted ~~below, the following~~ in EXH-B Project Charter, alternates may be accepted by the Owner following execution of this Agreement. Upon acceptance, the Owner shall issue a Modification to this Agreement.

...

~~*(Insert below each alternate and the conditions that must be met for the Owner to accept the alternate.)*~~

...

~~**Item** **Price** **Conditions for Acceptance**~~

...

§ 4.3 Allowances, if any, included in the Contract ~~Sum:~~

...

~~*(Identify each allowance.)*~~*Sum are defined in EXH-B Project Charter.*

...

~~**Item** **Price**~~

Additions and Deletions Report for AIA Document A101 – 2017. Copyright © 1915, 1918, 1925, 1937, 1951, 1958, 1961, 1963, 1967, 1974, 1977, 1987, 1991, 1997, 2007 and 2017. All rights reserved. "The American Institute of Architects," "American Institute of Architects," "AIA," the AIA Logo, and "AIA Contract Documents" are trademarks of The American Institute of Architects. This document was produced at 12:51:49 CT on 02/03/2025 under Order No.4104251278 which expires on 03/15/2025, is not for resale, is licensed for one-time use only, and may only be used in accordance with the AIA Contract Documents® Terms of Service. To report copyright violations, e-mail docinfo@aiacontracts.com.
User Notes: (3B9ADA39)

...

§ 4.4 Unit prices, if ~~any:~~any are defined in EXH-B Project Charter.

...

~~*(Identify the item and state the unit price and quantity limitations, if any, to which the unit price will be applicable.)*~~

...

~~Item~~	~~Units and Limitations~~	~~Price per Unit ($0.00)~~

...

§ 4.5 Liquidated ~~damages, if any:~~damages

PAGE 4

~~*(Insert terms and conditions for liquidateddamages, if any.)*~~*Contractor and Owner recognized that time is of the essence for the Project and the Owner will suffer financial loss if the Work is not completed in the time specified in the Contract Documents. The parties also recognized the delays, expenses, and difficulties involved in proving in a legal or arbitration proceeding the actual loss suffered by the Owner if the Work is not completed on time. Accordingly, instead of requiring such proof, the Owner and Contractor agree that as liquidated*

...

damages for delay (but not as penalty), Contractor shall pay Owner $1,000.00 per calendar day for each day that expires after the time specified for Substantial Completion in EXH-D Project Schedule until such time the Work is determined to be substantially complete by the

...

Owner.

...

~~**§ 4.6** Other:~~

...

~~*(Insert provisions for bonus or other incentives, if any, that might result in a change to the Contract Sum.)*~~*After Substantial Completion, if Contractor shall neglect, refuse, or fail to complete the remaining work within the Contract time specified in the Contract Documents, the contractor shall pay the Owner $1,000.00 per day that expires after the time specified in the Contract Documents for Final Completion and readiness for Final Payment until the Work is completed.*

...

§ 5.1.2 The period covered by each Application for Payment shall be one calendar month ending on the last day of the ~~month, or as follows:~~month.

...

Additions and Deletions Report for AIA Document A101 – 2017. Copyright © 1915, 1918, 1925, 1937, 1951, 1958, 1961, 1963, 1967, 1974, 1977, 1987, 1991, 1997, 2007 and 2017. All rights reserved. "The American Institute of Architects," "American Institute of Architects," "AIA," the AIA Logo, and "AIA Contract Documents" are trademarks of The American Institute of Architects. This document was produced at 12:51:49 CT on 02/03/2025 under Order No.4104251278 which expires on 03/15/2025, is not for resale, is licensed for one-time use only, and may only be used in accordance with the AIA Contract Documents® Terms of Service. To report copyright violations, e-mail docinfo@aiacontracts.com.
User Notes: (3B9ADA39)

§ 5.1.3 ~~Provided that~~ When an Application for Payment is received by the Architect~~not later than the - day of a month, the Owner shall make payment of the amount certified to the Contractor not later than the - day of the - month. If an Application for Payment is received by the Architect after the application date fixed above,~~ , payment of the amount certified shall be made by the Owner not later than 45 (forty-five) days after the Architect receives the Application for Payment.

...

~~*(Federal, state or local laws may require payment within a certain period of time.)*~~

...

§ 5.1.4 Each Application for Payment shall be based on the most recent schedule of values submitted by the Contractor on AIA G702 Application and Certificate for Payment in accordance with the Contract Documents. The schedule of values shall allocate the entire Contract Sum among the various portions of the Work. The schedule of values shall be prepared in such form, and supported by such data to substantiate its accuracy, as the Architect may require. This schedule of values shall be used as a basis for reviewing the Contractor's Applications for Payment.

PAGE 5

~~*(Insert a percentage or amount to be withheld as retainage from each Application for Payment. The amount of retainage may be limited by governing law.)*~~

...

5% (five percent)

...

For major items installed into the Work, the Contractor may request full payment for the items to ensure prompt delivery and fabrication. Such items shall be recommended by the Architect and approved by the Owner as not requiring retainage. Prompt payment for the items shall be documented by the Contractor to the Owner in the subsequent payment application by submitting a full lien release for the items. Major items may include mechanical units with long lead times, structural systems with long lead times, critical path systems or items, etc. Major items will be discussed and defined by Owner, Architect, and Contractor.

...

~~*(If the retainage established in Section 5.1.7.1 is to be modified prior to Substantial Completion of the entire Work, including modifications for Substantial Completion of portions of the Work asprovided in Section 3.3.2, insert provisions for such modifications.)*~~*Prior to Substantial Completion and at the discretion of the Owner, retainage may be reduced. If the Work has been 50% completed as*

...

~~**§ 5.1.7.3** Except as set forth in this Section 5.1.7.3, upon Substantial Completion of the Work, the Contractor may submit an Application for Payment that includes the retainage withheld from prior Applications for Payment pursuant to this Section 5.1.7. The Application for Payment submitted at Substantial Completion shall not include retainage as follows:~~determined by the Architect and is satisfactory to the Owner, then 90% of the retained amount may be released to the Contractor for completed work (with 10% of the total retained by the Owner.) Upon Substantial Completion, additional retainage may be returned to the Contractor as recommended by the Architect

Additions and Deletions Report for AIA Document A101 – 2017. Copyright © 1915, 1918, 1925, 1937, 1951, 1958, 1961, 1963, 1967, 1974, 1977, 1987, 1991, 1997, 2007 and 2017. All rights reserved. "The American Institute of Architects," "American Institute of Architects," "AIA," the AIA Logo, and "AIA Contract Documents" are trademarks of The American Institute of Architects. This document was produced at 12:51:49 CT on 02/03/2025 under Order No.4104251278 which expires on 03/15/2025, is not for resale, is licensed for one-time use only, and may only be used in accordance with the AIA Contract Documents® Terms of Service. To report copyright violations, e-mail docinfo@aiacontracts.com.
User Notes: (3B9ADA39)

and approved by the Owner to an amount sufficient to satisfactorily complete the Work. Retainage release will comply with Minnesota Statute 15.72 after Substantial Completion and punch list acceptance by the Owner.

...

~~*(Insert any other conditions for release of retainage upon Substantial Completion.)*~~

...

§ 5.1.9 Except with the Owner's prior approval, the Contractor shall not make advance payments to suppliers for materials or equipment which have not been delivered and stored at the ~~site.~~site or otherwise stored offsite with adequate Owner approved insurance provided to the Owner.

...

.3 all lien waivers and IC134 forms have been delivered to the Owner.

PAGE 6

§ 5.2.2 The Owner's final payment to the Contractor shall be made no later than ~~30~~ 45 days after the issuance of the Architect's final Certificate for ~~Payment, or as follows:~~Payment.

...

Payments due and unpaid under the Contract shall bear interest from the date payment is due at the rate stated below, or in the absence thereof, at the legal rate prevailing from time to time at the place where the Project is located. Owner will pay the Contractor 0% interest for Payments not due made within forty five (45) days.

...

~~*(Insert rate*~~

...

§ 5.4 Prompt Payment to Subcontractors

...

This Contract requires the Contractor and all Subcontractors and Sub-subcontractors (of any tier) to promptly pay any subcontractor or material supplier contract within ten (10) days of receipt of ~~interest agreed upon, if any.)~~payment by Owner for undisputed services provided by the party requesting payment. The party responsible for payment (other than the Owner) shall pay interest of one and one half (1-1/2) percent per month to the party requesting payment on any undisputed amount not paid on time. The minimum monthly interest penalty payment for an unpaid balance of $100 or more is $10. For an unpaid balance of less than $100, the party responsible for payment shall pay the actual penalty due to the party requesting payment.

Additions and Deletions Report for AIA Document A101 – 2017. Copyright © 1915, 1918, 1925, 1937, 1951, 1958, 1961, 1963, 1967, 1974, 1977, 1987, 1991, 1997, 2007 and 2017. All rights reserved. "The American Institute of Architects," "American Institute of Architects," "AIA," the AIA Logo, and "AIA Contract Documents" are trademarks of The American Institute of Architects. This document was produced at 12:51:49 CT on 02/03/2025 under Order No.4104251278 which expires on 03/15/2025, is not for resale, is licensed for one-time use only, and may only be used in accordance with the AIA Contract Documents® Terms of Service. To report copyright violations, e-mail docinfo@aiacontracts.com.
User Notes: (3B9ADA39)

...

The Architect will serve as the Initial Decision Maker pursuant to Article 15 of AIA Document ~~A201–2017, unless~~ A201–2017.

...

§ 6.1.1 Mediation

...

~~the parties appoint below another individual, not a party to this Agreement, to serve as the Initial Decision Maker.~~Either the Owner or the Contractor may request mediation of any Claim submitted to the Architect for decision before such decision becomes final and binding. The mediation will be governed by the Construction Industry Mediation Rules of the American Arbitration Association in effect at the date of this contract. The request for mediation shall be made in writing to the American Arbitration Association and to the other party of this contract.

...

Owner and Contractor shall participate in the mediation process in good faith. The process shall be concluded within sixty (60) days of the date of filing the request.

...

~~*(If the parties mutually agree, insert the name, address and other contact information of the Initial Decision Maker, if other than the Architect.)*~~*If the Claim is not resolved by mediation, the Architect's action shall become final and binding thirty (30) days after termination of the mediation proceedings. Within the time period, the Owner and Contractor mayrequest Binding Dispute Resolution.*

...

The Work must continue, at the Owner's discretion, in accordance with paragraph 15.1.4.1 of AIA Document A201-2017.

PAGE 7

[**X**] Litigation in a court of competent jurisdiction

...

Termination fee will be based on the percentage of work completed and any materials purchased or in production at the time of termination. Said fee and justification shall be provided to the Owner by the Contractor within ten (10) days of the notice of termination.

...

Don Bielinski
1250 West Broadway Avenue

Additions and Deletions Report for AIA Document A101 – 2017. Copyright © 1915, 1918, 1925, 1937, 1951, 1958, 1961, 1963, 1967, 1974, 1977, 1987, 1991, 1997, 2007 and 2017. All rights reserved. “The American Institute of Architects,” “American Institute of Architects,” “AIA,” the AIA Logo, and “AIA Contract Documents” are trademarks of The American Institute of Architects. This document was produced at 12:51:49 CT on 02/03/2025 under Order No.4104251278 which expires on 03/15/2025, is not for resale, is licensed for one-time use only, and may only be used in accordance with the AIA Contract Documents® Terms of Service. To report copyright violations, e-mail docinfo@aiacontracts.com.
User Notes: (3B9ADA39)

Minneapolis, MN 55411

...

Tony Peterson
President
Morcon Construction Co., Inc.
5151 Industrial Blvd.
Fridley, MN 55421

PAGE 8

§ 8.6 Notice in electronic format, pursuant to Article 1 of AIA Document A201–2017, may be given in accordance with ~~a building information modeling exhibit,~~ AIA Document E203™–2013, Building Information Modeling and Digital Data Exhibit, if completed, or as otherwise set forth below:

...

(If other than in accordance with ~~a building information modeling exhibit,~~ AIA Document E203–2013, insert requirements for delivering notice in electronic format such as name, title, and email address of the recipient and whether and how the system will be required to generate a read receipt for the transmission.)

...

Owner prohibits Contractor from using the Work in any marketing material or business developement practice. Contractor is prohibited from communication with any news outlet or public without Owner's written approval.

Floor plans, designs, wiring, safety and security measures shall be kept confidential by the Contractor, the Subcontractors, the Sub-subcontractors (of any tier) during and after completion of the Work.

...

.4 ~~Building information modeling exhibit,~~ AIA Document E203™–2013, Building Information Modeling and Digital Data Exhibit, dated as indicated below:

...

(Insert the date of the ~~building information modeling exhibit~~ E203-2013 incorporated into this Agreement.)

...

January 31, 2020

...

~~*(Check all boxes that apply and include appropriate information identifying the exhibit where required.)*~~

...

~~[ ] AIA Document E204™–2017, Sustainable Projects Exhibit, dated as indicated below:~~

Additions and Deletions Report for AIA Document A101 – 2017. Copyright © 1915, 1918, 1925, 1937, 1951, 1958, 1961, 1963, 1967, 1974, 1977, 1987, 1991, 1997, 2007 and 2017. All rights reserved. "The American Institute of Architects," "American Institute of Architects," "AIA," the AIA Logo, and "AIA Contract Documents" are trademarks of The American Institute of Architects. This document was produced at 12:51:49 CT on 02/03/2025 under Order No.4104251278 which expires on 03/15/2025, is not for resale, is licensed for one-time use only, and may only be used in accordance with the AIA Contract Documents® Terms of Service. To report copyright violations, e-mail docinfo@aiacontracts.com.
User Notes: (3B9ADA39)

...

EXH-B Project Charter

PAGE 9

~~(Insert the date of the E204-2017 incorporated into this Agreement.)~~

...

EXH-C Owner Insurance

...

EXH-D Project Schedule

...

~~[ ] The Sustainability Plan:~~

...

~~Title~~	~~Date~~	~~Pages~~

Additions and Deletions Report for AIA Document A101 – 2017. Copyright © 1915, 1918, 1925, 1937, 1951, 1958, 1961, 1963, 1967, 1974, 1977, 1987, 1991, 1997, 2007 and 2017. All rights reserved. “The American Institute of Architects,” “American Institute of Architects,” “AIA,” the AIA Logo, and “AIA Contract Documents” are trademarks of The American Institute of Architects. This document was produced at 12:51:49 CT on 02/03/2025 under Order No.4104251278 which expires on 03/15/2025, is not for resale, is licensed for one-time use only, and may only be used in accordance with the AIA Contract Documents® Terms of Service. To report copyright violations, e-mail docinfo@aiacontracts.com.
User Notes: (3B9ADA39)

Certification of Document's Authenticity

AIA® Document D401™ – 2003

I, , hereby certify, to the best of my knowledge, information and belief, that I created the attached final document simultaneously with its associated Additions and Deletions Report and this certification at 12:51:49 CT on 02/03/2025 under Order No. 4104251278 from AIA Contract Documents software and that in preparing the attached final document I made no changes to the original text of AIA® Document A101™ - 2017, Standard Form of Agreement Between Owner and Contractor where the basis of payment is a Stipulated Sum, other than those additions and deletions shown in the associated Additions and Deletions Report.

(Signed)

Curtis Hartog, Executive Director

(Title)

2/3/2025

(Dated)

AIA Document D401 – 2003. Copyright © 1992 and 2003. All rights reserved. “The American Institute of Architects,” “American Institute of Architects,” “AIA,” the AIA Logo, and “AIA Contract Documents” are trademarks of The American Institute of Architects. This document was produced at 12:51:49 CT on 02/03/2025 under Order No.4104251278 which expires on 03/15/2025, is not for resale, is licensed for one-time use only, and may only be used in accordance with the AIA Contract Documents® Terms of Service. To report copyright violations, e-mail docinfo@aiacontracts.com.
User Notes: (3B9ADA39)

AIA® Document A101® – 2017 Exhibit A

Insurance and Bonds

This Insurance and Bonds Exhibit is part of the Agreement, between the Owner and the Contractor, dated the Third day of February in the year Two Thousand Twenty-Five
(In words, indicate day, month and year.)

for the following **PROJECT**:
(Name and location or address)

Anthony Entrance Phase III
5757 Irving Avenue South
Minneapolis, MN 55419

THE OWNER:
(Name, legal status and address)

Minneapolis Public Schools Special School District No. 1
1250 West Broadway Ave.
Minneapolis, MN 55411

THE CONTRACTOR:
(Name, legal status and address)

Morcon Construction Co., Inc.
5151 Industrial Blvd.
Fridley, MN 55421

TABLE OF ARTICLES

A.1 GENERAL

A.2 OWNER'S INSURANCE

A.3 CONTRACTOR'S INSURANCE AND BONDS

A.4 SPECIAL TERMS AND CONDITIONS

ADDITIONS AND DELETIONS:
The author of this document has added information needed for its completion. The author may also have revised the text of the original AIA standard form. An *Additions and Deletions Report* that notes added information as well as revisions to the standard form text is available from the author and should be reviewed. A vertical line in the left margin of this document indicates where the author has added necessary information and where the author has added to or deleted from the original AIA text.

This document has important legal consequences. Consultation with an attorney is encouraged with respect to its completion or modification.

This document is intended to be used in conjunction with AIA Document A201®–2017, General Conditions of the Contract for Construction. Article 11 of A201®–2017 contains additional insurance provisions.

ARTICLE A.1 GENERAL

The Owner and Contractor shall purchase and maintain insurance, and provide bonds, as set forth in this Exhibit. As used in this Exhibit, the term General Conditions refers to AIA Document A201™–2017, General Conditions of the Contract for Construction.

ARTICLE A.2 OWNER'S INSURANCE

§ A.2.1 General

Prior to commencement of the Work, the Owner shall secure the insurance, and provide evidence of the coverage, required under this Article A.2 and, upon the Contractor's request, provide a copy of the property insurance policy or policies required by Section A.2.3. The copy of the policy or policies provided shall contain all applicable conditions, definitions, exclusions, and endorsements.

AIA Document A101 – 2017 Exhibit A. Copyright © 2017. All rights reserved. "The American Institute of Architects," "American Institute of Architects," "AIA," the AIA Logo, and "AIA Contract Documents" are trademarks of The American Institute of Architects. This document was produced at 12:53:39 CT on 02/03/2025 under Order No.4104251278 which expires on 03/15/2025, is not for resale, is licensed for one-time use only, and may only be used in accordance with the AIA Contract Documents® Terms of Service. To report copyright violations, e-mail docinfo@aiacontracts.com.
User Notes: (1114134068)

§ A.2.2 Liability Insurance
The Owner shall be responsible for purchasing and maintaining the Owner's usual general liability insurance.

§ A.2.3 Required Property Insurance
§ A.2.3.1 Unless this obligation is placed on the Contractor pursuant to Section A.3.3.2.1, the Owner shall purchase and maintain, from an insurance company or insurance companies lawfully authorized to issue insurance in the jurisdiction where the Project is located, property insurance written on a builder's risk "all-risks" completed value or equivalent policy form and sufficient to cover the total value of the entire Project on a replacement cost basis. The Owner's property insurance coverage shall be no less than the amount of the initial Contract Sum, plus the value of subsequent Modifications and labor performed and materials or equipment supplied by others. The property insurance shall be maintained until Substantial Completion and thereafter as provided in Section A.2.3.1.3, unless otherwise provided in the Contract Documents or otherwise agreed in writing by the parties to this Agreement. This insurance shall include the interests of the Owner, Contractor, Subcontractors, and Sub-subcontractors in the Project as insureds. This insurance shall include the interests of mortgagees as loss payees.

§ A.2.3.1.1 Causes of Loss. The insurance required by this Section A.2.3.1 shall provide coverage for direct physical loss or damage, and shall not exclude the risks of fire, explosion, theft, vandalism, malicious mischief, collapse, earthquake, flood, or windstorm. The insurance shall also provide coverage for ensuing loss or resulting damage from error, omission, or deficiency in construction methods, design, specifications, workmanship, or materials. Sub-limits, if any, are as follows:
(Indicate below the cause of loss and any applicable sub-limit.)

Causes of Loss	Sub-Limit

§ A.2.3.1.2 Specific Required Coverages. The insurance required by this Section A.2.3.1 shall provide coverage for loss or damage to falsework and other temporary structures, and to building systems from testing and startup. The insurance shall also cover debris removal, including demolition occasioned by enforcement of any applicable legal requirements, and reasonable compensation for the Architect's and Contractor's services and expenses required as a result of such insured loss, including claim preparation expenses. Sub-limits, if any, are as follows:
(Indicate below type of coverage and any applicable sub-limit for specific required coverages.)

Coverage	Sub-Limit

§ A.2.3.1.3 Unless the parties agree otherwise, upon Substantial Completion, the Owner shall continue the insurance required by Section A.2.3.1 or, if necessary, replace the insurance policy required under Section A.2.3.1 with property insurance written for the total value of the Project that shall remain in effect until expiration of the period for correction of the Work set forth in Section 12.2.2 of the General Conditions.

§ A.2.3.1.4 Deductibles and Self-Insured Retentions. If the insurance required by this Section A.2.3 is subject to deductibles or self-insured retentions, the Owner shall be responsible for all loss not covered because of such deductibles or retentions.

§ A.2.3.2 Occupancy or Use Prior to Substantial Completion. The Owner's occupancy or use of any completed or partially completed portion of the Work prior to Substantial Completion shall not commence until the insurance company or companies providing the insurance under Section A.2.3.1 have consented in writing to the continuance of coverage. The Owner and the Contractor shall take no action with respect to partial occupancy or use that would cause cancellation, lapse, or reduction of insurance, unless they agree otherwise in writing.

§ A.2.3.3 Insurance for Existing Structures
If the Work involves remodeling an existing structure or constructing an addition to an existing structure, the Owner shall purchase and maintain, until the expiration of the period for correction of Work as set forth in Section 12.2.2 of the General Conditions, "all-risks" property insurance, on a replacement cost basis, protecting the existing structure against direct physical loss or damage from the causes of loss identified in Section A.2.3.1, notwithstanding the undertaking of the Work. The Owner shall be responsible for all co-insurance penalties.

AIA Document A101 – 2017 Exhibit A. Copyright © 2017. All rights reserved. "The American Institute of Architects," "American Institute of Architects," "AIA," the AIA Logo, and "AIA Contract Documents" are trademarks of The American Institute of Architects. This document was produced at 12:53:39 CT on 02/03/2025 under Order No.4104251278 which expires on 03/15/2025, is not for resale, is licensed for one-time use only, and may only be used in accordance with the AIA Contract Documents® Terms of Service. To report copyright violations, e-mail docinfo@aiacontracts.com.
User Notes: (1114134068)

§ A.2.4 Optional Extended Property Insurance.
The Owner shall purchase and maintain the insurance selected and described below.
(Select the types of insurance the Owner is required to purchase and maintain by placing an X in the box(es) next to the description(s) of selected insurance. For each type of insurance selected, indicate applicable limits of coverage or other conditions in the fill point below the selected item.)

[ ] **§ A.2.4.1 Loss of Use, Business Interruption, and Delay in Completion Insurance**, to reimburse the Owner for loss of use of the Owner's property, or the inability to conduct normal operations due to a covered cause of loss.

[ ] **§ A.2.4.2 Ordinance or Law Insurance**, for the reasonable and necessary costs to satisfy the minimum requirements of the enforcement of any law or ordinance regulating the demolition, construction, repair, replacement or use of the Project.

[ ] **§ A.2.4.3 Expediting Cost Insurance**, for the reasonable and necessary costs for the temporary repair of damage to insured property, and to expedite the permanent repair or replacement of the damaged property.

[ ] **§ A.2.4.4 Extra Expense Insurance**, to provide reimbursement of the reasonable and necessary excess costs incurred during the period of restoration or repair of the damaged property that are over and above the total costs that would normally have been incurred during the same period of time had no loss or damage occurred.

[ ] **§ A.2.4.5 Civil Authority Insurance**, for losses or costs arising from an order of a civil authority prohibiting access to the Project, provided such order is the direct result of physical damage covered under the required property insurance.

[ ] **§ A.2.4.6 Ingress/Egress Insurance**, for loss due to the necessary interruption of the insured's business due to physical prevention of ingress to, or egress from, the Project as a direct result of physical damage.

[ ] **§ A.2.4.7 Soft Costs Insurance**, to reimburse the Owner for costs due to the delay of completion of the Work, arising out of physical loss or damage covered by the required property insurance: including construction loan fees; leasing and marketing expenses; additional fees, including those of architects, engineers, consultants, attorneys and accountants, needed for the completion of the construction, repairs, or reconstruction; and carrying costs such as property taxes, building permits, additional interest on loans, realty taxes, and insurance premiums over and above normal expenses.

§ A.2.5 Other Optional Insurance.
The Owner shall purchase and maintain the insurance selected below.

AIA Document A101 – 2017 Exhibit A. Copyright © 2017. All rights reserved. "The American Institute of Architects," "American Institute of Architects," "AIA," the AIA Logo, and "AIA Contract Documents" are trademarks of The American Institute of Architects. This document was produced at 12:53:39 CT on 02/03/2025 under Order No.4104251278 which expires on 03/15/2025, is not for resale, is licensed for one-time use only, and may only be used in accordance with the AIA Contract Documents® Terms of Service. To report copyright violations, e-mail docinfo@aiacontracts.com.
User Notes: (1114134068)

(Select the types of insurance the Owner is required to purchase and maintain by placing an X in the box(es) next to the description(s) of selected insurance.)

[ ] **§ A.2.5.1 Cyber Security Insurance** for loss to the Owner due to data security and privacy breach, including costs of investigating a potential or actual breach of confidential or private information. *(Indicate applicable limits of coverage or other conditions in the fill point below.)*

[ ] **§ A.2.5.2 Other Insurance**
(List below any other insurance coverage to be provided by the Owner and any applicable limits.)

Coverage	Limits

ARTICLE A.3 CONTRACTOR'S INSURANCE AND BONDS

§ A.3.1 General

§ A.3.1.1 Certificates of Insurance. The Contractor shall provide certificates of insurance acceptable to the Owner evidencing compliance with the requirements in this Article A.3 at the following times: (1) prior to commencement of the Work; (2) upon renewal or replacement of each required policy of insurance; and (3) upon the Owner's written request. An additional certificate evidencing continuation of commercial liability coverage, including coverage for completed operations, shall be submitted with the final Application for Payment and thereafter upon renewal or replacement of such coverage until the expiration of the periods required by Section A.3.2.1 and Section A.3.3.1. The certificates will show the Owner as an additional insured on the Contractor's Commercial General Liability and excess or umbrella liability policy or policies.

§ A.3.1.2 Deductibles and Self-Insured Retentions. The Contractor shall disclose to the Owner any deductible or self-insured retentions applicable to any insurance required to be provided by the Contractor.

§ A.3.1.3 Additional Insured Obligations. To the fullest extent permitted by law, the Contractor shall cause the commercial general liability coverage to include (1) the Owner, the Architect, and the Architect's consultants as additional insureds for claims caused in whole or in part by the Contractor's negligent acts or omissions during the Contractor's operations; and (2) the Owner as an additional insured for claims caused in whole or in part by the Contractor's negligent acts or omissions for which loss occurs during completed operations. The additional insured coverage shall be primary and non-contributory to any of the Owner's general liability insurance policies and shall apply to both ongoing and completed operations. To the extent commercially available, the additional insured coverage shall be no less than that provided by Insurance Services Office, Inc. (ISO) forms CG 20 10 07 04, CG 20 37 07 04, and, with respect to the Architect and the Architect's consultants, CG 20 32 07 04.

§ A.3.2 Contractor's Required Insurance Coverage

§ A.3.2.1 The Contractor shall purchase and maintain the following types and limits of insurance from an insurance company or insurance companies lawfully authorized to issue insurance in the jurisdiction where the Project is located. The Contractor shall maintain the required insurance until the expiration of the period for correction of Work as set forth in Section 12.2.2 of the General Conditions, unless a different duration is stated below:
(If the Contractor is required to maintain insurance for a duration other than the expiration of the period for correction of Work, state the duration.)

§ A.3.2.2 Commercial General Liability

§ A.3.2.2.1 Commercial General Liability insurance for the Project written on an occurrence form with policy limits as defined is ECH-C Owner Insurance, providing coverage for claims including

.1 damages because of bodily injury, sickness or disease, including occupational sickness or disease, and death of any person;

.2 personal injury and advertising injury;

AIA Document A101 – 2017 Exhibit A. Copyright © 2017. All rights reserved. "The American Institute of Architects," "American Institute of Architects," "AIA," the AIA Logo, and "AIA Contract Documents" are trademarks of The American Institute of Architects. This document was produced at 12:53:39 CT on 02/03/2025 under Order No.4104251278 which expires on 03/15/2025, is not for resale, is licensed for one-time use only, and may only be used in accordance with the AIA Contract Documents® Terms of Service. To report copyright violations, e-mail docinfo@aiacontracts.com.
User Notes: (1114134068)

.3 damages because of physical damage to or destruction of tangible property, including the loss of use of such property;
.4 bodily injury or property damage arising out of completed operations; and
.5 the Contractor's indemnity obligations under Section 3.18 of the General Conditions.

§ A.3.2.2.2 The Contractor's Commercial General Liability policy under this Section A.3.2.2 shall not contain an exclusion or restriction of coverage for the following:

.1 Claims by one insured against another insured, if the exclusion or restriction is based solely on the fact that the claimant is an insured, and there would otherwise be coverage for the claim.
.2 Claims for property damage to the Contractor's Work arising out of the products-completed operations hazard where the damaged Work or the Work out of which the damage arises was performed by a Subcontractor.
.3 Claims for bodily injury other than to employees of the insured.
.4 Claims for indemnity under Section 3.18 of the General Conditions arising out of injury to employees of the insured.
.5 Claims or loss excluded under a prior work endorsement or other similar exclusionary language.
.6 Claims or loss due to physical damage under a prior injury endorsement or similar exclusionary language.
.7 Claims related to residential, multi-family, or other habitational projects, if the Work is to be performed on such a project.
.8 Claims related to roofing, if the Work involves roofing.
.9 Claims related to exterior insulation finish systems (EIFS), synthetic stucco or similar exterior coatings or surfaces, if the Work involves such coatings or surfaces.
.10 Claims related to earth subsidence or movement, where the Work involves such hazards.
.11 Claims related to explosion, collapse and underground hazards, where the Work involves such hazards.

§ A.3.2.3 Automobile Liability covering vehicles owned, and non-owned vehicles used, by the Contractor, with policy limits as defined in EXH-C Owner Insurance .

§ A.3.2.4 The Contractor may achieve the required limits and coverage for Commercial General Liability and Automobile Liability through a combination of primary and excess or umbrella liability insurance, provided such primary and excess or umbrella insurance policies result in the same or greater coverage as the coverages required under Section A.3.2.2 and A.3.2.3, and in no event shall any excess or umbrella liability insurance provide narrower coverage than the primary policy. The excess policy shall not require the exhaustion of the underlying limits only through the actual payment by the underlying insurers. Umbrella coverage as defined in EXH-C Owner Insurance

§ A.3.2.5 Workers' Compensation at statutory limits for Coverage A as defined in EXH-C Owner Insurance.

§ A.3.2.6 Employers' Liability Coverage B as defined in EXH-C Owner Insurance .

(Paragraph deleted)

§ A.3.2.8 If the Contractor is required to furnish professional services as part of the Work, the Contractor shall procure Professional Liability insurance covering performance of the professional services, with policy limits as defined in EXH-C Owner Insurance .

.

(Paragraphs deleted)

§ A.3.2.12 Insurance for the use or operation of manned or unmanned aircraft, if the Work requires such activities, with policy limits as defined in EXH-C Owner Insurance.

§ A.3.3 Contractor's Other Insurance Coverage

§ A.3.3.1 Insurance selected and described in this Section A.3.3 shall be purchased from an insurance company or insurance companies lawfully authorized to issue insurance in the jurisdiction where the Project is located. The

AIA Document A101 – 2017 Exhibit A. Copyright © 2017. All rights reserved. "The American Institute of Architects," "American Institute of Architects," "AIA," the AIA Logo, and "AIA Contract Documents" are trademarks of The American Institute of Architects. This document was produced at 12:53:39 CT on 02/03/2025 under Order No.4104251278 which expires on 03/15/2025, is not for resale, is licensed for one-time use only, and may only be used in accordance with the AIA Contract Documents® Terms of Service. To report copyright violations, e-mail docinfo@aiacontracts.com.
User Notes: (1114134068)

Contractor shall maintain the required insurance until the expiration of the period for correction of Work as set forth in Section 12.2.2 of the General Conditions, unless a different duration is stated below:
(If the Contractor is required to maintain any of the types of insurance selected below for a duration other than the expiration of the period for correction of Work, state the duration.)

If Professional Liability Insurance is required as part of this contract or becomes required during the course of the project coverage shall be in accordance with A.3.2.8, the insurance coverage shall be maintained for one calendar year after the date of Substantial Completion

§ A.3.3.2 The Contractor shall purchase and maintain the following types and limits of insurance in accordance with Section A.3.3.1 as defined in EXH-C Owner Insurance.

(Paragraphs deleted)

§ A.3.4 Performance Bond and Payment Bond

The Contractor shall provide surety bonds, from a company or companies lawfully authorized to issue surety bonds in the jurisdiction where the Project is located, as follows:
(Specify type and penal sum of bonds.)

Type	Penal Sum ($0.00)
Payment Bond	Full contract value
Performance Bond	Full contract value

Payment and Performance Bonds shall be AIA Document A312™, Payment Bond and Performance Bond, or contain provisions identical to AIA Document A312™, current as of the date of this Agreement.

ARTICLE A.4 SPECIAL TERMS AND CONDITIONS

Special terms and conditions that modify this Insurance and Bonds Exhibit, if any, are as follows:

None

AIA Document A101 – 2017 Exhibit A. Copyright © 2017. All rights reserved. "The American Institute of Architects," "American Institute of Architects," "AIA," the AIA Logo, and "AIA Contract Documents" are trademarks of The American Institute of Architects. This document was produced at 12:53:39 CT on 02/03/2025 under Order No.4104251278 which expires on 03/15/2025, is not for resale, is licensed for one-time use only, and may only be used in accordance with the AIA Contract Documents® Terms of Service. To report copyright violations, e-mail docinfo@aiacontracts.com.
User Notes: (1114134068)

Additions and Deletions Report for

AIA® Document A101® – 2017 Exhibit A

This Additions and Deletions Report, as defined on page 1 of the associated document, reproduces below all text the author has added to the standard form AIA document in order to complete it, as well as any text the author may have added to or deleted from the original AIA text. Added text is shown underlined. Deleted text is indicated with a horizontal line through the original AIA text.

Note: This Additions and Deletions Report is provided for information purposes only and is not incorporated into or constitute any part of the associated AIA document. This Additions and Deletions Report and its associated document were generated simultaneously by AIA software at 12:53:39 CT on 02/03/2025.

PAGE 1

This Insurance and Bonds Exhibit is part of the Agreement, between the Owner and the Contractor, dated the Third day of February in the year Two Thousand Twenty-Five

...

Anthony Entrance Phase III
5757 Irving Avenue South
Minneapolis, MN 55419

...

Minneapolis Public Schools Special School District No. 1
1250 West Broadway Ave.
Minneapolis, MN 55411

...

Morcon Construction Co., Inc.
5151 Industrial Blvd.
Fridley, MN 55421

PAGE 4

§ A.3.2.2.1 Commercial General Liability insurance for the Project written on an occurrence form with policy limits ~~of not less than ($) each occurrence, ($) general aggregate, and ($) aggregate for products-completed operations hazard,~~ as defined is ECH-C Owner Insurance, providing coverage for claims including

PAGE 5

§ A.3.2.3 Automobile Liability covering vehicles owned, and non-owned vehicles used, by the Contractor, with policy limits ~~of not less than ($) per accident, for bodily injury, death of any person, and property damage arising out of the ownership, maintenance and use of those motor vehicles along with any other statutorily required automobile coverage.~~as defined in EXH-C Owner Insurance .

§ A.3.2.4 The Contractor may achieve the required limits and coverage for Commercial General Liability and Automobile Liability through a combination of primary and excess or umbrella liability insurance, provided such primary and excess or umbrella insurance policies result in the same or greater coverage as the coverages required under Section A.3.2.2 and A.3.2.3, and in no event shall any excess or umbrella liability insurance provide narrower coverage than the primary policy. The excess policy shall not require the exhaustion of the underlying limits only through the actual payment by the underlying insurers. Umbrella coverage as defined in EXH-C Owner Insurance

§ A.3.2.5 Workers' Compensation at statutory ~~limits.~~limits for Coverage A as defined in EXH-C Owner Insurance.

Additions and Deletions Report for AIA Document A101 – 2017 Exhibit A. Copyright © 2017. All rights reserved. "The American Institute of Architects," "American Institute of Architects," "AIA," the AIA Logo, and "AIA Contract Documents" are trademarks of The American Institute of Architects. This document was produced at 12:53:39 CT on 02/03/2025 under Order No.4104251278 which expires on 03/15/2025, is not for resale, is licensed for one-time use only, and may only be used in accordance with the AIA Contract Documents® Terms of Service. To report copyright violations, e-mail docinfo@aiacontracts.com.
User Notes: (1114134068)

§ A.3.2.6 Employers' Liability ~~with policy limits not less than ($) each accident, ($) each employee, and ($) policy limit.~~Coverage B as defined in EXH-C Owner Insurance .

~~**§ A.3.2.7** Jones Act, and the Longshore & Harbor Workers' Compensation Act, as required, if the Work involves hazards arising from work on or near navigable waterways, including vessels and docks~~

§ A.3.2.8 If the Contractor is required to furnish professional services as part of the Work, the Contractor shall procure Professional Liability insurance covering performance of the professional services, with policy limits ~~of not less than ($) per claim and ($) in the aggregate.~~as defined in EXH-C Owner Insurance .

.

~~**§ A.3.2.9** If the Work involves the transport, dissemination, use, or release of pollutants, the Contractor shall procure Pollution Liability insurance, with policy limits of not less than ($) per claim and ($) in the aggregate.~~

~~**§ A.3.2.10** Coverage under Sections A.3.2.8 and A.3.2.9 may be procured through a Combined Professional Liability and Pollution Liability insurance policy, with combined policy limits of not less than ($) per claim and ($) in the aggregate.~~

~~**§ A.3.2.11** Insurance for maritime liability risks associated with the operation of a vessel, if the Work requires such activities, with policy limits of not less than ($) per claim and ($) in the aggregate.~~

§ A.3.2.12 Insurance for the use or operation of manned or unmanned aircraft, if the Work requires such activities, with policy limits ~~of not less than ($) per claim and ($) in the aggregate.~~as defined in EXH-C Owner Insurance.
PAGE 6

If Professional Liability Insurance is required as part of this contract or becomes required during the course of the project coverage shall be in accordance with A.3.2.8, the insurance coverage shall be maintained for one calendar year after the date of Substantial Completion

§ A.3.3.2 The Contractor shall purchase and maintain the following types and limits of insurance in accordance with Section ~~A.3.3.1.~~
~~*(Select the types of insurance the Contractor is required to purchase and maintain by placing an X in the box(es) next to the description(s) of selected insurance. Where policy limits are provided, include the policy limit in the appropriate fill point.)*~~A.3.3.1 as defined in EXH-C Owner Insurance.

~~[ ] **§ A.3.3.2.1** Property insurance of the same type and scope satisfying the requirements identified in Section A.2.3, which, if selected in this section A.3.3.2.1, relieves the Owner of the responsibility to purchase and maintain such insurance except insurance required by Section A.2.3.1.3 and Section A.2.3.3. The Contractor shall comply with all obligations of the Owner under Section A.2.3 except to the extent provided below. The Contractor shall disclose to the Owner the amount of any deductible, and the Owner shall be responsible for losses within the deductible. Upon request, the Contractor shall provide the Owner with a copy of the property insurance policy or policies required. The Owner shall adjust and settle the loss with the insurer and be the trustee of the proceeds of the property insurance in accordance with Article 11 of the General Conditions unless otherwise set forth below:
(Where the Contractor's obligation to provide property insurance differs from the Owner's obligations as described under Section A.2.3, indicate such differences in the space below. Additionally, if a party other than the Owner will be responsible for adjusting and settling a loss with the insurer and acting as the trustee of the proceeds of property insurance in accordance with Article 11 of the General Conditions, indicate the responsible party below.)~~

~~[ ] **§ A.3.3.2.2 Railroad Protective Liability Insurance**, with policy limits of not less than ($) per claim and ($) in the aggregate, for Work within fifty (50) feet of railroad property.~~

Additions and Deletions Report for AIA Document A101 – 2017 Exhibit A. Copyright © 2017. All rights reserved. "The American Institute of Architects," "American Institute of Architects," "AIA," the AIA Logo, and "AIA Contract Documents" are trademarks of The American Institute of Architects. This document was produced at 12:53:39 CT on 02/03/2025 under Order No.4104251278 which expires on 03/15/2025, is not for resale, is licensed for one-time use only, and may only be used in accordance with the AIA Contract Documents® Terms of Service. To report copyright violations, e-mail docinfo@aiacontracts.com.
User Notes: (1114134068)

[–] **§ A.3.3.2.3 Asbestos Abatement Liability Insurance**, with policy limits of not less than ($) per claim and ($) in the aggregate, for liability arising from the encapsulation, removal, handling, storage, transportation, and disposal of asbestos-containing materials.

[–] **§ A.3.3.2.4** Insurance for physical damage to property while it is in storage and in transit to the construction site on an "all-risks" completed value form.

[–] **§ A.3.3.2.5** Property insurance on an "all-risks" completed value form, covering property owned by the Contractor and used on the Project, including scaffolding and other equipment.

[–] **§ A.3.3.2.6 Other Insurance**

(List below any other insurance coverage to be provided by the Contractor and any applicable limits.)

Coverage	**Limits**

§ A.3.4 Performance Bond and Payment Bond

...

Payment Bond	Full contract value
Performance Bond	Full contract value

...

None

Additions and Deletions Report for AIA Document A101 – 2017 Exhibit A. Copyright © 2017. All rights reserved. "The American Institute of Architects," "American Institute of Architects," "AIA," the AIA Logo, and "AIA Contract Documents" are trademarks of The American Institute of Architects. This document was produced at 12:53:39 CT on 02/03/2025 under Order No.4104251278 which expires on 03/15/2025, is not for resale, is licensed for one-time use only, and may only be used in accordance with the AIA Contract Documents® Terms of Service. To report copyright violations, e-mail docinfo@aiacontracts.com.
User Notes: (1114134068)

AIA® Document A201® – 2017

General Conditions of the Contract for Construction

for the following PROJECT:
(Name and location or address)

Anthony Entrance Phase III Project
Anthony Middle School
5757 Irving Ave. S.
Minneapolis, MN 55419

THE OWNER:
(Name, legal status and address)

Minneapolis Public Schools Special School District 1
1250 West Broadway Avenue
Minneapolis, MN 55411

THE ARCHITECT:
(Name, legal status and address)

TKDA
444 Cedar Street
Saint Paul, MN 55101

TABLE OF ARTICLES

1 GENERAL PROVISIONS

2 OWNER

3 CONTRACTOR

4 ARCHITECT

5 SUBCONTRACTORS

6 CONSTRUCTION BY OWNER OR BY SEPARATE CONTRACTORS

7 CHANGES IN THE WORK

8 TIME

9 PAYMENTS AND COMPLETION

10 PROTECTION OF PERSONS AND PROPERTY

11 INSURANCE AND BONDS

12 UNCOVERING AND CORRECTION OF WORK

13 MISCELLANEOUS PROVISIONS

ADDITIONS AND DELETIONS:
The author of this document has added information needed for its completion. The author may also have revised the text of the original AIA standard form. An *Additions and Deletions Report* that notes added information as well as revisions to the standard form text is available from the author and should be reviewed. A vertical line in the left margin of this document indicates where the author has added necessary information and where the author has added to or deleted from the original AIA text.

This document has important legal consequences. Consultation with an attorney is encouraged with respect to its completion or modification.

For guidance in modifying this document to include supplementary conditions, see AIA Document A503™, Guide for Supplementary Conditions.

AIA Document A201 – 2017. Copyright © 1911, 1915, 1918, 1925, 1937, 1951, 1958, 1961, 1963, 1966, 1970, 1976, 1987, 1997, 2007 and 2017. All rights reserved. "The American Institute of Architects," "American Institute of Architects," "AIA," the AIA Logo, and "AIA Contract Documents" are trademarks of The American Institute of Architects. This document was produced at 12:54:42 CT on 02/03/2025 under Order No.4104251278 which expires on 03/15/2025, is not for resale, is licensed for one-time use only, and may only be used in accordance with the AIA Contract Documents® Terms of Service. To report copyright violations, e-mail docinfo@aiacontracts.com.
User Notes: (1448753492)

14 TERMINATION OR SUSPENSION OF THE CONTRACT

15 CLAIMS AND DISPUTES

AIA Document A201 – 2017. Copyright © 1911, 1915, 1918, 1925, 1937, 1951, 1958, 1961, 1963, 1966, 1970, 1976, 1987, 1997, 2007 and 2017. All rights reserved. “The American Institute of Architects,” “American Institute of Architects,” “AIA,” the AIA Logo, and “AIA Contract Documents” are trademarks of The American Institute of Architects. This document was produced at 12:54:42 CT on 02/03/2025 under Order No.4104251278 which expires on 03/15/2025, is not for resale, is licensed for one-time use only, and may only be used in accordance with the AIA Contract Documents® Terms of Service. To report copyright violations, e-mail docinfo@aiacontracts.com.
User Notes: (1448753492)

INDEX
(Topics and numbers in bold are Section headings.)

Acceptance of Nonconforming Work
9.6.6, 9.9.3, **12.3**
Acceptance of Work
9.6.6, 9.8.2, 9.9.3, 9.10.1, 9.10.3, 12.3
Access to Work
3.16, 6.2.1, 12.1
Accident Prevention
10
Acts and Omissions
3.2, 3.3.2, 3.12.8, 3.18, 4.2.3, 8.3.1, 9.5.1, 10.2.5, 10.2.8, 13.3.2, 14.1, 15.1.2, 15.2
Addenda
1.1.1
Additional Costs, Claims for
3.7.4, 3.7.5, 10.3.2, 15.1.5
Additional Inspections and Testing
9.4.2, 9.8.3, 12.2.1, **13.4**
Additional Time, Claims for
3.2.4, 3.7.4, 3.7.5, 3.10.2, 8.3.2, **15.1.6**
Administration of the Contract
3.1.3, **4.2**, 9.4, 9.5
Advertisement or Invitation to Bid
1.1.1
Aesthetic Effect
4.2.13
Allowances
3.8
Applications for Payment
4.2.5, 7.3.9, 9.2, **9.3**, 9.4, 9.5.1, 9.5.4, 9.6.3, 9.7, 9.10
Approvals
2.1.1, 2.3.1, 2.5, 3.1.3, 3.10.2, 3.12.8, 3.12.9, 3.12.10.1, 4.2.7, 9.3.2, 13.4.1
Arbitration
8.3.1, 15.3.2, **15.4**
ARCHITECT
4
Architect, Definition of
4.1.1
Architect, Extent of Authority
2.5, 3.12.7, 4.1.2, 4.2, 5.2, 6.3, 7.1.2, 7.3.4, 7.4, 9.2, 9.3.1, 9.4, 9.5, 9.6.3, 9.8, 9.10.1, 9.10.3, 12.1, 12.2.1, 13.4.1, 13.4.2, 14.2.2, 14.2.4, 15.1.4, 15.2.1
Architect, Limitations of Authority and Responsibility
2.1.1, 3.12.4, 3.12.8, 3.12.10, 4.1.2, 4.2.1, 4.2.2, 4.2.3, 4.2.6, 4.2.7, 4.2.10, 4.2.12, 4.2.13, 5.2.1, 7.4, 9.4.2, 9.5.4, 9.6.4, 15.1.4, 15.2
Architect's Additional Services and Expenses
2.5, 12.2.1, 13.4.2, 13.4.3, 14.2.4
Architect's Administration of the Contract
3.1.3, 3.7.4, 15.2, 9.4.1, 9.5
Architect's Approvals
2.5, 3.1.3, 3.5, 3.10.2, 4.2.7
Architect's Authority to Reject Work
3.5, 4.2.6, 12.1.2, 12.2.1
Architect's Copyright
1.1.7, 1.5
Architect's Decisions
3.7.4, 4.2.6, 4.2.7, 4.2.11, 4.2.12, 4.2.13, 4.2.14, 6.3, 7.3.4, 7.3.9, 8.1.3, 8.3.1, 9.2, 9.4.1, 9.5, 9.8.4, 9.9.1, 13.4.2, 15.2
Architect's Inspections
3.7.4, 4.2.2, 4.2.9, 9.4.2, 9.8.3, 9.9.2, 9.10.1, 13.4
Architect's Instructions
3.2.4, 3.3.1, 4.2.6, 4.2.7, 13.4.2
Architect's Interpretations
4.2.11, 4.2.12
Architect's Project Representative
4.2.10
Architect's Relationship with Contractor
1.1.2, 1.5, 2.3.3, 3.1.3, 3.2.2, 3.2.3, 3.2.4, 3.3.1, 3.4.2, 3.5, 3.7.4, 3.7.5, 3.9.2, 3.9.3, 3.10, 3.11, 3.12, 3.16, 3.18, 4.1.2, 4.2, 5.2, 6.2.2, 7, 8.3.1, 9.2, 9.3, 9.4, 9.5, 9.7, 9.8, 9.9, 10.2.6, 10.3, 11.3, 12, 13.3.2, 13.4, 15.2
Architect's Relationship with Subcontractors
1.1.2, 4.2.3, 4.2.4, 4.2.6, 9.6.3, 9.6.4, 11.3
Architect's Representations
9.4.2, 9.5.1, 9.10.1
Architect's Site Visits
3.7.4, 4.2.2, 4.2.9, 9.4.2, 9.5.1, 9.9.2, 9.10.1, 13.4
Asbestos
10.3.1
Attorneys' Fees
3.18.1, 9.6.8, 9.10.2, 10.3.3
Award of Separate Contracts
6.1.1, 6.1.2
Award of Subcontracts and Other Contracts for Portions of the Work
5.2
Basic Definitions
1.1
Bidding Requirements
1.1.1
Binding Dispute Resolution
8.3.1, 9.7, 11.5, 13.1, 15.1.2, 15.1.3, 15.2.1, 15.2.5, 15.2.6.1, 15.3.1, 15.3.2, 15.3.3, 15.4.1
Bonds, Lien
7.3.4.4, 9.6.8, 9.10.2, 9.10.3
Bonds, Performance, and Payment
7.3.4.4, 9.6.7, 9.10.3, **11.1.2**, 11.1.3, **11.5**
Building Information Models Use and Reliance
1.8
Building Permit
3.7.1
Capitalization
1.3
Certificate of Substantial Completion
9.8.3, 9.8.4, 9.8.5

AIA Document A201 – 2017. Copyright © 1911, 1915, 1918, 1925, 1937, 1951, 1958, 1961, 1963, 1966, 1970, 1976, 1987, 1997, 2007 and 2017. All rights reserved. "The American Institute of Architects," "American Institute of Architects," "AIA," the AIA Logo, and "AIA Contract Documents" are trademarks of The American Institute of Architects. This document was produced at 12:54:42 CT on 02/03/2025 under Order No.4104251278 which expires on 03/15/2025, is not for resale, is licensed for one-time use only, and may only be used in accordance with the AIA Contract Documents® Terms of Service. To report copyright violations, e-mail docinfo@aiacontracts.com.
User Notes: (1448753492)

Certificates for Payment
4.2.1, 4.2.5, 4.2.9, 9.3.3, **9.4**, 9.5, 9.6.1, 9.6.6, 9.7, 9.10.1, 9.10.3, 14.1.1.3, 14.2.4, 15.1.4
Certificates of Inspection, Testing or Approval
13.4.4
Certificates of Insurance
9.10.2
Change Orders
1.1.1, 3.4.2, 3.7.4, 3.8.2.3, 3.11, 3.12.8, 4.2.8, 5.2.3, 7.1.2, 7.1.3, **7.2**, 7.3.2, 7.3.7, 7.3.9, 7.3.10, 8.3.1, 9.3.1.1, 9.10.3, 10.3.2, 11.2, 11.5, 12.1.2
Change Orders, Definition of
7.2.1
CHANGES IN THE WORK
2.2.2, 3.11, 4.2.8, **7**, 7.2.1, 7.3.1, 7.4, 8.3.1, 9.3.1.1, 11.5
Claims, Definition of
15.1.1
Claims, Notice of
1.6.2, 15.1.3
CLAIMS AND DISPUTES
3.2.4, 6.1.1, 6.3, 7.3.9, 9.3.3, 9.10.4, 10.3.3, **15**, 15.4
Claims and Timely Assertion of Claims
15.4.1
Claims for Additional Cost
3.2.4, 3.3.1, 3.7.4, 7.3.9, 9.5.2, 10.2.5, 10.3.2, **15.1.5**
Claims for Additional Time
3.2.4, 3.3.1, 3.7.4, 6.1.1, 8.3.2, 9.5.2, 10.3.2, **15.1.6**
Concealed or Unknown Conditions, Claims for
3.7.4
Claims for Damages
3.2.4, 3.18, 8.3.3, 9.5.1, 9.6.7, 10.2.5, 10.3.3, 11.3, 11.3.2, 14.2.4, 15.1.7
Claims Subject to Arbitration
15.4.1
Cleaning Up
3.15, 6.3
Commencement of the Work, Conditions Relating to
2.2.1, 3.2.2, 3.4.1, 3.7.1, 3.10.1, 3.12.6, 5.2.1, 5.2.3, 6.2.2, 8.1.2, 8.2.2, 8.3.1, 11.1, 11.2, **15.1.5**
Commencement of the Work, Definition of
8.1.2
Communications
3.9.1, **4.2.4**
Completion, Conditions Relating to
3.4.1, 3.11, 3.15, 4.2.2, 4.2.9, 8.2, 9.4.2, 9.8, 9.9.1, 9.10, 12.2, 14.1.2, 15.1.2
COMPLETION, PAYMENTS AND
9
Completion, Substantial
3.10.1, 4.2.9, 8.1.1, 8.1.3, 8.2.3, 9.4.2, 9.8, 9.9.1, 9.10.3, 12.2, 15.1.2
Compliance with Laws
2.3.2, 3.2.3, 3.6, 3.7, 3.12.10, 3.13, 9.6.4, 10.2.2, 13.1, 13.3, 13.4.1, 13.4.2, 13.5, 14.1.1, 14.2.1.3, 15.2.8, 15.4.2, 15.4.3
Concealed or Unknown Conditions
3.7.4, 4.2.8, 8.3.1, 10.3
Conditions of the Contract
1.1.1, 6.1.1, 6.1.4
Consent, Written
3.4.2, 3.14.2, 4.1.2, 9.8.5, 9.9.1, 9.10.2, 9.10.3, 13.2, 15.4.4.2
Consolidation or Joinder
15.4.4
CONSTRUCTION BY OWNER OR BY
SEPARATE CONTRACTORS
1.1.4, **6**
Construction Change Directive, Definition of
7.3.1
Construction Change Directives
1.1.1, 3.4.2, 3.11, 3.12.8, 4.2.8, 7.1.1, 7.1.2, 7.1.3, **7.3**, 9.3.1.1
Construction Schedules, Contractor's
3.10, 3.11, 3.12.1, 3.12.2, 6.1.3, 15.1.6.2
Contingent Assignment of Subcontracts
5.4, 14.2.2.2
Continuing Contract Performance
15.1.4
Contract, Definition of
1.1.2
CONTRACT, TERMINATION OR
SUSPENSION OF THE
5.4.1.1, 5.4.2, 11.5, **14**
Contract Administration
3.1.3, 4, 9.4, 9.5
Contract Award and Execution, Conditions Relating to
3.7.1, 3.10, 5.2, 6.1
Contract Documents, Copies Furnished and Use of
1.5.2, 2.3.6, 5.3
Contract Documents, Definition of
1.1.1
Contract Sum
2.2.2, 2.2.4, 3.7.4, 3.7.5, 3.8, 3.10.2, 5.2.3, 7.3, 7.4, **9.1**, 9.2, 9.4.2, 9.5.1.4, 9.6.7, 9.7, 10.3.2, 11.5, 12.1.2, 12.3, 14.2.4, 14.3.2, 15.1.4.2, **15.1.5, 15.2.5**
Contract Sum, Definition of
9.1
Contract Time
1.1.4, 2.2.1, 2.2.2, 3.7.4, 3.7.5, 3.10.2, 5.2.3, 6.1.5, 7.2.1.3, 7.3.1, 7.3.5, 7.3.6, 7, 7, 7.3.10, 7.4, 8.1.1, 8.2.1, 8.2.3, 8.3.1, 9.5.1, 9.7, 10.3.2, 12.1.1, 12.1.2, 14.3.2, 15.1.4.2, 15.1.6.1, 15.2.5
Contract Time, Definition of
8.1.1
CONTRACTOR
3
Contractor, Definition of
3.1, 6.1.2
Contractor's Construction and Submittal
Schedules
3.10, 3.12.1, 3.12.2, 4.2.3, 6.1.3, 15.1.6.2

AIA Document A201 – 2017. Copyright © 1911, 1915, 1918, 1925, 1937, 1951, 1958, 1961, 1963, 1966, 1970, 1976, 1987, 1997, 2007 and 2017. All rights reserved. "The American Institute of Architects," "American Institute of Architects," "AIA," the AIA Logo, and "AIA Contract Documents" are trademarks of The American Institute of Architects. This document was produced at 12:54:42 CT on 02/03/2025 under Order No.4104251278 which expires on 03/15/2025, is not for resale, is licensed for one-time use only, and may only be used in accordance with the AIA Contract Documents® Terms of Service. To report copyright violations, e-mail docinfo@aiacontracts.com.
User Notes: (1448753492)

Contractor's Employees
2.2.4, 3.3.2, 3.4.3, 3.8.1, 3.9, 3.18.2, 4.2.3, 4.2.6, 10.2, 10.3, 11.3, 14.1, 14.2.1.1
Contractor's Liability Insurance
11.1
Contractor's Relationship with Separate Contractors and Owner's Forces
3.12.5, 3.14.2, 4.2.4, 6, 11.3, 12.2.4
Contractor's Relationship with Subcontractors
1.2.2, 2.2.4, 3.3.2, 3.18.1, 3.18.2, 4.2.4, 5, 9.6.2, 9.6.7, 9.10.2, 11.2, 11.3, 11.4
Contractor's Relationship with the Architect
1.1.2, 1.5, 2.3.3, 3.1.3, 3.2.2, 3.2.3, 3.2.4, 3.3.1, 3.4.2, 3.5.1, 3.7.4, 3.10, 3.11, 3.12, 3.16, 3.18, 4.2, 5.2, 6.2.2, 7, 8.3.1, 9.2, 9.3, 9.4, 9.5, 9.7, 9.8, 9.9, 10.2.6, 10.3, 11.3, 12, 13.4, 15.1.3, 15.2.1
Contractor's Representations
3.2.1, 3.2.2, 3.5, 3.12.6, 6.2.2, 8.2.1, 9.3.3, 9.8.2
Contractor's Responsibility for Those Performing the Work
3.3.2, 3.18, 5.3, 6.1.3, 6.2, 9.5.1, 10.2.8
Contractor's Review of Contract Documents
3.2
Contractor's Right to Stop the Work
2.2.2, 9.7
Contractor's Right to Terminate the Contract
14.1
Contractor's Submittals
3.10, 3.11, 3.12, 4.2.7, 5.2.1, 5.2.3, 9.2, 9.3, 9.8.2, 9.8.3, 9.9.1, 9.10.2, 9.10.3
Contractor's Superintendent
3.9, 10.2.6
Contractor's Supervision and Construction Procedures
1.2.2, 3.3, 3.4, 3.12.10, 4.2.2, 4.2.7, 6.1.3, 6.2.4, 7.1.3, 7.3.4, 7.3.6, 8.2, 10, 12, 14, 15.1.4
Coordination and Correlation
1.2, 3.2.1, 3.3.1, 3.10, 3.12.6, 6.1.3, 6.2.1
Copies Furnished of Drawings and Specifications
1.5, 2.3.6, 3.11
Copyrights
1.5, **3.17**
Correction of Work
2.5, 3.7.3, 9.4.2, 9.8.2, 9.8.3, 9.9.1, 12.1.2, **12.2**, 12.3, 15.1.3.1, 15.1.3.2, 15.2.1
Correlation and Intent of the Contract Documents
1.2
Cost, Definition of
7.3.4
Costs
2.5, 3.2.4, 3.7.3, 3.8.2, 3.15.2, 5.4.2, 6.1.1, 6.2.3, 7.3.3.3, 7.3.4, 7.3.8, 7.3.9, 9.10.2, 10.3.2, 10.3.6, 11.2, 12.1.2, 12.2.1, 12.2.4, 13.4, 14
Cutting and Patching
3.14, 6.2.5
Damage to Construction of Owner or Separate Contractors
3.14.2, 6.2.4, 10.2.1.2, 10.2.5, 10.4, 12.2.4
Damage to the Work
3.14.2, 9.9.1, 10.2.1.2, 10.2.5, 10.4, 12.2.4
Damages, Claims for
3.2.4, 3.18, 6.1.1, 8.3.3, 9.5.1, 9.6.7, 10.3.3, 11.3.2, 11.3, 14.2.4, 15.1.7
Damages for Delay
6.2.3, 8.3.3, 9.5.1.6, 9.7, 10.3.2, 14.3.2
Date of Commencement of the Work, Definition of
8.1.2
Date of Substantial Completion, Definition of
8.1.3
Day, Definition of
8.1.4
Decisions of the Architect
3.7.4, 4.2.6, 4.2.7, 4.2.11, 4.2.12, 4.2.13, 6.3, 7.3.4, 7.3.9, 8.1.3, 8.3.1, 9.2, 9.4, 9.5.1, 9.8.4, 9.9.1, 13.4.2, 14.2.2, 14.2.4, 15.1, 15.2
Decisions to Withhold Certification
9.4.1, **9.5**, 9.7, 14.1.1.3
Defective or Nonconforming Work, Acceptance, Rejection and Correction of
2.5, 3.5, 4.2.6, 6.2.3, 9.5.1, 9.5.3, 9.6.6, 9.8.2, 9.9.3, 9.10.4, 12.2.1
Definitions
1.1, 2.1.1, 3.1.1, 3.5, 3.12.1, 3.12.2, 3.12.3, 4.1.1, 5.1, 6.1.2, 7.2.1, 7.3.1, 8.1, 9.1, 9.8.1, 15.1.1
Delays and Extensions of Time
3.2, **3.7.4**, 5.2.3, 7.2.1, 7.3.1, **7.4**, **8.3**, 9.5.1, **9.7**, 10.3.2, **10.4**, 14.3.2, **15.1.6**, 15.2.5
Digital Data Use and Transmission
1.7
Disputes
6.3, 7.3.9, 15.1, 15.2
Documents and Samples at the Site
3.11
Drawings, Definition of
1.1.5
Drawings and Specifications, Use and Ownership of
3.11
Effective Date of Insurance
8.2.2
Emergencies
10.4, 14.1.1.2, **15.1.5**
Employees, Contractor's
3.3.2, 3.4.3, 3.8.1, 3.9, 3.18.2, 4.2.3, 4.2.6, 10.2, 10.3.3, 11.3, 14.1, 14.2.1.1
Equipment, Labor, or Materials
1.1.3, 1.1.6, 3.4, 3.5, 3.8.2, 3.8.3, 3.12, 3.13, 3.15.1, 4.2.6, 4.2.7, 5.2.1, 6.2.1, 7.3.4, 9.3.2, 9.3.3, 9.5.1.3, 9.10.2, 10.2.1, 10.2.4, 14.2.1.1, 14.2.1.2
Execution and Progress of the Work
1.1.3, 1.2.1, 1.2.2, 2.3.4, 2.3.6, 3.1, 3.3.1, 3.4.1, 3.7.1, 3.10.1, 3.12, 3.14, 4.2, 6.2.2, 7.1.3, 7.3.6, 8.2, 9.5.1, 9.9.1, 10.2, 10.3, 12.1, 12.2, 14.2, 14.3.1, 15.1.4

AIA Document A201 – 2017. Copyright © 1911, 1915, 1918, 1925, 1937, 1951, 1958, 1961, 1963, 1966, 1970, 1976, 1987, 1997, 2007 and 2017. All rights reserved. "The American Institute of Architects," "American Institute of Architects," "AIA," the AIA Logo, and "AIA Contract Documents" are trademarks of The American Institute of Architects. This document was produced at 12:54:42 CT on 02/03/2025 under Order No.4104251278 which expires on 03/15/2025, is not for resale, is licensed for one-time use only, and may only be used in accordance with the AIA Contract Documents® Terms of Service. To report copyright violations, e-mail docinfo@aiacontracts.com.
User Notes: (1448753492)

Extensions of Time
3.2.4, 3.7.4, 5.2.3, 7.2.1, 7.3, 7.4, 9.5.1, 9.7, 10.3.2, 10.4, 14.3, 15.1.6, **15.2.5**
Failure of Payment
9.5.1.3, **9.7**, 9.10.2, 13.5, 14.1.1.3, 14.2.1.2
Faulty Work
(See Defective or Nonconforming Work)
Final Completion and Final Payment
4.2.1, 4.2.9, 9.8.2, **9.10**, 12.3, 14.2.4, 14.4.3
Financial Arrangements, Owner's
2.2.1, 13.2.2, 14.1.1.4
GENERAL PROVISIONS
1
Governing Law
13.1
Guarantees (See Warranty)
Hazardous Materials and Substances
10.2.4, **10.3**
Identification of Subcontractors and Suppliers
5.2.1
Indemnification
3.17, **3.18**, 9.6.8, 9.10.2, 10.3.3, 11.3
Information and Services Required of the Owner
2.1.2, **2.2**, 2.3, 3.2.2, 3.12.10.1, 6.1.3, 6.1.4, 6.2.5, 9.6.1, 9.9.2, 9.10.3, 10.3.3, 11.2, 13.4.1, 13.4.2, 14.1.1.4, 14.1.4, 15.1.4
Initial Decision
15.2
Initial Decision Maker, Definition of
1.1.8
Initial Decision Maker, Decisions
14.2.4, 15.1.4.2, 15.2.1, 15.2.2, 15.2.3, 15.2.4, 15.2.5
Initial Decision Maker, Extent of Authority
14.2.4, 15.1.4.2, 15.2.1, 15.2.2, 15.2.3, 15.2.4, 15.2.5
Injury or Damage to Person or Property
10.2.8, 10.4
Inspections
3.1.3, 3.3.3, 3.7.1, 4.2.2, 4.2.6, 4.2.9, 9.4.2, 9.8.3, 9.9.2, 9.10.1, 12.2.1, 13.4
Instructions to Bidders
1.1.1
Instructions to the Contractor
3.2.4, 3.3.1, 3.8.1, 5.2.1, 7, 8.2.2, 12, 13.4.2
Instruments of Service, Definition of
1.1.7
Insurance
6.1.1, 7.3.4, 8.2.2, 9.3.2, 9.8.4, 9.9.1, 9.10.2, 10.2.5, **11**
Insurance, Notice of Cancellation or Expiration
11.1.4, 11.2.3
Insurance, Contractor's Liability
11.1
Insurance, Effective Date of
8.2.2, 14.4.2
Insurance, Owner's Liability
11.2
Insurance, Property
10.2.5, 11.2, 11.4, 11.5
Insurance, Stored Materials
9.3.2
INSURANCE AND BONDS
11
Insurance Companies, Consent to Partial Occupancy
9.9.1
Insured loss, Adjustment and Settlement of
11.5
Intent of the Contract Documents
1.2.1, 4.2.7, 4.2.12, 4.2.13
Interest
13.5
Interpretation
1.1.8, 1.2.3, **1.4**, 4.1.1, 5.1, 6.1.2, 15.1.1
Interpretations, Written
4.2.11, 4.2.12
Judgment on Final Award
15.4.2
Labor and Materials, Equipment
1.1.3, 1.1.6, **3.4**, 3.5, 3.8.2, 3.8.3, 3.12, 3.13, 3.15.1, 5.2.1, 6.2.1, 7.3.4, 9.3.2, 9.3.3, 9.5.1.3, 9.10.2, 10.2.1, 10.2.4, 14.2.1.1, 14.2.1.2
Labor Disputes
8.3.1
Laws and Regulations
1.5, 2.3.2, 3.2.3, 3.2.4, 3.6, 3.7, 3.12.10, 3.13, 9.6.4, 9.9.1, 10.2.2, 13.1, 13.3.1, 13.4.2, 13.5, 14, 15.2.8, 15.4
Liens
2.1.2, 9.3.1, 9.3.3, 9.6.8, 9.10.2, 9.10.4, 15.2.8
Limitations, Statutes of
12.2.5, 15.1.2, 15.4.1.1
Limitations of Liability
3.2.2, 3.5, 3.12.10, 3.12.10.1, 3.17, 3.18.1, 4.2.6, 4.2.7, 6.2.2, 9.4.2, 9.6.4, 9.6.7, 9.6.8, 10.2.5, 10.3.3, 11.3, 12.2.5, 13.3.1
Limitations of Time
2.1.2, 2.2, 2.5, 3.2.2, 3.10, 3.11, 3.12.5, 3.15.1, 4.2.7, 5.2, 5.3, 5.4.1, 6.2.4, 7.3, 7.4, 8.2, 9.2, 9.3.1, 9.3.3, 9.4.1, 9.5, 9.6, 9.7, 9.8, 9.9, 9.10, 12.2, 13.4, 14, 15, 15.1.2, 15.1.3, 15.1.5
Materials, Hazardous
10.2.4, **10.3**
Materials, Labor, Equipment and
1.1.3, 1.1.6, 3.4.1, 3.5, 3.8.2, 3.8.3, 3.12, 3.13, 3.15.1, 5.2.1, 6.2.1, 7.3.4, 9.3.2, 9.3.3, 9.5.1.3, 9.10.2, 10.2.1.2, 10.2.4, 14.2.1.1, 14.2.1.2
Means, Methods, Techniques, Sequences and Procedures of Construction
3.3.1, 3.12.10, 4.2.2, 4.2.7, 9.4.2
Mechanic's Lien
2.1.2, 9.3.1, 9.3.3, 9.6.8, 9.10.2, 9.10.4, 15.2.8
Mediation
8.3.1, 15.1.3.2, 15.2.1, 15.2.5, 15.2.6, **15.3**, 15.4.1, 15.4.1.1
Minor Changes in the Work
1.1.1, 3.4.2, 3.12.8, 4.2.8, 7.1, **7.4**

AIA Document A201 – 2017. Copyright © 1911, 1915, 1918, 1925, 1937, 1951, 1958, 1961, 1963, 1966, 1970, 1976, 1987, 1997, 2007 and 2017. All rights reserved. "The American Institute of Architects," "American Institute of Architects," "AIA," the AIA Logo, and "AIA Contract Documents" are trademarks of The American Institute of Architects. This document was produced at 12:54:42 CT on 02/03/2025 under Order No.4104251278 which expires on 03/15/2025, is not for resale, is licensed for one-time use only, and may only be used in accordance with the AIA Contract Documents® Terms of Service. To report copyright violations, e-mail docinfo@aiacontracts.com.
User Notes: (1448753492)

MISCELLANEOUS PROVISIONS
13
Modifications, Definition of
1.1.1
Modifications to the Contract
1.1.1, 1.1.2, 2.5, 3.11, 4.1.2, 4.2.1, 5.2.3, 7, 8.3.1, 9.7, 10.3.2
Mutual Responsibility
6.2
Nonconforming Work, Acceptance of
9.6.6, 9.9.3, **12.3**
Nonconforming Work, Rejection and Correction of
2.4, 2.5, 3.5, 4.2.6, 6.2.4, 9.5.1, 9.8.2, 9.9.3, 9.10.4, 12.2
Notice
1.6, 1.6.1, 1.6.2, 2.1.2, 2.2.2., 2.2.3, 2.2.4, 2.5, 3.2.4, 3.3.1, 3.7.4, 3.7.5, 3.9.2, 3.12.9, 3.12.10, 5.2.1, 7.4, 8.2.2 9.6.8, 9.7, 9.10.1, 10.2.8, 10.3.2, 11.5, 12.2.2.1, 13.4.1, 13.4.2, 14.1, 14.2.2, 14.4.2, 15.1.3, 15.1.5, 15.1.6, 15.4.1
Notice of Cancellation or Expiration of Insurance
11.1.4, 11.2.3
Notice of Claims
1.6.2, 2.1.2, 3.7.4, 9.6.8, 10.2.8, **15.1.3**, 15.1.5, 15.1.6, 15.2.8, 15.3.2, 15.4.1
Notice of Testing and Inspections
13.4.1, 13.4.2
Observations, Contractor's
3.2, 3.7.4
Occupancy
2.3.1, 9.6.6, 9.8
Orders, Written
1.1.1, 2.4, 3.9.2, 7, 8.2.2, 11.5, 12.1, 12.2.2.1, 13.4.2, 14.3.1
OWNER
2
Owner, Definition of
2.1.1
Owner, Evidence of Financial Arrangements
2.2, 13.2.2, 14.1.1.4
Owner, Information and Services Required of the
2.1.2, **2.2**, 2.3, 3.2.2, 3.12.10, 6.1.3, 6.1.4, 6.2.5, 9.3.2, 9.6.1, 9.6.4, 9.9.2, 9.10.3, 10.3.3, 11.2, 13.4.1, 13.4.2, 14.1.1.4, 14.1.4, 15.1.4
Owner's Authority
1.5, 2.1.1, 2.3.32.4, 2.5, 3.4.2, 3.8.1, 3.12.10, 3.14.2, 4.1.2, 4.2.4, 4.2.9, 5.2.1, 5.2.4, 5.4.1, 6.1, 6.3, 7.2.1, 7.3.1, 8.2.2, 8.3.1, 9.3.2, 9.5.1, 9.6.4, 9.9.1, 9.10.2, 10.3.2, 11.4, 11.5, 12.2.2, 12.3, 13.2.2, 14.3, 14.4, 15.2.7
Owner's Insurance
11.2
Owner's Relationship with Subcontractors
1.1.2, 5.2, 5.3, 5.4, 9.6.4, 9.10.2, 14.2.2
Owner's Right to Carry Out the Work
2.5, 14.2.2
Owner's Right to Clean Up
6.3
Owner's Right to Perform Construction and to Award Separate Contracts
6.1
Owner's Right to Stop the Work
2.4
Owner's Right to Suspend the Work
14.3
Owner's Right to Terminate the Contract
14.2, 14.4
Ownership and Use of Drawings, Specifications and Other Instruments of Service
1.1.1, 1.1.6, 1.1.7, **1.5**, 2.3.6, 3.2.2, 3.11, 3.17, 4.2.12, 5.3
Partial Occupancy or Use
9.6.6, **9.9**
Patching, Cutting and
3.14, 6.2.5
Patents
3.17
Payment, Applications for
4.2.5, 7.3.9, 9.2, **9.3**, 9.4, 9.5, 9.6.3, 9.7, 9.8.5, 9.10.1, 14.2.3, 14.2.4, 14.4.3
Payment, Certificates for
4.2.5, 4.2.9, 9.3.3, **9.4**, 9.5, 9.6.1, 9.6.6, 9.7, 9.10.1, 9.10.3, 14.1.1.3, 14.2.4
Payment, Failure of
9.5.1.3, **9.7**, 9.10.2, 13.5, 14.1.1.3, 14.2.1.2
Payment, Final
4.2.1, 4.2.9, **9.10**, 12.3, 14.2.4, 14.4.3
Payment Bond, Performance Bond and
7.3.4.4, 9.6.7, 9.10.3, **11.1.2**
Payments, Progress
9.3, **9.6**, 9.8.5, 9.10.3, 14.2.3, 15.1.4
PAYMENTS AND COMPLETION
9
Payments to Subcontractors
5.4.2, 9.5.1.3, 9.6.2, 9.6.3, 9.6.4, 9.6.7, 14.2.1.2
PCB
10.3.1
Performance Bond and Payment Bond
7.3.4.4, 9.6.7, 9.10.3, **11.1.2**
Permits, Fees, Notices and Compliance with Laws
2.3.1, **3.7**, 3.13, 7.3.4.4, 10.2.2
PERSONS AND PROPERTY, PROTECTION OF
10
Polychlorinated Biphenyl
10.3.1
Product Data, Definition of
3.12.2
Product Data and Samples, Shop Drawings
3.11, **3.12**, 4.2.7
Progress and Completion
4.2.2, **8.2**, 9.8, 9.9.1, 14.1.4, 15.1.4
Progress Payments
9.3, **9.6**, 9.8.5, 9.10.3, 14.2.3, 15.1.4

AIA Document A201 – 2017. Copyright © 1911, 1915, 1918, 1925, 1937, 1951, 1958, 1961, 1963, 1966, 1970, 1976, 1987, 1997, 2007 and 2017. All rights reserved. "The American Institute of Architects," "American Institute of Architects," "AIA," the AIA Logo, and "AIA Contract Documents" are trademarks of The American Institute of Architects. This document was produced at 12:54:42 CT on 02/03/2025 under Order No.4104251278 which expires on 03/15/2025, is not for resale, is licensed for one-time use only, and may only be used in accordance with the AIA Contract Documents® Terms of Service. To report copyright violations, e-mail docinfo@aiacontracts.com.
User Notes: (1448753492)

Project, Definition of
1.1.4
Project Representatives
4.2.10
Property Insurance
10.2.5, **11.2**
Proposal Requirements
1.1.1
PROTECTION OF PERSONS AND PROPERTY
10
Regulations and Laws
1.5, 2.3.2, 3.2.3, 3.6, 3.7, 3.12.10, 3.13, 9.6.4, 9.9.1, 10.2.2, 13.1, 13.3, 13.4.1, 13.4.2, 13.5, 14, 15.2.8, 15.4
Rejection of Work
4.2.6, 12.2.1
Releases and Waivers of Liens
9.3.1, 9.10.2
Representations
3.2.1, 3.5, 3.12.6, 8.2.1, 9.3.3, 9.4.2, 9.5.1, 9.10.1
Representatives
2.1.1, 3.1.1, 3.9, 4.1.1, 4.2.10, 13.2.1
Responsibility for Those Performing the Work
3.3.2, 3.18, 4.2.2, 4.2.3, 5.3, 6.1.3, 6.2, 6.3, 9.5.1, 10
Retainage
9.3.1, 9.6.2, 9.8.5, 9.9.1, 9.10.2, 9.10.3
Review of Contract Documents and Field Conditions by Contractor
3.2, 3.12.7, 6.1.3
Review of Contractor's Submittals by Owner and Architect
3.10.1, 3.10.2, 3.11, 3.12, 4.2, 5.2, 6.1.3, 9.2, 9.8.2
Review of Shop Drawings, Product Data and Samples by Contractor
3.12
Rights and Remedies
1.1.2, 2.4, 2.5, 3.5, 3.7.4, 3.15.2, 4.2.6, 5.3, 5.4, 6.1, 6.3, 7.3.1, 8.3, 9.5.1, 9.7, 10.2.5, 10.3, 12.2.1, 12.2.2, 12.2.4, **13.3**, 14, 15.4
Royalties, Patents and Copyrights
3.17
Rules and Notices for Arbitration
15.4.1
Safety of Persons and Property
10.2, 10.4
Safety Precautions and Programs
3.3.1, 4.2.2, 4.2.7, 5.3, **10.1**, 10.2, 10.4
Samples, Definition of
3.12.3
Samples, Shop Drawings, Product Data and
3.11, **3.12**, 4.2.7
Samples at the Site, Documents and
3.11
Schedule of Values
9.2, 9.3.1
Schedules, Construction
3.10, 3.12.1, 3.12.2, 6.1.3, 15.1.6.2
Separate Contracts and Contractors
1.1.4, 3.12.5, 3.14.2, 4.2.4, 4.2.7, 6, 8.3.1, 12.1.2
Separate Contractors, Definition of
6.1.1
Shop Drawings, Definition of
3.12.1
Shop Drawings, Product Data and Samples
3.11, **3.12**, 4.2.7
Site, Use of
3.13, 6.1.1, 6.2.1
Site Inspections
3.2.2, 3.3.3, 3.7.1, 3.7.4, 4.2, 9.9.2, 9.4.2, 9.10.1, 13.4
Site Visits, Architect's
3.7.4, 4.2.2, 4.2.9, 9.4.2, 9.5.1, 9.9.2, 9.10.1, 13.4
Special Inspections and Testing
4.2.6, 12.2.1, 13.4
Specifications, Definition of
1.1.6
Specifications
1.1.1, **1.1.6**, 1.2.2, 1.5, 3.12.10, 3.17, 4.2.14
Statute of Limitations
15.1.2, 15.4.1.1
Stopping the Work
2.2.2, 2.4, 9.7, 10.3, 14.1
Stored Materials
6.2.1, 9.3.2, 10.2.1.2, 10.2.4
Subcontractor, Definition of
5.1.1
SUBCONTRACTORS
5
Subcontractors, Work by
1.2.2, 3.3.2, 3.12.1, 3.18, 4.2.3, 5.2.3, 5.3, 5.4, 9.3.1.2, 9.6.7
Subcontractual Relations
5.3, 5.4, 9.3.1.2, 9.6, 9.10, 10.2.1, 14.1, 14.2.1
Submittals
3.10, 3.11, 3.12, 4.2.7, 5.2.1, 5.2.3, 7.3.4, 9.2, 9.3, 9.8, 9.9.1, 9.10.2, 9.10.3
Submittal Schedule
3.10.2, 3.12.5, 4.2.7
Subrogation, Waivers of
6.1.1, **11.3**
Substances, Hazardous
10.3
Substantial Completion
4.2.9, 8.1.1, 8.1.3, 8.2.3, 9.4.2, **9.8**, 9.9.1, 9.10.3, 12.2, 15.1.2
Substantial Completion, Definition of
9.8.1
Substitution of Subcontractors
5.2.3, 5.2.4
Substitution of Architect
2.3.3
Substitutions of Materials
3.4.2, 3.5, 7.3.8
Sub-subcontractor, Definition of
5.1.2

AIA Document A201 – 2017. Copyright © 1911, 1915, 1918, 1925, 1937, 1951, 1958, 1961, 1963, 1966, 1970, 1976, 1987, 1997, 2007 and 2017. All rights reserved. "The American Institute of Architects," "American Institute of Architects," "AIA," the AIA Logo, and "AIA Contract Documents" are trademarks of The American Institute of Architects. This document was produced at 12:54:42 CT on 02/03/2025 under Order No.4104251278 which expires on 03/15/2025, is not for resale, is licensed for one-time use only, and may only be used in accordance with the AIA Contract Documents® Terms of Service. To report copyright violations, e-mail docinfo@aiacontracts.com.
User Notes: (1448753492)

Subsurface Conditions
3.7.4
Successors and Assigns
13.2
Superintendent
3.9, 10.2.6
Supervision and Construction Procedures
1.2.2, **3.3**, 3.4, 3.12.10, 4.2.2, 4.2.7, 6.1.3, 6.2.4, 7.1.3, 7.3.4, 8.2, 8.3.1, 9.4.2, 10, 12, 14, 15.1.4
Suppliers
1.5, 3.12.1, 4.2.4, 4.2.6, 5.2.1, 9.3, 9.4.2, 9.5.4, 9.6, 9.10.5, 14.2.1
Surety
5.4.1.2, 9.6.8, 9.8.5, 9.10.2, 9.10.3, 11.1.2, 14.2.2, 15.2.7
Surety, Consent of
9.8.5, 9.10.2, 9.10.3
Surveys
1.1.7, 2.3.4
Suspension by the Owner for Convenience
14.3
Suspension of the Work
3.7.5, 5.4.2, 14.3
Suspension or Termination of the Contract
5.4.1.1, 14
Taxes
3.6, 3.8.2.1, 7.3.4.4
Termination by the Contractor
14.1, 15.1.7
Termination by the Owner for Cause
5.4.1.1, **14.2,** 15.1.7
Termination by the Owner for Convenience
14.4
Termination of the Architect
2.3.3
Termination of the Contractor Employment
14.2.2

TERMINATION OR SUSPENSION OF THE CONTRACT
14
Tests and Inspections
3.1.3, 3.3.3, 3.7.1, 4.2.2, 4.2.6, 4.2.9, 9.4.2, 9.8.3, 9.9.2, 9.10.1, 10.3.2, 12.2.1, **13.4**
TIME
8
Time, Delays and Extensions of
3.2.4, 3.7.4, 5.2.3, 7.2.1, 7.3.1, 7.4, **8.3**, 9.5.1, 9.7, 10.3.2, 10.4, 14.3.2, 15.1.6, 15.2.5
Time Limits
2.1.2, 2.2, 2.5, 3.2.2, 3.10, 3.11, 3.12.5, 3.15.1, 4.2, 5.2, 5.3, 5.4, 6.2.4, 7.3, 7.4, 8.2, 9.2, 9.3.1, 9.3.3, 9.4.1, 9.5, 9.6, 9.7, 9.8, 9.9, 9.10, 12.2, 13.4, 14, 15.1.2, 15.1.3, 15.4
Time Limits on Claims
3.7.4, 10.2.8, 15.1.2, 15.1.3
Title to Work
9.3.2, 9.3.3
UNCOVERING AND CORRECTION OF WORK
12
Uncovering of Work
12.1
Unforeseen Conditions, Concealed or Unknown
3.7.4, 8.3.1, 10.3
Unit Prices
7.3.3.2, 9.1.2
Use of Documents
1.1.1, 1.5, 2.3.6, 3.12.6, 5.3
Use of Site
3.13, 6.1.1, 6.2.1
Values, Schedule of
9.2, 9.3.1
Waiver of Claims by the Architect
13.3.2
Waiver of Claims by the Contractor
9.10.5, 13.3.2, **15.1.7**
Waiver of Claims by the Owner
9.9.3, 9.10.3, 9.10.4, 12.2.2.1, 13.3.2, 14.2.4, **15.1.7**
Waiver of Consequential Damages
14.2.4, 15.1.7
Waiver of Liens
9.3, 9.10.2, 9.10.4
Waivers of Subrogation
6.1.1, **11.3**
Warranty
3.5, 4.2.9, 9.3.3, 9.8.4, 9.9.1, 9.10.2, 9.10.4, 12.2.2, 15.1.2
Weather Delays
8.3, 15.1.6.2
Work, Definition of
1.1.3
Written Consent
1.5.2, 3.4.2, 3.7.4, 3.12.8, 3.14.2, 4.1.2, 9.3.2, 9.10.3, 13.2, 13.3.2, 15.4.4.2
Written Interpretations
4.2.11, 4.2.12
Written Orders
1.1.1, 2.4, 3.9, 7, 8.2.2, 12.1, 12.2, 13.4.2, 14.3.1

AIA Document A201 – 2017. Copyright © 1911, 1915, 1918, 1925, 1937, 1951, 1958, 1961, 1963, 1966, 1970, 1976, 1987, 1997, 2007 and 2017. All rights reserved. "The American Institute of Architects," "American Institute of Architects," "AIA," the AIA Logo, and "AIA Contract Documents" are trademarks of The American Institute of Architects. This document was produced at 12:54:42 CT on 02/03/2025 under Order No.4104251278 which expires on 03/15/2025, is not for resale, is licensed for one-time use only, and may only be used in accordance with the AIA Contract Documents® Terms of Service. To report copyright violations, e-mail docinfo@aiacontracts.com.
User Notes: (1448753492)

ARTICLE 1 GENERAL PROVISIONS

§ 1.1 Basic Definitions

§ 1.1.1 The Contract Documents

The Contract Documents are enumerated in the Agreement between the Owner and Contractor (hereinafter the Agreement) and consist of the Agreement, Conditions of the Contract (General, Supplementary and other Conditions), Drawings, Specifications, Addenda issued prior to execution of the Contract, other documents listed in the Agreement, and Modifications issued after execution of the Contract. A Modification is (1) a written amendment to the Contract signed by both parties, (2) a Change Order, (3) a Construction Change Directive, or (4) a written order for a minor change in the Work issued by the Architect. Unless specifically enumerated in the Agreement, the Contract Documents do not include the advertisement or invitation to bid, Instructions to Bidders, sample forms, other information furnished by the Owner in anticipation of receiving bids or proposals, the Contractor's bid or proposal, or portions of Addenda relating to bidding or proposal requirements.

§ 1.1.2 The Contract

The Contract Documents form the Contract for Construction. The Contract represents the entire and integrated agreement between the parties hereto and supersedes prior negotiations, representations, or agreements, either written or oral. The Contract may be amended or modified only by a Modification. The Contract Documents shall not be construed to create a contractual relationship of any kind (1) between the Contractor and the Architect or the Architect's consultants, (2) between the Owner and a Subcontractor or a Sub-subcontractor, (3) between the Owner and the Architect or the Architect's consultants, or (4) between any persons or entities other than the Owner and the Contractor. The Architect shall, however, be entitled to performance and enforcement of obligations under the Contract intended to facilitate performance of the Architect's duties.

§ 1.1.3 The Work

The term "Work" means the construction and services required by the Contract Documents, whether completed or partially completed, and includes all other labor, materials, equipment, and services provided or to be provided by the Contractor to fulfill the Contractor's obligations. The Work may constitute the whole or a part of the Project.

§ 1.1.4 The Project

The Project is the total construction of which the Work performed under the Contract Documents may be the whole or a part and which may include construction by the Owner and by Separate Contractors.

§ 1.1.5 The Drawings

The Drawings are the graphic and pictorial portions of the Contract Documents showing the design, location and dimensions of the Work, generally including plans, elevations, sections, details, schedules, and diagrams.

§ 1.1.6 The Specifications

The Specifications are that portion of the Contract Documents consisting of the written requirements for materials, equipment, systems, standards and workmanship for the Work, and performance of related services.

§ 1.1.7 Instruments of Service

Instruments of Service are representations, in any medium of expression now known or later developed, of the tangible and intangible creative work performed by the Architect and the Architect's consultants under their respective professional services agreements. Instruments of Service may include, without limitation, studies, surveys, models, sketches, drawings, specifications, and other similar materials.

§ 1.1.8 Initial Decision Maker

The Initial Decision Maker is the person identified in the Agreement to render initial decisions on Claims in accordance with Section 15.2. The Initial Decision Maker shall not show partiality to the Owner or Contractor and shall not be liable for results of interpretations or decisions rendered in good faith.

§ 1.2 Correlation and Intent of the Contract Documents

§ 1.2.1 The intent of the Contract Documents is to include all items necessary for the proper execution and completion of the Work by the Contractor. The Contract Documents are complementary, and what is required by one shall be as binding as if required by all; performance by the Contractor shall be required only to the extent consistent with the Contract Documents and reasonably inferable from them as being necessary to produce the indicated results.

AIA Document A201 – 2017. Copyright © 1911, 1915, 1918, 1925, 1937, 1951, 1958, 1961, 1963, 1966, 1970, 1976, 1987, 1997, 2007 and 2017. All rights reserved. "The American Institute of Architects," "American Institute of Architects," "AIA," the AIA Logo, and "AIA Contract Documents" are trademarks of The American Institute of Architects. This document was produced at 12:54:42 CT on 02/03/2025 under Order No.4104251278 which expires on 03/15/2025, is not for resale, is licensed for one-time use only, and may only be used in accordance with the AIA Contract Documents® Terms of Service. To report copyright violations, e-mail docinfo@aiacontracts.com.
User Notes: (1448753492)

§ 1.2.1.1 The invalidity of any provision of the Contract Documents shall not invalidate the Contract or its remaining provisions. If it is determined that any provision of the Contract Documents violates any law, or is otherwise invalid or unenforceable, then that provision shall be revised to the extent necessary to make that provision legal and enforceable. In such case the Contract Documents shall be construed, to the fullest extent permitted by law, to give effect to the parties' intentions and purposes in executing the Contract.

§ 1.2.2 Organization of the Specifications into divisions, sections and articles, and arrangement of Drawings shall not control the Contractor in dividing the Work among Subcontractors or in establishing the extent of Work to be performed by any trade.

§ 1.2.3 Unless otherwise stated in the Contract Documents, words that have well-known technical or construction industry meanings are used in the Contract Documents in accordance with such recognized meanings.

§ 1.3 Capitalization

Terms capitalized in these General Conditions include those that are (1) specifically defined, (2) the titles of numbered articles, or (3) the titles of other documents published by the American Institute of Architects.

§ 1.4 Interpretation

In the interest of brevity the Contract Documents frequently omit modifying words such as "all" and "any" and articles such as "the" and "an," but the fact that a modifier or an article is absent from one statement and appears in another is not intended to affect the interpretation of either statement.

§ 1.5 Ownership and Use of Drawings, Specifications, and Other Instruments of Service

§ 1.5.1 The Architect and the Architect's consultants shall be deemed the authors and owners of their respective Instruments of Service, including the Drawings and Specifications, and retain all common law, statutory, and other reserved rights in their Instruments of Service, including copyrights. The Contractor, Subcontractors, Sub-subcontractors, and suppliers shall not own or claim a copyright in the Instruments of Service. Submittal or distribution to meet official regulatory requirements or for other purposes in connection with the Project is not to be construed as publication in derogation of the Architect's or Architect's consultants' reserved rights.

§ 1.5.2 The Contractor, Subcontractors, Sub-subcontractors, and suppliers are authorized to use and reproduce the Instruments of Service provided to them, subject to any protocols established pursuant to Sections 1.7 and 1.8, solely and exclusively for execution of the Work. All copies made under this authorization shall bear the copyright notice, if any, shown on the Instruments of Service. The Contractor, Subcontractors, Sub-subcontractors, and suppliers may not use the Instruments of Service on other projects or for additions to the Project outside the scope of the Work without the specific written consent of the Owner, Architect, and the Architect's consultants.

§ 1.6 Notice

§ 1.6.1 Except as otherwise provided in Section 1.6.2, where the Contract Documents require one party to notify or give notice to the other party, such notice shall be provided in writing to the designated representative of the party to whom the notice is addressed and shall be deemed to have been duly served if delivered in person, by mail, by courier, or by electronic transmission if a method for electronic transmission is set forth in the Agreement.

§ 1.6.2 Notice of Claims as provided in Section 15.1.3 shall be provided in writing and shall be deemed to have been duly served only if delivered to the designated representative of the party to whom the notice is addressed by certified or registered mail, or by courier providing proof of delivery.

§ 1.7 Digital Data Use and Transmission

The parties shall agree upon protocols governing the transmission and use of Instruments of Service or any other information or documentation in digital form. The parties will use AIA Document E203™–2013, Building Information Modeling and Digital Data Exhibit, to establish the protocols for the development, use, transmission, and exchange of digital data.

§ 1.8 Building Information Models Use and Reliance

Any use of, or reliance on, all or a portion of a building information model without agreement to protocols governing the use of, and reliance on, the information contained in the model and without having those protocols set forth in AIA Document E203™–2013, Building Information Modeling and Digital Data Exhibit, and the requisite AIA Document

AIA Document A201 – 2017. Copyright © 1911, 1915, 1918, 1925, 1937, 1951, 1958, 1961, 1963, 1966, 1970, 1976, 1987, 1997, 2007 and 2017. All rights reserved. "The American Institute of Architects," "American Institute of Architects," "AIA," the AIA Logo, and "AIA Contract Documents" are trademarks of The American Institute of Architects. This document was produced at 12:54:42 CT on 02/03/2025 under Order No.4104251278 which expires on 03/15/2025, is not for resale, is licensed for one-time use only, and may only be used in accordance with the AIA Contract Documents® Terms of Service. To report copyright violations, e-mail docinfo@aiacontracts.com.
User Notes: (1448753492)

G202™–2013, Project Building Information Modeling Protocol Form, shall be at the using or relying party's sole risk and without liability to the other party and its contractors or consultants, the authors of, or contributors to, the building information model, and each of their agents and employees.

ARTICLE 2 OWNER

§ 2.1 General

§ 2.1.1 The Owner is the person or entity identified as such in the Agreement and is referred to throughout the Contract Documents as if singular in number. The Owner shall designate in writing a representative who shall have express authority to bind the Owner with respect to all matters requiring the Owner's approval or authorization. Except as otherwise provided in Section 4.2.1, the Architect does not have such authority. The term "Owner" means the Owner or the Owner's authorized representative.

§ 2.1.2 The Owner shall furnish to the Contractor, within fifteen days after receipt of a written request, information necessary and relevant for the Contractor to evaluate, give notice of, or enforce mechanic's lien rights. Such information shall include a correct statement of the record legal title to the property on which the Project is located, usually referred to as the site, and the Owner's interest therein.

§ 2.2 Evidence of the Owner's Financial Arrangements

§ 2.2.1 Prior to commencement of the Work and upon written request by the Contractor, the Owner shall furnish to the Contractor reasonable evidence that the Owner has made financial arrangements to fulfill the Owner's obligations under the Contract. The Contractor shall have no obligation to commence the Work until the Owner provides such evidence. If commencement of the Work is delayed under this Section 2.2.1, the Contract Time shall be extended appropriately.

§ 2.2.2 Following commencement of the Work and upon written request by the Contractor, the Owner shall furnish to the Contractor reasonable evidence that the Owner has made financial arrangements to fulfill the Owner's obligations under the Contract only if (1) the Owner fails to make payments to the Contractor as the Contract Documents require; (2) the Contractor identifies in writing a reasonable concern regarding the Owner's ability to make payment when due; or (3) a change in the Work materially changes the Contract Sum. If the Owner fails to provide such evidence, as required, within fourteen days of the Contractor's request, the Contractor may immediately stop the Work and, in that event, shall notify the Owner that the Work has stopped. However, if the request is made because a change in the Work materially changes the Contract Sum under (3) above, the Contractor may immediately stop only that portion of the Work affected by the change until reasonable evidence is provided. If the Work is stopped under this Section 2.2.2, the Contract Time shall be extended appropriately and the Contract Sum shall be increased by the amount of the Contractor's reasonable costs of shutdown, delay and start-up, plus interest as provided in the Contract Documents.

§ 2.2.3 After the Owner furnishes evidence of financial arrangements under this Section 2.2, the Owner shall not materially vary such financial arrangements without prior notice to the Contractor.

§ 2.2.4 Where the Owner has designated information furnished under this Section 2.2 as "confidential," the Contractor shall keep the information confidential and shall not disclose it to any other person. However, the Contractor may disclose "confidential" information, after seven (7) days' notice to the Owner, where disclosure is required by law, including a subpoena or other form of compulsory legal process issued by a court or governmental entity, or by court or arbitrator(s) order. The Contractor may also disclose "confidential" information to its employees, consultants, sureties, Subcontractors and their employees, Sub-subcontractors, and others who need to know the content of such information solely and exclusively for the Project and who agree to maintain the confidentiality of such information.

§ 2.3 Information and Services Required of the Owner

§ 2.3.1 Except for permits and fees that are the responsibility of the Contractor under the Contract Documents, including those required under Section 3.7.1, the Owner shall secure and pay for necessary approvals, easements, assessments and charges required for construction, use or occupancy of permanent structures or for permanent changes in existing facilities.

§ 2.3.2 The Owner shall retain an architect lawfully licensed to practice architecture, or an entity lawfully practicing architecture, in the jurisdiction where the Project is located. That person or entity is identified as the Architect in the Agreement and is referred to throughout the Contract Documents as if singular in number.

AIA Document A201 – 2017. Copyright © 1911, 1915, 1918, 1925, 1937, 1951, 1958, 1961, 1963, 1966, 1970, 1976, 1987, 1997, 2007 and 2017. All rights reserved. "The American Institute of Architects," "American Institute of Architects," "AIA," the AIA Logo, and "AIA Contract Documents" are trademarks of The American Institute of Architects. This document was produced at 12:54:42 CT on 02/03/2025 under Order No.4104251278 which expires on 03/15/2025, is not for resale, is licensed for one-time use only, and may only be used in accordance with the AIA Contract Documents® Terms of Service. To report copyright violations, e-mail docinfo@aiacontracts.com.
User Notes: (1448753492)

§ 2.3.3 If the employment of the Architect terminates, the Owner shall employ a successor to whom the Contractor has no reasonable objection and whose status under the Contract Documents shall be that of the Architect.

§ 2.3.4 The Owner shall furnish surveys describing physical characteristics, legal limitations and utility locations for the site of the Project, and a legal description of the site. The Contractor shall be entitled to rely on the accuracy of information furnished by the Owner but shall exercise proper precautions relating to the safe performance of the Work.

§ 2.3.5 The Owner shall furnish information or services required of the Owner by the Contract Documents with reasonable promptness. The Owner shall also furnish any other information or services under the Owner's control and relevant to the Contractor's performance of the Work with reasonable promptness after receiving the Contractor's written request for such information or services.

§ 2.3.6 Unless otherwise provided in the Contract Documents, the Owner shall furnish to the Contractor one copy of the Contract Documents for purposes of making reproductions pursuant to Section 1.5.2.

§ 2.4 Owner's Right to Stop the Work

If the Contractor fails to correct Work that is not in accordance with the requirements of the Contract Documents as required by Section 12.2 or repeatedly fails to carry out Work in accordance with the Contract Documents, the Owner may issue a written order to the Contractor to stop the Work, or any portion thereof, until the cause for such order has been eliminated; however, the right of the Owner to stop the Work shall not give rise to a duty on the part of the Owner to exercise this right for the benefit of the Contractor or any other person or entity, except to the extent required by Section 6.1.3.

§ 2.5 Owner's Right to Carry Out the Work

If the Contractor defaults or neglects to carry out the Work in accordance with the Contract Documents and fails within a ten-day period after receipt of notice from the Owner to commence and continue correction of such default or neglect with diligence and promptness, the Owner may, without prejudice to other remedies the Owner may have, correct such default or neglect. Such action by the Owner and amounts charged to the Contractor are both subject to prior approval of the Architect and the Architect may, pursuant to Section 9.5.1, withhold or nullify a Certificate for Payment in whole or in part, to the extent reasonably necessary to reimburse the Owner for the reasonable cost of correcting such deficiencies, including Owner's expenses and compensation for the Architect's additional services made necessary by such default, neglect, or failure. If current and future payments are not sufficient to cover such amounts, the Contractor shall pay the difference to the Owner. If the Contractor disagrees with the actions of the Owner or the Architect, or the amounts claimed as costs to the Owner, the Contractor may file a Claim pursuant to Article 15.

ARTICLE 3 CONTRACTOR

§ 3.1 General

§ 3.1.1 The Contractor is the person or entity identified as such in the Agreement and is referred to throughout the Contract Documents as if singular in number. The Contractor shall be lawfully licensed, if required in the jurisdiction where the Project is located. The Contractor shall designate in writing a representative who shall have express authority to bind the Contractor with respect to all matters under this Contract. The term "Contractor" means the Contractor or the Contractor's authorized representative.

§ 3.1.2 The Contractor shall perform the Work in accordance with the Contract Documents.

§ 3.1.3 The Contractor shall not be relieved of its obligations to perform the Work in accordance with the Contract Documents either by activities or duties of the Architect in the Architect's administration of the Contract, or by tests, inspections or approvals required or performed by persons or entities other than the Contractor.

§ 3.2 Review of Contract Documents and Field Conditions by Contractor

§ 3.2.1 Execution of the Contract by the Contractor is a representation that the Contractor has visited the site, become generally familiar with local conditions under which the Work is to be performed, and correlated personal observations with requirements of the Contract Documents.

AIA Document A201 – 2017. Copyright © 1911, 1915, 1918, 1925, 1937, 1951, 1958, 1961, 1963, 1966, 1970, 1976, 1987, 1997, 2007 and 2017. All rights reserved. "The American Institute of Architects," "American Institute of Architects," "AIA," the AIA Logo, and "AIA Contract Documents" are trademarks of The American Institute of Architects. This document was produced at 12:54:42 CT on 02/03/2025 under Order No.4104251278 which expires on 03/15/2025, is not for resale, is licensed for one-time use only, and may only be used in accordance with the AIA Contract Documents® Terms of Service. To report copyright violations, e-mail docinfo@aiacontracts.com.
User Notes: (1448753492)

§ 3.2.2 Because the Contract Documents are complementary, the Contractor shall, before starting each portion of the Work, carefully study and compare the various Contract Documents relative to that portion of the Work, as well as the information furnished by the Owner pursuant to Section 2.3.4, shall take field measurements of any existing conditions related to that portion of the Work, and shall observe any conditions at the site affecting it. These obligations are for the purpose of facilitating coordination and construction by the Contractor and are not for the purpose of discovering errors, omissions, or inconsistencies in the Contract Documents; however, the Contractor shall promptly report to the Architect any errors, inconsistencies or omissions discovered by or made known to the Contractor as a request for information in such form as the Architect may require. It is recognized that the Contractor's review is made in the Contractor's capacity as a contractor and not as a licensed design professional, unless otherwise specifically provided in the Contract Documents.

§ 3.2.3 The Contractor is not required to ascertain that the Contract Documents are in accordance with applicable laws, statutes, ordinances, codes, rules and regulations, or lawful orders of public authorities, but the Contractor shall promptly report to the Architect any nonconformity discovered by or made known to the Contractor as a request for information in such form as the Architect may require.

§ 3.2.4 If the Contractor believes that additional cost or time is involved because of clarifications or instructions the Architect issues in response to the Contractor's notices or requests for information pursuant to Sections 3.2.2 or 3.2.3, the Contractor shall submit Claims as provided in Article 15. If the Contractor fails to perform the obligations of Sections 3.2.2 or 3.2.3, the Contractor shall pay such costs and damages to the Owner, subject to Section 15.1.7, as would have been avoided if the Contractor had performed such obligations. If the Contractor performs those obligations, the Contractor shall not be liable to the Owner or Architect for damages resulting from errors, inconsistencies or omissions in the Contract Documents, for differences between field measurements or conditions and the Contract Documents, or for nonconformities of the Contract Documents to applicable laws, statutes, ordinances, codes, rules and regulations, and lawful orders of public authorities.

§ 3.3 Supervision and Construction Procedures

§ 3.3.1 The Contractor shall supervise and direct the Work, using the Contractor's best skill and attention. The Contractor shall be solely responsible for, and have control over, construction means, methods, techniques, sequences, and procedures, and for coordinating all portions of the Work under the Contract. If the Contract Documents give specific instructions concerning construction means, methods, techniques, sequences, or procedures, the Contractor shall evaluate the jobsite safety thereof and shall be solely responsible for the jobsite safety of such means, methods, techniques, sequences, or procedures. If the Contractor determines that such means, methods, techniques, sequences or procedures may not be safe, the Contractor shall give timely notice to the Owner and Architect, and shall propose alternative means, methods, techniques, sequences, or procedures. The Architect shall evaluate the proposed alternative solely for conformance with the design intent for the completed construction. Unless the Architect objects to the Contractor's proposed alternative, the Contractor shall perform the Work using its alternative means, methods, techniques, sequences, or procedures.

§ 3.3.2 The Contractor shall be responsible to the Owner for acts and omissions of the Contractor's employees, Subcontractors and their agents and employees, and other persons or entities performing portions of the Work for, or on behalf of, the Contractor or any of its Subcontractors.

§ 3.3.3 The Contractor shall be responsible for inspection of portions of Work already performed to determine that such portions are in proper condition to receive subsequent Work.

§ 3.4 Labor and Materials

§ 3.4.1 Unless otherwise provided in the Contract Documents, the Contractor shall provide and pay for labor, materials, equipment, tools, construction equipment and machinery, water, heat, utilities, transportation, and other facilities and services necessary for proper execution and completion of the Work, whether temporary or permanent and whether or not incorporated or to be incorporated in the Work.

§ 3.4.2 Except in the case of minor changes in the Work approved by the Architect in accordance with Section 3.12.8 or ordered by the Architect in accordance with Section 7.4, the Contractor may make substitutions only with the consent of the Owner, after evaluation by the Architect and in accordance with a Change Order or Construction Change Directive.

AIA Document A201 – 2017. Copyright © 1911, 1915, 1918, 1925, 1937, 1951, 1958, 1961, 1963, 1966, 1970, 1976, 1987, 1997, 2007 and 2017. All rights reserved. "The American Institute of Architects," "American Institute of Architects," "AIA," the AIA Logo, and "AIA Contract Documents" are trademarks of The American Institute of Architects. This document was produced at 12:54:42 CT on 02/03/2025 under Order No.4104251278 which expires on 03/15/2025, is not for resale, is licensed for one-time use only, and may only be used in accordance with the AIA Contract Documents® Terms of Service. To report copyright violations, e-mail docinfo@aiacontracts.com.
User Notes: (1448753492)

§ 3.4.3 The Contractor shall enforce strict discipline and good order among the Contractor's employees and other persons carrying out the Work. The Contractor shall not permit employment of unfit persons or persons not properly skilled in tasks assigned to them.

§ 3.5 Warranty

§ 3.5.1 The Contractor warrants to the Owner and Architect that materials and equipment furnished under the Contract will be of good quality and new unless the Contract Documents require or permit otherwise. The Contractor further warrants that the Work will conform to the requirements of the Contract Documents and will be free from defects, except for those inherent in the quality of the Work the Contract Documents require or permit. Work, materials, or equipment not conforming to these requirements may be considered defective. The Contractor's warranty excludes remedy for damage or defect caused by abuse, alterations to the Work not executed by the Contractor, improper or insufficient maintenance, improper operation, or normal wear and tear and normal usage. If required by the Architect, the Contractor shall furnish satisfactory evidence as to the kind and quality of materials and equipment.

§ 3.5.2 All material, equipment, or other special warranties required by the Contract Documents shall be issued in the name of the Owner, or shall be transferable to the Owner, and shall commence in accordance with Section 9.8.4.

§ 3.6 Taxes

The Contractor shall pay sales, consumer, use and similar taxes for the Work provided by the Contractor that are legally enacted when bids are received or negotiations concluded, whether or not yet effective or merely scheduled to go into effect.

§ 3.7 Permits, Fees, Notices and Compliance with Laws

§ 3.7.1 Unless otherwise provided in the Contract Documents, the Contractor shall secure and pay for the building permit as well as for other permits, fees, licenses, and inspections by government agencies necessary for proper execution and completion of the Work that are customarily secured after execution of the Contract and legally required at the time bids are received or negotiations concluded.

§ 3.7.2 The Contractor shall comply with and give notices required by applicable laws, statutes, ordinances, codes, rules and regulations, and lawful orders of public authorities applicable to performance of the Work.

§ 3.7.3 If the Contractor performs Work knowing it to be contrary to applicable laws, statutes, ordinances, codes, rules and regulations, or lawful orders of public authorities, the Contractor shall assume appropriate responsibility for such Work and shall bear the costs attributable to correction.

§ 3.7.4 Concealed or Unknown Conditions

If the Contractor encounters conditions at the site that are (1) subsurface or otherwise concealed physical conditions that differ materially from those indicated in the Contract Documents or (2) unknown physical conditions of an unusual nature that differ materially from those ordinarily found to exist and generally recognized as inherent in construction activities of the character provided for in the Contract Documents, the Contractor shall promptly provide notice to the Owner and the Architect before conditions are disturbed and in no event later than 14 days after first observance of the conditions. The Architect will promptly investigate such conditions and, if the Architect determines that they differ materially and cause an increase or decrease in the Contractor's cost of, or time required for, performance of any part of the Work, will recommend that an equitable adjustment be made in the Contract Sum or Contract Time, or both. If the Architect determines that the conditions at the site are not materially different from those indicated in the Contract Documents and that no change in the terms of the Contract is justified, the Architect shall promptly notify the Owner and Contractor, stating the reasons. If either party disputes the Architect's determination or recommendation, that party may submit a Claim as provided in Article 15.

§ 3.7.5 If, in the course of the Work, the Contractor encounters human remains or recognizes the existence of burial markers, archaeological sites or wetlands not indicated in the Contract Documents, the Contractor shall immediately suspend any operations that would affect them and shall notify the Owner and Architect. Upon receipt of such notice, the Owner shall promptly take any action necessary to obtain governmental authorization required to resume the operations. The Contractor shall continue to suspend such operations until otherwise instructed by the Owner but shall continue with all other operations that do not affect those remains or features. Requests for adjustments in the Contract Sum and Contract Time arising from the existence of such remains or features may be made as provided in Article 15.

AIA Document A201 – 2017. Copyright © 1911, 1915, 1918, 1925, 1937, 1951, 1958, 1961, 1963, 1966, 1970, 1976, 1987, 1997, 2007 and 2017. All rights reserved. "The American Institute of Architects," "American Institute of Architects," "AIA," the AIA Logo, and "AIA Contract Documents" are trademarks of The American Institute of Architects. This document was produced at 12:54:42 CT on 02/03/2025 under Order No.4104251278 which expires on 03/15/2025, is not for resale, is licensed for one-time use only, and may only be used in accordance with the AIA Contract Documents® Terms of Service. To report copyright violations, e-mail docinfo@aiacontracts.com.
User Notes: (1448753492)

§ 3.8 Allowances

§ 3.8.1 The Contractor shall include in the Contract Sum all allowances stated in the Contract Documents. Items covered by allowances shall be supplied for such amounts and by such persons or entities as the Owner may direct, but the Contractor shall not be required to employ persons or entities to whom the Contractor has reasonable objection.

§ 3.8.2 Unless otherwise provided in the Contract Documents,

- **.1** allowances shall cover the cost to the Contractor of materials and equipment delivered at the site and all required taxes, less applicable trade discounts;
- **.2** Contractor's costs for unloading and handling at the site, labor, installation costs, overhead, profit, and other expenses contemplated for stated allowance amounts shall be included in the Contract Sum but not in the allowances; and
- **.3** whenever costs are more than or less than allowances, the Contract Sum shall be adjusted accordingly by Change Order. The amount of the Change Order shall reflect (1) the difference between actual costs and the allowances under Section 3.8.2.1 and (2) changes in Contractor's costs under Section 3.8.2.2.

§ 3.8.3 Materials and equipment under an allowance shall be selected by the Owner with reasonable promptness.

§ 3.9 Superintendent

§ 3.9.1 The Contractor shall employ a competent superintendent and necessary assistants who shall be in attendance at the Project site during performance of the Work. The superintendent shall represent the Contractor, and communications given to the superintendent shall be as binding as if given to the Contractor.

§ 3.9.2 The Contractor, as soon as practicable after award of the Contract, shall notify the Owner and Architect of the name and qualifications of a proposed superintendent. Within 14 days of receipt of the information, the Architect may notify the Contractor, stating whether the Owner or the Architect (1) has reasonable objection to the proposed superintendent or (2) requires additional time for review. Failure of the Architect to provide notice within the 14-day period shall constitute notice of no reasonable objection.

§ 3.9.3 The Contractor shall not employ a proposed superintendent to whom the Owner or Architect has made reasonable and timely objection. The Contractor shall not change the superintendent without the Owner's consent, which shall not unreasonably be withheld or delayed.

§ 3.10 Contractor's Construction and Submittal Schedules

§ 3.10.1 The Contractor, promptly after being awarded the Contract, shall submit for the Owner's and Architect's information a Contractor's construction schedule for the Work. The schedule shall contain detail appropriate for the Project, including (1) the date of commencement of the Work, interim schedule milestone dates, and the date of Substantial Completion; (2) an apportionment of the Work by construction activity; and (3) the time required for completion of each portion of the Work. The schedule shall provide for the orderly progression of the Work to completion and shall not exceed time limits current under the Contract Documents. The schedule shall be revised at appropriate intervals as required by the conditions of the Work and Project.

§ 3.10.2 The Contractor, promptly after being awarded the Contract and thereafter as necessary to maintain a current submittal schedule, shall submit a submittal schedule for the Architect's approval. The Architect's approval shall not be unreasonably delayed or withheld. The submittal schedule shall (1) be coordinated with the Contractor's construction schedule, and (2) allow the Architect reasonable time to review submittals. If the Contractor fails to submit a submittal schedule, or fails to provide submittals in accordance with the approved submittal schedule, the Contractor shall not be entitled to any increase in Contract Sum or extension of Contract Time based on the time required for review of submittals.

§ 3.10.3 The Contractor shall perform the Work in general accordance with the most recent schedules submitted to the Owner and Architect.

§ 3.11 Documents and Samples at the Site

The Contractor shall make available, at the Project site, the Contract Documents, including Change Orders, Construction Change Directives, and other Modifications, in good order and marked currently to indicate field changes and selections made during construction, and the approved Shop Drawings, Product Data, Samples, and similar required submittals. These shall be in electronic form or paper copy, available to the Architect and Owner, and

AIA Document A201 – 2017. Copyright © 1911, 1915, 1918, 1925, 1937, 1951, 1958, 1961, 1963, 1966, 1970, 1976, 1987, 1997, 2007 and 2017. All rights reserved. "The American Institute of Architects," "American Institute of Architects," "AIA," the AIA Logo, and "AIA Contract Documents" are trademarks of The American Institute of Architects. This document was produced at 12:54:42 CT on 02/03/2025 under Order No.4104251278 which expires on 03/15/2025, is not for resale, is licensed for one-time use only, and may only be used in accordance with the AIA Contract Documents® Terms of Service. To report copyright violations, e-mail docinfo@aiacontracts.com.
User Notes: (1448753492)

delivered to the Architect for submittal to the Owner upon completion of the Work as a record of the Work as constructed.

§ 3.12 Shop Drawings, Product Data and Samples

§ 3.12.1 Shop Drawings are drawings, diagrams, schedules, and other data specially prepared for the Work by the Contractor or a Subcontractor, Sub-subcontractor, manufacturer, supplier, or distributor to illustrate some portion of the Work.

§ 3.12.2 Product Data are illustrations, standard schedules, performance charts, instructions, brochures, diagrams, and other information furnished by the Contractor to illustrate materials or equipment for some portion of the Work.

§ 3.12.3 Samples are physical examples that illustrate materials, equipment, or workmanship, and establish standards by which the Work will be judged.

§ 3.12.4 Shop Drawings, Product Data, Samples, and similar submittals are not Contract Documents. Their purpose is to demonstrate how the Contractor proposes to conform to the information given and the design concept expressed in the Contract Documents for those portions of the Work for which the Contract Documents require submittals. Review by the Architect is subject to the limitations of Section 4.2.7. Informational submittals upon which the Architect is not expected to take responsive action may be so identified in the Contract Documents. Submittals that are not required by the Contract Documents may be returned by the Architect without action.

§ 3.12.5 The Contractor shall review for compliance with the Contract Documents, approve, and submit to the Architect, Shop Drawings, Product Data, Samples, and similar submittals required by the Contract Documents, in accordance with the submittal schedule approved by the Architect or, in the absence of an approved submittal schedule, with reasonable promptness and in such sequence as to cause no delay in the Work or in the activities of the Owner or of Separate Contractors.

§ 3.12.6 By submitting Shop Drawings, Product Data, Samples, and similar submittals, the Contractor represents to the Owner and Architect that the Contractor has (1) reviewed and approved them, (2) determined and verified materials, field measurements and field construction criteria related thereto, or will do so, and (3) checked and coordinated the information contained within such submittals with the requirements of the Work and of the Contract Documents.

§ 3.12.7 The Contractor shall perform no portion of the Work for which the Contract Documents require submittal and review of Shop Drawings, Product Data, Samples, or similar submittals, until the respective submittal has been approved by the Architect.

§ 3.12.8 The Work shall be in accordance with approved submittals except that the Contractor shall not be relieved of responsibility for deviations from the requirements of the Contract Documents by the Architect's approval of Shop Drawings, Product Data, Samples, or similar submittals, unless the Contractor has specifically notified the Architect of such deviation at the time of submittal and (1) the Architect has given written approval to the specific deviation as a minor change in the Work, or (2) a Change Order or Construction Change Directive has been issued authorizing the deviation. The Contractor shall not be relieved of responsibility for errors or omissions in Shop Drawings, Product Data, Samples, or similar submittals, by the Architect's approval thereof.

§ 3.12.9 The Contractor shall direct specific attention, in writing or on resubmitted Shop Drawings, Product Data, Samples, or similar submittals, to revisions other than those requested by the Architect on previous submittals. In the absence of such notice, the Architect's approval of a resubmission shall not apply to such revisions.

§ 3.12.10 The Contractor shall not be required to provide professional services that constitute the practice of architecture or engineering unless such services are specifically required by the Contract Documents for a portion of the Work or unless the Contractor needs to provide such services in order to carry out the Contractor's responsibilities for construction means, methods, techniques, sequences, and procedures. The Contractor shall not be required to provide professional services in violation of applicable law.

§ 3.12.10.1 If professional design services or certifications by a design professional related to systems, materials, or equipment are specifically required of the Contractor by the Contract Documents, the Owner and the Architect will

AIA Document A201 – 2017. Copyright © 1911, 1915, 1918, 1925, 1937, 1951, 1958, 1961, 1963, 1966, 1970, 1976, 1987, 1997, 2007 and 2017. All rights reserved. "The American Institute of Architects," "American Institute of Architects," "AIA," the AIA Logo, and "AIA Contract Documents" are trademarks of The American Institute of Architects. This document was produced at 12:54:42 CT on 02/03/2025 under Order No.4104251278 which expires on 03/15/2025, is not for resale, is licensed for one-time use only, and may only be used in accordance with the AIA Contract Documents® Terms of Service. To report copyright violations, e-mail docinfo@aiacontracts.com.
User Notes: (1448753492)

specify all performance and design criteria that such services must satisfy. The Contractor shall be entitled to rely upon the adequacy and accuracy of the performance and design criteria provided in the Contract Documents. The Contractor shall cause such services or certifications to be provided by an appropriately licensed design professional, whose signature and seal shall appear on all drawings, calculations, specifications, certifications, Shop Drawings, and other submittals prepared by such professional. Shop Drawings, and other submittals related to the Work, designed or certified by such professional, if prepared by others, shall bear such professional's written approval when submitted to the Architect. The Owner and the Architect shall be entitled to rely upon the adequacy and accuracy of the services, certifications, and approvals performed or provided by such design professionals, provided the Owner and Architect have specified to the Contractor the performance and design criteria that such services must satisfy. Pursuant to this Section 3.12.10, the Architect will review and approve or take other appropriate action on submittals only for the limited purpose of checking for conformance with information given and the design concept expressed in the Contract Documents.

§ 3.12.10.2 If the Contract Documents require the Contractor's design professional to certify that the Work has been performed in accordance with the design criteria, the Contractor shall furnish such certifications to the Architect at the time and in the form specified by the Architect.

§ 3.13 Use of Site

The Contractor shall confine operations at the site to areas permitted by applicable laws, statutes, ordinances, codes, rules and regulations, lawful orders of public authorities, and the Contract Documents and shall not unreasonably encumber the site with materials or equipment.

§ 3.14 Cutting and Patching

§ 3.14.1 The Contractor shall be responsible for cutting, fitting, or patching required to complete the Work or to make its parts fit together properly. All areas requiring cutting, fitting, or patching shall be restored to the condition existing prior to the cutting, fitting, or patching, unless otherwise required by the Contract Documents.

§ 3.14.2 The Contractor shall not damage or endanger a portion of the Work or fully or partially completed construction of the Owner or Separate Contractors by cutting, patching, or otherwise altering such construction, or by excavation. The Contractor shall not cut or otherwise alter construction by the Owner or a Separate Contractor except with written consent of the Owner and of the Separate Contractor. Consent shall not be unreasonably withheld. The Contractor shall not unreasonably withhold, from the Owner or a Separate Contractor, its consent to cutting or otherwise altering the Work.

§ 3.15 Cleaning Up

§ 3.15.1 The Contractor shall keep the premises and surrounding area free from accumulation of waste materials and rubbish caused by operations under the Contract. At completion of the Work, the Contractor shall remove waste materials, rubbish, the Contractor's tools, construction equipment, machinery, and surplus materials from and about the Project.

§ 3.15.2 If the Contractor fails to clean up as provided in the Contract Documents, the Owner may do so and the Owner shall be entitled to reimbursement from the Contractor.

§ 3.16 Access to Work

The Contractor shall provide the Owner and Architect with access to the Work in preparation and progress wherever located.

§ 3.17 Royalties, Patents and Copyrights

The Contractor shall pay all royalties and license fees. The Contractor shall defend suits or claims for infringement of copyrights and patent rights and shall hold the Owner and Architect harmless from loss on account thereof, but shall not be responsible for defense or loss when a particular design, process, or product of a particular manufacturer or manufacturers is required by the Contract Documents, or where the copyright violations are contained in Drawings, Specifications, or other documents prepared by the Owner or Architect. However, if an infringement of a copyright or patent is discovered by, or made known to, the Contractor, the Contractor shall be responsible for the loss unless the information is promptly furnished to the Architect.

AIA Document A201 – 2017. Copyright © 1911, 1915, 1918, 1925, 1937, 1951, 1958, 1961, 1963, 1966, 1970, 1976, 1987, 1997, 2007 and 2017. All rights reserved. "The American Institute of Architects," "American Institute of Architects," "AIA," the AIA Logo, and "AIA Contract Documents" are trademarks of The American Institute of Architects. This document was produced at 12:54:42 CT on 02/03/2025 under Order No.4104251278 which expires on 03/15/2025, is not for resale, is licensed for one-time use only, and may only be used in accordance with the AIA Contract Documents® Terms of Service. To report copyright violations, e-mail docinfo@aiacontracts.com.
User Notes: (1448753492)

§ 3.18 Indemnification

§ 3.18.1 To the fullest extent permitted by law, the Contractor shall indemnify and hold harmless the Owner, Architect, Architect's consultants, and agents and employees of any of them from and against claims, damages, losses, and expenses, including but not limited to attorneys' fees, arising out of or resulting from performance of the Work, provided that such claim, damage, loss, or expense is attributable to bodily injury, sickness, disease or death, or to injury to or destruction of tangible property (other than the Work itself), but only to the extent caused by the negligent acts or omissions of the Contractor, a Subcontractor, anyone directly or indirectly employed by them, or anyone for whose acts they may be liable, regardless of whether or not such claim, damage, loss, or expense is caused in part by a party indemnified hereunder. Such obligation shall not be construed to negate, abridge, or reduce other rights or obligations of indemnity that would otherwise exist as to a party or person described in this Section 3.18.

§ 3.18.2 In claims against any person or entity indemnified under this Section 3.18 by an employee of the Contractor, a Subcontractor, anyone directly or indirectly employed by them, or anyone for whose acts they may be liable, the indemnification obligation under Section 3.18.1 shall not be limited by a limitation on amount or type of damages, compensation, or benefits payable by or for the Contractor or a Subcontractor under workers' compensation acts, disability benefit acts, or other employee benefit acts.

ARTICLE 4 ARCHITECT

§ 4.1 General

§ 4.1.1 The Architect is the person or entity retained by the Owner pursuant to Section 2.3.2 and identified as such in the Agreement.

§ 4.1.2 Duties, responsibilities, and limitations of authority of the Architect as set forth in the Contract Documents shall not be restricted, modified, or extended without written consent of the Owner, Contractor, and Architect. Consent shall not be unreasonably withheld.

§ 4.2 Administration of the Contract

§ 4.2.1 The Architect will provide administration of the Contract as described in the Contract Documents and will be an Owner's representative during construction until the date the Architect issues the final Certificate for Payment. The Architect will have authority to act on behalf of the Owner only to the extent provided in the Contract Documents.

§ 4.2.2 The Architect will visit the site at intervals appropriate to the stage of construction, or as otherwise agreed with the Owner, to become generally familiar with the progress and quality of the portion of the Work completed, and to determine in general if the Work observed is being performed in a manner indicating that the Work, when fully completed, will be in accordance with the Contract Documents. However, the Architect will not be required to make exhaustive or continuous on-site inspections to check the quality or quantity of the Work. The Architect will not have control over, charge of, or responsibility for the construction means, methods, techniques, sequences or procedures, or for the safety precautions and programs in connection with the Work, since these are solely the Contractor's rights and responsibilities under the Contract Documents.

§ 4.2.3 On the basis of the site visits, the Architect will keep the Owner reasonably informed about the progress and quality of the portion of the Work completed, and promptly report to the Owner (1) known deviations from the Contract Documents, (2) known deviations from the most recent construction schedule submitted by the Contractor, and (3) defects and deficiencies observed in the Work. The Architect will not be responsible for the Contractor's failure to perform the Work in accordance with the requirements of the Contract Documents. The Architect will not have control over or charge of, and will not be responsible for acts or omissions of, the Contractor, Subcontractors, or their agents or employees, or any other persons or entities performing portions of the Work.

§ 4.2.4 Communications

The Owner and Contractor shall include the Architect in all communications that relate to or affect the Architect's services or professional responsibilities. The Owner shall promptly notify the Architect of the substance of any direct communications between the Owner and the Contractor otherwise relating to the Project. Communications by and with the Architect's consultants shall be through the Architect. Communications by and with Subcontractors and suppliers shall be through the Contractor. Communications by and with Separate Contractors shall be through the Owner. The Contract Documents may specify other communication protocols.

AIA Document A201 – 2017. Copyright © 1911, 1915, 1918, 1925, 1937, 1951, 1958, 1961, 1963, 1966, 1970, 1976, 1987, 1997, 2007 and 2017. All rights reserved. "The American Institute of Architects," "American Institute of Architects," "AIA," the AIA Logo, and "AIA Contract Documents" are trademarks of The American Institute of Architects. This document was produced at 12:54:42 CT on 02/03/2025 under Order No.4104251278 which expires on 03/15/2025, is not for resale, is licensed for one-time use only, and may only be used in accordance with the AIA Contract Documents® Terms of Service. To report copyright violations, e-mail docinfo@aiacontracts.com.
User Notes: (1448753492)

§ 4.2.5 Based on the Architect's evaluations of the Contractor's Applications for Payment, the Architect will review and certify the amounts due the Contractor and will issue Certificates for Payment in such amounts.

§ 4.2.6 The Architect has authority to reject Work that does not conform to the Contract Documents. Whenever the Architect considers it necessary or advisable, the Architect will have authority to require inspection or testing of the Work in accordance with Sections 13.4.2 and 13.4.3, whether or not the Work is fabricated, installed or completed. However, neither this authority of the Architect nor a decision made in good faith either to exercise or not to exercise such authority shall give rise to a duty or responsibility of the Architect to the Contractor, Subcontractors, suppliers, their agents or employees, or other persons or entities performing portions of the Work.

§ 4.2.7 The Architect will review and approve, or take other appropriate action upon, the Contractor's submittals such as Shop Drawings, Product Data, and Samples, but only for the limited purpose of checking for conformance with information given and the design concept expressed in the Contract Documents. The Architect's action will be taken in accordance with the submittal schedule approved by the Architect or, in the absence of an approved submittal schedule, with reasonable promptness while allowing sufficient time in the Architect's professional judgment to permit adequate review. Review of such submittals is not conducted for the purpose of determining the accuracy and completeness of other details such as dimensions and quantities, or for substantiating instructions for installation or performance of equipment or systems, all of which remain the responsibility of the Contractor as required by the Contract Documents. The Architect's review of the Contractor's submittals shall not relieve the Contractor of the obligations under Sections 3.3, 3.5, and 3.12. The Architect's review shall not constitute approval of safety precautions or of any construction means, methods, techniques, sequences, or procedures. The Architect's approval of a specific item shall not indicate approval of an assembly of which the item is a component.

§ 4.2.8 The Architect will prepare Change Orders and Construction Change Directives, and may order minor changes in the Work as provided in Section 7.4. The Architect will investigate and make determinations and recommendations regarding concealed and unknown conditions as provided in Section 3.7.4.

§ 4.2.9 The Architect will conduct inspections to determine the date or dates of Substantial Completion and the date of final completion; issue Certificates of Substantial Completion pursuant to Section 9.8; receive and forward to the Owner, for the Owner's review and records, written warranties and related documents required by the Contract and assembled by the Contractor pursuant to Section 9.10; and issue a final Certificate for Payment pursuant to Section 9.10.

§ 4.2.10 If the Owner and Architect agree, the Architect will provide one or more Project representatives to assist in carrying out the Architect's responsibilities at the site. The Owner shall notify the Contractor of any change in the duties, responsibilities and limitations of authority of the Project representatives.

§ 4.2.11 The Architect will interpret and decide matters concerning performance under, and requirements of, the Contract Documents on written request of either the Owner or Contractor. The Architect's response to such requests will be made in writing within any time limits agreed upon or otherwise with reasonable promptness.

§ 4.2.12 Interpretations and decisions of the Architect will be consistent with the intent of, and reasonably inferable from, the Contract Documents and will be in writing or in the form of drawings. When making such interpretations and decisions, the Architect will endeavor to secure faithful performance by both Owner and Contractor, will not show partiality to either, and will not be liable for results of interpretations or decisions rendered in good faith.

§ 4.2.13 The Architect's decisions on matters relating to aesthetic effect will be final if consistent with the intent expressed in the Contract Documents.

§ 4.2.14 The Architect will review and respond to requests for information about the Contract Documents. The Architect's response to such requests will be made in writing within any time limits agreed upon or otherwise with reasonable promptness. If appropriate, the Architect will prepare and issue supplemental Drawings and Specifications in response to the requests for information.

AIA Document A201 – 2017. Copyright © 1911, 1915, 1918, 1925, 1937, 1951, 1958, 1961, 1963, 1966, 1970, 1976, 1987, 1997, 2007 and 2017. All rights reserved. "The American Institute of Architects," "American Institute of Architects," "AIA," the AIA Logo, and "AIA Contract Documents" are trademarks of The American Institute of Architects. This document was produced at 12:54:42 CT on 02/03/2025 under Order No.4104251278 which expires on 03/15/2025, is not for resale, is licensed for one-time use only, and may only be used in accordance with the AIA Contract Documents® Terms of Service. To report copyright violations, e-mail docinfo@aiacontracts.com.
User Notes: (1448753492)

ARTICLE 5 SUBCONTRACTORS

§ 5.1 Definitions

§ 5.1.1 A Subcontractor is a person or entity who has a direct contract with the Contractor to perform a portion of the Work at the site. The term "Subcontractor" is referred to throughout the Contract Documents as if singular in number and means a Subcontractor or an authorized representative of the Subcontractor. The term "Subcontractor" does not include a Separate Contractor or the subcontractors of a Separate Contractor.

§ 5.1.2 A Sub-subcontractor is a person or entity who has a direct or indirect contract with a Subcontractor to perform a portion of the Work at the site. The term "Sub-subcontractor" is referred to throughout the Contract Documents as if singular in number and means a Sub-subcontractor or an authorized representative of the Sub-subcontractor.

§ 5.2 Award of Subcontracts and Other Contracts for Portions of the Work

§ 5.2.1 Unless otherwise stated in the Contract Documents, the Contractor, as soon as practicable after award of the Contract, shall notify the Owner and Architect of the persons or entities proposed for each principal portion of the Work, including those who are to furnish materials or equipment fabricated to a special design. Within 14 days of receipt of the information, the Architect may notify the Contractor whether the Owner or the Architect (1) has reasonable objection to any such proposed person or entity or (2) requires additional time for review. Failure of the Architect to provide notice within the 14-day period shall constitute notice of no reasonable objection.

§ 5.2.2 The Contractor shall not contract with a proposed person or entity to whom the Owner or Architect has made reasonable and timely objection. The Contractor shall not be required to contract with anyone to whom the Contractor has made reasonable objection.

§ 5.2.3 If the Owner or Architect has reasonable objection to a person or entity proposed by the Contractor, the Contractor shall propose another to whom the Owner or Architect has no reasonable objection. If the proposed but rejected Subcontractor was reasonably capable of performing the Work, the Contract Sum and Contract Time shall be increased or decreased by the difference, if any, occasioned by such change, and an appropriate Change Order shall be issued before commencement of the substitute Subcontractor's Work. However, no increase in the Contract Sum or Contract Time shall be allowed for such change unless the Contractor has acted promptly and responsively in submitting names as required.

§ 5.2.4 The Contractor shall not substitute a Subcontractor, person, or entity for one previously selected if the Owner or Architect makes reasonable objection to such substitution.

§ 5.3 Subcontractual Relations

By appropriate written agreement, the Contractor shall require each Subcontractor, to the extent of the Work to be performed by the Subcontractor, to be bound to the Contractor by terms of the Contract Documents, and to assume toward the Contractor all the obligations and responsibilities, including the responsibility for safety of the Subcontractor's Work that the Contractor, by these Contract Documents, assumes toward the Owner and Architect. Each subcontract agreement shall preserve and protect the rights of the Owner and Architect under the Contract Documents with respect to the Work to be performed by the Subcontractor so that subcontracting thereof will not prejudice such rights, and shall allow to the Subcontractor, unless specifically provided otherwise in the subcontract agreement, the benefit of all rights, remedies, and redress against the Contractor that the Contractor, by the Contract Documents, has against the Owner. Where appropriate, the Contractor shall require each Subcontractor to enter into similar agreements with Sub-subcontractors. The Contractor shall make available to each proposed Subcontractor, prior to the execution of the subcontract agreement, copies of the Contract Documents to which the Subcontractor will be bound, and, upon written request of the Subcontractor, identify to the Subcontractor terms and conditions of the proposed subcontract agreement that may be at variance with the Contract Documents. Subcontractors will similarly make copies of applicable portions of such documents available to their respective proposed Sub-subcontractors.

§ 5.4 Contingent Assignment of Subcontracts

§ 5.4.1 Each subcontract agreement for a portion of the Work is assigned by the Contractor to the Owner, provided that

- **.1** assignment is effective only after termination of the Contract by the Owner for cause pursuant to Section 14.2 and only for those subcontract agreements that the Owner accepts by notifying the Subcontractor and Contractor; and
- **.2** assignment is subject to the prior rights of the surety, if any, obligated under bond relating to the Contract.

AIA Document A201 – 2017. Copyright © 1911, 1915, 1918, 1925, 1937, 1951, 1958, 1961, 1963, 1966, 1970, 1976, 1987, 1997, 2007 and 2017. All rights reserved. "The American Institute of Architects," "American Institute of Architects," "AIA," the AIA Logo, and "AIA Contract Documents" are trademarks of The American Institute of Architects. This document was produced at 12:54:42 CT on 02/03/2025 under Order No.4104251278 which expires on 03/15/2025, is not for resale, is licensed for one-time use only, and may only be used in accordance with the AIA Contract Documents® Terms of Service. To report copyright violations, e-mail docinfo@aiacontracts.com.
User Notes: (1448753492)

When the Owner accepts the assignment of a subcontract agreement, the Owner assumes the Contractor's rights and obligations under the subcontract.

§ 5.4.2 Upon such assignment, if the Work has been suspended for more than 30 days, the Subcontractor's compensation shall be equitably adjusted for increases in cost resulting from the suspension.

§ 5.4.3 Upon assignment to the Owner under this Section 5.4, the Owner may further assign the subcontract to a successor contractor or other entity. If the Owner assigns the subcontract to a successor contractor or other entity, the Owner shall nevertheless remain legally responsible for all of the successor contractor's obligations under the subcontract.

ARTICLE 6 CONSTRUCTION BY OWNER OR BY SEPARATE CONTRACTORS

§ 6.1 Owner's Right to Perform Construction and to Award Separate Contracts

§ 6.1.1 The term "Separate Contractor(s)" shall mean other contractors retained by the Owner under separate agreements. The Owner reserves the right to perform construction or operations related to the Project with the Owner's own forces, and with Separate Contractors retained under Conditions of the Contract substantially similar to those of this Contract, including those provisions of the Conditions of the Contract related to insurance and waiver of subrogation.

§ 6.1.2 When separate contracts are awarded for different portions of the Project or other construction or operations on the site, the term "Contractor" in the Contract Documents in each case shall mean the Contractor who executes each separate Owner-Contractor Agreement.

§ 6.1.3 The Owner shall provide for coordination of the activities of the Owner's own forces and of each Separate Contractor with the Work of the Contractor, who shall cooperate with them. The Contractor shall participate with any Separate Contractors and the Owner in reviewing their construction schedules. The Contractor shall make any revisions to its construction schedule deemed necessary after a joint review and mutual agreement. The construction schedules shall then constitute the schedules to be used by the Contractor, Separate Contractors, and the Owner until subsequently revised.

§ 6.1.4 Unless otherwise provided in the Contract Documents, when the Owner performs construction or operations related to the Project with the Owner's own forces or with Separate Contractors, the Owner or its Separate Contractors shall have the same obligations and rights that the Contractor has under the Conditions of the Contract, including, without excluding others, those stated in Article 3, this Article 6, and Articles 10, 11, and 12.

§ 6.2 Mutual Responsibility

§ 6.2.1 The Contractor shall afford the Owner and Separate Contractors reasonable opportunity for introduction and storage of their materials and equipment and performance of their activities, and shall connect and coordinate the Contractor's construction and operations with theirs as required by the Contract Documents.

§ 6.2.2 If part of the Contractor's Work depends for proper execution or results upon construction or operations by the Owner or a Separate Contractor, the Contractor shall, prior to proceeding with that portion of the Work, promptly notify the Architect of apparent discrepancies or defects in the construction or operations by the Owner or Separate Contractor that would render it unsuitable for proper execution and results of the Contractor's Work. Failure of the Contractor to notify the Architect of apparent discrepancies or defects prior to proceeding with the Work shall constitute an acknowledgment that the Owner's or Separate Contractor's completed or partially completed construction is fit and proper to receive the Contractor's Work. The Contractor shall not be responsible for discrepancies or defects in the construction or operations by the Owner or Separate Contractor that are not apparent.

§ 6.2.3 The Contractor shall reimburse the Owner for costs the Owner incurs that are payable to a Separate Contractor because of the Contractor's delays, improperly timed activities or defective construction. The Owner shall be responsible to the Contractor for costs the Contractor incurs because of a Separate Contractor's delays, improperly timed activities, damage to the Work or defective construction.

§ 6.2.4 The Contractor shall promptly remedy damage that the Contractor wrongfully causes to completed or partially completed construction or to property of the Owner or Separate Contractor as provided in Section 10.2.5.

AIA Document A201 – 2017. Copyright © 1911, 1915, 1918, 1925, 1937, 1951, 1958, 1961, 1963, 1966, 1970, 1976, 1987, 1997, 2007 and 2017. All rights reserved. "The American Institute of Architects," "American Institute of Architects," "AIA," the AIA Logo, and "AIA Contract Documents" are trademarks of The American Institute of Architects. This document was produced at 12:54:42 CT on 02/03/2025 under Order No.4104251278 which expires on 03/15/2025, is not for resale, is licensed for one-time use only, and may only be used in accordance with the AIA Contract Documents® Terms of Service. To report copyright violations, e-mail docinfo@aiacontracts.com.
User Notes: (1448753492)

§ 6.2.5 The Owner and each Separate Contractor shall have the same responsibilities for cutting and patching as are described for the Contractor in Section 3.14.

§ 6.3 Owner's Right to Clean Up

If a dispute arises among the Contractor, Separate Contractors, and the Owner as to the responsibility under their respective contracts for maintaining the premises and surrounding area free from waste materials and rubbish, the Owner may clean up and the Architect will allocate the cost among those responsible.

ARTICLE 7 CHANGES IN THE WORK

§ 7.1 General

§ 7.1.1 Changes in the Work may be accomplished after execution of the Contract, and without invalidating the Contract, by Change Order, Construction Change Directive or order for a minor change in the Work, subject to the limitations stated in this Article 7 and elsewhere in the Contract Documents.

§ 7.1.2 A Change Order shall be based upon agreement among the Owner, Contractor, and Architect. A Construction Change Directive requires agreement by the Owner and Architect and may or may not be agreed to by the Contractor. An order for a minor change in the Work may be issued by the Architect alone.

§ 7.1.3 Changes in the Work shall be performed under applicable provisions of the Contract Documents. The Contractor shall proceed promptly with changes in the Work, unless otherwise provided in the Change Order, Construction Change Directive, or order for a minor change in the Work.

§ 7.2 Change Orders

§ 7.2.1 A Change Order is a written instrument prepared by the Architect and signed by the Owner, Contractor, and Architect stating their agreement upon all of the following:

- **.1** The change in the Work;
- **.2** The amount of the adjustment, if any, in the Contract Sum; and
- **.3** The extent of the adjustment, if any, in the Contract Time.

§ 7.3 Construction Change Directives

§ 7.3.1 A Construction Change Directive is a written order prepared by the Architect and signed by the Owner and Architect, directing a change in the Work prior to agreement on adjustment, if any, in the Contract Sum or Contract Time, or both. The Owner may by Construction Change Directive, without invalidating the Contract, order changes in the Work within the general scope of the Contract consisting of additions, deletions, or other revisions, the Contract Sum and Contract Time being adjusted accordingly.

§ 7.3.2 A Construction Change Directive shall be used in the absence of total agreement on the terms of a Change Order.

§ 7.3.3 If the Construction Change Directive provides for an adjustment to the Contract Sum, the adjustment shall be based on one of the following methods:

- **.1** Mutual acceptance of a lump sum properly itemized and supported by sufficient substantiating data to permit evaluation;
- **.2** Unit prices stated in the Contract Documents or subsequently agreed upon;
- **.3** Cost to be determined in a manner agreed upon by the parties and a mutually acceptable fixed or percentage fee; or
- **.4** As provided in Section 7.3.4.

§ 7.3.4 If the Contractor does not respond promptly or disagrees with the method for adjustment in the Contract Sum, the Architect shall determine the adjustment on the basis of reasonable expenditures and savings of those performing the Work attributable to the change, including, in case of an increase in the Contract Sum, an amount for overhead and profit as set forth in the Agreement, or if no such amount is set forth in the Agreement, a reasonable amount. In such case, and also under Section 7.3.3.3, the Contractor shall keep and present, in such form as the Architect may prescribe, an itemized accounting together with appropriate supporting data. Unless otherwise provided in the Contract Documents, costs for the purposes of this Section 7.3.4 shall be limited to the following:

AIA Document A201 – 2017. Copyright © 1911, 1915, 1918, 1925, 1937, 1951, 1958, 1961, 1963, 1966, 1970, 1976, 1987, 1997, 2007 and 2017. All rights reserved. "The American Institute of Architects," "American Institute of Architects," "AIA," the AIA Logo, and "AIA Contract Documents" are trademarks of The American Institute of Architects. This document was produced at 12:54:42 CT on 02/03/2025 under Order No.4104251278 which expires on 03/15/2025, is not for resale, is licensed for one-time use only, and may only be used in accordance with the AIA Contract Documents® Terms of Service. To report copyright violations, e-mail docinfo@aiacontracts.com.
User Notes: (1448753492)

.1 Costs of labor, including applicable payroll taxes, fringe benefits required by agreement or custom, workers' compensation insurance, and other employee costs approved by the Architect;

.2 Costs of materials, supplies, and equipment, including cost of transportation, whether incorporated or consumed;

.3 Rental costs of machinery and equipment, exclusive of hand tools, whether rented from the Contractor or others;

.4 Costs of premiums for all bonds and insurance, permit fees, and sales, use, or similar taxes, directly related to the change; and

.5 Costs of supervision and field office personnel directly attributable to the change.

§ 7.3.5 If the Contractor disagrees with the adjustment in the Contract Time, the Contractor may make a Claim in accordance with applicable provisions of Article 15.

§ 7.3.6 Upon receipt of a Construction Change Directive, the Contractor shall promptly proceed with the change in the Work involved and advise the Architect of the Contractor's agreement or disagreement with the method, if any, provided in the Construction Change Directive for determining the proposed adjustment in the Contract Sum or Contract Time.

§ 7.3.7 A Construction Change Directive signed by the Contractor indicates the Contractor's agreement therewith, including adjustment in Contract Sum and Contract Time or the method for determining them. Such agreement shall be effective immediately and shall be recorded as a Change Order.

§ 7.3.8 The amount of credit to be allowed by the Contractor to the Owner for a deletion or change that results in a net decrease in the Contract Sum shall be actual net cost as confirmed by the Architect. When both additions and credits covering related Work or substitutions are involved in a change, the allowance for overhead and profit shall be figured on the basis of net increase, if any, with respect to that change.

§ 7.3.9 Pending final determination of the total cost of a Construction Change Directive to the Owner, the Contractor may request payment for Work completed under the Construction Change Directive in Applications for Payment. The Architect will make an interim determination for purposes of monthly certification for payment for those costs and certify for payment the amount that the Architect determines, in the Architect's professional judgment, to be reasonably justified. The Architect's interim determination of cost shall adjust the Contract Sum on the same basis as a Change Order, subject to the right of either party to disagree and assert a Claim in accordance with Article 15.

§ 7.3.10 When the Owner and Contractor agree with a determination made by the Architect concerning the adjustments in the Contract Sum and Contract Time, or otherwise reach agreement upon the adjustments, such agreement shall be effective immediately and the Architect will prepare a Change Order. Change Orders may be issued for all or any part of a Construction Change Directive.

§ 7.4 Minor Changes in the Work

The Architect may order minor changes in the Work that are consistent with the intent of the Contract Documents and do not involve an adjustment in the Contract Sum or an extension of the Contract Time. The Architect's order for minor changes shall be in writing. If the Contractor believes that the proposed minor change in the Work will affect the Contract Sum or Contract Time, the Contractor shall notify the Architect and shall not proceed to implement the change in the Work. If the Contractor performs the Work set forth in the Architect's order for a minor change without prior notice to the Architect that such change will affect the Contract Sum or Contract Time, the Contractor waives any adjustment to the Contract Sum or extension of the Contract Time.

ARTICLE 8 TIME

§ 8.1 Definitions

§ 8.1.1 Unless otherwise provided, Contract Time is the period of time, including authorized adjustments, allotted in the Contract Documents for Substantial Completion of the Work.

§ 8.1.2 The date of commencement of the Work is the date established in the Agreement.

§ 8.1.3 The date of Substantial Completion is the date certified by the Architect in accordance with Section 9.8.

AIA Document A201 – 2017. Copyright © 1911, 1915, 1918, 1925, 1937, 1951, 1958, 1961, 1963, 1966, 1970, 1976, 1987, 1997, 2007 and 2017. All rights reserved. "The American Institute of Architects," "American Institute of Architects," "AIA," the AIA Logo, and "AIA Contract Documents" are trademarks of The American Institute of Architects. This document was produced at 12:54:42 CT on 02/03/2025 under Order No.4104251278 which expires on 03/15/2025, is not for resale, is licensed for one-time use only, and may only be used in accordance with the AIA Contract Documents® Terms of Service. To report copyright violations, e-mail docinfo@aiacontracts.com.
User Notes: (1448753492)

§ 8.1.4 The term "day" as used in the Contract Documents shall mean calendar day unless otherwise specifically defined.

§ 8.2 Progress and Completion

§ 8.2.1 Time limits stated in the Contract Documents are of the essence of the Contract. By executing the Agreement, the Contractor confirms that the Contract Time is a reasonable period for performing the Work.

§ 8.2.2 The Contractor shall not knowingly, except by agreement or instruction of the Owner in writing, commence the Work prior to the effective date of insurance required to be furnished by the Contractor and Owner.

§ 8.2.3 The Contractor shall proceed expeditiously with adequate forces and shall achieve Substantial Completion within the Contract Time.

§ 8.3 Delays and Extensions of Time

§ 8.3.1 If the Contractor is delayed at any time in the commencement or progress of the Work by (1) an act or neglect of the Owner or Architect, of an employee of either, or of a Separate Contractor; (2) by changes ordered in the Work; (3) by labor disputes, fire, unusual delay in deliveries, unavoidable casualties, adverse weather conditions documented in accordance with Section 15.1.6.2, or other causes beyond the Contractor's control; (4) by delay authorized by the Owner pending mediation and binding dispute resolution; or (5) by other causes that the Contractor asserts, and the Architect determines, justify delay, then the Contract Time shall be extended for such reasonable time as the Architect may determine.

§ 8.3.2 Claims relating to time shall be made in accordance with applicable provisions of Article 15.

§ 8.3.3 This Section 8.3 does not preclude recovery of damages for delay by either party under other provisions of the Contract Documents.

ARTICLE 9 PAYMENTS AND COMPLETION

§ 9.1 Contract Sum

§ 9.1.1 The Contract Sum is stated in the Agreement and, including authorized adjustments, is the total amount payable by the Owner to the Contractor for performance of the Work under the Contract Documents.

§ 9.1.2 If unit prices are stated in the Contract Documents or subsequently agreed upon, and if quantities originally contemplated are materially changed so that application of such unit prices to the actual quantities causes substantial inequity to the Owner or Contractor, the applicable unit prices shall be equitably adjusted.

§ 9.2 Schedule of Values

Where the Contract is based on a stipulated sum or Guaranteed Maximum Price, the Contractor shall submit a schedule of values to the Architect before the first Application for Payment, allocating the entire Contract Sum to the various portions of the Work. The schedule of values shall be prepared in the form, and supported by the data to substantiate its accuracy, required by the Architect. This schedule, unless objected to by the Architect, shall be used as a basis for reviewing the Contractor's Applications for Payment. Any changes to the schedule of values shall be submitted to the Architect and supported by such data to substantiate its accuracy as the Architect may require, and unless objected to by the Architect, shall be used as a basis for reviewing the Contractor's subsequent Applications for Payment.

§ 9.3 Applications for Payment

§ 9.3.1 At least ten days before the date established for each progress payment, the Contractor shall submit to the Architect an itemized Application for Payment prepared in accordance with the schedule of values, if required under Section 9.2, for completed portions of the Work. The application shall be notarized, if required, and supported by all data substantiating the Contractor's right to payment that the Owner or Architect require, such as copies of requisitions, and releases and waivers of liens from Subcontractors and suppliers, and shall reflect retainage if provided for in the Contract Documents.

§ 9.3.1.1 As provided in Section 7.3.9, such applications may include requests for payment on account of changes in the Work that have been properly authorized by Construction Change Directives, or by interim determinations of the Architect, but not yet included in Change Orders.

AIA Document A201 – 2017. Copyright © 1911, 1915, 1918, 1925, 1937, 1951, 1958, 1961, 1963, 1966, 1970, 1976, 1987, 1997, 2007 and 2017. All rights reserved. "The American Institute of Architects," "American Institute of Architects," "AIA," the AIA Logo, and "AIA Contract Documents" are trademarks of The American Institute of Architects. This document was produced at 12:54:42 CT on 02/03/2025 under Order No.4104251278 which expires on 03/15/2025, is not for resale, is licensed for one-time use only, and may only be used in accordance with the AIA Contract Documents® Terms of Service. To report copyright violations, e-mail docinfo@aiacontracts.com.
User Notes: (1448753492)

§ 9.3.1.2 Applications for Payment shall not include requests for payment for portions of the Work for which the Contractor does not intend to pay a Subcontractor or supplier, unless such Work has been performed by others whom the Contractor intends to pay.

§ 9.3.2 Unless otherwise provided in the Contract Documents, payments shall be made on account of materials and equipment delivered and suitably stored at the site for subsequent incorporation in the Work. If approved in advance by the Owner, payment may similarly be made for materials and equipment suitably stored off the site at a location agreed upon in writing. Payment for materials and equipment stored on or off the site shall be conditioned upon compliance by the Contractor with procedures satisfactory to the Owner to establish the Owner's title to such materials and equipment or otherwise protect the Owner's interest, and shall include the costs of applicable insurance, storage, and transportation to the site, for such materials and equipment stored off the site.

§ 9.3.3 The Contractor warrants that title to all Work covered by an Application for Payment will pass to the Owner no later than the time of payment. The Contractor further warrants that upon submittal of an Application for Payment all Work for which Certificates for Payment have been previously issued and payments received from the Owner shall, to the best of the Contractor's knowledge, information, and belief, be free and clear of liens, claims, security interests, or encumbrances, in favor of the Contractor, Subcontractors, suppliers, or other persons or entities that provided labor, materials, and equipment relating to the Work.

§ 9.4 Certificates for Payment

§ 9.4.1 The Architect will, within seven days after receipt of the Contractor's Application for Payment, either (1) issue to the Owner a Certificate for Payment in the full amount of the Application for Payment, with a copy to the Contractor; or (2) issue to the Owner a Certificate for Payment for such amount as the Architect determines is properly due, and notify the Contractor and Owner of the Architect's reasons for withholding certification in part as provided in Section 9.5.1; or (3) withhold certification of the entire Application for Payment, and notify the Contractor and Owner of the Architect's reason for withholding certification in whole as provided in Section 9.5.1.

§ 9.4.2 The issuance of a Certificate for Payment will constitute a representation by the Architect to the Owner, based on the Architect's evaluation of the Work and the data in the Application for Payment, that, to the best of the Architect's knowledge, information, and belief, the Work has progressed to the point indicated, the quality of the Work is in accordance with the Contract Documents, and that the Contractor is entitled to payment in the amount certified. The foregoing representations are subject to an evaluation of the Work for conformance with the Contract Documents upon Substantial Completion, to results of subsequent tests and inspections, to correction of minor deviations from the Contract Documents prior to completion, and to specific qualifications expressed by the Architect. However, the issuance of a Certificate for Payment will not be a representation that the Architect has (1) made exhaustive or continuous on-site inspections to check the quality or quantity of the Work; (2) reviewed construction means, methods, techniques, sequences, or procedures; (3) reviewed copies of requisitions received from Subcontractors and suppliers and other data requested by the Owner to substantiate the Contractor's right to payment; or (4) made examination to ascertain how or for what purpose the Contractor has used money previously paid on account of the Contract Sum.

§ 9.5 Decisions to Withhold Certification

§ 9.5.1 The Architect may withhold a Certificate for Payment in whole or in part, to the extent reasonably necessary to protect the Owner, if in the Architect's opinion the representations to the Owner required by Section 9.4.2 cannot be made. If the Architect is unable to certify payment in the amount of the Application, the Architect will notify the Contractor and Owner as provided in Section 9.4.1. If the Contractor and Architect cannot agree on a revised amount, the Architect will promptly issue a Certificate for Payment for the amount for which the Architect is able to make such representations to the Owner. The Architect may also withhold a Certificate for Payment or, because of subsequently discovered evidence, may nullify the whole or a part of a Certificate for Payment previously issued, to such extent as may be necessary in the Architect's opinion to protect the Owner from loss for which the Contractor is responsible, including loss resulting from acts and omissions described in Section 3.3.2, because of

- **.1** defective Work not remedied;
- **.2** third party claims filed or reasonable evidence indicating probable filing of such claims, unless security acceptable to the Owner is provided by the Contractor;
- **.3** failure of the Contractor to make payments properly to Subcontractors or suppliers for labor, materials or equipment;

AIA Document A201 – 2017. Copyright © 1911, 1915, 1918, 1925, 1937, 1951, 1958, 1961, 1963, 1966, 1970, 1976, 1987, 1997, 2007 and 2017. All rights reserved. "The American Institute of Architects," "American Institute of Architects," "AIA," the AIA Logo, and "AIA Contract Documents" are trademarks of The American Institute of Architects. This document was produced at 12:54:42 CT on 02/03/2025 under Order No.4104251278 which expires on 03/15/2025, is not for resale, is licensed for one-time use only, and may only be used in accordance with the AIA Contract Documents® Terms of Service. To report copyright violations, e-mail docinfo@aiacontracts.com.
User Notes: (1448753492)

.4 reasonable evidence that the Work cannot be completed for the unpaid balance of the Contract Sum;
.5 damage to the Owner or a Separate Contractor;
.6 reasonable evidence that the Work will not be completed within the Contract Time, and that the unpaid balance would not be adequate to cover actual or liquidated damages for the anticipated delay; or
.7 repeated failure to carry out the Work in accordance with the Contract Documents.

§ 9.5.2 When either party disputes the Architect's decision regarding a Certificate for Payment under Section 9.5.1, in whole or in part, that party may submit a Claim in accordance with Article 15.

§ 9.5.3 When the reasons for withholding certification are removed, certification will be made for amounts previously withheld.

§ 9.5.4 If the Architect withholds certification for payment under Section 9.5.1.3, the Owner may, at its sole option, issue joint checks to the Contractor and to any Subcontractor or supplier to whom the Contractor failed to make payment for Work properly performed or material or equipment suitably delivered. If the Owner makes payments by joint check, the Owner shall notify the Architect and the Contractor shall reflect such payment on its next Application for Payment.

§ 9.6 Progress Payments

§ 9.6.1 After the Architect has issued a Certificate for Payment, the Owner shall make payment in the manner and within the time provided in the Contract Documents, and shall so notify the Architect.

§ 9.6.2 The Contractor shall pay each Subcontractor, no later than seven days after receipt of payment from the Owner, the amount to which the Subcontractor is entitled, reflecting percentages actually retained from payments to the Contractor on account of the Subcontractor's portion of the Work. The Contractor shall, by appropriate agreement with each Subcontractor, require each Subcontractor to make payments to Sub-subcontractors in a similar manner.

§ 9.6.3 The Architect will, on request, furnish to a Subcontractor, if practicable, information regarding percentages of completion or amounts applied for by the Contractor and action taken thereon by the Architect and Owner on account of portions of the Work done by such Subcontractor.

§ 9.6.4 The Owner has the right to request written evidence from the Contractor that the Contractor has properly paid Subcontractors and suppliers amounts paid by the Owner to the Contractor for subcontracted Work. If the Contractor fails to furnish such evidence within seven days, the Owner shall have the right to contact Subcontractors and suppliers to ascertain whether they have been properly paid. Neither the Owner nor Architect shall have an obligation to pay, or to see to the payment of money to, a Subcontractor or supplier, except as may otherwise be required by law.

§ 9.6.5 The Contractor's payments to suppliers shall be treated in a manner similar to that provided in Sections 9.6.2, 9.6.3 and 9.6.4.

§ 9.6.6 A Certificate for Payment, a progress payment, or partial or entire use or occupancy of the Project by the Owner shall not constitute acceptance of Work not in accordance with the Contract Documents.

§ 9.6.7 Unless the Contractor provides the Owner with a payment bond in the full penal sum of the Contract Sum, payments received by the Contractor for Work properly performed by Subcontractors or provided by suppliers shall be held by the Contractor for those Subcontractors or suppliers who performed Work or furnished materials, or both, under contract with the Contractor for which payment was made by the Owner. Nothing contained herein shall require money to be placed in a separate account and not commingled with money of the Contractor, create any fiduciary liability or tort liability on the part of the Contractor for breach of trust, or entitle any person or entity to an award of punitive damages against the Contractor for breach of the requirements of this provision.

§ 9.6.8 Provided the Owner has fulfilled its payment obligations under the Contract Documents, the Contractor shall defend and indemnify the Owner from all loss, liability, damage or expense, including reasonable attorney's fees and litigation expenses, arising out of any lien claim or other claim for payment by any Subcontractor or supplier of any tier. Upon receipt of notice of a lien claim or other claim for payment, the Owner shall notify the Contractor. If approved by the applicable court, when required, the Contractor may substitute a surety bond for the property against which the lien or other claim for payment has been asserted.

AIA Document A201 – 2017. Copyright © 1911, 1915, 1918, 1925, 1937, 1951, 1958, 1961, 1963, 1966, 1970, 1976, 1987, 1997, 2007 and 2017. All rights reserved. "The American Institute of Architects," "American Institute of Architects," "AIA," the AIA Logo, and "AIA Contract Documents" are trademarks of The American Institute of Architects. This document was produced at 12:54:42 CT on 02/03/2025 under Order No.4104251278 which expires on 03/15/2025, is not for resale, is licensed for one-time use only, and may only be used in accordance with the AIA Contract Documents® Terms of Service. To report copyright violations, e-mail docinfo@aiacontracts.com.
User Notes: (1448753492)

§ 9.7 Failure of Payment

If the Architect does not issue a Certificate for Payment, through no fault of the Contractor, within seven days after receipt of the Contractor's Application for Payment, or if the Owner does not pay the Contractor within seven days after the date established in the Contract Documents, the amount certified by the Architect or awarded by binding dispute resolution, then the Contractor may, upon seven additional days' notice to the Owner and Architect, stop the Work until payment of the amount owing has been received. The Contract Time shall be extended appropriately and the Contract Sum shall be increased by the amount of the Contractor's reasonable costs of shutdown, delay and start-up, plus interest as provided for in the Contract Documents.

§ 9.8 Substantial Completion

§ 9.8.1 Substantial Completion is the stage in the progress of the Work when the Work or designated portion thereof is sufficiently complete in accordance with the Contract Documents so that the Owner can occupy or utilize the Work for its intended use.

§ 9.8.2 When the Contractor considers that the Work, or a portion thereof which the Owner agrees to accept separately, is substantially complete, the Contractor shall prepare and submit to the Architect a comprehensive list of items to be completed or corrected prior to final payment. Failure to include an item on such list does not alter the responsibility of the Contractor to complete all Work in accordance with the Contract Documents.

§ 9.8.3 Upon receipt of the Contractor's list, the Architect will make an inspection to determine whether the Work or designated portion thereof is substantially complete. If the Architect's inspection discloses any item, whether or not included on the Contractor's list, which is not sufficiently complete in accordance with the Contract Documents so that the Owner can occupy or utilize the Work or designated portion thereof for its intended use, the Contractor shall, before issuance of the Certificate of Substantial Completion, complete or correct such item upon notification by the Architect. In such case, the Contractor shall then submit a request for another inspection by the Architect to determine Substantial Completion.

§ 9.8.4 When the Work or designated portion thereof is substantially complete, the Architect will prepare a Certificate of Substantial Completion that shall establish the date of Substantial Completion; establish responsibilities of the Owner and Contractor for security, maintenance, heat, utilities, damage to the Work and insurance; and fix the time within which the Contractor shall finish all items on the list accompanying the Certificate. Warranties required by the Contract Documents shall commence on the date of Substantial Completion of the Work or designated portion thereof unless otherwise provided in the Certificate of Substantial Completion.

§ 9.8.5 The Certificate of Substantial Completion shall be submitted to the Owner and Contractor for their written acceptance of responsibilities assigned to them in the Certificate. Upon such acceptance, and consent of surety if any, the Owner shall make payment of retainage applying to the Work or designated portion thereof. Such payment shall be adjusted for Work that is incomplete or not in accordance with the requirements of the Contract Documents.

§ 9.9 Partial Occupancy or Use

§ 9.9.1 The Owner may occupy or use any completed or partially completed portion of the Work at any stage when such portion is designated by separate agreement with the Contractor, provided such occupancy or use is consented to by the insurer and authorized by public authorities having jurisdiction over the Project. Such partial occupancy or use may commence whether or not the portion is substantially complete, provided the Owner and Contractor have accepted in writing the responsibilities assigned to each of them for payments, retainage, if any, security, maintenance, heat, utilities, damage to the Work and insurance, and have agreed in writing concerning the period for correction of the Work and commencement of warranties required by the Contract Documents. When the Contractor considers a portion substantially complete, the Contractor shall prepare and submit a list to the Architect as provided under Section 9.8.2. Consent of the Contractor to partial occupancy or use shall not be unreasonably withheld. The stage of the progress of the Work shall be determined by written agreement between the Owner and Contractor or, if no agreement is reached, by decision of the Architect.

§ 9.9.2 Immediately prior to such partial occupancy or use, the Owner, Contractor, and Architect shall jointly inspect the area to be occupied or portion of the Work to be used in order to determine and record the condition of the Work.

AIA Document A201 – 2017. Copyright © 1911, 1915, 1918, 1925, 1937, 1951, 1958, 1961, 1963, 1966, 1970, 1976, 1987, 1997, 2007 and 2017. All rights reserved. "The American Institute of Architects," "American Institute of Architects," "AIA," the AIA Logo, and "AIA Contract Documents" are trademarks of The American Institute of Architects. This document was produced at 12:54:42 CT on 02/03/2025 under Order No.4104251278 which expires on 03/15/2025, is not for resale, is licensed for one-time use only, and may only be used in accordance with the AIA Contract Documents® Terms of Service. To report copyright violations, e-mail docinfo@aiacontracts.com.
User Notes: (1448753492)

§ 9.9.3 Unless otherwise agreed upon, partial occupancy or use of a portion or portions of the Work shall not constitute acceptance of Work not complying with the requirements of the Contract Documents.

§ 9.10 Final Completion and Final Payment

§ 9.10.1 Upon receipt of the Contractor's notice that the Work is ready for final inspection and acceptance and upon receipt of a final Application for Payment, the Architect will promptly make such inspection. When the Architect finds the Work acceptable under the Contract Documents and the Contract fully performed, the Architect will promptly issue a final Certificate for Payment stating that to the best of the Architect's knowledge, information and belief, and on the basis of the Architect's on-site visits and inspections, the Work has been completed in accordance with the Contract Documents and that the entire balance found to be due the Contractor and noted in the final Certificate is due and payable. The Architect's final Certificate for Payment will constitute a further representation that conditions listed in Section 9.10.2 as precedent to the Contractor's being entitled to final payment have been fulfilled.

§ 9.10.2 Neither final payment nor any remaining retained percentage shall become due until the Contractor submits to the Architect (1) an affidavit that payrolls, bills for materials and equipment, and other indebtedness connected with the Work for which the Owner or the Owner's property might be responsible or encumbered (less amounts withheld by Owner) have been paid or otherwise satisfied, (2) a certificate evidencing that insurance required by the Contract Documents to remain in force after final payment is currently in effect, (3) a written statement that the Contractor knows of no reason that the insurance will not be renewable to cover the period required by the Contract Documents, (4) consent of surety, if any, to final payment, (5) documentation of any special warranties, such as manufacturers' warranties or specific Subcontractor warranties, and (6) if required by the Owner, other data establishing payment or satisfaction of obligations, such as receipts and releases and waivers of liens, claims, security interests, or encumbrances arising out of the Contract, to the extent and in such form as may be designated by the Owner. If a Subcontractor refuses to furnish a release or waiver required by the Owner, the Contractor may furnish a bond satisfactory to the Owner to indemnify the Owner against such lien, claim, security interest, or encumbrance. If a lien, claim, security interest, or encumbrance remains unsatisfied after payments are made, the Contractor shall refund to the Owner all money that the Owner may be compelled to pay in discharging the lien, claim, security interest, or encumbrance, including all costs and reasonable attorneys' fees.

§ 9.10.3 If, after Substantial Completion of the Work, final completion thereof is materially delayed through no fault of the Contractor or by issuance of Change Orders affecting final completion, and the Architect so confirms, the Owner shall, upon application by the Contractor and certification by the Architect, and without terminating the Contract, make payment of the balance due for that portion of the Work fully completed, corrected, and accepted. If the remaining balance for Work not fully completed or corrected is less than retainage stipulated in the Contract Documents, and if bonds have been furnished, the written consent of the surety to payment of the balance due for that portion of the Work fully completed and accepted shall be submitted by the Contractor to the Architect prior to certification of such payment. Such payment shall be made under terms and conditions governing final payment, except that it shall not constitute a waiver of Claims.

§ 9.10.4 The making of final payment shall constitute a waiver of Claims by the Owner except those arising from

- **.1** liens, Claims, security interests, or encumbrances arising out of the Contract and unsettled;
- **.2** failure of the Work to comply with the requirements of the Contract Documents;
- **.3** terms of special warranties required by the Contract Documents; or
- **.4** audits performed by the Owner, if permitted by the Contract Documents, after final payment.

§ 9.10.5 Acceptance of final payment by the Contractor, a Subcontractor, or a supplier, shall constitute a waiver of claims by that payee except those previously made in writing and identified by that payee as unsettled at the time of final Application for Payment.

ARTICLE 10 PROTECTION OF PERSONS AND PROPERTY

§ 10.1 Safety Precautions and Programs

The Contractor shall be responsible for initiating, maintaining, and supervising all safety precautions and programs in connection with the performance of the Contract.

§ 10.2 Safety of Persons and Property

§ 10.2.1 The Contractor shall take reasonable precautions for safety of, and shall provide reasonable protection to prevent damage, injury, or loss to

AIA Document A201 – 2017. Copyright © 1911, 1915, 1918, 1925, 1937, 1951, 1958, 1961, 1963, 1966, 1970, 1976, 1987, 1997, 2007 and 2017. All rights reserved. "The American Institute of Architects," "American Institute of Architects," "AIA," the AIA Logo, and "AIA Contract Documents" are trademarks of The American Institute of Architects. This document was produced at 12:54:42 CT on 02/03/2025 under Order No.4104251278 which expires on 03/15/2025, is not for resale, is licensed for one-time use only, and may only be used in accordance with the AIA Contract Documents® Terms of Service. To report copyright violations, e-mail docinfo@aiacontracts.com.
User Notes: (1448753492)

.1 employees on the Work and other persons who may be affected thereby;

.2 the Work and materials and equipment to be incorporated therein, whether in storage on or off the site, under care, custody, or control of the Contractor, a Subcontractor, or a Sub-subcontractor; and

.3 other property at the site or adjacent thereto, such as trees, shrubs, lawns, walks, pavements, roadways, structures, and utilities not designated for removal, relocation, or replacement in the course of construction.

§ 10.2.2 The Contractor shall comply with, and give notices required by applicable laws, statutes, ordinances, codes, rules and regulations, and lawful orders of public authorities, bearing on safety of persons or property or their protection from damage, injury, or loss.

§ 10.2.3 The Contractor shall implement, erect, and maintain, as required by existing conditions and performance of the Contract, reasonable safeguards for safety and protection, including posting danger signs and other warnings against hazards; promulgating safety regulations; and notifying the owners and users of adjacent sites and utilities of the safeguards.

§ 10.2.4 When use or storage of explosives or other hazardous materials or equipment, or unusual methods are necessary for execution of the Work, the Contractor shall exercise utmost care and carry on such activities under supervision of properly qualified personnel.

§ 10.2.5 The Contractor shall promptly remedy damage and loss (other than damage or loss insured under property insurance required by the Contract Documents) to property referred to in Sections 10.2.1.2 and 10.2.1.3 caused in whole or in part by the Contractor, a Subcontractor, a Sub-subcontractor, or anyone directly or indirectly employed by any of them, or by anyone for whose acts they may be liable and for which the Contractor is responsible under Sections 10.2.1.2 and 10.2.1.3. The Contractor may make a Claim for the cost to remedy the damage or loss to the extent such damage or loss is attributable to acts or omissions of the Owner or Architect or anyone directly or indirectly employed by either of them, or by anyone for whose acts either of them may be liable, and not attributable to the fault or negligence of the Contractor. The foregoing obligations of the Contractor are in addition to the Contractor's obligations under Section 3.18.

§ 10.2.6 The Contractor shall designate a responsible member of the Contractor's organization at the site whose duty shall be the prevention of accidents. This person shall be the Contractor's superintendent unless otherwise designated by the Contractor in writing to the Owner and Architect.

§ 10.2.7 The Contractor shall not permit any part of the construction or site to be loaded so as to cause damage or create an unsafe condition.

§ 10.2.8 Injury or Damage to Person or Property

If either party suffers injury or damage to person or property because of an act or omission of the other party, or of others for whose acts such party is legally responsible, notice of the injury or damage, whether or not insured, shall be given to the other party within a reasonable time not exceeding 21 days after discovery. The notice shall provide sufficient detail to enable the other party to investigate the matter.

§ 10.3 Hazardous Materials and Substances

§ 10.3.1 The Contractor is responsible for compliance with any requirements included in the Contract Documents regarding hazardous materials or substances. If the Contractor encounters a hazardous material or substance not addressed in the Contract Documents and if reasonable precautions will be inadequate to prevent foreseeable bodily injury or death to persons resulting from a material or substance, including but not limited to asbestos or polychlorinated biphenyl (PCB), encountered on the site by the Contractor, the Contractor shall, upon recognizing the condition, immediately stop Work in the affected area and notify the Owner and Architect of the condition.

§ 10.3.2 Upon receipt of the Contractor's notice, the Owner shall obtain the services of a licensed laboratory to verify the presence or absence of the material or substance reported by the Contractor and, in the event such material or substance is found to be present, to cause it to be rendered harmless. Unless otherwise required by the Contract Documents, the Owner shall furnish in writing to the Contractor and Architect the names and qualifications of persons or entities who are to perform tests verifying the presence or absence of the material or substance or who are to perform the task of removal or safe containment of the material or substance. The Contractor and the Architect will

AIA Document A201 – 2017. Copyright © 1911, 1915, 1918, 1925, 1937, 1951, 1958, 1961, 1963, 1966, 1970, 1976, 1987, 1997, 2007 and 2017. All rights reserved. "The American Institute of Architects," "American Institute of Architects," "AIA," the AIA Logo, and "AIA Contract Documents" are trademarks of The American Institute of Architects. This document was produced at 12:54:42 CT on 02/03/2025 under Order No.4104251278 which expires on 03/15/2025, is not for resale, is licensed for one-time use only, and may only be used in accordance with the AIA Contract Documents® Terms of Service. To report copyright violations, e-mail docinfo@aiacontracts.com.
User Notes: (1448753492)

promptly reply to the Owner in writing stating whether or not either has reasonable objection to the persons or entities proposed by the Owner. If either the Contractor or Architect has an objection to a person or entity proposed by the Owner, the Owner shall propose another to whom the Contractor and the Architect have no reasonable objection. When the material or substance has been rendered harmless, Work in the affected area shall resume upon written agreement of the Owner and Contractor. By Change Order, the Contract Time shall be extended appropriately and the Contract Sum shall be increased by the amount of the Contractor's reasonable additional costs of shutdown, delay, and start-up.

§ 10.3.3 To the fullest extent permitted by law, the Owner shall indemnify and hold harmless the Contractor, Subcontractors, Architect, Architect's consultants, and agents and employees of any of them from and against claims, damages, losses, and expenses, including but not limited to attorneys' fees, arising out of or resulting from performance of the Work in the affected area if in fact the material or substance presents the risk of bodily injury or death as described in Section 10.3.1 and has not been rendered harmless, provided that such claim, damage, loss, or expense is attributable to bodily injury, sickness, disease or death, or to injury to or destruction of tangible property (other than the Work itself), except to the extent that such damage, loss, or expense is due to the fault or negligence of the party seeking indemnity.

§ 10.3.4 The Owner shall not be responsible under this Section 10.3 for hazardous materials or substances the Contractor brings to the site unless such materials or substances are required by the Contract Documents. The Owner shall be responsible for hazardous materials or substances required by the Contract Documents, except to the extent of the Contractor's fault or negligence in the use and handling of such materials or substances.

§ 10.3.5 The Contractor shall reimburse the Owner for the cost and expense the Owner incurs (1) for remediation of hazardous materials or substances the Contractor brings to the site and negligently handles, or (2) where the Contractor fails to perform its obligations under Section 10.3.1, except to the extent that the cost and expense are due to the Owner's fault or negligence.

§ 10.3.6 If, without negligence on the part of the Contractor, the Contractor is held liable by a government agency for the cost of remediation of a hazardous material or substance solely by reason of performing Work as required by the Contract Documents, the Owner shall reimburse the Contractor for all cost and expense thereby incurred.

§ 10.4 Emergencies

In an emergency affecting safety of persons or property, the Contractor shall act, at the Contractor's discretion, to prevent threatened damage, injury, or loss. Additional compensation or extension of time claimed by the Contractor on account of an emergency shall be determined as provided in Article 15 and Article 7.

ARTICLE 11 INSURANCE AND BONDS

§ 11.1 Contractor's Insurance and Bonds

§ 11.1.1 The Contractor shall purchase and maintain insurance of the types and limits of liability, containing the endorsements, and subject to the terms and conditions, as described in the Agreement or elsewhere in the Contract Documents. The Contractor shall purchase and maintain the required insurance from an insurance company or insurance companies lawfully authorized to issue insurance in the jurisdiction where the Project is located. The Owner, Architect, and Architect's consultants shall be named as additional insureds under the Contractor's commercial general liability policy or as otherwise described in the Contract Documents.

§ 11.1.2 The Contractor shall provide surety bonds of the types, for such penal sums, and subject to such terms and conditions as required by the Contract Documents. The Contractor shall purchase and maintain the required bonds from a company or companies lawfully authorized to issue surety bonds in the jurisdiction where the Project is located.

§ 11.1.3 Upon the request of any person or entity appearing to be a potential beneficiary of bonds covering payment of obligations arising under the Contract, the Contractor shall promptly furnish a copy of the bonds or shall authorize a copy to be furnished.

§ 11.1.4 Notice of Cancellation or Expiration of Contractor's Required Insurance. Within three (3) business days of the date the Contractor becomes aware of an impending or actual cancellation or expiration of any insurance required by the Contract Documents, the Contractor shall provide notice to the Owner of such impending or actual cancellation or expiration. Upon receipt of notice from the Contractor, the Owner shall, unless the lapse in coverage arises from an act

AIA Document A201 – 2017. Copyright © 1911, 1915, 1918, 1925, 1937, 1951, 1958, 1961, 1963, 1966, 1970, 1976, 1987, 1997, 2007 and 2017. All rights reserved. "The American Institute of Architects," "American Institute of Architects," "AIA," the AIA Logo, and "AIA Contract Documents" are trademarks of The American Institute of Architects. This document was produced at 12:54:42 CT on 02/03/2025 under Order No.4104251278 which expires on 03/15/2025, is not for resale, is licensed for one-time use only, and may only be used in accordance with the AIA Contract Documents® Terms of Service. To report copyright violations, e-mail docinfo@aiacontracts.com.
User Notes: (1448753492)

or omission of the Owner, have the right to stop the Work until the lapse in coverage has been cured by the procurement of replacement coverage by the Contractor. The furnishing of notice by the Contractor shall not relieve the Contractor of any contractual obligation to provide any required coverage.

§ 11.2 Owner's Insurance

§ 11.2.1 The Owner shall purchase and maintain insurance of the types and limits of liability, containing the endorsements, and subject to the terms and conditions, as described in the Agreement or elsewhere in the Contract Documents. The Owner shall purchase and maintain the required insurance from an insurance company or insurance companies lawfully authorized to issue insurance in the jurisdiction where the Project is located.

§ 11.2.2 Failure to Purchase Required Property Insurance. If the Owner fails to purchase and maintain the required property insurance, with all of the coverages and in the amounts described in the Agreement or elsewhere in the Contract Documents, the Owner shall inform the Contractor in writing prior to commencement of the Work. Upon receipt of notice from the Owner, the Contractor may delay commencement of the Work and may obtain insurance that will protect the interests of the Contractor, Subcontractors, and Sub-Subcontractors in the Work. When the failure to provide coverage has been cured or resolved, the Contract Sum and Contract Time shall be equitably adjusted. In the event the Owner fails to procure coverage, the Owner waives all rights against the Contractor, Subcontractors, and Sub-subcontractors to the extent the loss to the Owner would have been covered by the insurance to have been procured by the Owner. The cost of the insurance shall be charged to the Owner by a Change Order. If the Owner does not provide written notice, and the Contractor is damaged by the failure or neglect of the Owner to purchase or maintain the required insurance, the Owner shall reimburse the Contractor for all reasonable costs and damages attributable thereto.

§ 11.2.3 Notice of Cancellation or Expiration of Owner's Required Property Insurance. Within three (3) business days of the date the Owner becomes aware of an impending or actual cancellation or expiration of any property insurance required by the Contract Documents, the Owner shall provide notice to the Contractor of such impending or actual cancellation or expiration. Unless the lapse in coverage arises from an act or omission of the Contractor: (1) the Contractor, upon receipt of notice from the Owner, shall have the right to stop the Work until the lapse in coverage has been cured by the procurement of replacement coverage by either the Owner or the Contractor; (2) the Contract Time and Contract Sum shall be equitably adjusted; and (3) the Owner waives all rights against the Contractor, Subcontractors, and Sub-subcontractors to the extent any loss to the Owner would have been covered by the insurance had it not expired or been cancelled. If the Contractor purchases replacement coverage, the cost of the insurance shall be charged to the Owner by an appropriate Change Order. The furnishing of notice by the Owner shall not relieve the Owner of any contractual obligation to provide required insurance.

§ 11.3 Waivers of Subrogation

§ 11.3.1 The Owner and Contractor waive all rights against (1) each other and any of their subcontractors, sub-subcontractors, agents, and employees, each of the other; (2) the Architect and Architect's consultants; and (3) Separate Contractors, if any, and any of their subcontractors, sub-subcontractors, agents, and employees, for damages caused by fire, or other causes of loss, to the extent those losses are covered by property insurance required by the Agreement or other property insurance applicable to the Project, except such rights as they have to proceeds of such insurance. The Owner or Contractor, as appropriate, shall require similar written waivers in favor of the individuals and entities identified above from the Architect, Architect's consultants, Separate Contractors, subcontractors, and sub-subcontractors. The policies of insurance purchased and maintained by each person or entity agreeing to waive claims pursuant to this section 11.3.1 shall not prohibit this waiver of subrogation. This waiver of subrogation shall be effective as to a person or entity (1) even though that person or entity would otherwise have a duty of indemnification, contractual or otherwise, (2) even though that person or entity did not pay the insurance premium directly or indirectly, or (3) whether or not the person or entity had an insurable interest in the damaged property.

§ 11.3.2 If during the Project construction period the Owner insures properties, real or personal or both, at or adjacent to the site by property insurance under policies separate from those insuring the Project, or if after final payment property insurance is to be provided on the completed Project through a policy or policies other than those insuring the Project during the construction period, to the extent permissible by such policies, the Owner waives all rights in accordance with the terms of Section 11.3.1 for damages caused by fire or other causes of loss covered by this separate property insurance.

§ 11.4 Loss of Use, Business Interruption, and Delay in Completion Insurance

AIA Document A201 – 2017. Copyright © 1911, 1915, 1918, 1925, 1937, 1951, 1958, 1961, 1963, 1966, 1970, 1976, 1987, 1997, 2007 and 2017. All rights reserved. "The American Institute of Architects," "American Institute of Architects," "AIA," the AIA Logo, and "AIA Contract Documents" are trademarks of The American Institute of Architects. This document was produced at 12:54:42 CT on 02/03/2025 under Order No.4104251278 which expires on 03/15/2025, is not for resale, is licensed for one-time use only, and may only be used in accordance with the AIA Contract Documents® Terms of Service. To report copyright violations, e-mail docinfo@aiacontracts.com.
User Notes: (1448753492)

The Owner, at the Owner's option, may purchase and maintain insurance that will protect the Owner against loss of use of the Owner's property, or the inability to conduct normal operations, due to fire or other causes of loss. The Owner waives all rights of action against the Contractor and Architect for loss of use of the Owner's property, due to fire or other hazards however caused.

§11.5 Adjustment and Settlement of Insured Loss

§ 11.5.1 A loss insured under the property insurance required by the Agreement shall be adjusted by the Owner as fiduciary and made payable to the Owner as fiduciary for the insureds, as their interests may appear, subject to requirements of any applicable mortgagee clause and of Section 11.5.2. The Owner shall pay the Architect and Contractor their just shares of insurance proceeds received by the Owner, and by appropriate agreements the Architect and Contractor shall make payments to their consultants and Subcontractors in similar manner.

§ 11.5.2 Prior to settlement of an insured loss, the Owner shall notify the Contractor of the terms of the proposed settlement as well as the proposed allocation of the insurance proceeds. The Contractor shall have 14 days from receipt of notice to object to the proposed settlement or allocation of the proceeds. If the Contractor does not object, the Owner shall settle the loss and the Contractor shall be bound by the settlement and allocation. Upon receipt, the Owner shall deposit the insurance proceeds in a separate account and make the appropriate distributions. Thereafter, if no other agreement is made or the Owner does not terminate the Contract for convenience, the Owner and Contractor shall execute a Change Order for reconstruction of the damaged or destroyed Work in the amount allocated for that purpose. If the Contractor timely objects to either the terms of the proposed settlement or the allocation of the proceeds, the Owner may proceed to settle the insured loss, and any dispute between the Owner and Contractor arising out of the settlement or allocation of the proceeds shall be resolved pursuant to Article 15. Pending resolution of any dispute, the Owner may issue a Construction Change Directive for the reconstruction of the damaged or destroyed Work.

ARTICLE 12 UNCOVERING AND CORRECTION OF WORK

§ 12.1 Uncovering of Work

§ 12.1.1 If a portion of the Work is covered contrary to the Architect's request or to requirements specifically expressed in the Contract Documents, it must, if requested in writing by the Architect, be uncovered for the Architect's examination and be replaced at the Contractor's expense without change in the Contract Time.

§ 12.1.2 If a portion of the Work has been covered that the Architect has not specifically requested to examine prior to its being covered, the Architect may request to see such Work and it shall be uncovered by the Contractor. If such Work is in accordance with the Contract Documents, the Contractor shall be entitled to an equitable adjustment to the Contract Sum and Contract Time as may be appropriate. If such Work is not in accordance with the Contract Documents, the costs of uncovering the Work, and the cost of correction, shall be at the Contractor's expense.

§ 12.2 Correction of Work

§ 12.2.1 Before Substantial Completion

The Contractor shall promptly correct Work rejected by the Architect or failing to conform to the requirements of the Contract Documents, discovered before Substantial Completion and whether or not fabricated, installed or completed. Costs of correcting such rejected Work, including additional testing and inspections, the cost of uncovering and replacement, and compensation for the Architect's services and expenses made necessary thereby, shall be at the Contractor's expense.

§ 12.2.2 After Substantial Completion

§ 12.2.2.1 In addition to the Contractor's obligations under Section 3.5, if, within one year after the date of Substantial Completion of the Work or designated portion thereof or after the date for commencement of warranties established under Section 9.9.1, or by terms of any applicable special warranty required by the Contract Documents, any of the Work is found to be not in accordance with the requirements of the Contract Documents, the Contractor shall correct it promptly after receipt of notice from the Owner to do so, unless the Owner has previously given the Contractor a written acceptance of such condition. The Owner shall give such notice promptly after discovery of the condition. During the one-year period for correction of Work, if the Owner fails to notify the Contractor and give the Contractor an opportunity to make the correction, the Owner waives the rights to require correction by the Contractor and to make a claim for breach of warranty. If the Contractor fails to correct nonconforming Work within a reasonable time during that period after receipt of notice from the Owner or Architect, the Owner may correct it in accordance with Section 2.5.

AIA Document A201 – 2017. Copyright © 1911, 1915, 1918, 1925, 1937, 1951, 1958, 1961, 1963, 1966, 1970, 1976, 1987, 1997, 2007 and 2017. All rights reserved. "The American Institute of Architects," "American Institute of Architects," "AIA," the AIA Logo, and "AIA Contract Documents" are trademarks of The American Institute of Architects. This document was produced at 12:54:42 CT on 02/03/2025 under Order No.4104251278 which expires on 03/15/2025, is not for resale, is licensed for one-time use only, and may only be used in accordance with the AIA Contract Documents® Terms of Service. To report copyright violations, e-mail docinfo@aiacontracts.com.
User Notes: (1448753492)

§ 12.2.2.2 The one-year period for correction of Work shall be extended with respect to portions of Work first performed after Substantial Completion by the period of time between Substantial Completion and the actual completion of that portion of the Work.

§ 12.2.2.3 The one-year period for correction of Work shall not be extended by corrective Work performed by the Contractor pursuant to this Section 12.2.

§ 12.2.3 The Contractor shall remove from the site portions of the Work that are not in accordance with the requirements of the Contract Documents and are neither corrected by the Contractor nor accepted by the Owner.

§ 12.2.4 The Contractor shall bear the cost of correcting destroyed or damaged construction of the Owner or Separate Contractors, whether completed or partially completed, caused by the Contractor's correction or removal of Work that is not in accordance with the requirements of the Contract Documents.

§ 12.2.5 Nothing contained in this Section 12.2 shall be construed to establish a period of limitation with respect to other obligations the Contractor has under the Contract Documents. Establishment of the one-year period for correction of Work as described in Section 12.2.2 relates only to the specific obligation of the Contractor to correct the Work, and has no relationship to the time within which the obligation to comply with the Contract Documents may be sought to be enforced, nor to the time within which proceedings may be commenced to establish the Contractor's liability with respect to the Contractor's obligations other than specifically to correct the Work.

§ 12.3 Acceptance of Nonconforming Work

If the Owner prefers to accept Work that is not in accordance with the requirements of the Contract Documents, the Owner may do so instead of requiring its removal and correction, in which case the Contract Sum will be reduced as appropriate and equitable. Such adjustment shall be effected whether or not final payment has been made.

ARTICLE 13 MISCELLANEOUS PROVISIONS

§ 13.1 Governing Law

The Contract shall be governed by the law of the place where the Project is located, excluding that jurisdiction's choice of law rules. If the parties have selected arbitration as the method of binding dispute resolution, the Federal Arbitration Act shall govern Section 15.4.

§ 13.2 Successors and Assigns

§ 13.2.1 The Owner and Contractor respectively bind themselves, their partners, successors, assigns, and legal representatives to covenants, agreements, and obligations contained in the Contract Documents. Except as provided in Section 13.2.2, neither party to the Contract shall assign the Contract as a whole without written consent of the other. If either party attempts to make an assignment without such consent, that party shall nevertheless remain legally responsible for all obligations under the Contract.

§ 13.2.2 The Owner may, without consent of the Contractor, assign the Contract to a lender providing construction financing for the Project, if the lender assumes the Owner's rights and obligations under the Contract Documents. The Contractor shall execute all consents reasonably required to facilitate the assignment.

§ 13.3 Rights and Remedies

§ 13.3.1 Duties and obligations imposed by the Contract Documents and rights and remedies available thereunder shall be in addition to and not a limitation of duties, obligations, rights, and remedies otherwise imposed or available by law.

§ 13.3.2 No action or failure to act by the Owner, Architect, or Contractor shall constitute a waiver of a right or duty afforded them under the Contract, nor shall such action or failure to act constitute approval of or acquiescence in a breach thereunder, except as may be specifically agreed upon in writing.

§ 13.4 Tests and Inspections

§ 13.4.1 Tests, inspections, and approvals of portions of the Work shall be made as required by the Contract Documents and by applicable laws, statutes, ordinances, codes, rules, and regulations or lawful orders of public authorities. Unless otherwise provided, the Contractor shall make arrangements for such tests, inspections, and

AIA Document A201 – 2017. Copyright © 1911, 1915, 1918, 1925, 1937, 1951, 1958, 1961, 1963, 1966, 1970, 1976, 1987, 1997, 2007 and 2017. All rights reserved. "The American Institute of Architects," "American Institute of Architects," "AIA," the AIA Logo, and "AIA Contract Documents" are trademarks of The American Institute of Architects. This document was produced at 12:54:42 CT on 02/03/2025 under Order No.4104251278 which expires on 03/15/2025, is not for resale, is licensed for one-time use only, and may only be used in accordance with the AIA Contract Documents® Terms of Service. To report copyright violations, e-mail docinfo@aiacontracts.com.
User Notes: (1448753492)

approvals with an independent testing laboratory or entity acceptable to the Owner, or with the appropriate public authority, and shall bear all related costs of tests, inspections, and approvals. The Contractor shall give the Architect timely notice of when and where tests and inspections are to be made so that the Architect may be present for such procedures. The Owner shall bear costs of tests, inspections, or approvals that do not become requirements until after bids are received or negotiations concluded. The Owner shall directly arrange and pay for tests, inspections, or approvals where building codes or applicable laws or regulations so require.

§ 13.4.2 If the Architect, Owner, or public authorities having jurisdiction determine that portions of the Work require additional testing, inspection, or approval not included under Section 13.4.1, the Architect will, upon written authorization from the Owner, instruct the Contractor to make arrangements for such additional testing, inspection, or approval, by an entity acceptable to the Owner, and the Contractor shall give timely notice to the Architect of when and where tests and inspections are to be made so that the Architect may be present for such procedures. Such costs, except as provided in Section 13.4.3, shall be at the Owner's expense.

§ 13.4.3 If procedures for testing, inspection, or approval under Sections 13.4.1 and 13.4.2 reveal failure of the portions of the Work to comply with requirements established by the Contract Documents, all costs made necessary by such failure, including those of repeated procedures and compensation for the Architect's services and expenses, shall be at the Contractor's expense.

§ 13.4.4 Required certificates of testing, inspection, or approval shall, unless otherwise required by the Contract Documents, be secured by the Contractor and promptly delivered to the Architect.

§ 13.4.5 If the Architect is to observe tests, inspections, or approvals required by the Contract Documents, the Architect will do so promptly and, where practicable, at the normal place of testing.

§ 13.4.6 Tests or inspections conducted pursuant to the Contract Documents shall be made promptly to avoid unreasonable delay in the Work.

§ 13.5 Interest

Payments due and unpaid under the Contract Documents shall bear interest from the date payment is due at the rate the parties agree upon in writing or, in the absence thereof, at the legal rate prevailing from time to time at the place where the Project is located.

ARTICLE 14 TERMINATION OR SUSPENSION OF THE CONTRACT

§ 14.1 Termination by the Contractor

§ 14.1.1 The Contractor may terminate the Contract if the Work is stopped for a period of 30 consecutive days through no act or fault of the Contractor, a Subcontractor, a Sub-subcontractor, their agents or employees, or any other persons or entities performing portions of the Work, for any of the following reasons:

- **.1** Issuance of an order of a court or other public authority having jurisdiction that requires all Work to be stopped;
- **.2** An act of government, such as a declaration of national emergency, that requires all Work to be stopped;
- **.3** Because the Architect has not issued a Certificate for Payment and has not notified the Contractor of the reason for withholding certification as provided in Section 9.4.1, or because the Owner has not made payment on a Certificate for Payment within the time stated in the Contract Documents; or
- **.4** The Owner has failed to furnish to the Contractor reasonable evidence as required by Section 2.2.

§ 14.1.2 The Contractor may terminate the Contract if, through no act or fault of the Contractor, a Subcontractor, a Sub-subcontractor, their agents or employees, or any other persons or entities performing portions of the Work, repeated suspensions, delays, or interruptions of the entire Work by the Owner as described in Section 14.3, constitute in the aggregate more than 100 percent of the total number of days scheduled for completion, or 120 days in any 365-day period, whichever is less.

§ 14.1.3 If one of the reasons described in Section 14.1.1 or 14.1.2 exists, the Contractor may, upon seven days' notice to the Owner and Architect, terminate the Contract and recover from the Owner payment for Work executed, as well as reasonable overhead and profit on Work not executed, and costs incurred by reason of such termination.

AIA Document A201 – 2017. Copyright © 1911, 1915, 1918, 1925, 1937, 1951, 1958, 1961, 1963, 1966, 1970, 1976, 1987, 1997, 2007 and 2017. All rights reserved. "The American Institute of Architects," "American Institute of Architects," "AIA," the AIA Logo, and "AIA Contract Documents" are trademarks of The American Institute of Architects. This document was produced at 12:54:42 CT on 02/03/2025 under Order No.4104251278 which expires on 03/15/2025, is not for resale, is licensed for one-time use only, and may only be used in accordance with the AIA Contract Documents® Terms of Service. To report copyright violations, e-mail docinfo@aiacontracts.com.
User Notes: (1448753492)

§ 14.1.4 If the Work is stopped for a period of 60 consecutive days through no act or fault of the Contractor, a Subcontractor, a Sub-subcontractor, or their agents or employees or any other persons or entities performing portions of the Work because the Owner has repeatedly failed to fulfill the Owner's obligations under the Contract Documents with respect to matters important to the progress of the Work, the Contractor may, upon seven additional days' notice to the Owner and the Architect, terminate the Contract and recover from the Owner as provided in Section 14.1.3.

§ 14.2 Termination by the Owner for Cause

§ 14.2.1 The Owner may terminate the Contract if the Contractor

- **.1** repeatedly refuses or fails to supply enough properly skilled workers or proper materials;
- **.2** fails to make payment to Subcontractors or suppliers in accordance with the respective agreements between the Contractor and the Subcontractors or suppliers;
- **.3** repeatedly disregards applicable laws, statutes, ordinances, codes, rules and regulations, or lawful orders of a public authority; or
- **.4** otherwise is guilty of substantial breach of a provision of the Contract Documents.

§ 14.2.2 When any of the reasons described in Section 14.2.1 exist, and upon certification by the Architect that sufficient cause exists to justify such action, the Owner may, without prejudice to any other rights or remedies of the Owner and after giving the Contractor and the Contractor's surety, if any, seven days' notice, terminate employment of the Contractor and may, subject to any prior rights of the surety:

- **.1** Exclude the Contractor from the site and take possession of all materials, equipment, tools, and construction equipment and machinery thereon owned by the Contractor;
- **.2** Accept assignment of subcontracts pursuant to Section 5.4; and
- **.3** Finish the Work by whatever reasonable method the Owner may deem expedient. Upon written request of the Contractor, the Owner shall furnish to the Contractor a detailed accounting of the costs incurred by the Owner in finishing the Work.

§ 14.2.3 When the Owner terminates the Contract for one of the reasons stated in Section 14.2.1, the Contractor shall not be entitled to receive further payment until the Work is finished.

§ 14.2.4 If the unpaid balance of the Contract Sum exceeds costs of finishing the Work, including compensation for the Architect's services and expenses made necessary thereby, and other damages incurred by the Owner and not expressly waived, such excess shall be paid to the Contractor. If such costs and damages exceed the unpaid balance, the Contractor shall pay the difference to the Owner. The amount to be paid to the Contractor or Owner, as the case may be, shall be certified by the Initial Decision Maker, upon application, and this obligation for payment shall survive termination of the Contract.

§ 14.3 Suspension by the Owner for Convenience

§ 14.3.1 The Owner may, without cause, order the Contractor in writing to suspend, delay or interrupt the Work, in whole or in part for such period of time as the Owner may determine.

§ 14.3.2 The Contract Sum and Contract Time shall be adjusted for increases in the cost and time caused by suspension, delay, or interruption under Section 14.3.1. Adjustment of the Contract Sum shall include profit. No adjustment shall be made to the extent

- **.1** that performance is, was, or would have been, so suspended, delayed, or interrupted, by another cause for which the Contractor is responsible; or
- **.2** that an equitable adjustment is made or denied under another provision of the Contract.

§ 14.4 Termination by the Owner for Convenience

§ 14.4.1 The Owner may, at any time, terminate the Contract for the Owner's convenience and without cause.

§ 14.4.2 Upon receipt of notice from the Owner of such termination for the Owner's convenience, the Contractor shall

- **.1** cease operations as directed by the Owner in the notice;
- **.2** take actions necessary, or that the Owner may direct, for the protection and preservation of the Work; and
- **.3** except for Work directed to be performed prior to the effective date of termination stated in the notice, terminate all existing subcontracts and purchase orders and enter into no further subcontracts and purchase orders.

AIA Document A201 – 2017. Copyright © 1911, 1915, 1918, 1925, 1937, 1951, 1958, 1961, 1963, 1966, 1970, 1976, 1987, 1997, 2007 and 2017. All rights reserved. "The American Institute of Architects," "American Institute of Architects," "AIA," the AIA Logo, and "AIA Contract Documents" are trademarks of The American Institute of Architects. This document was produced at 12:54:42 CT on 02/03/2025 under Order No.4104251278 which expires on 03/15/2025, is not for resale, is licensed for one-time use only, and may only be used in accordance with the AIA Contract Documents® Terms of Service. To report copyright violations, e-mail docinfo@aiacontracts.com.
User Notes: (1448753492)

§ 14.4.3 In case of such termination for the Owner's convenience, the Owner shall pay the Contractor for Work properly executed; costs incurred by reason of the termination, including costs attributable to termination of Subcontracts; and the termination fee, if any, set forth in the Agreement.

ARTICLE 15 CLAIMS AND DISPUTES

§ 15.1 Claims

§ 15.1.1 Definition

A Claim is a demand or assertion by one of the parties seeking, as a matter of right, payment of money, a change in the Contract Time, or other relief with respect to the terms of the Contract. The term "Claim" also includes other disputes and matters in question between the Owner and Contractor arising out of or relating to the Contract. The responsibility to substantiate Claims shall rest with the party making the Claim. This Section 15.1.1 does not require the Owner to file a Claim in order to impose liquidated damages in accordance with the Contract Documents.

§ 15.1.2 Time Limits on Claims

The Owner and Contractor shall commence all Claims and causes of action against the other and arising out of or related to the Contract, whether in contract, tort, breach of warranty or otherwise, in accordance with the requirements of the binding dispute resolution method selected in the Agreement and within the period specified by applicable law, but in any case not more than 10 years after the date of Substantial Completion of the Work. The Owner and Contractor waive all Claims and causes of action not commenced in accordance with this Section 15.1.2.

§ 15.1.3 Notice of Claims

§ 15.1.3.1 Claims by either the Owner or Contractor, where the condition giving rise to the Claim is first discovered prior to expiration of the period for correction of the Work set forth in Section 12.2.2, shall be initiated by notice to the other party and to the Initial Decision Maker with a copy sent to the Architect, if the Architect is not serving as the Initial Decision Maker. Claims by either party under this Section 15.1.3.1 shall be initiated within 21 days after occurrence of the event giving rise to such Claim or within 21 days after the claimant first recognizes the condition giving rise to the Claim, whichever is later.

§ 15.1.3.2 Claims by either the Owner or Contractor, where the condition giving rise to the Claim is first discovered after expiration of the period for correction of the Work set forth in Section 12.2.2, shall be initiated by notice to the other party. In such event, no decision by the Initial Decision Maker is required.

§ 15.1.4 Continuing Contract Performance

§ 15.1.4.1 Pending final resolution of a Claim, except as otherwise agreed in writing or as provided in Section 9.7 and Article 14, the Contractor shall proceed diligently with performance of the Contract and the Owner shall continue to make payments in accordance with the Contract Documents.

§ 15.1.4.2 The Contract Sum and Contract Time shall be adjusted in accordance with the Initial Decision Maker's decision, subject to the right of either party to proceed in accordance with this Article 15. The Architect will issue Certificates for Payment in accordance with the decision of the Initial Decision Maker.

§ 15.1.5 Claims for Additional Cost

If the Contractor wishes to make a Claim for an increase in the Contract Sum, notice as provided in Section 15.1.3 shall be given before proceeding to execute the portion of the Work that is the subject of the Claim. Prior notice is not required for Claims relating to an emergency endangering life or property arising under Section 10.4.

§ 15.1.6 Claims for Additional Time

§ 15.1.6.1 If the Contractor wishes to make a Claim for an increase in the Contract Time, notice as provided in Section 15.1.3 shall be given. The Contractor's Claim shall include an estimate of cost and of probable effect of delay on progress of the Work. In the case of a continuing delay, only one Claim is necessary.

§ 15.1.6.2 If adverse weather conditions are the basis for a Claim for additional time, such Claim shall be documented by data substantiating that weather conditions were abnormal for the period of time, could not have been reasonably anticipated, and had an adverse effect on the scheduled construction.

AIA Document A201 – 2017. Copyright © 1911, 1915, 1918, 1925, 1937, 1951, 1958, 1961, 1963, 1966, 1970, 1976, 1987, 1997, 2007 and 2017. All rights reserved. "The American Institute of Architects," "American Institute of Architects," "AIA," the AIA Logo, and "AIA Contract Documents" are trademarks of The American Institute of Architects. This document was produced at 12:54:42 CT on 02/03/2025 under Order No.4104251278 which expires on 03/15/2025, is not for resale, is licensed for one-time use only, and may only be used in accordance with the AIA Contract Documents® Terms of Service. To report copyright violations, e-mail docinfo@aiacontracts.com.
User Notes: (1448753492)

§ 15.1.7 Waiver of Claims for Consequential Damages

The Contractor and Owner waive Claims against each other for consequential damages arising out of or relating to this Contract. This mutual waiver includes

.1 damages incurred by the Owner for rental expenses, for losses of use, income, profit, financing, business and reputation, and for loss of management or employee productivity or of the services of such persons; and

.2 damages incurred by the Contractor for principal office expenses including the compensation of personnel stationed there, for losses of financing, business and reputation, and for loss of profit, except anticipated profit arising directly from the Work.

This mutual waiver is applicable, without limitation, to all consequential damages due to either party's termination in accordance with Article 14. Nothing contained in this Section 15.1.7 shall be deemed to preclude assessment of liquidated damages, when applicable, in accordance with the requirements of the Contract Documents.

§ 15.2 Initial Decision

§ 15.2.1 Claims, excluding those where the condition giving rise to the Claim is first discovered after expiration of the period for correction of the Work set forth in Section 12.2.2 or arising under Sections 10.3, 10.4, and 11.5, shall be referred to the Initial Decision Maker for initial decision. The Architect will serve as the Initial Decision Maker, unless otherwise indicated in the Agreement. Except for those Claims excluded by this Section 15.2.1, an initial decision shall be required as a condition precedent to mediation of any Claim. If an initial decision has not been rendered within 30 days after the Claim has been referred to the Initial Decision Maker, the party asserting the Claim may demand mediation and binding dispute resolution without a decision having been rendered. Unless the Initial Decision Maker and all affected parties agree, the Initial Decision Maker will not decide disputes between the Contractor and persons or entities other than the Owner.

§ 15.2.2 The Initial Decision Maker will review Claims and within ten days of the receipt of a Claim take one or more of the following actions: (1) request additional supporting data from the claimant or a response with supporting data from the other party, (2) reject the Claim in whole or in part, (3) approve the Claim, (4) suggest a compromise, or (5) advise the parties that the Initial Decision Maker is unable to resolve the Claim if the Initial Decision Maker lacks sufficient information to evaluate the merits of the Claim or if the Initial Decision Maker concludes that, in the Initial Decision Maker's sole discretion, it would be inappropriate for the Initial Decision Maker to resolve the Claim.

§ 15.2.3 In evaluating Claims, the Initial Decision Maker may, but shall not be obligated to, consult with or seek information from either party or from persons with special knowledge or expertise who may assist the Initial Decision Maker in rendering a decision. The Initial Decision Maker may request the Owner to authorize retention of such persons at the Owner's expense.

§ 15.2.4 If the Initial Decision Maker requests a party to provide a response to a Claim or to furnish additional supporting data, such party shall respond, within ten days after receipt of the request, and shall either (1) provide a response on the requested supporting data, (2) advise the Initial Decision Maker when the response or supporting data will be furnished, or (3) advise the Initial Decision Maker that no supporting data will be furnished. Upon receipt of the response or supporting data, if any, the Initial Decision Maker will either reject or approve the Claim in whole or in part.

§ 15.2.5 The Initial Decision Maker will render an initial decision approving or rejecting the Claim, or indicating that the Initial Decision Maker is unable to resolve the Claim. This initial decision shall (1) be in writing; (2) state the reasons therefor; and (3) notify the parties and the Architect, if the Architect is not serving as the Initial Decision Maker, of any change in the Contract Sum or Contract Time or both. The initial decision shall be final and binding on the parties but subject to mediation and, if the parties fail to resolve their dispute through mediation, to binding dispute resolution.

§ 15.2.6 Either party may file for mediation of an initial decision at any time, subject to the terms of Section 15.2.6.1.

§ 15.2.6.1 Either party may, within 30 days from the date of receipt of an initial decision, demand in writing that the other party file for mediation. If such a demand is made and the party receiving the demand fails to file for mediation within 30 days after receipt thereof, then both parties waive their rights to mediate or pursue binding dispute resolution proceedings with respect to the initial decision.

AIA Document A201 – 2017. Copyright © 1911, 1915, 1918, 1925, 1937, 1951, 1958, 1961, 1963, 1966, 1970, 1976, 1987, 1997, 2007 and 2017. All rights reserved. "The American Institute of Architects," "American Institute of Architects," "AIA," the AIA Logo, and "AIA Contract Documents" are trademarks of The American Institute of Architects. This document was produced at 12:54:42 CT on 02/03/2025 under Order No.4104251278 which expires on 03/15/2025, is not for resale, is licensed for one-time use only, and may only be used in accordance with the AIA Contract Documents® Terms of Service. To report copyright violations, e-mail docinfo@aiacontracts.com.
User Notes: (1448753492)

§ 15.2.7 In the event of a Claim against the Contractor, the Owner may, but is not obligated to, notify the surety, if any, of the nature and amount of the Claim. If the Claim relates to a possibility of a Contractor's default, the Owner may, but is not obligated to, notify the surety and request the surety's assistance in resolving the controversy.

§ 15.2.8 If a Claim relates to or is the subject of a mechanic's lien, the party asserting such Claim may proceed in accordance with applicable law to comply with the lien notice or filing deadlines.

§ 15.3 Mediation

§ 15.3.1 Claims, disputes, or other matters in controversy arising out of or related to the Contract, except those waived as provided for in Sections 9.10.4, 9.10.5, and 15.1.7, shall be subject to mediation as a condition precedent to binding dispute resolution.

§ 15.3.2 The parties shall endeavor to resolve their Claims by mediation which, unless the parties mutually agree otherwise, shall be administered by the American Arbitration Association in accordance with its Construction Industry Mediation Procedures in effect on the date of the Agreement. A request for mediation shall be made in writing, delivered to the other party to the Contract, and filed with the person or entity administering the mediation. The request may be made concurrently with the filing of binding dispute resolution proceedings but, in such event, mediation shall proceed in advance of binding dispute resolution proceedings, which shall be stayed pending mediation for a period of 60 days from the date of filing, unless stayed for a longer period by agreement of the parties or court order. If an arbitration is stayed pursuant to this Section 15.3.2, the parties may nonetheless proceed to the selection of the arbitrator(s) and agree upon a schedule for later proceedings.

§ 15.3.3 Either party may, within 30 days from the date that mediation has been concluded without resolution of the dispute or 60 days after mediation has been demanded without resolution of the dispute, demand in writing that the other party file for binding dispute resolution. If such a demand is made and the party receiving the demand fails to file for binding dispute resolution within 60 days after receipt thereof, then both parties waive their rights to binding dispute resolution proceedings with respect to the initial decision.

§ 15.3.4 The parties shall share the mediator's fee and any filing fees equally. The mediation shall be held in the place where the Project is located, unless another location is mutually agreed upon. Agreements reached in mediation shall be enforceable as settlement agreements in any court having jurisdiction thereof.

§ 15.4 Arbitration

§ 15.4.1 If the parties have selected arbitration as the method for binding dispute resolution in the Agreement, any Claim subject to, but not resolved by, mediation shall be subject to arbitration which, unless the parties mutually agree otherwise, shall be administered by the American Arbitration Association in accordance with its Construction Industry Arbitration Rules in effect on the date of the Agreement. The Arbitration shall be conducted in the place where the Project is located, unless another location is mutually agreed upon. A demand for arbitration shall be made in writing, delivered to the other party to the Contract, and filed with the person or entity administering the arbitration. The party filing a notice of demand for arbitration must assert in the demand all Claims then known to that party on which arbitration is permitted to be demanded.

§ 15.4.1.1 A demand for arbitration shall be made no earlier than concurrently with the filing of a request for mediation, but in no event shall it be made after the date when the institution of legal or equitable proceedings based on the Claim would be barred by the applicable statute of limitations. For statute of limitations purposes, receipt of a written demand for arbitration by the person or entity administering the arbitration shall constitute the institution of legal or equitable proceedings based on the Claim.

§ 15.4.2 The award rendered by the arbitrator or arbitrators shall be final, and judgment may be entered upon it in accordance with applicable law in any court having jurisdiction thereof.

§ 15.4.3 The foregoing agreement to arbitrate and other agreements to arbitrate with an additional person or entity duly consented to by parties to the Agreement, shall be specifically enforceable under applicable law in any court having jurisdiction thereof.

AIA Document A201 – 2017. Copyright © 1911, 1915, 1918, 1925, 1937, 1951, 1958, 1961, 1963, 1966, 1970, 1976, 1987, 1997, 2007 and 2017. All rights reserved. "The American Institute of Architects," "American Institute of Architects," "AIA," the AIA Logo, and "AIA Contract Documents" are trademarks of The American Institute of Architects. This document was produced at 12:54:42 CT on 02/03/2025 under Order No.4104251278 which expires on 03/15/2025, is not for resale, is licensed for one-time use only, and may only be used in accordance with the AIA Contract Documents® Terms of Service. To report copyright violations, e-mail docinfo@aiacontracts.com.
User Notes: (1448753492)

§ 15.4.4 Consolidation or Joinder

§ 15.4.4.1 Subject to the rules of the American Arbitration Association or other applicable arbitration rules, either party may consolidate an arbitration conducted under this Agreement with any other arbitration to which it is a party provided that (1) the arbitration agreement governing the other arbitration permits consolidation, (2) the arbitrations to be consolidated substantially involve common questions of law or fact, and (3) the arbitrations employ materially similar procedural rules and methods for selecting arbitrator(s).

§ 15.4.4.2 Subject to the rules of the American Arbitration Association or other applicable arbitration rules, either party may include by joinder persons or entities substantially involved in a common question of law or fact whose presence is required if complete relief is to be accorded in arbitration, provided that the party sought to be joined consents in writing to such joinder. Consent to arbitration involving an additional person or entity shall not constitute consent to arbitration of any claim, dispute or other matter in question not described in the written consent.

§ 15.4.4.3 The Owner and Contractor grant to any person or entity made a party to an arbitration conducted under this Section 15.4, whether by joinder or consolidation, the same rights of joinder and consolidation as those of the Owner and Contractor under this Agreement.

AIA Document A201 – 2017. Copyright © 1911, 1915, 1918, 1925, 1937, 1951, 1958, 1961, 1963, 1966, 1970, 1976, 1987, 1997, 2007 and 2017. All rights reserved. “The American Institute of Architects,” “American Institute of Architects,” “AIA,” the AIA Logo, and “AIA Contract Documents” are trademarks of The American Institute of Architects. This document was produced at 12:54:42 CT on 02/03/2025 under Order No.4104251278 which expires on 03/15/2025, is not for resale, is licensed for one-time use only, and may only be used in accordance with the AIA Contract Documents® Terms of Service. To report copyright violations, e-mail docinfo@aiacontracts.com.
User Notes: (1448753492)

Additions and Deletions Report for

AIA® Document A201® – 2017

This Additions and Deletions Report, as defined on page 1 of the associated document, reproduces below all text the author has added to the standard form AIA document in order to complete it, as well as any text the author may have added to or deleted from the original AIA text. Added text is shown underlined. Deleted text is indicated with a horizontal line through the original AIA text.

Note: This Additions and Deletions Report is provided for information purposes only and is not incorporated into or constitute any part of the associated AIA document. This Additions and Deletions Report and its associated document were generated simultaneously by AIA software at 12:54:42 CT on 02/03/2025.

PAGE 1

Anthony Entrance Phase III Project
Anthony Middle School
5757 Irving Ave. S.
Minneapolis, MN 55419

...

Minneapolis Public Schools Special School District 1
1250 West Broadway Avenue
Minneapolis, MN 55411

...

TKDA
444 Cedar Street
Saint Paul, MN 55101

PAGE 11

The parties shall agree upon ~~written~~ protocols governing the transmission and use ~~of, and reliance on,~~ of Instruments of Service or any other information or documentation in digital form. The parties will use AIA Document E203™–2013, Building Information Modeling and Digital Data Exhibit, to establish the protocols for the development, use, transmission, and exchange of digital data.

...

Any use of, or reliance on, all or a portion of a building information model without agreement to ~~written~~ protocols governing the use of, and reliance on, the information contained in the model and without having those protocols set forth in AIA Document E203™–2013, Building Information Modeling and Digital Data Exhibit, and the requisite AIA Document G202™–2013, Project Building Information Modeling Protocol Form, shall be at the using or relying party's sole risk and without liability to the other party and its contractors or consultants, the authors of, or contributors to, the building information model, and each of their agents and employees.

Additions and Deletions Report for AIA Document A201 – 2017. Copyright © 1911, 1915, 1918, 1925, 1937, 1951, 1958, 1961, 1963, 1966, 1970, 1976, 1987, 1997, 2007 and 2017. All rights reserved. "The American Institute of Architects," "American Institute of Architects," "AIA," the AIA Logo, and "AIA Contract Documents" are trademarks of The American Institute of Architects. This document was produced at 12:54:42 CT on 02/03/2025 under Order No.4104251278 which expires on 03/15/2025, is not for resale, is licensed for one-time use only, and may only be used in accordance with the AIA Contract Documents® Terms of Service. To report copyright violations, e-mail docinfo@aiacontracts.com.
User Notes: (1448753492)

Certification of Document's Authenticity

AIA® Document D401™ – 2003

I, , hereby certify, to the best of my knowledge, information and belief, that I created the attached final document simultaneously with its associated Additions and Deletions Report and this certification at 12:54:42 CT on 02/03/2025 under Order No. 4104251278 from AIA Contract Documents software and that in preparing the attached final document I made no changes to the original text of AIA® Document A201™ – 2017, General Conditions of the Contract for Construction, other than those additions and deletions shown in the associated Additions and Deletions Report.

(Signed)

Curtis Hartog, Executive Director

(Title)

2/3/2025

(Dated)

AIA Document D401 – 2003. Copyright © 1992 and 2003. All rights reserved. "The American Institute of Architects," "American Institute of Architects," "AIA," the AIA Logo, and "AIA Contract Documents" are trademarks of The American Institute of Architects. This document was produced at 12:54:42 CT on 02/03/2025 under Order No.4104251278 which expires on 03/15/2025, is not for resale, is licensed for one-time use only, and may only be used in accordance with the AIA Contract Documents® Terms of Service. To report copyright violations, e-mail docinfo@aiacontracts.com.
User Notes: (1448753492)

Exhibit B – Project Charter

Project Name and Number

Anthony Entrance Phase III OP 25-2510

Description

Parking lot modifications, landscaping, and trash enclosure per the project documents prepared by TKDA.

Contract Sum

The Contract Sum shall be $353,442.00

Alternates

Item	Price	Status
Add Alternate No. 1 – Two-year landscape planting maintenance	$100.00	accepted
Add Alternate No. 2 – Concrete drive replacement	$7,850.00	accepted

Unit Prices

Item	Units and Limitations	Price per Unit ($0.00)
Unit Price No. 1 – remove existing pavement.	Per square foot	$2.00
Unit Price No. 2 – Bituminous patching.	Per square foot	$16.35
Unit Price No. 3 – Remove existing curb.	Per linear foot	$8.00
Unit Price No. 4 – Concrete curb and gutter.	Per linear foot	$27.50

EXHIBIT C Owner Insurance

Insurance Requirements

1. CONSULTANT'S INSURANCE – to be used with AIA B101-2017, AIA C103-2015, or similar non-contractor consultants:
   The Consultant shall at its own expense maintain in effect at all times during the performance of the Work under the Agreement at least the following coverage and limits of insurance:

   a. Worker's Compensation and Employer's Liability Insurance

      i. Coverage A is statutory.

      ii. Coverage B
      $500,000 Each Accident
      $500,000 Each Employee
      $500,000 Policy Limit (Disease)

   b. Comprehensive General Liability Insurance *

General Aggregate	$1,000,000
Products/Completed Operations Aggregate	$1,000,000
Per Occurrence	$1,000,000
Medical Payments	$10,000

   * The Owner should be named as an additional insured for Comprehensive General Liability Insurance.

   c. Automobile Insurance

Per Occurrence	$1,000,000
PIP	Basic
Underinsured Motorist	$1,000,000
Uninsured Motorist	$1,000,000

   d. Professional Liability Insurance

      i. Per Claim $2,000,000

ii. For projects with an estimated construction Contract Sum of over $10,000,000 or major structural work an aggregate is required as follows:
Aggregate $4,000,000

e. Umbrella Liability Insurance

i. Per Occurrence $2,000,000

ii. For projects with an estimated construction Contract Sum of over $10,000,000 or major structural work an aggregate is required as follows:
Aggregate $2,000,000

f. Manned or Unmanned Aircraft Coverage (if used)

i. Per Claim $1,000,000

ii. Aggregate $1,000,000

For specialty consultants used for commissioning activities, studies, asbestos surveys and security, items A, B, C and F shall apply.

Special Asbestos Abatement Liability Insurance is required for Asbestos Abatement Contractors. The limits are $1,500,000 per claim, for liability arising from the encapsulation, removal, handling, storage, transportation, and disposal of asbestos-containing materials.

2. CONSULTANT'S OBLIGATIONS

Consultant shall not violate or knowingly permit any violation of any conditions or terms of the policies of insurance required to be carried under the terms hereof and shall endeavor to satisfy the requirements of the insurance companies issuing them. In the event Consultant neglects, refuses or fails to provide or maintain any of the insurance required to be carried under the Agreement, or if such insurance is canceled for any reason, the Owner or the Owner's lender(s) shall have the right, but not the duty, to procure or maintain the same.

In the event the Owner or the Owner's lender(s) do procure or maintain such insurance, the Owner or the Owner's lender(s) shall have, in additional to any and all other available remedies, the right to recover from the Consultant (including the right of set-off against sums otherwise due the Consultant) all of the costs associated with procuring or maintaining such insurance.

3. PROFESSIONAL LIABILITY INSURANCE

   a. Professional Liability Coverage of $2,000,000 shall be maintained for one (1) year from the date of Substantial Completion. If the Consultant discontinues its business and if directed by Owner in writing, Consultant shall purchase such insurance in such amount for an extended discovery period beyond the one (1) year after the date of Substantial Completion, with the premium cost to be a reimbursable expense paid by the Owner. The limit of liability for such policy may not be reduced below $2,000,000 without the Owner giving its prior, written consent. All policies of insurance that Consultant is required under the terms of this Exhibit C Owner's Insurance to secure and maintain shall bear the endorsement "Not to be canceled until sixty (60) calendar days after Owner has received a written notice from insurer as evidence by a return receipt of registered or certified mail."

   b. The Owner shall not be responsible for obtaining or paying premiums or other expenses in connection with insurance required to be carried under the Agreement or normally carried by the Consultant's consultants, and the obligation to obtain such insurance and to pay such premiums and other expenses shall be solely that of the Consultant.

   c. The Consultant shall bear all the costs of any and all deductible amounts under any insurance policies required to be carried under the Agreement and shall remain solely and fully liable for the full amount of any claim or item not compensated by insurance (to the extent that any amount resulted from damages that arose out of the Consultant's sole negligence.)

4. COVERAGE
   The coverage's referred to above are set forth in full in the respective policy forms, and the foregoing descriptions of such policies are not intended to be complete.

5. GENERALLY

   a. The Consultant thereby represents and warrants to the Owner that, as of the date of the execution of the Agreement, the Consultant is not aware of any claims or potential claims which have been made, filed or threatened against any of the insurance or for damages covered by any of the insurance required to be carried under the Agreement that would affect the Consultant's ability to provide the insurance coverage required by this agreement.

b. It is understood that the provisions in the Agreement requiring the Consultant to carry insurance shall not be construed as in any manner waiving or restricting the liability of the Consultant as to any obligations imposed under the Agreement, including, but not limited to, obligations imposed under the provisions of Article 11 of the AIA A201-2017 General Conditions.

Insurance requirements for Contractors

1. CONTRACTOR'S INSURANCE – to be used with AIA A101-2017
   The Contractor shall at its own expense maintain in effect at all times during the performance of the Work under the Agreement at least the following coverage and limits of insurance:

   a. Commercial General Liability

      i. General Aggregate $1,500,000

      ii. Products/Completed Operations Aggregate $1,500,000

      iii. Per Occurrence $1,500,000

      The Owner shall be named as additional insured for Commercial General Liability Insurance

   b. Automobile Insurance

      i. Per Occurrence $1,000,000

      ii. PIP Basic

      iii. Underinsured Motorist $1,000,000

      iv. Uninsured Motorist $1,000,000

   c. Workers Compensation

      i. Coverage A is statutory.

      ii. Coverage B $500,000 Each Accident

      iii. $500,000 Each Employee

d. Professional Liability (if the Contractor is hiring professionals)

   i. Per Claim $2,000,000

   For Projects with an estimated construction cost of over $10,000,000 or major structural work, additional Aggregate coverage of $4,000,000 is required.

e. Manned or Unmanned Aircraft Coverage (if used)

   i. Per Claim $1,000,000

   ii. Aggregate $1,000,000

f. Property Insurance

   i. Per Claim $1,000,000

   ii. Aggregate $1,000,000

   This insurance is only required for materials stored offsite and not incorporated into the project at delivery. For material stored on site, no additional insurance is required.

g. Builders “all risk” Insurance

   i. Per Claim $2,000,000

   ii. Aggregate $4,000,000

   This insurance is only required for additions exceeding $10,000,000. Renovations to existing schools are not required to have builders all risk insurance.

h. Umbrella Liability

   i. Aggregate limit $5,000,000

   This insurance is required only for projects larger than $10,000,000 in total construction costs.

Exhibit D – Project Schedule

Project Name and Number

MPS Project Number: 25ANTH001

Project Name: Anthony Entrance Phase III

School: Anthony Middle School

Address: 5757 Irving Ave. S, Minneapolis, MN 55419

OP#: 25-2510

Description

Parking lot modifications, landscaping, and trash enclosure per the project documents prepared by TKDA.

Schedule

Last Day of School: June 06, 2025

Last Day for Staff: June 10, 2025

Construction Commences: June 11, 2025

Juneteenth Holiday: June 19, 2025 (All MPS Buildings Closed)

Substantial Completion: On or before July 24, 2025

Final Completion: On or before August 7, 2025

MPS teachers and staff return: August 18, 2025

First day of School: September 2, 2025

Close-out Documents due within 45 days of Substantial Completion

Substantial Completion

The Work will be substantially complete on or before July 24, 2025.

MINNEAPOLIS PUBLIC SCHOOLS

Planning, Design & Construction Department

Construction Contract Change Order Cover Sheet

		Request Date	7/21/2025
Project Name	Anthony Phase III	Project Number	25ANTH001
Contractor Name	Morcon Construction	Substantial Completion Date:	8/1/2025
Board Authorized Amount	$ 388,786.20	Board Authorized Date	3/11/2025
Original Contract Amount	$ 353,442.00	Contract Date:	2/3/2025
MAS #			

Summary of Change Orders

Change Order #1	Additional soil & pavement corrections, additional bollards to protect electrical equipment, revisions to trash enclosure per City of Mpls requirements		
		Total of Change Orders	$ 200,075.90

AMOUNT OF THIS CHANGE ORDER #	**1**	**$ 200,075.90**

Total Amount of Change Orders to Date	**$ 200,075.90**
REVISED CONTRACT AMOUNT	**$ 553,517.90**
Revised Date of Substantial Completion	NA
Date of Requested Board Action	8/5/2025

Reviewed By: _____ Date: 7/21/2025
Ann Cerney, Project Manager, Capital Planning & Construction

Approved By: _____ Date: _____
Jibriil Yusuf, Manager, CPCM

Reviewed by: _____ Date: _____
Thomas Streif, Senior Buyer, Procurement

Approved By: _____ Date: _____
Tom Parent, Senior Operations Officer

AIA® Document G701® – 2017

Change Order

PROJECT: *(Name and address)*
Anthony Entrance Phase III
TKDA Project No. 15185.002
5757 Irving Avenue South
Minneapolis, MN 55419

CONTRACT INFORMATION:
Contract For: General Construction

Date: January 2, 2025

CHANGE ORDER INFORMATION:
Change Order Number: 001

Date: July 21, 2025

OWNER: *(Name and address)*
Minneapolis Public Schools
1250 West Broadway Avenue
Minneapolis, MN 55411

ARCHITECT: *(Name and address)*
TKDA
3311 East Old Shakopee Road, Suite 300
Bloomington, MN 55425

CONTRACTOR: *(Name and address)*
Morcon Construction Co., Inc.
5151 Industrial Boulevard NE
Fridley, MN 55421

THE CONTRACT IS CHANGED AS FOLLOWS:
(Insert a detailed description of the change and, if applicable, attach or reference specific exhibits. Also include agreed upon adjustments attributable to executed Construction Change Directives.)

Per Proposal Request (PR) No. 001; site plan changes include the following:

C101 REMOVAL ENLARGEMENT PLANS
- Additional bituminous pavement removal.
- Reduction in sediment control log.
- Reduction in sawcutting.
- Remove bituminous pavement to allow for splicing a new section of pipe into the storm sewer. Jet and scope storm line.

C201 LAYOUT ENLARGEMENT PLANS
- Additional bituminous pavement.
- Reduction in chip seal.
- Two (2) additional 6" diameter bollards.

Per Proposal Request (PR) No. 002; site plan changes include the following:

C101 REMOVAL ENLARGEMENT PLANS
- Additional sawcutting and pavement removal.
- Chainlink fence removal.
- Removal of two (2) bollards.
- One (1) additional storm drate removal and replacement.

C201 LAYOUT ENLARGEMENT PLANS
- Removal of chainlink fence with slats and replacement with trex fencing.
- Additional 4" thick x 2’ wide concrete maintenance strip.
- Additional bituminous pavement and chip seal.
- Two (2) additional bollards.

L100 OVERALL LANDSCAPE PLAN & L101 LANDSCAPE ENLARGEMENT PLANS
- Removal of 10 perennials and addition of 27 grasses.

Per Proposal Request (PR) No. 003, site plan changes include the following:

- Removal and replacement of bituminous pavement including sawcutting.
- Removal and replacement of curb.
- Removal of bollard through use of hydrovac to avoid impacts to existing underground power.

AIA Document G701 – 2017. Copyright © 1979, 1987, 2000 , 2001 and 2017. All rights reserved. “The American Institute of Architects,” “American Institute of Architects,” “AIA,” the AIA Logo, and “AIA Contract Documents” are trademarks of The American Institute of Architects. This document was produced at 10:39:40 ET on 07/21/2025 under Order No.2114494168 which expires on 08/13/2025, is not for resale, is licensed for one-time use only, and may only be used in accordance with the AIA Contract Documents® Terms of Service. To report copyright violations, e-mail docinfo@aiacontracts.com.
User Notes: (3B9ADA48)

- Import and placement of class five for southern parking lot.
- Soil corrections adjacent to trash enclosure.

Attachments: PR No. 01, CR No. 001, PR No. 02, CR No. 002, PR No. 03, CR No. 003

The original Contract Sum was	$	353,442.00
The net change by previously authorized Change Orders	$	0.00
The Contract Sum prior to this Change Order was	$	353,442.00
The Contract Sum will be increased by this Change Order in the amount of	$	200,075.90
The new Contract Sum including this Change Order will be	$	553,517.90

The Contract Time will be increased by Zero (0) days.
The new date of Substantial Completion will be

NOTE: This Change Order does not include adjustments to the Contract Sum or Guaranteed Maximum Price, or the Contract Time, that have been authorized by Construction Change Directive until the cost and time have been agreed upon by both the Owner and Contractor, in which case a Change Order is executed to supersede the Construction Change Directive.

NOT VALID UNTIL SIGNED BY THE ARCHITECT, CONTRACTOR AND OWNER.

TKDA	Morcon Construction	
ARCHITECT *(Firm name)*	**CONTRACTOR** *(Firm name)*	**OWNER** *(Firm name)*
Steven D. Foss		
SIGNATURE	**SIGNATURE**	**SIGNATURE**
Steven D. Foss, PLA, Project Manager	Jim Hayes, Project Manager	
PRINTED NAME AND TITLE	**PRINTED NAME AND TITLE**	**PRINTED NAME AND TITLE**
7/21/2025	7/21/2025	
DATE	**DATE**	**DATE**

AIA Document G701 – 2017. Copyright © 1979, 1987, 2000 , 2001 and 2017. All rights reserved. "The American Institute of Architects," "American Institute of Architects," "AIA," the AIA Logo, and "AIA Contract Documents" are trademarks of The American Institute of Architects. This document was produced at 10:39:40 ET on 07/21/2025 under Order No.2114494168 which expires on 08/13/2025, is not for resale, is licensed for one-time use only, and may only be used in accordance with the AIA Contract Documents® Terms of Service. To report copyright violations, e-mail docinfo@aiacontracts.com.
User Notes: (3B9ADA48)

AIA® Document G709™ – 2018

Proposal Request

PROJECT: *(name and address)*
Anthony Entrance Phase III
5757 Irving Avenue South
Minneapolis, MN 55419

CONTRACT INFORMATION:
Contract For: General Construction

Date: January 2, 2025

Architect's Project Number: 15185.002
Proposal Request Number: 001

Proposal Request Date: June 2, 2025

OWNER: *(name and address)*
Minneapolis Public Schools
1250 West Broadway Avenue
Minneapolis, MN 55411

ARCHITECT: *(name and address)*
TKDA
3311 E Old Shakopee Road, Suite 300
Bloomington, MN 55425

CONTRACTOR: *(name and address)*
Morcon Construction Co. Inc.
5151 Industrial Boulevard NE
Fridley, MN 55421

The Owner requests an itemized proposal for changes to the Contract Sum and Contract Time for proposed modifications to the Contract Documents described herein. The Contractor shall submit this proposal within Seven (7) days or notify the Architect in writing of the anticipated date of submission.
(Insert a detailed description of the proposed modifications to the Contract Documents and, if applicable, attach or reference specific exhibits.)

Site plan changes include the following:

C101 REMOVAL ENLARGEMENT PLANS
- Additional bituminous pavement removal.
- Reduction in sediment control log.
- Reduction in sawcutting.
- Remove bituminous pavement to allow for splicing a new section of pipe into the storm sewer. Jet and scope storm line.

C201 LAYOUT ENLARGEMENT PLANS
- Additional bituminous pavement.
- Reduction in chip seal.
- (2) Two additional 6" diameter bollards.

THIS IS NOT A CHANGE ORDER, A CONSTRUCTION CHANGE DIRECTIVE, OR A DIRECTION TO PROCEED WITH THE WORK DESCRIBED IN THE PROPOSED MODIFICATIONS.

REQUESTED BY THE ARCHITECT:

Steven D. Foss, PLA, Project Manager
PRINTED NAME AND TITLE

AIA Document G709 – 2018. Copyright © 1993, 2001 and 2018. All rights reserved. "The American Institute of Architects," "American Institute of Architects," "AIA," the AIA Logo, and "AIA Contract Documents" are trademarks of The American Institute of Architects. This document was produced at 15:52:59 ET on 06/02/2025 under Order No.2114494168 which expires on 06/30/2025, is not for resale, is licensed for one-time use only, and may only be used in accordance with the AIA Contract Documents® Terms of Service. To report copyright violations, e-mail docinfo@aiacontracts.com.
User Notes: (3B9ADA59)

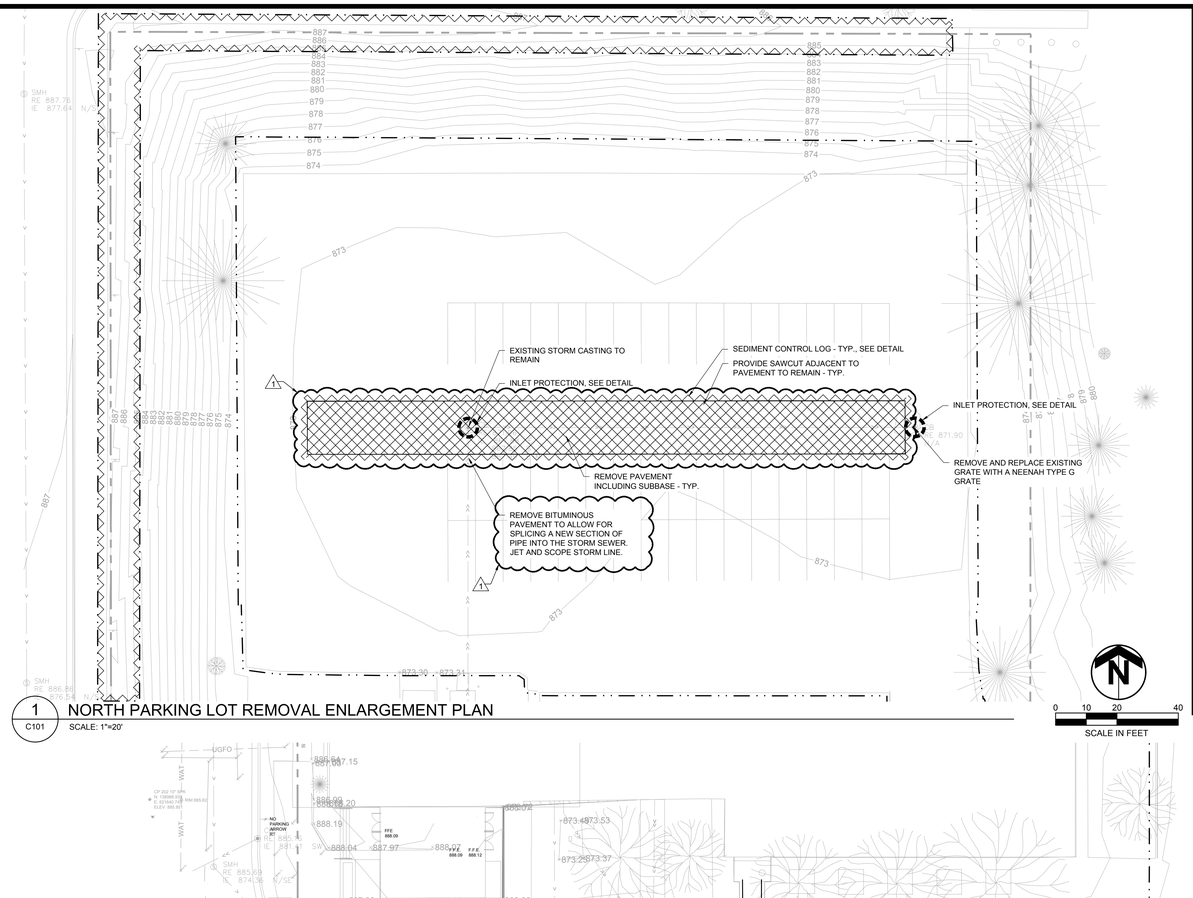

1 C101 NORTH PARKING LOT REMOVAL ENLARGEMENT PLAN
SCALE: 1"=20'

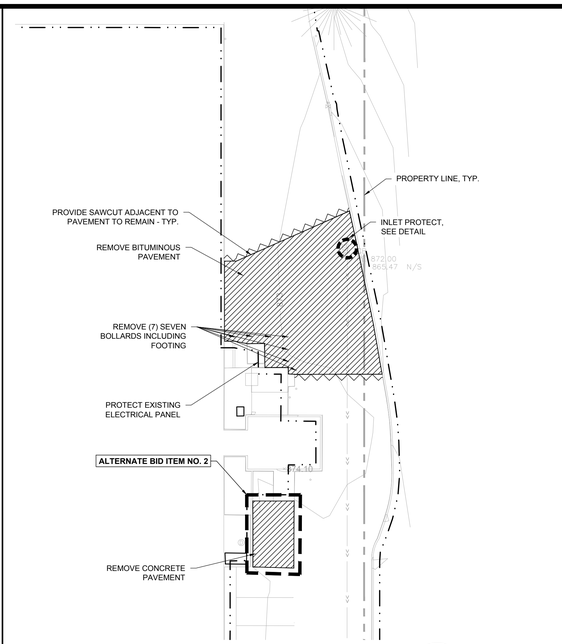

3 C101 EAST DRIVE REMOVAL ENLARGEMENT PLAN
SCALE: 1"=20'

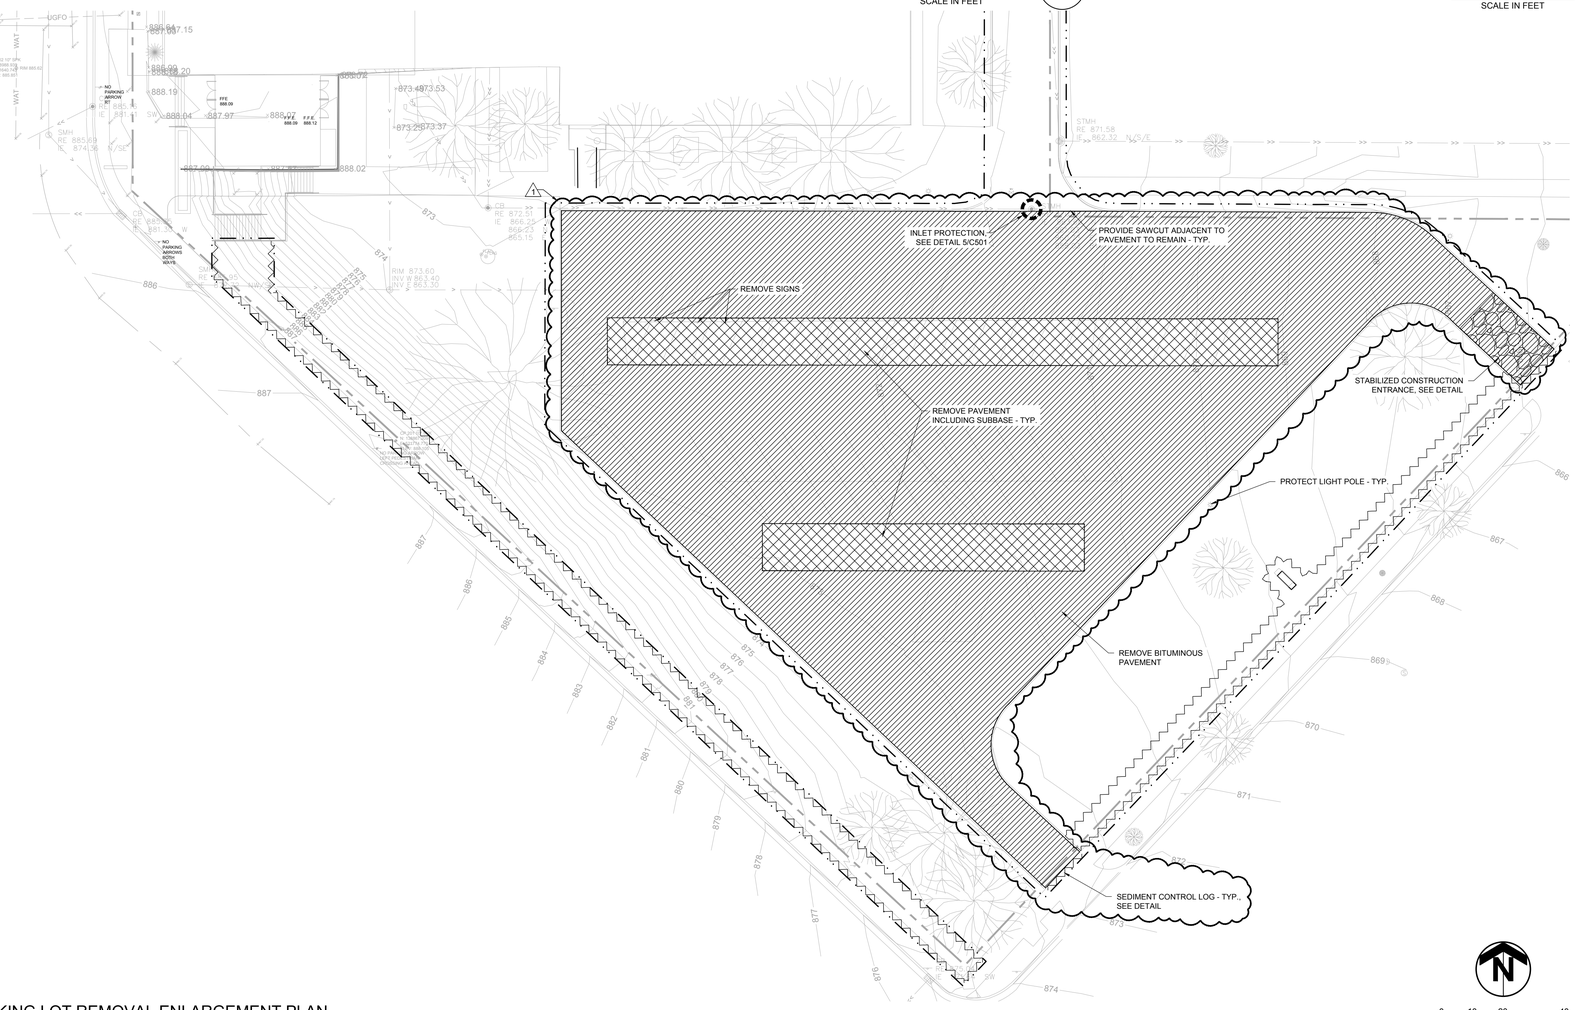

2 C101 SOUTH PARKING LOT REMOVAL ENLARGEMENT PLAN
SCALE: 1"=20'

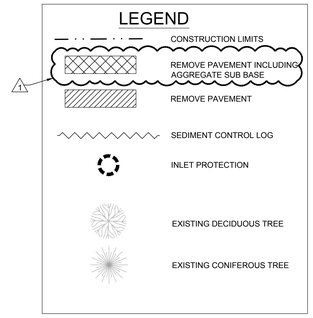

Jun 02, 2025 - 2:13pm
K:\g:m\Mpls\PubSch\s15185002\04_Production\01_CAD\02_Sheets\C100_REMOVALS.dwg

MINNEAPOLIS PUBLIC SCHOOLS
Urban Education. Global Citizens.

MPS ANTHONY MIDDLE SCHOOL

5757 IRVING AVE SOUTH
MINNEAPOLIS, MN
Official Publication No. - 25-2510

ANTHONY ENTRANCE PHASE III

ALL CONTRACTORS AND SUBCONTRACTORS SHALL VERIFY ALL DIMENSIONS BY MEASUREMENT AT THE BUILDING AND/OR SITE

0 1

BAR IS ONE INCH ON ORIGINAL DRAWING. IF NOT ONE INCH ON THIS DRAWING ADJUST SCALES ACCORDINGLY.

CONSTRUCTION DOCUMENTS

NO.	DATE	ISSUE RECORD
1	06/02/2025	PR NO. 1

I HEREBY CERTIFY THAT THIS PLAN, SPECIFICATION, OR REPORT WAS PREPARED BY ME OR UNDER MY DIRECT SUPERVISION AND THAT I AM A DULY LICENSED LANDSCAPE ARCHITECT UNDER THE LAWS OF THE STATE OF MN.

SIGNATURE:
PRINTED NAME: STEVEN D. FOSS
LIC. NO.: 56852 DATE: 01/02/2025

TKDA
444 Cedar Street, Suite 1500
Saint Paul, MN 55101
651.292.4400
tkda.com

DESIGNED	DRAWN	CHECKED
SDF	SDF	AMK

REMOVAL ENLARGEMENT PLANS

C101

15185.002

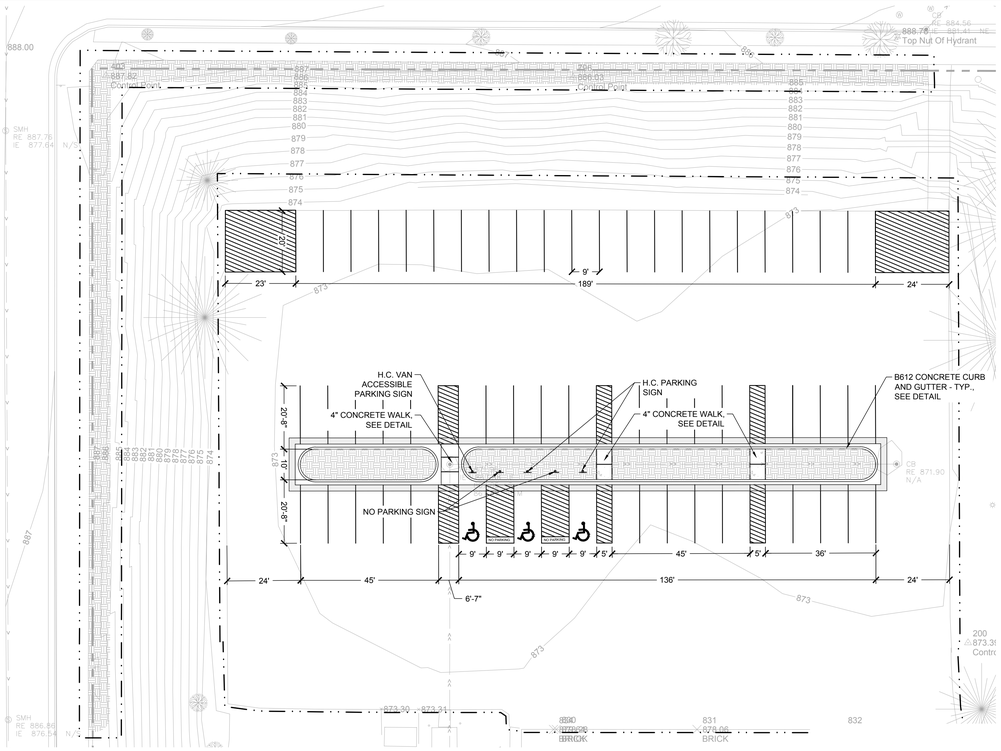

1 C201 **NORTH PARKING LOT LAYOUT ENLARGEMENT PLAN**
SCALE: 1"=20'

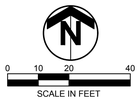

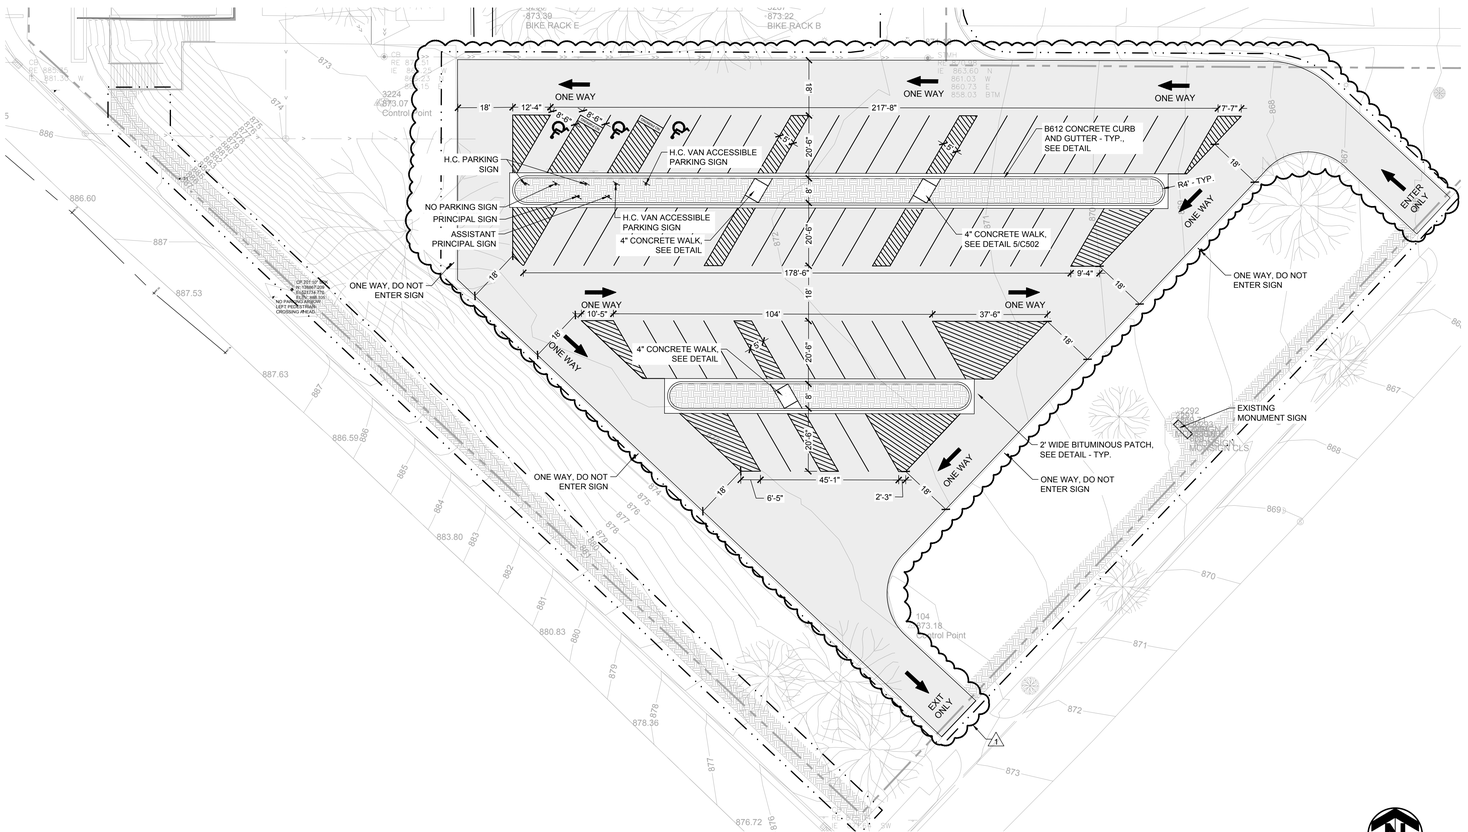

2 C201 **SOUTH PARKING LOT LAYOUT ENLARGEMENT PLAN**
SCALE: 1"=20'

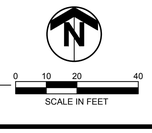

GENERAL SITE NOTES:

1. CAD FILES WILL BE PROVIDED TO THE CONTRACTOR FOR STAKING PURPOSES.
2. ALL DIMENSIONS ARE TO FACE OF CURB, EDGE OF PAVEMENT, RADIUS POINTS, OR PAVEMENT MARKINGS, AS SHOWN.
3. REPLACE ALL EXISTING PAVEMENT WHERE ITEMS SUCH AS POLES, SIGNS, UTILITY TRENCHES, ETC. NECESSARY FOR NEW CONSTRUCTION, CAUSE DAMAGE OR LEAVE HOLES IN EXISTING PAVEMENT TO REMAIN.
4. THE CONTRACTOR SHALL FURNISH AND INSTALL ALL TEMPORARY TRAFFIC CONTROL AS NECESSARY. ALL TRAFFIC CONTROL DEVICES AND SIGNING SHALL CONFORM TO THE "MINNESOTA MANUAL ON UNIFORM TRAFFIC CONTROL DEVICES" (MN MUTCD), INCLUDING "FIELD MANUAL FOR TEMPORARY TRAFFIC CONTROL ZONE LAYOUTS".
5. THE CONTRACTOR SHALL VERIFY ALL NECESSARY PERMITS AND APPROVALS HAVE BEEN OBTAINED FROM AGENCIES HAVING JURISDICTION PRIOR TO COMMENCING CONSTRUCTION. THE CONTRACTOR SHALL OBTAIN AND PAY THE COST OF ALL PERMITS THAT HAVE NOT BEEN SECURED BY THE OWNER.

LEGEND

- PLANTING BED SEE LANDSCAPE PLAN
- 4" CONCRETE WALK
- 6" CONCRETE WALK
- BITUMINOUS PAVEMENT
- B612 CONCRETE CURB AND GUTTER
- CONSTRUCTION LIMITS

STRIPING NOTES

1. ALL STRIPING SHALL BE 4" WIDE PAINT.
2. ANGLED STRIPING SHALL BE OFFSET AT 45° AND SPACED 2' O.C. FOR DESIGNATED AISLES AND NO PARKING AS SHOWN.
3. CONTRACTOR TO CONFIRM STRIPING COLOR WITH OWNER REPRESENTATIVE.

SEAL COATING NOTES

1. ALL BITUMINOUS PAVEMENT SHALL BE SEAL COATED INCLUDING AGGREGATE MATERIAL WITHIN THE CONSTRUCTION LIMITS. REFER TO SPECIFICATIONS FOR ADDITIONAL INFORMATION.

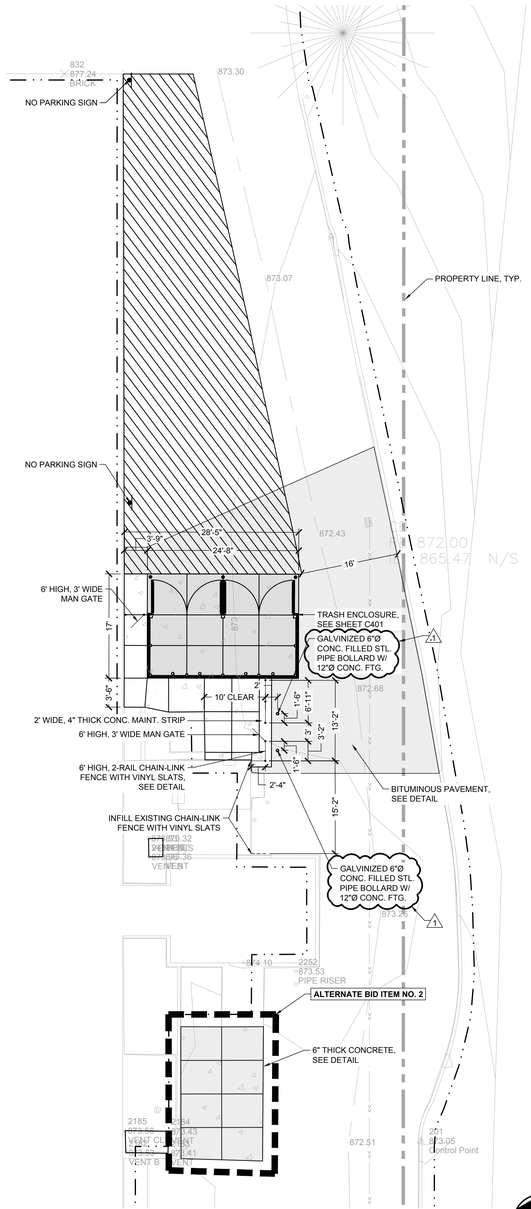

3 C201 **EAST DRIVE LAYOUT ENLARGEMENT PLAN**
SCALE: 1"=10'

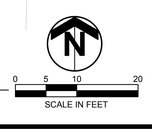

MINNEAPOLIS PUBLIC SCHOOLS
Urban Education. Global Citizens.

MPS ANTHONY MIDDLE SCHOOL

5757 IRVING AVE SOUTH
MINNEAPOLIS, MN
Official Publication No. - 25-2510

ANTHONY ENTRANCE PHASE III

ALL CONTRACTORS AND SUBCONTRACTORS SHALL VERIFY ALL DIMENSIONS BY MEASUREMENT AT THE BUILDING AND/OR SITE

0 1

BAR IS ONE INCH ON ORIGINAL DRAWING. IF NOT ONE INCH ON THIS DRAWING ADJUST SCALES ACCORDINGLY.

CONSTRUCTION DOCUMENTS

NO.	DATE	ISSUE RECORD
1	06/02/2025	PR NO. 1

I HEREBY CERTIFY THAT THIS PLAN, SPECIFICATION, OR REPORT WAS PREPARED BY ME OR UNDER MY DIRECT SUPERVISION AND THAT I AM A DULY LICENSED LANDSCAPE ARCHITECT UNDER THE LAWS OF THE STATE OF MN.

SIGNATURE:
PRINTED NAME: STEVEN D. FOSS
LIC. NO.: 56852 DATE: 01/02/2025

TKDA
444 Cedar Street, Suite 1500
Saint Paul, MN 55101
651.292.4400
tkda.com

DESIGNED	DRAWN	CHECKED
SDF	SDF	AMK

LAYOUT ENLARGEMENT PLANS

C201

15185.002

Jun 02, 2025 - 3:13pm
K:\g-m\Mpls\Pub\Schls\15185002\04_Production\01_CAD\02_Sheets\C200_SITE PLAN.dwg

MORCON CONSTRUCTION

5151 INDUSTRIAL BLVD. NE
FRIDLEY, MN 55421
Ph : 763-546-6066

Change Request

To: Ann Cerney
MINNEAPOLIS PUBLIC SCHOOLS
1250 West Broadway Avenue
Minneapolis, MN 55411
Ph: (612)668-0013

Number: 1
Date: 6/5/25
Job: JH-25-008 MPS Anthony Entrance Phase III

Description: PR 01 Quantity Adjustments

We are pleased to offer the following specifications and pricing to make the following changes:

Site plan changes include the following:

C101 Removal Enlargement Plans
-Additional bituminous pavement removal
-Reduction in sediment control log
-Reduction in sawcutting
-Remove bituminous pavement to allow for splicing a new section of pipe into the storm sewer. Jet and scope storm line

C201 Layout Enlargement Plans
-Additional bituminous pavement
-Reduction in chip seal
-(2) Two additional 6" diameter bollards

Work performed by us:

Description		Quantity	Unit	Unit Price	Price
SUPERVISION	Labor	6.00	HRS	$109.00	$654.00
				Subtotal:	$654.00

Work performed by subcontractors:

Description	Subcontractor			Price
ASPHALT PAVING	NORTHLAND PAVING			$77,755.00
MISCELLANEOUS METALS	NORTHLAND CUSTOM IRONWORKS			$1,100.00
EXTERIOR CONCRETE	NORTH COUNTRY CONCRETE INC			$701.00
EARTHWORK	KAMISH EXCAVATING INC			$41,473.00
			Subtotal:	$121,029.00
			Subtotal:	**$121,683.00**
	OH&P Subcontractors	$121,029.00	10.00%	$12,102.90
	OH&P Labor	$654.00	10.00%	$65.40
	OH&P Materials			$0.00
			Total:	**$133,851.30**

MORCON CONSTRUCTION

5151 INDUSTRIAL BLVD. NE
FRIDLEY, MN 55421
Ph : 763-546-6066

Change Request

To: Ann Cerney
MINNEAPOLIS PUBLIC SCHOOLS
1250 West Broadway Avenue
Minneapolis, MN 55411
Ph: (612)668-0013

Number: 1
Date: 6/5/25
Job: JH-25-008 MPS Anthony Entrance Phase III

The schedule is not affected by this change.

At this time we have not included any provisions for unforseen conditions, overtime premiums, schedule delays, out of sequence work, labor inefficiencies, etc., which may result as a consequence of this change. Should such conditions be encountered, we reserve the right to be reimbursed for associated costs. Please provide written confirmation if we are to proceed with this change.

Submitted by: Jim Hayes (763)546-6066
MORCON CONSTRUCTION CO INC
jhayes@morcon.com

Approved by: _____

Date: _____

Cc: Phil Murtha (MORCON CONSTRUCTION CO INC)

NORTHLAND PAVING

June 4, 2025

Jim Hayes
Morcon Construction Co., Inc.
5151 Industrial Blvd. NE
Fridley, MN 55421

Re: Anthony Entrance Phase III PR01

Jim,

As per the PR01 and Site Plan C201 dated 6/2/25, I offer you the following:

- This revision changes a large part of the project from patching around concrete islands to full pavement replacement in the South parking lot. Measuring the plan with the updated paving area comes to 90 s.y. of patching at the North parking lot and 3511 s.y. at the South parking lot and East Drive.
- Parking lot replacement is to pave 2" base lift and 2" wear lift asphalt using SPWEB540E asphalt mix. Patching as originally quoted using the mix noted above. Aggregate base and tolerance to be completed by others must be at +/- 1/10' down and ready for paving.
- The cost in its entirety for this work is $108,500.00. This comes to an addition of $77,755.00 to the original contract amount.

Please let me know if you have any questions. Thank you.

Regards,

Kaye Klinefelter
President

12450 Beard Avenue S. Burnsville, MN 55337
Tel: (952) 469-1044 Fax: (952) 469-2126

North Country Concrete, Inc.
23035 Ulysses Street Northeast
East Bethel, MN 55005
Office 763-576-8602
Fax 763-576-8636

CHANGE ORDER

DATE:	06/05/25
NCCI CO#:	1
Project	Anthony Entrance Phase 3
RE:	PR #1
Project Manager:	Brady Lindholm

TO:	Morcon Construction
ATTENTION:	Jim Hayes

Item #	Description	Amount	Unit	Unit Cost	Total
1	Instalation of two 6" diameter steel pipe bollards in concrete footings, filled, and capped (bollard supply by others).	2	EA	$350.50	$701.00
			TOTAL CHANGE ORDER:		**$701.00**

SIGN AND RETURN IF PROPOSAL IS ACCEPTED SIGNATURE _____

WE ARE SENDING YOU:

X	**CHANGE ORDER**		**CONTRACT**
	CONTRACTOR PROFILES		**LIEN WAIVERS**
	CERTIFIED PAYROLL		**SUBMITTALS**
	INSURANCE CERTIFICATE		**OTHER** _____

COMMENTS:

* Change Order honored for 30 days

ACCEPTANCE OF CHANGE ORDER: The above prices, specifications and conditions are hereby accepted. We agree to give North Country Concrete, Inc. at least (7) days notice prior to commencing work.

signature: _____ date: _____

cc: Shiela Corbett - NCCI

Price Request

Kamish EXCAVATING

1301 So. Concord St. South St. Paul MN 55075 Phone:
651.457.3600 Fax: 651.731.7794

Project Name: **Anthony Entrace Entrance Phase III**

PR#1 Pricing

Item:	Quantity:	Type:	Cost:		TOTAL:
Mobilization	1	ea	$1,710.00	$	1,710.00
Demo Bit Grade and Compact	29400	sf	$1.12	$	32,928.00
Bollards (Excavate Only)	2	ea	$275.00	$	550.00
Repair Storm Sewer jet/camera	1	LS	$10,800.00	$	10,800.00
Credit Sawcut	1358	lf	-$2.50	$	(3,395.00)
Credit Sediment log	1120	LF	-$1.00	$	(1,120.00)
				$	-
				$	-
				$	-
				$	-
EXCLUSIONS: Final Grade for Bit, moisture conditioning base, soil correction,				$	-
private locates, Class 5 or recycle for Bit Paving, Surveying.				$	-
				$	-
				$	-
				$	-
				$	-
				$	-
				$	-
				$	-
				$	-
				$	-
				$	-
				$	-
				$	-
			TOTAL:	$	41,473.00

AIA® Document G709™ – 2018

Proposal Request

PROJECT: *(name and address)* Anthony Entrance Phase III 5757 Irving Avenue South Minneapolis, Minnesota 55419	**CONTRACT INFORMATION:** Contract For: General Construction Date: January 02, 2025	Architect's Project Number: 15185.002 Proposal Request Number: 002 Proposal Request Date: June 18, 2025
OWNER: *(name and address)* Minneapolis Public Schools 1250 West Broadway Avenue Minneapolis, MN 55411	**ARCHITECT:** *(name and address)* TKDA 3311 E Old Shakopee Road, Suite 300 Bloomington, MN 55425	**CONTRACTOR:** *(name and address)* Morcon Construction Company, Inc. 5151 Industrial Boulevard NE Fridley, MN 55421

The Owner requests an itemized proposal for changes to the Contract Sum and Contract Time for proposed modifications to the Contract Documents described herein. The Contractor shall submit this proposal within Seven (7) days or notify the Architect in writing of the anticipated date of submission.
(Insert a detailed description of the proposed modifications to the Contract Documents and, if applicable, attach or reference specific exhibits.)

Plan changes include the following:

C101 REMOVAL ENLARGEMENT PLANS
- Additional sawcutting and pavement removal.
- Chain-link fence removal.
- Removal of (2) two bollards.
- (1) One additional storm grate removal and replacement.

C201 LAYOUT ENLARGEMENT PLANS & C401 DETAILS
- Removal of chain-link fence with slats and replacement with trex fencing.
- Additional 4" thick x 2' wide concrete maintenance strip.
- Additional bituminous pavement and chip seal.
- (2) Two additional bollards.

L100 OVERALL LANDSCAPE PLAN & L101 LANDSCAPE ENLARGEMENT PLANS
- Removal of 10 perennials and addition of 27 grasses.

ATTACHMENTS:
C101, C201, C401, L100, L101

THIS IS NOT A CHANGE ORDER, A CONSTRUCTION CHANGE DIRECTIVE, OR A DIRECTION TO PROCEED WITH THE WORK DESCRIBED IN THE PROPOSED MODIFICATIONS.

REQUESTED BY THE ARCHITECT

Steven D. Foss

BY: Steven D. Foss, PLA, Project Manager

(Printed name, title, and license number if required)

AIA Document G709 – 2018. Copyright © 1993, 2001 and 2018. All rights reserved. "The American Institute of Architects," "American Institute of Architects," "AIA," the AIA Logo, and "AIA Contract Documents" are trademarks of The American Institute of Architects. This document was produced at 16:01:11 CDT on 06/18/2025 under Subscription No.20250091234 which expires on 01/21/2026, is not for resale, is licensed for one-time use only, and may only be used in accordance with the AIA Contract Documents® Terms of Service. To report copyright violations, e-mail docinfo@aiacontracts.com.
User Notes: (685031ec914beeb9cff5c61e)

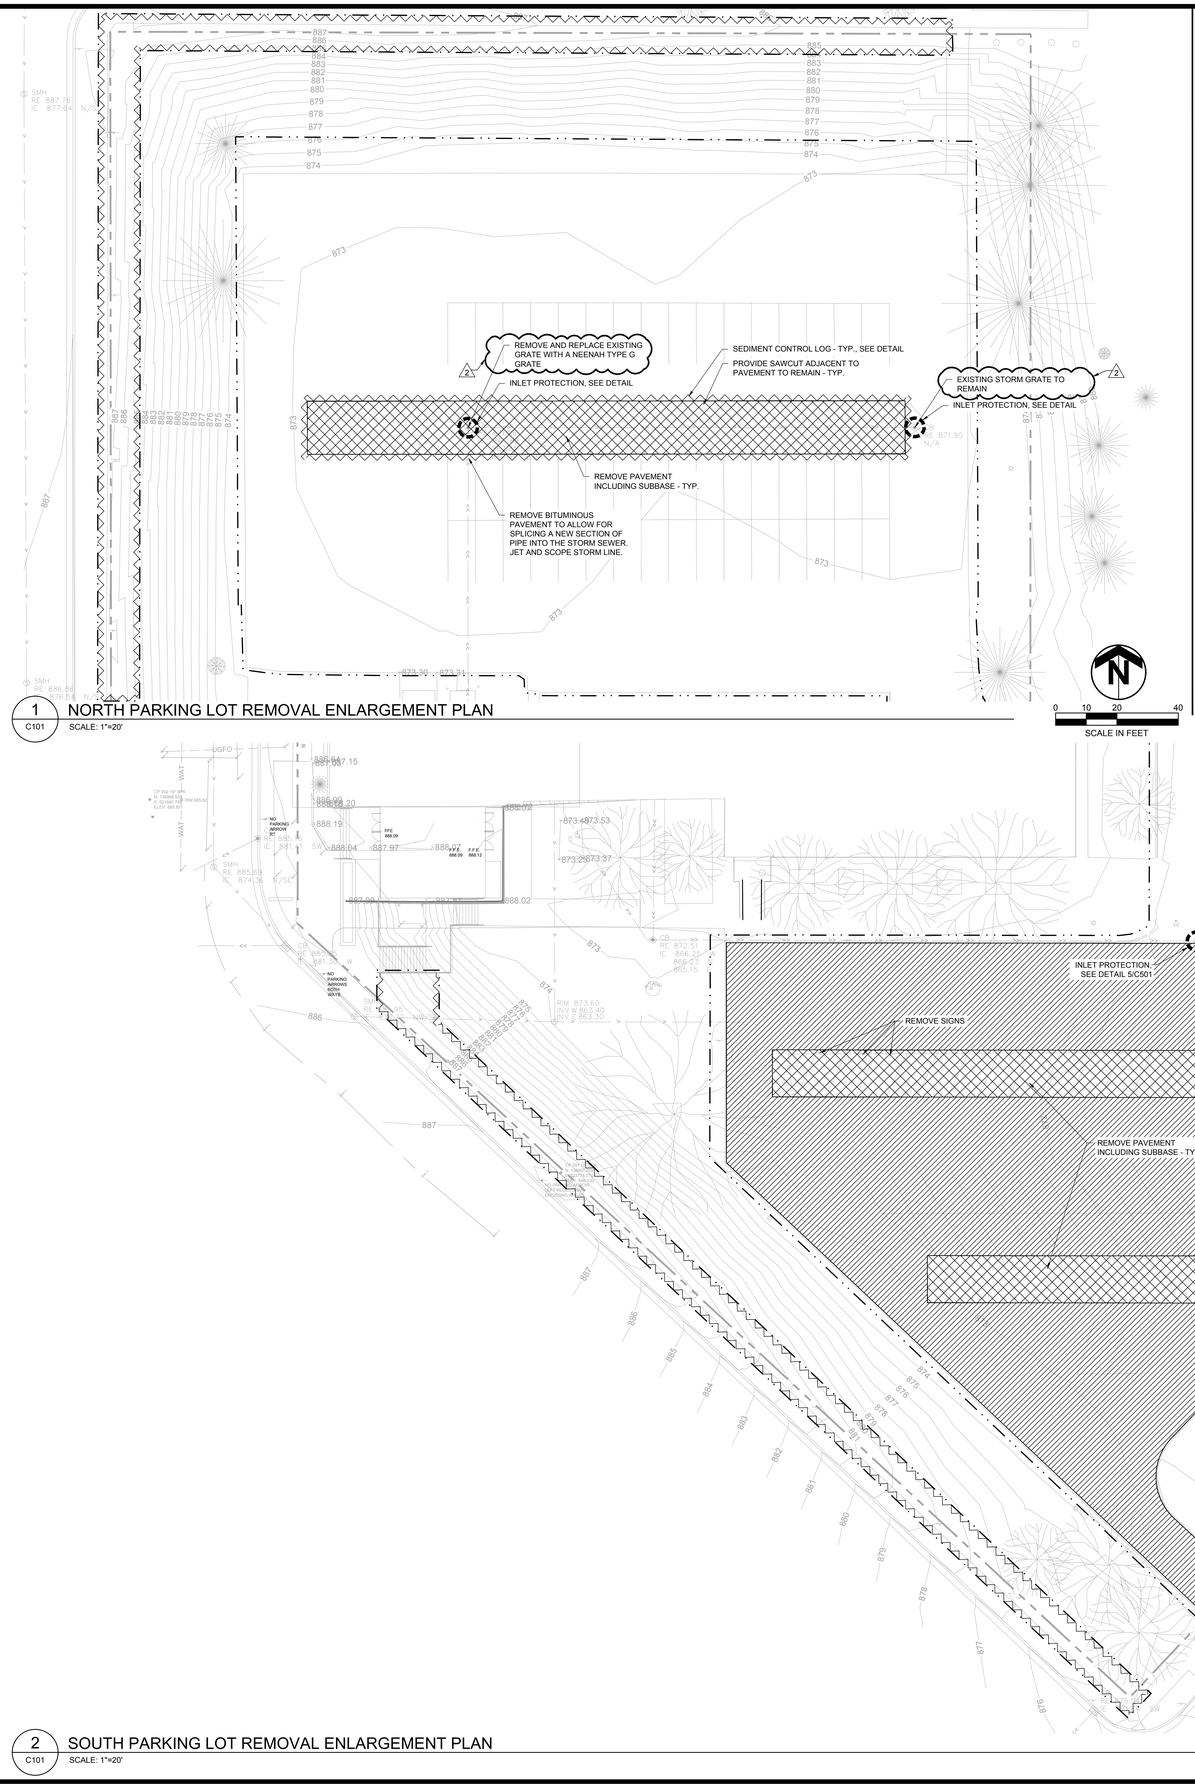

1 C101 NORTH PARKING LOT REMOVAL ENLARGEMENT PLAN
SCALE: 1"=20'

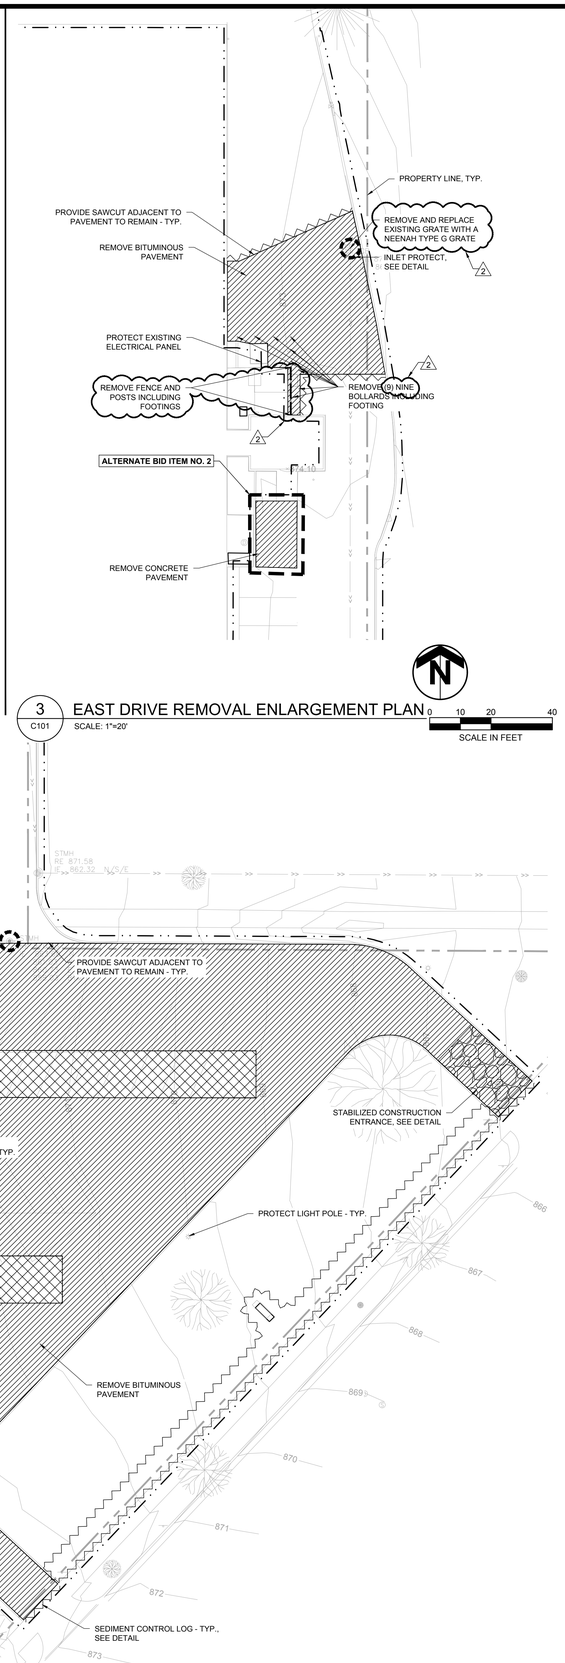

3 C101 EAST DRIVE REMOVAL ENLARGEMENT PLAN
SCALE: 1"=20'

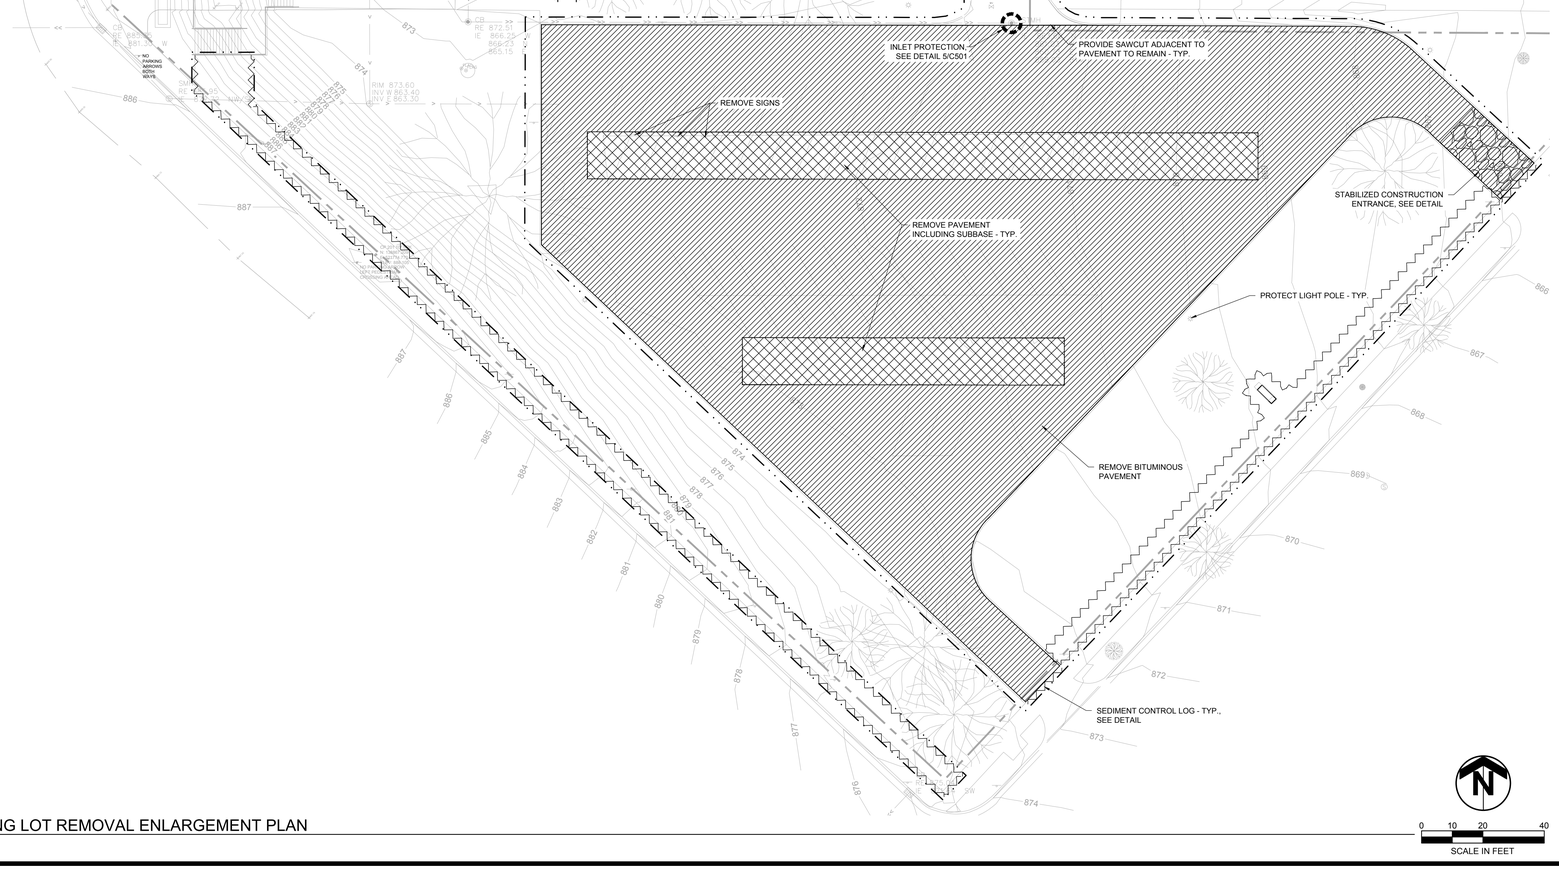

2 C101 SOUTH PARKING LOT REMOVAL ENLARGEMENT PLAN
SCALE: 1"=20'

LEGEND

- CONSTRUCTION LIMITS
- REMOVE PAVEMENT INCLUDING AGGREGATE SUB BASE
- REMOVE PAVEMENT
- SEDIMENT CONTROL LOG
- INLET PROTECTION
- EXISTING DECIDUOUS TREE
- EXISTING CONIFEROUS TREE

MINNEAPOLIS PUBLIC SCHOOLS
Urban Education. Global Citizens.

MPS ANTHONY MIDDLE SCHOOL

5757 IRVING AVE SOUTH
MINNEAPOLIS, MN
Official Publication No. - 25-2510

ANTHONY ENTRANCE PHASE III

ALL CONTRACTORS AND SUBCONTRACTORS SHALL VERIFY ALL DIMENSIONS BY MEASUREMENT AT THE BUILDING AND/OR SITE

0 1

BAR IS ONE INCH ON ORIGINAL DRAWING. IF NOT ONE INCH ON THIS DRAWING ADJUST SCALES ACCORDINGLY.

CONSTRUCTION DOCUMENTS

NO.	DATE	ISSUE RECORD
2	06/18/2025	PR NO. 2
1	06/02/2025	PR NO. 1

I HEREBY CERTIFY THAT THIS PLAN, SPECIFICATION, OR REPORT WAS PREPARED BY ME OR UNDER MY DIRECT SUPERVISION AND THAT I AM A DULY LICENSED LANDSCAPE ARCHITECT UNDER THE LAWS OF THE STATE OF MN.

SIGNATURE:
PRINTED NAME: STEVEN D. FOSS
LIC. NO.: 56852 DATE: 01/02/2025

TKDA
444 Cedar Street, Suite 1500
Saint Paul, MN 55101
651.292.4400
tkda.com

DESIGNED	DRAWN	CHECKED
SDF	SDF	AMK

REMOVAL ENLARGEMENT PLANS

C101
15185.002

Jun 18, 2025 - 4:01pm
K:\g-mn\Mpls\Pub\Schls\15185\02\04_Production\01_CAD\02_Sheets\C100_REMOVALS.dwg

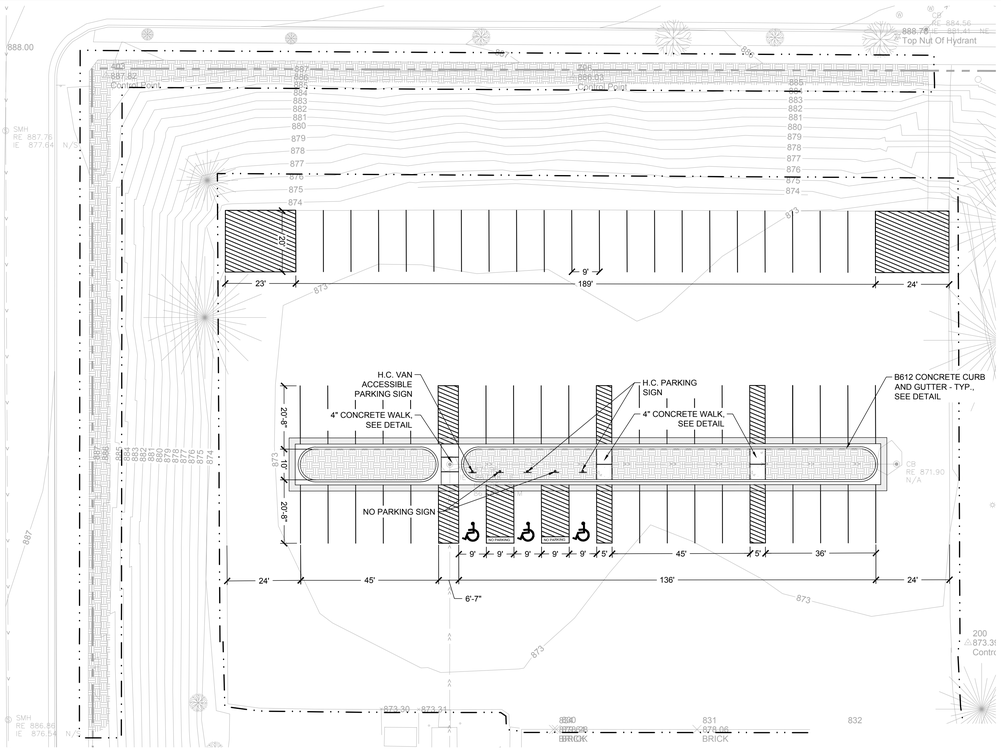

1 C201 NORTH PARKING LOT LAYOUT ENLARGEMENT PLAN
SCALE: 1"=20'

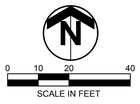

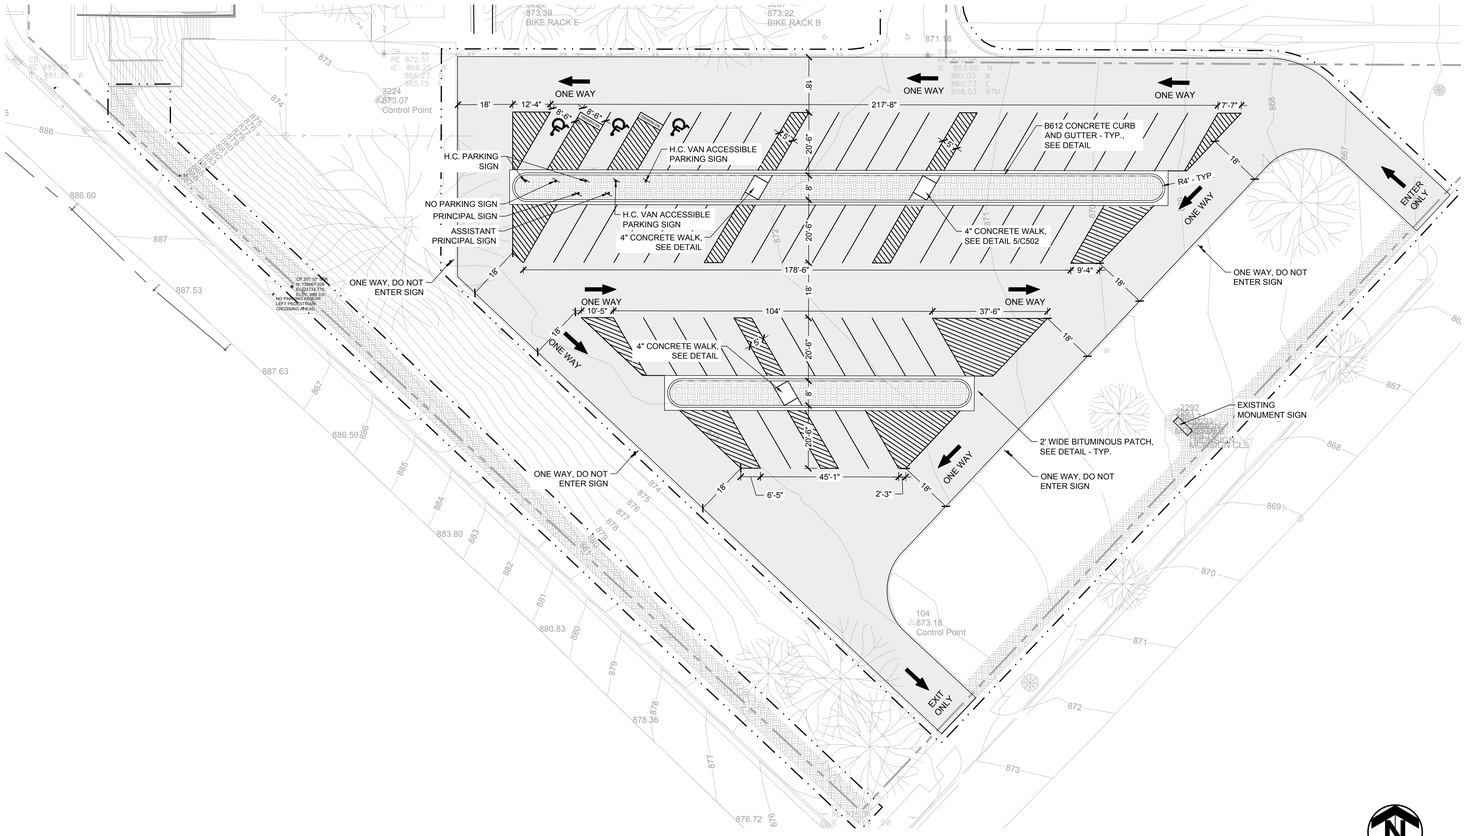

2 C201 SOUTH PARKING LOT LAYOUT ENLARGEMENT PLAN
SCALE: 1"=20'

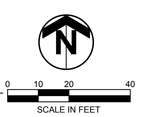

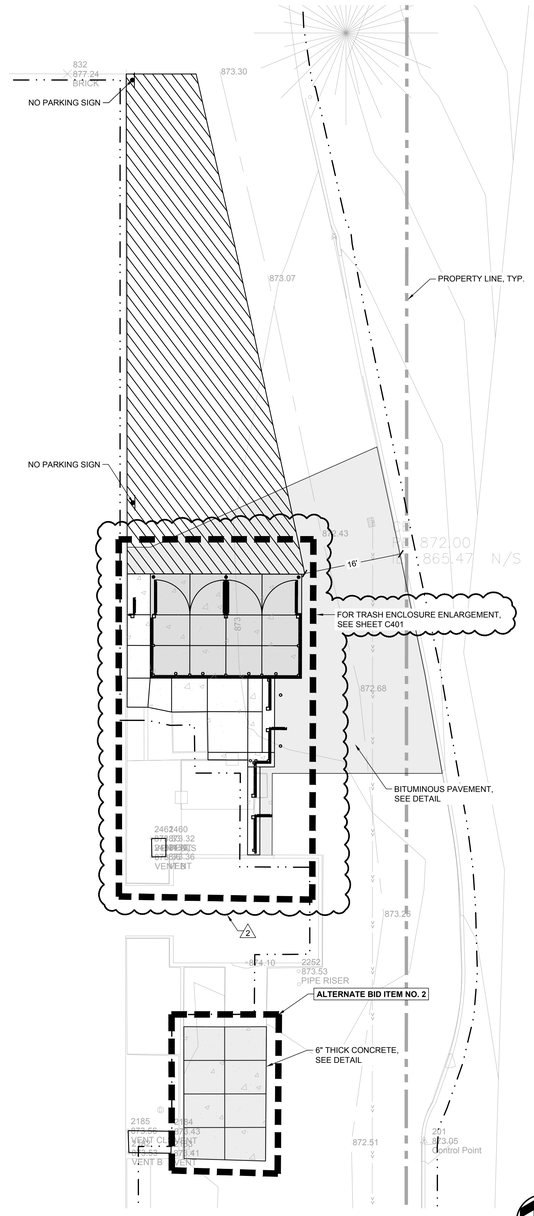

3 C201 EAST DRIVE LAYOUT ENLARGEMENT PLAN
SCALE: 1"=10'

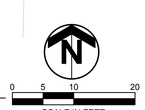

GENERAL SITE NOTES:

1. CAD FILES WILL BE PROVIDED TO THE CONTRACTOR FOR STAKING PURPOSES.
2. ALL DIMENSIONS ARE TO FACE OF CURB, EDGE OF PAVEMENT, RADIUS POINTS, OR PAVEMENT MARKINGS, AS SHOWN.
3. REPLACE ALL EXISTING PAVEMENT WHERE ITEMS SUCH AS POLES, SIGNS, UTILITY TRENCHES, ETC. NECESSARY FOR NEW CONSTRUCTION, CAUSE DAMAGE OR LEAVE HOLES IN EXISTING PAVEMENT TO REMAIN.
4. THE CONTRACTOR SHALL FURNISH AND INSTALL ALL TEMPORARY TRAFFIC CONTROL AS NECESSARY. ALL TRAFFIC CONTROL DEVICES AND SIGNING SHALL CONFORM TO THE "MINNESOTA MANUAL ON UNIFORM TRAFFIC CONTROL DEVICES" (MN MUTCD), INCLUDING "FIELD MANUAL FOR TEMPORARY TRAFFIC CONTROL ZONE LAYOUTS".
5. THE CONTRACTOR SHALL VERIFY ALL NECESSARY PERMITS AND APPROVALS HAVE BEEN OBTAINED FROM AGENCIES HAVING JURISDICTION PRIOR TO COMMENCING CONSTRUCTION. THE CONTRACTOR SHALL OBTAIN AND PAY THE COST OF ALL PERMITS THAT HAVE NOT BEEN SECURED BY THE OWNER.

LEGEND

- PLANTING BED — SEE LANDSCAPE PLAN
- 4" CONCRETE WALK
- 6" CONCRETE WALK
- BITUMINOUS PAVEMENT
- B612 CONCRETE CURB AND GUTTER
- CONSTRUCTION LIMITS

STRIPING NOTES

1. ALL STRIPING SHALL BE 4" WIDE PAINT.
2. ANGLED STRIPING SHALL BE OFFSET AT 45° AND SPACED 2' O.C. FOR DESIGNATED AISLES AND NO PARKING AS SHOWN.
3. CONTRACTOR TO CONFIRM STRIPING COLOR WITH OWNER REPRESENTATIVE.

SEAL COATING NOTES

1. ALL BITUMINOUS PAVEMENT SHALL BE SEAL COATED INCLUDING AGGREGATE MATERIAL WITHIN THE CONSTRUCTION LIMITS. REFER TO SPECIFICATIONS FOR ADDITIONAL INFORMATION.

MINNEAPOLIS PUBLIC SCHOOLS
Urban Education. Global Citizens.

MPS ANTHONY MIDDLE SCHOOL

5757 IRVING AVE SOUTH
MINNEAPOLIS, MN
Official Publication No. - 25-2510

ANTHONY ENTRANCE PHASE III

ALL CONTRACTORS AND SUBCONTRACTORS SHALL VERIFY ALL DIMENSIONS BY MEASUREMENT AT THE BUILDING AND/OR SITE

0 1

BAR IS ONE INCH ON ORIGINAL DRAWING. IF NOT ONE INCH ON THIS DRAWING ADJUST SCALES ACCORDINGLY.

CONSTRUCTION DOCUMENTS

NO.	DATE	ISSUE RECORD
2	06/18/2025	PR NO. 2
1	06/02/2025	PR NO. 1

I HEREBY CERTIFY THAT THIS PLAN, SPECIFICATION, OR REPORT WAS PREPARED BY ME OR UNDER MY DIRECT SUPERVISION AND THAT I AM A DULY LICENSED LANDSCAPE ARCHITECT UNDER THE LAWS OF THE STATE OF MN.

SIGNATURE:
PRINTED NAME: STEVEN D. FOSS
LIC. NO.: 56852 DATE: 01/02/2025

TKDA
444 Cedar Street, Suite 1500
Saint Paul, MN 55101
651.292.4400
tkda.com

DESIGNED	DRAWN	CHECKED
SDF	SDF	AMK

LAYOUT ENLARGEMENT PLANS

C201

15185.002

Jun 18, 2025 - 4:02pm
K:\g-m\Mpls\Pub\Schls\15185002\04_Production\01_CAD\02_Sheets\C200_SITE PLAN.dwg

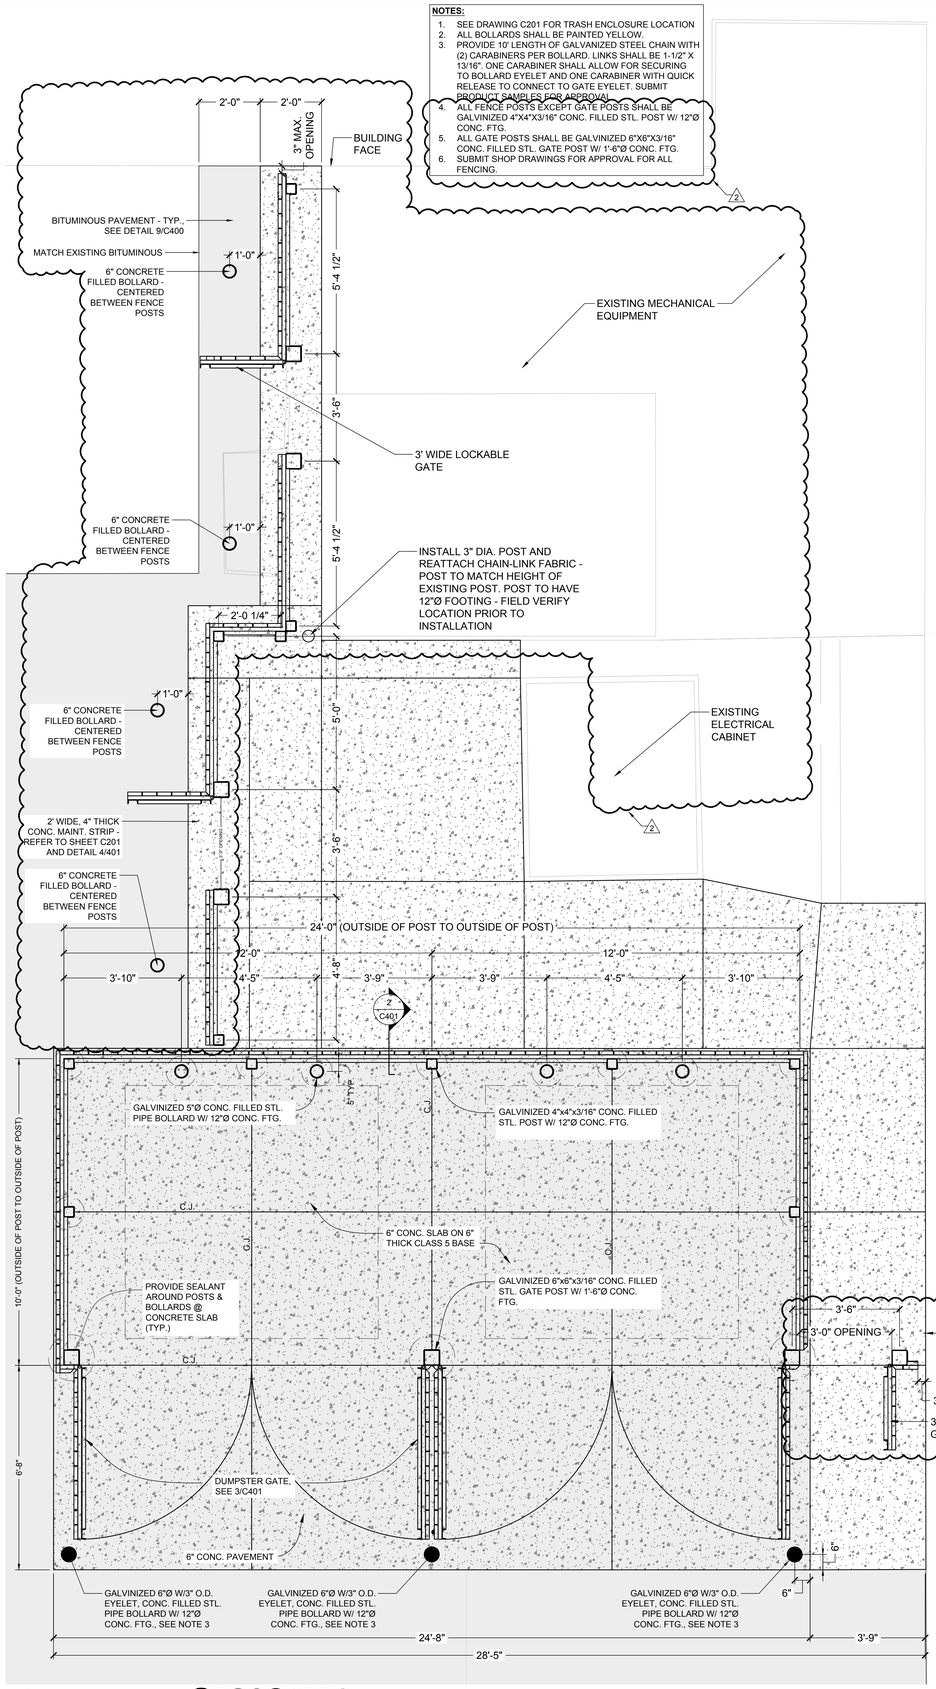

1 C401 TRASH SCREEN ENCLOSURE/FENCE PLAN
SCALE: 1/2"=1'-0"

0 1 2 4
SCALE IN FEET

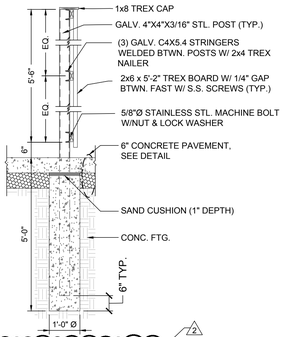

2 C401 TRASH SCREEN ENCLOSURE/FENCE SECTION
SCALE: 1/2"=1'-0"

0 1 2 4
SCALE IN FEET

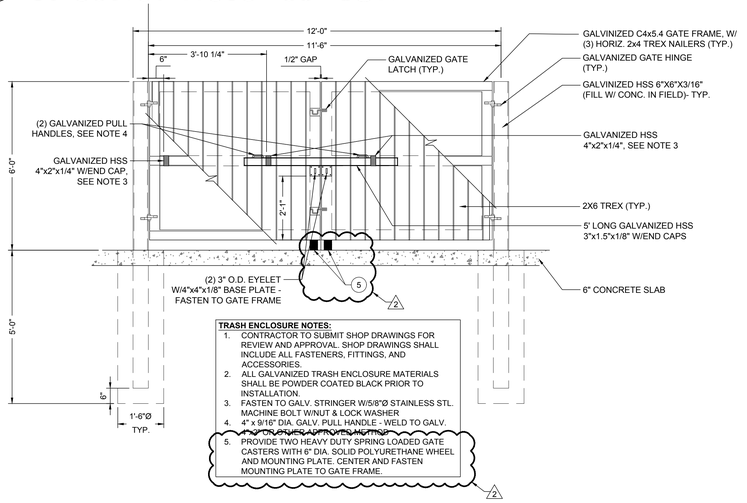

TRASH ENCLOSURE NOTES:
1. CONTRACTOR TO SUBMIT SHOP DRAWINGS FOR REVIEW AND APPROVAL. SHOP DRAWINGS SHALL INCLUDE ALL FASTENERS, FITTINGS, AND ACCESSORIES.
2. ALL GALVANIZED TRASH ENCLOSURE MATERIALS SHALL BE POWDER COATED BLACK PRIOR TO INSTALLATION.
3. FASTEN TO GALV. STRINGER W/5/8"Ø STAINLESS STL. MACHINE BOLT W/NUT & LOCK WASHER
4. 4" x 9/16" DIA. GALV. PULL HANDLE - WELD TO GALV. 4"x4"x3/16" GATE POST OR GATE FRAME
5. PROVIDE TWO HEAVY DUTY SPRING LOADED GATE CASTERS WITH 6" DIA. SOLID POLYURETHANE WHEEL AND MOUNTING PLATE. CENTER AND FASTEN MOUNTING PLATE TO GATE FRAME.

3 C401 TRASH SCREEN ENCLOSURE GATE ELEVATION
SCALE: 1/2"=1'-0"

0 1 2 4
SCALE IN FEET

Jun 19, 2025 - 4:02pm
K:\g-m\Mpls\Pub\Schls\15185002\04_Production\01_CAD\02_Sheets\C400_DETAILS.dwg

MINNEAPOLIS PUBLIC SCHOOLS
Urban Education. Global Citizens.

MPS ANTHONY MIDDLE SCHOOL

5757 IRVING AVE SOUTH
MINNEAPOLIS, MN
Official Publication No. - 25-2510

ANTHONY ENTRANCE PHASE III

ALL CONTRACTORS AND SUBCONTRACTORS SHALL VERIFY ALL DIMENSIONS BY MEASUREMENT AT THE BUILDING AND/OR SITE

0 1
BAR IS ONE INCH ON ORIGINAL DRAWING. IF NOT ONE INCH ON THIS DRAWING ADJUST SCALES ACCORDINGLY.

CONSTRUCTION DOCUMENTS

NO.	DATE	ISSUE RECORD
2	06/18/2025	PR No. 2

I HEREBY CERTIFY THAT THIS PLAN, SPECIFICATION, OR REPORT WAS PREPARED BY ME OR UNDER MY DIRECT SUPERVISION AND THAT I AM A DULY LICENSED LANDSCAPE ARCHITECT UNDER THE LAWS OF THE STATE OF MN.

SIGNATURE:
PRINTED NAME: STEVEN D. FOSS
LIC. NO.: 55852 DATE: 01/02/2025

TKDA
444 Cedar Street, Suite 1500
Saint Paul, MN 55101
651.292.4400
tkda.com

DESIGNED	DRAWN	CHECKED
SDF	SDF	AMK

DETAILS

C401
15185.002

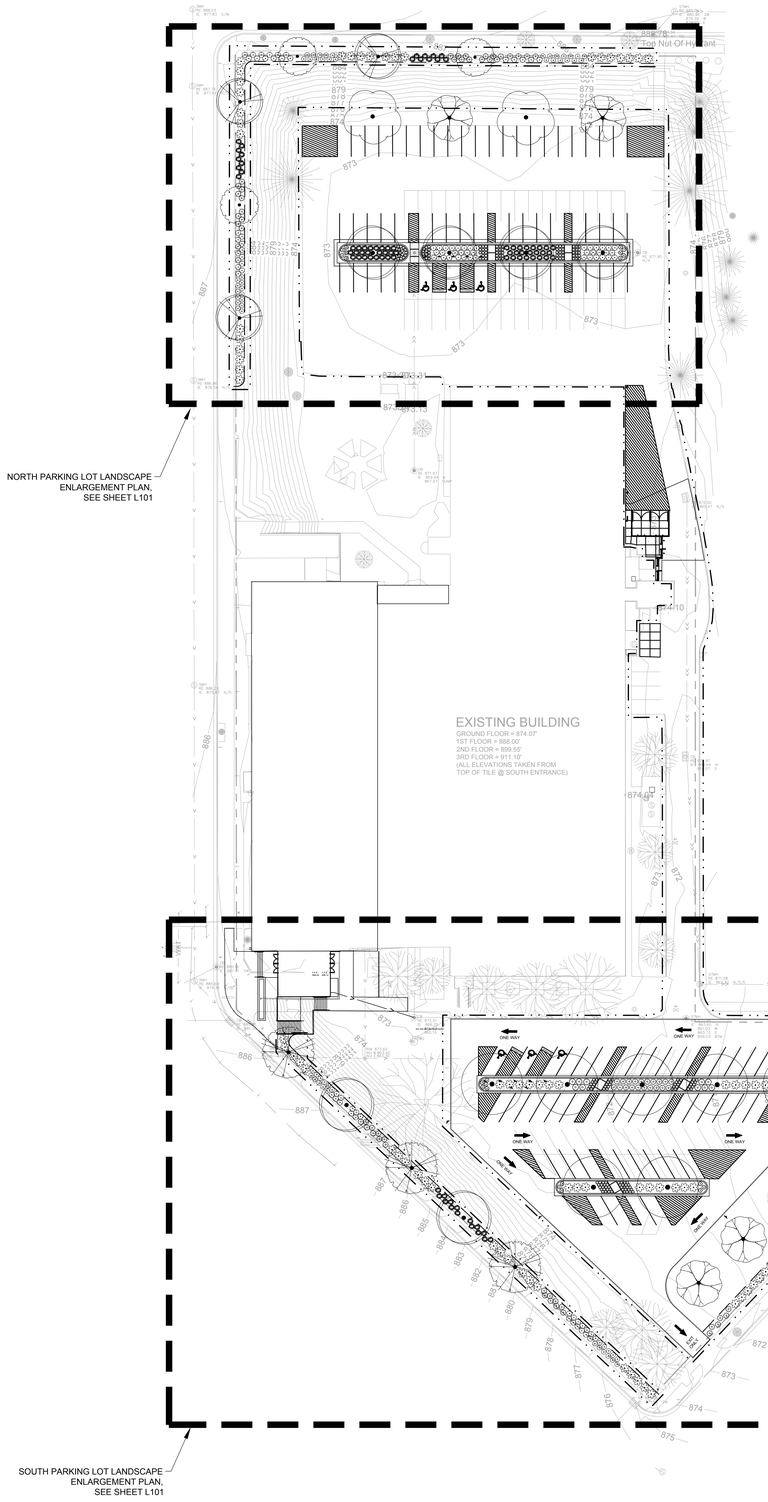

1 L100 OVERALL LANDSCAPE PLAN
SCALE: 1"=40'

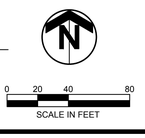

0 20 40 80
SCALE IN FEET

PLANTING NOTES:

1. PROVIDE 6" TOPSOIL ON ALL AREAS TO RECEIVE SOD.
2. ALL DISTURBED AREAS SHOULD BE SOD UNLESS NOTED OTHERWISE.
3. WHERE SOD ABUTS PAVED SURFACE, FINISHED GRADE OF SOD SHALL BE 1" BELOW SURFACE OF PAVEMENT.
4. PLANTINGS TO BE LOCATED AND STAKED AS SHOWN ON PLAN. LANDSCAPE ARCHITECT MUST APPROVE LOCATION PRIOR TO DIGGING.
5. ADJUSTMENT OF PLANT LOCATION IN THE FIELD MUST BE APPROVED BY LANDSCAPE ARCHITECT.

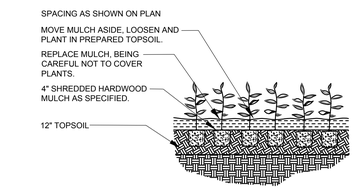

2 L100 PERENNIAL PLANTING DETAIL
NO SCALE

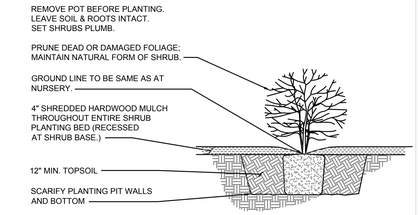

3 L100 SHRUB PLANTING DETAIL
NO SCALE

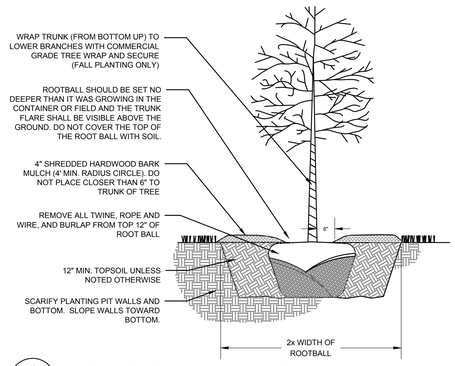

4 L100 DECIDUOUS TREE PLANTING DETAIL
NO SCALE

NOTES:

1. EXPOSE ROOT FLARE AND SET AT GRADE.
2. REMOVE BURLAP AND ROPES FROM TOP 1/3RD OF ROOT BALL. CUT WIRE BASKET DOWN TO SECOND HORIZONTAL WIRE FROM THE BOTTOM, AND DISPOSE OF OFF-SITE.
3. CONTRACTOR IS RESPONSIBLE TO MAINTAIN TREES IN A PLUMB POSITION THROUGHOUT THE WARRANTY PERIOD.

PLANT SCHEDULE

SYMBOL	CODE	BOTANICAL / COMMON NAME	SIZE	CONTAINER	QTY
TREES					
	ACE ABZ	Acer x freemanii 'Jeffersred' / Autumn Blaze® Freeman Maple	2.5" Cal.	B&B	2
	CEL OCC	Celtis occidentalis / Common Hackberry	2.5" Cal.	B&B	7
	GIN DLB	Ginkgo biloba `JFS-UGA2` / Golden Colonnade® Maidenhair Tree	2.5" Cal.	B&B	3
	GLE SKY	Gleditsia triacanthos inermis `Skyline` / Skyline Honey Locust	2.5" Cal.	B&B	6
	GYM CGD	Gymnocladus dioica 'UMNSynergy' / True North™ Kentucky Coffeetree	2.5" Cal.	B&B	3
	TIL GSP	Tilia cordata 'Greenspire' / Greenspire Littleleaf Linden	2.5" Cal.	B&B	5
	ULM WMH	Ulmus japonica x pumila `New Horizon` / New Horizon Elm	2.5" Cal.	B&B	3
SHRUBS					
	ARO MOR	Aronia melanocarpa 'Morton' / Iroquois Beauty™ Black Chokeberry	5 gal.	Pot	80
	COT COR	Cotoneaster apiculatus / Cranberry Cotoneaster	2 gal.	Pot	10
	DIE LON	Diervilla lonicera / Dwarf Bush Honeysuckle	5 gal.	Pot	114
	JUN D14	Juniperus chinensis 'Daub's Frosted' / Daub's Frosted Juniper	5 gal.	Pot	70
	RHU GRO	Rhus aromatica 'Gro-Low' / Gro-Low Fragrant Sumac	5 gal.	Pot	86
	SYR COD	Syringa x 'SMNJRPU' / Bloomerang® Dwarf Purple Lilac	2 gal.	Pot	59
GRASSES					
	SPO HET	Sporobolus heterolepis / Prairie Dropseed	1 gal.	Pot	172
PERENNIALS					
	NEP RAC	Nepeta racemosa 'Walker's Low' / Walker's Low Catmint	1 gal.	Pot	38

→ 2

5 L100 OVERALL LANDSCAPE PLANT SCHEDULE

MINNEAPOLIS PUBLIC SCHOOLS
Urban Education. Global Citizens.

MPS ANTHONY MIDDLE SCHOOL

5757 IRVING AVE SOUTH
MINNEAPOLIS, MN
Official Publication No. - 25-2510

ANTHONY ENTRANCE PHASE III

ALL CONTRACTORS AND SUBCONTRACTORS SHALL VERIFY ALL DIMENSIONS BY MEASUREMENT AT THE BUILDING AND/OR SITE

0 1

BAR IS ONE INCH ON ORIGINAL DRAWING. IF NOT ONE INCH ON THIS DRAWING ADJUST SCALES ACCORDINGLY.

CONSTRUCTION DOCUMENTS

NO.	DATE	ISSUE RECORD
2	06/18/2025	PR No. 2

I HEREBY CERTIFY THAT THIS PLAN, SPECIFICATION, OR REPORT WAS PREPARED BY ME OR UNDER MY DIRECT SUPERVISION AND THAT I AM A DULY LICENSED LANDSCAPE ARCHITECT UNDER THE LAWS OF THE STATE OF MN.

SIGNATURE:
PRINTED NAME: STEVEN D. FOSS
LIC. NO.: 56852 DATE: 01/02/2025

TKDA
444 Cedar Street, Suite 1500
Saint Paul, MN 55101
651.292.4400
tkda.com

DESIGNED	DRAWN	CHECKED
SDF	SDF	AMK

OVERALL LANDSCAPE PLAN

L100
15185.002

Jun 18, 2025 - 4:03pm
K:\g-mn\Mpls\PubSch\ls\15185002\04_Production\01_CAD\02_Sheets\L100_PLANTING PLAN.dwg

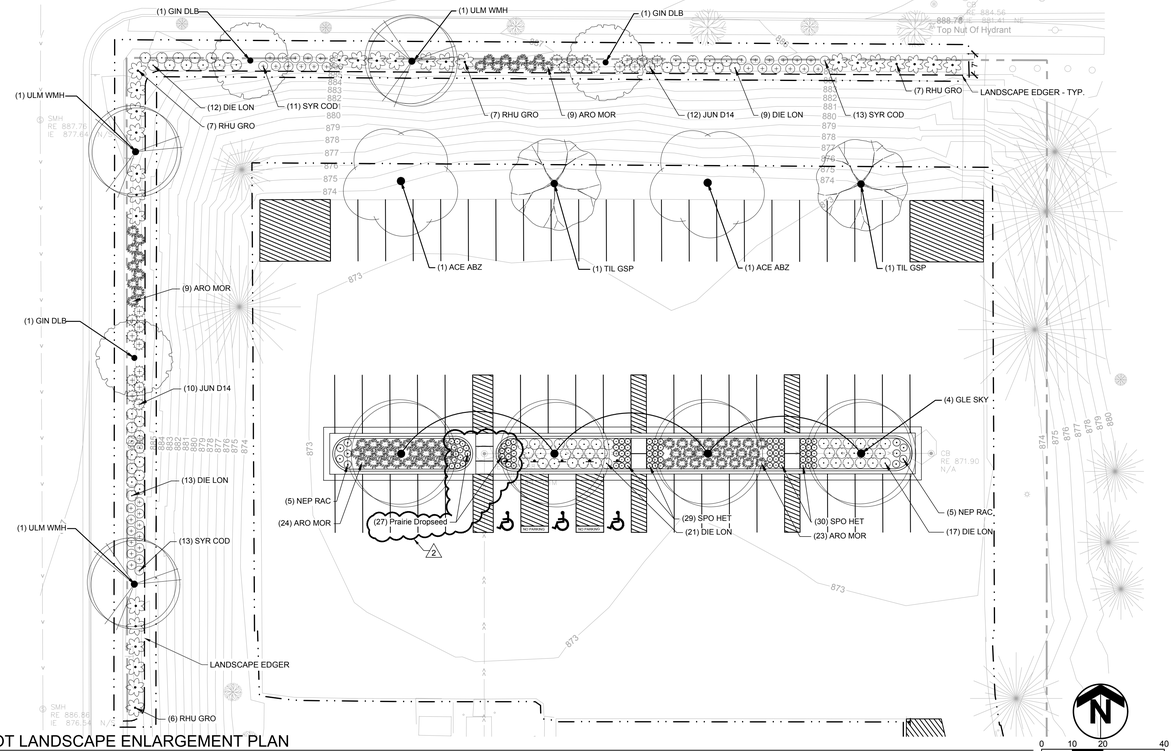

1 L101 NORTH PARKING LOT LANDSCAPE ENLARGEMENT PLAN

SCALE: 1"=20'

SCALE IN FEET

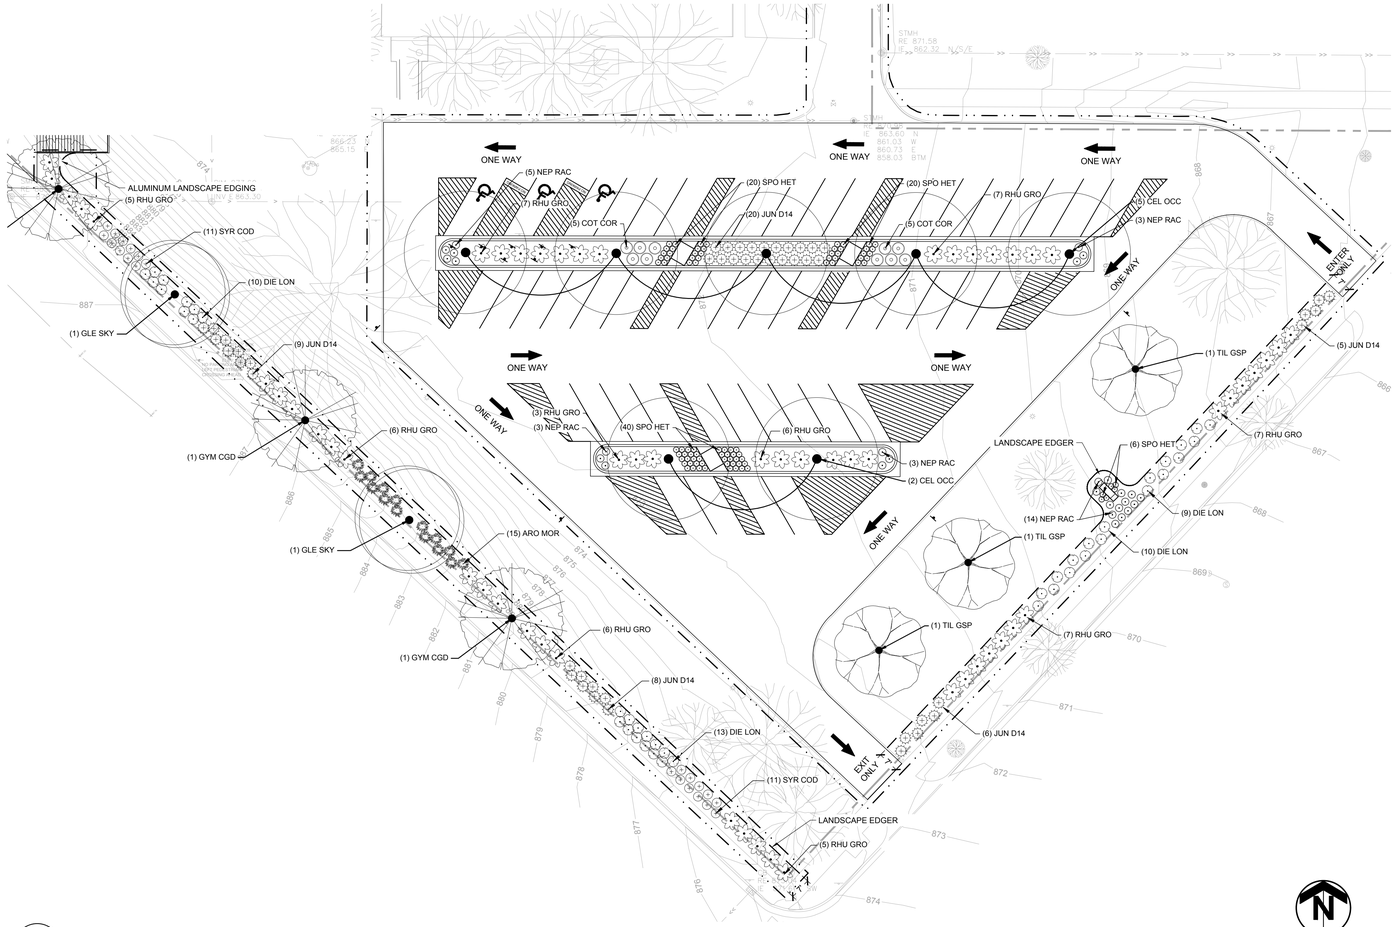

3 L101 SOUTH PARKING LOT LANDSCAPE ENLARGEMENT PLAN

SCALE: 1"=20'

SCALE IN FEET

LEGEND

- APPROX. CONSTRUCTION LIMITS
- LANDSCAPE EDGER
- EXISTING DECIDUOUS TREE
- EXISTING CONIFEROUS TREE

PLANT SCHEDULE NORTH PARKING LOT

SYMBOL	CODE	BOTANICAL / COMMON NAME	SIZE	CONTAINER	QTY
TREES					
	ACE ABZ	Acer x freemanii 'Jeffersred' / Autumn Blaze® Freeman Maple	2.5" Cal.	B&B	2
	GIN DLB	Ginkgo biloba `JFS-UGA2` / Golden Colonnade® Maidenhair Tree	2.5" Cal.	B&B	3
	GLE SKY	Gleditsia triacanthos inermis `Skyline` / Skyline Honey Locust	2.5" Cal.	B&B	4
	TIL GSP	Tilia cordata 'Greenspire' / Greenspire Littleleaf Linden	2.5" Cal.	B&B	2
	ULM WMH	Ulmus japonica x pumila `New Horizon` / New Horizon Elm	2.5" Cal.	B&B	3
SHRUBS					
	ARO MOR	Aronia melanocarpa 'Morton' / Iroquois Beauty™ Black Chokeberry	5 gal.	Pot	65
	DIE LON	Diervilla lonicera / Dwarf Bush Honeysuckle	5 gal.	Pot	72
	JUN D14	Juniperus chinensis 'Daub's Frosted' / Daub's Frosted Juniper	5 gal.	Pot	22
	RHU GRO	Rhus aromatica 'Gro-Low' / Gro-Low Fragrant Sumac	5 gal.	Pot	27
	SYR COD	Syringa x 'SMNJRPU' / Bloomerang® Dwarf Purple Lilac	2 gal.	Pot	37
GRASSES					
	SPO HET	Sporobolus heterolepis / Prairie Dropseed	1 gal.	Pot	86
PERENNIALS					
	NEP RAC	Nepeta racemosa 'Walker's Low' / Walker's Low Catmint	1 gal.	Pot	10

2 L101 NORTH PARKING LOT PLANTING SCHEDULE

PLANT SCHEDULE SOUTH PARKING LOT

SYMBOL	CODE	BOTANICAL / COMMON NAME	SIZE	CONTAINER	QTY
TREES					
	CEL OCC	Celtis occidentalis / Common Hackberry	2.5" Cal.	B&B	7
	GLE SKY	Gleditsia triacanthos inermis `Skyline` / Skyline Honey Locust	2.5" Cal.	B&B	2
	GYM CGD	Gymnocladus dioica 'UMNSynergy' / True North™ Kentucky Coffeetree	2.5" Cal.	B&B	3
	TIL GSP	Tilia cordata 'Greenspire' / Greenspire Littleleaf Linden	2.5" Cal.	B&B	3
SHRUBS					
	ARO MOR	Aronia melanocarpa 'Morton' / Iroquois Beauty™ Black Chokeberry	5 gal.	Pot	15
	COT COR	Cotoneaster apiculatus / Cranberry Cotoneaster	2 gal.	Pot	10
	DIE LON	Diervilla lonicera / Dwarf Bush Honeysuckle	5 gal.	Pot	42
	JUN D14	Juniperus chinensis 'Daub's Frosted' / Daub's Frosted Juniper	5 gal.	Pot	48
	RHU GRO	Rhus aromatica 'Gro-Low' / Gro-Low Fragrant Sumac	5 gal.	Pot	59
	SYR COD	Syringa x 'SMNJRPU' / Bloomerang® Dwarf Purple Lilac	2 gal.	Pot	22
GRASSES					
	SPO HET	Sporobolus heterolepis / Prairie Dropseed	1 gal.	Pot	86
PERENNIALS					
	NEP RAC	Nepeta racemosa 'Walker's Low' / Walker's Low Catmint	1 gal.	Pot	28

4 L101 SOUTH PARKING LOT PLANTING SCHEDULE

MINNEAPOLIS PUBLIC SCHOOLS
Urban Education. Global Citizens.

MPS ANTHONY MIDDLE SCHOOL

5757 IRVING AVE SOUTH
MINNEAPOLIS, MN
Official Publication No. : 25-2510

ANTHONY ENTRANCE PHASE III

ALL CONTRACTORS AND SUBCONTRACTORS SHALL VERIFY ALL DIMENSIONS BY MEASUREMENT AT THE BUILDING AND/OR SITE

0 1

BAR IS ONE INCH ON ORIGINAL DRAWING. IF NOT ONE INCH ON THIS DRAWING ADJUST SCALES ACCORDINGLY.

CONSTRUCTION DOCUMENTS

NO.	DATE	ISSUE RECORD
2	06/18/2025	PR No. 2

I HEREBY CERTIFY THAT THIS PLAN, SPECIFICATION, OR REPORT WAS PREPARED BY ME OR UNDER MY DIRECT SUPERVISION AND THAT I AM A DULY LICENSED LANDSCAPE ARCHITECT UNDER THE LAWS OF THE STATE OF MN.

SIGNATURE:
PRINTED NAME: STEVEN D. FOSS
LIC. NO.: 56852 DATE: 01/02/2025

TKDA
444 Cedar Street, Suite 1500
Saint Paul, MN 55101
651.292.4400
tkda.com

DESIGNED	DRAWN	CHECKED
SDF	SDF	AMK

LANDSCAPE ENLARGEMENT PLANS

L101

15185.002

Jun 18, 2025 - 4:03pm
K:\g-m\Mpls\Pub\Sch\s151850\02\04_Production\01_CAD\02_Sheets\L100_PLANTING PLAN.dwg

MORCON CONSTRUCTION

5151 INDUSTRIAL BLVD. NE
FRIDLEY, MN 55421
Ph : 763-546-6066

Change Request

To: Ann Cerney
MINNEAPOLIS PUBLIC SCHOOLS
1250 West Broadway Avenue
Minneapolis, MN 55411
Ph: (612)668-0013

Number: 2
Date: 6/16/25
Job: JH-25-008 MPS Anthony Entrance Phase III

Description: PR No 02

We are pleased to offer the following specifications and pricing to make the following changes:

C101 Removal Enlagment Plans
-Additional Sawcutting and pavement Removal
-Chai-link fence removal
-removal of 2 bollards

C201 Layout Enlargment Plans & C401 Details

-Removal of chain-link fence with slats and replacment with Trex fencing
-Additional 4" thick 2' wide concrete maintence strip
- Additional bituminous pavement and chip seal
-(2) two additional bollards

L100 Overall Landscape Plan & L101 Landscape Enlargment plans
-Removal of 10 perennials and addition of 27 grasses

Work performed by us:

Description		Quantity	Unit	Unit Price	Price
SUPERVISION	Labor	8.00	HRS	$109.00	$872.00
SUPERVISION	Material				$425.00
				Subtotal:	$1,297.00

Work performed by subcontractors:

Description	Subcontractor			Price
CHAIN LINK FENCE	ACTION FENCE INC			$29,630.00
LANDSCAPING	GREAT NORTHERN LANDSCAPE INC			$375.00
CAST IN PLACE CONCRETE	NORTH COUNTRY CONCRETE INC			$1,276.00
MISCELLANEOUS METALS	NORTHLAND CUSTOM IRONWORKS			$1,100.00
EARTHWORK	KAMISH EXCAVATING INC			$6,712.50
			Subtotal:		$39,093.50
			Subtotal:		**$40,390.50**
	OH&P Subcontractors	$39,093.50	10.00%	$3,909.35
	OH&P Labor	$872.00	10.00%	$87.20
	OH&P Materials	$425.00	10.00%	$42.50
			Total:		**$44,429.55**

MORCON CONSTRUCTION

5151 INDUSTRIAL BLVD. NE
FRIDLEY, MN 55421
Ph : 763-546-6066

Change Request

To: Ann Cerney
MINNEAPOLIS PUBLIC SCHOOLS
1250 West Broadway Avenue
Minneapolis, MN 55411
Ph: (612)668-0013

Number: 2
Date: 6/16/25
Job: JH-25-008 MPS Anthony Entrance Phase III

The schedule is not affected by this change.

At this time we have not included any provisions for unforseen conditions, overtime premiums, schedule delays, out of sequence work, labor inefficiencies, etc., which may result as a consequence of this change. Should such conditions be encountered, we reserve the right to be reimbursed for associated costs. Please provide written confirmation if we are to proceed with this change.

Submitted by: Jim Hayes (763)546-6066
MORCON CONSTRUCTION CO INC
jhayes@morcon.com

Approved by: _____
Date: _____

Cc: Phil Murtha (MORCON CONSTRUCTION CO INC)

North Country Concrete, Inc.
23035 Ulysses Street Northeast
East Bethel, MN 55005
Office 763-576-8602
Fax 763-576-8636

CHANGE ORDER

DATE:	06/19/25
NCCI CO#:	2
Project	Anthony Entrance Phase 3
RE:	PR #2
Project Manager:	Brady Lindholm

TO:	Morcon Construction
ATTENTION:	Jim Hayes

Item #	Description	Amount	Unit	Unit Cost	Total
1	Instalation of two 6" diameter steel pipe bollards in concrete footings, filled, and capped (bollard supply by others).	2	EA	$350.50	$701.00
2	Additional 4" thick concreten walk/maintenance strip.	50	SF	$11.50	$575.00
			TOTAL CHANGE ORDER:		**$1,276.00**

SIGN AND RETURN IF PROPOSAL IS ACCEPTED SIGNATURE _____

WE ARE SENDING YOU:

X	**CHANGE ORDER**		**CONTRACT**
	CONTRACTOR PROFILES		**LIEN WAIVERS**
	CERTIFIED PAYROLL		**SUBMITTALS**
	INSURANCE CERTIFICATE		**OTHER** _____

COMMENTS:

* Change Order honored for 30 days

ACCEPTANCE OF CHANGE ORDER: The above prices, specifications and conditions are hereby accepted. We agree to give North Country Concrete, Inc. at least (7) days notice prior to commencing work.

signature: _____ date: _____

cc: Shiela Corbett - NCCI

Job Estimate

1851 Radisson Road NE
Blaine, MN 55449
Phone: 952-432-9737
Cell: 651-248-7883
Direct: 612-456-7978
email: tracy@theactionfence.com

Date: 6/13/2025
To: Morcon
Attn: James Hayes

Job Description: Anthony Entrance
Fence Type Change

Quantity	Description	Price	Total
			$ -
1	6' high custom composite fence to	$ 37,100.00	$ 37,100.00
	match dumpster enclosure in place of		$ -
	chain link fence		$ -
			$ -
			$ -
1	Base bid chain link fence	$ (7,470.00)	$ (7,470.00)
			$ -
			$ -
			$ -
			$ -
			$ -
			$ -
			$ -
			$ -
		Total	$ 29,630.00

Estimate Accepted:

By: _____

Date: _____

Action Fence, Inc.

By: _____

Tracy Starr, President

Action Fence, Inc. is a signatory Union Contractor

Great Northern Landscapes, Inc.

To: **James Hayes**
Of: **Morcon**
Job: **St. Anthony Entrance**
Date: **June 13, 2025**
Re: **COR Per Plan Dated 06-09-25**

- Plant Changes Per Plan
  - $375.00

Total Add: $375.00

** *A Formal Notice to Proceed is Required in Order for Work to Commence.*

Thank you,

Todd Kleven
Great Northern Landscapes
toddk@gnlandscapes.com
alice@gnlandscapes.com
763-441-1567

AIA® Document G709™ – 2018

Proposal Request

PROJECT: *(name and address)* Anthony Entrance Phase III 5757 Irving Avenue South Minneapolis, MN 55419	**CONTRACT INFORMATION:** Contract For: General Construction Date: 01-02-2025	Architect's Project Number: 15185.002 Proposal Request Number: 03 Proposal Request Date: 07-18-2025
OWNER: *(name and address)* Minneapolis Public Schools 1250 West Broadway Ave Minneapolis, MN 55411	**ARCHITECT:** *(name and address)* TKDA 3311 East Old Shakopee Road, Suite 300 Bloomington, 55425	**CONTRACTOR:** *(name and address)* Morcon Construction 5151 Industrial Boulevard NE Fridley, MN 55421

The Owner requests an itemized proposal for changes to the Contract Sum and Contract Time for proposed modifications to the Contract Documents described herein. The Contractor shall submit this proposal within Seven (7) days or notify the Architect in writing of the anticipated date of submission.
(Insert a detailed description of the proposed modifications to the Contract Documents and, if applicable, attach or reference specific exhibits.)

Site plan changes include the following:

- Removal and replacement of bituminous pavement including sawcutting.
- Removal and replacement of curb.
- Removal of bollard through use of hydrovac to avoid impacts to existing underground power.
- Import and placement of class five for southern parking lot.
- Soil corrections adjacent to trash enclosure.

THIS IS NOT A CHANGE ORDER, A CONSTRUCTION CHANGE DIRECTIVE, OR A DIRECTION TO PROCEED WITH THE WORK DESCRIBED IN THE PROPOSED MODIFICATIONS.

REQUESTED BY THE ARCHITECT

ARCHITECT *(Signature)*

BY: Steven Foss, Project Manager

(Printed name, title, and license number if required)

AIA Document G709 – 2018. Copyright © 1993, 2001 and 2018. All rights reserved. "The American Institute of Architects," "American Institute of Architects," "AIA," the AIA Logo, and "AIA Contract Documents" are trademarks of The American Institute of Architects. This document was produced at 12:03:29 CDT on 07/18/2025 under Subscription No.20250091234 which expires on 01/21/2026, is not for resale, is licensed for one-time use only, and may only be used in accordance with the AIA Contract Documents® Terms of Service. To report copyright violations, e-mail docinfo@aiacontracts.com.
User Notes: (687a74bdc14b1cb06b6bb893)

MORCON CONSTRUCTION

5151 INDUSTRIAL BLVD. NE
FRIDLEY, MN 55421
Ph : 763-546-6066

Change Request

To: Ann Cerney
MINNEAPOLIS PUBLIC SCHOOLS
1250 West Broadway Avenue
Minneapolis, MN 55411
Ph: (612)668-0013

Number: 3
Date: 7/16/25
Job: JH-25-008 MPS Anthony Entrance Phase III

Description: EWA 01 & PR 03

We are pleased to offer the following specifications and pricing to make the following changes:

EWA 01 to be combined with PR 02

PR 03:
-Removal and replacement of bituminous pavement including sawcutting
-Removal and replacement of curb
-Removal of bollard through use of hydrovac to avoid impacts to existing underground power
-Import and placement of class five for southern parking lot
-Soil corrections adjacent to trash enclosure

Work performed by subcontractors:

Description	Subcontractor			Price
EXTERIOR CONCRETE	NORTH COUNTRY CONCRETE INC			$1,485.00
ASPHALT PAVING	NORTHLAND PAVING			$1,962.00
EARTHWORK	KAMISH EXCAVATING INC			$5,352.00
Soil Correction	NORTHLAND PAVING			$240.00
ASPHALT PAVING	NORTHLAND PAVING			$5,560.50
EARTHWORK	KAMISH EXCAVATING INC			$5,214.18
			Subtotal:	$19,813.68
			Subtotal:	**$19,813.68**
	OH&P Subcontractors	$19,813.68	10.00%	$1,981.37
	OH&P Labor			$0.00
	OH&P Materials			$0.00
			Total:	**$21,795.05**

The schedule is not affected by this change.

At this time we have not included any provisions for unforseen conditions, overtime premiums, schedule delays, out of sequence work, labor inefficiencies, etc., which may result as a consequence of this change. Should such conditions be encountered, we reserve the right to be reimbursed for associated costs. Please provide written confirmation if we are to proceed with this change.

Submitted by: Jim Hayes (763)546-6066
MORCON CONSTRUCTION CO INC
jhayes@morcon.com

Approved by: _____
Date: _____

Cc: Phil Murtha (MORCON CONSTRUCTION CO INC)

From: Brady Lindholm <brady@northcountryconcrete.com>
Sent: Monday, June 30, 2025 1:26 PM
To: James Hayes <jhayes@morcon.com>
Cc: Sheila Corbett <sheila@northcountryconcrete.com>; Greg Blees <gblees@morcon.com>
Subject: RE: Anthony Entrance Phase III Project - Additional Vertical Curb

CAUTION: EXTERNAL

James:

Ok-that works-I was told it was a vertical straight face curb and not B612.

Sincerely,

Brady Lindholm - Estimator/Project Manager

North Country Concrete, Inc.
23035 Ulysses Street NE | East Bethel, MN 55005
Tel (763) 576-8602 | Cell (763) 238-7432 | Fax (763) 576-8636

brady@northcountryconcrete.com
www.northcountryconcrete.com

From: James Hayes <jhayes@morcon.com>
Sent: Monday, June 30, 2025 1:22 PM
To: Brady Lindholm <brady@northcountryconcrete.com>
Cc: Sheila Corbett <sheila@northcountryconcrete.com>; Greg Blees <gblees@morcon.com>
Subject: RE: Anthony Entrance Phase III Project - Additional Vertical Curb

Brady,

Below is the unit pricing that we received on bid day. Also Ann has approved the below 27.50 so demo would happen today and this would be ready to pour when you are on site to pour the other curbs

c. Unit Price Bid No. 3: Remove existing curb by linear foot:

Written: Eight DOLLARS

Numerical: $8.00

d. Unit Price Bid No. 4: B612 concrete curb and gutter by linear foot:

Written: Twenty Seven Dollars and 50/100 DOLLARS

Numerical: $27.50

Jim Hayes | **Morcon Construction Co., Inc.** | Project Manager |
C: 612.346.3582 | jhayes@morcon.com | morcon.com |

From: Brady Lindholm <brady@northcountryconcrete.com>
Sent: Monday, June 30, 2025 12:47 PM
To: James Hayes <jhayes@morcon.com>
Cc: Sheila Corbett <sheila@northcountryconcrete.com>
Subject: RE: Anthony Entrance Phase III Project - Additional Vertical Curb

CAUTION: EXTERNAL

James:

Attached is a cost outline for the construction of some additional concrete vertical curb for the Anthony Entrance we were requested to send over.

Sincerely,

Brady Lindholm - Estimator/Project Manager

North Country Concrete, Inc.
23035 Ulysses Street NE | East Bethel, MN 55005
Tel (763) 576-8602 | Cell (763) 238-7432 | Fax (763) 576-8636

brady@northcountryconcrete.com
www.northcountryconcrete.com

From: Kaye Klinefelter <kaye@nlandpaving.com>
Sent: Wednesday, July 16, 2025 9:25 AM
To: James Hayes <jhayes@morcon.com>
Subject: RE: EWA at Anthony entrance

CAUTION: EXTERNAL

For patching as originally quoted that should work if it is done at the same time we complete other work on site. If not, a mobilization charge would be necessary at $1,650.00 as well.

Best Regards,

Kaye Klinefelter
President
Kathryn Klinefelter LLC dba Northland Paving
12450 Beard Avenue South
Burnsville, MN 55337
(952) 469-1044 – O
(952) 469-2126 – F
www.nlandpaving.com

WOMEN OWNED
CERTIFIED BY | WOMEN'S BUSINESS ENTERPRISE NATIONAL COUNCIL

From: James Hayes <jhayes@morcon.com>
Sent: Wednesday, July 16, 2025 8:22 AM
To: Kaye Klinefelter <kaye@nlandpaving.com>
Subject: EWA at Anthony entrance

Kaye,

A spot on site was cut out per MPS school to be replaced the size is 10'x12'. On the original bid you quoted a square foot price of 16.35 can I use that number to send over you total fo this work that will be done.

Thanks,

Jim Hayes | **Morcon Construction Co., Inc.** | Project Manager |

Request for Change

1301 So. Concord St. South St. Paul MN 55075 Phone:
651.457.3600 Fax: 651.731.7794

Project Name:

Extra Work Onsite beyond PR#2 1. Added Bituminous Curb Demolition 2. Added Curb grading and base 3. Sawcut and remove bit for patching not on PR #2 10*10 patch 4. Hydrovac Bollard in adjacent to 3 phase removal ballard poured into 3 phase.

Item:	Quantity:	UOM	Cost:	TOTAL:
1. Added Curb Demolition	55	LF	$14.00	$ 770.00
2. Added Curb grading and base and backfill	55	LF	$28.00	$ 1,540.00
3. Sawcut and Remove Bit for Paving	100	SF	$3.42	$ 342.00
4. Hydrovac remove and reinstall bollard	1	LS	$2,700.00	$ 2,700.00
				$ -
				$ -
			TOTAL:	$ 5,352.00

Change Order Request

17214

12450 Beard Avenue South
Burnsville, MN 55337
Phone: (952) 469-1044
Fax: (952) 469-2126

SOLD TO
Morcon Construction
5151 Industrial Blvd. NE
Fridley, MN 55421

SHIP TO
MPS Anthony Entrance Phase III
5757 Irving Avenue S
Minneapolis, MN 55419

ACCOUNT NO	PO NUMBER	SHIP VIA	DATE SHIPPED	TERMS	INVOICE DATE	PAGE
MORCON	25-008			Net 30	7/18/2025	1

EXTRA TO CONTRACT CHANGE ORDER REQUEST:

7/18/25 - Test roll was completed and soil corrections were necessary to ready the site for paving.

QUANTITY	DESCRIPTION	UNIT PRICE	EXTENDED
1	Operator with skidloader for an hour. Aggregate base was supplied by others.	240.00	240.00

TOTAL AMOUNT **240.00**

Thank you. We do appreciate your business.

Supplemental Work Change Order Request

Date:	7/19/25
GC Project #	15185
Project Name:	Anthony Entrance Phase III
Address/Location:	5757 Irving Avenue South
	Minneapolis, MN 55419
Work Requested by:	James Hayes

Bill to:
Morcon Construction Co., Inc.
5151 Industrial Boulevard NE
Fridley, MN 55421

Owner:
Mpls. Public Schools

NLP Job #: 25011PW

DESCRIPTION OF WORK PERFORMED:
July 18, 2025: Tolerance the parking lot to 4" ready for paving.

LABOR

Labor	Regular Hours	Regular Rate	OT Hours	OT Rate	Labor Total
Superintendent		$ 128.00		$ 192.00	$ -
Foreman	8	$ 120.00	0	$ 180.00	$ 960.00
Operator	7	$ 112.00		$ 168.00	$ 784.00
Operator		$ 112.00		$ 168.00	$ -
Operator		$ 112.00		$ 168.00	$ -
Operator		$ 112.00		$ 168.00	$ -
Operator					
Operator					
TOTAL:					$ 1,744.00

EQUIPMENT

Equipment	Regular Hours	Regular Rate	Standby Hours	Standby Rate	Total
Small Paver (2 person)		$ 535.00			$ -
Large Paver (3 person)		$ 765.00			$ -
Motor Grader	6	$ 245.00			$ 1,470.00
Dozer		$ 238.00			$ -
Skidsteer Loader	6.5	$ 110.00			$ 715.00
Skidsteer Loader w/attachment		$ 130.00			$ -
Base Roller	1.5	$ 88.50			$ 132.75
Paving Roller		$ 99.00			$ -
Single Axle Dump Truck		$ 105.50			$ -
Quad Axle Dump Truck		$ 127.51			$ -
Ford Water Truck	0.75	$ 65.00			$ 48.75
					$ -
TOTAL:				$	2,366.50

OTHER

Description	Units	UM	Rate	Total
Mobilization	1	LS	$ 1,450.00	$ 1,450.00
				$ -
				$ -
				$ -
				$ -
TOTAL:			$	1,450.00

MATERIALS

Materials	Units	UOM	Unit Price	Total
		Ton	$ 75.00	$ -
		Ton	$ 77.00	$ -
			$ -	$ -
			$ -	$ -
			$ -	$ -
			$ -	$ -
			$ -	$ -
			$ -	$ -
			$ -	$ -
			$ -	$ -
TOTAL:			$	-

SUBCONTRACTOR/OUTSIDE SERVICES

		EA		$ -
		EA		$ -
		EA		$ -
		EA		$ -
		EA		$ -
		EA		$ -
				$ -
TOTAL:			$	-

SUMMARY

Sub-total Labor		$ 1,744.00
Sub-total Material		$ -
Sub-total Equipment		$ 2,366.50
Sub-total Other		$ 1,450.00
Sub-total Subs/Outside Serv		$ -
Sub/O-S Serv Mark-up	5.00%	$ -
Profit & Overhead - Combined	15.00%	$ -
TOTAL AMOUNT DUE:		$ 5,560.50

(952) 469-1044
12450 Beard Avenue South
Burnsville, MN 55337
Kaye Klinefelter - kaye@nlandpaving.com

Request for Change

1301 So. Concord St. South St. Paul MN 55075 Phone:
651.457.3600 Fax: 651.731.7794

Project Name:

Extra Work Onsite beyond PR#2 1. Added Recycle for Paving 4" Section. 2. Soil Correction on East side of building.

Item:	Quantity:	UOM	Cost:		TOTAL:
Class 7 Recycle Import	157	TON	$27.24	$	4,276.68
Load/Haul/Dispose unsuitable Soils	30	CY	$31.25	$	937.50
				$	-
				$	-
			TOTAL:	$	5,214.18

MINNEAPOLIS PUBLIC SCHOOLS
Urban Education. Global Citizens.

CONTRACT FOR SERVICES – $25,000 above

This Contract is entered into between Special School District No. 1, "District", a special school district created and existing under the laws of Minnesota, and Propio "Contractor" (collectively "parties") to provide district wide interpretation services over the phone in effort to increase the capacity of MPS schools and department to secure interpreters to all schools [Mutilingual, Communications, Engagement and External Relations; Board of Education; Special Education, Early Childhood Education and ECFE; Adult basic Ed; Extended Learning. to District-wide.

TERM OF CONTRACT

1.1 This Contract is effective on August 4, 2025 or the date of the last signature of the parties, whichever is later, and shall remain in effect until June 30 2026, or until all obligations set forth in this Contract have been satisfactorily fulfilled, or the Contract has been terminated, whichever occurs first. Contractor shall have a continuing obligation, after said Contract period, to comply with any provision of this Contract intended for District's protection or benefit, or that that by its sense and context, is intended to survive the completion, expiration or termination of this Contract.

1.2 Contractor understands that NO WORK SHOULD BEGIN UNDER THIS CONTRACT until all required signatures on this Contract have been obtained and the Contract has been authorized and/or approved by the District's Board. Any work performed by Contractor prior to such time shall be considered as having been performed at Contractor's OWN RISK and as a volunteer.

2 SCOPE OF WORK

2.1 Contractor shall perform all of the services set forth herein and any exhibits attached hereto as **Exhibit A** ("Statement of Work"). Contractor understands that time is of the essence in this Contract and agrees to meet all milestones indicated in this section, in the Contract herein and any exhibits attached hereto.

3 CONSIDERATION AND TERMS OF PAYMENT

The consideration for all services (and goods if any) performed or supplied by Contractor under this Contract shall be paid by District as described below.

3.1 ***Total Obligation***

District's total obligation to Contractor under this Contract, including compensation for goods, services, and reimbursable expenses shall not exceed $128,240.00. Contractor shall not receive any additional reimbursement for materials or subsistence expenses incurred in the performance of this Contract.

3.2 ***Frequency of Invoicing and Terms of Payment***

Subject to the conditions herein, payment shall be made by District within thirty (30) days upon receipt of Contractor's invoice for goods delivered or services rendered pursuant to this Contract. The Contractor's standard invoice shall be submitted after satisfactory completion of services on a monthly basis. District has no obligation to pay for services that are not satisfactorily performed or performed in violation of federal, state or local law, ordinance, rule or regulation. In the case of a dispute about satisfactory performance of services, the parties agree to work in good faith to resolve any disputes. If either party does not dispute an invoice in writing within 180 days of receipt of the invoice, no action challenging the invoice may be taken.

As applicable, for all agreed upon work performed by Contractor or Contractor's personnel in the provision of goods and/or services stipulated herein, District shall pay Contractor at the hourly or per diem rates as set forth in **Exhibit A**. Payment shall be made to Contractor based on the hours recorded provided such hours are in accordance with the terms of this Contract. Notwithstanding anything to the contrary, and without limitation, District has not promised or guaranteed any minimum amount of work, and Contractor understands and acknowledges same. District has no obligation to pay for overtime or holiday work, nor will it pay premiums for overtime and holidays.

3.3 ***Taxes.***

District is exempt from paying Minnesota sales and use taxes on certain purchases, as provided in Minnesota Statute, Section 297A.70. Contractor shall not charge District for such sales and use taxes. Alternatively, Contractor shall be responsible for the payment of any and all sales taxes to the Minnesota Department of Revenue relating to the following taxable items sold pursuant to this Contract; construction materials, leasing of motor vehicles, food and lodging, [See Minnesota Statute 297A.70]. Contractor shall promptly reimburse District for any and all such sales and use taxes paid by District to any governmental authority on behalf of Contractor including penalties and interest with respect thereto, and including any and all expenses (including attorneys' fees) or damages that result from a failure by Contractor to properly remit or reimburse District for any and all such sales and use taxes provided above.

District may be obligated by state and federal law to withhold state and federal taxes from the consideration stated herein. These taxes may consist of, but are not limited to, the Minnesota state entertainer tax, Minnesota state nonresident withholding tax, federal withholding on payments to foreign nonresident aliens, and federal backup withholding.

3.4 ***Fund Availability; Federal Funds Contingency.***

Financial obligations of District payable after the current fiscal year are contingent upon funds for that purpose being appropriated, budgeted and otherwise made available. If this

Contract is funded in whole or in part with federal funds, District's payment obligations are subject to and contingent upon the continuing availability of federal funds for the purposes hereof.

4 GENERAL TERMS AND CONDITIONS

4.1 The terms and conditions contained in this Contract shall govern and shall take precedence over any different or additional terms and conditions which Contractor may have included in any documents attached to or accompanying this Contract. Any handwritten changes on the face of this document shall be ignored and have no legal effect unless initialed by all parties. If this Agreement was made pursuant to a Request for Proposal (RFP) or Request for Information (RFI), the following order of precedence shall apply: (1) this Contract and its Exhibits, (2) District's RFP or RFI, and (3) Contractor's Response to District's RFP or RFI.

5 AFFIRMATIVE ACTION, EQUAL EMPLOYMENT OPPORTUNITY

5.1 The District is committed to the policy that all persons shall have equal access to its programs, facilities, and employment without regard to race, color, creed, religion, sex, national origin, age, marital status, disability, public assistance status, veteran status, or sexual orientation and is committed to transacting business only with firms who follow these practices. Contractor must apply every good faith effort to ensure implementation of this policy in their practices of employment, upgrade, demotion or transfer, recruitment, or recruitment advertising, layoff or termination, rates of pay or other forms of compensation, and selection for training, including apprenticeship. As applicable, Contractor shall also develop and have on file for each of its establishments, written Affirmative Action Plans, as may be required by the rules and regulations of the Secretary of Labor. If applicable, Contractor certifies that it has received a certificate of compliance from the Minnesota Commissioner of Human Rights for its affirmative action plan. By accepting this Contract, Contractor certifies that it complies with all applicable federal and state laws as well as District policies related to non-discrimination, equal employment opportunity, and affirmative action.

6 BACKGROUND CHECKS

6.1 Contractor shall screen Contractor and all paid and volunteer employees and agents, including interviews, reference checks, credit history (if handling district funds), driving history and insurance coverage (if transporting district staff, students or families). And, Contractor shall conduct criminal background checks in accordance with state and federal law and District policy for Contractor and all paid and volunteer employees and agents who will have direct contact with children under this Contract. Background checks will be done prior to any contact with children, and shall be done in accordance with applicable state and federal laws, including but not limited to Minn. Stat. Sections 299C.61-.64; Minn. Stat. Section 123B.03; 42 U.S.C.Section 5119a and 42 U.S.C. Section 14501-05.

6.2 Contractor is responsible for ensuring that all paid and volunteer employees and agents who will be in contact with District staff and students are appropriate persons to conduct such work.

7 DATA PRIVACY

7.1 Contractor agrees that any information it creates, collects, receives, stores, uses, or disseminates during the course of its performance, which concerns the personal, financial, or other affairs of the District, its Board, officers, employees or students shall be kept confidential and in conformance with all state and federal laws relating to data privacy, including, without limitation, the Minnesota Government Data Practices Act, Minnesota Statute, Chapter 13. Contractor must comply with any applicable requirements as if it were a governmental entity. The remedies in Minn. Stat. § 13.08 apply to the Contractor. The Contractor will report immediately to the District any requests from third parties for information related to this Contract. The District will respond to such data requests. All subcontracts, if allowed, shall contain the same or similar data practices compliance requirements.

7.2 Contractors that provide school-issued devices for student use and directly or indirectly create, receive, or maintain educational data incidental to performing their duties under this Contract shall also sign **Exhibit B** ("Student Data Privacy"). "School-issued devices," as used herein, refers to hardware or software that is provided to an individual student for that student's dedicated personal use, and includes devices issued through a one-to-one program.

8 OWNERSHIP OF MATERIAL

8.1 The Contractor expressly waives to the District any claim to copyright pertaining to all new materials, publications, and documents produced as a result of this Contract and agrees that the District shall have exclusive right to and responsibility for their distribution, publication, copyrighting (when applicable) and all other matters relating to dissemination of the materials. Contractor shall not use, willingly allow or cause to have such materials used for any purpose other than performance of Contractor's obligations under this Contract without prior written consent of the District.

9 USE OF DISTRICT NAME OR LOGO

9.1 Contractor agrees not to use the name, logo, or any other marks (including, but not limited to, colors and music) owned by or associated with the District or the name of any representative of the District in any sales promotion work or advertising, or any form of publicity, without the written permission of the District.

10 INDEPENDENT CONTRACTOR

10.1 Contractor shall perform its duties hereunder as an independent contractor and not as an employee of the District. Neither Contractor nor any agent or employee of Contractor shall be or shall be deemed to be an agent or employee of the District. Contractor shall pay when due all required employment taxes and income tax withholding, including all federal and state income tax on any monies paid pursuant to this Contract. Contractor acknowledges that Contractor and its employees are not entitled to tax withholding,

worker's compensation, unemployment compensation, or any employee benefits, statutory or otherwise. Contractor shall have no authorization, express or implied, to bind District to any agreements, liability, or understanding except as expressly set forth herein. Contractor shall be solely responsible for the acts of Contractor, its employees and agents.

10.2 Contractor shall hold District completely harmless from and against any such contributions, premiums and taxes described above and from all claims and liability pertaining to those or any other item for which Contractor is responsible under this Contract, and from all attorney's fees and other costs incurred by District in contesting or defending against any responsibility therefore which is asserted against District.

11 WORKER HEALTH, SAFETY AND TRAINING

11.1 Contractor shall be solely responsible for the health and safety of its employees and/or self in connection with the work performed under this Contract. Contractor shall make arrangements to ensure the health and safety of all subagents and other persons who may perform work in connection to this Contract. Contractor shall ensure all personnel, subagents and/or self are properly trained and supervised and, when applicable, duly licensed or certified appropriate to the tasks performed under this Contract. Contractor shall comply with federal, state and local occupational safety and health standards, regulations, and rules promulgated pursuant to the Occupational Health and Safety Act that are applicable to the work performed by Contractor. Contractor shall develop and implement an emergency plan and procedures to follow in emergencies.

12 BUREAU OF CITIZENSHIP & IMMIGRATION SERVICES REQUIREMENTS

12.1 Contractor shall comply with all applicable requirements of the BCIS relating to employment including but not limited to confirming nationality for all employees and complying with requirements for employing aliens if appropriate.

13 INSURANCE

13.1 At all times during its performance under this Contract, Contractor shall obtain and keep in force comprehensive general liability insurance, including coverage for death, bodily or personal injury, property damage, liability and automobile coverages, with limits of not less than $1,500,000 each claim and $1,500,000 each occurrence covering claims that arise out of its acts and operations in providing services to the District or at limits established for a municipal corporation by Minnesota Statute Section 466.04. All such certificates evidencing such insurance shall name District as additional insured. Contractor may meet the limits above $1,000,000 per occurrence through umbrella or excess coverage.

13.2 Contractor represents that it has worker's compensation insurance to the extent required by law and agrees to furnish proof of such insurance for worker's compensation and the liability insurance, upon request. Contractor also represents that it has professional liability insurance with limits of not less than $1,500,000 each claim and $1,500,000 each occurrence covering claims that arise out of its acts and operations in providing services to the District, but shall not name the District as an additional insured to the coverage.

13.3 Contractor or its members shall also maintain property insurance coverage for the facility in which the program is located if it is not in a district building. Contractor and its members shall obtain and maintain insurance covering claims for the loss of or damage to its personal property that may be caused by students attending its programs.

13.4 Contractor shall provide all such certificates to District. Contractor shall not cancel or revise any insurance coverage required by this section during the term of this Contract and shall require its insurer to mail the District a notice if the coverage is cancelled or revised.

14 INDEMNIFICATION

14.1 Contractor agrees to release, defend, indemnify, and hold harmless District, its board, officers, students, employees, and agents from all liability, injuries, claims, damages (including claims of bodily injury, property damage, or negligence), or loss, including costs, expenses, and attorneys' fees, which arise in connection with, in relation to, or as a result of Contractor's negligent acts or omissions or in connection with Contractor's breach of warranties. The foregoing agreement to release, defend, indemnify and hold harmless shall not apply to the extent such liability, injuries, claims, damages, or loss was caused by the intentional, willful, or wanton acts of District. Contractor shall not settle or compromise any claim in which the District has been named a party and for which Contractor must indemnify the District without a signed agreement approved by the District.

15 LIMITATION ON LIABILTY

15.1 In no event shall the District be liable for any indirect, consequential, incidental, lost profits or like expectancy damages arising out of the Contract. District's maximum obligation under this Contract shall not exceed the amount set forth herein.

16 CONFLICT OF INTEREST/CODE OF ETHICS

16.1 Contractor agrees that it will not represent any other party or client which may create a conflict of interest in its representation with the District. Contractor agrees to be bound by the District's Code of Ethics. In particular, Contractor: (i) certifies that it has not paid kickbacks directly or indirectly to any District employee for the purpose of obtaining this or any other District Contract; (ii) agrees to cooperate fully with any investigation involving a possible violation; and (iii) agrees to report any suspected violations to the District. Contractor certifies that it has provided no fees, gifts, gratuities, compensation, or anything of value in violation any applicable laws or District policies.

17 COMPLIANCE WITH LAWS AND DEBARMENT

17.1 Contractor certifies that all goods or services furnished under this Contract shall comply with all applicable federal, state, and local laws and regulations, as well as District policies and procedures, regardless of whether such laws and regulations are specifically set forth in this Contract. Contractor represents that it is not currently debarred or suspended by any federal agency from doing business with the federal or state government.

Contractor shall notify District if it becomes debarred or suspended during the term of this Contract. District may immediately terminate this Contract in the event of such termination or suspension and Contractor shall be responsible for any costs incurred by District in connection therewith.

18 TERMINATION

18.1 The District and/or Contractor may terminate this Contract at any time without cause, upon thirty (30) days written notice to the other Party. In the event of such termination, Contractor shall be entitled to payment, calculated on a pro rata or other equitable basis, determined by District in its sole discretion, for work or services satisfactorily performed. In no event shall Contractor be paid for work performed or costs incurred after termination, or for costs incurred by suppliers or subcontractors which reasonably could have been avoided.

18.2 District may terminate this Contract in whole or in part for cause upon seven (7) days written notice if Contractor fails to comply with any material term or condition of this Contract, becomes insolvent or files for bankruptcy protection, or fails to comply in a material way with the requirements of this Contract. Late delivery of goods or services, or delivery of goods or services that are defective or do not conform to the Contract shall, without limitation, be causes allowing District to terminate for cause. If a determination is made that District improperly terminated this Contract for Cause, then such termination shall be deemed to have been for without cause.

18.3 Notwithstanding the above, Contractor shall not be relieved of liability to the District for damages sustained by the District as a result of any breach of this Contract by the contactor. The District, may, in such event, withhold payments due to the Contractor for the purpose of set-off until such time as the exact amount of damages due to the District is determined. The rights or remedies provided here shall not limit the District, in case of any default, error or omissions, by the Contractor, from asserting any other right or remedy allowed by law. Nothing in this Contract shall be construed as a waiver of any right, remedy, liability limit or immunity of the District under law.

19 RETURN OF DATA

19.1 Within fifteen (15) days of the completion or earlier termination of this Contract, or upon earlier request of the District, Contractor shall return all documents, data and other information provided by the District to Contractor, or Contractor's employees or agents in connection with this Contract. Additionally, Contractor, upon the request of the District, shall destroy all copies of such District provided data, documents, or information in Contractor's possession or control, and provide District with proof of such destruction.

20 RECORDS MANAGEMENT AND MAINTENANCE

20.1 District shall have the right to inspect and copy such books, records, and documents (in whatever medium they exist) as well as all accounting procedures and practices of Contractor, its agents, and subcontractors to verify Contractor's performance and all expenses submitted pursuant to the terms of this Contract. Contractor shall make such items

available for inspection during normal business hours at Contractor's place of business. Such records may be subject to copy, review and/or audit by District, State Auditor and/or the Comptroller General of the United States, or a duly authorized representative, if federal funds are used for any work under this Contract. All such items shall be retained by Contractor during the term of this Contract and for a period of six (6) years after the delivery of the goods and/or services. Any items relating to a claim arising out of the performance of this Contract shall be retained by Contractor, its agents and subcontractors, if any, until the claim has been resolved.

21 NOTICES/ADMINISTRATION

Except as otherwise provided in this Contract, all notices, requests and other communications that a party is required or elects to deliver shall be in writing and shall be delivered personally, or by facsimile or electronic mail (provided such delivery is confirmed), or by a recognized overnight courier service or by United States mail, first-class, certified or registered, postage prepaid, return receipt requested, to the other parties at the address set forth below or to such other address as such party may designate by notice given pursuant to this section.

Special School District No. 1

Division: Communications
Attn: Sharifa Urey
1250 W Broadway
Minneapolis, MN 55411
Email: Sharifa.urey@mpls.k12.mn.us

CONTRACTOR

Propio LS, LLC
Attn: Legal Dept.
10801 Mastin St. #580
Overland Park, KS 66210
legal@propio.com

ACKNOWLEDGMENT

21.1 In signing, Contractor certifies under penalties of perjury (see Section 6109 of the IRS Code for further penalties) that: (1) the taxpayer ID number (TIN) provided to District is correct; (2) it is not subject to back up withholding because (a) it is exempt from such withholding, (b) it has not been notified by the IRS that it is subject to backup withholding as a failure to report all interest or dividends, or (c) the IRS has notified it that it is no longer subject to backup withholding; (3) it is a U.S. person (including a U.S. resident alien); and (4) it has full authority to execute this Contract and perform its obligation under this Contract. Contractor must cross out and initial item (2) and notify District in writing, if

Contractor has been notified by the IRS that it is currently subject to backup withholding because of under reporting interest or dividends on its tax return. Contractor must cross out item (3) above if it is not a U.S person for tax purposes or U.S. resident alien.

21.2 Notwithstanding this certification, Contractor hereby acknowledges that District has the right to withhold amounts for federal backup withholding if such withholding is required by written notice from the Internal Revenue Service issued subsequent to the date this Contract is executed.

22 NON-WAIVER

22.1 No waiver by any party of any default or nonperformance shall be deemed a waiver of any subsequent default or nonperformance.

23 ASSIGNMENT

23.1 Contractor may not assign any obligations of this Contract without the prior written consent of District. In the event of any assignment, Contractor shall remain responsible for its performance and that of any assignee under this Contract. This Contract shall be binding upon Contractor, and its successors and assigns, if any. Any assignment attempted to be made in violation of this Contract shall be void. Notwithstanding any notice of assignment, District's tender of payment to Contractor named herein, or to any person reasonably believed by District to be entitled to payment, shall satisfy District's obligation to pay, and in no event shall District be obligated to pay twice or be liable for any damages due to failure to pay the correct party.

24 CHOICE OF LAW, FORUM SELECTION, ENTIRE CONTRACT AND AMENDMENT

24.1 This Contract shall be construed under Minnesota law (without regard for choice of law considerations). Any action arising out of this Contract shall be heard by a state court in Minnesota. For this purpose, Contractor specifically consents to jurisdiction in Minnesota. This Contract constitutes the entire Contract and understanding of the parties and replaces any prior or contemporaneous agreement, whether written or oral. Any amendments to this Contract shall be in writing and executed by same parties who executed the original Contract, or their successors in office.

25 WARRANTY

25.1 Contractor expressly warrants and guarantees that the services performed under this Contract will be of the highest professional standards and quality. Contractor further represents that all services and goods (if any and as applicable) provided under this Contract: (i) are free from defects in material and workmanship; (ii) are of the quality, size and dimensions ordered; (iii) are fit for the particular needs and purposes of District as may be communicated to Contractor; (iv) comply with the highest warranties and representations expressed by Contractor orally or in any written document provided to or

in the possession of District; (v) comply with all applicable laws, codes and regulations (including any published by any national or statewide association or groups); and (vi) are not restricted in any way by patents, copyrights, trade secrets, or any other rights of third parties. If any of the foregoing warranties are breached, Contractor agrees to correct all defects and nonconformities at Contractor's sole expense, to be liable for all direct damages suffered District and any other persons, and to defend, indemnify, and hold harmless District and its Board, officers, students, employees, and agents from any claim asserted by any person resulting in whole or in part from such breach. The foregoing warranties and guarantees shall not be deemed waived by reason of the acceptance of the goods or services or payment by District.

26 SEVERABILITY

26.1 If any provision of this Contract shall be invalid or unenforceable with respect to any party, the remainder of the Contract, or the application of such provision to persons other than those as to which it is held invalid or unenforceable, shall not be affected and each provision of the remainder of the Contract shall be valid and be enforceable to the fullest extent permitted by law.

27 SURVIVABILITY

27.1 The terms, provisions, representations, and warranties contained in this Contract that by their sense and context are intended to survive the performance thereof by any of the parties hereunder shall so survive the completion of performance and termination of this Contract, including the making of any and all payments hereunder.

[The remainder of this page intentionally left blank.]

SPECIAL SCHOOL DISTRICT NO. 1

Signature: _____

Name: Ryan Strack

(Printed)

Title: Assistant to the Superintendent & Board

Date: _____

Propio LS, LLC

Signature: Christopher Pesce

Name: Christopher Pesce

(Printed)

Title: CFO

Date: 06/09/2025

Exhibit A

Statement of Work

This Statement of Work (the "**Order Form**") for Services shall be effective on the same date as the Contract for Services (the "**Effective Date**") and shall be governed by the Contract for Services (the "**Terms**") between Special School District No. 1, a special school district created and existing under the laws of Minnesota ("**Client**"), and Propio LS, LLC ("**Contractor**"). Client's use of any platform in the Propio Suite is separately subject to the Terms unless superseded by a written agreement signed by the parties. This Order Form describes all of Contractor's standard offerings, but Contractor is only required to deliver, and Client is only obligated to pay for, the Services and/or subscription fees for the Contractor Suite's software-as-a-service offering that are specified in the attached Rate Sheet.

1. Definitions

Term means the term defined in paragraph 1.1 of the Terms.

Cancellation Fees means the minimum change for Interpretation not cancelled 24 hours in advance of the scheduled start time.

Expedited Work means oral Interpretation requests placed less than 24 hours in advance of the start time and American sign language requests placed less than 48 hours in advance of the requested start time.

Interpretation means live communication that explains the meaning of live communication either made orally in a specific language to another specific language, or using sign language that expresses verbal communication.

Language means the source languages that Contractor can interpret into English and vice-versa. Contractor's list of available Languages is available upon request.

Off Hours means 5:00 p.m. to 8:00 a.m. in Client's local time Monday through Friday and including Saturdays, Sundays, and bank holidays.

Propio Suite means one of Contractor's proprietary software-as-a-service platforms accessed via a web browser or supported mobile application, and includes Propio ONE, WorkforceOS, and a Translation management platform.

Services means professional services delivered by Contractor providing either Interpretation, Translation, or both, including any ancillary services related to establishing and maintaining supporting systems and processes.

Translation shall mean a written description of the meaning of communication fixed in media such as written text or audio recordings in a specific language to another specific language.

2. Interpretation Services. Client may request Contractor to provide Interpretation Services, which may be accessed using any method described in paragraphs A-F, and shall be billed at the rates described in the attached Rate Sheet.

A. On-demand Over-the-Phone Interpretation. Contractor shall provide Client Interpretation on demand either over-the-phone or using Propio ONE's audio-only functions in a Language. Fees begin accruing once the interpreter accepts the call and there is no charge for time spent dialing or waiting to connect. Contractor connects users with a first in queue process. Connect times may vary depending on the Language and the availability of interpreters at the time of call.

B. Scheduled Over-the-Phone Interpretation. Client may schedule over-the-phone Interpretation in a specific Language. Scheduling requests may not be fulfilled if not placed a minimum of 24 hours in advance. Fees will be billed for the greater of either the requested duration, or physical worked time, and there is a 30 minute minimum.

C. On-demand Video Interpretation. Client may access Interpretation Services on-demand any time with Propio ONE. Fees begin accruing once the interpreter accepts the call and there is no charge for time spent dialing or waiting to connect. Contractor connects users with a first in queue process. Connect times may vary significantly depending on the Language and the availability of interpreters at the time of call. At Client's option, Contractor may lease to Client rolling carts with an iPad to access Propio ONE, subject to the terms and conditions of a separate equipment lease addendum signed by the parties.

D. On-site and In-person Interpretation. Client may request in-person Interpretation at an agreed location, and

subject to availability. Fees shall be quoted per job at the time of the request or as otherwise agreed by the parties in writing. Scheduling requests may not be fulfilled if not placed a minimum of 24 hours in advance. Billing is in 15 minute increments with a 2 hour minimum or as otherwise agreed in writing. Time worked during Off Hours is subject to additional fees. Expedited Work is subject to additional fees and Cancellation Fees apply. Mileage is billed at the current IRS rate and parking is reimbursed at cost, if applicable, and Client is not responsible for any other Service expenses except as agreed in writing. On-site Interpretation is not available in all locations.

Not all Languages are available in-person. Core spoken languages are Arabic, Cantonese, French, Haitian Creole, Japanese, Korean, Mandarin, Polish, Portuguese, Russian, Spanish, Tagalog, and Vietnamese, and other common spoken languages and Bengali, Burmese, Dari, Farsi, Gujarati, Hebrew, Hindi, Italian, Kinyarwanda, Nepali, Punjabi, Ukrainian, Urdu, Somali, Swahili, and Turkish. Contractor can provide a custom quote for Interpretation of limited diffusion languages or rare/endangered languages, and fees for such languages shall be subject to a separate written agreement.

E. Third-Party Platform Virtual Interpretation. Client may schedule requests with most commercially available third-party live communication platforms (i.e., Teams, Zoom, etc.). Fees shall be quoted per job at the time of the request or as otherwise agreed by the parties in writing. Billing is in 15 minute increments with a 2 hour minimum or as otherwise agreed in writing. Time worked during Off Hours is subject to additional fees. Expedited Work subject to additional fees and Cancellation Fees apply. Client is responsible for Contractor's right to use any third-party platform. Client must provide links, passwords, and any necessary platform access information for the virtual encounter when scheduling Services, and an interpreter's inability to access the platform using such information shall not reduce the fees incurred, Cancellation Fees, or other fees.

3. Written Translation Services. Client may access Translation Services using the Propio Suite, which allows Client to upload source/native documents, receive and approve quotes, review and accept completed Translation projects, and communicate with Contractor. Once Client submits source documents, a project manager will provide a custom quote based on the prices in the Rate Sheet, and the estimated delivery date for each project. Certain projects may require unique terms and conditions such as milestone payments and/or a down payment as stated in the quote, which shall control and supersede any contradictory terms in any other written agreement. Contractor will provide Client training on an ad hoc basis as agreed by the Parties. Rush processing fees require Client's prior written approval. Client can cancel a project at any time prior to completion by contacting the project manager using Vu or via email and will be effective upon the first to occur of either the project manager's written confirmation or four business hours after the cancellation notice is sent. Client shall be responsible for fees incurred prior to cancellation. In rare cases, Client may be responsible for additional fees if Contractor's documented expenses incurred prior to cancellation exceed fees paid prior to cancellation.

Client accepts the Translation if Client does not notify Contractor of any defects or errors and omissions within 30 days of Contractor's delivery of an approval version to Client. Client's sole remedy for defect or error correction shall be reperformance of Translation Services at no additional cost. Translation Services involve preferential choices where more than one word or phrase can have the same material meaning (e.g., "large" and "big"). Changes to preferential choices requested by Client may incur additional fees, subject to Client's prior written approval. If Client approves preferential changes, Contractor may issue an invoice for the initial Translation Services and a separate invoice for the preferential changes upon Client's acceptance of those changes.

Discounted rates for machine translation ("**MT**") and translation memory for exact matches, repetitions, and fuzzy matches (collectively "**TM**") apply to qualifying documents submitted in editable source format and in compatible languages as described in the Rate Sheet.

Contractor can provide custom configuration of Vu on a time and materials basis for Client's ease of use, for example to recognize common and repeated words and phrases used by Client.

F. Third Party Platform Integrations. Contractor can integrate certain Interpretation Services into EHR and/or telehealth platforms and Contractor will provide Client a custom quote for any such integrations.

4. Binding Services Order. Each person signing below represents and warrants that they are duly authorized on behalf of their respective parties to bind that party to this Order Form, and intending to be bound, each party signs below to acknowledge their respective assents to the terms and conditions of this Order Form, including the

incorporated Rate Sheet.

propio

Rate Sheet

1. Remote Interpretation Fees

Over-the-Phone Interpretation to English	
Spanish	$0.50/minute
Non-Spanish	$0.75/minute
On-Demand Video Interpretation to English	
Spanish	$0.75/minute
Non-Spanish	$0.75/minute
American Sign Language (ASL)	$1.29/minute

2. Translation Rates

Written Document Translation to English					
Source Language	Per Word	84%-75% TM matches	94%-85% TM matches	99%-95% TM matches	Exact match & repetition
Spanish	$0.12	$0.09	$0.07	$0.05	$0.04
Arabic	$0.15	$0.11	$0.08	$0.06	$0.05
German	$0.25	$0.18	$0.13	$0.10	$0.08
Persian (Iran)	$0.19	$0.13	$0.10	$0.08	$0.06
French (Canada)	$0.26	$0.18	$0.13	$0.10	$0.08
French (France)	$0.25	$0.18	$0.13	$0.10	$0.08
Hindi	$0.15	$0.11	$0.08	$0.06	$0.05
Hmong	$0.22	$0.15	$0.11	$0.09	$0.07
Haitian (Creole)	$0.27	$0.19	$0.14	$0.11	$0.08
Italian	$0.20	$0.14	$0.10	$0.08	$0.06
Japanese	$0.26	$0.18	$0.13	$0.10	$0.08
Karen	$0.27	$0.19	$0.14	$0.11	$0.08
Korean	$0.19	$0.13	$0.10	$0.08	$0.06
Nepali	$0.21	$0.15	$0.11	$0.08	$0.06
Polish	$0.18	$0.13	$0.09	$0.07	$0.05
Portuguese (Brazil)	$0.15	$0.11	$0.08	$0.06	$0.05
Portuguese (Portugal)	$0.17	$0.12	$0.09	$0.07	$0.05
Russian	$0.16	$0.11	$0.08	$0.06	$0.05
Somali	$0.22	$0.15	$0.11	$0.09	$0.07
Swahili	$0.21	$0.15	$0.11	$0.08	$0.06
Tagalog	$0.24	$0.17	$0.12	$0.10	$0.07
Ukrainian	$0.17	$0.12	$0.09	$0.07	$0.05
Vietnamese	$0.15	$0.11	$0.08	$0.06	$0.05
Chinese (Simplified, PRC)	$0.16	$0.11	$0.08	$0.06	$0.05
Chinese (Traditional, Taiwan)	$0.18	$0.13	$0.09	$0.07	$0.05

Additional Translation Fees	
Minimum project fee	$75.00 per language per project
MT	$0.015 per word
MT with human review	$0.015 plus 60% of applicable standard per word charge
Translation into English	15% increase to per word rate
508 PDF remediation	$3.75 per page
Rush processing	15% increase to the total invoice
Desktop publishing & formatting	$55.00 per hour (if applicable)
Custom TMS configuration	$250.00 per hour (if applicable)

3. On-Site Fees

Onsite Consecutive Interpretation	Rate	Minimum
Spanish	$50.00 / hour	1 hour
Non-Spanish	$55.00 / hour	1 hour
American Sign Language	$80.00 / hour	2 hours
ASL (CDI & Tactile)	$90.00 / hour	2 hours
Non-Business Hours/ Weekends/ Holidays/ <24-hour rush		
Spanish	$60.00 / hour	2 hours
Non-Spanish	$65.00 / hour	2 hours
American Sign Language	$90.00 / hour	2 hours
ASL (CDI & Tactile)	$100.00 / hour	2 hours

** Notwithstanding anything to the contrary in the Agreement, billing for spoken language services is* based on the designated minimum listed above, time worked or requested duration–whichever is greater.

4. Additional Terms.

Payments may be made via ACH, wire transfer or credit card.

On the first anniversary of the Effective Date and each year thereafter, Contractor reserves the right to increase Client's rates for Interpretation Services by the lesser of either (1) the percentage amount equal to the year-over-year percentage increase in the Healthcare Consumer Price Index published by the Bureau of Labor Statistics ending the month before the renewal date, or (2) $0.02, provided that Contractor notifies the Client in writing of the adjusted prices at least 30 days prior to the renewal.

EXHIBIT B: STUDENT DATA PRIVACY

As used in this exhibit, the term "educational data" shall have the meaning ascribed to it under the Minnesota Government Data Practices Act ("MGDPA"), Minn. Stat. § 13.32 as amended.

1. Contractor acknowledges that all of the data created, collected, received, stored, used, maintained, or disseminated by Contractor in performing the services described in this Contract is subject to the requirements of the MGDPA, Minn. Stat. ch. 13, and Contractor must comply with those requirements as if it were a government entity. Contractor shall be subject to all civil remedies available under the MGDPA, Minn. Stat. § 13.08 as amended, for any violation of these obligations.

2. No educational data created, received, maintained, or disseminated by Contractor pursuant or incidental to this Contract shall become or be considered property of the Contractor. Any such educational data shall remain the property of the District.

3. If educational data maintained by Contractor pursuant or incidental to performance of this Contract are subject to a breach of security of the data, as that term is defined by the MGDPA, Minn. Stat. § 13.055 as amended, Contractor shall, upon discovering such breach, provide the District with all information necessary for the District to fulfill its obligations under the MGDPA.

4. Contractor shall not sell, share, or disseminate educational data, except as permitted under the MGDPA, Minn. Stat. § 13.32 as amended, or as part of a valid delegation or assignment of this Contract, if the terms of the Contract permit delegation or assignment. Any assignee or delegee must separately execute this Exhibit and is bound by the same terms.

5. Contractor shall not use educational data for any commercial purpose, including but not limited to marketing or advertising to a student or parent.

    a. The term "commercial purpose," does not include providing the specific services agreed upon in this Contract.

    b. Contractor may use deidentified aggregate information for the purpose of improving, maintaining, developing, supporting, or diagnosing the Contractor's site, service, or operation, as long as all direct and indirect identifiers have been removed from the data prior to use.

6. Contractor's employees, officers, agents, and sub-contractors, if applicable, shall only have access to educational data if authorized.

7. Contractor's employees, officers, agents, and sub-contractors, if applicable, shall only be authorized to access educational data if such access is necessary to fulfill their official duties in the performance of this Contract.

8. Unless renewal of the Contract is reasonably anticipated, Contractor shall destroy or return all educational data created, received, or maintained pursuant or incidental to the Contract within 90 days of the expiration of this Contract.

9. Contractor shall abide with all the requirements and restrictions of Minn. Stat. § 13.32, as amended, that pertain to or address technology providers. Contractor shall be considered a "technology provider" for purposes of Section 13.32.

BY SIGNING BELOW, CONTRACTOR ACKNOWLEDGES AND AGREES THAT IT UNDERSTANDS THE TERMS OF THIS EXHIBIT, THAT THESE TERMS ARE PART OF ITS CONTRACT WITH THE DISTRICT, AND THAT IT AGREES TO BE BOUND BY AND ABIDE BY THESE TERMS.

[CONTRACTOR NAME]

Christopher Pesce
Signature

Christopher Pesce
Name

CFO
Title

06/09/2025
Date

MINNEAPOLIS PUBLIC SCHOOLS
Urban Education. Global Citizens.

CONTRACT FOR SERVICES – $25,000 above

This Contract is entered into between Special School District No. 1, "District", a special school district created and existing under the laws of Minnesota, and Richfield Bus Company "Contractor" (collectively "parties") to provide Charter Transportation for MPS Student & Staff to D-Ops-Transportation.

TERM OF CONTRACT

1.1 This Contract is effective on 7/1/2025 or the date of the last signature of the parties, whichever is later, and shall remain in effect until 6/30/2026, or until all obligations set forth in this Contract have been satisfactorily fulfilled, or the Contract has been terminated, whichever occurs first. Contractor shall have a continuing obligation, after said Contract period, to comply with any provision of this Contract intended for District's protection or benefit, or that that by its sense and context, is intended to survive the completion, expiration or termination of this Contract.

1.2 Contractor understands that NO WORK SHOULD BEGIN UNDER THIS CONTRACT until all required signatures on this Contract have been obtained and the Contract has been authorized and/or approved by the District's Board. Any work performed by Contractor prior to such time shall be considered as having been performed at Contractor's OWN RISK and as a volunteer.

2 SCOPE OF WORK

2.1 Contractor shall perform all of the services set forth herein and any exhibits attached hereto as **Exhibit A** ("Scope of Work"). Contractor understands that time is of the essence in this Contract and agrees to meet all milestones indicated in this section, in the Contract herein and any exhibits attached hereto.

3 CONSIDERATION AND TERMS OF PAYMENT

The consideration for all services (and goods if any) performed or supplied by Contractor under this Contract shall be paid by District as described below.

3.1 ***Total Obligation***

District's total obligation to Contractor under this Contract, including compensation for goods, services, and reimbursable expenses shall not exceed $175,000.00. Contractor shall

not receive any additional reimbursement for materials or subsistence expenses incurred in the performance of this Contract.

3.2 ***Frequency of Invoicing and Terms of Payment***

Subject to the conditions herein, payment shall be made by District within thirty (30) days upon receipt of Contractor's invoice for goods delivered or services rendered pursuant to this Contract. The Contractor's standard invoice shall be submitted after satisfactory completion of services on a monthly basis. District has no obligation to pay for services that are not satisfactorily performed or performed in violation of federal, state or local law, ordinance, rule or regulation. In the case of a dispute about satisfactory performance of services, the parties agree to work in good faith to resolve any disputes. If either party does not dispute an invoice in writing within 180 days of receipt of the invoice, no action challenging the invoice may be taken.

As applicable, for all agreed upon work performed by Contractor or Contractor's personnel in the provision of goods and/or services stipulated herein, District shall pay Contractor at the hourly or per diem rates as set forth in the applicable **Exhibit B**. Payment shall be made to Contractor based on the hours recorded provided such hours are in accordance with the terms of this Contract. Notwithstanding anything to the contrary, and without limitation, District has not promised or guaranteed any minimum amount of work, and Contractor understands and acknowledges same. District has no obligation to pay for overtime or holiday work, nor will it pay premiums for overtime and holidays.

3.3 ***Taxes.***

District is exempt from paying Minnesota sales and use taxes on certain purchases, as provided in Minnesota Statute, Section 297A.70. Contractor shall not charge District for such sales and use taxes. Alternatively, Contractor shall be responsible for the payment of any and all sales taxes to the Minnesota Department of Revenue relating to the following taxable items sold pursuant to this Contract; construction materials, leasing of motor vehicles, food and lodging, [See Minnesota Statute 297A.70]. Contractor shall promptly reimburse District for any and all such sales and use taxes paid by District to any governmental authority on behalf of Contractor including penalties and interest with respect thereto, and including any and all expenses (including attorneys' fees) or damages that result from a failure by Contractor to properly remit or reimburse District for any and all such sales and use taxes provided above.

District may be obligated by state and federal law to withhold state and federal taxes from the consideration stated herein. These taxes may consist of, but are not limited to, the Minnesota state entertainer tax, Minnesota state nonresident withholding tax, federal withholding on payments to foreign nonresident aliens, and federal backup withholding.

3.4 ***Fund Availability; Federal Funds Contingency.***

Financial obligations of District payable after the current fiscal year are contingent upon funds for that purpose being appropriated, budgeted and otherwise made available. If this Contract is funded in whole or in part with federal funds, District's payment obligations

are subject to and contingent upon the continuing availability of federal funds for the purposes hereof.

4 GENERAL TERMS AND CONDITIONS

4.1 The terms and conditions contained in this Contract shall govern and shall take precedence over any different or additional terms and conditions which Contractor may have included in any documents attached to or accompanying this Contract. Any handwritten changes on the face of this document shall be ignored and have no legal effect unless initialed by all parties. If this Agreement was made pursuant to a Request for Proposal (RFP) or Request for Information (RFI), the following order of precedence shall apply: (1) this Contract and its Exhibits, (2) District's RFP or RFI, and (3) Contractor's Response to District's RFP or RFI.

5 AFFIRMATIVE ACTION, EQUAL EMPLOYMENT OPPORTUNITY

5.1 The District is committed to the policy that all persons shall have equal access to its programs, facilities, and employment without regard to race, color, creed, religion, sex, national origin, age, marital status, disability, public assistance status, veteran status, or sexual orientation and is committed to transacting business only with firms who follow these practices. Contractor must apply every good faith effort to ensure implementation of this policy in their practices of employment, upgrade, demotion or transfer, recruitment, or recruitment advertising, layoff or termination, rates of pay or other forms of compensation, and selection for training, including apprenticeship. As applicable, Contractor shall also develop and have on file for each of its establishments, written Affirmative Action Plans, as may be required by the rules and regulations of the Secretary of Labor. If applicable, Contractor certifies that it has received a certificate of compliance from the Minnesota Commissioner of Human Rights for its affirmative action plan. By accepting this Contract, Contractor certifies that it complies with all applicable federal and state laws as well as District policies related to non-discrimination, equal employment opportunity, and affirmative action.

6 BACKGROUND CHECKS

6.1 Contractor shall screen Contractor and all paid and volunteer employees and agents, including interviews, reference checks, credit history (if handling district funds), driving history and insurance coverage (if transporting district staff, students or families). And, Contractor shall conduct criminal background checks in accordance with state and federal law and District policy for Contractor and all paid and volunteer employees and agents who will have direct contact with children under this Contract. Background checks will be done prior to any contact with children, and shall be done in accordance with applicable state and federal laws, including but not limited to Minn. Stat. Sections 299C.61-.64; Minn. Stat. Section 123B.03; 42 U.S.C.Section 5119a and 42 U.S.C. Section 14501-05.

6.2 Contractor is responsible for ensuring that all paid and volunteer employees and agents who will be in contact with District staff and students are appropriate persons to conduct such work.

7 DATA PRIVACY

7.1 Contractor agrees that any information it creates, collects, receives, stores, uses, or disseminates during the course of its performance, which concerns the personal, financial, or other affairs of the District, its Board, officers, employees or students shall be kept confidential and in conformance with all state and federal laws relating to data privacy, including, without limitation, the Minnesota Government Data Practices Act, Minnesota Statute, Chapter 13. Contractor must comply with any applicable requirements as if it were a governmental entity. The remedies in Minn. Stat. § 13.08 apply to the Contractor. The Contractor will report immediately to the District any requests from third parties for information related to this Contract. The District will respond to such data requests. All subcontracts, if allowed, shall contain the same or similar data practices compliance requirements.

7.2 Contractors that provide school-issued devices for student use and directly or indirectly create, receive, or maintain educational data incidental to performing their duties under this Contract shall also sign **Exhibit C** ("Student Data Privacy"). "School-issued devices," as used herein, refers to hardware or software that is provided to an individual student for that student's dedicated personal use, and includes devices issued through a one-to-one program.

8 OWNERSHIP OF MATERIAL

8.1 The Contractor expressly waives to the District any claim to copyright pertaining to all new materials, publications, and documents produced as a result of this Contract and agrees that the District shall have exclusive right to and responsibility for their distribution, publication, copyrighting (when applicable) and all other matters relating to dissemination of the materials. Contractor shall not use, willingly allow or cause to have such materials used for any purpose other than performance of Contractor's obligations under this Contract without prior written consent of the District.

9 USE OF DISTRICT NAME OR LOGO

9.1 Contractor agrees not to use the name, logo, or any other marks (including, but not limited to, colors and music) owned by or associated with the District or the name of any representative of the District in any sales promotion work or advertising, or any form of publicity, without the written permission of the District.

10 INDEPENDENT CONTRACTOR

10.1 Contractor shall perform its duties hereunder as an independent contractor and not as an employee of the District. Neither Contractor nor any agent or employee of Contractor shall be or shall be deemed to be an agent or employee of the District. Contractor shall pay when due all required employment taxes and income tax withholding, including all federal and state income tax on any monies paid pursuant to this Contract. Contractor acknowledges that Contractor and its employees are not entitled to tax withholding,

worker's compensation, unemployment compensation, or any employee benefits, statutory or otherwise. Contractor shall have no authorization, express or implied, to bind District to any agreements, liability, or understanding except as expressly set forth herein. Contractor shall be solely responsible for the acts of Contractor, its employees and agents.

10.2 Contractor shall hold District completely harmless from and against any such contributions, premiums and taxes described above and from all claims and liability pertaining to those or any other item for which Contractor is responsible under this Contract, and from all attorney's fees and other costs incurred by District in contesting or defending against any responsibility therefore which is asserted against District.

11 WORKER HEALTH, SAFETY AND TRAINING

11.1 Contractor shall be solely responsible for the health and safety of its employees and/or self in connection with the work performed under this Contract. Contractor shall make arrangements to ensure the health and safety of all subagents and other persons who may perform work in connection to this Contract. Contractor shall ensure all personnel, subagents and/or self are properly trained and supervised and, when applicable, duly licensed or certified appropriate to the tasks performed under this Contract. Contractor shall comply with federal, state and local occupational safety and health standards, regulations, and rules promulgated pursuant to the Occupational Health and Safety Act that are applicable to the work performed by Contractor. Contractor shall develop and implement an emergency plan and procedures to follow in emergencies.

12 BUREAU OF CITIZENSHIP & IMMIGRATION SERVICES REQUIREMENTS

12.1 Contractor shall comply with all applicable requirements of the BCIS relating to employment including but not limited to confirming nationality for all employees and complying with requirements for employing aliens if appropriate.

13 INSURANCE

13.1 At all times during its performance under this Contract, Contractor shall obtain and keep in force comprehensive general liability insurance, including coverage for death, bodily or personal injury, property damage, liability and automobile coverages, with limits of not less than $1,500,000 each claim and $1,500,000 each occurrence covering claims that arise out of its acts and operations in providing services to the District or at limits established for a municipal corporation by Minnesota Statute Section 466.04. All such certificates evidencing such insurance shall name District as additional insured. Contractor may meet the limits above $1,000,000 per occurrence through umbrella or excess coverage.

13.2 Contractor represents that it has worker's compensation insurance to the extent required by law and agrees to furnish proof of such insurance for worker's compensation and the liability insurance, upon request. Contractor also represents that it has professional liability insurance with limits of not less than $1,500,000 each claim and $1,500,000 each occurrence covering claims that arise out of its acts and operations in providing services to the District, but shall not name the District as an additional insured to the coverage.

13.3 Contractor or its members shall also maintain property insurance coverage for the facility in which the program is located if it is not in a district building. Contractor and its members shall obtain and maintain insurance covering claims for the loss of or damage to its personal property that may be caused by students attending its programs.

13.4 Contractor shall provide all such certificates to District. Contractor shall not cancel or revise any insurance coverage required by this section during the term of this Contract and shall require its insurer to mail the District a notice if the coverage is cancelled or revised.

14 INDEMNIFICATION

14.1 Contractor agrees to release, defend, indemnify, and hold harmless District, its board, officers, students, employees, and agents from all liability, injuries, claims, damages (including claims of bodily injury, property damage, or negligence), or loss, including costs, expenses, and attorneys' fees, which arise in connection with, in relation to, or as a result of Contractor's negligent acts or omissions or in connection with Contractor's breach of warranties. The foregoing agreement to release, defend, indemnify and hold harmless shall not apply to the extent such liability, injuries, claims, damages, or loss was caused by the intentional, willful, or wanton acts of District. Contractor shall not settle or compromise any claim in which the District has been named a party and for which Contractor must indemnify the District without a signed agreement approved by the District.

15 LIMITATION ON LIABILTY

15.1 In no event shall the District be liable for any indirect, consequential, incidental, lost profits or like expectancy damages arising out of the Contract. District's maximum obligation under this Contract shall not exceed the amount set forth herein.

16 CONFLICT OF INTEREST/CODE OF ETHICS

16.1 Contractor agrees that it will not represent any other party or client which may create a conflict of interest in its representation with the District. Contractor agrees to be bound by the District's Code of Ethics. In particular, Contractor: (i) certifies that it has not paid kickbacks directly or indirectly to any District employee for the purpose of obtaining this or any other District Contract; (ii) agrees to cooperate fully with any investigation involving a possible violation; and (iii) agrees to report any suspected violations to the District. Contractor certifies that it has provided no fees, gifts, gratuities, compensation, or anything of value in violation any applicable laws or District policies.

17 COMPLIANCE WITH LAWS AND DEBARMENT

17.1 Contractor certifies that all goods or services furnished under this Contract shall comply with all applicable federal, state, and local laws and regulations, as well as District policies and procedures, regardless of whether such laws and regulations are specifically set forth in this Contract. Contractor represents that it is not currently debarred or suspended by any federal agency from doing business with the federal or state government.

Contractor shall notify District if it becomes debarred or suspended during the term of this Contract. District may immediately terminate this Contract in the event of such termination or suspension and Contractor shall be responsible for any costs incurred by District in connection therewith.

18 TERMINATION

18.1 The District and/or Contractor may terminate this Contract at any time without cause, upon thirty (30) days written notice to the other Party. In the event of such termination, Contractor shall be entitled to payment, calculated on a pro rata or other equitable basis, determined by District in its sole discretion, for work or services satisfactorily performed. In no event shall Contractor be paid for work performed or costs incurred after termination, or for costs incurred by suppliers or subcontractors which reasonably could have been avoided.

18.2 District may terminate this Contract in whole or in part for cause upon seven (7) days written notice if Contractor fails to comply with any material term or condition of this Contract, becomes insolvent or files for bankruptcy protection, or fails to comply in a material way with the requirements of this Contract. Late delivery of goods or services, or delivery of goods or services that are defective or do not conform to the Contract shall, without limitation, be causes allowing District to terminate for cause. If a determination is made that District improperly terminated this Contract for Cause, then such termination shall be deemed to have been for without cause.

18.3 Notwithstanding the above, Contractor shall not be relieved of liability to the District for damages sustained by the District as a result of any breach of this Contract by the contactor. The District, may, in such event, withhold payments due to the Contractor for the purpose of set-off until such time as the exact amount of damages due to the District is determined. The rights or remedies provided here shall not limit the District, in case of any default, error or omissions, by the Contractor, from asserting any other right or remedy allowed by law. Nothing in this Contract shall be construed as a waiver of any right, remedy, liability limit or immunity of the District under law.

19 RETURN OF DATA

19.1 Within fifteen (15) days of the completion or earlier termination of this Contract, or upon earlier request of the District, Contractor shall return all documents, data and other information provided by the District to Contractor, or Contractor's employees or agents in connection with this Contract. Additionally, Contractor, upon the request of the District, shall destroy all copies of such District provided data, documents, or information in Contractor's possession or control, and provide District with proof of such destruction.

20 RECORDS MANAGEMENT AND MAINTENANCE

20.1 District shall have the right to inspect and copy such books, records, and documents (in whatever medium they exist) as well as all accounting procedures and practices of Contractor, its agents, and subcontractors to verify Contractor's performance and all expenses submitted pursuant to the terms of this Contract. Contractor shall make such items

available for inspection during normal business hours at Contractor's place of business. Such records may be subject to copy, review and/or audit by District, State Auditor and/or the Comptroller General of the United States, or a duly authorized representative, if federal funds are used for any work under this Contract. All such items shall be retained by Contractor during the term of this Contract and for a period of six (6) years after the delivery of the goods and/or services. Any items relating to a claim arising out of the performance of this Contract shall be retained by Contractor, its agents and subcontractors, if any, until the claim has been resolved.

21 NOTICES/ADMINISTRATION

Except as otherwise provided in this Contract, all notices, requests and other communications that a party is required or elects to deliver shall be in writing and shall be delivered personally, or by facsimile or electronic mail (provided such delivery is confirmed), or by a recognized overnight courier service or by United States mail, first-class, certified or registered, postage prepaid, return receipt requested, to the other parties at the address set forth below or to such other address as such party may designate by notice given pursuant to this section.

Special School District No. 1

Division: Transportation Department
Attn: Lisa Beck
1250 W Broadway
Minneapolis, MN 55411
Email: lisa.beck@mpls.k12.mn.us

CONTRACTOR

Richfield Bus Company
Attn: Richfield Bus Company Finance Dept
Address: 1825 North Broadway N / Rochester MN 55906
Email: finance@rclbus.com

ACKNOWLEDGMENT

21.1 In signing, Contractor certifies under penalties of perjury (see Section 6109 of the IRS Code for further penalties) that: (1) the taxpayer ID number (TIN) provided to District is correct; (2) it is not subject to back up withholding because (a) it is exempt from such withholding, (b) it has not been notified by the IRS that it is subject to backup withholding as a failure to report all interest or dividends, or (c) the IRS has notified it that it is no longer subject to backup withholding; (3) it is a U.S. person (including a U.S. resident alien); and (4) it has full authority to execute this Contract and perform its obligation under this

Contract. Contractor must cross out and initial item (2) and notify District in writing, if Contractor has been notified by the IRS that it is currently subject to backup withholding because of under reporting interest or dividends on its tax return. Contractor must cross out item (3) above if it is not a U.S person for tax purposes or U.S. resident alien.

21.2 Notwithstanding this certification, Contractor hereby acknowledges that District has the right to withhold amounts for federal backup withholding if such withholding is required by written notice from the Internal Revenue Service issued subsequent to the date this Contract is executed.

22 NON-WAIVER

22.1 No waiver by any party of any default or nonperformance shall be deemed a waiver of any subsequent default or nonperformance.

23 ASSIGNMENT

23.1 Contractor may not assign any obligations of this Contract without the prior written consent of District. In the event of any assignment, Contractor shall remain responsible for its performance and that of any assignee under this Contract. This Contract shall be binding upon Contractor, and its successors and assigns, if any. Any assignment attempted to be made in violation of this Contract shall be void. Notwithstanding any notice of assignment, District's tender of payment to Contractor named herein, or to any person reasonably believed by District to be entitled to payment, shall satisfy District's obligation to pay, and in no event shall District be obligated to pay twice or be liable for any damages due to failure to pay the correct party.

24 CHOICE OF LAW, FORUM SELECTION, ENTIRE CONTRACT AND AMENDMENT

24.1 This Contract shall be construed under Minnesota law (without regard for choice of law considerations). Any action arising out of this Contract shall be heard by a state court in Minnesota. For this purpose, Contractor specifically consents to jurisdiction in Minnesota. This Contract constitutes the entire Contract and understanding of the parties and replaces any prior or contemporaneous agreement, whether written or oral. Any amendments to this Contract shall be in writing and executed by same parties who executed the original Contract, or their successors in office.

25 WARRANTY

25.1 Contractor expressly warrants and guarantees that the services performed under this Contract will be of the highest professional standards and quality. Contractor further represents that all services and goods (if any and as applicable) provided under this Contract: (i) are free from defects in material and workmanship; (ii) are of the quality, size and dimensions ordered; (iii) are fit for the particular needs and purposes of District as may be communicated to Contractor; (iv) comply with the highest warranties and

representations expressed by Contractor orally or in any written document provided to or in the possession of District; (v) comply with all applicable laws, codes and regulations (including any published by any national or statewide association or groups); and (vi) are not restricted in any way by patents, copyrights, trade secrets, or any other rights of third parties. If any of the foregoing warranties are breached, Contractor agrees to correct all defects and nonconformities at Contractor's sole expense, to be liable for all direct damages suffered District and any other persons, and to defend, indemnify, and hold harmless District and its Board, officers, students, employees, and agents from any claim asserted by any person resulting in whole or in part from such breach. The foregoing warranties and guarantees shall not be deemed waived by reason of the acceptance of the goods or services or payment by District.

26 SEVERABILITY

26.1 If any provision of this Contract shall be invalid or unenforceable with respect to any party, the remainder of the Contract, or the application of such provision to persons other than those as to which it is held invalid or unenforceable, shall not be affected and each provision of the remainder of the Contract shall be valid and be enforceable to the fullest extent permitted by law.

27 SURVIVABILITY

27.1 The terms, provisions, representations, and warranties contained in this Contract that by their sense and context are intended to survive the performance thereof by any of the parties hereunder shall so survive the completion of performance and termination of this Contract, including the making of any and all payments hereunder.

[The remainder of this page intentionally left blank.]

SPECIAL SCHOOL DISTRICT NO. 1

Signature: _____

Name:

(Printed)

Title: _____

Date: _____

CONTRACTOR NAME

Signature:

Name:
(Printed)

Title:

Date: _____

Exhibit A:

Deliverables:

Charter Transportation as needed for MPS Student & Staff

Service Outcome:

Safe & On time Transportation of Charter Transportation Field Trips

Method of Evaluation:

Transportation Director and Field Trip scheduling staff to access the Charter Trips safe and on time transportation.

[The remainder of this page intentionally left blank.]

EXHIBIT B: PAYMENT TERMS

If there are exhibits to describe the payment terms:

Click or tap here to enter text.

[The remainder of this page intentionally left blank.]

EXHIBIT C: STUDENT DATA PRIVACY

As used in this exhibit, the term "educational data" shall have the meaning ascribed to it under the Minnesota Government Data Practices Act ("MGDPA"), Minn. Stat. § 13.32 as amended.

1. Contractor acknowledges that all of the data created, collected, received, stored, used, maintained, or disseminated by Contractor in performing the services described in this Contract is subject to the requirements of the MGDPA, Minn. Stat. ch. 13, and Contractor must comply with those requirements as if it were a government entity. Contractor shall be subject to all civil remedies available under the MGDPA, Minn. Stat. § 13.08 as amended, for any violation of these obligations.

2. No educational data created, received, maintained, or disseminated by Contractor pursuant or incidental to this Contract shall become or be considered property of the Contractor. Any such educational data shall remain the property of the District.

3. If educational data maintained by Contractor pursuant or incidental to performance of this Contract are subject to a breach of security of the data, as that term is defined by the MGDPA, Minn. Stat. § 13.055 as amended, Contractor shall, upon discovering such breach, provide the District with all information necessary for the District to fulfill its obligations under the MGDPA.

4. Contractor shall not sell, share, or disseminate educational data, except as permitted under the MGDPA, Minn. Stat. § 13.32 as amended, or as part of a valid delegation or assignment of this Contract, if the terms of the Contract permit delegation or assignment. Any assignee or delegee must separately execute this Exhibit and is bound by the same terms.

5. Contractor shall not use educational data for any commercial purpose, including but not limited to marketing or advertising to a student or parent.

    a. The term "commercial purpose," does not include providing the specific services agreed upon in this Contract.

    b. Contractor may use deidentified aggregate information for the purpose of improving, maintaining, developing, supporting, or diagnosing the Contractor's site, service, or operation, as long as all direct and indirect identifiers have been removed from the data prior to use.

6. Contractor's employees, officers, agents, and sub-contractors, if applicable, shall only have access to educational data if authorized.

7. Contractor's employees, officers, agents, and sub-contractors, if applicable, shall only be authorized to access educational data if such access is necessary to fulfill their official duties in the performance of this Contract.

8. Unless renewal of the Contract is reasonably anticipated, Contractor shall destroy or return all educational data created, received, or maintained pursuant or incidental to the Contract within 90 days of the expiration of this Contract.

9. Contractor shall abide with all the requirements and restrictions of Minn. Stat. § 13.32, as amended, that pertain to or address technology providers. Contractor shall be considered a "technology provider" for purposes of Section 13.32.

BY SIGNING BELOW, CONTRACTOR ACKNOWLEDGES AND AGREES THAT IT UNDERSTANDS THE TERMS OF THIS EXHIBIT, THAT THESE TERMS ARE PART OF ITS CONTRACT WITH THE DISTRICT, AND THAT IT AGREES TO BE BOUND BY AND ABIDE BY THESE TERMS.

[CONTRACTOR NAME]

_____	_____
Signature	Name
_____	_____
Title	Date

AMENDMENT TO CONTRACT BETWEEN: SPECIAL SCHOOLS DISTRICT NO.1 AND RATWIK, ROSZAK & MALONEY, P.A.

This Amendment ("Amendment") to the Contract between Special School District No. 1 and Ratwik, Roszak & Maloney P.A. dated 6/26/2024 ("Contract") is made and entered into by and between Special School District No.1 ("District") and Ratwik, Roszak & Maloney P.A. ("Contractor") (collectively "parties').

WHEREAS, Special School District No.1, a special school district created and existing under Minnesota law ("District") and Ratwik, Roszak & Maloney P.A. ("Contractor") entered into a contract titled CONTRACT FOR SERVICES for a period between 7/1/2024 through 6/30/2025 ("Contract"), and

WHEREAS, the Parties now desire to amend the Contract number: SRM: 4400002355

1. *Original contract amount:* 200,000
2. *Accumulative contract amount:* 296,00.00

NOW THEREFORE IT IS HEREBY AGREED by the Parties to amend the Contract as follows:

Section: IV - Terms

Description:
The School District shall compensate the Independent Contractor for services during the period July 1, 2024 through June 30, 2025, at a rate of $245.00 per hour for senior attorney time including a minimum/maximum of $300/$5000 per case assigned, for a total amount not to exceed $296,000.00 (Two Hundred Ninety-Six Thousand Dollars and 00/100 Cents). Independent Contractor's mid-level attorney time shall be billed at a rate of $205.00 per hour, and paralegal/law clerk time shall be billed at a rate of $140.00 per hour. Administrative time is not billable and is considered part of Independent Contractor's overhead business expenses that are not reimbursable by the School District. Independent Contractor shall assign School District work to their staff with the lowest hourly rate BUT with appropriate applicable licensing, education, and skills to perform said work.

Except as herein amended, the terms, conditions and provisions of the contract shall apply to and govern the provisions of this Amendment.

(The remainder of this page intentionally left blank.)

SPECIAL SCHOOL DISTRICT NO. 1

Signature: _____

Name: Jamie Jonassen

Title: General Counsel

Date: _____

Ratwik, Roszak & Maloney, P.A.:

Signature: _____

Name: Margaret Skelton

Title: Shareholder

Date: 7/29/2025

MINNEAPOLIS PUBLIC SCHOOLS
Urban Education. Global Citizens.

CONTRACT FOR SERVICES – $25,000 above

This Contract is entered into between Special School District No. 1, "District", a special school district created and existing under the laws of Minnesota, and Ricoh Business Solutions "Contractor" (collectively "parties") to provide large volume printing services to district wide MPS sites

TERM OF CONTRACT

1.1 This Contract is effective on 7/1/2025 or the date of the last signature of the parties, whichever is later, and shall remain in effect until 6/30/2026, or until all obligations set forth in this Contract have been satisfactorily fulfilled, or the Contract has been terminated, whichever occurs first. Contractor shall have a continuing obligation, after said Contract period, to comply with any provision of this Contract intended for District's protection or benefit, or that that by its sense and context, is intended to survive the completion, expiration or termination of this Contract.

1.2 Contractor understands that NO WORK SHOULD BEGIN UNDER THIS CONTRACT until all required signatures on this Contract have been obtained and the Contract has been authorized and/or approved by the District's Board. Any work performed by Contractor prior to such time shall be considered as having been performed at Contractor's OWN RISK and as a volunteer.

2 SCOPE OF WORK

2.1 Contractor shall perform all of the services set forth herein and any exhibits attached hereto as **Exhibit A** ("Scope of Work"). Contractor understands that time is of the essence in this Contract and agrees to meet all milestones indicated in this section, in the Contract herein and any exhibits attached hereto.

3 CONSIDERATION AND TERMS OF PAYMENT

The consideration for all services (and goods if any) performed or supplied by Contractor under this Contract shall be paid by District as described below.

3.1 ***Total Obligation***

District's total obligation to Contractor under this Contract, including compensation for goods, services, and reimbursable expenses shall not exceed $500,000. Contractor shall

not receive any additional reimbursement for materials or subsistence expenses incurred in the performance of this Contract.

3.2 ***Frequency of Invoicing and Terms of Payment***

Subject to the conditions herein, payment shall be made by District within thirty (30) days upon receipt of Contractor's invoice for goods delivered or services rendered pursuant to this Contract. The Contractor's standard invoice shall be submitted after satisfactory completion of services on a monthly basis. District has no obligation to pay for services that are not satisfactorily performed or performed in violation of federal, state or local law, ordinance, rule or regulation. In the case of a dispute about satisfactory performance of services, the parties agree to work in good faith to resolve any disputes. If either party does not dispute an invoice in writing within 180 days of receipt of the invoice, no action challenging the invoice may be taken.

As applicable, for all agreed upon work performed by Contractor or Contractor's personnel in the provision of goods and/or services stipulated herein, District shall pay Contractor at the hourly or per diem rates as set forth in the applicable **Exhibit B**. Payment shall be made to Contractor based on the hours recorded provided such hours are in accordance with the terms of this Contract. Notwithstanding anything to the contrary, and without limitation, District has not promised or guaranteed any minimum amount of work, and Contractor understands and acknowledges same. District has no obligation to pay for overtime or holiday work, nor will it pay premiums for overtime and holidays.

3.3 ***Taxes.***

District is exempt from paying Minnesota sales and use taxes on certain purchases, as provided in Minnesota Statute, Section 297A.70. Contractor shall not charge District for such sales and use taxes. Alternatively, Contractor shall be responsible for the payment of any and all sales taxes to the Minnesota Department of Revenue relating to the following taxable items sold pursuant to this Contract; construction materials, leasing of motor vehicles, food and lodging, [See Minnesota Statute 297A.70]. Contractor shall promptly reimburse District for any and all such sales and use taxes paid by District to any governmental authority on behalf of Contractor including penalties and interest with respect thereto, and including any and all expenses (including attorneys' fees) or damages that result from a failure by Contractor to properly remit or reimburse District for any and all such sales and use taxes provided above.

District may be obligated by state and federal law to withhold state and federal taxes from the consideration stated herein. These taxes may consist of, but are not limited to, the Minnesota state entertainer tax, Minnesota state nonresident withholding tax, federal withholding on payments to foreign nonresident aliens, and federal backup withholding.

3.4 ***Fund Availability; Federal Funds Contingency.***

Financial obligations of District payable after the current fiscal year are contingent upon funds for that purpose being appropriated, budgeted and otherwise made available. If this Contract is funded in whole or in part with federal funds, District's payment obligations

are subject to and contingent upon the continuing availability of federal funds for the purposes hereof.

4 GENERAL TERMS AND CONDITIONS

4.1 The terms and conditions contained in this Contract shall govern and shall take precedence over any different or additional terms and conditions which Contractor may have included in any documents attached to or accompanying this Contract. Any handwritten changes on the face of this document shall be ignored and have no legal effect unless initialed by all parties. If this Agreement was made pursuant to a Request for Proposal (RFP) or Request for Information (RFI), the following order of precedence shall apply: (1) this Contract and its Exhibits, (2) District's RFP or RFI, and (3) Contractor's Response to District's RFP or RFI.

5 AFFIRMATIVE ACTION, EQUAL EMPLOYMENT OPPORTUNITY

5.1 The District is committed to the policy that all persons shall have equal access to its programs, facilities, and employment without regard to race, color, creed, religion, sex, national origin, age, marital status, disability, public assistance status, veteran status, or sexual orientation and is committed to transacting business only with firms who follow these practices. Contractor must apply every good faith effort to ensure implementation of this policy in their practices of employment, upgrade, demotion or transfer, recruitment, or recruitment advertising, layoff or termination, rates of pay or other forms of compensation, and selection for training, including apprenticeship. As applicable, Contractor shall also develop and have on file for each of its establishments, written Affirmative Action Plans, as may be required by the rules and regulations of the Secretary of Labor. If applicable, Contractor certifies that it has received a certificate of compliance from the Minnesota Commissioner of Human Rights for its affirmative action plan. By accepting this Contract, Contractor certifies that it complies with all applicable federal and state laws as well as District policies related to non-discrimination, equal employment opportunity, and affirmative action.

6 BACKGROUND CHECKS

6.1 Contractor shall screen Contractor and all paid and volunteer employees and agents, including interviews, reference checks, credit history (if handling district funds), driving history and insurance coverage (if transporting district staff, students or families). And, Contractor shall conduct criminal background checks in accordance with state and federal law and District policy for Contractor and all paid and volunteer employees and agents who will have direct contact with children under this Contract. Background checks will be done prior to any contact with children, and shall be done in accordance with applicable state and federal laws, including but not limited to Minn. Stat. Sections 299C.61-.64; Minn. Stat. Section 123B.03; 42 U.S.C.Section 5119a and 42 U.S.C. Section 14501-05.

6.2 Contractor is responsible for ensuring that all paid and volunteer employees and agents who will be in contact with District staff and students are appropriate persons to conduct such work.

7 DATA PRIVACY

7.1 Contractor agrees that any information it creates, collects, receives, stores, uses, or disseminates during the course of its performance, which concerns the personal, financial, or other affairs of the District, its Board, officers, employees or students shall be kept confidential and in conformance with all state and federal laws relating to data privacy, including, without limitation, the Minnesota Government Data Practices Act, Minnesota Statute, Chapter 13. Contractor must comply with any applicable requirements as if it were a governmental entity. The remedies in Minn. Stat. § 13.08 apply to the Contractor. The Contractor will report immediately to the District any requests from third parties for information related to this Contract. The District will respond to such data requests. All subcontracts, if allowed, shall contain the same or similar data practices compliance requirements.

7.2 Contractors that provide school-issued devices for student use and directly or indirectly create, receive, or maintain educational data incidental to performing their duties under this Contract shall also sign **Exhibit C** ("Student Data Privacy"). "School-issued devices," as used herein, refers to hardware or software that is provided to an individual student for that student's dedicated personal use, and includes devices issued through a one-to-one program.

8 OWNERSHIP OF MATERIAL

8.1 The Contractor expressly waives to the District any claim to copyright pertaining to all new materials, publications, and documents produced as a result of this Contract and agrees that the District shall have exclusive right to and responsibility for their distribution, publication, copyrighting (when applicable) and all other matters relating to dissemination of the materials. Contractor shall not use, willingly allow or cause to have such materials used for any purpose other than performance of Contractor's obligations under this Contract without prior written consent of the District.

9 USE OF DISTRICT NAME OR LOGO

9.1 Contractor agrees not to use the name, logo, or any other marks (including, but not limited to, colors and music) owned by or associated with the District or the name of any representative of the District in any sales promotion work or advertising, or any form of publicity, without the written permission of the District.

10 INDEPENDENT CONTRACTOR

10.1 Contractor shall perform its duties hereunder as an independent contractor and not as an employee of the District. Neither Contractor nor any agent or employee of Contractor shall be or shall be deemed to be an agent or employee of the District. Contractor shall pay when due all required employment taxes and income tax withholding, including all federal and state income tax on any monies paid pursuant to this Contract. Contractor acknowledges that Contractor and its employees are not entitled to tax withholding,

worker's compensation, unemployment compensation, or any employee benefits, statutory or otherwise. Contractor shall have no authorization, express or implied, to bind District to any agreements, liability, or understanding except as expressly set forth herein. Contractor shall be solely responsible for the acts of Contractor, its employees and agents.

10.2 Contractor shall hold District completely harmless from and against any such contributions, premiums and taxes described above and from all claims and liability pertaining to those or any other item for which Contractor is responsible under this Contract, and from all attorney's fees and other costs incurred by District in contesting or defending against any responsibility therefore which is asserted against District.

11 WORKER HEALTH, SAFETY AND TRAINING

11.1 Contractor shall be solely responsible for the health and safety of its employees and/or self in connection with the work performed under this Contract. Contractor shall make arrangements to ensure the health and safety of all subagents and other persons who may perform work in connection to this Contract. Contractor shall ensure all personnel, subagents and/or self are properly trained and supervised and, when applicable, duly licensed or certified appropriate to the tasks performed under this Contract. Contractor shall comply with federal, state and local occupational safety and health standards, regulations, and rules promulgated pursuant to the Occupational Health and Safety Act that are applicable to the work performed by Contractor. Contractor shall develop and implement an emergency plan and procedures to follow in emergencies.

12 BUREAU OF CITIZENSHIP & IMMIGRATION SERVICES REQUIREMENTS

12.1 Contractor shall comply with all applicable requirements of the BCIS relating to employment including but not limited to confirming nationality for all employees and complying with requirements for employing aliens if appropriate.

13 INSURANCE

13.1 At all times during its performance under this Contract, Contractor shall obtain and keep in force comprehensive general liability insurance, including coverage for death, bodily or personal injury, property damage, liability and automobile coverages, with limits of not less than $1,500,000 each claim and $1,500,000 each occurrence covering claims that arise out of its acts and operations in providing services to the District or at limits established for a municipal corporation by Minnesota Statute Section 466.04. All such certificates evidencing such insurance shall name District as additional insured. Contractor may meet the limits above $1,000,000 per occurrence through umbrella or excess coverage.

13.2 Contractor represents that it has worker's compensation insurance to the extent required by law and agrees to furnish proof of such insurance for worker's compensation and the liability insurance, upon request. Contractor also represents that it has professional liability insurance with limits of not less than $1,500,000 each claim and $1,500,000 each occurrence covering claims that arise out of its acts and operations in providing services to the District, but shall not name the District as an additional insured to the coverage.

13.3 Contractor or its members shall also maintain property insurance coverage for the facility in which the program is located if it is not in a district building. Contractor and its members shall obtain and maintain insurance covering claims for the loss of or damage to its personal property that may be caused by students attending its programs.

13.4 Contractor shall provide all such certificates to District. Contractor shall not cancel or revise any insurance coverage required by this section during the term of this Contract and shall require its insurer to mail the District a notice if the coverage is cancelled or revised.

14 INDEMNIFICATION

14.1 Contractor agrees to release, defend, indemnify, and hold harmless District, its board, officers, students, employees, and agents from all liability, injuries, claims, damages (including claims of bodily injury, property damage, or negligence), or loss, including costs, expenses, and attorneys' fees, which arise in connection with, in relation to, or as a result of Contractor's negligent acts or omissions or in connection with Contractor's breach of warranties. The foregoing agreement to release, defend, indemnify and hold harmless shall not apply to the extent such liability, injuries, claims, damages, or loss was caused by the intentional, willful, or wanton acts of District. Contractor shall not settle or compromise any claim in which the District has been named a party and for which Contractor must indemnify the District without a signed agreement approved by the District.

15 LIMITATION ON LIABILTY

15.1 In no event shall the District be liable for any indirect, consequential, incidental, lost profits or like expectancy damages arising out of the Contract. District's maximum obligation under this Contract shall not exceed the amount set forth herein.

16 CONFLICT OF INTEREST/CODE OF ETHICS

16.1 Contractor agrees that it will not represent any other party or client which may create a conflict of interest in its representation with the District. Contractor agrees to be bound by the District's Code of Ethics. In particular, Contractor: (i) certifies that it has not paid kickbacks directly or indirectly to any District employee for the purpose of obtaining this or any other District Contract; (ii) agrees to cooperate fully with any investigation involving a possible violation; and (iii) agrees to report any suspected violations to the District. Contractor certifies that it has provided no fees, gifts, gratuities, compensation, or anything of value in violation any applicable laws or District policies.

17 COMPLIANCE WITH LAWS AND DEBARMENT

17.1 Contractor certifies that all goods or services furnished under this Contract shall comply with all applicable federal, state, and local laws and regulations, as well as District policies and procedures, regardless of whether such laws and regulations are specifically set forth in this Contract. Contractor represents that it is not currently debarred or suspended by any federal agency from doing business with the federal or state government.

Contractor shall notify District if it becomes debarred or suspended during the term of this Contract. District may immediately terminate this Contract in the event of such termination or suspension and Contractor shall be responsible for any costs incurred by District in connection therewith.

18 TERMINATION

18.1 The District and/or Contractor may terminate this Contract at any time without cause, upon thirty (30) days written notice to the other Party. In the event of such termination, Contractor shall be entitled to payment, calculated on a pro rata or other equitable basis, determined by District in its sole discretion, for work or services satisfactorily performed. In no event shall Contractor be paid for work performed or costs incurred after termination, or for costs incurred by suppliers or subcontractors which reasonably could have been avoided.

18.2 District may terminate this Contract in whole or in part for cause upon seven (7) days written notice if Contractor fails to comply with any material term or condition of this Contract, becomes insolvent or files for bankruptcy protection, or fails to comply in a material way with the requirements of this Contract. Late delivery of goods or services, or delivery of goods or services that are defective or do not conform to the Contract shall, without limitation, be causes allowing District to terminate for cause. If a determination is made that District improperly terminated this Contract for Cause, then such termination shall be deemed to have been for without cause.

18.3 Notwithstanding the above, Contractor shall not be relieved of liability to the District for damages sustained by the District as a result of any breach of this Contract by the contactor. The District, may, in such event, withhold payments due to the Contractor for the purpose of set-off until such time as the exact amount of damages due to the District is determined. The rights or remedies provided here shall not limit the District, in case of any default, error or omissions, by the Contractor, from asserting any other right or remedy allowed by law. Nothing in this Contract shall be construed as a waiver of any right, remedy, liability limit or immunity of the District under law.

19 RETURN OF DATA

19.1 Within fifteen (15) days of the completion or earlier termination of this Contract, or upon earlier request of the District, Contractor shall return all documents, data and other information provided by the District to Contractor, or Contractor's employees or agents in connection with this Contract. Additionally, Contractor, upon the request of the District, shall destroy all copies of such District provided data, documents, or information in Contractor's possession or control, and provide District with proof of such destruction.

20 RECORDS MANAGEMENT AND MAINTENANCE

20.1 District shall have the right to inspect and copy such books, records, and documents (in whatever medium they exist) as well as all accounting procedures and practices of Contractor, its agents, and subcontractors to verify Contractor's performance and all expenses submitted pursuant to the terms of this Contract. Contractor shall make such items

available for inspection during normal business hours at Contractor's place of business. Such records may be subject to copy, review and/or audit by District, State Auditor and/or the Comptroller General of the United States, or a duly authorized representative, if federal funds are used for any work under this Contract. All such items shall be retained by Contractor during the term of this Contract and for a period of six (6) years after the delivery of the goods and/or services. Any items relating to a claim arising out of the performance of this Contract shall be retained by Contractor, its agents and subcontractors, if any, until the claim has been resolved.

21 NOTICES/ADMINISTRATION

Except as otherwise provided in this Contract, all notices, requests and other communications that a party is required or elects to deliver shall be in writing and shall be delivered personally, or by facsimile or electronic mail (provided such delivery is confirmed), or by a recognized overnight courier service or by United States mail, first-class, certified or registered, postage prepaid, return receipt requested, to the other parties at the address set forth below or to such other address as such party may designate by notice given pursuant to this section.

Special School District No. 1

Division: Finance
Attn: Ibrahima Diop
1250 W Broadway
Minneapolis, MN 55411
Email: ibrahima.diop@mpls.k12.mn.us

CONTRACTOR

Ricoh Business Solutions
Phone: 800-626-4686
Address: 3900 Freedom Circle Ste. 240 Santa Clara, CA USA 95054
Email: mark.monkoski@ricoh-usa.com

ACKNOWLEDGMENT

21.1 In signing, Contractor certifies under penalties of perjury (see Section 6109 of the IRS Code for further penalties) that: (1) the taxpayer ID number (TIN) provided to District is correct; (2) it is not subject to back up withholding because (a) it is exempt from such withholding, (b) it has not been notified by the IRS that it is subject to backup withholding as a failure to report all interest or dividends, or (c) the IRS has notified it that it is no longer subject to backup withholding; (3) it is a U.S. person (including a U.S. resident alien); and (4) it has full authority to execute this Contract and perform its obligation under this

Contract. Contractor must cross out and initial item (2) and notify District in writing, if Contractor has been notified by the IRS that it is currently subject to backup withholding because of under reporting interest or dividends on its tax return. Contractor must cross out item (3) above if it is not a U.S person for tax purposes or U.S. resident alien.

21.2 Notwithstanding this certification, Contractor hereby acknowledges that District has the right to withhold amounts for federal backup withholding if such withholding is required by written notice from the Internal Revenue Service issued subsequent to the date this Contract is executed.

22 NON-WAIVER

22.1 No waiver by any party of any default or nonperformance shall be deemed a waiver of any subsequent default or nonperformance.

23 ASSIGNMENT

23.1 Contractor may not assign any obligations of this Contract without the prior written consent of District. In the event of any assignment, Contractor shall remain responsible for its performance and that of any assignee under this Contract. This Contract shall be binding upon Contractor, and its successors and assigns, if any. Any assignment attempted to be made in violation of this Contract shall be void. Notwithstanding any notice of assignment, District's tender of payment to Contractor named herein, or to any person reasonably believed by District to be entitled to payment, shall satisfy District's obligation to pay, and in no event shall District be obligated to pay twice or be liable for any damages due to failure to pay the correct party.

24 CHOICE OF LAW, FORUM SELECTION, ENTIRE CONTRACT AND AMENDMENT

24.1 This Contract shall be construed under Minnesota law (without regard for choice of law considerations). Any action arising out of this Contract shall be heard by a state court in Minnesota. For this purpose, Contractor specifically consents to jurisdiction in Minnesota. This Contract constitutes the entire Contract and understanding of the parties and replaces any prior or contemporaneous agreement, whether written or oral. Any amendments to this Contract shall be in writing and executed by same parties who executed the original Contract, or their successors in office.

25 WARRANTY

25.1 Contractor expressly warrants and guarantees that the services performed under this Contract will be of the highest professional standards and quality. Contractor further represents that all services and goods (if any and as applicable) provided under this Contract: (i) are free from defects in material and workmanship; (ii) are of the quality, size and dimensions ordered; (iii) are fit for the particular needs and purposes of District as may be communicated to Contractor; (iv) comply with the highest warranties and

representations expressed by Contractor orally or in any written document provided to or in the possession of District; (v) comply with all applicable laws, codes and regulations (including any published by any national or statewide association or groups); and (vi) are not restricted in any way by patents, copyrights, trade secrets, or any other rights of third parties. If any of the foregoing warranties are breached, Contractor agrees to correct all defects and nonconformities at Contractor's sole expense, to be liable for all direct damages suffered District and any other persons, and to defend, indemnify, and hold harmless District and its Board, officers, students, employees, and agents from any claim asserted by any person resulting in whole or in part from such breach. The foregoing warranties and guarantees shall not be deemed waived by reason of the acceptance of the goods or services or payment by District.

26 SEVERABILITY

26.1 If any provision of this Contract shall be invalid or unenforceable with respect to any party, the remainder of the Contract, or the application of such provision to persons other than those as to which it is held invalid or unenforceable, shall not be affected and each provision of the remainder of the Contract shall be valid and be enforceable to the fullest extent permitted by law.

27 SURVIVABILITY

27.1 The terms, provisions, representations, and warranties contained in this Contract that by their sense and context are intended to survive the performance thereof by any of the parties hereunder shall so survive the completion of performance and termination of this Contract, including the making of any and all payments hereunder.

[The remainder of this page intentionally left blank.]

SPECIAL SCHOOL DISTRICT NO. 1

Signature: _____

Name: Ibrahima Diop

(Printed)

Title: Senior Financial Officer

Date: _____

CONTRACTOR NAME

Signature:

Name:
(Printed)

Title:

Date: _____

Exhibit A:

Deliverables:

District wide high volume printing services

Service Outcome:

District wide high volume printing services

Method of Evaluation:

Regular communications of job status

[The remainder of this page intentionally left blank.]

EXHIBIT B: PAYMENT TERMS

If there are exhibits to describe the payment terms:

None

[The remainder of this page intentionally left blank.]

EXHIBIT C: STUDENT DATA PRIVACY

As used in this exhibit, the term "educational data" shall have the meaning ascribed to it under the Minnesota Government Data Practices Act ("MGDPA"), Minn. Stat. § 13.32 as amended.

1. Contractor acknowledges that all of the data created, collected, received, stored, used, maintained, or disseminated by Contractor in performing the services described in this Contract is subject to the requirements of the MGDPA, Minn. Stat. ch. 13, and Contractor must comply with those requirements as if it were a government entity. Contractor shall be subject to all civil remedies available under the MGDPA, Minn. Stat. § 13.08 as amended, for any violation of these obligations.

2. No educational data created, received, maintained, or disseminated by Contractor pursuant or incidental to this Contract shall become or be considered property of the Contractor. Any such educational data shall remain the property of the District.

3. If educational data maintained by Contractor pursuant or incidental to performance of this Contract are subject to a breach of security of the data, as that term is defined by the MGDPA, Minn. Stat. § 13.055 as amended, Contractor shall, upon discovering such breach, provide the District with all information necessary for the District to fulfill its obligations under the MGDPA.

4. Contractor shall not sell, share, or disseminate educational data, except as permitted under the MGDPA, Minn. Stat. § 13.32 as amended, or as part of a valid delegation or assignment of this Contract, if the terms of the Contract permit delegation or assignment. Any assignee or delegee must separately execute this Exhibit and is bound by the same terms.

5. Contractor shall not use educational data for any commercial purpose, including but not limited to marketing or advertising to a student or parent.

    a. The term "commercial purpose," does not include providing the specific services agreed upon in this Contract.

    b. Contractor may use deidentified aggregate information for the purpose of improving, maintaining, developing, supporting, or diagnosing the Contractor's site, service, or operation, as long as all direct and indirect identifiers have been removed from the data prior to use.

6. Contractor's employees, officers, agents, and sub-contractors, if applicable, shall only have access to educational data if authorized.

7. Contractor's employees, officers, agents, and sub-contractors, if applicable, shall only be authorized to access educational data if such access is necessary to fulfill their official duties in the performance of this Contract.

8. Unless renewal of the Contract is reasonably anticipated, Contractor shall destroy or return all educational data created, received, or maintained pursuant or incidental to the Contract within 90 days of the expiration of this Contract.

9. Contractor shall abide with all the requirements and restrictions of Minn. Stat. § 13.32, as amended, that pertain to or address technology providers. Contractor shall be considered a "technology provider" for purposes of Section 13.32.

BY SIGNING BELOW, CONTRACTOR ACKNOWLEDGES AND AGREES THAT IT UNDERSTANDS THE TERMS OF THIS EXHIBIT, THAT THESE TERMS ARE PART OF ITS CONTRACT WITH THE DISTRICT, AND THAT IT AGREES TO BE BOUND BY AND ABIDE BY THESE TERMS.

[CONTRACTOR NAME]

_____	_____
Signature	Name
_____	_____
Title	Date

MINNEAPOLIS PUBLIC SCHOOLS

Capital Planning, Construction & Maintenance Department

Construction Contract Change Order Cover Sheet

		Request Date	7/15/2025
Project Name	Andersen Phase 4 Construction	Project Number	24ANDE001
Contractor Name	Rochon Corporation	Substantial Completion Date:	4/1/2025
Board Authorized Amount	$ 2,092,000.00	Board Authorized Date	9/10/2024
Original Contract Amount	$ 2,092,000.00	Contract Date:	8/19/2024

SRM 2024-4400002571

Summary of Change Orders			
Change Order #1	$	23,383.50	Remove markerboard and panels
Change Order #2	$	43,300.46	Silo removal and new floors/ceilings
Change Order #3	$	159,846.69	New copier rooms, electrical and roof
Change Order #4	$	6,489.28	Change Order 3 value corrections
Change Order #5	$	-	
Change Order #6	$	-	
Change Order #7	$	-	
Change Order #8	$	-	
Change Order #9	$	-	
Change Order #10	$	-	
		Total of Change Orders	$ 233,019.93

AMOUNT OF THIS CHANGE ORDER #	**4**	**$ 6,489.00**
Total Amount of Change Orders to Date		**$ 233,019.93**
REVISED CONTRACT AMOUNT		**$ 2,325,019.93**
Revised Date of Substantial Completion		N/A
Date of Requested Board Action		8/5/2025

Reviewed By: Jibriil Yusuf — Date: 07/15/2025
Manager, Capital Planning & Construction

Reviewed by: Tom Streif — Date: 7/15/2025
Procurement

Approved By: _____ — Date: _____
Senior Operations Officer

AIA® Document G701® – 2017

Change Order

PROJECT: *(Name and address)*
Andersen United Middle School
Renovations Phase 4 (232226)
1098 Andersen Lane
Minneapolis, Minnesota 55407

CONTRACT INFORMATION:
Contract For: General Construction

Date: August 19, 2024

CHANGE ORDER INFORMATION:
Change Order Number: Four (4)

Date: July 11, 2025

OWNER: *(Name and address)*
Minnapolis Public Schools
Special School District No. 1
1250 West Boradway Avenue
Minneapolis, Minnesota 55411

ARCHITECT: *(Name and address)*
Wold Architects and Engineers

332 Minnesota Street, Suite W2000
Saint Paul, Minnesota 55101

CONTRACTOR: *(Name and address)*
Rochon Corporation

28 Second Street Northwest #200
Osseo, Minnesota 55369

THE CONTRACT IS CHANGED AS FOLLOWS:
(Insert a detailed description of the change and, if applicable, attach or reference specific exhibits. Also include agreed upon adjustments attributable to executed Construction Change Directives.)

Cost for reimbursement of credit taken on PCO 020 / CE 021, which was correctly credited as PCO 023 / CE 024 in Change Order No. 3. *Add $3,193.00*

Cost for calculating error of Change Order No. 3 total. *Add $3,296.28*

TOTAL CHANGE ORDER NO. 4 ADD $6,489.28

The original Contract Sum was	$	2,092,000.00
The net change by previously authorized Change Orders	$	226,530.65
The Contract Sum prior to this Change Order was	$	2,318,530.65
The Contract Sum will be increased by this Change Order in the amount of	$	6,489.28
The new Contract Sum including this Change Order will be	$	2,325,019.93

The Contract Time will be unchanged by Zero (0) days.
The date of Substantial Completion will be April 1, 2025

NOTE: This Change Order does not include adjustments to the Contract Sum or Guaranteed Maximum Price, or the Contract Time, that have been authorized by Construction Change Directive until the cost and time have been agreed upon by both the Owner and Contractor, in which case a Change Order is executed to supersede the Construction Change Directive.

NOT VALID UNTIL SIGNED BY THE ARCHITECT, CONTRACTOR AND OWNER.

Wold Architects and Enginners	Rochon Corporation	Minnapolis Public Schools Special School District No. 1
ARCHITECT *(Firm name)*	**CONTRACTOR** *(Firm name)*	**OWNER** *(Firm name)*
SIGNATURE	**SIGNATURE**	**SIGNATURE**
Aaron Ausing | AIA, Associate	Tim Lindquist, PM	
PRINTED NAME AND TITLE	**PRINTED NAME AND TITLE**	**PRINTED NAME AND TITLE**
July 11, 2025	July 15, 2025	
DATE	**DATE**	**DATE**

AIA Document G701 – 2017. Copyright © 1979, 1987, 2000 , 2001 and 2017. All rights reserved. "The American Institute of Architects," "American Institute of Architects," "AIA," the AIA Logo, and "AIA Contract Documents" are trademarks of The American Institute of Architects. This document was produced at 10:30:10 ET on 07/11/2025 under Order No.2114500194 which expires on 08/26/2025, is not for resale, is licensed for one-time use only, and may only be used in accordance with the AIA Contract Documents® Terms of Service. To report copyright violations, e-mail docinfo@aiacontracts.com.
User Notes: (3B9ADA33)

FY24 Andersen Phase 4 Construction

Contract Sum: $2,092,000.00

Contractor: Rochon Corporation

Project Name and Number

Andersen United Middle School
1098 Andersen Lane
Minneapolis, MN 55407
Minneapolis Public Schools Project Number 24ANDE001
OP 24-2428

Description

Andersen Phase 4 consists of renovating the two unused lunchrooms (Phase 3 created a new cafetorium) and kitchens to band and choir rooms, adding a robotics arena, conversion of the old exterior tot lots to outdoor class space and lighting upgrades in the hallways and selected areas. Alternate 1 includes removing small group rooms that are impacting supervision.

Contract Sum details

Item	Price	Status
Base Bid	$2,043,000.00	accepted
Alt #1: (small group rooms)	$49,000.00	accepted
Total Contract Value	$2,092,000.00	

Contract Documents

AIA Document A101-2017
AIA Document A101 Exhibit A-2017
Exhibit B – Project Charter
Exhibit C – Project Schedule
AIA Document A201-2017

AIA® Document A101® – 2017

Standard Form of Agreement Between Owner and Contractor where the basis of payment is a Stipulated Sum

AGREEMENT made as of the 19th day of August in the year 2024
(In words, indicate day, month and year.)

BETWEEN the Owner:
(Name, legal status, address and other information)

Minneapolis Public Schools Special School District #1
1250 West Broadway Avenue
Minneapolis, MN 55411

and the Contractor:
(Name, legal status, address and other information)

Rochon Corporation
28 2nd Street NW #200
Osseo, MN 55369
763-559-8101

for the following Project:
(Name, location and detailed description)

Andersen United Middle School, Phase 4 Construction
1098 Andersen Lane
Minneapolis, MN 55407

The Architect:
(Name, legal status, address and other information)

Wold Architects and Engineers
332 Minnesota Street, Suite W2000
Saint Paul, MN 55101
651-227-7773

The Owner and Contractor agree as follows.

ADDITIONS AND DELETIONS:
The author of this document has added information needed for its completion. The author may also have revised the text of the original AIA standard form. An *Additions and Deletions Report* that notes added information as well as revisions to the standard form text is available from the author and should be reviewed. A vertical line in the left margin of this document indicates where the author has added necessary information and where the author has added to or deleted from the original AIA text.

This document has important legal consequences. Consultation with an attorney is encouraged with respect to its completion or modification.

The parties should complete A101®–2017, Exhibit A, Insurance and Bonds, contemporaneously with this Agreement. AIA Document A201®–2017, General Conditions of the Contract for Construction, is adopted in this document by reference. Do not use with other general conditions unless this document is modified.

AIA Document A101 – 2017. Copyright © 1915, 1918, 1925, 1937, 1951, 1958, 1961, 1963, 1967, 1974, 1977, 1987, 1991, 1997, 2007 and 2017. All rights reserved. "The American Institute of Architects," "American Institute of Architects," "AIA," the AIA Logo, and "AIA Contract Documents" are trademarks of The American Institute of Architects. This document was produced at 10:55:36 CT on 08/19/2024 under Order No.4104251278 which expires on 03/15/2025, is not for resale, is licensed for one-time use only, and may only be used in accordance with the AIA Contract Documents® Terms of Service. To report copyright violations, e-mail docinfo@aiacontracts.com.
User Notes: (3B9ADA43)

TABLE OF ARTICLES

1 THE CONTRACT DOCUMENTS

2 THE WORK OF THIS CONTRACT

3 DATE OF COMMENCEMENT AND SUBSTANTIAL COMPLETION

4 CONTRACT SUM

5 PAYMENTS

6 DISPUTE RESOLUTION

7 TERMINATION OR SUSPENSION

8 MISCELLANEOUS PROVISIONS

9 ENUMERATION OF CONTRACT DOCUMENTS

EXHIBIT A INSURANCE AND BONDS

ARTICLE 1 THE CONTRACT DOCUMENTS

The Contract Documents consist of this Agreement, Conditions of the Contract (General, Supplementary, and other Conditions), Drawings, Specifications, Addenda issued prior to execution of this Agreement, other documents listed in this Agreement, and Modifications issued after execution of this Agreement, all of which form the Contract, and are as fully a part of the Contract as if attached to this Agreement or repeated herein. The Contract represents the entire and integrated agreement between the parties hereto and supersedes prior negotiations, representations, or agreements, either written or oral. An enumeration of the Contract Documents, other than a Modification, appears in Article 9.

ARTICLE 2 THE WORK OF THIS CONTRACT

The Contractor shall fully execute the Work described in the Contract Documents, except as specifically indicated in the Contract Documents to be the responsibility of others.

ARTICLE 3 DATE OF COMMENCEMENT AND SUBSTANTIAL COMPLETION

§ 3.1 The date of commencement of the Work shall be:
(Check one of the following boxes.)

[ ] The date of this Agreement.

[X] A date set forth in a notice to proceed issued by the Owner.

[ ] Established as follows:
(Insert a date or a means to determine the date of commencement of the Work.)

If a date of commencement of the Work is not selected, then the date of commencement shall be the date of this Agreement.

§ 3.2 The Contract Time shall be measured from the date of commencement of the Work.

§ 3.3 Substantial Completion

§ 3.3.1 The Contractor shall achieve Substantial Completion of the entire Work:
(Check one of the following boxes and complete the necessary information.)

AIA Document A101 – 2017. Copyright © 1915, 1918, 1925, 1937, 1951, 1958, 1961, 1963, 1967, 1974, 1977, 1987, 1991, 1997, 2007 and 2017. All rights reserved. "The American Institute of Architects," "American Institute of Architects," "AIA," the AIA Logo, and "AIA Contract Documents" are trademarks of The American Institute of Architects. This document was produced at 10:55:36 CT on 08/19/2024 under Order No.4104251278 which expires on 03/15/2025, is not for resale, is licensed for one-time use only, and may only be used in accordance with the AIA Contract Documents® Terms of Service. To report copyright violations, e-mail docinfo@aiacontracts.com.
User Notes: (3B9ADA43)

[ ] Not later than ( ) calendar days from the date of commencement of the Work.

[X] By the following date: Defined in EXH-D Project Schedule

§ 3.3.2 Subject to adjustments of the Contract Time as provided in the Contract Documents, if portions of the Work are to be completed prior to Substantial Completion of the entire Work, the Contractor shall achieve Substantial Completion of such portions by the following dates are defined in EXH-D Project Schedule. Such portions of the work not completed as defined in EXH-D Project Schedule shall be subject to liquidated damages as set forth in Article 4.5.

(Table Deleted)

§ 3.3.3 If the Contractor fails to achieve Substantial Completion as provided in this Section 3.3, liquidated damages, if any, shall be assessed as set forth in Section 4.5.

ARTICLE 4 CONTRACT SUM

§ 4.1 The Owner shall pay the Contractor the Contract Sum in current funds for the Contractor's performance of the Contract as defined in EXH-B Project Charter, subject to additions and deductions as provided in the Contract Documents.

§ 4.2 Alternates

§ 4.2.1 Alternates, if any, included in the Contract Sum are defined in EXH-B Project Charter.

(Table Deleted)

§ 4.2.2 Subject to the conditions noted in EXH-B Project Charter, alternates may be accepted by the Owner following execution of this Agreement. Upon acceptance, the Owner shall issue a Modification to this Agreement.

(Paragraph Deleted)

(Table Deleted)

§ 4.3 Allowances, if any, included in the Contract Sum are defined in EXH-B Project Charter.

(Paragraph Deleted)

(Table Deleted)

§ 4.4 Unit prices, if any are defined in EXH-B Project Charter.

(Paragraph Deleted)

(Table Deleted)

§ 4.5 Liquidated damages

AIA Document A101 – 2017. Copyright © 1915, 1918, 1925, 1937, 1951, 1958, 1961, 1963, 1967, 1974, 1977, 1987, 1991, 1997, 2007 and 2017. All rights reserved. "The American Institute of Architects," "American Institute of Architects," "AIA," the AIA Logo, and "AIA Contract Documents" are trademarks of The American Institute of Architects. This document was produced at 10:55:36 CT on 08/19/2024 under Order No.4104251278 which expires on 03/15/2025, is not for resale, is licensed for one-time use only, and may only be used in accordance with the AIA Contract Documents® Terms of Service. To report copyright violations, e-mail docinfo@aiacontracts.com.
User Notes: (3B9ADA43)

Contractor and Owner recognized that time is of the essence for the Project and the Owner will suffer financial loss if the Work is not completed in the time specified in the Contract Documents. The parties also recognized the delays, expenses, and difficulties involved in proving in a legal or arbitration proceeding the actual loss suffered by the Owner if the Work is not completed on time. Accordingly, instead of requiring such proof, the Owner and Contractor agree that as liquidated
damages for delay (but not as penalty), Contractor shall pay Owner $1,000.00 per calendar day for each day that expires after the time specified for Substantial Completion in EXH-D Project Schedule until such time the Work is determined to be substantially complete by the
Owner.

(Paragraph Deleted)

After Substantial Completion, if Contractor shall neglect, refuse, or fail to complete the remaining work within the Contract time specified in the Contract Documents, the contractor shall pay the Owner $1,000.00 per day that expires after the time specified in the Contract Documents for Final Completion and readiness for Final Payment until the Work is completed.

ARTICLE 5 PAYMENTS

§ 5.1 Progress Payments

§ 5.1.1 Based upon Applications for Payment submitted to the Architect by the Contractor and Certificates for Payment issued by the Architect, the Owner shall make progress payments on account of the Contract Sum to the Contractor as provided below and elsewhere in the Contract Documents.

§ 5.1.2 The period covered by each Application for Payment shall be one calendar month ending on the last day of the month.

§ 5.1.3 When an Application for Payment is received by the Architect, payment of the amount certified shall be made by the Owner not later than 45 (forty-five) days after the Architect receives the Application for Payment.

(Paragraph Deleted)

§ 5.1.4 Each Application for Payment shall be based on the most recent schedule of values submitted by the Contractor on AIA G702 Application and Certificate for Payment in accordance with the Contract Documents. The schedule of values shall allocate the entire Contract Sum among the various portions of the Work. The schedule of values shall be prepared in such form, and supported by such data to substantiate its accuracy, as the Architect may require. This schedule of values shall be used as a basis for reviewing the Contractor's Applications for Payment.

§ 5.1.5 Applications for Payment shall show the percentage of completion of each portion of the Work as of the end of the period covered by the Application for Payment.

§ 5.1.6 In accordance with AIA Document A201™–2017, General Conditions of the Contract for Construction, and subject to other provisions of the Contract Documents, the amount of each progress payment shall be computed as follows:

§ 5.1.6.1 The amount of each progress payment shall first include:

- **.1** That portion of the Contract Sum properly allocable to completed Work;
- **.2** That portion of the Contract Sum properly allocable to materials and equipment delivered and suitably stored at the site for subsequent incorporation in the completed construction, or, if approved in advance by the Owner, suitably stored off the site at a location agreed upon in writing; and
- **.3** That portion of Construction Change Directives that the Architect determines, in the Architect's professional judgment, to be reasonably justified.

§ 5.1.6.2 The amount of each progress payment shall then be reduced by:

- **.1** The aggregate of any amounts previously paid by the Owner;

AIA Document A101 – 2017. Copyright © 1915, 1918, 1925, 1937, 1951, 1958, 1961, 1963, 1967, 1974, 1977, 1987, 1991, 1997, 2007 and 2017. All rights reserved. "The American Institute of Architects," "American Institute of Architects," "AIA," the AIA Logo, and "AIA Contract Documents" are trademarks of The American Institute of Architects. This document was produced at 10:55:36 CT on 08/19/2024 under Order No.4104251278 which expires on 03/15/2025, is not for resale, is licensed for one-time use only, and may only be used in accordance with the AIA Contract Documents® Terms of Service. To report copyright violations, e-mail docinfo@aiacontracts.com.
User Notes: (3B9ADA43)

.2 The amount, if any, for Work that remains uncorrected and for which the Architect has previously withheld a Certificate for Payment as provided in Article 9 of AIA Document A201–2017;

.3 Any amount for which the Contractor does not intend to pay a Subcontractor or material supplier, unless the Work has been performed by others the Contractor intends to pay;

.4 For Work performed or defects discovered since the last payment application, any amount for which the Architect may withhold payment, or nullify a Certificate of Payment in whole or in part, as provided in Article 9 of AIA Document A201–2017; and

.5 Retainage withheld pursuant to Section 5.1.7.

§ 5.1.7 Retainage

§ 5.1.7.1 For each progress payment made prior to Substantial Completion of the Work, the Owner may withhold the following amount, as retainage, from the payment otherwise due:

(Paragraph Deleted)

5% (five percent)

§ 5.1.7.1.1 The following items are not subject to retainage:
(Insert any items not subject to the withholding of retainage, such as general conditions, insurance, etc.)

For major items installed into the Work, the Contractor may request full payment for the items to ensure prompt delivery and fabrication. Such items shall be recommended by the Architect and approved by the Owner as not requiring retainage. Prompt payment for the items shall be documented by the Contractor to the Owner in the subsequent payment application by submitting a full lien release for the items. Major items may include mechanical units with long lead times, structural systems with long lead times, critical path systems or items, etc. Major items will be discussed and defined by Owner, Architect, and Contractor.

§ 5.1.7.2 Reduction or limitation of retainage, if any, shall be as follows:
Prior to Substantial Completion and at the discretion of the Owner, retainage may be reduced. If the Work has been 50% completed as
determined by the Architect and is satisfactory to the Owner, then 90% of the retained amount may be released to the Contractor for completed work (with 10% of the total retained by the Owner.) Upon Substantial Completion, additional retainage may be returned to the Contractor as recommended by the Architect and approved by the Owner to an amount sufficient to satisfactorily complete the Work. Retainage release will comply with Minnesota Statute 15.72 after Substantial Completion and punch list acceptance by the Owner.

(Paragraph Deleted)

§ 5.1.8 If final completion of the Work is materially delayed through no fault of the Contractor, the Owner shall pay the Contractor any additional amounts in accordance with Article 9 of AIA Document A201–2017.

§ 5.1.9 Except with the Owner's prior approval, the Contractor shall not make advance payments to suppliers for materials or equipment which have not been delivered and stored at the site or otherwise stored offsite with adequate Owner approved insurance provided to the Owner.

§ 5.2 Final Payment

§ 5.2.1 Final payment, constituting the entire unpaid balance of the Contract Sum, shall be made by the Owner to the Contractor when

.1 the Contractor has fully performed the Contract except for the Contractor's responsibility to correct Work as provided in Article 12 of AIA Document A201–2017, and to satisfy other requirements, if any, which extend beyond final payment; and

AIA Document A101 – 2017. Copyright © 1915, 1918, 1925, 1937, 1951, 1958, 1961, 1963, 1967, 1974, 1977, 1987, 1991, 1997, 2007 and 2017. All rights reserved. "The American Institute of Architects," "American Institute of Architects," "AIA," the AIA Logo, and "AIA Contract Documents" are trademarks of The American Institute of Architects. This document was produced at 10:55:36 CT on 08/19/2024 under Order No.4104251278 which expires on 03/15/2025, is not for resale, is licensed for one-time use only, and may only be used in accordance with the AIA Contract Documents® Terms of Service. To report copyright violations, e-mail docinfo@aiacontracts.com.
User Notes: (3B9ADA43)

.2 a final Certificate for Payment has been issued by the Architect.

.3 all lien waivers and IC134 forms have been delivered to the Owner.

§ 5.2.2 The Owner's final payment to the Contractor shall be made no later than 45 days after the issuance of the Architect's final Certificate for Payment.

§ 5.3 Interest

Payments due and unpaid under the Contract shall bear interest from the date payment is due at the rate stated below, or in the absence thereof, at the legal rate prevailing from time to time at the place where the Project is located. Owner will pay the Contractor 0% interest for Payments not due made within forty five (45) days.

(Paragraph Deleted)

§ 5.4 Prompt Payment to Subcontractors

This Contract requires the Contractor and all Subcontractors and Sub-subcontractors (of any tier) to promptly pay any subcontractor or material supplier contract within ten (10) days of receipt of payment by Owner for undisputed services provided by the party requesting payment. The party responsible for payment (other than the Owner) shall pay interest of one and one half (1-1/2) percent per month to the party requesting payment on any undisputed amount not paid on time. The minimum monthly interest penalty payment for an unpaid balance of $100 or more is $10. For an unpaid balance of less than $100, the party responsible for payment shall pay the actual penalty due to the party requesting payment.

ARTICLE 6 DISPUTE RESOLUTION

§ 6.1 Initial Decision Maker

The Architect will serve as the Initial Decision Maker pursuant to Article 15 of AIA Document A201–2017.

§ 6.1.1 Mediation

Either the Owner or the Contractor may request mediation of any Claim submitted to the Architect for decision before such decision becomes final and binding. The mediation will be governed by the Construction Industry Mediation Rules of the American Arbitration Association in effect at the date of this contract. The request for mediation shall be made in writing to the American Arbitration Association and to the other party of this contract.

Owner and Contractor shall participate in the mediation process in good faith. The process shall be concluded within sixty (60) days of the date of filing the request.

If the Claim is not resolved by mediation, the Architect's action shall become final and binding thirty (30) days after termination of the mediation proceedings. Within the time period, the Owner and Contractor mayrequest Binding Dispute Resolution.

The Work must continue, at the Owner's discretion, in accordance with paragraph 15.1.4.1 of AIA Document A201-2017.

§ 6.2 Binding Dispute Resolution

For any Claim subject to, but not resolved by, mediation pursuant to Article 15 of AIA Document A201–2017, the method of binding dispute resolution shall be as follows:
(Check the appropriate box.)

AIA Document A101 – 2017. Copyright © 1915, 1918, 1925, 1937, 1951, 1958, 1961, 1963, 1967, 1974, 1977, 1987, 1991, 1997, 2007 and 2017. All rights reserved. "The American Institute of Architects," "American Institute of Architects," "AIA," the AIA Logo, and "AIA Contract Documents" are trademarks of The American Institute of Architects. This document was produced at 10:55:36 CT on 08/19/2024 under Order No.4104251278 which expires on 03/15/2025, is not for resale, is licensed for one-time use only, and may only be used in accordance with the AIA Contract Documents® Terms of Service. To report copyright violations, e-mail docinfo@aiacontracts.com.
User Notes: (3B9ADA43)

[ ] Arbitration pursuant to Section 15.4 of AIA Document A201–2017

[X] Litigation in a court of competent jurisdiction

[ ] Other *(Specify)*

If the Owner and Contractor do not select a method of binding dispute resolution, or do not subsequently agree in writing to a binding dispute resolution method other than litigation, Claims will be resolved by litigation in a court of competent jurisdiction.

ARTICLE 7 TERMINATION OR SUSPENSION

§ 7.1 The Contract may be terminated by the Owner or the Contractor as provided in Article 14 of AIA Document A201–2017.

§ 7.1.1 If the Contract is terminated for the Owner's convenience in accordance with Article 14 of AIA Document A201–2017, then the Owner shall pay the Contractor a termination fee as follows:
(Insert the amount of, or method for determining, the fee, if any, payable to the Contractor following a termination for the Owner's convenience.)

Termination fee will be based on the percentage of work completed and any materials purchased or in production at the time of termination. Said fee and justification shall be provided to the Owner by the Contractor within ten (10) days of the notice of termination.

§ 7.2 The Work may be suspended by the Owner as provided in Article 14 of AIA Document A201–2017.

ARTICLE 8 MISCELLANEOUS PROVISIONS

§ 8.1 Where reference is made in this Agreement to a provision of AIA Document A201–2017 or another Contract Document, the reference refers to that provision as amended or supplemented by other provisions of the Contract Documents.

§ 8.2 The Owner's representative:
(Name, address, email address, and other information)

Curt Hartog, PE
1250 West Broadway Avenue
Minneapolis, MN 55411

§ 8.3 The Contractor's representative:
(Name, address, email address, and other information)

Paul Braton
Executive Vice President
Rochon Corporation
28 2nd Street NW #200
Osseo, MN 55369
763-559-8101

§ 8.4 Neither the Owner's nor the Contractor's representative shall be changed without ten days' prior notice to the other party.

AIA Document A101 – 2017. Copyright © 1915, 1918, 1925, 1937, 1951, 1958, 1961, 1963, 1967, 1974, 1977, 1987, 1991, 1997, 2007 and 2017. All rights reserved. "The American Institute of Architects," "American Institute of Architects," "AIA," the AIA Logo, and "AIA Contract Documents" are trademarks of The American Institute of Architects. This document was produced at 10:55:36 CT on 08/19/2024 under Order No.4104251278 which expires on 03/15/2025, is not for resale, is licensed for one-time use only, and may only be used in accordance with the AIA Contract Documents® Terms of Service. To report copyright violations, e-mail docinfo@aiacontracts.com.
User Notes: (3B9ADA43)

§ 8.5 Insurance and Bonds

§ 8.5.1 The Owner and the Contractor shall purchase and maintain insurance as set forth in AIA Document A101™–2017, Standard Form of Agreement Between Owner and Contractor where the basis of payment is a Stipulated Sum, Exhibit A, Insurance and Bonds, and elsewhere in the Contract Documents.

§ 8.5.2 The Contractor shall provide bonds as set forth in AIA Document A101™–2017 Exhibit A, and elsewhere in the Contract Documents.

§ 8.6 Notice in electronic format, pursuant to Article 1 of AIA Document A201–2017, may be given in accordance with AIA Document E203™–2013, Building Information Modeling and Digital Data Exhibit, if completed, or as otherwise set forth below:

(If other than in accordance with AIA Document E203–2013, insert requirements for delivering notice in electronic format such as name, title, and email address of the recipient and whether and how the system will be required to generate a read receipt for the transmission.)

§ 8.7 Other provisions:

Owner prohibits Contractor from using the Work in any marketing material or business developement practice. Contractor is prohibited from communication with any news outlet or public without Owner's written approval.

Floor plans, designs, wiring, safety and security measures shall be kept confidential by the Contractor, the Subcontractors, the Sub-subcontractors (of any tier) during and after completion of the Work.

ARTICLE 9 ENUMERATION OF CONTRACT DOCUMENTS

§ 9.1 This Agreement is comprised of the following documents:

.1 AIA Document A101™–2017, Standard Form of Agreement Between Owner and Contractor

.2 AIA Document A101™–2017, Exhibit A, Insurance and Bonds

.3 AIA Document A201™–2017, General Conditions of the Contract for Construction

.4 AIA Document E203™–2013, Building Information Modeling and Digital Data Exhibit, dated as indicated below:

(Insert the date of the E203-2013 incorporated into this Agreement.)

January 31, 2020

.5 Drawings

Number	Title	Date

.6 Specifications

Section	Title	Date	Pages

.7 Addenda, if any:

Number	Date	Pages

Portions of Addenda relating to bidding or proposal requirements are not part of the Contract Documents unless the bidding or proposal requirements are also enumerated in this Article 9.

.8 Other Exhibits:

(Paragraphs Deleted)

EXH-B Project Charter

AIA Document A101 – 2017. Copyright © 1915, 1918, 1925, 1937, 1951, 1958, 1961, 1963, 1967, 1974, 1977, 1987, 1991, 1997, 2007 and 2017. All rights reserved. "The American Institute of Architects," "American Institute of Architects," "AIA," the AIA Logo, and "AIA Contract Documents" are trademarks of The American Institute of Architects. This document was produced at 10:55:36 CT on 08/19/2024 under Order No.4104251278 which expires on 03/15/2025, is not for resale, is licensed for one-time use only, and may only be used in accordance with the AIA Contract Documents® Terms of Service. To report copyright violations, e-mail docinfo@aiacontracts.com.
User Notes: (3B9ADA43)

(Paragraph Deleted)

EXH-C Owner Insurance
EXH-D Project Schedule

(Paragraph Deleted)

(Table Deleted)

[ ] Supplementary and other Conditions of the Contract:

Document	Title	Date	Pages

.9 Other documents, if any, listed below:
(List here any additional documents that are intended to form part of the Contract Documents. AIA Document A201™–2017 provides that the advertisement or invitation to bid, Instructions to Bidders, sample forms, the Contractor's bid or proposal, portions of Addenda relating to bidding or proposal requirements, and other information furnished by the Owner in anticipation of receiving bids or proposals, are not part of the Contract Documents unless enumerated in this Agreement. Any such documents should be listed here only if intended to be part of the Contract Documents.)

This Agreement entered into as of the day and year first written above.

Digitally signed by Tom Parent, AIA, LEED AP
DN: C=US, E=tom.parent@mpls.k12.mn.us, O=Minneapolis Public Schools, OU=Operations, CN="Tom Parent, AIA, LEED AP"
Date: 2024.09.22 20:16:15-05'00'

OWNER *(Signature)*

(Printed name and title)

CONTRACTOR *(Signature)*

PAUL BRATON - EXECUTIVE VICE PRESIDENT

(Printed name and title)

AIA Document A101 – 2017. Copyright © 1915, 1918, 1925, 1937, 1951, 1958, 1961, 1963, 1967, 1974, 1977, 1987, 1991, 1997, 2007 and 2017. All rights reserved. "The American Institute of Architects," "American Institute of Architects," "AIA," the AIA Logo, and "AIA Contract Documents" are trademarks of The American Institute of Architects. This document was produced at 10:55:36 CT on 08/19/2024 under Order No.4104251278 which expires on 03/15/2025, is not for resale, is licensed for one-time use only, and may only be used in accordance with the AIA Contract Documents® Terms of Service. To report copyright violations, e-mail docinfo@aiacontracts.com.
User Notes:
(3B9ADA43)

Additions and Deletions Report for
AIA® Document A101® – 2017

This Additions and Deletions Report, as defined on page 1 of the associated document, reproduces below all text the author has added to the standard form AIA document in order to complete it, as well as any text the author may have added to or deleted from the original AIA text. Added text is shown underlined. Deleted text is indicated with a horizontal line through the original AIA text.

Note: This Additions and Deletions Report is provided for information purposes only and is not incorporated into or constitute any part of the associated AIA document. This Additions and Deletions Report and its associated document were generated simultaneously by AIA software at 10:55:36 CT on 08/19/2024.

PAGE 1

AGREEMENT made as of the 19th day of August in the year 2024

...

Minneapolis Public Schools Special School District #1
1250 West Broadway Avenue
Minneapolis, MN 55411

...

Rochon Corporation
28 2nd Street NW #200
Osseo, MN 55369
763-559-8101

...

Andersen United Middle School, Phase 4 Construction
1098 Andersen Lane
Minneapolis, MN 55407

...

Wold Architects and Engineers
332 Minnesota Street, Suite W2000
Saint Paul, MN 55101
651-227-7773

PAGE 2

[X] A date set forth in a notice to proceed issued by the Owner.

...

§ 3.3.1 ~~Subject to adjustments of the Contract Time as provided in the Contract Documents, the~~ The Contractor shall achieve Substantial Completion of the entire Work:

PAGE 3

[X] By the following date: Defined in EXH-D Project Schedule

Additions and Deletions Report for AIA Document A101 – 2017. Copyright © 1915, 1918, 1925, 1937, 1951, 1958, 1961, 1963, 1967, 1974, 1977, 1987, 1991, 1997, 2007 and 2017. All rights reserved. "The American Institute of Architects," "American Institute of Architects," "AIA," the AIA Logo, and "AIA Contract Documents" are trademarks of The American Institute of Architects. This document was produced at 10:55:36 CT on 08/19/2024 under Order No.4104251278 which expires on 03/15/2025, is not for resale, is licensed for one-time use only, and may only be used in accordance with the AIA Contract Documents® Terms of Service. To report copyright violations, e-mail docinfo@aiacontracts.com.
User Notes: (3B9ADA43)

...

§ 3.3.2 Subject to adjustments of the Contract Time as provided in the Contract Documents, if portions of the Work are to be completed prior to Substantial Completion of the entire Work, the Contractor shall achieve Substantial Completion of such portions by the following ~~dates:~~dates are defined in EXH-D Project Schedule. Such portions of the work not completed as defined in EXH-D Project Schedule shall be subject to liquidated damages as set forth in Article 4.5.

...

~~**Portion of Work** **Substantial Completion Date**~~

...

§ 4.1 The Owner shall pay the Contractor the Contract Sum in current funds for the Contractor's performance of the ~~Contract. The Contract Sum shall be ($),~~ Contract as defined in EXH-B Project Charter, subject to additions and deductions as provided in the Contract Documents.

...

§ 4.2.1 Alternates, if any, included in the Contract ~~Sum:~~Sum are defined in EXH-B Project Charter.

...

~~**Item** **Price**~~

...

§ 4.2.2 Subject to the conditions noted ~~below, the following~~ in EXH-B Project Charter, alternates may be accepted by the Owner following execution of this Agreement. Upon acceptance, the Owner shall issue a Modification to this Agreement.

...

~~*(Insert below each alternate and the conditions that must be met for the Owner to accept the alternate.)*~~

...

~~**Item** **Price** **Conditions for Acceptance**~~

...

§ 4.3 Allowances, if any, included in the Contract ~~Sum:~~Sum are defined in EXH-B Project Charter.

...

~~*(Identify each allowance.)*~~

...

~~**Item** **Price**~~

Additions and Deletions Report for AIA Document A101 – 2017. Copyright © 1915, 1918, 1925, 1937, 1951, 1958, 1961, 1963, 1967, 1974, 1977, 1987, 1991, 1997, 2007 and 2017. All rights reserved. "The American Institute of Architects," "American Institute of Architects," "AIA," the AIA Logo, and "AIA Contract Documents" are trademarks of The American Institute of Architects. This document was produced at 10:55:36 CT on 08/19/2024 under Order No.4104251278 which expires on 03/15/2025, is not for resale, is licensed for one-time use only, and may only be used in accordance with the AIA Contract Documents® Terms of Service. To report copyright violations, e-mail docinfo@aiacontracts.com.
User Notes: (3B9ADA43)

...

§ 4.4 Unit prices, if ~~any:~~any are defined in EXH-B Project Charter.

...

~~*(Identify the item and state the unit price and quantity limitations, if any, to which the unit price will be applicable.)*~~

...

~~Item~~	~~Units and Limitations~~	~~Price per Unit ($0.00)~~

...

§ 4.5 Liquidated ~~damages, if any:~~damages

PAGE 4

~~*(Insert terms and conditions for liquidateddamages, if any.)*~~*Contractor and Owner recognized that time is of the essence for the Project and the Owner will suffer financial loss if the Work is not completed in the time specified in the Contract Documents. The parties also recognized the delays, expenses, and difficulties involved in proving in a legal or arbitration proceeding the actual loss suffered by the Owner if the Work is not completed on time. Accordingly, instead of requiring such proof, the Owner and Contractor agree that as liquidated*

...

damages for delay (but not as penalty), Contractor shall pay Owner $1,000.00 per calendar day for each day that expires after the time specified for Substantial Completion in EXH-D Project Schedule until such time the Work is determined to be substantially complete by the

...

Owner.

...

~~**§ 4.6** Other:~~

...

~~*(Insert provisions for bonus or other incentives, if any, that might result in a change to the Contract Sum.)*~~*After Substantial Completion, if Contractor shall neglect, refuse, or fail to complete the remaining work within the Contract time specified in the Contract Documents, the contractor shall pay the Owner $1,000.00 per day that expires after the time specified in the Contract Documents for Final Completion and readiness for Final Payment until the Work is completed.*

...

§ 5.1.2 The period covered by each Application for Payment shall be one calendar month ending on the last day of the ~~month, or as follows:~~month.

...

Additions and Deletions Report for AIA Document A101 – 2017. Copyright © 1915, 1918, 1925, 1937, 1951, 1958, 1961, 1963, 1967, 1974, 1977, 1987, 1991, 1997, 2007 and 2017. All rights reserved. “The American Institute of Architects,” “American Institute of Architects,” “AIA,” the AIA Logo, and “AIA Contract Documents” are trademarks of The American Institute of Architects. This document was produced at 10:55:36 CT on 08/19/2024 under Order No.4104251278 which expires on 03/15/2025, is not for resale, is licensed for one-time use only, and may only be used in accordance with the AIA Contract Documents® Terms of Service. To report copyright violations, e-mail docinfo@aiacontracts.com.
User Notes: (3B9ADA43)

§ 5.1.3 ~~Provided that~~ When an Application for Payment is received by the Architect~~not later than the - day of a month, the Owner shall make payment of the amount certified to the Contractor not later than the - day of the - month. If an Application for Payment is received by the Architect after the application date fixed above,~~ , payment of the amount certified shall be made by the Owner not later than 45 (forty-five) days after the Architect receives the Application for Payment.

...

~~*(Federal, state or local laws may require payment within a certain period of time.)*~~

...

§ 5.1.4 Each Application for Payment shall be based on the most recent schedule of values submitted by the Contractor on AIA G702 Application and Certificate for Payment in accordance with the Contract Documents. The schedule of values shall allocate the entire Contract Sum among the various portions of the Work. The schedule of values shall be prepared in such form, and supported by such data to substantiate its accuracy, as the Architect may require. This schedule of values shall be used as a basis for reviewing the Contractor's Applications for Payment.

PAGE 5

~~*(Insert a percentage or amount to be withheld as retainage from each Application for Payment. The amount of retainage may be limited by governing law.)*~~

...

5% (five percent)

...

For major items installed into the Work, the Contractor may request full payment for the items to ensure prompt delivery and fabrication. Such items shall be recommended by the Architect and approved by the Owner as not requiring retainage. Prompt payment for the items shall be documented by the Contractor to the Owner in the subsequent payment application by submitting a full lien release for the items. Major items may include mechanical units with long lead times, structural systems with long lead times, critical path systems or items, etc. Major items will be discussed and defined by Owner, Architect, and Contractor.

...

~~*(If the retainage established in Section 5.1.7.1 is to be modified prior to Substantial Completion of the entire Work, including modifications for Substantial Completion of portions of the Work asprovided in Section 3.3.2, insert provisions for such modifications.)*~~*Prior to Substantial Completion and at the discretion of the Owner, retainage may be reduced. If the Work has been 50% completed as*

...

~~**§ 5.1.7.3** Except as set forth in this Section 5.1.7.3, upon Substantial Completion of the Work, the Contractor may submit an Application for Payment that includes the retainage withheld from prior Applications for Payment pursuant to this Section 5.1.7. The Application for Payment submitted at Substantial Completion shall not include retainage as follows:~~determined by the Architect and is satisfactory to the Owner, then 90% of the retained amount may be released to the Contractor for completed work (with 10% of the total retained by the Owner.) Upon Substantial Completion, additional retainage may be returned to the Contractor as recommended by the Architect

Additions and Deletions Report for AIA Document A101 – 2017. Copyright © 1915, 1918, 1925, 1937, 1951, 1958, 1961, 1963, 1967, 1974, 1977, 1987, 1991, 1997, 2007 and 2017. All rights reserved. "The American Institute of Architects," "American Institute of Architects," "AIA," the AIA Logo, and "AIA Contract Documents" are trademarks of The American Institute of Architects. This document was produced at 10:55:36 CT on 08/19/2024 under Order No.4104251278 which expires on 03/15/2025, is not for resale, is licensed for one-time use only, and may only be used in accordance with the AIA Contract Documents® Terms of Service. To report copyright violations, e-mail docinfo@aiacontracts.com.
User Notes: (3B9ADA43)

and approved by the Owner to an amount sufficient to satisfactorily complete the Work. Retainage release will comply with Minnesota Statute 15.72 after Substantial Completion and punch list acceptance by the Owner.

...

~~*(Insert any other conditions for release of retainage upon Substantial Completion.)*~~

...

§ 5.1.9 Except with the Owner's prior approval, the Contractor shall not make advance payments to suppliers for materials or equipment which have not been delivered and stored at the ~~site.~~site or otherwise stored offsite with adequate Owner approved insurance provided to the Owner.

PAGE 6

.3 all lien waivers and IC134 forms have been delivered to the Owner.

...

§ 5.2.2 The Owner's final payment to the Contractor shall be made no later than ~~30~~ 45 days after the issuance of the Architect's final Certificate for ~~Payment, or as follows:~~Payment.

...

Payments due and unpaid under the Contract shall bear interest from the date payment is due at the rate stated below, or in the absence thereof, at the legal rate prevailing from time to time at the place where the Project is located. Owner will pay the Contractor 0% interest for Payments not due made within forty five (45) days.

...

~~*(Insert rate*~~

...

§ 5.4 Prompt Payment to Subcontractors

...

This Contract requires the Contractor and all Subcontractors and Sub-subcontractors (of any tier) to promptly pay any subcontractor or material supplier contract within ten (10) days of receipt of ~~interest agreed upon, if any.)~~payment by Owner for undisputed services provided by the party requesting payment. The party responsible for payment (other than the Owner) shall pay interest of one and one half (1-1/2) percent per month to the party requesting payment on any undisputed amount not paid on time. The minimum monthly interest penalty payment for an unpaid balance of $100 or more is $10. For an unpaid balance of less than $100, the party responsible for payment shall pay the actual penalty due to the party requesting payment.

Additions and Deletions Report for AIA Document A101 – 2017. Copyright © 1915, 1918, 1925, 1937, 1951, 1958, 1961, 1963, 1967, 1974, 1977, 1987, 1991, 1997, 2007 and 2017. All rights reserved. "The American Institute of Architects," "American Institute of Architects," "AIA," the AIA Logo, and "AIA Contract Documents" are trademarks of The American Institute of Architects. This document was produced at 10:55:36 CT on 08/19/2024 under Order No.4104251278 which expires on 03/15/2025, is not for resale, is licensed for one-time use only, and may only be used in accordance with the AIA Contract Documents® Terms of Service. To report copyright violations, e-mail docinfo@aiacontracts.com.
User Notes: (3B9ADA43)

...

The Architect will serve as the Initial Decision Maker pursuant to Article 15 of AIA Document ~~A201–2017, unless~~ A201–2017.

...

§ 6.1.1 Mediation

...

~~the parties appoint below another individual, not a party to this Agreement, to serve as the Initial Decision Maker.~~Either the Owner or the Contractor may request mediation of any Claim submitted to the Architect for decision before such decision becomes final and binding. The mediation will be governed by the Construction Industry Mediation Rules of the American Arbitration Association in effect at the date of this contract. The request for mediation shall be made in writing to the American Arbitration Association and to the other party of this contract.

...

Owner and Contractor shall participate in the mediation process in good faith. The process shall be concluded within sixty (60) days of the date of filing the request.

...

~~*(If the parties mutually agree, insert the name, address and other contact information of the Initial Decision Maker, if other than the Architect.)*~~*If the Claim is not resolved by mediation, the Architect's action shall become final and binding thirty (30) days after termination of the mediation proceedings. Within the time period, the Owner and Contractor mayrequest Binding Dispute Resolution.*

...

The Work must continue, at the Owner's discretion, in accordance with paragraph 15.1.4.1 of AIA Document A201-2017.

PAGE 7

[X] Litigation in a court of competent jurisdiction

...

Termination fee will be based on the percentage of work completed and any materials purchased or in production at the time of termination. Said fee and justification shall be provided to the Owner by the Contractor within ten (10) days of the notice of termination.

...

Curt Hartog, PE
1250 West Broadway Avenue

Additions and Deletions Report for AIA Document A101 – 2017. Copyright © 1915, 1918, 1925, 1937, 1951, 1958, 1961, 1963, 1967, 1974, 1977, 1987, 1991, 1997, 2007 and 2017. All rights reserved. “The American Institute of Architects,” “American Institute of Architects,” “AIA,” the AIA Logo, and “AIA Contract Documents” are trademarks of The American Institute of Architects. This document was produced at 10:55:36 CT on 08/19/2024 under Order No.4104251278 which expires on 03/15/2025, is not for resale, is licensed for one-time use only, and may only be used in accordance with the AIA Contract Documents® Terms of Service. To report copyright violations, e-mail docinfo@aiacontracts.com.
User Notes: (3B9ADA43)

Minneapolis, MN 55411

...

Paul Braton
Executive Vice President
Rochon Corporation
28 2nd Street NW #200
Osseo, MN 55369
763-559-8101

PAGE 8

§ 8.6 Notice in electronic format, pursuant to Article 1 of AIA Document A201–2017, may be given in accordance with ~~a building information modeling exhibit,~~ AIA Document E203™–2013, Building Information Modeling and Digital Data Exhibit, if completed, or as otherwise set forth below:

...

(If other than in accordance with ~~a building information modeling exhibit,~~ AIA Document E203–2013, insert requirements for delivering notice in electronic format such as name, title, and email address of the recipient and whether and how the system will be required to generate a read receipt for the transmission.)

...

Owner prohibits Contractor from using the Work in any marketing material or business developement practice. Contractor is prohibited from communication with any news outlet or public without Owner's written approval.

Floor plans, designs, wiring, safety and security measures shall be kept confidential by the Contractor, the Subcontractors, the Sub-subcontractors (of any tier) during and after completion of the Work.

...

.4 ~~Building information modeling exhibit,~~ AIA Document E203™–2013, Building Information Modeling and Digital Data Exhibit, dated as indicated below:

...

(Insert the date of the ~~building information modeling exhibit~~ E203-2013 incorporated into this Agreement.)

...

January 31, 2020

...

~~(Check all boxes that apply and include appropriate information identifying the exhibit where required.)~~

...

~~[ ] AIA Document E204™–2017, Sustainable Projects Exhibit, dated as indicated below:~~

Additions and Deletions Report for AIA Document A101 – 2017. Copyright © 1915, 1918, 1925, 1937, 1951, 1958, 1961, 1963, 1967, 1974, 1977, 1987, 1991, 1997, 2007 and 2017. All rights reserved. "The American Institute of Architects," "American Institute of Architects," "AIA," the AIA Logo, and "AIA Contract Documents" are trademarks of The American Institute of Architects. This document was produced at 10:55:36 CT on 08/19/2024 under Order No.4104251278 which expires on 03/15/2025, is not for resale, is licensed for one-time use only, and may only be used in accordance with the AIA Contract Documents® Terms of Service. To report copyright violations, e-mail docinfo@aiacontracts.com.
User Notes: (3B9ADA43)

...

EXH-B Project Charter

PAGE 9

~~(Insert the date of the E204-2017 incorporated into this Agreement.)~~

...

EXH-C Owner Insurance

...

EXH-D Project Schedule

...

~~[ ] The Sustainability Plan:~~

...

~~Title~~	~~Date~~	~~Pages~~

Additions and Deletions Report for AIA Document A101 – 2017. Copyright © 1915, 1918, 1925, 1937, 1951, 1958, 1961, 1963, 1967, 1974, 1977, 1987, 1991, 1997, 2007 and 2017. All rights reserved. “The American Institute of Architects,” “American Institute of Architects,” “AIA,” the AIA Logo, and “AIA Contract Documents” are trademarks of The American Institute of Architects. This document was produced at 10:55:36 CT on 08/19/2024 under Order No.4104251278 which expires on 03/15/2025, is not for resale, is licensed for one-time use only, and may only be used in accordance with the AIA Contract Documents® Terms of Service. To report copyright violations, e-mail docinfo@aiacontracts.com.
User Notes: (3B9ADA43)

Certification of Document's Authenticity

AIA® Document D401™ – 2003

I, , hereby certify, to the best of my knowledge, information and belief, that I created the attached final document simultaneously with its associated Additions and Deletions Report and this certification at 10:55:36 CT on 08/19/2024 under Order No. 4104251278 from AIA Contract Documents software and that in preparing the attached final document I made no changes to the original text of AIA® Document A101™ - 2017, Standard Form of Agreement Between Owner and Contractor where the basis of payment is a Stipulated Sum, other than those additions and deletions shown in the associated Additions and Deletions Report.

(Signed)

Curtis Hartog, Executive Director

(Title)

8/19/2024

(Dated)

AIA Document D401 – 2003. Copyright © 1992 and 2003. All rights reserved. "The American Institute of Architects," "American Institute of Architects," "AIA," the AIA Logo, and "AIA Contract Documents" are trademarks of The American Institute of Architects. This document was produced at 10:55:36 CT on 08/19/2024 under Order No.4104251278 which expires on 03/15/2025, is not for resale, is licensed for one-time use only, and may only be used in accordance with the AIA Contract Documents® Terms of Service. To report copyright violations, e-mail docinfo@aiacontracts.com.
User Notes: (3B9ADA43)

AIA® Document A101® – 2017 Exhibit A

Insurance and Bonds

This Insurance and Bonds Exhibit is part of the Agreement, between the Owner and the Contractor, dated the 19th day of August in the year 2024
(In words, indicate day, month and year.)

for the following **PROJECT**:
(Name and location or address)

Andersen United Middle School Phase 4 Construction
1098 Andersen Lane, Minneapolis, MN 55407

THE OWNER:
(Name, legal status and address)

Minneapolis Public Schools SSD #1
1250 West Broadway, Minneapolis, MN 55411

THE CONTRACTOR:
(Name, legal status and address)

Rochon Corporation
28 2nd Street NW #200, Osseo, MN 55369

TABLE OF ARTICLES

A.1 GENERAL

A.2 OWNER'S INSURANCE

A.3 CONTRACTOR'S INSURANCE AND BONDS

A.4 SPECIAL TERMS AND CONDITIONS

ADDITIONS AND DELETIONS:
The author of this document has added information needed for its completion. The author may also have revised the text of the original AIA standard form. An *Additions and Deletions Report* that notes added information as well as revisions to the standard form text is available from the author and should be reviewed. A vertical line in the left margin of this document indicates where the author has added necessary information and where the author has added to or deleted from the original AIA text.

This document has important legal consequences. Consultation with an attorney is encouraged with respect to its completion or modification.

This document is intended to be used in conjunction with AIA Document A201®–2017, General Conditions of the Contract for Construction. Article 11 of A201®–2017 contains additional insurance provisions.

ARTICLE A.1 GENERAL

The Owner and Contractor shall purchase and maintain insurance, and provide bonds, as set forth in this Exhibit. As used in this Exhibit, the term General Conditions refers to AIA Document A201™–2017, General Conditions of the Contract for Construction.

ARTICLE A.2 OWNER'S INSURANCE

§ A.2.1 General

Prior to commencement of the Work, the Owner shall secure the insurance, and provide evidence of the coverage, required under this Article A.2 and, upon the Contractor's request, provide a copy of the property insurance policy or policies required by Section A.2.3. The copy of the policy or policies provided shall contain all applicable conditions, definitions, exclusions, and endorsements.

§ A.2.2 Liability Insurance

The Owner shall be responsible for purchasing and maintaining the Owner's usual general liability insurance.

AIA Document A101 – 2017 Exhibit A. Copyright © 2017. All rights reserved. "The American Institute of Architects," "American Institute of Architects," "AIA," the AIA Logo, and "AIA Contract Documents" are trademarks of The American Institute of Architects. This document was produced at 10:56:42 CT on 08/19/2024 under Order No.4104251278 which expires on 03/15/2025, is not for resale, is licensed for one-time use only, and may only be used in accordance with the AIA Contract Documents® Terms of Service. To report copyright violations, e-mail docinfo@aiacontracts.com.
User Notes: (1802980933)

§ A.2.3 Required Property Insurance

§ A.2.3.1 Unless this obligation is placed on the Contractor pursuant to Section A.3.3.2.1, the Owner shall purchase and maintain, from an insurance company or insurance companies lawfully authorized to issue insurance in the jurisdiction where the Project is located, property insurance written on a builder's risk "all-risks" completed value or equivalent policy form and sufficient to cover the total value of the entire Project on a replacement cost basis. The Owner's property insurance coverage shall be no less than the amount of the initial Contract Sum, plus the value of subsequent Modifications and labor performed and materials or equipment supplied by others. The property insurance shall be maintained until Substantial Completion and thereafter as provided in Section A.2.3.1.3, unless otherwise provided in the Contract Documents or otherwise agreed in writing by the parties to this Agreement. This insurance shall include the interests of the Owner, Contractor, Subcontractors, and Sub-subcontractors in the Project as insureds. This insurance shall include the interests of mortgagees as loss payees.

§ A.2.3.1.1 Causes of Loss. The insurance required by this Section A.2.3.1 shall provide coverage for direct physical loss or damage, and shall not exclude the risks of fire, explosion, theft, vandalism, malicious mischief, collapse, earthquake, flood, or windstorm. The insurance shall also provide coverage for ensuing loss or resulting damage from error, omission, or deficiency in construction methods, design, specifications, workmanship, or materials. Sub-limits, if any, are as follows:
(Indicate below the cause of loss and any applicable sub-limit.)

Causes of Loss	Sub-Limit

§ A.2.3.1.2 Specific Required Coverages. The insurance required by this Section A.2.3.1 shall provide coverage for loss or damage to falsework and other temporary structures, and to building systems from testing and startup. The insurance shall also cover debris removal, including demolition occasioned by enforcement of any applicable legal requirements, and reasonable compensation for the Architect's and Contractor's services and expenses required as a result of such insured loss, including claim preparation expenses. Sub-limits, if any, are as follows:
(Indicate below type of coverage and any applicable sub-limit for specific required coverages.)

Coverage	Sub-Limit

§ A.2.3.1.3 Unless the parties agree otherwise, upon Substantial Completion, the Owner shall continue the insurance required by Section A.2.3.1 or, if necessary, replace the insurance policy required under Section A.2.3.1 with property insurance written for the total value of the Project that shall remain in effect until expiration of the period for correction of the Work set forth in Section 12.2.2 of the General Conditions.

§ A.2.3.1.4 Deductibles and Self-Insured Retentions. If the insurance required by this Section A.2.3 is subject to deductibles or self-insured retentions, the Owner shall be responsible for all loss not covered because of such deductibles or retentions.

§ A.2.3.2 Occupancy or Use Prior to Substantial Completion. The Owner's occupancy or use of any completed or partially completed portion of the Work prior to Substantial Completion shall not commence until the insurance company or companies providing the insurance under Section A.2.3.1 have consented in writing to the continuance of coverage. The Owner and the Contractor shall take no action with respect to partial occupancy or use that would cause cancellation, lapse, or reduction of insurance, unless they agree otherwise in writing.

§ A.2.3.3 Insurance for Existing Structures

If the Work involves remodeling an existing structure or constructing an addition to an existing structure, the Owner shall purchase and maintain, until the expiration of the period for correction of Work as set forth in Section 12.2.2 of the General Conditions, "all-risks" property insurance, on a replacement cost basis, protecting the existing structure against direct physical loss or damage from the causes of loss identified in Section A.2.3.1, notwithstanding the undertaking of the Work. The Owner shall be responsible for all co-insurance penalties.

§ A.2.4 Optional Extended Property Insurance.

The Owner shall purchase and maintain the insurance selected and described below.

AIA Document A101 – 2017 Exhibit A. Copyright © 2017. All rights reserved. "The American Institute of Architects," "American Institute of Architects," "AIA," the AIA Logo, and "AIA Contract Documents" are trademarks of The American Institute of Architects. This document was produced at 10:56:42 CT on 08/19/2024 under Order No.4104251278 which expires on 03/15/2025, is not for resale, is licensed for one-time use only, and may only be used in accordance with the AIA Contract Documents® Terms of Service. To report copyright violations, e-mail docinfo@aiacontracts.com.
User Notes: (1802980933)

(Select the types of insurance the Owner is required to purchase and maintain by placing an X in the box(es) next to the description(s) of selected insurance. For each type of insurance selected, indicate applicable limits of coverage or other conditions in the fill point below the selected item.)

[ ] **§ A.2.4.1 Loss of Use, Business Interruption, and Delay in Completion Insurance**, to reimburse the Owner for loss of use of the Owner's property, or the inability to conduct normal operations due to a covered cause of loss.

[ ] **§ A.2.4.2 Ordinance or Law Insurance**, for the reasonable and necessary costs to satisfy the minimum requirements of the enforcement of any law or ordinance regulating the demolition, construction, repair, replacement or use of the Project.

[ ] **§ A.2.4.3 Expediting Cost Insurance**, for the reasonable and necessary costs for the temporary repair of damage to insured property, and to expedite the permanent repair or replacement of the damaged property.

[ ] **§ A.2.4.4 Extra Expense Insurance**, to provide reimbursement of the reasonable and necessary excess costs incurred during the period of restoration or repair of the damaged property that are over and above the total costs that would normally have been incurred during the same period of time had no loss or damage occurred.

[ ] **§ A.2.4.5 Civil Authority Insurance**, for losses or costs arising from an order of a civil authority prohibiting access to the Project, provided such order is the direct result of physical damage covered under the required property insurance.

[ ] **§ A.2.4.6 Ingress/Egress Insurance**, for loss due to the necessary interruption of the insured's business due to physical prevention of ingress to, or egress from, the Project as a direct result of physical damage.

[ ] **§ A.2.4.7 Soft Costs Insurance**, to reimburse the Owner for costs due to the delay of completion of the Work, arising out of physical loss or damage covered by the required property insurance: including construction loan fees; leasing and marketing expenses; additional fees, including those of architects, engineers, consultants, attorneys and accountants, needed for the completion of the construction, repairs, or reconstruction; and carrying costs such as property taxes, building permits, additional interest on loans, realty taxes, and insurance premiums over and above normal expenses.

§ A.2.5 Other Optional Insurance.

The Owner shall purchase and maintain the insurance selected below.

(Select the types of insurance the Owner is required to purchase and maintain by placing an X in the box(es) next to the description(s) of selected insurance.)

[ ] **§ A.2.5.1 Cyber Security Insurance** for loss to the Owner due to data security and privacy breach,

AIA Document A101 – 2017 Exhibit A. Copyright © 2017. All rights reserved. "The American Institute of Architects," "American Institute of Architects," "AIA," the AIA Logo, and "AIA Contract Documents" are trademarks of The American Institute of Architects. This document was produced at 10:56:42 CT on 08/19/2024 under Order No.4104251278 which expires on 03/15/2025, is not for resale, is licensed for one-time use only, and may only be used in accordance with the AIA Contract Documents® Terms of Service. To report copyright violations, e-mail docinfo@aiacontracts.com.
User Notes: (1802980933)

including costs of investigating a potential or actual breach of confidential or private information.
(Indicate applicable limits of coverage or other conditions in the fill point below.)

[ ] **§ A.2.5.2 Other Insurance**
(List below any other insurance coverage to be provided by the Owner and any applicable limits.)

Coverage	Limits

ARTICLE A.3 CONTRACTOR'S INSURANCE AND BONDS

§ A.3.1 General

§ A.3.1.1 Certificates of Insurance. The Contractor shall provide certificates of insurance acceptable to the Owner evidencing compliance with the requirements in this Article A.3 at the following times: (1) prior to commencement of the Work; (2) upon renewal or replacement of each required policy of insurance; and (3) upon the Owner's written request. An additional certificate evidencing continuation of commercial liability coverage, including coverage for completed operations, shall be submitted with the final Application for Payment and thereafter upon renewal or replacement of such coverage until the expiration of the periods required by Section A.3.2.1 and Section A.3.3.1. The certificates will show the Owner as an additional insured on the Contractor's Commercial General Liability and excess or umbrella liability policy or policies.

§ A.3.1.2 Deductibles and Self-Insured Retentions. The Contractor shall disclose to the Owner any deductible or self-insured retentions applicable to any insurance required to be provided by the Contractor.

§ A.3.1.3 Additional Insured Obligations. To the fullest extent permitted by law, the Contractor shall cause the commercial general liability coverage to include (1) the Owner, the Architect, and the Architect's consultants as additional insureds for claims caused in whole or in part by the Contractor's negligent acts or omissions during the Contractor's operations; and (2) the Owner as an additional insured for claims caused in whole or in part by the Contractor's negligent acts or omissions for which loss occurs during completed operations. The additional insured coverage shall be primary and non-contributory to any of the Owner's general liability insurance policies and shall apply to both ongoing and completed operations. To the extent commercially available, the additional insured coverage shall be no less than that provided by Insurance Services Office, Inc. (ISO) forms CG 20 10 07 04, CG 20 37 07 04, and, with respect to the Architect and the Architect's consultants, CG 20 32 07 04.

§ A.3.2 Contractor's Required Insurance Coverage

§ A.3.2.1 The Contractor shall purchase and maintain the following types and limits of insurance from an insurance company or insurance companies lawfully authorized to issue insurance in the jurisdiction where the Project is located. The Contractor shall maintain the required insurance until the expiration of the period for correction of Work as set forth in Section 12.2.2 of the General Conditions, unless a different duration is stated below:
(If the Contractor is required to maintain insurance for a duration other than the expiration of the period for correction of Work, state the duration.)

§ A.3.2.2 Commercial General Liability

§ A.3.2.2.1 Commercial General Liability insurance for the Project written on an occurrence form with policy limits as defined is ECH-C Owner Insurance, providing coverage for claims including

.1 damages because of bodily injury, sickness or disease, including occupational sickness or disease, and death of any person;
.2 personal injury and advertising injury;
.3 damages because of physical damage to or destruction of tangible property, including the loss of use of such property;
.4 bodily injury or property damage arising out of completed operations; and
.5 the Contractor's indemnity obligations under Section 3.18 of the General Conditions.

AIA Document A101 – 2017 Exhibit A. Copyright © 2017. All rights reserved. "The American Institute of Architects," "American Institute of Architects," "AIA," the AIA Logo, and "AIA Contract Documents" are trademarks of The American Institute of Architects. This document was produced at 10:56:42 CT on 08/19/2024 under Order No.4104251278 which expires on 03/15/2025, is not for resale, is licensed for one-time use only, and may only be used in accordance with the AIA Contract Documents® Terms of Service. To report copyright violations, e-mail docinfo@aiacontracts.com.
User Notes: (1802980933)

§ A.3.2.2.2 The Contractor's Commercial General Liability policy under this Section A.3.2.2 shall not contain an exclusion or restriction of coverage for the following:

.1 Claims by one insured against another insured, if the exclusion or restriction is based solely on the fact that the claimant is an insured, and there would otherwise be coverage for the claim.

.2 Claims for property damage to the Contractor's Work arising out of the products-completed operations hazard where the damaged Work or the Work out of which the damage arises was performed by a Subcontractor.

.3 Claims for bodily injury other than to employees of the insured.

.4 Claims for indemnity under Section 3.18 of the General Conditions arising out of injury to employees of the insured.

.5 Claims or loss excluded under a prior work endorsement or other similar exclusionary language.

.6 Claims or loss due to physical damage under a prior injury endorsement or similar exclusionary language.

.7 Claims related to residential, multi-family, or other habitational projects, if the Work is to be performed on such a project.

.8 Claims related to roofing, if the Work involves roofing.

.9 Claims related to exterior insulation finish systems (EIFS), synthetic stucco or similar exterior coatings or surfaces, if the Work involves such coatings or surfaces.

.10 Claims related to earth subsidence or movement, where the Work involves such hazards.

.11 Claims related to explosion, collapse and underground hazards, where the Work involves such hazards.

§ A.3.2.3 Automobile Liability covering vehicles owned, and non-owned vehicles used, by the Contractor, with policy limits as defined in EXH-C Owner Insurance .

§ A.3.2.4 The Contractor may achieve the required limits and coverage for Commercial General Liability and Automobile Liability through a combination of primary and excess or umbrella liability insurance, provided such primary and excess or umbrella insurance policies result in the same or greater coverage as the coverages required under Section A.3.2.2 and A.3.2.3, and in no event shall any excess or umbrella liability insurance provide narrower coverage than the primary policy. The excess policy shall not require the exhaustion of the underlying limits only through the actual payment by the underlying insurers. Umbrella coverage as defined in EXH-C Owner Insurance

§ A.3.2.5 Workers' Compensation at statutory limits for Coverage A as defined in EXH-C Owner Insurance.

§ A.3.2.6 Employers' Liability Coverage B as defined in EXH-C Owner Insurance .

(Paragraph deleted)

§ A.3.2.8 If the Contractor is required to furnish professional services as part of the Work, the Contractor shall procure Professional Liability insurance covering performance of the professional services, with policy limits as defined in EXH-C Owner Insurance .

.

(Paragraphs deleted)

§ A.3.2.12 Insurance for the use or operation of manned or unmanned aircraft, if the Work requires such activities, with policy limits as defined in EXH-C Owner Insurance.

§ A.3.3 Contractor's Other Insurance Coverage

§ A.3.3.1 Insurance selected and described in this Section A.3.3 shall be purchased from an insurance company or insurance companies lawfully authorized to issue insurance in the jurisdiction where the Project is located. The Contractor shall maintain the required insurance until the expiration of the period for correction of Work as set forth in Section 12.2.2 of the General Conditions, unless a different duration is stated below:

(If the Contractor is required to maintain any of the types of insurance selected below for a duration other than the expiration of the period for correction of Work, state the duration.)

AIA Document A101 – 2017 Exhibit A. Copyright © 2017. All rights reserved. "The American Institute of Architects," "American Institute of Architects," "AIA," the AIA Logo, and "AIA Contract Documents" are trademarks of The American Institute of Architects. This document was produced at 10:56:42 CT on 08/19/2024 under Order No.4104251278 which expires on 03/15/2025, is not for resale, is licensed for one-time use only, and may only be used in accordance with the AIA Contract Documents® Terms of Service. To report copyright violations, e-mail docinfo@aiacontracts.com.
User Notes: (1802980933)

If Professional Liability Insurance is required as part of this contract or becomes required during the course of the project coverage shall be in accordance with A.3.2.8, the insurance coverage shall be maintained for one calendar year after the date of Substantial Completion

§ A.3.3.2 The Contractor shall purchase and maintain the following types and limits of insurance in accordance with Section A.3.3.1 as defined in EXH-C Owner Insurance.

(Paragraphs deleted)

§ A.3.4 Performance Bond and Payment Bond

The Contractor shall provide surety bonds, from a company or companies lawfully authorized to issue surety bonds in the jurisdiction where the Project is located, as follows:
(Specify type and penal sum of bonds.)

Type	Penal Sum ($0.00)
Payment Bond	Full contract value
Performance Bond	Full contract value

Payment and Performance Bonds shall be AIA Document A312™, Payment Bond and Performance Bond, or contain provisions identical to AIA Document A312™, current as of the date of this Agreement.

ARTICLE A.4 SPECIAL TERMS AND CONDITIONS

Special terms and conditions that modify this Insurance and Bonds Exhibit, if any, are as follows:

None

AIA Document A101 – 2017 Exhibit A. Copyright © 2017. All rights reserved. "The American Institute of Architects," "American Institute of Architects," "AIA," the AIA Logo, and "AIA Contract Documents" are trademarks of The American Institute of Architects. This document was produced at 10:56:42 CT on 08/19/2024 under Order No.4104251278 which expires on 03/15/2025, is not for resale, is licensed for one-time use only, and may only be used in accordance with the AIA Contract Documents® Terms of Service. To report copyright violations, e-mail docinfo@aiacontracts.com.
User Notes: (1802980933)

Additions and Deletions Report for

AIA® Document A101® – 2017 Exhibit A

This Additions and Deletions Report, as defined on page 1 of the associated document, reproduces below all text the author has added to the standard form AIA document in order to complete it, as well as any text the author may have added to or deleted from the original AIA text. Added text is shown underlined. Deleted text is indicated with a horizontal line through the original AIA text.

Note: This Additions and Deletions Report is provided for information purposes only and is not incorporated into or constitute any part of the associated AIA document. This Additions and Deletions Report and its associated document were generated simultaneously by AIA software at 10:56:42 CT on 08/19/2024.

PAGE 1

This Insurance and Bonds Exhibit is part of the Agreement, between the Owner and the Contractor, dated the 19th day of August in the year 2024

...

Andersen United Middle School Phase 4 Construction
1098 Andersen Lane, Minneapolis, MN 55407

...

Minneapolis Public Schools SSD #1
1250 West Broadway, Minneapolis, MN 55411

...

Rochon Corporation
28 2nd Street NW #200, Osseo, MN 55369

PAGE 4

§ A.3.2.2.1 Commercial General Liability insurance for the Project written on an occurrence form with policy limits ~~of not less than ($) each occurrence, ($) general aggregate, and ($) aggregate for products-completed operations hazard,~~ as defined is ECH-C Owner Insurance, providing coverage for claims including

PAGE 5

§ A.3.2.3 Automobile Liability covering vehicles owned, and non-owned vehicles used, by the Contractor, with policy limits ~~of not less than ($) per accident, for bodily injury, death of any person, and property damage arising out of the ownership, maintenance and use of those motor vehicles along with any other statutorily required automobile coverage.~~as defined in EXH-C Owner Insurance .

§ A.3.2.4 The Contractor may achieve the required limits and coverage for Commercial General Liability and Automobile Liability through a combination of primary and excess or umbrella liability insurance, provided such primary and excess or umbrella insurance policies result in the same or greater coverage as the coverages required under Section A.3.2.2 and A.3.2.3, and in no event shall any excess or umbrella liability insurance provide narrower coverage than the primary policy. The excess policy shall not require the exhaustion of the underlying limits only through the actual payment by the underlying insurers. Umbrella coverage as defined in EXH-C Owner Insurance

§ A.3.2.5 Workers' Compensation at statutory ~~limits.~~limits for Coverage A as defined in EXH-C Owner Insurance.

§ A.3.2.6 Employers' Liability ~~with policy limits not less than ($) each accident, ($) each employee, and ($) policy limit.~~Coverage B as defined in EXH-C Owner Insurance .

Additions and Deletions Report for AIA Document A101 – 2017 Exhibit A. Copyright © 2017. All rights reserved. "The American Institute of Architects," "American Institute of Architects," "AIA," the AIA Logo, and "AIA Contract Documents" are trademarks of The American Institute of Architects. This document was produced at 10:56:42 CT on 08/19/2024 under Order No.4104251278 which expires on 03/15/2025, is not for resale, is licensed for one-time use only, and may only be used in accordance with the AIA Contract Documents® Terms of Service. To report copyright violations, e-mail docinfo@aiacontracts.com.
User Notes: (1802980933)

~~**§ A.3.2.7** Jones Act, and the Longshore & Harbor Workers' Compensation Act, as required, if the Work involves hazards arising from work on or near navigable waterways, including vessels and docks~~

§ A.3.2.8 If the Contractor is required to furnish professional services as part of the Work, the Contractor shall procure Professional Liability insurance covering performance of the professional services, with policy limits ~~of not less than ($) per claim and ($) in the aggregate.~~as defined in EXH-C Owner Insurance .

.

~~**§ A.3.2.9** If the Work involves the transport, dissemination, use, or release of pollutants, the Contractor shall procure Pollution Liability insurance, with policy limits of not less than ($) per claim and ($) in the aggregate.~~

~~**§ A.3.2.10** Coverage under Sections A.3.2.8 and A.3.2.9 may be procured through a Combined Professional Liability and Pollution Liability insurance policy, with combined policy limits of not less than ($) per claim and ($) in the aggregate.~~

~~**§ A.3.2.11** Insurance for maritime liability risks associated with the operation of a vessel, if the Work requires such activities, with policy limits of not less than ($) per claim and ($) in the aggregate.~~

§ A.3.2.12 Insurance for the use or operation of manned or unmanned aircraft, if the Work requires such activities, with policy limits ~~of not less than ($) per claim and ($) in the aggregate.~~as defined in EXH-C Owner Insurance.
PAGE 6

If Professional Liability Insurance is required as part of this contract or becomes required during the course of the project coverage shall be in accordance with A.3.2.8, the insurance coverage shall be maintained for one calendar year after the date of Substantial Completion

§ A.3.3.2 The Contractor shall purchase and maintain the following types and limits of insurance in accordance with Section ~~A.3.3.1.~~
~~*(Select the types of insurance the Contractor is required to purchase and maintain by placing an X in the box(es) next to the description(s) of selected insurance. Where policy limits are provided, include the policy limit in the appropriate fill point.)*~~A.3.3.1 as defined in EXH-C Owner Insurance.

~~[–] **§ A.3.3.2.1** Property insurance of the same type and scope satisfying the requirements identified in Section A.2.3, which, if selected in this section A.3.3.2.1, relieves the Owner of the responsibility to purchase and maintain such insurance except insurance required by Section A.2.3.1.3 and Section A.2.3.3. The Contractor shall comply with all obligations of the Owner under Section A.2.3 except to the extent provided below. The Contractor shall disclose to the Owner the amount of any deductible, and the Owner shall be responsible for losses within the deductible. Upon request, the Contractor shall provide the Owner with a copy of the property insurance policy or policies required. The Owner shall adjust and settle the loss with the insurer and be the trustee of the proceeds of the property insurance in accordance with Article 11 of the General Conditions unless otherwise set forth below:
(Where the Contractor's obligation to provide property insurance differs from the Owner's obligations as described under Section A.2.3, indicate such differences in the space below. Additionally, if a party other than the Owner will be responsible for adjusting and settling a loss with the insurer and acting as the trustee of the proceeds of property insurance in accordance with Article 11 of the General Conditions, indicate the responsible party below.)~~

~~[–] **§ A.3.3.2.2 Railroad Protective Liability Insurance**, with policy limits of not less than ($) per claim and ($) in the aggregate, for Work within fifty (50) feet of railroad property.~~

~~[–] **§ A.3.3.2.3 Asbestos Abatement Liability Insurance**, with policy limits of not less than ($) per claim and ($) in the aggregate, for liability arising from the encapsulation, removal, handling, storage, transportation, and disposal of asbestos-containing materials.~~

Additions and Deletions Report for AIA Document A101 – 2017 Exhibit A. Copyright © 2017. All rights reserved. "The American Institute of Architects," "American Institute of Architects," "AIA," the AIA Logo, and "AIA Contract Documents" are trademarks of The American Institute of Architects. This document was produced at 10:56:42 CT on 08/19/2024 under Order No.4104251278 which expires on 03/15/2025, is not for resale, is licensed for one-time use only, and may only be used in accordance with the AIA Contract Documents® Terms of Service. To report copyright violations, e-mail docinfo@aiacontracts.com.
User Notes: (1802980933)

[–] **§ A.3.3.2.4** Insurance for physical damage to property while it is in storage and in transit to the construction site on an "all-risks" completed value form.

[–] **§ A.3.3.2.5** Property insurance on an "all-risks" completed value form, covering property owned by the Contractor and used on the Project, including scaffolding and other equipment.

[–] **§ A.3.3.2.6 Other Insurance**

(List below any other insurance coverage to be provided by the Contractor and any applicable limits.)

Coverage	**Limits**

§ A.3.4 Performance Bond and Payment Bond

...

Payment Bond	Full contract value
Performance Bond	Full contract value

...

None

Additions and Deletions Report for AIA Document A101 – 2017 Exhibit A. Copyright © 2017. All rights reserved. "The American Institute of Architects," "American Institute of Architects," "AIA," the AIA Logo, and "AIA Contract Documents" are trademarks of The American Institute of Architects. This document was produced at 10:56:42 CT on 08/19/2024 under Order No.4104251278 which expires on 03/15/2025, is not for resale, is licensed for one-time use only, and may only be used in accordance with the AIA Contract Documents® Terms of Service. To report copyright violations, e-mail docinfo@aiacontracts.com.
User Notes: (1802980933)

AIA® Document A201® – 2017

General Conditions of the Contract for Construction

for the following PROJECT:
(Name and location or address)

Andersen United Middle School Phase 4 Construction
1098 Andersen Lane, Minneapolis, MN 55407

THE OWNER:
(Name, legal status and address)

Minneapolis Public Schools Special School District 1
1250 West Broadway Avenue
Minneapolis, MN 55411

THE ARCHITECT:
(Name, legal status and address)

Wold Architects and Engineers
332 Minnesota Street, Suite W2000, Saint Paul, MN 55101

TABLE OF ARTICLES

1 GENERAL PROVISIONS

2 OWNER

3 CONTRACTOR

4 ARCHITECT

5 SUBCONTRACTORS

6 CONSTRUCTION BY OWNER OR BY SEPARATE CONTRACTORS

7 CHANGES IN THE WORK

8 TIME

9 PAYMENTS AND COMPLETION

10 PROTECTION OF PERSONS AND PROPERTY

11 INSURANCE AND BONDS

12 UNCOVERING AND CORRECTION OF WORK

13 MISCELLANEOUS PROVISIONS

14 TERMINATION OR SUSPENSION OF THE CONTRACT

15 CLAIMS AND DISPUTES

ADDITIONS AND DELETIONS:
The author of this document has added information needed for its completion. The author may also have revised the text of the original AIA standard form. An *Additions and Deletions Report* that notes added information as well as revisions to the standard form text is available from the author and should be reviewed. A vertical line in the left margin of this document indicates where the author has added necessary information and where the author has added to or deleted from the original AIA text.

This document has important legal consequences. Consultation with an attorney is encouraged with respect to its completion or modification.

For guidance in modifying this document to include supplementary conditions, see AIA Document A503™, Guide for Supplementary Conditions.

Init.
/

AIA Document A201 – 2017. Copyright © 1911, 1915, 1918, 1925, 1937, 1951, 1958, 1961, 1963, 1966, 1970, 1976, 1987, 1997, 2007 and 2017. All rights reserved. "The American Institute of Architects," "American Institute of Architects," "AIA," the AIA Logo, and "AIA Contract Documents" are trademarks of The American Institute of Architects. This document was produced at 10:57:32 CT on 08/19/2024 under Order No.4104251278 which expires on 03/15/2025, is not for resale, is licensed for one-time use only, and may only be used in accordance with the AIA Contract Documents® Terms of Service. To report copyright violations, e-mail docinfo@aiacontracts.com.
User Notes: (1500726897)

INDEX
(Topics and numbers in bold are Section headings.)

Acceptance of Nonconforming Work
9.6.6, 9.9.3, **12.3**
Acceptance of Work
9.6.6, 9.8.2, 9.9.3, 9.10.1, 9.10.3, 12.3
Access to Work
3.16, 6.2.1, 12.1
Accident Prevention
10
Acts and Omissions
3.2, 3.3.2, 3.12.8, 3.18, 4.2.3, 8.3.1, 9.5.1, 10.2.5, 10.2.8, 13.3.2, 14.1, 15.1.2, 15.2
Addenda
1.1.1
Additional Costs, Claims for
3.7.4, 3.7.5, 10.3.2, 15.1.5
Additional Inspections and Testing
9.4.2, 9.8.3, 12.2.1, **13.4**
Additional Time, Claims for
3.2.4, 3.7.4, 3.7.5, 3.10.2, 8.3.2, **15.1.6**
Administration of the Contract
3.1.3, **4.2**, 9.4, 9.5
Advertisement or Invitation to Bid
1.1.1
Aesthetic Effect
4.2.13
Allowances
3.8
Applications for Payment
4.2.5, 7.3.9, 9.2, **9.3**, 9.4, 9.5.1, 9.5.4, 9.6.3, 9.7, 9.10
Approvals
2.1.1, 2.3.1, 2.5, 3.1.3, 3.10.2, 3.12.8, 3.12.9, 3.12.10.1, 4.2.7, 9.3.2, 13.4.1
Arbitration
8.3.1, 15.3.2, **15.4**
ARCHITECT
4
Architect, Definition of
4.1.1
Architect, Extent of Authority
2.5, 3.12.7, 4.1.2, 4.2, 5.2, 6.3, 7.1.2, 7.3.4, 7.4, 9.2, 9.3.1, 9.4, 9.5, 9.6.3, 9.8, 9.10.1, 9.10.3, 12.1, 12.2.1, 13.4.1, 13.4.2, 14.2.2, 14.2.4, 15.1.4, 15.2.1
Architect, Limitations of Authority and Responsibility
2.1.1, 3.12.4, 3.12.8, 3.12.10, 4.1.2, 4.2.1, 4.2.2, 4.2.3, 4.2.6, 4.2.7, 4.2.10, 4.2.12, 4.2.13, 5.2.1, 7.4, 9.4.2, 9.5.4, 9.6.4, 15.1.4, 15.2
Architect's Additional Services and Expenses
2.5, 12.2.1, 13.4.2, 13.4.3, 14.2.4
Architect's Administration of the Contract
3.1.3, 3.7.4, 15.2, 9.4.1, 9.5
Architect's Approvals
2.5, 3.1.3, 3.5, 3.10.2, 4.2.7
Architect's Authority to Reject Work
3.5, 4.2.6, 12.1.2, 12.2.1
Architect's Copyright
1.1.7, 1.5
Architect's Decisions
3.7.4, 4.2.6, 4.2.7, 4.2.11, 4.2.12, 4.2.13, 4.2.14, 6.3, 7.3.4, 7.3.9, 8.1.3, 8.3.1, 9.2, 9.4.1, 9.5, 9.8.4, 9.9.1, 13.4.2, 15.2
Architect's Inspections
3.7.4, 4.2.2, 4.2.9, 9.4.2, 9.8.3, 9.9.2, 9.10.1, 13.4
Architect's Instructions
3.2.4, 3.3.1, 4.2.6, 4.2.7, 13.4.2
Architect's Interpretations
4.2.11, 4.2.12
Architect's Project Representative
4.2.10
Architect's Relationship with Contractor
1.1.2, 1.5, 2.3.3, 3.1.3, 3.2.2, 3.2.3, 3.2.4, 3.3.1, 3.4.2, 3.5, 3.7.4, 3.7.5, 3.9.2, 3.9.3, 3.10, 3.11, 3.12, 3.16, 3.18, 4.1.2, 4.2, 5.2, 6.2.2, 7, 8.3.1, 9.2, 9.3, 9.4, 9.5, 9.7, 9.8, 9.9, 10.2.6, 10.3, 11.3, 12, 13.3.2, 13.4, 15.2
Architect's Relationship with Subcontractors
1.1.2, 4.2.3, 4.2.4, 4.2.6, 9.6.3, 9.6.4, 11.3
Architect's Representations
9.4.2, 9.5.1, 9.10.1
Architect's Site Visits
3.7.4, 4.2.2, 4.2.9, 9.4.2, 9.5.1, 9.9.2, 9.10.1, 13.4
Asbestos
10.3.1
Attorneys' Fees
3.18.1, 9.6.8, 9.10.2, 10.3.3
Award of Separate Contracts
6.1.1, 6.1.2
Award of Subcontracts and Other Contracts for Portions of the Work
5.2
Basic Definitions
1.1
Bidding Requirements
1.1.1
Binding Dispute Resolution
8.3.1, 9.7, 11.5, 13.1, 15.1.2, 15.1.3, 15.2.1, 15.2.5, 15.2.6.1, 15.3.1, 15.3.2, 15.3.3, 15.4.1
Bonds, Lien
7.3.4.4, 9.6.8, 9.10.2, 9.10.3
Bonds, Performance, and Payment
7.3.4.4, 9.6.7, 9.10.3, **11.1.2**, 11.1.3, **11.5**
Building Information Models Use and Reliance
1.8
Building Permit
3.7.1
Capitalization
1.3
Certificate of Substantial Completion
9.8.3, 9.8.4, 9.8.5

AIA Document A201 – 2017. Copyright © 1911, 1915, 1918, 1925, 1937, 1951, 1958, 1961, 1963, 1966, 1970, 1976, 1987, 1997, 2007 and 2017. All rights reserved. "The American Institute of Architects," "American Institute of Architects," "AIA," the AIA Logo, and "AIA Contract Documents" are trademarks of The American Institute of Architects. This document was produced at 10:57:32 CT on 08/19/2024 under Order No.4104251278 which expires on 03/15/2025, is not for resale, is licensed for one-time use only, and may only be used in accordance with the AIA Contract Documents® Terms of Service. To report copyright violations, e-mail docinfo@aiacontracts.com.
User Notes: (1500726897)

Certificates for Payment
4.2.1, 4.2.5, 4.2.9, 9.3.3, **9.4**, 9.5, 9.6.1, 9.6.6, 9.7, 9.10.1, 9.10.3, 14.1.1.3, 14.2.4, 15.1.4
Certificates of Inspection, Testing or Approval
13.4.4
Certificates of Insurance
9.10.2
Change Orders
1.1.1, 3.4.2, 3.7.4, 3.8.2.3, 3.11, 3.12.8, 4.2.8, 5.2.3, 7.1.2, 7.1.3, **7.2**, 7.3.2, 7.3.7, 7.3.9, 7.3.10, 8.3.1, 9.3.1.1, 9.10.3, 10.3.2, 11.2, 11.5, 12.1.2
Change Orders, Definition of
7.2.1
CHANGES IN THE WORK
2.2.2, 3.11, 4.2.8, **7**, 7.2.1, 7.3.1, 7.4, 8.3.1, 9.3.1.1, 11.5
Claims, Definition of
15.1.1
Claims, Notice of
1.6.2, 15.1.3
CLAIMS AND DISPUTES
3.2.4, 6.1.1, 6.3, 7.3.9, 9.3.3, 9.10.4, 10.3.3, **15**, 15.4
Claims and Timely Assertion of Claims
15.4.1
Claims for Additional Cost
3.2.4, 3.3.1, 3.7.4, 7.3.9, 9.5.2, 10.2.5, 10.3.2, **15.1.5**
Claims for Additional Time
3.2.4, 3.3.1, 3.7.4, 6.1.1, 8.3.2, 9.5.2, 10.3.2, **15.1.6**
Concealed or Unknown Conditions, Claims for
3.7.4
Claims for Damages
3.2.4, 3.18, 8.3.3, 9.5.1, 9.6.7, 10.2.5, 10.3.3, 11.3, 11.3.2, 14.2.4, 15.1.7
Claims Subject to Arbitration
15.4.1
Cleaning Up
3.15, 6.3
Commencement of the Work, Conditions Relating to
2.2.1, 3.2.2, 3.4.1, 3.7.1, 3.10.1, 3.12.6, 5.2.1, 5.2.3, 6.2.2, 8.1.2, 8.2.2, 8.3.1, 11.1, 11.2, **15.1.5**
Commencement of the Work, Definition of
8.1.2
Communications
3.9.1, **4.2.4**
Completion, Conditions Relating to
3.4.1, 3.11, 3.15, 4.2.2, 4.2.9, 8.2, 9.4.2, 9.8, 9.9.1, 9.10, 12.2, 14.1.2, 15.1.2
COMPLETION, PAYMENTS AND
9
Completion, Substantial
3.10.1, 4.2.9, 8.1.1, 8.1.3, 8.2.3, 9.4.2, 9.8, 9.9.1, 9.10.3, 12.2, 15.1.2
Compliance with Laws
2.3.2, 3.2.3, 3.6, 3.7, 3.12.10, 3.13, 9.6.4, 10.2.2, 13.1, 13.3, 13.4.1, 13.4.2, 13.5, 14.1.1, 14.2.1.3, 15.2.8, 15.4.2, 15.4.3
Concealed or Unknown Conditions
3.7.4, 4.2.8, 8.3.1, 10.3
Conditions of the Contract
1.1.1, 6.1.1, 6.1.4
Consent, Written
3.4.2, 3.14.2, 4.1.2, 9.8.5, 9.9.1, 9.10.2, 9.10.3, 13.2, 15.4.4.2
Consolidation or Joinder
15.4.4
CONSTRUCTION BY OWNER OR BY
SEPARATE CONTRACTORS
1.1.4, **6**
Construction Change Directive, Definition of
7.3.1
Construction Change Directives
1.1.1, 3.4.2, 3.11, 3.12.8, 4.2.8, 7.1.1, 7.1.2, 7.1.3, **7.3**, 9.3.1.1
Construction Schedules, Contractor's
3.10, 3.11, 3.12.1, 3.12.2, 6.1.3, 15.1.6.2
Contingent Assignment of Subcontracts
5.4, 14.2.2.2
Continuing Contract Performance
15.1.4
Contract, Definition of
1.1.2
CONTRACT, TERMINATION OR
SUSPENSION OF THE
5.4.1.1, 5.4.2, 11.5, **14**
Contract Administration
3.1.3, 4, 9.4, 9.5
Contract Award and Execution, Conditions Relating to
3.7.1, 3.10, 5.2, 6.1
Contract Documents, Copies Furnished and Use of
1.5.2, 2.3.6, 5.3
Contract Documents, Definition of
1.1.1
Contract Sum
2.2.2, 2.2.4, 3.7.4, 3.7.5, 3.8, 3.10.2, 5.2.3, 7.3, 7.4, **9.1**, 9.2, 9.4.2, 9.5.1.4, 9.6.7, 9.7, 10.3.2, 11.5, 12.1.2, 12.3, 14.2.4, 14.3.2, 15.1.4.2, **15.1.5, 15.2.5**
Contract Sum, Definition of
9.1
Contract Time
1.1.4, 2.2.1, 2.2.2, 3.7.4, 3.7.5, 3.10.2, 5.2.3, 6.1.5, 7.2.1.3, 7.3.1, 7.3.5, 7.3.6, 7, 7, 7.3.10, 7.4, 8.1.1, 8.2.1, 8.2.3, 8.3.1, 9.5.1, 9.7, 10.3.2, 12.1.1, 12.1.2, 14.3.2, 15.1.4.2, 15.1.6.1, 15.2.5
Contract Time, Definition of
8.1.1
CONTRACTOR
3
Contractor, Definition of
3.1, 6.1.2
Contractor's Construction and Submittal
Schedules
3.10, 3.12.1, 3.12.2, 4.2.3, 6.1.3, 15.1.6.2

AIA Document A201 – 2017. Copyright © 1911, 1915, 1918, 1925, 1937, 1951, 1958, 1961, 1963, 1966, 1970, 1976, 1987, 1997, 2007 and 2017. All rights reserved. "The American Institute of Architects," "American Institute of Architects," "AIA," the AIA Logo, and "AIA Contract Documents" are trademarks of The American Institute of Architects. This document was produced at 10:57:32 CT on 08/19/2024 under Order No.4104251278 which expires on 03/15/2025, is not for resale, is licensed for one-time use only, and may only be used in accordance with the AIA Contract Documents® Terms of Service. To report copyright violations, e-mail docinfo@aiacontracts.com.
User Notes: (1500726897)

Contractor's Employees
2.2.4, 3.3.2, 3.4.3, 3.8.1, 3.9, 3.18.2, 4.2.3, 4.2.6, 10.2, 10.3, 11.3, 14.1, 14.2.1.1
Contractor's Liability Insurance
11.1
Contractor's Relationship with Separate Contractors and Owner's Forces
3.12.5, 3.14.2, 4.2.4, 6, 11.3, 12.2.4
Contractor's Relationship with Subcontractors
1.2.2, 2.2.4, 3.3.2, 3.18.1, 3.18.2, 4.2.4, 5, 9.6.2, 9.6.7, 9.10.2, 11.2, 11.3, 11.4
Contractor's Relationship with the Architect
1.1.2, 1.5, 2.3.3, 3.1.3, 3.2.2, 3.2.3, 3.2.4, 3.3.1, 3.4.2, 3.5.1, 3.7.4, 3.10, 3.11, 3.12, 3.16, 3.18, 4.2, 5.2, 6.2.2, 7, 8.3.1, 9.2, 9.3, 9.4, 9.5, 9.7, 9.8, 9.9, 10.2.6, 10.3, 11.3, 12, 13.4, 15.1.3, 15.2.1
Contractor's Representations
3.2.1, 3.2.2, 3.5, 3.12.6, 6.2.2, 8.2.1, 9.3.3, 9.8.2
Contractor's Responsibility for Those Performing the Work
3.3.2, 3.18, 5.3, 6.1.3, 6.2, 9.5.1, 10.2.8
Contractor's Review of Contract Documents
3.2
Contractor's Right to Stop the Work
2.2.2, 9.7
Contractor's Right to Terminate the Contract
14.1
Contractor's Submittals
3.10, 3.11, 3.12, 4.2.7, 5.2.1, 5.2.3, 9.2, 9.3, 9.8.2, 9.8.3, 9.9.1, 9.10.2, 9.10.3
Contractor's Superintendent
3.9, 10.2.6
Contractor's Supervision and Construction Procedures
1.2.2, 3.3, 3.4, 3.12.10, 4.2.2, 4.2.7, 6.1.3, 6.2.4, 7.1.3, 7.3.4, 7.3.6, 8.2, 10, 12, 14, 15.1.4
Coordination and Correlation
1.2, 3.2.1, 3.3.1, 3.10, 3.12.6, 6.1.3, 6.2.1
Copies Furnished of Drawings and Specifications
1.5, 2.3.6, 3.11
Copyrights
1.5, **3.17**
Correction of Work
2.5, 3.7.3, 9.4.2, 9.8.2, 9.8.3, 9.9.1, 12.1.2, **12.2**, 12.3, 15.1.3.1, 15.1.3.2, 15.2.1
Correlation and Intent of the Contract Documents
1.2
Cost, Definition of
7.3.4
Costs
2.5, 3.2.4, 3.7.3, 3.8.2, 3.15.2, 5.4.2, 6.1.1, 6.2.3, 7.3.3.3, 7.3.4, 7.3.8, 7.3.9, 9.10.2, 10.3.2, 10.3.6, 11.2, 12.1.2, 12.2.1, 12.2.4, 13.4, 14
Cutting and Patching
3.14, 6.2.5
Damage to Construction of Owner or Separate Contractors
3.14.2, 6.2.4, 10.2.1.2, 10.2.5, 10.4, 12.2.4
Damage to the Work
3.14.2, 9.9.1, 10.2.1.2, 10.2.5, 10.4, 12.2.4
Damages, Claims for
3.2.4, 3.18, 6.1.1, 8.3.3, 9.5.1, 9.6.7, 10.3.3, 11.3.2, 11.3, 14.2.4, 15.1.7
Damages for Delay
6.2.3, 8.3.3, 9.5.1.6, 9.7, 10.3.2, 14.3.2
Date of Commencement of the Work, Definition of
8.1.2
Date of Substantial Completion, Definition of
8.1.3
Day, Definition of
8.1.4
Decisions of the Architect
3.7.4, 4.2.6, 4.2.7, 4.2.11, 4.2.12, 4.2.13, 6.3, 7.3.4, 7.3.9, 8.1.3, 8.3.1, 9.2, 9.4, 9.5.1, 9.8.4, 9.9.1, 13.4.2, 14.2.2, 14.2.4, 15.1, 15.2
Decisions to Withhold Certification
9.4.1, **9.5**, 9.7, 14.1.1.3
Defective or Nonconforming Work, Acceptance, Rejection and Correction of
2.5, 3.5, 4.2.6, 6.2.3, 9.5.1, 9.5.3, 9.6.6, 9.8.2, 9.9.3, 9.10.4, 12.2.1
Definitions
1.1, 2.1.1, 3.1.1, 3.5, 3.12.1, 3.12.2, 3.12.3, 4.1.1, 5.1, 6.1.2, 7.2.1, 7.3.1, 8.1, 9.1, 9.8.1, 15.1.1
Delays and Extensions of Time
3.2, **3.7.4**, 5.2.3, 7.2.1, 7.3.1, **7.4**, **8.3**, 9.5.1, **9.7**, 10.3.2, **10.4**, 14.3.2, **15.1.6**, 15.2.5
Digital Data Use and Transmission
1.7
Disputes
6.3, 7.3.9, 15.1, 15.2
Documents and Samples at the Site
3.11
Drawings, Definition of
1.1.5
Drawings and Specifications, Use and Ownership of
3.11
Effective Date of Insurance
8.2.2
Emergencies
10.4, 14.1.1.2, **15.1.5**
Employees, Contractor's
3.3.2, 3.4.3, 3.8.1, 3.9, 3.18.2, 4.2.3, 4.2.6, 10.2, 10.3.3, 11.3, 14.1, 14.2.1.1
Equipment, Labor, or Materials
1.1.3, 1.1.6, 3.4, 3.5, 3.8.2, 3.8.3, 3.12, 3.13, 3.15.1, 4.2.6, 4.2.7, 5.2.1, 6.2.1, 7.3.4, 9.3.2, 9.3.3, 9.5.1.3, 9.10.2, 10.2.1, 10.2.4, 14.2.1.1, 14.2.1.2
Execution and Progress of the Work
1.1.3, 1.2.1, 1.2.2, 2.3.4, 2.3.6, 3.1, 3.3.1, 3.4.1, 3.7.1, 3.10.1, 3.12, 3.14, 4.2, 6.2.2, 7.1.3, 7.3.6, 8.2, 9.5.1, 9.9.1, 10.2, 10.3, 12.1, 12.2, 14.2, 14.3.1, 15.1.4

AIA Document A201 – 2017. Copyright © 1911, 1915, 1918, 1925, 1937, 1951, 1958, 1961, 1963, 1966, 1970, 1976, 1987, 1997, 2007 and 2017. All rights reserved. "The American Institute of Architects," "American Institute of Architects," "AIA," the AIA Logo, and "AIA Contract Documents" are trademarks of The American Institute of Architects. This document was produced at 10:57:32 CT on 08/19/2024 under Order No.4104251278 which expires on 03/15/2025, is not for resale, is licensed for one-time use only, and may only be used in accordance with the AIA Contract Documents® Terms of Service. To report copyright violations, e-mail docinfo@aiacontracts.com.
User Notes: (1500726897)

Extensions of Time
3.2.4, 3.7.4, 5.2.3, 7.2.1, 7.3, 7.4, 9.5.1, 9.7, 10.3.2, 10.4, 14.3, 15.1.6, **15.2.5**
Failure of Payment
9.5.1.3, **9.7**, 9.10.2, 13.5, 14.1.1.3, 14.2.1.2
Faulty Work
(See Defective or Nonconforming Work)
Final Completion and Final Payment
4.2.1, 4.2.9, 9.8.2, **9.10**, 12.3, 14.2.4, 14.4.3
Financial Arrangements, Owner's
2.2.1, 13.2.2, 14.1.1.4
GENERAL PROVISIONS
1
Governing Law
13.1
Guarantees (See Warranty)
Hazardous Materials and Substances
10.2.4, **10.3**
Identification of Subcontractors and Suppliers
5.2.1
Indemnification
3.17, **3.18**, 9.6.8, 9.10.2, 10.3.3, 11.3
Information and Services Required of the Owner
2.1.2, **2.2**, 2.3, 3.2.2, 3.12.10.1, 6.1.3, 6.1.4, 6.2.5, 9.6.1, 9.9.2, 9.10.3, 10.3.3, 11.2, 13.4.1, 13.4.2, 14.1.1.4, 14.1.4, 15.1.4
Initial Decision
15.2
Initial Decision Maker, Definition of
1.1.8
Initial Decision Maker, Decisions
14.2.4, 15.1.4.2, 15.2.1, 15.2.2, 15.2.3, 15.2.4, 15.2.5
Initial Decision Maker, Extent of Authority
14.2.4, 15.1.4.2, 15.2.1, 15.2.2, 15.2.3, 15.2.4, 15.2.5
Injury or Damage to Person or Property
10.2.8, 10.4
Inspections
3.1.3, 3.3.3, 3.7.1, 4.2.2, 4.2.6, 4.2.9, 9.4.2, 9.8.3, 9.9.2, 9.10.1, 12.2.1, 13.4
Instructions to Bidders
1.1.1
Instructions to the Contractor
3.2.4, 3.3.1, 3.8.1, 5.2.1, 7, 8.2.2, 12, 13.4.2
Instruments of Service, Definition of
1.1.7
Insurance
6.1.1, 7.3.4, 8.2.2, 9.3.2, 9.8.4, 9.9.1, 9.10.2, 10.2.5, **11**
Insurance, Notice of Cancellation or Expiration
11.1.4, 11.2.3
Insurance, Contractor's Liability
11.1
Insurance, Effective Date of
8.2.2, 14.4.2
Insurance, Owner's Liability
11.2
Insurance, Property
10.2.5, 11.2, 11.4, 11.5
Insurance, Stored Materials
9.3.2
INSURANCE AND BONDS
11
Insurance Companies, Consent to Partial Occupancy
9.9.1
Insured loss, Adjustment and Settlement of
11.5
Intent of the Contract Documents
1.2.1, 4.2.7, 4.2.12, 4.2.13
Interest
13.5
Interpretation
1.1.8, 1.2.3, **1.4**, 4.1.1, 5.1, 6.1.2, 15.1.1
Interpretations, Written
4.2.11, 4.2.12
Judgment on Final Award
15.4.2
Labor and Materials, Equipment
1.1.3, 1.1.6, **3.4**, 3.5, 3.8.2, 3.8.3, 3.12, 3.13, 3.15.1, 5.2.1, 6.2.1, 7.3.4, 9.3.2, 9.3.3, 9.5.1.3, 9.10.2, 10.2.1, 10.2.4, 14.2.1.1, 14.2.1.2
Labor Disputes
8.3.1
Laws and Regulations
1.5, 2.3.2, 3.2.3, 3.2.4, 3.6, 3.7, 3.12.10, 3.13, 9.6.4, 9.9.1, 10.2.2, 13.1, 13.3.1, 13.4.2, 13.5, 14, 15.2.8, 15.4
Liens
2.1.2, 9.3.1, 9.3.3, 9.6.8, 9.10.2, 9.10.4, 15.2.8
Limitations, Statutes of
12.2.5, 15.1.2, 15.4.1.1
Limitations of Liability
3.2.2, 3.5, 3.12.10, 3.12.10.1, 3.17, 3.18.1, 4.2.6, 4.2.7, 6.2.2, 9.4.2, 9.6.4, 9.6.7, 9.6.8, 10.2.5, 10.3.3, 11.3, 12.2.5, 13.3.1
Limitations of Time
2.1.2, 2.2, 2.5, 3.2.2, 3.10, 3.11, 3.12.5, 3.15.1, 4.2.7, 5.2, 5.3, 5.4.1, 6.2.4, 7.3, 7.4, 8.2, 9.2, 9.3.1, 9.3.3, 9.4.1, 9.5, 9.6, 9.7, 9.8, 9.9, 9.10, 12.2, 13.4, 14, 15, 15.1.2, 15.1.3, 15.1.5
Materials, Hazardous
10.2.4, **10.3**
Materials, Labor, Equipment and
1.1.3, 1.1.6, 3.4.1, 3.5, 3.8.2, 3.8.3, 3.12, 3.13, 3.15.1, 5.2.1, 6.2.1, 7.3.4, 9.3.2, 9.3.3, 9.5.1.3, 9.10.2, 10.2.1.2, 10.2.4, 14.2.1.1, 14.2.1.2
Means, Methods, Techniques, Sequences and Procedures of Construction
3.3.1, 3.12.10, 4.2.2, 4.2.7, 9.4.2
Mechanic's Lien
2.1.2, 9.3.1, 9.3.3, 9.6.8, 9.10.2, 9.10.4, 15.2.8
Mediation
8.3.1, 15.1.3.2, 15.2.1, 15.2.5, 15.2.6, **15.3**, 15.4.1, 15.4.1.1
Minor Changes in the Work
1.1.1, 3.4.2, 3.12.8, 4.2.8, 7.1, **7.4**

AIA Document A201 – 2017. Copyright © 1911, 1915, 1918, 1925, 1937, 1951, 1958, 1961, 1963, 1966, 1970, 1976, 1987, 1997, 2007 and 2017. All rights reserved. "The American Institute of Architects," "American Institute of Architects," "AIA," the AIA Logo, and "AIA Contract Documents" are trademarks of The American Institute of Architects. This document was produced at 10:57:32 CT on 08/19/2024 under Order No.4104251278 which expires on 03/15/2025, is not for resale, is licensed for one-time use only, and may only be used in accordance with the AIA Contract Documents® Terms of Service. To report copyright violations, e-mail docinfo@aiacontracts.com.
User Notes: (1500726897)

MISCELLANEOUS PROVISIONS
13
Modifications, Definition of
1.1.1
Modifications to the Contract
1.1.1, 1.1.2, 2.5, 3.11, 4.1.2, 4.2.1, 5.2.3, 7, 8.3.1, 9.7, 10.3.2
Mutual Responsibility
6.2
Nonconforming Work, Acceptance of
9.6.6, 9.9.3, **12.3**
Nonconforming Work, Rejection and Correction of
2.4, 2.5, 3.5, 4.2.6, 6.2.4, 9.5.1, 9.8.2, 9.9.3, 9.10.4, 12.2
Notice
1.6, 1.6.1, 1.6.2, 2.1.2, 2.2.2., 2.2.3, 2.2.4, 2.5, 3.2.4, 3.3.1, 3.7.4, 3.7.5, 3.9.2, 3.12.9, 3.12.10, 5.2.1, 7.4, 8.2.2 9.6.8, 9.7, 9.10.1, 10.2.8, 10.3.2, 11.5, 12.2.2.1, 13.4.1, 13.4.2, 14.1, 14.2.2, 14.4.2, 15.1.3, 15.1.5, 15.1.6, 15.4.1
Notice of Cancellation or Expiration of Insurance
11.1.4, 11.2.3
Notice of Claims
1.6.2, 2.1.2, 3.7.4, 9.6.8, 10.2.8, **15.1.3**, 15.1.5, 15.1.6, 15.2.8, 15.3.2, 15.4.1
Notice of Testing and Inspections
13.4.1, 13.4.2
Observations, Contractor's
3.2, 3.7.4
Occupancy
2.3.1, 9.6.6, 9.8
Orders, Written
1.1.1, 2.4, 3.9.2, 7, 8.2.2, 11.5, 12.1, 12.2.2.1, 13.4.2, 14.3.1
OWNER
2
Owner, Definition of
2.1.1
Owner, Evidence of Financial Arrangements
2.2, 13.2.2, 14.1.1.4
Owner, Information and Services Required of the
2.1.2, **2.2**, 2.3, 3.2.2, 3.12.10, 6.1.3, 6.1.4, 6.2.5, 9.3.2, 9.6.1, 9.6.4, 9.9.2, 9.10.3, 10.3.3, 11.2, 13.4.1, 13.4.2, 14.1.1.4, 14.1.4, 15.1.4
Owner's Authority
1.5, 2.1.1, 2.3.32.4, 2.5, 3.4.2, 3.8.1, 3.12.10, 3.14.2, 4.1.2, 4.2.4, 4.2.9, 5.2.1, 5.2.4, 5.4.1, 6.1, 6.3, 7.2.1, 7.3.1, 8.2.2, 8.3.1, 9.3.2, 9.5.1, 9.6.4, 9.9.1, 9.10.2, 10.3.2, 11.4, 11.5, 12.2.2, 12.3, 13.2.2, 14.3, 14.4, 15.2.7
Owner's Insurance
11.2
Owner's Relationship with Subcontractors
1.1.2, 5.2, 5.3, 5.4, 9.6.4, 9.10.2, 14.2.2
Owner's Right to Carry Out the Work
2.5, 14.2.2
Owner's Right to Clean Up
6.3
Owner's Right to Perform Construction and to Award Separate Contracts
6.1
Owner's Right to Stop the Work
2.4
Owner's Right to Suspend the Work
14.3
Owner's Right to Terminate the Contract
14.2, 14.4
Ownership and Use of Drawings, Specifications and Other Instruments of Service
1.1.1, 1.1.6, 1.1.7, **1.5**, 2.3.6, 3.2.2, 3.11, 3.17, 4.2.12, 5.3
Partial Occupancy or Use
9.6.6, **9.9**
Patching, Cutting and
3.14, 6.2.5
Patents
3.17
Payment, Applications for
4.2.5, 7.3.9, 9.2, **9.3**, 9.4, 9.5, 9.6.3, 9.7, 9.8.5, 9.10.1, 14.2.3, 14.2.4, 14.4.3
Payment, Certificates for
4.2.5, 4.2.9, 9.3.3, **9.4**, 9.5, 9.6.1, 9.6.6, 9.7, 9.10.1, 9.10.3, 14.1.1.3, 14.2.4
Payment, Failure of
9.5.1.3, **9.7**, 9.10.2, 13.5, 14.1.1.3, 14.2.1.2
Payment, Final
4.2.1, 4.2.9, **9.10**, 12.3, 14.2.4, 14.4.3
Payment Bond, Performance Bond and
7.3.4.4, 9.6.7, 9.10.3, **11.1.2**
Payments, Progress
9.3, **9.6**, 9.8.5, 9.10.3, 14.2.3, 15.1.4
PAYMENTS AND COMPLETION
9
Payments to Subcontractors
5.4.2, 9.5.1.3, 9.6.2, 9.6.3, 9.6.4, 9.6.7, 14.2.1.2
PCB
10.3.1
Performance Bond and Payment Bond
7.3.4.4, 9.6.7, 9.10.3, **11.1.2**
Permits, Fees, Notices and Compliance with Laws
2.3.1, **3.7**, 3.13, 7.3.4.4, 10.2.2
PERSONS AND PROPERTY, PROTECTION OF
10
Polychlorinated Biphenyl
10.3.1
Product Data, Definition of
3.12.2
Product Data and Samples, Shop Drawings
3.11, **3.12**, 4.2.7
Progress and Completion
4.2.2, **8.2**, 9.8, 9.9.1, 14.1.4, 15.1.4
Progress Payments
9.3, **9.6**, 9.8.5, 9.10.3, 14.2.3, 15.1.4

AIA Document A201 – 2017. Copyright © 1911, 1915, 1918, 1925, 1937, 1951, 1958, 1961, 1963, 1966, 1970, 1976, 1987, 1997, 2007 and 2017. All rights reserved. "The American Institute of Architects," "American Institute of Architects," "AIA," the AIA Logo, and "AIA Contract Documents" are trademarks of The American Institute of Architects. This document was produced at 10:57:32 CT on 08/19/2024 under Order No.4104251278 which expires on 03/15/2025, is not for resale, is licensed for one-time use only, and may only be used in accordance with the AIA Contract Documents® Terms of Service. To report copyright violations, e-mail docinfo@aiacontracts.com.
User Notes: (1500726897)

Project, Definition of
1.1.4
Project Representatives
4.2.10
Property Insurance
10.2.5, **11.2**
Proposal Requirements
1.1.1
PROTECTION OF PERSONS AND PROPERTY
10
Regulations and Laws
1.5, 2.3.2, 3.2.3, 3.6, 3.7, 3.12.10, 3.13, 9.6.4, 9.9.1, 10.2.2, 13.1, 13.3, 13.4.1, 13.4.2, 13.5, 14, 15.2.8, 15.4
Rejection of Work
4.2.6, 12.2.1
Releases and Waivers of Liens
9.3.1, 9.10.2
Representations
3.2.1, 3.5, 3.12.6, 8.2.1, 9.3.3, 9.4.2, 9.5.1, 9.10.1
Representatives
2.1.1, 3.1.1, 3.9, 4.1.1, 4.2.10, 13.2.1
Responsibility for Those Performing the Work
3.3.2, 3.18, 4.2.2, 4.2.3, 5.3, 6.1.3, 6.2, 6.3, 9.5.1, 10
Retainage
9.3.1, 9.6.2, 9.8.5, 9.9.1, 9.10.2, 9.10.3
Review of Contract Documents and Field Conditions by Contractor
3.2, 3.12.7, 6.1.3
Review of Contractor's Submittals by Owner and Architect
3.10.1, 3.10.2, 3.11, 3.12, 4.2, 5.2, 6.1.3, 9.2, 9.8.2
Review of Shop Drawings, Product Data and Samples by Contractor
3.12
Rights and Remedies
1.1.2, 2.4, 2.5, 3.5, 3.7.4, 3.15.2, 4.2.6, 5.3, 5.4, 6.1, 6.3, 7.3.1, 8.3, 9.5.1, 9.7, 10.2.5, 10.3, 12.2.1, 12.2.2, 12.2.4, **13.3**, 14, 15.4
Royalties, Patents and Copyrights
3.17
Rules and Notices for Arbitration
15.4.1
Safety of Persons and Property
10.2, 10.4
Safety Precautions and Programs
3.3.1, 4.2.2, 4.2.7, 5.3, **10.1**, 10.2, 10.4
Samples, Definition of
3.12.3
Samples, Shop Drawings, Product Data and
3.11, **3.12**, 4.2.7
Samples at the Site, Documents and
3.11
Schedule of Values
9.2, 9.3.1
Schedules, Construction
3.10, 3.12.1, 3.12.2, 6.1.3, 15.1.6.2
Separate Contracts and Contractors
1.1.4, 3.12.5, 3.14.2, 4.2.4, 4.2.7, 6, 8.3.1, 12.1.2
Separate Contractors, Definition of
6.1.1
Shop Drawings, Definition of
3.12.1
Shop Drawings, Product Data and Samples
3.11, **3.12**, 4.2.7
Site, Use of
3.13, 6.1.1, 6.2.1
Site Inspections
3.2.2, 3.3.3, 3.7.1, 3.7.4, 4.2, 9.9.2, 9.4.2, 9.10.1, 13.4
Site Visits, Architect's
3.7.4, 4.2.2, 4.2.9, 9.4.2, 9.5.1, 9.9.2, 9.10.1, 13.4
Special Inspections and Testing
4.2.6, 12.2.1, 13.4
Specifications, Definition of
1.1.6
Specifications
1.1.1, **1.1.6**, 1.2.2, 1.5, 3.12.10, 3.17, 4.2.14
Statute of Limitations
15.1.2, 15.4.1.1
Stopping the Work
2.2.2, 2.4, 9.7, 10.3, 14.1
Stored Materials
6.2.1, 9.3.2, 10.2.1.2, 10.2.4
Subcontractor, Definition of
5.1.1
SUBCONTRACTORS
5
Subcontractors, Work by
1.2.2, 3.3.2, 3.12.1, 3.18, 4.2.3, 5.2.3, 5.3, 5.4, 9.3.1.2, 9.6.7
Subcontractual Relations
5.3, 5.4, 9.3.1.2, 9.6, 9.10, 10.2.1, 14.1, 14.2.1
Submittals
3.10, 3.11, 3.12, 4.2.7, 5.2.1, 5.2.3, 7.3.4, 9.2, 9.3, 9.8, 9.9.1, 9.10.2, 9.10.3
Submittal Schedule
3.10.2, 3.12.5, 4.2.7
Subrogation, Waivers of
6.1.1, **11.3**
Substances, Hazardous
10.3
Substantial Completion
4.2.9, 8.1.1, 8.1.3, 8.2.3, 9.4.2, **9.8**, 9.9.1, 9.10.3, 12.2, 15.1.2
Substantial Completion, Definition of
9.8.1
Substitution of Subcontractors
5.2.3, 5.2.4
Substitution of Architect
2.3.3
Substitutions of Materials
3.4.2, 3.5, 7.3.8
Sub-subcontractor, Definition of
5.1.2

AIA Document A201 – 2017. Copyright © 1911, 1915, 1918, 1925, 1937, 1951, 1958, 1961, 1963, 1966, 1970, 1976, 1987, 1997, 2007 and 2017. All rights reserved. "The American Institute of Architects," "American Institute of Architects," "AIA," the AIA Logo, and "AIA Contract Documents" are trademarks of The American Institute of Architects. This document was produced at 10:57:32 CT on 08/19/2024 under Order No.4104251278 which expires on 03/15/2025, is not for resale, is licensed for one-time use only, and may only be used in accordance with the AIA Contract Documents® Terms of Service. To report copyright violations, e-mail docinfo@aiacontracts.com.
User Notes: (1500726897)

Subsurface Conditions
3.7.4
Successors and Assigns
13.2
Superintendent
3.9, 10.2.6
Supervision and Construction Procedures
1.2.2, **3.3**, 3.4, 3.12.10, 4.2.2, 4.2.7, 6.1.3, 6.2.4, 7.1.3, 7.3.4, 8.2, 8.3.1, 9.4.2, 10, 12, 14, 15.1.4
Suppliers
1.5, 3.12.1, 4.2.4, 4.2.6, 5.2.1, 9.3, 9.4.2, 9.5.4, 9.6, 9.10.5, 14.2.1
Surety
5.4.1.2, 9.6.8, 9.8.5, 9.10.2, 9.10.3, 11.1.2, 14.2.2, 15.2.7
Surety, Consent of
9.8.5, 9.10.2, 9.10.3
Surveys
1.1.7, 2.3.4
Suspension by the Owner for Convenience
14.3
Suspension of the Work
3.7.5, 5.4.2, 14.3
Suspension or Termination of the Contract
5.4.1.1, 14
Taxes
3.6, 3.8.2.1, 7.3.4.4
Termination by the Contractor
14.1, 15.1.7
Termination by the Owner for Cause
5.4.1.1, **14.2,** 15.1.7
Termination by the Owner for Convenience
14.4
Termination of the Architect
2.3.3
Termination of the Contractor Employment
14.2.2

TERMINATION OR SUSPENSION OF THE CONTRACT
14
Tests and Inspections
3.1.3, 3.3.3, 3.7.1, 4.2.2, 4.2.6, 4.2.9, 9.4.2, 9.8.3, 9.9.2, 9.10.1, 10.3.2, 12.2.1, **13.4**
TIME
8
Time, Delays and Extensions of
3.2.4, 3.7.4, 5.2.3, 7.2.1, 7.3.1, 7.4, **8.3**, 9.5.1, 9.7, 10.3.2, 10.4, 14.3.2, 15.1.6, 15.2.5
Time Limits
2.1.2, 2.2, 2.5, 3.2.2, 3.10, 3.11, 3.12.5, 3.15.1, 4.2, 5.2, 5.3, 5.4, 6.2.4, 7.3, 7.4, 8.2, 9.2, 9.3.1, 9.3.3, 9.4.1, 9.5, 9.6, 9.7, 9.8, 9.9, 9.10, 12.2, 13.4, 14, 15.1.2, 15.1.3, 15.4
Time Limits on Claims
3.7.4, 10.2.8, 15.1.2, 15.1.3
Title to Work
9.3.2, 9.3.3
UNCOVERING AND CORRECTION OF WORK
12
Uncovering of Work
12.1
Unforeseen Conditions, Concealed or Unknown
3.7.4, 8.3.1, 10.3
Unit Prices
7.3.3.2, 9.1.2
Use of Documents
1.1.1, 1.5, 2.3.6, 3.12.6, 5.3
Use of Site
3.13, 6.1.1, 6.2.1
Values, Schedule of
9.2, 9.3.1
Waiver of Claims by the Architect
13.3.2
Waiver of Claims by the Contractor
9.10.5, 13.3.2, **15.1.7**
Waiver of Claims by the Owner
9.9.3, 9.10.3, 9.10.4, 12.2.2.1, 13.3.2, 14.2.4, **15.1.7**
Waiver of Consequential Damages
14.2.4, 15.1.7
Waiver of Liens
9.3, 9.10.2, 9.10.4
Waivers of Subrogation
6.1.1, **11.3**
Warranty
3.5, 4.2.9, 9.3.3, 9.8.4, 9.9.1, 9.10.2, 9.10.4, 12.2.2, 15.1.2
Weather Delays
8.3, 15.1.6.2
Work, Definition of
1.1.3
Written Consent
1.5.2, 3.4.2, 3.7.4, 3.12.8, 3.14.2, 4.1.2, 9.3.2, 9.10.3, 13.2, 13.3.2, 15.4.4.2
Written Interpretations
4.2.11, 4.2.12
Written Orders
1.1.1, 2.4, 3.9, 7, 8.2.2, 12.1, 12.2, 13.4.2, 14.3.1

AIA Document A201 – 2017. Copyright © 1911, 1915, 1918, 1925, 1937, 1951, 1958, 1961, 1963, 1966, 1970, 1976, 1987, 1997, 2007 and 2017. All rights reserved. "The American Institute of Architects," "American Institute of Architects," "AIA," the AIA Logo, and "AIA Contract Documents" are trademarks of The American Institute of Architects. This document was produced at 10:57:32 CT on 08/19/2024 under Order No.4104251278 which expires on 03/15/2025, is not for resale, is licensed for one-time use only, and may only be used in accordance with the AIA Contract Documents® Terms of Service. To report copyright violations, e-mail docinfo@aiacontracts.com.
User Notes: (1500726897)

ARTICLE 1 GENERAL PROVISIONS

§ 1.1 Basic Definitions

§ 1.1.1 The Contract Documents

The Contract Documents are enumerated in the Agreement between the Owner and Contractor (hereinafter the Agreement) and consist of the Agreement, Conditions of the Contract (General, Supplementary and other Conditions), Drawings, Specifications, Addenda issued prior to execution of the Contract, other documents listed in the Agreement, and Modifications issued after execution of the Contract. A Modification is (1) a written amendment to the Contract signed by both parties, (2) a Change Order, (3) a Construction Change Directive, or (4) a written order for a minor change in the Work issued by the Architect. Unless specifically enumerated in the Agreement, the Contract Documents do not include the advertisement or invitation to bid, Instructions to Bidders, sample forms, other information furnished by the Owner in anticipation of receiving bids or proposals, the Contractor's bid or proposal, or portions of Addenda relating to bidding or proposal requirements.

§ 1.1.2 The Contract

The Contract Documents form the Contract for Construction. The Contract represents the entire and integrated agreement between the parties hereto and supersedes prior negotiations, representations, or agreements, either written or oral. The Contract may be amended or modified only by a Modification. The Contract Documents shall not be construed to create a contractual relationship of any kind (1) between the Contractor and the Architect or the Architect's consultants, (2) between the Owner and a Subcontractor or a Sub-subcontractor, (3) between the Owner and the Architect or the Architect's consultants, or (4) between any persons or entities other than the Owner and the Contractor. The Architect shall, however, be entitled to performance and enforcement of obligations under the Contract intended to facilitate performance of the Architect's duties.

§ 1.1.3 The Work

The term "Work" means the construction and services required by the Contract Documents, whether completed or partially completed, and includes all other labor, materials, equipment, and services provided or to be provided by the Contractor to fulfill the Contractor's obligations. The Work may constitute the whole or a part of the Project.

§ 1.1.4 The Project

The Project is the total construction of which the Work performed under the Contract Documents may be the whole or a part and which may include construction by the Owner and by Separate Contractors.

§ 1.1.5 The Drawings

The Drawings are the graphic and pictorial portions of the Contract Documents showing the design, location and dimensions of the Work, generally including plans, elevations, sections, details, schedules, and diagrams.

§ 1.1.6 The Specifications

The Specifications are that portion of the Contract Documents consisting of the written requirements for materials, equipment, systems, standards and workmanship for the Work, and performance of related services.

§ 1.1.7 Instruments of Service

Instruments of Service are representations, in any medium of expression now known or later developed, of the tangible and intangible creative work performed by the Architect and the Architect's consultants under their respective professional services agreements. Instruments of Service may include, without limitation, studies, surveys, models, sketches, drawings, specifications, and other similar materials.

§ 1.1.8 Initial Decision Maker

The Initial Decision Maker is the person identified in the Agreement to render initial decisions on Claims in accordance with Section 15.2. The Initial Decision Maker shall not show partiality to the Owner or Contractor and shall not be liable for results of interpretations or decisions rendered in good faith.

§ 1.2 Correlation and Intent of the Contract Documents

§ 1.2.1 The intent of the Contract Documents is to include all items necessary for the proper execution and completion of the Work by the Contractor. The Contract Documents are complementary, and what is required by one shall be as binding as if required by all; performance by the Contractor shall be required only to the extent consistent with the Contract Documents and reasonably inferable from them as being necessary to produce the indicated results.

AIA Document A201 – 2017. Copyright © 1911, 1915, 1918, 1925, 1937, 1951, 1958, 1961, 1963, 1966, 1970, 1976, 1987, 1997, 2007 and 2017. All rights reserved. "The American Institute of Architects," "American Institute of Architects," "AIA," the AIA Logo, and "AIA Contract Documents" are trademarks of The American Institute of Architects. This document was produced at 10:57:32 CT on 08/19/2024 under Order No.4104251278 which expires on 03/15/2025, is not for resale, is licensed for one-time use only, and may only be used in accordance with the AIA Contract Documents® Terms of Service. To report copyright violations, e-mail docinfo@aiacontracts.com.
User Notes: (1500726897)

§ 1.2.1.1 The invalidity of any provision of the Contract Documents shall not invalidate the Contract or its remaining provisions. If it is determined that any provision of the Contract Documents violates any law, or is otherwise invalid or unenforceable, then that provision shall be revised to the extent necessary to make that provision legal and enforceable. In such case the Contract Documents shall be construed, to the fullest extent permitted by law, to give effect to the parties' intentions and purposes in executing the Contract.

§ 1.2.2 Organization of the Specifications into divisions, sections and articles, and arrangement of Drawings shall not control the Contractor in dividing the Work among Subcontractors or in establishing the extent of Work to be performed by any trade.

§ 1.2.3 Unless otherwise stated in the Contract Documents, words that have well-known technical or construction industry meanings are used in the Contract Documents in accordance with such recognized meanings.

§ 1.3 Capitalization

Terms capitalized in these General Conditions include those that are (1) specifically defined, (2) the titles of numbered articles, or (3) the titles of other documents published by the American Institute of Architects.

§ 1.4 Interpretation

In the interest of brevity the Contract Documents frequently omit modifying words such as "all" and "any" and articles such as "the" and "an," but the fact that a modifier or an article is absent from one statement and appears in another is not intended to affect the interpretation of either statement.

§ 1.5 Ownership and Use of Drawings, Specifications, and Other Instruments of Service

§ 1.5.1 The Architect and the Architect's consultants shall be deemed the authors and owners of their respective Instruments of Service, including the Drawings and Specifications, and retain all common law, statutory, and other reserved rights in their Instruments of Service, including copyrights. The Contractor, Subcontractors, Sub-subcontractors, and suppliers shall not own or claim a copyright in the Instruments of Service. Submittal or distribution to meet official regulatory requirements or for other purposes in connection with the Project is not to be construed as publication in derogation of the Architect's or Architect's consultants' reserved rights.

§ 1.5.2 The Contractor, Subcontractors, Sub-subcontractors, and suppliers are authorized to use and reproduce the Instruments of Service provided to them, subject to any protocols established pursuant to Sections 1.7 and 1.8, solely and exclusively for execution of the Work. All copies made under this authorization shall bear the copyright notice, if any, shown on the Instruments of Service. The Contractor, Subcontractors, Sub-subcontractors, and suppliers may not use the Instruments of Service on other projects or for additions to the Project outside the scope of the Work without the specific written consent of the Owner, Architect, and the Architect's consultants.

§ 1.6 Notice

§ 1.6.1 Except as otherwise provided in Section 1.6.2, where the Contract Documents require one party to notify or give notice to the other party, such notice shall be provided in writing to the designated representative of the party to whom the notice is addressed and shall be deemed to have been duly served if delivered in person, by mail, by courier, or by electronic transmission if a method for electronic transmission is set forth in the Agreement.

§ 1.6.2 Notice of Claims as provided in Section 15.1.3 shall be provided in writing and shall be deemed to have been duly served only if delivered to the designated representative of the party to whom the notice is addressed by certified or registered mail, or by courier providing proof of delivery.

§ 1.7 Digital Data Use and Transmission

The parties shall agree upon protocols governing the transmission and use of Instruments of Service or any other information or documentation in digital form. The parties will use AIA Document E203™–2013, Building Information Modeling and Digital Data Exhibit, to establish the protocols for the development, use, transmission, and exchange of digital data.

§ 1.8 Building Information Models Use and Reliance

Any use of, or reliance on, all or a portion of a building information model without agreement to protocols governing the use of, and reliance on, the information contained in the model and without having those protocols set forth in AIA Document E203™–2013, Building Information Modeling and Digital Data Exhibit, and the requisite AIA Document

AIA Document A201 – 2017. Copyright © 1911, 1915, 1918, 1925, 1937, 1951, 1958, 1961, 1963, 1966, 1970, 1976, 1987, 1997, 2007 and 2017. All rights reserved. "The American Institute of Architects," "American Institute of Architects," "AIA," the AIA Logo, and "AIA Contract Documents" are trademarks of The American Institute of Architects. This document was produced at 10:57:32 CT on 08/19/2024 under Order No.4104251278 which expires on 03/15/2025, is not for resale, is licensed for one-time use only, and may only be used in accordance with the AIA Contract Documents® Terms of Service. To report copyright violations, e-mail docinfo@aiacontracts.com.
User Notes: (1500726897)

G202™–2013, Project Building Information Modeling Protocol Form, shall be at the using or relying party's sole risk and without liability to the other party and its contractors or consultants, the authors of, or contributors to, the building information model, and each of their agents and employees.

ARTICLE 2 OWNER

§ 2.1 General

§ 2.1.1 The Owner is the person or entity identified as such in the Agreement and is referred to throughout the Contract Documents as if singular in number. The Owner shall designate in writing a representative who shall have express authority to bind the Owner with respect to all matters requiring the Owner's approval or authorization. Except as otherwise provided in Section 4.2.1, the Architect does not have such authority. The term "Owner" means the Owner or the Owner's authorized representative.

§ 2.1.2 The Owner shall furnish to the Contractor, within fifteen days after receipt of a written request, information necessary and relevant for the Contractor to evaluate, give notice of, or enforce mechanic's lien rights. Such information shall include a correct statement of the record legal title to the property on which the Project is located, usually referred to as the site, and the Owner's interest therein.

§ 2.2 Evidence of the Owner's Financial Arrangements

§ 2.2.1 Prior to commencement of the Work and upon written request by the Contractor, the Owner shall furnish to the Contractor reasonable evidence that the Owner has made financial arrangements to fulfill the Owner's obligations under the Contract. The Contractor shall have no obligation to commence the Work until the Owner provides such evidence. If commencement of the Work is delayed under this Section 2.2.1, the Contract Time shall be extended appropriately.

§ 2.2.2 Following commencement of the Work and upon written request by the Contractor, the Owner shall furnish to the Contractor reasonable evidence that the Owner has made financial arrangements to fulfill the Owner's obligations under the Contract only if (1) the Owner fails to make payments to the Contractor as the Contract Documents require; (2) the Contractor identifies in writing a reasonable concern regarding the Owner's ability to make payment when due; or (3) a change in the Work materially changes the Contract Sum. If the Owner fails to provide such evidence, as required, within fourteen days of the Contractor's request, the Contractor may immediately stop the Work and, in that event, shall notify the Owner that the Work has stopped. However, if the request is made because a change in the Work materially changes the Contract Sum under (3) above, the Contractor may immediately stop only that portion of the Work affected by the change until reasonable evidence is provided. If the Work is stopped under this Section 2.2.2, the Contract Time shall be extended appropriately and the Contract Sum shall be increased by the amount of the Contractor's reasonable costs of shutdown, delay and start-up, plus interest as provided in the Contract Documents.

§ 2.2.3 After the Owner furnishes evidence of financial arrangements under this Section 2.2, the Owner shall not materially vary such financial arrangements without prior notice to the Contractor.

§ 2.2.4 Where the Owner has designated information furnished under this Section 2.2 as "confidential," the Contractor shall keep the information confidential and shall not disclose it to any other person. However, the Contractor may disclose "confidential" information, after seven (7) days' notice to the Owner, where disclosure is required by law, including a subpoena or other form of compulsory legal process issued by a court or governmental entity, or by court or arbitrator(s) order. The Contractor may also disclose "confidential" information to its employees, consultants, sureties, Subcontractors and their employees, Sub-subcontractors, and others who need to know the content of such information solely and exclusively for the Project and who agree to maintain the confidentiality of such information.

§ 2.3 Information and Services Required of the Owner

§ 2.3.1 Except for permits and fees that are the responsibility of the Contractor under the Contract Documents, including those required under Section 3.7.1, the Owner shall secure and pay for necessary approvals, easements, assessments and charges required for construction, use or occupancy of permanent structures or for permanent changes in existing facilities.

§ 2.3.2 The Owner shall retain an architect lawfully licensed to practice architecture, or an entity lawfully practicing architecture, in the jurisdiction where the Project is located. That person or entity is identified as the Architect in the Agreement and is referred to throughout the Contract Documents as if singular in number.

AIA Document A201 – 2017. Copyright © 1911, 1915, 1918, 1925, 1937, 1951, 1958, 1961, 1963, 1966, 1970, 1976, 1987, 1997, 2007 and 2017. All rights reserved. "The American Institute of Architects," "American Institute of Architects," "AIA," the AIA Logo, and "AIA Contract Documents" are trademarks of The American Institute of Architects. This document was produced at 10:57:32 CT on 08/19/2024 under Order No.4104251278 which expires on 03/15/2025, is not for resale, is licensed for one-time use only, and may only be used in accordance with the AIA Contract Documents® Terms of Service. To report copyright violations, e-mail docinfo@aiacontracts.com.
User Notes: (1500726897)

§ 2.3.3 If the employment of the Architect terminates, the Owner shall employ a successor to whom the Contractor has no reasonable objection and whose status under the Contract Documents shall be that of the Architect.

§ 2.3.4 The Owner shall furnish surveys describing physical characteristics, legal limitations and utility locations for the site of the Project, and a legal description of the site. The Contractor shall be entitled to rely on the accuracy of information furnished by the Owner but shall exercise proper precautions relating to the safe performance of the Work.

§ 2.3.5 The Owner shall furnish information or services required of the Owner by the Contract Documents with reasonable promptness. The Owner shall also furnish any other information or services under the Owner's control and relevant to the Contractor's performance of the Work with reasonable promptness after receiving the Contractor's written request for such information or services.

§ 2.3.6 Unless otherwise provided in the Contract Documents, the Owner shall furnish to the Contractor one copy of the Contract Documents for purposes of making reproductions pursuant to Section 1.5.2.

§ 2.4 Owner's Right to Stop the Work

If the Contractor fails to correct Work that is not in accordance with the requirements of the Contract Documents as required by Section 12.2 or repeatedly fails to carry out Work in accordance with the Contract Documents, the Owner may issue a written order to the Contractor to stop the Work, or any portion thereof, until the cause for such order has been eliminated; however, the right of the Owner to stop the Work shall not give rise to a duty on the part of the Owner to exercise this right for the benefit of the Contractor or any other person or entity, except to the extent required by Section 6.1.3.

§ 2.5 Owner's Right to Carry Out the Work

If the Contractor defaults or neglects to carry out the Work in accordance with the Contract Documents and fails within a ten-day period after receipt of notice from the Owner to commence and continue correction of such default or neglect with diligence and promptness, the Owner may, without prejudice to other remedies the Owner may have, correct such default or neglect. Such action by the Owner and amounts charged to the Contractor are both subject to prior approval of the Architect and the Architect may, pursuant to Section 9.5.1, withhold or nullify a Certificate for Payment in whole or in part, to the extent reasonably necessary to reimburse the Owner for the reasonable cost of correcting such deficiencies, including Owner's expenses and compensation for the Architect's additional services made necessary by such default, neglect, or failure. If current and future payments are not sufficient to cover such amounts, the Contractor shall pay the difference to the Owner. If the Contractor disagrees with the actions of the Owner or the Architect, or the amounts claimed as costs to the Owner, the Contractor may file a Claim pursuant to Article 15.

ARTICLE 3 CONTRACTOR

§ 3.1 General

§ 3.1.1 The Contractor is the person or entity identified as such in the Agreement and is referred to throughout the Contract Documents as if singular in number. The Contractor shall be lawfully licensed, if required in the jurisdiction where the Project is located. The Contractor shall designate in writing a representative who shall have express authority to bind the Contractor with respect to all matters under this Contract. The term "Contractor" means the Contractor or the Contractor's authorized representative.

§ 3.1.2 The Contractor shall perform the Work in accordance with the Contract Documents.

§ 3.1.3 The Contractor shall not be relieved of its obligations to perform the Work in accordance with the Contract Documents either by activities or duties of the Architect in the Architect's administration of the Contract, or by tests, inspections or approvals required or performed by persons or entities other than the Contractor.

§ 3.2 Review of Contract Documents and Field Conditions by Contractor

§ 3.2.1 Execution of the Contract by the Contractor is a representation that the Contractor has visited the site, become generally familiar with local conditions under which the Work is to be performed, and correlated personal observations with requirements of the Contract Documents.

AIA Document A201 – 2017. Copyright © 1911, 1915, 1918, 1925, 1937, 1951, 1958, 1961, 1963, 1966, 1970, 1976, 1987, 1997, 2007 and 2017. All rights reserved. "The American Institute of Architects," "American Institute of Architects," "AIA," the AIA Logo, and "AIA Contract Documents" are trademarks of The American Institute of Architects. This document was produced at 10:57:32 CT on 08/19/2024 under Order No.4104251278 which expires on 03/15/2025, is not for resale, is licensed for one-time use only, and may only be used in accordance with the AIA Contract Documents® Terms of Service. To report copyright violations, e-mail docinfo@aiacontracts.com.
User Notes: (1500726897)

§ 3.2.2 Because the Contract Documents are complementary, the Contractor shall, before starting each portion of the Work, carefully study and compare the various Contract Documents relative to that portion of the Work, as well as the information furnished by the Owner pursuant to Section 2.3.4, shall take field measurements of any existing conditions related to that portion of the Work, and shall observe any conditions at the site affecting it. These obligations are for the purpose of facilitating coordination and construction by the Contractor and are not for the purpose of discovering errors, omissions, or inconsistencies in the Contract Documents; however, the Contractor shall promptly report to the Architect any errors, inconsistencies or omissions discovered by or made known to the Contractor as a request for information in such form as the Architect may require. It is recognized that the Contractor's review is made in the Contractor's capacity as a contractor and not as a licensed design professional, unless otherwise specifically provided in the Contract Documents.

§ 3.2.3 The Contractor is not required to ascertain that the Contract Documents are in accordance with applicable laws, statutes, ordinances, codes, rules and regulations, or lawful orders of public authorities, but the Contractor shall promptly report to the Architect any nonconformity discovered by or made known to the Contractor as a request for information in such form as the Architect may require.

§ 3.2.4 If the Contractor believes that additional cost or time is involved because of clarifications or instructions the Architect issues in response to the Contractor's notices or requests for information pursuant to Sections 3.2.2 or 3.2.3, the Contractor shall submit Claims as provided in Article 15. If the Contractor fails to perform the obligations of Sections 3.2.2 or 3.2.3, the Contractor shall pay such costs and damages to the Owner, subject to Section 15.1.7, as would have been avoided if the Contractor had performed such obligations. If the Contractor performs those obligations, the Contractor shall not be liable to the Owner or Architect for damages resulting from errors, inconsistencies or omissions in the Contract Documents, for differences between field measurements or conditions and the Contract Documents, or for nonconformities of the Contract Documents to applicable laws, statutes, ordinances, codes, rules and regulations, and lawful orders of public authorities.

§ 3.3 Supervision and Construction Procedures

§ 3.3.1 The Contractor shall supervise and direct the Work, using the Contractor's best skill and attention. The Contractor shall be solely responsible for, and have control over, construction means, methods, techniques, sequences, and procedures, and for coordinating all portions of the Work under the Contract. If the Contract Documents give specific instructions concerning construction means, methods, techniques, sequences, or procedures, the Contractor shall evaluate the jobsite safety thereof and shall be solely responsible for the jobsite safety of such means, methods, techniques, sequences, or procedures. If the Contractor determines that such means, methods, techniques, sequences or procedures may not be safe, the Contractor shall give timely notice to the Owner and Architect, and shall propose alternative means, methods, techniques, sequences, or procedures. The Architect shall evaluate the proposed alternative solely for conformance with the design intent for the completed construction. Unless the Architect objects to the Contractor's proposed alternative, the Contractor shall perform the Work using its alternative means, methods, techniques, sequences, or procedures.

§ 3.3.2 The Contractor shall be responsible to the Owner for acts and omissions of the Contractor's employees, Subcontractors and their agents and employees, and other persons or entities performing portions of the Work for, or on behalf of, the Contractor or any of its Subcontractors.

§ 3.3.3 The Contractor shall be responsible for inspection of portions of Work already performed to determine that such portions are in proper condition to receive subsequent Work.

§ 3.4 Labor and Materials

§ 3.4.1 Unless otherwise provided in the Contract Documents, the Contractor shall provide and pay for labor, materials, equipment, tools, construction equipment and machinery, water, heat, utilities, transportation, and other facilities and services necessary for proper execution and completion of the Work, whether temporary or permanent and whether or not incorporated or to be incorporated in the Work.

§ 3.4.2 Except in the case of minor changes in the Work approved by the Architect in accordance with Section 3.12.8 or ordered by the Architect in accordance with Section 7.4, the Contractor may make substitutions only with the consent of the Owner, after evaluation by the Architect and in accordance with a Change Order or Construction Change Directive.

AIA Document A201 – 2017. Copyright © 1911, 1915, 1918, 1925, 1937, 1951, 1958, 1961, 1963, 1966, 1970, 1976, 1987, 1997, 2007 and 2017. All rights reserved. "The American Institute of Architects," "American Institute of Architects," "AIA," the AIA Logo, and "AIA Contract Documents" are trademarks of The American Institute of Architects. This document was produced at 10:57:32 CT on 08/19/2024 under Order No.4104251278 which expires on 03/15/2025, is not for resale, is licensed for one-time use only, and may only be used in accordance with the AIA Contract Documents® Terms of Service. To report copyright violations, e-mail docinfo@aiacontracts.com.
User Notes: (1500726897)

§ 3.4.3 The Contractor shall enforce strict discipline and good order among the Contractor's employees and other persons carrying out the Work. The Contractor shall not permit employment of unfit persons or persons not properly skilled in tasks assigned to them.

§ 3.5 Warranty

§ 3.5.1 The Contractor warrants to the Owner and Architect that materials and equipment furnished under the Contract will be of good quality and new unless the Contract Documents require or permit otherwise. The Contractor further warrants that the Work will conform to the requirements of the Contract Documents and will be free from defects, except for those inherent in the quality of the Work the Contract Documents require or permit. Work, materials, or equipment not conforming to these requirements may be considered defective. The Contractor's warranty excludes remedy for damage or defect caused by abuse, alterations to the Work not executed by the Contractor, improper or insufficient maintenance, improper operation, or normal wear and tear and normal usage. If required by the Architect, the Contractor shall furnish satisfactory evidence as to the kind and quality of materials and equipment.

§ 3.5.2 All material, equipment, or other special warranties required by the Contract Documents shall be issued in the name of the Owner, or shall be transferable to the Owner, and shall commence in accordance with Section 9.8.4.

§ 3.6 Taxes

The Contractor shall pay sales, consumer, use and similar taxes for the Work provided by the Contractor that are legally enacted when bids are received or negotiations concluded, whether or not yet effective or merely scheduled to go into effect.

§ 3.7 Permits, Fees, Notices and Compliance with Laws

§ 3.7.1 Unless otherwise provided in the Contract Documents, the Contractor shall secure and pay for the building permit as well as for other permits, fees, licenses, and inspections by government agencies necessary for proper execution and completion of the Work that are customarily secured after execution of the Contract and legally required at the time bids are received or negotiations concluded.

§ 3.7.2 The Contractor shall comply with and give notices required by applicable laws, statutes, ordinances, codes, rules and regulations, and lawful orders of public authorities applicable to performance of the Work.

§ 3.7.3 If the Contractor performs Work knowing it to be contrary to applicable laws, statutes, ordinances, codes, rules and regulations, or lawful orders of public authorities, the Contractor shall assume appropriate responsibility for such Work and shall bear the costs attributable to correction.

§ 3.7.4 Concealed or Unknown Conditions

If the Contractor encounters conditions at the site that are (1) subsurface or otherwise concealed physical conditions that differ materially from those indicated in the Contract Documents or (2) unknown physical conditions of an unusual nature that differ materially from those ordinarily found to exist and generally recognized as inherent in construction activities of the character provided for in the Contract Documents, the Contractor shall promptly provide notice to the Owner and the Architect before conditions are disturbed and in no event later than 14 days after first observance of the conditions. The Architect will promptly investigate such conditions and, if the Architect determines that they differ materially and cause an increase or decrease in the Contractor's cost of, or time required for, performance of any part of the Work, will recommend that an equitable adjustment be made in the Contract Sum or Contract Time, or both. If the Architect determines that the conditions at the site are not materially different from those indicated in the Contract Documents and that no change in the terms of the Contract is justified, the Architect shall promptly notify the Owner and Contractor, stating the reasons. If either party disputes the Architect's determination or recommendation, that party may submit a Claim as provided in Article 15.

§ 3.7.5 If, in the course of the Work, the Contractor encounters human remains or recognizes the existence of burial markers, archaeological sites or wetlands not indicated in the Contract Documents, the Contractor shall immediately suspend any operations that would affect them and shall notify the Owner and Architect. Upon receipt of such notice, the Owner shall promptly take any action necessary to obtain governmental authorization required to resume the operations. The Contractor shall continue to suspend such operations until otherwise instructed by the Owner but shall continue with all other operations that do not affect those remains or features. Requests for adjustments in the Contract Sum and Contract Time arising from the existence of such remains or features may be made as provided in Article 15.

AIA Document A201 – 2017. Copyright © 1911, 1915, 1918, 1925, 1937, 1951, 1958, 1961, 1963, 1966, 1970, 1976, 1987, 1997, 2007 and 2017. All rights reserved. "The American Institute of Architects," "American Institute of Architects," "AIA," the AIA Logo, and "AIA Contract Documents" are trademarks of The American Institute of Architects. This document was produced at 10:57:32 CT on 08/19/2024 under Order No.4104251278 which expires on 03/15/2025, is not for resale, is licensed for one-time use only, and may only be used in accordance with the AIA Contract Documents® Terms of Service. To report copyright violations, e-mail docinfo@aiacontracts.com.
User Notes: (1500726897)

§ 3.8 Allowances

§ 3.8.1 The Contractor shall include in the Contract Sum all allowances stated in the Contract Documents. Items covered by allowances shall be supplied for such amounts and by such persons or entities as the Owner may direct, but the Contractor shall not be required to employ persons or entities to whom the Contractor has reasonable objection.

§ 3.8.2 Unless otherwise provided in the Contract Documents,

- **.1** allowances shall cover the cost to the Contractor of materials and equipment delivered at the site and all required taxes, less applicable trade discounts;
- **.2** Contractor's costs for unloading and handling at the site, labor, installation costs, overhead, profit, and other expenses contemplated for stated allowance amounts shall be included in the Contract Sum but not in the allowances; and
- **.3** whenever costs are more than or less than allowances, the Contract Sum shall be adjusted accordingly by Change Order. The amount of the Change Order shall reflect (1) the difference between actual costs and the allowances under Section 3.8.2.1 and (2) changes in Contractor's costs under Section 3.8.2.2.

§ 3.8.3 Materials and equipment under an allowance shall be selected by the Owner with reasonable promptness.

§ 3.9 Superintendent

§ 3.9.1 The Contractor shall employ a competent superintendent and necessary assistants who shall be in attendance at the Project site during performance of the Work. The superintendent shall represent the Contractor, and communications given to the superintendent shall be as binding as if given to the Contractor.

§ 3.9.2 The Contractor, as soon as practicable after award of the Contract, shall notify the Owner and Architect of the name and qualifications of a proposed superintendent. Within 14 days of receipt of the information, the Architect may notify the Contractor, stating whether the Owner or the Architect (1) has reasonable objection to the proposed superintendent or (2) requires additional time for review. Failure of the Architect to provide notice within the 14-day period shall constitute notice of no reasonable objection.

§ 3.9.3 The Contractor shall not employ a proposed superintendent to whom the Owner or Architect has made reasonable and timely objection. The Contractor shall not change the superintendent without the Owner's consent, which shall not unreasonably be withheld or delayed.

§ 3.10 Contractor's Construction and Submittal Schedules

§ 3.10.1 The Contractor, promptly after being awarded the Contract, shall submit for the Owner's and Architect's information a Contractor's construction schedule for the Work. The schedule shall contain detail appropriate for the Project, including (1) the date of commencement of the Work, interim schedule milestone dates, and the date of Substantial Completion; (2) an apportionment of the Work by construction activity; and (3) the time required for completion of each portion of the Work. The schedule shall provide for the orderly progression of the Work to completion and shall not exceed time limits current under the Contract Documents. The schedule shall be revised at appropriate intervals as required by the conditions of the Work and Project.

§ 3.10.2 The Contractor, promptly after being awarded the Contract and thereafter as necessary to maintain a current submittal schedule, shall submit a submittal schedule for the Architect's approval. The Architect's approval shall not be unreasonably delayed or withheld. The submittal schedule shall (1) be coordinated with the Contractor's construction schedule, and (2) allow the Architect reasonable time to review submittals. If the Contractor fails to submit a submittal schedule, or fails to provide submittals in accordance with the approved submittal schedule, the Contractor shall not be entitled to any increase in Contract Sum or extension of Contract Time based on the time required for review of submittals.

§ 3.10.3 The Contractor shall perform the Work in general accordance with the most recent schedules submitted to the Owner and Architect.

§ 3.11 Documents and Samples at the Site

The Contractor shall make available, at the Project site, the Contract Documents, including Change Orders, Construction Change Directives, and other Modifications, in good order and marked currently to indicate field changes and selections made during construction, and the approved Shop Drawings, Product Data, Samples, and similar required submittals. These shall be in electronic form or paper copy, available to the Architect and Owner, and

AIA Document A201 – 2017. Copyright © 1911, 1915, 1918, 1925, 1937, 1951, 1958, 1961, 1963, 1966, 1970, 1976, 1987, 1997, 2007 and 2017. All rights reserved. "The American Institute of Architects," "American Institute of Architects," "AIA," the AIA Logo, and "AIA Contract Documents" are trademarks of The American Institute of Architects. This document was produced at 10:57:32 CT on 08/19/2024 under Order No.4104251278 which expires on 03/15/2025, is not for resale, is licensed for one-time use only, and may only be used in accordance with the AIA Contract Documents® Terms of Service. To report copyright violations, e-mail docinfo@aiacontracts.com.
User Notes: (1500726897)

delivered to the Architect for submittal to the Owner upon completion of the Work as a record of the Work as constructed.

§ 3.12 Shop Drawings, Product Data and Samples

§ 3.12.1 Shop Drawings are drawings, diagrams, schedules, and other data specially prepared for the Work by the Contractor or a Subcontractor, Sub-subcontractor, manufacturer, supplier, or distributor to illustrate some portion of the Work.

§ 3.12.2 Product Data are illustrations, standard schedules, performance charts, instructions, brochures, diagrams, and other information furnished by the Contractor to illustrate materials or equipment for some portion of the Work.

§ 3.12.3 Samples are physical examples that illustrate materials, equipment, or workmanship, and establish standards by which the Work will be judged.

§ 3.12.4 Shop Drawings, Product Data, Samples, and similar submittals are not Contract Documents. Their purpose is to demonstrate how the Contractor proposes to conform to the information given and the design concept expressed in the Contract Documents for those portions of the Work for which the Contract Documents require submittals. Review by the Architect is subject to the limitations of Section 4.2.7. Informational submittals upon which the Architect is not expected to take responsive action may be so identified in the Contract Documents. Submittals that are not required by the Contract Documents may be returned by the Architect without action.

§ 3.12.5 The Contractor shall review for compliance with the Contract Documents, approve, and submit to the Architect, Shop Drawings, Product Data, Samples, and similar submittals required by the Contract Documents, in accordance with the submittal schedule approved by the Architect or, in the absence of an approved submittal schedule, with reasonable promptness and in such sequence as to cause no delay in the Work or in the activities of the Owner or of Separate Contractors.

§ 3.12.6 By submitting Shop Drawings, Product Data, Samples, and similar submittals, the Contractor represents to the Owner and Architect that the Contractor has (1) reviewed and approved them, (2) determined and verified materials, field measurements and field construction criteria related thereto, or will do so, and (3) checked and coordinated the information contained within such submittals with the requirements of the Work and of the Contract Documents.

§ 3.12.7 The Contractor shall perform no portion of the Work for which the Contract Documents require submittal and review of Shop Drawings, Product Data, Samples, or similar submittals, until the respective submittal has been approved by the Architect.

§ 3.12.8 The Work shall be in accordance with approved submittals except that the Contractor shall not be relieved of responsibility for deviations from the requirements of the Contract Documents by the Architect's approval of Shop Drawings, Product Data, Samples, or similar submittals, unless the Contractor has specifically notified the Architect of such deviation at the time of submittal and (1) the Architect has given written approval to the specific deviation as a minor change in the Work, or (2) a Change Order or Construction Change Directive has been issued authorizing the deviation. The Contractor shall not be relieved of responsibility for errors or omissions in Shop Drawings, Product Data, Samples, or similar submittals, by the Architect's approval thereof.

§ 3.12.9 The Contractor shall direct specific attention, in writing or on resubmitted Shop Drawings, Product Data, Samples, or similar submittals, to revisions other than those requested by the Architect on previous submittals. In the absence of such notice, the Architect's approval of a resubmission shall not apply to such revisions.

§ 3.12.10 The Contractor shall not be required to provide professional services that constitute the practice of architecture or engineering unless such services are specifically required by the Contract Documents for a portion of the Work or unless the Contractor needs to provide such services in order to carry out the Contractor's responsibilities for construction means, methods, techniques, sequences, and procedures. The Contractor shall not be required to provide professional services in violation of applicable law.

§ 3.12.10.1 If professional design services or certifications by a design professional related to systems, materials, or equipment are specifically required of the Contractor by the Contract Documents, the Owner and the Architect will

AIA Document A201 – 2017. Copyright © 1911, 1915, 1918, 1925, 1937, 1951, 1958, 1961, 1963, 1966, 1970, 1976, 1987, 1997, 2007 and 2017. All rights reserved. "The American Institute of Architects," "American Institute of Architects," "AIA," the AIA Logo, and "AIA Contract Documents" are trademarks of The American Institute of Architects. This document was produced at 10:57:32 CT on 08/19/2024 under Order No.4104251278 which expires on 03/15/2025, is not for resale, is licensed for one-time use only, and may only be used in accordance with the AIA Contract Documents® Terms of Service. To report copyright violations, e-mail docinfo@aiacontracts.com.
User Notes: (1500726897)

specify all performance and design criteria that such services must satisfy. The Contractor shall be entitled to rely upon the adequacy and accuracy of the performance and design criteria provided in the Contract Documents. The Contractor shall cause such services or certifications to be provided by an appropriately licensed design professional, whose signature and seal shall appear on all drawings, calculations, specifications, certifications, Shop Drawings, and other submittals prepared by such professional. Shop Drawings, and other submittals related to the Work, designed or certified by such professional, if prepared by others, shall bear such professional's written approval when submitted to the Architect. The Owner and the Architect shall be entitled to rely upon the adequacy and accuracy of the services, certifications, and approvals performed or provided by such design professionals, provided the Owner and Architect have specified to the Contractor the performance and design criteria that such services must satisfy. Pursuant to this Section 3.12.10, the Architect will review and approve or take other appropriate action on submittals only for the limited purpose of checking for conformance with information given and the design concept expressed in the Contract Documents.

§ 3.12.10.2 If the Contract Documents require the Contractor's design professional to certify that the Work has been performed in accordance with the design criteria, the Contractor shall furnish such certifications to the Architect at the time and in the form specified by the Architect.

§ 3.13 Use of Site

The Contractor shall confine operations at the site to areas permitted by applicable laws, statutes, ordinances, codes, rules and regulations, lawful orders of public authorities, and the Contract Documents and shall not unreasonably encumber the site with materials or equipment.

§ 3.14 Cutting and Patching

§ 3.14.1 The Contractor shall be responsible for cutting, fitting, or patching required to complete the Work or to make its parts fit together properly. All areas requiring cutting, fitting, or patching shall be restored to the condition existing prior to the cutting, fitting, or patching, unless otherwise required by the Contract Documents.

§ 3.14.2 The Contractor shall not damage or endanger a portion of the Work or fully or partially completed construction of the Owner or Separate Contractors by cutting, patching, or otherwise altering such construction, or by excavation. The Contractor shall not cut or otherwise alter construction by the Owner or a Separate Contractor except with written consent of the Owner and of the Separate Contractor. Consent shall not be unreasonably withheld. The Contractor shall not unreasonably withhold, from the Owner or a Separate Contractor, its consent to cutting or otherwise altering the Work.

§ 3.15 Cleaning Up

§ 3.15.1 The Contractor shall keep the premises and surrounding area free from accumulation of waste materials and rubbish caused by operations under the Contract. At completion of the Work, the Contractor shall remove waste materials, rubbish, the Contractor's tools, construction equipment, machinery, and surplus materials from and about the Project.

§ 3.15.2 If the Contractor fails to clean up as provided in the Contract Documents, the Owner may do so and the Owner shall be entitled to reimbursement from the Contractor.

§ 3.16 Access to Work

The Contractor shall provide the Owner and Architect with access to the Work in preparation and progress wherever located.

§ 3.17 Royalties, Patents and Copyrights

The Contractor shall pay all royalties and license fees. The Contractor shall defend suits or claims for infringement of copyrights and patent rights and shall hold the Owner and Architect harmless from loss on account thereof, but shall not be responsible for defense or loss when a particular design, process, or product of a particular manufacturer or manufacturers is required by the Contract Documents, or where the copyright violations are contained in Drawings, Specifications, or other documents prepared by the Owner or Architect. However, if an infringement of a copyright or patent is discovered by, or made known to, the Contractor, the Contractor shall be responsible for the loss unless the information is promptly furnished to the Architect.

AIA Document A201 – 2017. Copyright © 1911, 1915, 1918, 1925, 1937, 1951, 1958, 1961, 1963, 1966, 1970, 1976, 1987, 1997, 2007 and 2017. All rights reserved. "The American Institute of Architects," "American Institute of Architects," "AIA," the AIA Logo, and "AIA Contract Documents" are trademarks of The American Institute of Architects. This document was produced at 10:57:32 CT on 08/19/2024 under Order No.4104251278 which expires on 03/15/2025, is not for resale, is licensed for one-time use only, and may only be used in accordance with the AIA Contract Documents® Terms of Service. To report copyright violations, e-mail docinfo@aiacontracts.com.
User Notes: (1500726897)

§ 3.18 Indemnification

§ 3.18.1 To the fullest extent permitted by law, the Contractor shall indemnify and hold harmless the Owner, Architect, Architect's consultants, and agents and employees of any of them from and against claims, damages, losses, and expenses, including but not limited to attorneys' fees, arising out of or resulting from performance of the Work, provided that such claim, damage, loss, or expense is attributable to bodily injury, sickness, disease or death, or to injury to or destruction of tangible property (other than the Work itself), but only to the extent caused by the negligent acts or omissions of the Contractor, a Subcontractor, anyone directly or indirectly employed by them, or anyone for whose acts they may be liable, regardless of whether or not such claim, damage, loss, or expense is caused in part by a party indemnified hereunder. Such obligation shall not be construed to negate, abridge, or reduce other rights or obligations of indemnity that would otherwise exist as to a party or person described in this Section 3.18.

§ 3.18.2 In claims against any person or entity indemnified under this Section 3.18 by an employee of the Contractor, a Subcontractor, anyone directly or indirectly employed by them, or anyone for whose acts they may be liable, the indemnification obligation under Section 3.18.1 shall not be limited by a limitation on amount or type of damages, compensation, or benefits payable by or for the Contractor or a Subcontractor under workers' compensation acts, disability benefit acts, or other employee benefit acts.

ARTICLE 4 ARCHITECT

§ 4.1 General

§ 4.1.1 The Architect is the person or entity retained by the Owner pursuant to Section 2.3.2 and identified as such in the Agreement.

§ 4.1.2 Duties, responsibilities, and limitations of authority of the Architect as set forth in the Contract Documents shall not be restricted, modified, or extended without written consent of the Owner, Contractor, and Architect. Consent shall not be unreasonably withheld.

§ 4.2 Administration of the Contract

§ 4.2.1 The Architect will provide administration of the Contract as described in the Contract Documents and will be an Owner's representative during construction until the date the Architect issues the final Certificate for Payment. The Architect will have authority to act on behalf of the Owner only to the extent provided in the Contract Documents.

§ 4.2.2 The Architect will visit the site at intervals appropriate to the stage of construction, or as otherwise agreed with the Owner, to become generally familiar with the progress and quality of the portion of the Work completed, and to determine in general if the Work observed is being performed in a manner indicating that the Work, when fully completed, will be in accordance with the Contract Documents. However, the Architect will not be required to make exhaustive or continuous on-site inspections to check the quality or quantity of the Work. The Architect will not have control over, charge of, or responsibility for the construction means, methods, techniques, sequences or procedures, or for the safety precautions and programs in connection with the Work, since these are solely the Contractor's rights and responsibilities under the Contract Documents.

§ 4.2.3 On the basis of the site visits, the Architect will keep the Owner reasonably informed about the progress and quality of the portion of the Work completed, and promptly report to the Owner (1) known deviations from the Contract Documents, (2) known deviations from the most recent construction schedule submitted by the Contractor, and (3) defects and deficiencies observed in the Work. The Architect will not be responsible for the Contractor's failure to perform the Work in accordance with the requirements of the Contract Documents. The Architect will not have control over or charge of, and will not be responsible for acts or omissions of, the Contractor, Subcontractors, or their agents or employees, or any other persons or entities performing portions of the Work.

§ 4.2.4 Communications

The Owner and Contractor shall include the Architect in all communications that relate to or affect the Architect's services or professional responsibilities. The Owner shall promptly notify the Architect of the substance of any direct communications between the Owner and the Contractor otherwise relating to the Project. Communications by and with the Architect's consultants shall be through the Architect. Communications by and with Subcontractors and suppliers shall be through the Contractor. Communications by and with Separate Contractors shall be through the Owner. The Contract Documents may specify other communication protocols.

AIA Document A201 – 2017. Copyright © 1911, 1915, 1918, 1925, 1937, 1951, 1958, 1961, 1963, 1966, 1970, 1976, 1987, 1997, 2007 and 2017. All rights reserved. "The American Institute of Architects," "American Institute of Architects," "AIA," the AIA Logo, and "AIA Contract Documents" are trademarks of The American Institute of Architects. This document was produced at 10:57:32 CT on 08/19/2024 under Order No.4104251278 which expires on 03/15/2025, is not for resale, is licensed for one-time use only, and may only be used in accordance with the AIA Contract Documents® Terms of Service. To report copyright violations, e-mail docinfo@aiacontracts.com.
User Notes: (1500726897)

§ 4.2.5 Based on the Architect's evaluations of the Contractor's Applications for Payment, the Architect will review and certify the amounts due the Contractor and will issue Certificates for Payment in such amounts.

§ 4.2.6 The Architect has authority to reject Work that does not conform to the Contract Documents. Whenever the Architect considers it necessary or advisable, the Architect will have authority to require inspection or testing of the Work in accordance with Sections 13.4.2 and 13.4.3, whether or not the Work is fabricated, installed or completed. However, neither this authority of the Architect nor a decision made in good faith either to exercise or not to exercise such authority shall give rise to a duty or responsibility of the Architect to the Contractor, Subcontractors, suppliers, their agents or employees, or other persons or entities performing portions of the Work.

§ 4.2.7 The Architect will review and approve, or take other appropriate action upon, the Contractor's submittals such as Shop Drawings, Product Data, and Samples, but only for the limited purpose of checking for conformance with information given and the design concept expressed in the Contract Documents. The Architect's action will be taken in accordance with the submittal schedule approved by the Architect or, in the absence of an approved submittal schedule, with reasonable promptness while allowing sufficient time in the Architect's professional judgment to permit adequate review. Review of such submittals is not conducted for the purpose of determining the accuracy and completeness of other details such as dimensions and quantities, or for substantiating instructions for installation or performance of equipment or systems, all of which remain the responsibility of the Contractor as required by the Contract Documents. The Architect's review of the Contractor's submittals shall not relieve the Contractor of the obligations under Sections 3.3, 3.5, and 3.12. The Architect's review shall not constitute approval of safety precautions or of any construction means, methods, techniques, sequences, or procedures. The Architect's approval of a specific item shall not indicate approval of an assembly of which the item is a component.

§ 4.2.8 The Architect will prepare Change Orders and Construction Change Directives, and may order minor changes in the Work as provided in Section 7.4. The Architect will investigate and make determinations and recommendations regarding concealed and unknown conditions as provided in Section 3.7.4.

§ 4.2.9 The Architect will conduct inspections to determine the date or dates of Substantial Completion and the date of final completion; issue Certificates of Substantial Completion pursuant to Section 9.8; receive and forward to the Owner, for the Owner's review and records, written warranties and related documents required by the Contract and assembled by the Contractor pursuant to Section 9.10; and issue a final Certificate for Payment pursuant to Section 9.10.

§ 4.2.10 If the Owner and Architect agree, the Architect will provide one or more Project representatives to assist in carrying out the Architect's responsibilities at the site. The Owner shall notify the Contractor of any change in the duties, responsibilities and limitations of authority of the Project representatives.

§ 4.2.11 The Architect will interpret and decide matters concerning performance under, and requirements of, the Contract Documents on written request of either the Owner or Contractor. The Architect's response to such requests will be made in writing within any time limits agreed upon or otherwise with reasonable promptness.

§ 4.2.12 Interpretations and decisions of the Architect will be consistent with the intent of, and reasonably inferable from, the Contract Documents and will be in writing or in the form of drawings. When making such interpretations and decisions, the Architect will endeavor to secure faithful performance by both Owner and Contractor, will not show partiality to either, and will not be liable for results of interpretations or decisions rendered in good faith.

§ 4.2.13 The Architect's decisions on matters relating to aesthetic effect will be final if consistent with the intent expressed in the Contract Documents.

§ 4.2.14 The Architect will review and respond to requests for information about the Contract Documents. The Architect's response to such requests will be made in writing within any time limits agreed upon or otherwise with reasonable promptness. If appropriate, the Architect will prepare and issue supplemental Drawings and Specifications in response to the requests for information.

AIA Document A201 – 2017. Copyright © 1911, 1915, 1918, 1925, 1937, 1951, 1958, 1961, 1963, 1966, 1970, 1976, 1987, 1997, 2007 and 2017. All rights reserved. "The American Institute of Architects," "American Institute of Architects," "AIA," the AIA Logo, and "AIA Contract Documents" are trademarks of The American Institute of Architects. This document was produced at 10:57:32 CT on 08/19/2024 under Order No.4104251278 which expires on 03/15/2025, is not for resale, is licensed for one-time use only, and may only be used in accordance with the AIA Contract Documents® Terms of Service. To report copyright violations, e-mail docinfo@aiacontracts.com.
User Notes: (1500726897)

ARTICLE 5 SUBCONTRACTORS

§ 5.1 Definitions

§ 5.1.1 A Subcontractor is a person or entity who has a direct contract with the Contractor to perform a portion of the Work at the site. The term "Subcontractor" is referred to throughout the Contract Documents as if singular in number and means a Subcontractor or an authorized representative of the Subcontractor. The term "Subcontractor" does not include a Separate Contractor or the subcontractors of a Separate Contractor.

§ 5.1.2 A Sub-subcontractor is a person or entity who has a direct or indirect contract with a Subcontractor to perform a portion of the Work at the site. The term "Sub-subcontractor" is referred to throughout the Contract Documents as if singular in number and means a Sub-subcontractor or an authorized representative of the Sub-subcontractor.

§ 5.2 Award of Subcontracts and Other Contracts for Portions of the Work

§ 5.2.1 Unless otherwise stated in the Contract Documents, the Contractor, as soon as practicable after award of the Contract, shall notify the Owner and Architect of the persons or entities proposed for each principal portion of the Work, including those who are to furnish materials or equipment fabricated to a special design. Within 14 days of receipt of the information, the Architect may notify the Contractor whether the Owner or the Architect (1) has reasonable objection to any such proposed person or entity or (2) requires additional time for review. Failure of the Architect to provide notice within the 14-day period shall constitute notice of no reasonable objection.

§ 5.2.2 The Contractor shall not contract with a proposed person or entity to whom the Owner or Architect has made reasonable and timely objection. The Contractor shall not be required to contract with anyone to whom the Contractor has made reasonable objection.

§ 5.2.3 If the Owner or Architect has reasonable objection to a person or entity proposed by the Contractor, the Contractor shall propose another to whom the Owner or Architect has no reasonable objection. If the proposed but rejected Subcontractor was reasonably capable of performing the Work, the Contract Sum and Contract Time shall be increased or decreased by the difference, if any, occasioned by such change, and an appropriate Change Order shall be issued before commencement of the substitute Subcontractor's Work. However, no increase in the Contract Sum or Contract Time shall be allowed for such change unless the Contractor has acted promptly and responsively in submitting names as required.

§ 5.2.4 The Contractor shall not substitute a Subcontractor, person, or entity for one previously selected if the Owner or Architect makes reasonable objection to such substitution.

§ 5.3 Subcontractual Relations

By appropriate written agreement, the Contractor shall require each Subcontractor, to the extent of the Work to be performed by the Subcontractor, to be bound to the Contractor by terms of the Contract Documents, and to assume toward the Contractor all the obligations and responsibilities, including the responsibility for safety of the Subcontractor's Work that the Contractor, by these Contract Documents, assumes toward the Owner and Architect. Each subcontract agreement shall preserve and protect the rights of the Owner and Architect under the Contract Documents with respect to the Work to be performed by the Subcontractor so that subcontracting thereof will not prejudice such rights, and shall allow to the Subcontractor, unless specifically provided otherwise in the subcontract agreement, the benefit of all rights, remedies, and redress against the Contractor that the Contractor, by the Contract Documents, has against the Owner. Where appropriate, the Contractor shall require each Subcontractor to enter into similar agreements with Sub-subcontractors. The Contractor shall make available to each proposed Subcontractor, prior to the execution of the subcontract agreement, copies of the Contract Documents to which the Subcontractor will be bound, and, upon written request of the Subcontractor, identify to the Subcontractor terms and conditions of the proposed subcontract agreement that may be at variance with the Contract Documents. Subcontractors will similarly make copies of applicable portions of such documents available to their respective proposed Sub-subcontractors.

§ 5.4 Contingent Assignment of Subcontracts

§ 5.4.1 Each subcontract agreement for a portion of the Work is assigned by the Contractor to the Owner, provided that

- **.1** assignment is effective only after termination of the Contract by the Owner for cause pursuant to Section 14.2 and only for those subcontract agreements that the Owner accepts by notifying the Subcontractor and Contractor; and
- **.2** assignment is subject to the prior rights of the surety, if any, obligated under bond relating to the Contract.

AIA Document A201 – 2017. Copyright © 1911, 1915, 1918, 1925, 1937, 1951, 1958, 1961, 1963, 1966, 1970, 1976, 1987, 1997, 2007 and 2017. All rights reserved. "The American Institute of Architects," "American Institute of Architects," "AIA," the AIA Logo, and "AIA Contract Documents" are trademarks of The American Institute of Architects. This document was produced at 10:57:32 CT on 08/19/2024 under Order No.4104251278 which expires on 03/15/2025, is not for resale, is licensed for one-time use only, and may only be used in accordance with the AIA Contract Documents® Terms of Service. To report copyright violations, e-mail docinfo@aiacontracts.com.
User Notes: (1500726897)

When the Owner accepts the assignment of a subcontract agreement, the Owner assumes the Contractor's rights and obligations under the subcontract.

§ 5.4.2 Upon such assignment, if the Work has been suspended for more than 30 days, the Subcontractor's compensation shall be equitably adjusted for increases in cost resulting from the suspension.

§ 5.4.3 Upon assignment to the Owner under this Section 5.4, the Owner may further assign the subcontract to a successor contractor or other entity. If the Owner assigns the subcontract to a successor contractor or other entity, the Owner shall nevertheless remain legally responsible for all of the successor contractor's obligations under the subcontract.

ARTICLE 6 CONSTRUCTION BY OWNER OR BY SEPARATE CONTRACTORS

§ 6.1 Owner's Right to Perform Construction and to Award Separate Contracts

§ 6.1.1 The term "Separate Contractor(s)" shall mean other contractors retained by the Owner under separate agreements. The Owner reserves the right to perform construction or operations related to the Project with the Owner's own forces, and with Separate Contractors retained under Conditions of the Contract substantially similar to those of this Contract, including those provisions of the Conditions of the Contract related to insurance and waiver of subrogation.

§ 6.1.2 When separate contracts are awarded for different portions of the Project or other construction or operations on the site, the term "Contractor" in the Contract Documents in each case shall mean the Contractor who executes each separate Owner-Contractor Agreement.

§ 6.1.3 The Owner shall provide for coordination of the activities of the Owner's own forces and of each Separate Contractor with the Work of the Contractor, who shall cooperate with them. The Contractor shall participate with any Separate Contractors and the Owner in reviewing their construction schedules. The Contractor shall make any revisions to its construction schedule deemed necessary after a joint review and mutual agreement. The construction schedules shall then constitute the schedules to be used by the Contractor, Separate Contractors, and the Owner until subsequently revised.

§ 6.1.4 Unless otherwise provided in the Contract Documents, when the Owner performs construction or operations related to the Project with the Owner's own forces or with Separate Contractors, the Owner or its Separate Contractors shall have the same obligations and rights that the Contractor has under the Conditions of the Contract, including, without excluding others, those stated in Article 3, this Article 6, and Articles 10, 11, and 12.

§ 6.2 Mutual Responsibility

§ 6.2.1 The Contractor shall afford the Owner and Separate Contractors reasonable opportunity for introduction and storage of their materials and equipment and performance of their activities, and shall connect and coordinate the Contractor's construction and operations with theirs as required by the Contract Documents.

§ 6.2.2 If part of the Contractor's Work depends for proper execution or results upon construction or operations by the Owner or a Separate Contractor, the Contractor shall, prior to proceeding with that portion of the Work, promptly notify the Architect of apparent discrepancies or defects in the construction or operations by the Owner or Separate Contractor that would render it unsuitable for proper execution and results of the Contractor's Work. Failure of the Contractor to notify the Architect of apparent discrepancies or defects prior to proceeding with the Work shall constitute an acknowledgment that the Owner's or Separate Contractor's completed or partially completed construction is fit and proper to receive the Contractor's Work. The Contractor shall not be responsible for discrepancies or defects in the construction or operations by the Owner or Separate Contractor that are not apparent.

§ 6.2.3 The Contractor shall reimburse the Owner for costs the Owner incurs that are payable to a Separate Contractor because of the Contractor's delays, improperly timed activities or defective construction. The Owner shall be responsible to the Contractor for costs the Contractor incurs because of a Separate Contractor's delays, improperly timed activities, damage to the Work or defective construction.

§ 6.2.4 The Contractor shall promptly remedy damage that the Contractor wrongfully causes to completed or partially completed construction or to property of the Owner or Separate Contractor as provided in Section 10.2.5.

AIA Document A201 – 2017. Copyright © 1911, 1915, 1918, 1925, 1937, 1951, 1958, 1961, 1963, 1966, 1970, 1976, 1987, 1997, 2007 and 2017. All rights reserved. "The American Institute of Architects," "American Institute of Architects," "AIA," the AIA Logo, and "AIA Contract Documents" are trademarks of The American Institute of Architects. This document was produced at 10:57:32 CT on 08/19/2024 under Order No.4104251278 which expires on 03/15/2025, is not for resale, is licensed for one-time use only, and may only be used in accordance with the AIA Contract Documents® Terms of Service. To report copyright violations, e-mail docinfo@aiacontracts.com.
User Notes: (1500726897)

§ 6.2.5 The Owner and each Separate Contractor shall have the same responsibilities for cutting and patching as are described for the Contractor in Section 3.14.

§ 6.3 Owner's Right to Clean Up

If a dispute arises among the Contractor, Separate Contractors, and the Owner as to the responsibility under their respective contracts for maintaining the premises and surrounding area free from waste materials and rubbish, the Owner may clean up and the Architect will allocate the cost among those responsible.

ARTICLE 7 CHANGES IN THE WORK

§ 7.1 General

§ 7.1.1 Changes in the Work may be accomplished after execution of the Contract, and without invalidating the Contract, by Change Order, Construction Change Directive or order for a minor change in the Work, subject to the limitations stated in this Article 7 and elsewhere in the Contract Documents.

§ 7.1.2 A Change Order shall be based upon agreement among the Owner, Contractor, and Architect. A Construction Change Directive requires agreement by the Owner and Architect and may or may not be agreed to by the Contractor. An order for a minor change in the Work may be issued by the Architect alone.

§ 7.1.3 Changes in the Work shall be performed under applicable provisions of the Contract Documents. The Contractor shall proceed promptly with changes in the Work, unless otherwise provided in the Change Order, Construction Change Directive, or order for a minor change in the Work.

§ 7.2 Change Orders

§ 7.2.1 A Change Order is a written instrument prepared by the Architect and signed by the Owner, Contractor, and Architect stating their agreement upon all of the following:

- **.1** The change in the Work;
- **.2** The amount of the adjustment, if any, in the Contract Sum; and
- **.3** The extent of the adjustment, if any, in the Contract Time.

§ 7.3 Construction Change Directives

§ 7.3.1 A Construction Change Directive is a written order prepared by the Architect and signed by the Owner and Architect, directing a change in the Work prior to agreement on adjustment, if any, in the Contract Sum or Contract Time, or both. The Owner may by Construction Change Directive, without invalidating the Contract, order changes in the Work within the general scope of the Contract consisting of additions, deletions, or other revisions, the Contract Sum and Contract Time being adjusted accordingly.

§ 7.3.2 A Construction Change Directive shall be used in the absence of total agreement on the terms of a Change Order.

§ 7.3.3 If the Construction Change Directive provides for an adjustment to the Contract Sum, the adjustment shall be based on one of the following methods:

- **.1** Mutual acceptance of a lump sum properly itemized and supported by sufficient substantiating data to permit evaluation;
- **.2** Unit prices stated in the Contract Documents or subsequently agreed upon;
- **.3** Cost to be determined in a manner agreed upon by the parties and a mutually acceptable fixed or percentage fee; or
- **.4** As provided in Section 7.3.4.

§ 7.3.4 If the Contractor does not respond promptly or disagrees with the method for adjustment in the Contract Sum, the Architect shall determine the adjustment on the basis of reasonable expenditures and savings of those performing the Work attributable to the change, including, in case of an increase in the Contract Sum, an amount for overhead and profit as set forth in the Agreement, or if no such amount is set forth in the Agreement, a reasonable amount. In such case, and also under Section 7.3.3.3, the Contractor shall keep and present, in such form as the Architect may prescribe, an itemized accounting together with appropriate supporting data. Unless otherwise provided in the Contract Documents, costs for the purposes of this Section 7.3.4 shall be limited to the following:

AIA Document A201 – 2017. Copyright © 1911, 1915, 1918, 1925, 1937, 1951, 1958, 1961, 1963, 1966, 1970, 1976, 1987, 1997, 2007 and 2017. All rights reserved. "The American Institute of Architects," "American Institute of Architects," "AIA," the AIA Logo, and "AIA Contract Documents" are trademarks of The American Institute of Architects. This document was produced at 10:57:32 CT on 08/19/2024 under Order No.4104251278 which expires on 03/15/2025, is not for resale, is licensed for one-time use only, and may only be used in accordance with the AIA Contract Documents® Terms of Service. To report copyright violations, e-mail docinfo@aiacontracts.com.
User Notes: (1500726897)

.1 Costs of labor, including applicable payroll taxes, fringe benefits required by agreement or custom, workers' compensation insurance, and other employee costs approved by the Architect;

.2 Costs of materials, supplies, and equipment, including cost of transportation, whether incorporated or consumed;

.3 Rental costs of machinery and equipment, exclusive of hand tools, whether rented from the Contractor or others;

.4 Costs of premiums for all bonds and insurance, permit fees, and sales, use, or similar taxes, directly related to the change; and

.5 Costs of supervision and field office personnel directly attributable to the change.

§ 7.3.5 If the Contractor disagrees with the adjustment in the Contract Time, the Contractor may make a Claim in accordance with applicable provisions of Article 15.

§ 7.3.6 Upon receipt of a Construction Change Directive, the Contractor shall promptly proceed with the change in the Work involved and advise the Architect of the Contractor's agreement or disagreement with the method, if any, provided in the Construction Change Directive for determining the proposed adjustment in the Contract Sum or Contract Time.

§ 7.3.7 A Construction Change Directive signed by the Contractor indicates the Contractor's agreement therewith, including adjustment in Contract Sum and Contract Time or the method for determining them. Such agreement shall be effective immediately and shall be recorded as a Change Order.

§ 7.3.8 The amount of credit to be allowed by the Contractor to the Owner for a deletion or change that results in a net decrease in the Contract Sum shall be actual net cost as confirmed by the Architect. When both additions and credits covering related Work or substitutions are involved in a change, the allowance for overhead and profit shall be figured on the basis of net increase, if any, with respect to that change.

§ 7.3.9 Pending final determination of the total cost of a Construction Change Directive to the Owner, the Contractor may request payment for Work completed under the Construction Change Directive in Applications for Payment. The Architect will make an interim determination for purposes of monthly certification for payment for those costs and certify for payment the amount that the Architect determines, in the Architect's professional judgment, to be reasonably justified. The Architect's interim determination of cost shall adjust the Contract Sum on the same basis as a Change Order, subject to the right of either party to disagree and assert a Claim in accordance with Article 15.

§ 7.3.10 When the Owner and Contractor agree with a determination made by the Architect concerning the adjustments in the Contract Sum and Contract Time, or otherwise reach agreement upon the adjustments, such agreement shall be effective immediately and the Architect will prepare a Change Order. Change Orders may be issued for all or any part of a Construction Change Directive.

§ 7.4 Minor Changes in the Work

The Architect may order minor changes in the Work that are consistent with the intent of the Contract Documents and do not involve an adjustment in the Contract Sum or an extension of the Contract Time. The Architect's order for minor changes shall be in writing. If the Contractor believes that the proposed minor change in the Work will affect the Contract Sum or Contract Time, the Contractor shall notify the Architect and shall not proceed to implement the change in the Work. If the Contractor performs the Work set forth in the Architect's order for a minor change without prior notice to the Architect that such change will affect the Contract Sum or Contract Time, the Contractor waives any adjustment to the Contract Sum or extension of the Contract Time.

ARTICLE 8 TIME

§ 8.1 Definitions

§ 8.1.1 Unless otherwise provided, Contract Time is the period of time, including authorized adjustments, allotted in the Contract Documents for Substantial Completion of the Work.

§ 8.1.2 The date of commencement of the Work is the date established in the Agreement.

§ 8.1.3 The date of Substantial Completion is the date certified by the Architect in accordance with Section 9.8.

AIA Document A201 – 2017. Copyright © 1911, 1915, 1918, 1925, 1937, 1951, 1958, 1961, 1963, 1966, 1970, 1976, 1987, 1997, 2007 and 2017. All rights reserved. "The American Institute of Architects," "American Institute of Architects," "AIA," the AIA Logo, and "AIA Contract Documents" are trademarks of The American Institute of Architects. This document was produced at 10:57:32 CT on 08/19/2024 under Order No.4104251278 which expires on 03/15/2025, is not for resale, is licensed for one-time use only, and may only be used in accordance with the AIA Contract Documents® Terms of Service. To report copyright violations, e-mail docinfo@aiacontracts.com.
User Notes: (1500726897)

§ 8.1.4 The term "day" as used in the Contract Documents shall mean calendar day unless otherwise specifically defined.

§ 8.2 Progress and Completion

§ 8.2.1 Time limits stated in the Contract Documents are of the essence of the Contract. By executing the Agreement, the Contractor confirms that the Contract Time is a reasonable period for performing the Work.

§ 8.2.2 The Contractor shall not knowingly, except by agreement or instruction of the Owner in writing, commence the Work prior to the effective date of insurance required to be furnished by the Contractor and Owner.

§ 8.2.3 The Contractor shall proceed expeditiously with adequate forces and shall achieve Substantial Completion within the Contract Time.

§ 8.3 Delays and Extensions of Time

§ 8.3.1 If the Contractor is delayed at any time in the commencement or progress of the Work by (1) an act or neglect of the Owner or Architect, of an employee of either, or of a Separate Contractor; (2) by changes ordered in the Work; (3) by labor disputes, fire, unusual delay in deliveries, unavoidable casualties, adverse weather conditions documented in accordance with Section 15.1.6.2, or other causes beyond the Contractor's control; (4) by delay authorized by the Owner pending mediation and binding dispute resolution; or (5) by other causes that the Contractor asserts, and the Architect determines, justify delay, then the Contract Time shall be extended for such reasonable time as the Architect may determine.

§ 8.3.2 Claims relating to time shall be made in accordance with applicable provisions of Article 15.

§ 8.3.3 This Section 8.3 does not preclude recovery of damages for delay by either party under other provisions of the Contract Documents.

ARTICLE 9 PAYMENTS AND COMPLETION

§ 9.1 Contract Sum

§ 9.1.1 The Contract Sum is stated in the Agreement and, including authorized adjustments, is the total amount payable by the Owner to the Contractor for performance of the Work under the Contract Documents.

§ 9.1.2 If unit prices are stated in the Contract Documents or subsequently agreed upon, and if quantities originally contemplated are materially changed so that application of such unit prices to the actual quantities causes substantial inequity to the Owner or Contractor, the applicable unit prices shall be equitably adjusted.

§ 9.2 Schedule of Values

Where the Contract is based on a stipulated sum or Guaranteed Maximum Price, the Contractor shall submit a schedule of values to the Architect before the first Application for Payment, allocating the entire Contract Sum to the various portions of the Work. The schedule of values shall be prepared in the form, and supported by the data to substantiate its accuracy, required by the Architect. This schedule, unless objected to by the Architect, shall be used as a basis for reviewing the Contractor's Applications for Payment. Any changes to the schedule of values shall be submitted to the Architect and supported by such data to substantiate its accuracy as the Architect may require, and unless objected to by the Architect, shall be used as a basis for reviewing the Contractor's subsequent Applications for Payment.

§ 9.3 Applications for Payment

§ 9.3.1 At least ten days before the date established for each progress payment, the Contractor shall submit to the Architect an itemized Application for Payment prepared in accordance with the schedule of values, if required under Section 9.2, for completed portions of the Work. The application shall be notarized, if required, and supported by all data substantiating the Contractor's right to payment that the Owner or Architect require, such as copies of requisitions, and releases and waivers of liens from Subcontractors and suppliers, and shall reflect retainage if provided for in the Contract Documents.

§ 9.3.1.1 As provided in Section 7.3.9, such applications may include requests for payment on account of changes in the Work that have been properly authorized by Construction Change Directives, or by interim determinations of the Architect, but not yet included in Change Orders.

AIA Document A201 – 2017. Copyright © 1911, 1915, 1918, 1925, 1937, 1951, 1958, 1961, 1963, 1966, 1970, 1976, 1987, 1997, 2007 and 2017. All rights reserved. "The American Institute of Architects," "American Institute of Architects," "AIA," the AIA Logo, and "AIA Contract Documents" are trademarks of The American Institute of Architects. This document was produced at 10:57:32 CT on 08/19/2024 under Order No.4104251278 which expires on 03/15/2025, is not for resale, is licensed for one-time use only, and may only be used in accordance with the AIA Contract Documents® Terms of Service. To report copyright violations, e-mail docinfo@aiacontracts.com.
User Notes: (1500726897)

§ 9.3.1.2 Applications for Payment shall not include requests for payment for portions of the Work for which the Contractor does not intend to pay a Subcontractor or supplier, unless such Work has been performed by others whom the Contractor intends to pay.

§ 9.3.2 Unless otherwise provided in the Contract Documents, payments shall be made on account of materials and equipment delivered and suitably stored at the site for subsequent incorporation in the Work. If approved in advance by the Owner, payment may similarly be made for materials and equipment suitably stored off the site at a location agreed upon in writing. Payment for materials and equipment stored on or off the site shall be conditioned upon compliance by the Contractor with procedures satisfactory to the Owner to establish the Owner's title to such materials and equipment or otherwise protect the Owner's interest, and shall include the costs of applicable insurance, storage, and transportation to the site, for such materials and equipment stored off the site.

§ 9.3.3 The Contractor warrants that title to all Work covered by an Application for Payment will pass to the Owner no later than the time of payment. The Contractor further warrants that upon submittal of an Application for Payment all Work for which Certificates for Payment have been previously issued and payments received from the Owner shall, to the best of the Contractor's knowledge, information, and belief, be free and clear of liens, claims, security interests, or encumbrances, in favor of the Contractor, Subcontractors, suppliers, or other persons or entities that provided labor, materials, and equipment relating to the Work.

§ 9.4 Certificates for Payment

§ 9.4.1 The Architect will, within seven days after receipt of the Contractor's Application for Payment, either (1) issue to the Owner a Certificate for Payment in the full amount of the Application for Payment, with a copy to the Contractor; or (2) issue to the Owner a Certificate for Payment for such amount as the Architect determines is properly due, and notify the Contractor and Owner of the Architect's reasons for withholding certification in part as provided in Section 9.5.1; or (3) withhold certification of the entire Application for Payment, and notify the Contractor and Owner of the Architect's reason for withholding certification in whole as provided in Section 9.5.1.

§ 9.4.2 The issuance of a Certificate for Payment will constitute a representation by the Architect to the Owner, based on the Architect's evaluation of the Work and the data in the Application for Payment, that, to the best of the Architect's knowledge, information, and belief, the Work has progressed to the point indicated, the quality of the Work is in accordance with the Contract Documents, and that the Contractor is entitled to payment in the amount certified. The foregoing representations are subject to an evaluation of the Work for conformance with the Contract Documents upon Substantial Completion, to results of subsequent tests and inspections, to correction of minor deviations from the Contract Documents prior to completion, and to specific qualifications expressed by the Architect. However, the issuance of a Certificate for Payment will not be a representation that the Architect has (1) made exhaustive or continuous on-site inspections to check the quality or quantity of the Work; (2) reviewed construction means, methods, techniques, sequences, or procedures; (3) reviewed copies of requisitions received from Subcontractors and suppliers and other data requested by the Owner to substantiate the Contractor's right to payment; or (4) made examination to ascertain how or for what purpose the Contractor has used money previously paid on account of the Contract Sum.

§ 9.5 Decisions to Withhold Certification

§ 9.5.1 The Architect may withhold a Certificate for Payment in whole or in part, to the extent reasonably necessary to protect the Owner, if in the Architect's opinion the representations to the Owner required by Section 9.4.2 cannot be made. If the Architect is unable to certify payment in the amount of the Application, the Architect will notify the Contractor and Owner as provided in Section 9.4.1. If the Contractor and Architect cannot agree on a revised amount, the Architect will promptly issue a Certificate for Payment for the amount for which the Architect is able to make such representations to the Owner. The Architect may also withhold a Certificate for Payment or, because of subsequently discovered evidence, may nullify the whole or a part of a Certificate for Payment previously issued, to such extent as may be necessary in the Architect's opinion to protect the Owner from loss for which the Contractor is responsible, including loss resulting from acts and omissions described in Section 3.3.2, because of

- **.1** defective Work not remedied;
- **.2** third party claims filed or reasonable evidence indicating probable filing of such claims, unless security acceptable to the Owner is provided by the Contractor;
- **.3** failure of the Contractor to make payments properly to Subcontractors or suppliers for labor, materials or equipment;

AIA Document A201 – 2017. Copyright © 1911, 1915, 1918, 1925, 1937, 1951, 1958, 1961, 1963, 1966, 1970, 1976, 1987, 1997, 2007 and 2017. All rights reserved. "The American Institute of Architects," "American Institute of Architects," "AIA," the AIA Logo, and "AIA Contract Documents" are trademarks of The American Institute of Architects. This document was produced at 10:57:32 CT on 08/19/2024 under Order No.4104251278 which expires on 03/15/2025, is not for resale, is licensed for one-time use only, and may only be used in accordance with the AIA Contract Documents® Terms of Service. To report copyright violations, e-mail docinfo@aiacontracts.com.
User Notes: (1500726897)

.4 reasonable evidence that the Work cannot be completed for the unpaid balance of the Contract Sum;
.5 damage to the Owner or a Separate Contractor;
.6 reasonable evidence that the Work will not be completed within the Contract Time, and that the unpaid balance would not be adequate to cover actual or liquidated damages for the anticipated delay; or
.7 repeated failure to carry out the Work in accordance with the Contract Documents.

§ 9.5.2 When either party disputes the Architect's decision regarding a Certificate for Payment under Section 9.5.1, in whole or in part, that party may submit a Claim in accordance with Article 15.

§ 9.5.3 When the reasons for withholding certification are removed, certification will be made for amounts previously withheld.

§ 9.5.4 If the Architect withholds certification for payment under Section 9.5.1.3, the Owner may, at its sole option, issue joint checks to the Contractor and to any Subcontractor or supplier to whom the Contractor failed to make payment for Work properly performed or material or equipment suitably delivered. If the Owner makes payments by joint check, the Owner shall notify the Architect and the Contractor shall reflect such payment on its next Application for Payment.

§ 9.6 Progress Payments

§ 9.6.1 After the Architect has issued a Certificate for Payment, the Owner shall make payment in the manner and within the time provided in the Contract Documents, and shall so notify the Architect.

§ 9.6.2 The Contractor shall pay each Subcontractor, no later than seven days after receipt of payment from the Owner, the amount to which the Subcontractor is entitled, reflecting percentages actually retained from payments to the Contractor on account of the Subcontractor's portion of the Work. The Contractor shall, by appropriate agreement with each Subcontractor, require each Subcontractor to make payments to Sub-subcontractors in a similar manner.

§ 9.6.3 The Architect will, on request, furnish to a Subcontractor, if practicable, information regarding percentages of completion or amounts applied for by the Contractor and action taken thereon by the Architect and Owner on account of portions of the Work done by such Subcontractor.

§ 9.6.4 The Owner has the right to request written evidence from the Contractor that the Contractor has properly paid Subcontractors and suppliers amounts paid by the Owner to the Contractor for subcontracted Work. If the Contractor fails to furnish such evidence within seven days, the Owner shall have the right to contact Subcontractors and suppliers to ascertain whether they have been properly paid. Neither the Owner nor Architect shall have an obligation to pay, or to see to the payment of money to, a Subcontractor or supplier, except as may otherwise be required by law.

§ 9.6.5 The Contractor's payments to suppliers shall be treated in a manner similar to that provided in Sections 9.6.2, 9.6.3 and 9.6.4.

§ 9.6.6 A Certificate for Payment, a progress payment, or partial or entire use or occupancy of the Project by the Owner shall not constitute acceptance of Work not in accordance with the Contract Documents.

§ 9.6.7 Unless the Contractor provides the Owner with a payment bond in the full penal sum of the Contract Sum, payments received by the Contractor for Work properly performed by Subcontractors or provided by suppliers shall be held by the Contractor for those Subcontractors or suppliers who performed Work or furnished materials, or both, under contract with the Contractor for which payment was made by the Owner. Nothing contained herein shall require money to be placed in a separate account and not commingled with money of the Contractor, create any fiduciary liability or tort liability on the part of the Contractor for breach of trust, or entitle any person or entity to an award of punitive damages against the Contractor for breach of the requirements of this provision.

§ 9.6.8 Provided the Owner has fulfilled its payment obligations under the Contract Documents, the Contractor shall defend and indemnify the Owner from all loss, liability, damage or expense, including reasonable attorney's fees and litigation expenses, arising out of any lien claim or other claim for payment by any Subcontractor or supplier of any tier. Upon receipt of notice of a lien claim or other claim for payment, the Owner shall notify the Contractor. If approved by the applicable court, when required, the Contractor may substitute a surety bond for the property against which the lien or other claim for payment has been asserted.

AIA Document A201 – 2017. Copyright © 1911, 1915, 1918, 1925, 1937, 1951, 1958, 1961, 1963, 1966, 1970, 1976, 1987, 1997, 2007 and 2017. All rights reserved. "The American Institute of Architects," "American Institute of Architects," "AIA," the AIA Logo, and "AIA Contract Documents" are trademarks of The American Institute of Architects. This document was produced at 10:57:32 CT on 08/19/2024 under Order No.4104251278 which expires on 03/15/2025, is not for resale, is licensed for one-time use only, and may only be used in accordance with the AIA Contract Documents® Terms of Service. To report copyright violations, e-mail docinfo@aiacontracts.com.
User Notes: (1500726897)

§ 9.7 Failure of Payment

If the Architect does not issue a Certificate for Payment, through no fault of the Contractor, within seven days after receipt of the Contractor's Application for Payment, or if the Owner does not pay the Contractor within seven days after the date established in the Contract Documents, the amount certified by the Architect or awarded by binding dispute resolution, then the Contractor may, upon seven additional days' notice to the Owner and Architect, stop the Work until payment of the amount owing has been received. The Contract Time shall be extended appropriately and the Contract Sum shall be increased by the amount of the Contractor's reasonable costs of shutdown, delay and start-up, plus interest as provided for in the Contract Documents.

§ 9.8 Substantial Completion

§ 9.8.1 Substantial Completion is the stage in the progress of the Work when the Work or designated portion thereof is sufficiently complete in accordance with the Contract Documents so that the Owner can occupy or utilize the Work for its intended use.

§ 9.8.2 When the Contractor considers that the Work, or a portion thereof which the Owner agrees to accept separately, is substantially complete, the Contractor shall prepare and submit to the Architect a comprehensive list of items to be completed or corrected prior to final payment. Failure to include an item on such list does not alter the responsibility of the Contractor to complete all Work in accordance with the Contract Documents.

§ 9.8.3 Upon receipt of the Contractor's list, the Architect will make an inspection to determine whether the Work or designated portion thereof is substantially complete. If the Architect's inspection discloses any item, whether or not included on the Contractor's list, which is not sufficiently complete in accordance with the Contract Documents so that the Owner can occupy or utilize the Work or designated portion thereof for its intended use, the Contractor shall, before issuance of the Certificate of Substantial Completion, complete or correct such item upon notification by the Architect. In such case, the Contractor shall then submit a request for another inspection by the Architect to determine Substantial Completion.

§ 9.8.4 When the Work or designated portion thereof is substantially complete, the Architect will prepare a Certificate of Substantial Completion that shall establish the date of Substantial Completion; establish responsibilities of the Owner and Contractor for security, maintenance, heat, utilities, damage to the Work and insurance; and fix the time within which the Contractor shall finish all items on the list accompanying the Certificate. Warranties required by the Contract Documents shall commence on the date of Substantial Completion of the Work or designated portion thereof unless otherwise provided in the Certificate of Substantial Completion.

§ 9.8.5 The Certificate of Substantial Completion shall be submitted to the Owner and Contractor for their written acceptance of responsibilities assigned to them in the Certificate. Upon such acceptance, and consent of surety if any, the Owner shall make payment of retainage applying to the Work or designated portion thereof. Such payment shall be adjusted for Work that is incomplete or not in accordance with the requirements of the Contract Documents.

§ 9.9 Partial Occupancy or Use

§ 9.9.1 The Owner may occupy or use any completed or partially completed portion of the Work at any stage when such portion is designated by separate agreement with the Contractor, provided such occupancy or use is consented to by the insurer and authorized by public authorities having jurisdiction over the Project. Such partial occupancy or use may commence whether or not the portion is substantially complete, provided the Owner and Contractor have accepted in writing the responsibilities assigned to each of them for payments, retainage, if any, security, maintenance, heat, utilities, damage to the Work and insurance, and have agreed in writing concerning the period for correction of the Work and commencement of warranties required by the Contract Documents. When the Contractor considers a portion substantially complete, the Contractor shall prepare and submit a list to the Architect as provided under Section 9.8.2. Consent of the Contractor to partial occupancy or use shall not be unreasonably withheld. The stage of the progress of the Work shall be determined by written agreement between the Owner and Contractor or, if no agreement is reached, by decision of the Architect.

§ 9.9.2 Immediately prior to such partial occupancy or use, the Owner, Contractor, and Architect shall jointly inspect the area to be occupied or portion of the Work to be used in order to determine and record the condition of the Work.

AIA Document A201 – 2017. Copyright © 1911, 1915, 1918, 1925, 1937, 1951, 1958, 1961, 1963, 1966, 1970, 1976, 1987, 1997, 2007 and 2017. All rights reserved. "The American Institute of Architects," "American Institute of Architects," "AIA," the AIA Logo, and "AIA Contract Documents" are trademarks of The American Institute of Architects. This document was produced at 10:57:32 CT on 08/19/2024 under Order No.4104251278 which expires on 03/15/2025, is not for resale, is licensed for one-time use only, and may only be used in accordance with the AIA Contract Documents® Terms of Service. To report copyright violations, e-mail docinfo@aiacontracts.com.
User Notes: (1500726897)

§ 9.9.3 Unless otherwise agreed upon, partial occupancy or use of a portion or portions of the Work shall not constitute acceptance of Work not complying with the requirements of the Contract Documents.

§ 9.10 Final Completion and Final Payment

§ 9.10.1 Upon receipt of the Contractor's notice that the Work is ready for final inspection and acceptance and upon receipt of a final Application for Payment, the Architect will promptly make such inspection. When the Architect finds the Work acceptable under the Contract Documents and the Contract fully performed, the Architect will promptly issue a final Certificate for Payment stating that to the best of the Architect's knowledge, information and belief, and on the basis of the Architect's on-site visits and inspections, the Work has been completed in accordance with the Contract Documents and that the entire balance found to be due the Contractor and noted in the final Certificate is due and payable. The Architect's final Certificate for Payment will constitute a further representation that conditions listed in Section 9.10.2 as precedent to the Contractor's being entitled to final payment have been fulfilled.

§ 9.10.2 Neither final payment nor any remaining retained percentage shall become due until the Contractor submits to the Architect (1) an affidavit that payrolls, bills for materials and equipment, and other indebtedness connected with the Work for which the Owner or the Owner's property might be responsible or encumbered (less amounts withheld by Owner) have been paid or otherwise satisfied, (2) a certificate evidencing that insurance required by the Contract Documents to remain in force after final payment is currently in effect, (3) a written statement that the Contractor knows of no reason that the insurance will not be renewable to cover the period required by the Contract Documents, (4) consent of surety, if any, to final payment, (5) documentation of any special warranties, such as manufacturers' warranties or specific Subcontractor warranties, and (6) if required by the Owner, other data establishing payment or satisfaction of obligations, such as receipts and releases and waivers of liens, claims, security interests, or encumbrances arising out of the Contract, to the extent and in such form as may be designated by the Owner. If a Subcontractor refuses to furnish a release or waiver required by the Owner, the Contractor may furnish a bond satisfactory to the Owner to indemnify the Owner against such lien, claim, security interest, or encumbrance. If a lien, claim, security interest, or encumbrance remains unsatisfied after payments are made, the Contractor shall refund to the Owner all money that the Owner may be compelled to pay in discharging the lien, claim, security interest, or encumbrance, including all costs and reasonable attorneys' fees.

§ 9.10.3 If, after Substantial Completion of the Work, final completion thereof is materially delayed through no fault of the Contractor or by issuance of Change Orders affecting final completion, and the Architect so confirms, the Owner shall, upon application by the Contractor and certification by the Architect, and without terminating the Contract, make payment of the balance due for that portion of the Work fully completed, corrected, and accepted. If the remaining balance for Work not fully completed or corrected is less than retainage stipulated in the Contract Documents, and if bonds have been furnished, the written consent of the surety to payment of the balance due for that portion of the Work fully completed and accepted shall be submitted by the Contractor to the Architect prior to certification of such payment. Such payment shall be made under terms and conditions governing final payment, except that it shall not constitute a waiver of Claims.

§ 9.10.4 The making of final payment shall constitute a waiver of Claims by the Owner except those arising from

- **.1** liens, Claims, security interests, or encumbrances arising out of the Contract and unsettled;
- **.2** failure of the Work to comply with the requirements of the Contract Documents;
- **.3** terms of special warranties required by the Contract Documents; or
- **.4** audits performed by the Owner, if permitted by the Contract Documents, after final payment.

§ 9.10.5 Acceptance of final payment by the Contractor, a Subcontractor, or a supplier, shall constitute a waiver of claims by that payee except those previously made in writing and identified by that payee as unsettled at the time of final Application for Payment.

ARTICLE 10 PROTECTION OF PERSONS AND PROPERTY

§ 10.1 Safety Precautions and Programs

The Contractor shall be responsible for initiating, maintaining, and supervising all safety precautions and programs in connection with the performance of the Contract.

§ 10.2 Safety of Persons and Property

§ 10.2.1 The Contractor shall take reasonable precautions for safety of, and shall provide reasonable protection to prevent damage, injury, or loss to

AIA Document A201 – 2017. Copyright © 1911, 1915, 1918, 1925, 1937, 1951, 1958, 1961, 1963, 1966, 1970, 1976, 1987, 1997, 2007 and 2017. All rights reserved. "The American Institute of Architects," "American Institute of Architects," "AIA," the AIA Logo, and "AIA Contract Documents" are trademarks of The American Institute of Architects. This document was produced at 10:57:32 CT on 08/19/2024 under Order No.4104251278 which expires on 03/15/2025, is not for resale, is licensed for one-time use only, and may only be used in accordance with the AIA Contract Documents® Terms of Service. To report copyright violations, e-mail docinfo@aiacontracts.com.
User Notes: (1500726897)

.1 employees on the Work and other persons who may be affected thereby;
.2 the Work and materials and equipment to be incorporated therein, whether in storage on or off the site, under care, custody, or control of the Contractor, a Subcontractor, or a Sub-subcontractor; and
.3 other property at the site or adjacent thereto, such as trees, shrubs, lawns, walks, pavements, roadways, structures, and utilities not designated for removal, relocation, or replacement in the course of construction.

§ 10.2.2 The Contractor shall comply with, and give notices required by applicable laws, statutes, ordinances, codes, rules and regulations, and lawful orders of public authorities, bearing on safety of persons or property or their protection from damage, injury, or loss.

§ 10.2.3 The Contractor shall implement, erect, and maintain, as required by existing conditions and performance of the Contract, reasonable safeguards for safety and protection, including posting danger signs and other warnings against hazards; promulgating safety regulations; and notifying the owners and users of adjacent sites and utilities of the safeguards.

§ 10.2.4 When use or storage of explosives or other hazardous materials or equipment, or unusual methods are necessary for execution of the Work, the Contractor shall exercise utmost care and carry on such activities under supervision of properly qualified personnel.

§ 10.2.5 The Contractor shall promptly remedy damage and loss (other than damage or loss insured under property insurance required by the Contract Documents) to property referred to in Sections 10.2.1.2 and 10.2.1.3 caused in whole or in part by the Contractor, a Subcontractor, a Sub-subcontractor, or anyone directly or indirectly employed by any of them, or by anyone for whose acts they may be liable and for which the Contractor is responsible under Sections 10.2.1.2 and 10.2.1.3. The Contractor may make a Claim for the cost to remedy the damage or loss to the extent such damage or loss is attributable to acts or omissions of the Owner or Architect or anyone directly or indirectly employed by either of them, or by anyone for whose acts either of them may be liable, and not attributable to the fault or negligence of the Contractor. The foregoing obligations of the Contractor are in addition to the Contractor's obligations under Section 3.18.

§ 10.2.6 The Contractor shall designate a responsible member of the Contractor's organization at the site whose duty shall be the prevention of accidents. This person shall be the Contractor's superintendent unless otherwise designated by the Contractor in writing to the Owner and Architect.

§ 10.2.7 The Contractor shall not permit any part of the construction or site to be loaded so as to cause damage or create an unsafe condition.

§ 10.2.8 Injury or Damage to Person or Property
If either party suffers injury or damage to person or property because of an act or omission of the other party, or of others for whose acts such party is legally responsible, notice of the injury or damage, whether or not insured, shall be given to the other party within a reasonable time not exceeding 21 days after discovery. The notice shall provide sufficient detail to enable the other party to investigate the matter.

§ 10.3 Hazardous Materials and Substances
§ 10.3.1 The Contractor is responsible for compliance with any requirements included in the Contract Documents regarding hazardous materials or substances. If the Contractor encounters a hazardous material or substance not addressed in the Contract Documents and if reasonable precautions will be inadequate to prevent foreseeable bodily injury or death to persons resulting from a material or substance, including but not limited to asbestos or polychlorinated biphenyl (PCB), encountered on the site by the Contractor, the Contractor shall, upon recognizing the condition, immediately stop Work in the affected area and notify the Owner and Architect of the condition.

§ 10.3.2 Upon receipt of the Contractor's notice, the Owner shall obtain the services of a licensed laboratory to verify the presence or absence of the material or substance reported by the Contractor and, in the event such material or substance is found to be present, to cause it to be rendered harmless. Unless otherwise required by the Contract Documents, the Owner shall furnish in writing to the Contractor and Architect the names and qualifications of persons or entities who are to perform tests verifying the presence or absence of the material or substance or who are to perform the task of removal or safe containment of the material or substance. The Contractor and the Architect will

AIA Document A201 – 2017. Copyright © 1911, 1915, 1918, 1925, 1937, 1951, 1958, 1961, 1963, 1966, 1970, 1976, 1987, 1997, 2007 and 2017. All rights reserved. "The American Institute of Architects," "American Institute of Architects," "AIA," the AIA Logo, and "AIA Contract Documents" are trademarks of The American Institute of Architects. This document was produced at 10:57:32 CT on 08/19/2024 under Order No.4104251278 which expires on 03/15/2025, is not for resale, is licensed for one-time use only, and may only be used in accordance with the AIA Contract Documents® Terms of Service. To report copyright violations, e-mail docinfo@aiacontracts.com.
User Notes: (1500726897)

promptly reply to the Owner in writing stating whether or not either has reasonable objection to the persons or entities proposed by the Owner. If either the Contractor or Architect has an objection to a person or entity proposed by the Owner, the Owner shall propose another to whom the Contractor and the Architect have no reasonable objection. When the material or substance has been rendered harmless, Work in the affected area shall resume upon written agreement of the Owner and Contractor. By Change Order, the Contract Time shall be extended appropriately and the Contract Sum shall be increased by the amount of the Contractor's reasonable additional costs of shutdown, delay, and start-up.

§ 10.3.3 To the fullest extent permitted by law, the Owner shall indemnify and hold harmless the Contractor, Subcontractors, Architect, Architect's consultants, and agents and employees of any of them from and against claims, damages, losses, and expenses, including but not limited to attorneys' fees, arising out of or resulting from performance of the Work in the affected area if in fact the material or substance presents the risk of bodily injury or death as described in Section 10.3.1 and has not been rendered harmless, provided that such claim, damage, loss, or expense is attributable to bodily injury, sickness, disease or death, or to injury to or destruction of tangible property (other than the Work itself), except to the extent that such damage, loss, or expense is due to the fault or negligence of the party seeking indemnity.

§ 10.3.4 The Owner shall not be responsible under this Section 10.3 for hazardous materials or substances the Contractor brings to the site unless such materials or substances are required by the Contract Documents. The Owner shall be responsible for hazardous materials or substances required by the Contract Documents, except to the extent of the Contractor's fault or negligence in the use and handling of such materials or substances.

§ 10.3.5 The Contractor shall reimburse the Owner for the cost and expense the Owner incurs (1) for remediation of hazardous materials or substances the Contractor brings to the site and negligently handles, or (2) where the Contractor fails to perform its obligations under Section 10.3.1, except to the extent that the cost and expense are due to the Owner's fault or negligence.

§ 10.3.6 If, without negligence on the part of the Contractor, the Contractor is held liable by a government agency for the cost of remediation of a hazardous material or substance solely by reason of performing Work as required by the Contract Documents, the Owner shall reimburse the Contractor for all cost and expense thereby incurred.

§ 10.4 Emergencies

In an emergency affecting safety of persons or property, the Contractor shall act, at the Contractor's discretion, to prevent threatened damage, injury, or loss. Additional compensation or extension of time claimed by the Contractor on account of an emergency shall be determined as provided in Article 15 and Article 7.

ARTICLE 11 INSURANCE AND BONDS

§ 11.1 Contractor's Insurance and Bonds

§ 11.1.1 The Contractor shall purchase and maintain insurance of the types and limits of liability, containing the endorsements, and subject to the terms and conditions, as described in the Agreement or elsewhere in the Contract Documents. The Contractor shall purchase and maintain the required insurance from an insurance company or insurance companies lawfully authorized to issue insurance in the jurisdiction where the Project is located. The Owner, Architect, and Architect's consultants shall be named as additional insureds under the Contractor's commercial general liability policy or as otherwise described in the Contract Documents.

§ 11.1.2 The Contractor shall provide surety bonds of the types, for such penal sums, and subject to such terms and conditions as required by the Contract Documents. The Contractor shall purchase and maintain the required bonds from a company or companies lawfully authorized to issue surety bonds in the jurisdiction where the Project is located.

§ 11.1.3 Upon the request of any person or entity appearing to be a potential beneficiary of bonds covering payment of obligations arising under the Contract, the Contractor shall promptly furnish a copy of the bonds or shall authorize a copy to be furnished.

§ 11.1.4 Notice of Cancellation or Expiration of Contractor's Required Insurance. Within three (3) business days of the date the Contractor becomes aware of an impending or actual cancellation or expiration of any insurance required by the Contract Documents, the Contractor shall provide notice to the Owner of such impending or actual cancellation or expiration. Upon receipt of notice from the Contractor, the Owner shall, unless the lapse in coverage arises from an act

AIA Document A201 – 2017. Copyright © 1911, 1915, 1918, 1925, 1937, 1951, 1958, 1961, 1963, 1966, 1970, 1976, 1987, 1997, 2007 and 2017. All rights reserved. "The American Institute of Architects," "American Institute of Architects," "AIA," the AIA Logo, and "AIA Contract Documents" are trademarks of The American Institute of Architects. This document was produced at 10:57:32 CT on 08/19/2024 under Order No.4104251278 which expires on 03/15/2025, is not for resale, is licensed for one-time use only, and may only be used in accordance with the AIA Contract Documents® Terms of Service. To report copyright violations, e-mail docinfo@aiacontracts.com.
User Notes: (1500726897)

or omission of the Owner, have the right to stop the Work until the lapse in coverage has been cured by the procurement of replacement coverage by the Contractor. The furnishing of notice by the Contractor shall not relieve the Contractor of any contractual obligation to provide any required coverage.

§ 11.2 Owner's Insurance

§ 11.2.1 The Owner shall purchase and maintain insurance of the types and limits of liability, containing the endorsements, and subject to the terms and conditions, as described in the Agreement or elsewhere in the Contract Documents. The Owner shall purchase and maintain the required insurance from an insurance company or insurance companies lawfully authorized to issue insurance in the jurisdiction where the Project is located.

§ 11.2.2 Failure to Purchase Required Property Insurance. If the Owner fails to purchase and maintain the required property insurance, with all of the coverages and in the amounts described in the Agreement or elsewhere in the Contract Documents, the Owner shall inform the Contractor in writing prior to commencement of the Work. Upon receipt of notice from the Owner, the Contractor may delay commencement of the Work and may obtain insurance that will protect the interests of the Contractor, Subcontractors, and Sub-Subcontractors in the Work. When the failure to provide coverage has been cured or resolved, the Contract Sum and Contract Time shall be equitably adjusted. In the event the Owner fails to procure coverage, the Owner waives all rights against the Contractor, Subcontractors, and Sub-subcontractors to the extent the loss to the Owner would have been covered by the insurance to have been procured by the Owner. The cost of the insurance shall be charged to the Owner by a Change Order. If the Owner does not provide written notice, and the Contractor is damaged by the failure or neglect of the Owner to purchase or maintain the required insurance, the Owner shall reimburse the Contractor for all reasonable costs and damages attributable thereto.

§ 11.2.3 Notice of Cancellation or Expiration of Owner's Required Property Insurance. Within three (3) business days of the date the Owner becomes aware of an impending or actual cancellation or expiration of any property insurance required by the Contract Documents, the Owner shall provide notice to the Contractor of such impending or actual cancellation or expiration. Unless the lapse in coverage arises from an act or omission of the Contractor: (1) the Contractor, upon receipt of notice from the Owner, shall have the right to stop the Work until the lapse in coverage has been cured by the procurement of replacement coverage by either the Owner or the Contractor; (2) the Contract Time and Contract Sum shall be equitably adjusted; and (3) the Owner waives all rights against the Contractor, Subcontractors, and Sub-subcontractors to the extent any loss to the Owner would have been covered by the insurance had it not expired or been cancelled. If the Contractor purchases replacement coverage, the cost of the insurance shall be charged to the Owner by an appropriate Change Order. The furnishing of notice by the Owner shall not relieve the Owner of any contractual obligation to provide required insurance.

§ 11.3 Waivers of Subrogation

§ 11.3.1 The Owner and Contractor waive all rights against (1) each other and any of their subcontractors, sub-subcontractors, agents, and employees, each of the other; (2) the Architect and Architect's consultants; and (3) Separate Contractors, if any, and any of their subcontractors, sub-subcontractors, agents, and employees, for damages caused by fire, or other causes of loss, to the extent those losses are covered by property insurance required by the Agreement or other property insurance applicable to the Project, except such rights as they have to proceeds of such insurance. The Owner or Contractor, as appropriate, shall require similar written waivers in favor of the individuals and entities identified above from the Architect, Architect's consultants, Separate Contractors, subcontractors, and sub-subcontractors. The policies of insurance purchased and maintained by each person or entity agreeing to waive claims pursuant to this section 11.3.1 shall not prohibit this waiver of subrogation. This waiver of subrogation shall be effective as to a person or entity (1) even though that person or entity would otherwise have a duty of indemnification, contractual or otherwise, (2) even though that person or entity did not pay the insurance premium directly or indirectly, or (3) whether or not the person or entity had an insurable interest in the damaged property.

§ 11.3.2 If during the Project construction period the Owner insures properties, real or personal or both, at or adjacent to the site by property insurance under policies separate from those insuring the Project, or if after final payment property insurance is to be provided on the completed Project through a policy or policies other than those insuring the Project during the construction period, to the extent permissible by such policies, the Owner waives all rights in accordance with the terms of Section 11.3.1 for damages caused by fire or other causes of loss covered by this separate property insurance.

§ 11.4 Loss of Use, Business Interruption, and Delay in Completion Insurance

AIA Document A201 – 2017. Copyright © 1911, 1915, 1918, 1925, 1937, 1951, 1958, 1961, 1963, 1966, 1970, 1976, 1987, 1997, 2007 and 2017. All rights reserved. "The American Institute of Architects," "American Institute of Architects," "AIA," the AIA Logo, and "AIA Contract Documents" are trademarks of The American Institute of Architects. This document was produced at 10:57:32 CT on 08/19/2024 under Order No.4104251278 which expires on 03/15/2025, is not for resale, is licensed for one-time use only, and may only be used in accordance with the AIA Contract Documents® Terms of Service. To report copyright violations, e-mail docinfo@aiacontracts.com.
User Notes: (1500726897)

The Owner, at the Owner's option, may purchase and maintain insurance that will protect the Owner against loss of use of the Owner's property, or the inability to conduct normal operations, due to fire or other causes of loss. The Owner waives all rights of action against the Contractor and Architect for loss of use of the Owner's property, due to fire or other hazards however caused.

§11.5 Adjustment and Settlement of Insured Loss

§ 11.5.1 A loss insured under the property insurance required by the Agreement shall be adjusted by the Owner as fiduciary and made payable to the Owner as fiduciary for the insureds, as their interests may appear, subject to requirements of any applicable mortgagee clause and of Section 11.5.2. The Owner shall pay the Architect and Contractor their just shares of insurance proceeds received by the Owner, and by appropriate agreements the Architect and Contractor shall make payments to their consultants and Subcontractors in similar manner.

§ 11.5.2 Prior to settlement of an insured loss, the Owner shall notify the Contractor of the terms of the proposed settlement as well as the proposed allocation of the insurance proceeds. The Contractor shall have 14 days from receipt of notice to object to the proposed settlement or allocation of the proceeds. If the Contractor does not object, the Owner shall settle the loss and the Contractor shall be bound by the settlement and allocation. Upon receipt, the Owner shall deposit the insurance proceeds in a separate account and make the appropriate distributions. Thereafter, if no other agreement is made or the Owner does not terminate the Contract for convenience, the Owner and Contractor shall execute a Change Order for reconstruction of the damaged or destroyed Work in the amount allocated for that purpose. If the Contractor timely objects to either the terms of the proposed settlement or the allocation of the proceeds, the Owner may proceed to settle the insured loss, and any dispute between the Owner and Contractor arising out of the settlement or allocation of the proceeds shall be resolved pursuant to Article 15. Pending resolution of any dispute, the Owner may issue a Construction Change Directive for the reconstruction of the damaged or destroyed Work.

ARTICLE 12 UNCOVERING AND CORRECTION OF WORK

§ 12.1 Uncovering of Work

§ 12.1.1 If a portion of the Work is covered contrary to the Architect's request or to requirements specifically expressed in the Contract Documents, it must, if requested in writing by the Architect, be uncovered for the Architect's examination and be replaced at the Contractor's expense without change in the Contract Time.

§ 12.1.2 If a portion of the Work has been covered that the Architect has not specifically requested to examine prior to its being covered, the Architect may request to see such Work and it shall be uncovered by the Contractor. If such Work is in accordance with the Contract Documents, the Contractor shall be entitled to an equitable adjustment to the Contract Sum and Contract Time as may be appropriate. If such Work is not in accordance with the Contract Documents, the costs of uncovering the Work, and the cost of correction, shall be at the Contractor's expense.

§ 12.2 Correction of Work

§ 12.2.1 Before Substantial Completion

The Contractor shall promptly correct Work rejected by the Architect or failing to conform to the requirements of the Contract Documents, discovered before Substantial Completion and whether or not fabricated, installed or completed. Costs of correcting such rejected Work, including additional testing and inspections, the cost of uncovering and replacement, and compensation for the Architect's services and expenses made necessary thereby, shall be at the Contractor's expense.

§ 12.2.2 After Substantial Completion

§ 12.2.2.1 In addition to the Contractor's obligations under Section 3.5, if, within one year after the date of Substantial Completion of the Work or designated portion thereof or after the date for commencement of warranties established under Section 9.9.1, or by terms of any applicable special warranty required by the Contract Documents, any of the Work is found to be not in accordance with the requirements of the Contract Documents, the Contractor shall correct it promptly after receipt of notice from the Owner to do so, unless the Owner has previously given the Contractor a written acceptance of such condition. The Owner shall give such notice promptly after discovery of the condition. During the one-year period for correction of Work, if the Owner fails to notify the Contractor and give the Contractor an opportunity to make the correction, the Owner waives the rights to require correction by the Contractor and to make a claim for breach of warranty. If the Contractor fails to correct nonconforming Work within a reasonable time during that period after receipt of notice from the Owner or Architect, the Owner may correct it in accordance with Section 2.5.

AIA Document A201 – 2017. Copyright © 1911, 1915, 1918, 1925, 1937, 1951, 1958, 1961, 1963, 1966, 1970, 1976, 1987, 1997, 2007 and 2017. All rights reserved. "The American Institute of Architects," "American Institute of Architects," "AIA," the AIA Logo, and "AIA Contract Documents" are trademarks of The American Institute of Architects. This document was produced at 10:57:32 CT on 08/19/2024 under Order No.4104251278 which expires on 03/15/2025, is not for resale, is licensed for one-time use only, and may only be used in accordance with the AIA Contract Documents® Terms of Service. To report copyright violations, e-mail docinfo@aiacontracts.com.
User Notes: (1500726897)

§ 12.2.2.2 The one-year period for correction of Work shall be extended with respect to portions of Work first performed after Substantial Completion by the period of time between Substantial Completion and the actual completion of that portion of the Work.

§ 12.2.2.3 The one-year period for correction of Work shall not be extended by corrective Work performed by the Contractor pursuant to this Section 12.2.

§ 12.2.3 The Contractor shall remove from the site portions of the Work that are not in accordance with the requirements of the Contract Documents and are neither corrected by the Contractor nor accepted by the Owner.

§ 12.2.4 The Contractor shall bear the cost of correcting destroyed or damaged construction of the Owner or Separate Contractors, whether completed or partially completed, caused by the Contractor's correction or removal of Work that is not in accordance with the requirements of the Contract Documents.

§ 12.2.5 Nothing contained in this Section 12.2 shall be construed to establish a period of limitation with respect to other obligations the Contractor has under the Contract Documents. Establishment of the one-year period for correction of Work as described in Section 12.2.2 relates only to the specific obligation of the Contractor to correct the Work, and has no relationship to the time within which the obligation to comply with the Contract Documents may be sought to be enforced, nor to the time within which proceedings may be commenced to establish the Contractor's liability with respect to the Contractor's obligations other than specifically to correct the Work.

§ 12.3 Acceptance of Nonconforming Work

If the Owner prefers to accept Work that is not in accordance with the requirements of the Contract Documents, the Owner may do so instead of requiring its removal and correction, in which case the Contract Sum will be reduced as appropriate and equitable. Such adjustment shall be effected whether or not final payment has been made.

ARTICLE 13 MISCELLANEOUS PROVISIONS

§ 13.1 Governing Law

The Contract shall be governed by the law of the place where the Project is located, excluding that jurisdiction's choice of law rules. If the parties have selected arbitration as the method of binding dispute resolution, the Federal Arbitration Act shall govern Section 15.4.

§ 13.2 Successors and Assigns

§ 13.2.1 The Owner and Contractor respectively bind themselves, their partners, successors, assigns, and legal representatives to covenants, agreements, and obligations contained in the Contract Documents. Except as provided in Section 13.2.2, neither party to the Contract shall assign the Contract as a whole without written consent of the other. If either party attempts to make an assignment without such consent, that party shall nevertheless remain legally responsible for all obligations under the Contract.

§ 13.2.2 The Owner may, without consent of the Contractor, assign the Contract to a lender providing construction financing for the Project, if the lender assumes the Owner's rights and obligations under the Contract Documents. The Contractor shall execute all consents reasonably required to facilitate the assignment.

§ 13.3 Rights and Remedies

§ 13.3.1 Duties and obligations imposed by the Contract Documents and rights and remedies available thereunder shall be in addition to and not a limitation of duties, obligations, rights, and remedies otherwise imposed or available by law.

§ 13.3.2 No action or failure to act by the Owner, Architect, or Contractor shall constitute a waiver of a right or duty afforded them under the Contract, nor shall such action or failure to act constitute approval of or acquiescence in a breach thereunder, except as may be specifically agreed upon in writing.

§ 13.4 Tests and Inspections

§ 13.4.1 Tests, inspections, and approvals of portions of the Work shall be made as required by the Contract Documents and by applicable laws, statutes, ordinances, codes, rules, and regulations or lawful orders of public authorities. Unless otherwise provided, the Contractor shall make arrangements for such tests, inspections, and

AIA Document A201 – 2017. Copyright © 1911, 1915, 1918, 1925, 1937, 1951, 1958, 1961, 1963, 1966, 1970, 1976, 1987, 1997, 2007 and 2017. All rights reserved. "The American Institute of Architects," "American Institute of Architects," "AIA," the AIA Logo, and "AIA Contract Documents" are trademarks of The American Institute of Architects. This document was produced at 10:57:32 CT on 08/19/2024 under Order No.4104251278 which expires on 03/15/2025, is not for resale, is licensed for one-time use only, and may only be used in accordance with the AIA Contract Documents® Terms of Service. To report copyright violations, e-mail docinfo@aiacontracts.com.
User Notes: (1500726897)

approvals with an independent testing laboratory or entity acceptable to the Owner, or with the appropriate public authority, and shall bear all related costs of tests, inspections, and approvals. The Contractor shall give the Architect timely notice of when and where tests and inspections are to be made so that the Architect may be present for such procedures. The Owner shall bear costs of tests, inspections, or approvals that do not become requirements until after bids are received or negotiations concluded. The Owner shall directly arrange and pay for tests, inspections, or approvals where building codes or applicable laws or regulations so require.

§ 13.4.2 If the Architect, Owner, or public authorities having jurisdiction determine that portions of the Work require additional testing, inspection, or approval not included under Section 13.4.1, the Architect will, upon written authorization from the Owner, instruct the Contractor to make arrangements for such additional testing, inspection, or approval, by an entity acceptable to the Owner, and the Contractor shall give timely notice to the Architect of when and where tests and inspections are to be made so that the Architect may be present for such procedures. Such costs, except as provided in Section 13.4.3, shall be at the Owner's expense.

§ 13.4.3 If procedures for testing, inspection, or approval under Sections 13.4.1 and 13.4.2 reveal failure of the portions of the Work to comply with requirements established by the Contract Documents, all costs made necessary by such failure, including those of repeated procedures and compensation for the Architect's services and expenses, shall be at the Contractor's expense.

§ 13.4.4 Required certificates of testing, inspection, or approval shall, unless otherwise required by the Contract Documents, be secured by the Contractor and promptly delivered to the Architect.

§ 13.4.5 If the Architect is to observe tests, inspections, or approvals required by the Contract Documents, the Architect will do so promptly and, where practicable, at the normal place of testing.

§ 13.4.6 Tests or inspections conducted pursuant to the Contract Documents shall be made promptly to avoid unreasonable delay in the Work.

§ 13.5 Interest

Payments due and unpaid under the Contract Documents shall bear interest from the date payment is due at the rate the parties agree upon in writing or, in the absence thereof, at the legal rate prevailing from time to time at the place where the Project is located.

ARTICLE 14 TERMINATION OR SUSPENSION OF THE CONTRACT

§ 14.1 Termination by the Contractor

§ 14.1.1 The Contractor may terminate the Contract if the Work is stopped for a period of 30 consecutive days through no act or fault of the Contractor, a Subcontractor, a Sub-subcontractor, their agents or employees, or any other persons or entities performing portions of the Work, for any of the following reasons:

- **.1** Issuance of an order of a court or other public authority having jurisdiction that requires all Work to be stopped;
- **.2** An act of government, such as a declaration of national emergency, that requires all Work to be stopped;
- **.3** Because the Architect has not issued a Certificate for Payment and has not notified the Contractor of the reason for withholding certification as provided in Section 9.4.1, or because the Owner has not made payment on a Certificate for Payment within the time stated in the Contract Documents; or
- **.4** The Owner has failed to furnish to the Contractor reasonable evidence as required by Section 2.2.

§ 14.1.2 The Contractor may terminate the Contract if, through no act or fault of the Contractor, a Subcontractor, a Sub-subcontractor, their agents or employees, or any other persons or entities performing portions of the Work, repeated suspensions, delays, or interruptions of the entire Work by the Owner as described in Section 14.3, constitute in the aggregate more than 100 percent of the total number of days scheduled for completion, or 120 days in any 365-day period, whichever is less.

§ 14.1.3 If one of the reasons described in Section 14.1.1 or 14.1.2 exists, the Contractor may, upon seven days' notice to the Owner and Architect, terminate the Contract and recover from the Owner payment for Work executed, as well as reasonable overhead and profit on Work not executed, and costs incurred by reason of such termination.

AIA Document A201 – 2017. Copyright © 1911, 1915, 1918, 1925, 1937, 1951, 1958, 1961, 1963, 1966, 1970, 1976, 1987, 1997, 2007 and 2017. All rights reserved. "The American Institute of Architects," "American Institute of Architects," "AIA," the AIA Logo, and "AIA Contract Documents" are trademarks of The American Institute of Architects. This document was produced at 10:57:32 CT on 08/19/2024 under Order No.4104251278 which expires on 03/15/2025, is not for resale, is licensed for one-time use only, and may only be used in accordance with the AIA Contract Documents® Terms of Service. To report copyright violations, e-mail docinfo@aiacontracts.com.
User Notes: (1500726897)

§ 14.1.4 If the Work is stopped for a period of 60 consecutive days through no act or fault of the Contractor, a Subcontractor, a Sub-subcontractor, or their agents or employees or any other persons or entities performing portions of the Work because the Owner has repeatedly failed to fulfill the Owner's obligations under the Contract Documents with respect to matters important to the progress of the Work, the Contractor may, upon seven additional days' notice to the Owner and the Architect, terminate the Contract and recover from the Owner as provided in Section 14.1.3.

§ 14.2 Termination by the Owner for Cause

§ 14.2.1 The Owner may terminate the Contract if the Contractor

- **.1** repeatedly refuses or fails to supply enough properly skilled workers or proper materials;
- **.2** fails to make payment to Subcontractors or suppliers in accordance with the respective agreements between the Contractor and the Subcontractors or suppliers;
- **.3** repeatedly disregards applicable laws, statutes, ordinances, codes, rules and regulations, or lawful orders of a public authority; or
- **.4** otherwise is guilty of substantial breach of a provision of the Contract Documents.

§ 14.2.2 When any of the reasons described in Section 14.2.1 exist, and upon certification by the Architect that sufficient cause exists to justify such action, the Owner may, without prejudice to any other rights or remedies of the Owner and after giving the Contractor and the Contractor's surety, if any, seven days' notice, terminate employment of the Contractor and may, subject to any prior rights of the surety:

- **.1** Exclude the Contractor from the site and take possession of all materials, equipment, tools, and construction equipment and machinery thereon owned by the Contractor;
- **.2** Accept assignment of subcontracts pursuant to Section 5.4; and
- **.3** Finish the Work by whatever reasonable method the Owner may deem expedient. Upon written request of the Contractor, the Owner shall furnish to the Contractor a detailed accounting of the costs incurred by the Owner in finishing the Work.

§ 14.2.3 When the Owner terminates the Contract for one of the reasons stated in Section 14.2.1, the Contractor shall not be entitled to receive further payment until the Work is finished.

§ 14.2.4 If the unpaid balance of the Contract Sum exceeds costs of finishing the Work, including compensation for the Architect's services and expenses made necessary thereby, and other damages incurred by the Owner and not expressly waived, such excess shall be paid to the Contractor. If such costs and damages exceed the unpaid balance, the Contractor shall pay the difference to the Owner. The amount to be paid to the Contractor or Owner, as the case may be, shall be certified by the Initial Decision Maker, upon application, and this obligation for payment shall survive termination of the Contract.

§ 14.3 Suspension by the Owner for Convenience

§ 14.3.1 The Owner may, without cause, order the Contractor in writing to suspend, delay or interrupt the Work, in whole or in part for such period of time as the Owner may determine.

§ 14.3.2 The Contract Sum and Contract Time shall be adjusted for increases in the cost and time caused by suspension, delay, or interruption under Section 14.3.1. Adjustment of the Contract Sum shall include profit. No adjustment shall be made to the extent

- **.1** that performance is, was, or would have been, so suspended, delayed, or interrupted, by another cause for which the Contractor is responsible; or
- **.2** that an equitable adjustment is made or denied under another provision of the Contract.

§ 14.4 Termination by the Owner for Convenience

§ 14.4.1 The Owner may, at any time, terminate the Contract for the Owner's convenience and without cause.

§ 14.4.2 Upon receipt of notice from the Owner of such termination for the Owner's convenience, the Contractor shall

- **.1** cease operations as directed by the Owner in the notice;
- **.2** take actions necessary, or that the Owner may direct, for the protection and preservation of the Work; and
- **.3** except for Work directed to be performed prior to the effective date of termination stated in the notice, terminate all existing subcontracts and purchase orders and enter into no further subcontracts and purchase orders.

AIA Document A201 – 2017. Copyright © 1911, 1915, 1918, 1925, 1937, 1951, 1958, 1961, 1963, 1966, 1970, 1976, 1987, 1997, 2007 and 2017. All rights reserved. "The American Institute of Architects," "American Institute of Architects," "AIA," the AIA Logo, and "AIA Contract Documents" are trademarks of The American Institute of Architects. This document was produced at 10:57:32 CT on 08/19/2024 under Order No.4104251278 which expires on 03/15/2025, is not for resale, is licensed for one-time use only, and may only be used in accordance with the AIA Contract Documents® Terms of Service. To report copyright violations, e-mail docinfo@aiacontracts.com.
User Notes: (1500726897)

§ 14.4.3 In case of such termination for the Owner's convenience, the Owner shall pay the Contractor for Work properly executed; costs incurred by reason of the termination, including costs attributable to termination of Subcontracts; and the termination fee, if any, set forth in the Agreement.

ARTICLE 15 CLAIMS AND DISPUTES

§ 15.1 Claims

§ 15.1.1 Definition

A Claim is a demand or assertion by one of the parties seeking, as a matter of right, payment of money, a change in the Contract Time, or other relief with respect to the terms of the Contract. The term "Claim" also includes other disputes and matters in question between the Owner and Contractor arising out of or relating to the Contract. The responsibility to substantiate Claims shall rest with the party making the Claim. This Section 15.1.1 does not require the Owner to file a Claim in order to impose liquidated damages in accordance with the Contract Documents.

§ 15.1.2 Time Limits on Claims

The Owner and Contractor shall commence all Claims and causes of action against the other and arising out of or related to the Contract, whether in contract, tort, breach of warranty or otherwise, in accordance with the requirements of the binding dispute resolution method selected in the Agreement and within the period specified by applicable law, but in any case not more than 10 years after the date of Substantial Completion of the Work. The Owner and Contractor waive all Claims and causes of action not commenced in accordance with this Section 15.1.2.

§ 15.1.3 Notice of Claims

§ 15.1.3.1 Claims by either the Owner or Contractor, where the condition giving rise to the Claim is first discovered prior to expiration of the period for correction of the Work set forth in Section 12.2.2, shall be initiated by notice to the other party and to the Initial Decision Maker with a copy sent to the Architect, if the Architect is not serving as the Initial Decision Maker. Claims by either party under this Section 15.1.3.1 shall be initiated within 21 days after occurrence of the event giving rise to such Claim or within 21 days after the claimant first recognizes the condition giving rise to the Claim, whichever is later.

§ 15.1.3.2 Claims by either the Owner or Contractor, where the condition giving rise to the Claim is first discovered after expiration of the period for correction of the Work set forth in Section 12.2.2, shall be initiated by notice to the other party. In such event, no decision by the Initial Decision Maker is required.

§ 15.1.4 Continuing Contract Performance

§ 15.1.4.1 Pending final resolution of a Claim, except as otherwise agreed in writing or as provided in Section 9.7 and Article 14, the Contractor shall proceed diligently with performance of the Contract and the Owner shall continue to make payments in accordance with the Contract Documents.

§ 15.1.4.2 The Contract Sum and Contract Time shall be adjusted in accordance with the Initial Decision Maker's decision, subject to the right of either party to proceed in accordance with this Article 15. The Architect will issue Certificates for Payment in accordance with the decision of the Initial Decision Maker.

§ 15.1.5 Claims for Additional Cost

If the Contractor wishes to make a Claim for an increase in the Contract Sum, notice as provided in Section 15.1.3 shall be given before proceeding to execute the portion of the Work that is the subject of the Claim. Prior notice is not required for Claims relating to an emergency endangering life or property arising under Section 10.4.

§ 15.1.6 Claims for Additional Time

§ 15.1.6.1 If the Contractor wishes to make a Claim for an increase in the Contract Time, notice as provided in Section 15.1.3 shall be given. The Contractor's Claim shall include an estimate of cost and of probable effect of delay on progress of the Work. In the case of a continuing delay, only one Claim is necessary.

§ 15.1.6.2 If adverse weather conditions are the basis for a Claim for additional time, such Claim shall be documented by data substantiating that weather conditions were abnormal for the period of time, could not have been reasonably anticipated, and had an adverse effect on the scheduled construction.

AIA Document A201 – 2017. Copyright © 1911, 1915, 1918, 1925, 1937, 1951, 1958, 1961, 1963, 1966, 1970, 1976, 1987, 1997, 2007 and 2017. All rights reserved. "The American Institute of Architects," "American Institute of Architects," "AIA," the AIA Logo, and "AIA Contract Documents" are trademarks of The American Institute of Architects. This document was produced at 10:57:32 CT on 08/19/2024 under Order No.4104251278 which expires on 03/15/2025, is not for resale, is licensed for one-time use only, and may only be used in accordance with the AIA Contract Documents® Terms of Service. To report copyright violations, e-mail docinfo@aiacontracts.com.
User Notes: (1500726897)

§ 15.1.7 Waiver of Claims for Consequential Damages

The Contractor and Owner waive Claims against each other for consequential damages arising out of or relating to this Contract. This mutual waiver includes

.1 damages incurred by the Owner for rental expenses, for losses of use, income, profit, financing, business and reputation, and for loss of management or employee productivity or of the services of such persons; and

.2 damages incurred by the Contractor for principal office expenses including the compensation of personnel stationed there, for losses of financing, business and reputation, and for loss of profit, except anticipated profit arising directly from the Work.

This mutual waiver is applicable, without limitation, to all consequential damages due to either party's termination in accordance with Article 14. Nothing contained in this Section 15.1.7 shall be deemed to preclude assessment of liquidated damages, when applicable, in accordance with the requirements of the Contract Documents.

§ 15.2 Initial Decision

§ 15.2.1 Claims, excluding those where the condition giving rise to the Claim is first discovered after expiration of the period for correction of the Work set forth in Section 12.2.2 or arising under Sections 10.3, 10.4, and 11.5, shall be referred to the Initial Decision Maker for initial decision. The Architect will serve as the Initial Decision Maker, unless otherwise indicated in the Agreement. Except for those Claims excluded by this Section 15.2.1, an initial decision shall be required as a condition precedent to mediation of any Claim. If an initial decision has not been rendered within 30 days after the Claim has been referred to the Initial Decision Maker, the party asserting the Claim may demand mediation and binding dispute resolution without a decision having been rendered. Unless the Initial Decision Maker and all affected parties agree, the Initial Decision Maker will not decide disputes between the Contractor and persons or entities other than the Owner.

§ 15.2.2 The Initial Decision Maker will review Claims and within ten days of the receipt of a Claim take one or more of the following actions: (1) request additional supporting data from the claimant or a response with supporting data from the other party, (2) reject the Claim in whole or in part, (3) approve the Claim, (4) suggest a compromise, or (5) advise the parties that the Initial Decision Maker is unable to resolve the Claim if the Initial Decision Maker lacks sufficient information to evaluate the merits of the Claim or if the Initial Decision Maker concludes that, in the Initial Decision Maker's sole discretion, it would be inappropriate for the Initial Decision Maker to resolve the Claim.

§ 15.2.3 In evaluating Claims, the Initial Decision Maker may, but shall not be obligated to, consult with or seek information from either party or from persons with special knowledge or expertise who may assist the Initial Decision Maker in rendering a decision. The Initial Decision Maker may request the Owner to authorize retention of such persons at the Owner's expense.

§ 15.2.4 If the Initial Decision Maker requests a party to provide a response to a Claim or to furnish additional supporting data, such party shall respond, within ten days after receipt of the request, and shall either (1) provide a response on the requested supporting data, (2) advise the Initial Decision Maker when the response or supporting data will be furnished, or (3) advise the Initial Decision Maker that no supporting data will be furnished. Upon receipt of the response or supporting data, if any, the Initial Decision Maker will either reject or approve the Claim in whole or in part.

§ 15.2.5 The Initial Decision Maker will render an initial decision approving or rejecting the Claim, or indicating that the Initial Decision Maker is unable to resolve the Claim. This initial decision shall (1) be in writing; (2) state the reasons therefor; and (3) notify the parties and the Architect, if the Architect is not serving as the Initial Decision Maker, of any change in the Contract Sum or Contract Time or both. The initial decision shall be final and binding on the parties but subject to mediation and, if the parties fail to resolve their dispute through mediation, to binding dispute resolution.

§ 15.2.6 Either party may file for mediation of an initial decision at any time, subject to the terms of Section 15.2.6.1.

§ 15.2.6.1 Either party may, within 30 days from the date of receipt of an initial decision, demand in writing that the other party file for mediation. If such a demand is made and the party receiving the demand fails to file for mediation within 30 days after receipt thereof, then both parties waive their rights to mediate or pursue binding dispute resolution proceedings with respect to the initial decision.

AIA Document A201 – 2017. Copyright © 1911, 1915, 1918, 1925, 1937, 1951, 1958, 1961, 1963, 1966, 1970, 1976, 1987, 1997, 2007 and 2017. All rights reserved. "The American Institute of Architects," "American Institute of Architects," "AIA," the AIA Logo, and "AIA Contract Documents" are trademarks of The American Institute of Architects. This document was produced at 10:57:32 CT on 08/19/2024 under Order No.4104251278 which expires on 03/15/2025, is not for resale, is licensed for one-time use only, and may only be used in accordance with the AIA Contract Documents® Terms of Service. To report copyright violations, e-mail docinfo@aiacontracts.com.
User Notes: (1500726897)

§ 15.2.7 In the event of a Claim against the Contractor, the Owner may, but is not obligated to, notify the surety, if any, of the nature and amount of the Claim. If the Claim relates to a possibility of a Contractor's default, the Owner may, but is not obligated to, notify the surety and request the surety's assistance in resolving the controversy.

§ 15.2.8 If a Claim relates to or is the subject of a mechanic's lien, the party asserting such Claim may proceed in accordance with applicable law to comply with the lien notice or filing deadlines.

§ 15.3 Mediation

§ 15.3.1 Claims, disputes, or other matters in controversy arising out of or related to the Contract, except those waived as provided for in Sections 9.10.4, 9.10.5, and 15.1.7, shall be subject to mediation as a condition precedent to binding dispute resolution.

§ 15.3.2 The parties shall endeavor to resolve their Claims by mediation which, unless the parties mutually agree otherwise, shall be administered by the American Arbitration Association in accordance with its Construction Industry Mediation Procedures in effect on the date of the Agreement. A request for mediation shall be made in writing, delivered to the other party to the Contract, and filed with the person or entity administering the mediation. The request may be made concurrently with the filing of binding dispute resolution proceedings but, in such event, mediation shall proceed in advance of binding dispute resolution proceedings, which shall be stayed pending mediation for a period of 60 days from the date of filing, unless stayed for a longer period by agreement of the parties or court order. If an arbitration is stayed pursuant to this Section 15.3.2, the parties may nonetheless proceed to the selection of the arbitrator(s) and agree upon a schedule for later proceedings.

§ 15.3.3 Either party may, within 30 days from the date that mediation has been concluded without resolution of the dispute or 60 days after mediation has been demanded without resolution of the dispute, demand in writing that the other party file for binding dispute resolution. If such a demand is made and the party receiving the demand fails to file for binding dispute resolution within 60 days after receipt thereof, then both parties waive their rights to binding dispute resolution proceedings with respect to the initial decision.

§ 15.3.4 The parties shall share the mediator's fee and any filing fees equally. The mediation shall be held in the place where the Project is located, unless another location is mutually agreed upon. Agreements reached in mediation shall be enforceable as settlement agreements in any court having jurisdiction thereof.

§ 15.4 Arbitration

§ 15.4.1 If the parties have selected arbitration as the method for binding dispute resolution in the Agreement, any Claim subject to, but not resolved by, mediation shall be subject to arbitration which, unless the parties mutually agree otherwise, shall be administered by the American Arbitration Association in accordance with its Construction Industry Arbitration Rules in effect on the date of the Agreement. The Arbitration shall be conducted in the place where the Project is located, unless another location is mutually agreed upon. A demand for arbitration shall be made in writing, delivered to the other party to the Contract, and filed with the person or entity administering the arbitration. The party filing a notice of demand for arbitration must assert in the demand all Claims then known to that party on which arbitration is permitted to be demanded.

§ 15.4.1.1 A demand for arbitration shall be made no earlier than concurrently with the filing of a request for mediation, but in no event shall it be made after the date when the institution of legal or equitable proceedings based on the Claim would be barred by the applicable statute of limitations. For statute of limitations purposes, receipt of a written demand for arbitration by the person or entity administering the arbitration shall constitute the institution of legal or equitable proceedings based on the Claim.

§ 15.4.2 The award rendered by the arbitrator or arbitrators shall be final, and judgment may be entered upon it in accordance with applicable law in any court having jurisdiction thereof.

§ 15.4.3 The foregoing agreement to arbitrate and other agreements to arbitrate with an additional person or entity duly consented to by parties to the Agreement, shall be specifically enforceable under applicable law in any court having jurisdiction thereof.

AIA Document A201 – 2017. Copyright © 1911, 1915, 1918, 1925, 1937, 1951, 1958, 1961, 1963, 1966, 1970, 1976, 1987, 1997, 2007 and 2017. All rights reserved. "The American Institute of Architects," "American Institute of Architects," "AIA," the AIA Logo, and "AIA Contract Documents" are trademarks of The American Institute of Architects. This document was produced at 10:57:32 CT on 08/19/2024 under Order No.4104251278 which expires on 03/15/2025, is not for resale, is licensed for one-time use only, and may only be used in accordance with the AIA Contract Documents® Terms of Service. To report copyright violations, e-mail docinfo@aiacontracts.com.
User Notes: (1500726897)

§ 15.4.4 Consolidation or Joinder

§ 15.4.4.1 Subject to the rules of the American Arbitration Association or other applicable arbitration rules, either party may consolidate an arbitration conducted under this Agreement with any other arbitration to which it is a party provided that (1) the arbitration agreement governing the other arbitration permits consolidation, (2) the arbitrations to be consolidated substantially involve common questions of law or fact, and (3) the arbitrations employ materially similar procedural rules and methods for selecting arbitrator(s).

§ 15.4.4.2 Subject to the rules of the American Arbitration Association or other applicable arbitration rules, either party may include by joinder persons or entities substantially involved in a common question of law or fact whose presence is required if complete relief is to be accorded in arbitration, provided that the party sought to be joined consents in writing to such joinder. Consent to arbitration involving an additional person or entity shall not constitute consent to arbitration of any claim, dispute or other matter in question not described in the written consent.

§ 15.4.4.3 The Owner and Contractor grant to any person or entity made a party to an arbitration conducted under this Section 15.4, whether by joinder or consolidation, the same rights of joinder and consolidation as those of the Owner and Contractor under this Agreement.

AIA Document A201 – 2017. Copyright © 1911, 1915, 1918, 1925, 1937, 1951, 1958, 1961, 1963, 1966, 1970, 1976, 1987, 1997, 2007 and 2017. All rights reserved. “The American Institute of Architects,” “American Institute of Architects,” “AIA,” the AIA Logo, and “AIA Contract Documents” are trademarks of The American Institute of Architects. This document was produced at 10:57:32 CT on 08/19/2024 under Order No.4104251278 which expires on 03/15/2025, is not for resale, is licensed for one-time use only, and may only be used in accordance with the AIA Contract Documents® Terms of Service. To report copyright violations, e-mail docinfo@aiacontracts.com.
User Notes: (1500726897)

Additions and Deletions Report for
AIA® Document A201® – 2017

This Additions and Deletions Report, as defined on page 1 of the associated document, reproduces below all text the author has added to the standard form AIA document in order to complete it, as well as any text the author may have added to or deleted from the original AIA text. Added text is shown underlined. Deleted text is indicated with a horizontal line through the original AIA text.

Note: This Additions and Deletions Report is provided for information purposes only and is not incorporated into or constitute any part of the associated AIA document. This Additions and Deletions Report and its associated document were generated simultaneously by AIA software at 10:57:32 CT on 08/19/2024.

PAGE 1

Andersen United Middle School Phase 4 Construction
1098 Andersen Lane, Minneapolis, MN 55407

...

Minneapolis Public Schools Special School District 1
1250 West Broadway Avenue
Minneapolis, MN 55411

...

Wold Architects and Engineers
332 Minnesota Street, Suite W2000, Saint Paul, MN 55101

PAGE 10

The parties shall agree upon ~~written~~ protocols governing the transmission and use ~~of, and reliance on,~~ of Instruments of Service or any other information or documentation in digital form. The parties will use AIA Document E203™–2013, Building Information Modeling and Digital Data Exhibit, to establish the protocols for the development, use, transmission, and exchange of digital data.

...

Any use of, or reliance on, all or a portion of a building information model without agreement to ~~written~~ protocols governing the use of, and reliance on, the information contained in the model and without having those protocols set forth in AIA Document E203™–2013, Building Information Modeling and Digital Data Exhibit, and the requisite AIA Document G202™–2013, Project Building Information Modeling Protocol Form, shall be at the using or relying party's sole risk and without liability to the other party and its contractors or consultants, the authors of, or contributors to, the building information model, and each of their agents and employees.

Additions and Deletions Report for AIA Document A201 – 2017. Copyright © 1911, 1915, 1918, 1925, 1937, 1951, 1958, 1961, 1963, 1966, 1970, 1976, 1987, 1997, 2007 and 2017. All rights reserved. "The American Institute of Architects," "American Institute of Architects," "AIA," the AIA Logo, and "AIA Contract Documents" are trademarks of The American Institute of Architects. This document was produced at 10:57:32 CT on 08/19/2024 under Order No.4104251278 which expires on 03/15/2025, is not for resale, is licensed for one-time use only, and may only be used in accordance with the AIA Contract Documents® Terms of Service. To report copyright violations, e-mail docinfo@aiacontracts.com.
User Notes: (1500726897)

Certification of Document's Authenticity

AIA® Document D401™ – 2003

I, , hereby certify, to the best of my knowledge, information and belief, that I created the attached final document simultaneously with its associated Additions and Deletions Report and this certification at 10:57:32 CT on 08/19/2024 under Order No. 4104251278 from AIA Contract Documents software and that in preparing the attached final document I made no changes to the original text of AIA® Document A201™ – 2017, General Conditions of the Contract for Construction, other than those additions and deletions shown in the associated Additions and Deletions Report.

(Signed)

Curtis Hartog, Executive Director

(Title)

8/19/2024

(Dated)

AIA Document D401 – 2003. Copyright © 1992 and 2003. All rights reserved. "The American Institute of Architects," "American Institute of Architects," "AIA," the AIA Logo, and "AIA Contract Documents" are trademarks of The American Institute of Architects. This document was produced at 10:57:32 CT on 08/19/2024 under Order No.4104251278 which expires on 03/15/2025, is not for resale, is licensed for one-time use only, and may only be used in accordance with the AIA Contract Documents® Terms of Service. To report copyright violations, e-mail docinfo@aiacontracts.com.
User Notes: (1500726897)

Exhibit B – Project Charter

FY24 Andersen Phase 4 Construction

Description

Andersen Phase 4 consists of renovating the two unused lunchrooms (Phase 3 created a new cafetorium) and kitchens to band and choir rooms, adding a robotics arena, conversion of the old exterior tot lots to outdoor class space and lighting upgrades in the hallways and selected areas. Alternate 1 includes removing small group rooms that are impacting supervision.

Contract Sum

The Contract Sum shall be $2,092,000.00

Alternates

Item	Price	Status
Alt #1: Remove small group rooms	$49,000.00	Accepted

EXHIBIT C Owner Insurance

Insurance Requirements

1. CONSULTANT'S INSURANCE – to be used with AIA B101-2017, AIA C103-2015, or similar non-contractor consultants:
   The Consultant shall at its own expense maintain in effect at all times during the performance of the Work under the Agreement at least the following coverage and limits of insurance:

   a. Worker's Compensation and Employer's Liability Insurance

      i. Coverage A is statutory.

      ii. Coverage B
      $500,000 Each Accident
      $500,000 Each Employee
      $500,000 Policy Limit (Disease)

   b. Comprehensive General Liability Insurance *

General Aggregate	$1,000,000
Products/Completed Operations Aggregate	$1,000,000
Per Occurrence	$1,000,000
Medical Payments	$10,000

   * The Owner should be named as an additional insured for Comprehensive General Liability Insurance.

   c. Automobile Insurance

Per Occurrence	$1,000,000
PIP	Basic
Underinsured Motorist	$1,000,000
Uninsured Motorist	$1,000,000

   d. Professional Liability Insurance

      i. Per Claim $2,000,000

ii. For projects with an estimated construction Contract Sum of over $10,000,000 or major structural work an aggregate is required as follows:
Aggregate $4,000,000

e. Umbrella Liability Insurance

i. Per Occurrence $2,000,000

ii. For projects with an estimated construction Contract Sum of over $10,000,000 or major structural work an aggregate is required as follows:
Aggregate $2,000,000

f. Manned or Unmanned Aircraft Coverage (if used)

i. Per Claim $1,000,000

ii. Aggregate $1,000,000

For specialty consultants used for commissioning activities, studies, asbestos surveys and security, items A, B, C and F shall apply.

Special Asbestos Abatement Liability Insurance is required for Asbestos Abatement Contractors. The limits are $1,500,000 per claim, for liability arising from the encapsulation, removal, handling, storage, transportation, and disposal of asbestos-containing materials.

2. CONSULTANT'S OBLIGATIONS

Consultant shall not violate or knowingly permit any violation of any conditions or terms of the policies of insurance required to be carried under the terms hereof and shall endeavor to satisfy the requirements of the insurance companies issuing them. In the event Consultant neglects, refuses or fails to provide or maintain any of the insurance required to be carried under the Agreement, or if such insurance is canceled for any reason, the Owner or the Owner's lender(s) shall have the right, but not the duty, to procure or maintain the same.

In the event the Owner or the Owner's lender(s) do procure or maintain such insurance, the Owner or the Owner's lender(s) shall have, in additional to any and all other available remedies, the right to recover from the Consultant (including the right of set-off against sums otherwise due the Consultant) all of the costs associated with procuring or maintaining such insurance.

3. PROFESSIONAL LIABILITY INSURANCE

   a. Professional Liability Coverage of $2,000,000 shall be maintained for one (1) year from the date of Substantial Completion. If the Consultant discontinues its business and if directed by Owner in writing, Consultant shall purchase such insurance in such amount for an extended discovery period beyond the one (1) year after the date of Substantial Completion, with the premium cost to be a reimbursable expense paid by the Owner. The limit of liability for such policy may not be reduced below $2,000,000 without the Owner giving its prior, written consent. All policies of insurance that Consultant is required under the terms of this Exhibit C Owner's Insurance to secure and maintain shall bear the endorsement "Not to be canceled until sixty (60) calendar days after Owner has received a written notice from insurer as evidence by a return receipt of registered or certified mail."

   b. The Owner shall not be responsible for obtaining or paying premiums or other expenses in connection with insurance required to be carried under the Agreement or normally carried by the Consultant's consultants, and the obligation to obtain such insurance and to pay such premiums and other expenses shall be solely that of the Consultant.

   c. The Consultant shall bear all the costs of any and all deductible amounts under any insurance policies required to be carried under the Agreement and shall remain solely and fully liable for the full amount of any claim or item not compensated by insurance (to the extent that any amount resulted from damages that arose out of the Consultant's sole negligence.)

4. COVERAGE
   The coverage's referred to above are set forth in full in the respective policy forms, and the foregoing descriptions of such policies are not intended to be complete.

5. GENERALLY

   a. The Consultant thereby represents and warrants to the Owner that, as of the date of the execution of the Agreement, the Consultant is not aware of any claims or potential claims which have been made, filed or threatened against any of the insurance or for damages covered by any of the insurance required to be carried under the Agreement that would affect the Consultant's ability to provide the insurance coverage required by this agreement.

b. It is understood that the provisions in the Agreement requiring the Consultant to carry insurance shall not be construed as in any manner waiving or restricting the liability of the Consultant as to any obligations imposed under the Agreement, including, but not limited to, obligations imposed under the provisions of Article 11 of the AIA A201-2017 General Conditions.

Insurance requirements for Contractors

1. CONTRACTOR'S INSURANCE – to be used with AIA A101-2017
   The Contractor shall at its own expense maintain in effect at all times during the performance of the Work under the Agreement at least the following coverage and limits of insurance:

   a. Commercial General Liability

      i. General Aggregate $1,500,000

      ii. Products/Completed Operations Aggregate $1,500,000

      iii. Per Occurrence $1,500,000

      The Owner shall be named as additional insured for Commercial General Liability Insurance

   b. Automobile Insurance

      i. Per Occurrence $1,000,000

      ii. PIP Basic

      iii. Underinsured Motorist $1,000,000

      iv. Uninsured Motorist $1,000,000

   c. Workers Compensation

      i. Coverage A is statutory.

      ii. Coverage B $500,000 Each Accident

      iii. $500,000 Each Employee

d. Professional Liability (if the Contractor is hiring professionals)

    i. Per Claim $2,000,000

    For Projects with an estimated construction cost of over $10,000,000 or major structural work, additional Aggregate coverage of $4,000,000 is required.

e. Manned or Unmanned Aircraft Coverage (if used)

    i. Per Claim $1,000,000

    ii. Aggregate $1,000,000

f. Property Insurance

    i. Per Claim $1,000,000

    ii. Aggregate $1,000,000

    This insurance is only required for materials stored offsite and not incorporated into the project at delivery. For material stored on site, no additional insurance is required.

g. Builders “all risk” Insurance

    i. Per Claim $2,000,000

    ii. Aggregate $4,000,000

    This insurance is only required for additions exceeding $10,000,000. Renovations to existing schools are not required to have builders all risk insurance.

h. Umbrella Liability

    i. Aggregate limit $5,000,000

    This insurance is required only for projects larger than $10,000,000 in total construction costs.

Exhibit D – Project Schedule

Project Name and Number

MPS Project Number: 24ANDE001

Project Name: Andersen Phase 4 Construction

School: Andersen Unified Middle School

Address: 1098 Andersen Lane, Minneapolis, MN 55407

OP#: 24-2428

Description

Andersen Phase 4 consists of renovating the two unused lunchrooms (Phase 3 created a new cafetorium) and kitchens to band and choir rooms, adding a robotics arena, conversion of the old exterior tot lots to outdoor class space and lighting upgrades in the hallways and selected areas. Alternate 1 includes removing small group rooms that are impacting supervision.

Schedule

Project Kick Off Meeting: September 17, 2024

MPS Furniture Movers: Week of September 23, 2024

Construction Commences: October 1, 2024

Final Cleaned: March 15, 2025

Substantial Completion: April 1, 2025

Final Completion: April 30, 2025

Close-out Documents no later than 45 days past date of Substantial Completion

Substantial Completion

The Work will be substantially complete on or before April 1, 2025

MINNEAPOLIS PUBLIC SCHOOLS

Capital Planning, Construction & Maintenance Department

Construction Contract Change Order Cover Sheet

		Request Date	7/15/2025
Project Name	Andersen Phase 4 Construction	Project Number	24ANDE001
Contractor Name	Rochon Corporation	Substantial Completion Date:	4/1/2025
Board Authorized Amount	$ 2,092,000.00	Board Authorized Date	9/10/2024
Original Contract Amount	$ 2,092,000.00	Contract Date:	8/19/2024

SRM 2024-4400002571

Summary of Change Orders			
Change Order #1	$	23,383.50	Remove markerboard and panels
Change Order #2	$	43,300.46	Silo removal and new floors/ceilings
Change Order #3	$	159,846.69	New copier rooms, electrical and roof
Change Order #4	$	6,489.28	Change Order 3 value corrections
Change Order #5	$	74,099.34	Owner requested changes
Change Order #6	$	-	
Change Order #7	$	-	
Change Order #8	$	-	
Change Order #9	$	-	
Change Order #10	$	-	
		Total of Change Orders	$ 307,119.27

AMOUNT OF THIS CHANGE ORDER #	**5**	**$ 74,099.34**

Total Amount of Change Orders to Date	**$ 307,119.27**
REVISED CONTRACT AMOUNT	**$ 2,399,119.27**
Revised Date of Substantial Completion	N/A
Date of Requested Board Action	8/5/2025

Reviewed By: Jibriil Yusuf — Date: 07/15/2025
Manager, Capital Planning & Construction

Reviewed by: Tom Streif — Date: 7/15/2025
Procurement

Approved By: _____ — Date: _____
Senior Operations Officer

AIA® Document G701® – 2017

Change Order

PROJECT: *(Name and address)* Andersen United Middle School Renovations Phase 4 (232226) 1098 Andersen Lane Minneapolis, Minnesota 55407	**CONTRACT INFORMATION:** Contract For: General Construction Date: August 19, 2024	**CHANGE ORDER INFORMATION:** Change Order Number: Five (5) Date: July 11, 2025
OWNER: *(Name and address)* Minnapolis Public Schools Special School District No. 1 1250 West Boradway Avenue Minneapolis, Minnesota 55411	**ARCHITECT:** *(Name and address)* Wold Architects and Engineers 332 Minnesota Street, Suite W2000 Saint Paul, Minnesota 55101	**CONTRACTOR:** *(Name and address)* Rochon Corporation 28 Second Street Northwest #200 Osseo, Minnesota 55369

THE CONTRACT IS CHANGED AS FOLLOWS:
(Insert a detailed description of the change and, if applicable, attach or reference specific exhibits. Also include agreed upon adjustments attributable to executed Construction Change Directives.)

PCO 19 - Cost for plumbing revisions. *Add $5,451.68*
PCO 26 - Cost for T&M fire alarm adjustments. *Add $4,817.33*
PCO 29 - Cost for windows in copy rooms. *Add $13,722.29*
PCO 32 - Cost for electrical work on roof. *Add $2,461.20*
PCO 33 - Cost for casework revisions. *Add $10,403.28*
PCO 34 - Cost for additional GRDs. *Add $2,687.52*
PCO 35 - Cost for access doors and cylinders. *Add $882.44*
PCO 36 - Cost for additional duct insulation. *Add $1,533.85*
PCO 39 - Cost for exterior signage. *Add $26,410.38*
PCO 40 - Cost for speaker mounting adjustments. *Add $413.70*
PCO 41 - Cost for stainless steel covers at coiling doors. *Add $2,060.67*
PCO 42 - Cost for roofing. *Add $1,575.00*
PCO 43 - Cost for sign variance application. *Add $1,680.00*

TOTAL CHANGE ORDER NO. 5 ADD $74,099.34

The original Contract Sum was	$	2,092,000.00
The net change by previously authorized Change Orders	$	233,019.93
The Contract Sum prior to this Change Order was	$	2,325,019.93
The Contract Sum will be increased by this Change Order in the amount of	$	74,099.34
The new Contract Sum including this Change Order will be	$	2,399,119.27

The Contract Time will be unchanged by Zero (0) days.
The date of Substantial Completion will be April 1, 2025

NOTE: This Change Order does not include adjustments to the Contract Sum or Guaranteed Maximum Price, or the Contract Time, that have been authorized by Construction Change Directive until the cost and time have been agreed upon by both the Owner and Contractor, in which case a Change Order is executed to supersede the Construction Change Directive.

NOT VALID UNTIL SIGNED BY THE ARCHITECT, CONTRACTOR AND OWNER.

Wold Architects and Enginners	Rochon Corporation	Minnapolis Public Schools Special School District No. 1
ARCHITECT *(Firm name)*	**CONTRACTOR** *(Firm name)*	**OWNER** *(Firm name)*

AIA Document G701 – 2017. Copyright © 1979, 1987, 2000 , 2001 and 2017. All rights reserved. "The American Institute of Architects," "American Institute of Architects," "AIA," the AIA Logo, and "AIA Contract Documents" are trademarks of The American Institute of Architects. This document was produced at 11:48:55 ET on 07/11/2025 under Order No.2114500194 which expires on 08/26/2025, is not for resale, is licensed for one-time use only, and may only be used in accordance with the AIA Contract Documents® Terms of Service. To report copyright violations, e-mail docinfo@aiacontracts.com.
User Notes: (3B9ADA46)

SIGNATURE	**SIGNATURE**	**SIGNATURE**
Aaron Ausing | AIA, Associate	Tim Lindquist, PM	
PRINTED NAME AND TITLE	**PRINTED NAME AND TITLE**	**PRINTED NAME AND TITLE**
July 11, 2025	July 15, 2025	
DATE	**DATE**	**DATE**

AIA Document G701 – 2017. Copyright © 1979, 1987, 2000 , 2001 and 2017. All rights reserved. “The American Institute of Architects,” “American Institute of Architects,” “AIA,” the AIA Logo, and “AIA Contract Documents” are trademarks of The American Institute of Architects. This document was produced at 11:48:55 ET on 07/11/2025 under Order No.2114500194 which expires on 08/26/2025, is not for resale, is licensed for one-time use only, and may only be used in accordance with the AIA Contract Documents® Terms of Service. To report copyright violations, e-mail docinfo@aiacontracts.com.
User Notes: (3B9ADA46)

Rochon

PCO #019

Rochon Corporation
28 2nd St NW, Suite 200
Osseo, Minnesota 55369
Phone: (763) 559-9393
Fax: (763) 559-8101

Project: 2430 - Phase 4 Andersen United Middle School Renovations
1098 Andersen Lane
Minneapolis, Minnesota 55407

Prime Contract Potential Change Order #019: CE #020 - PR 07 Plumbing Revisions

TO:	Minneapolis Public Schools	**FROM:**	Rochon Corporation 28 2nd St NW, Suite 200 Osseo, Minnesota 55369
PCO NUMBER/REVISION:	019 / 1	**CONTRACT:**	1 - General Construction
REQUEST RECEIVED FROM:		**CREATED BY:**	Tim Lindquist **(Rochon Corporation)**
STATUS:	Pending - In Review	**CREATED DATE:**	12/11/2024
REFERENCE:		**PRIME CONTRACT CHANGE ORDER:**	None
FIELD CHANGE:	No		
LOCATION:		**ACCOUNTING METHOD:**	Amount Based
SCHEDULE IMPACT:		**PAID IN FULL:**	No
EXECUTED:	No	**SIGNED CHANGE ORDER RECEIVED DATE:**	
		TOTAL AMOUNT:	$5,451.68

POTENTIAL CHANGE ORDER TITLE: CE #020 - PR 07 Plumbing Revisions

CHANGE REASON: Design Development

POTENTIAL CHANGE ORDER DESCRIPTION: *(The Contract Is Changed As Follows)*
CE #020 - PR 07 Plumbing Revisions
Wold PR 07
Plumbing revisions.

ATTACHMENTS:
PR 7 001 RFI floor sink under tuba sink (sk-1).pdf , _MPS Anderson United Middle School, Phase 4 Renovation_PR07.pdf , _Andersen United MS PR-07 Pricing 12-9-2024.pdf

#	Budget Code	Description	Amount
1	03-300.S Concrete / Masonry	Concrete infill	$750.00
2	09-250.S Carpentry / Drywall	Gyp walls	$2,518.00
3	09-650.S Flooring	Flooring	$955.32
4	15-500.S Mechanical	Floor sink	$968.76
		Subtotal:	**$5,192.08**
		Overhead & Profit (5.00%):	$259.60
		Grand Total:	**$5,451.68**

Patrick Triggs (Wold Architects and Engineers)
332 Minnesota Street, Suite W2000
Saint Paul, Minnesota 55101

Minneapolis Public Schools

Rochon Corporation
28 2nd St NW, Suite 200
Osseo, Minnesota 55369

SIGNATURE **DATE**

SIGNATURE **DATE**

SIGNATURE DATE

JSH Construction, LLC
1050 Industries Circle
Howard Lake, MN 55349
Proposal
12/9/2024

Project Name: Andersen United Middle School
General Contractor: Rochon
G.C. Contact: Tim Lindquist
JSH Contact: Dave Jarl
Phone: 320-444-8788 Email: dave@jshconstructionllc.com

Addendums:

Alternates: n/a

Included Services per plans and specs (labor and material unless otherwise noted)	Price
PR-7 Pricing	
Added gyp bd walls	$1,862.00
Labor-	$656.00
Materials-	

Disposal of our waste in G.C. supplied dumpster.

Exclusions

Demolition
Flashings
Permits
Dumpster
Overtime
Winter conditions
Unloading of materials supplied by others
Caulking other than noted in included services

Total $2,518.00

Accepted by: Date:

*JSH Construction, LLC reserves the right to withdraw this proposal after 30 days.

Henricksen

800 Washington Ave N, Suite 200, Minneapolis, MN 55401

Floorcovering Proposal

Project Name: MPS Anderson United Middle School, Phase 4 - PR07
Quoted to: Rochon Corp
Tim Lindquist

Marty Hackenmueller
Office (612) 877-3340
Mobile (763) 286-7532
m.hackenmueller@henricksen.com

Proposal Date: December 8, 2024
Plan Date: November 27, 2024

Item	Quantity	UOM	Unit Price	Ext Price
VCT-1 Tarkett VCT II, 557 Shooting Star CG	2.00	ctn	$84.43	$168.86
VCT Adhesive	1.00	pail	$76.32	$76.32
VCT Delivery	1.00	ea	$171.72	$171.72
Transitions, CTA-63-A	36.00	lf	$2.05	$73.80
Product Sub Total				**$490.70**
Install Carpet Tile	(6.00)	sy	$8.02	-$48.12
Install VCT	62.00	sf	$1.53	$94.86
Install Vinyl Transitions	26.00	lf	$4.76	$123.76
Wax VCT	1.00	lot	$294.12	$294.12
Labor Sub Total				**$464.62**
Total Proposed*				**$955.32**

Notes/Assumptions:

*moisture testing/mitigation not included
*general contractor to demo existing flooring & grind adhesive
*assumes subfloor is ready to receive
*major floor prep not included, T&M basis if necessary
*ramping consists of 3/8" or less
*finish/wax not included
*CPT attic stock included
*assumes single phase
*covering of new floors not included

Client Signature _____ **Date** _____

Prices quoted herein are firm for a maximum of 30 days from the date of this quote unless otherwise noted.

DMS DAVIS MECHANICAL SYSTEMS

●Refrigeration ●HVAC ●Plumbing ●Process Piping ●Service

Project- Andersen MS
DMS Job Number: 24103
Project Manager: Chris Alley

Office 952-854-3654

Date : **11/12/24**
PCO #:
PR/SI #
RFI #

COST SUMMARY

Description		Cost	Notes/Attachments
Labor Total	$	-	(Auto Fill from Sub-Total Below)
Materials and Equipment Total	$	880.69	(Auto Fill from Sub-Total Below)
Tax on Materials and Equipment Only	$	-	**<<< Provide Sales/Use Tax Total**
Self Performed Subtotal	**$**	**880.69**	
10% Overhead and Profit	$	88.07	(10% is the max fee allowed on CO's)
Self Performed Total	**$**	**968.76**	
Subcontractors	$	-	Auto Fill from Sub-Total Below
5% Overhead and Profit on Subs	$	-	(5% is the max allowed on subcontractors)
Subcontractor Total	**$**	**-**	
TOTAL COST OF CHANGE	**$**	**968.76**	

Signature: _____

Contractor acknowledges no other Costs associated with this PCO.

PROVIDE DETAIL BREAKDOWN BELOW:

Labor By Task		Qty	Unit	Unit Cost	Total Cost
				$ 115.00	$ -
				$ 115.00	$ -
				$ 115.00	$ -
				$ 115.00	$ -
Sub-Total					**$ -**

Materials and Equipment By Task		Qty	Unit	Unit Cost	Total Cost
see attached		1		880.69	$ 880.69
					$ -
					$ -
					$ -
					$ -
					$ -
					$ -
					$ -
Sub-Total					**$ 880.69**

Sub-Contractor Proposals		Description of Work	Total Cost
			$
			$ -
			$ -
Sub-Total		*(Attach Sub-Contractor Proposals)*	**$ -**

REQUEST FOR INFORMATION

DAVIS MECHANICAL SYSTEMS

RFI NUMBER:	001

21225 Hamburg Ave #3
Lakeville, MN 55044
Office • 952·854·3654 Fax • 952·854·3656

Date:	**November 12, 2024**	
Project:	Andersen MS	
Attn:		
Company:	Davis Mechanical Systems	
Reference:	*Drawing:*	
	Detail:	x
	Spec #:	x
	Other:	x

RECENT ISSUE:

After speaking with MPS, James like to have a floor sink under the tuba sink (SK-1). See attached drawings

	Chris Alley

Please respond within: **2** working days from todays date to not affect design or installation.

We ☑ Do ☐ Do not consider this RFI to affect the contract amount or schedule.

Response:

Response by:		**Date:**	

SPS Companies, Inc.
6363 State Hwy 7
SAINT LOUIS PARK, MN 55416
952-929-1377 Fax 952-928-7241

Quotation

QUOTE DATE	QUOTE NUMBER
11/12/24	S5016898

ORDER TO:
SPS Companies, Inc.
6363 State Hwy 7
SAINT LOUIS PARK, MN 55416
952-929-1377 Fax 952-928-7241

PAGE NO: 1

QUOTE TO:
DAVIS MECHANICAL SYSTEMS
21225 HAMBURG AVE
LAKEVILLE, MN 55044

SHIP TO:
DAVIS MECHANICAL SYSTEMS
21225 HAMBURG AVE
LAKEVILLE, MN 55044

CUSTOMER NUMBER	CUSTOMER ORDER NUMBER	RELEASE NUMBER	SALESPERSON
2114	ANDERSEN MS		Jordan Haroldson

WRITER	SHIP VIA	TERMS	SHIP DATE	FREIGHT ALLOWED
Jordan Haroldson	SLP TR2	NET DUE 60 SVC CHG	11/12/24	Yes

ORDER QTY	PART NO	DESCRIPTION	NET PRC	EXT PRC
		If this is a tax exempt project, please provide us with the required documentation BEFORE this material is delivered.		
		For projects requiring adherence to the Recovery Act (ARRA), Buy America Rule or the Buy American Act, SPS Companies, Inc. is not responsible for determining product compliance. Before accepting this quotation/order, please confirm with the authority having jurisdiction that the items listed meet the necessary requirements.		
1ea	52457	NH P TRAP 2"	27.011	27.01
5ft	52605	NH PIPE 2X10FT	12.559	62.80
6ea	1426729	HUSKY HD2006 2" HD NO HUB CPLG HEAVY DUTY HEAVY DUTY	11.157	66.95
1ea	36536	MISSION 0802728	12.543	12.54
1ea	1518619	ZURN ZN1900-2NH 2"NH 12X12X6 A.R.E. SANI-FLOR RECEPTOR W/NB FRAME & FULL GRATE *** Above Item Not Returnable *** **TAXES NOT INCLUDED**	711.388	711.39

*** This is a quotation ***

to current market conditions, unless noted above, commodity and stainless-steel ms on this quote are valid for 5 business days from the date on this document. All other items on this quote are valid for 20 working days. For pricing to remain valid, shipment must be made within 15 business days of acceptance of this quotation. Clerical errors and quantiles are subject to correction.

Subtotal	880.69
S&H CHGS	0.00
Amount Due	880.69

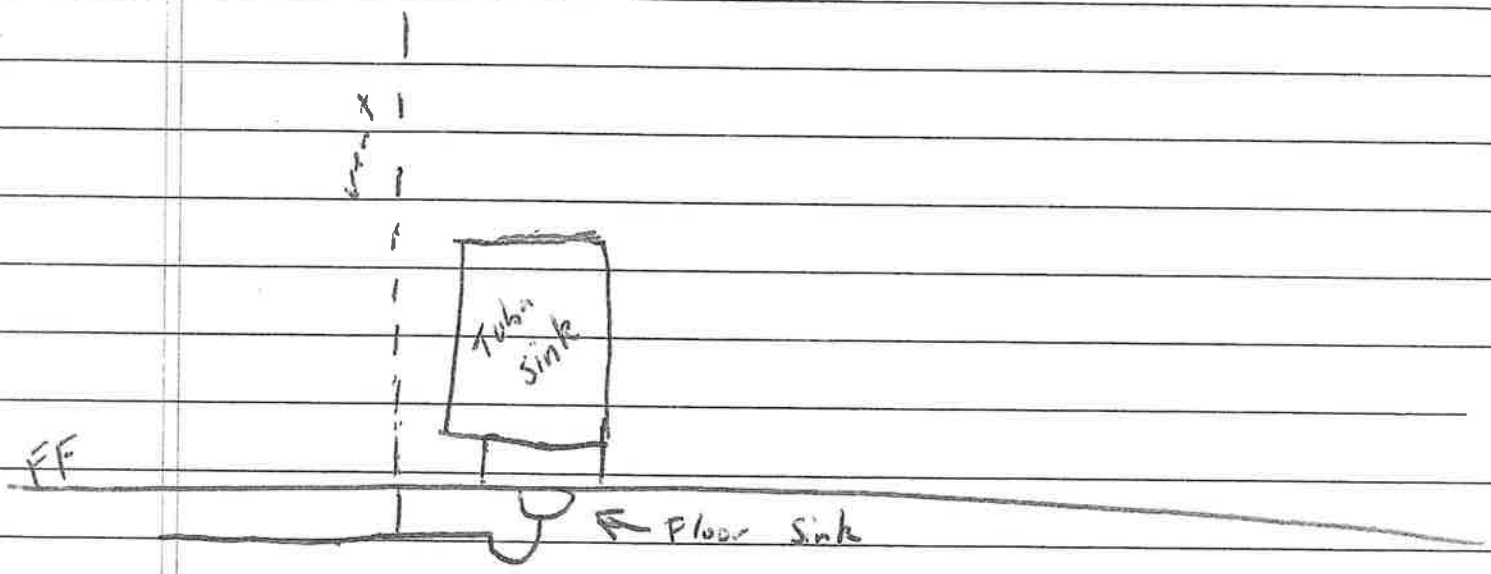
Tub-
sink
FF
Floor Sink

Z1900
12 x 12 [305 x 305] A.R.E. SANI-FLOR RECEPTOR
6 [152] SUMP DEPTH

SPECIFICATION SHEET

TAG _____

Design and Dimensional Data (inches and [mm]) are Subject to Manufacturing Tolerances and Change Without Notice

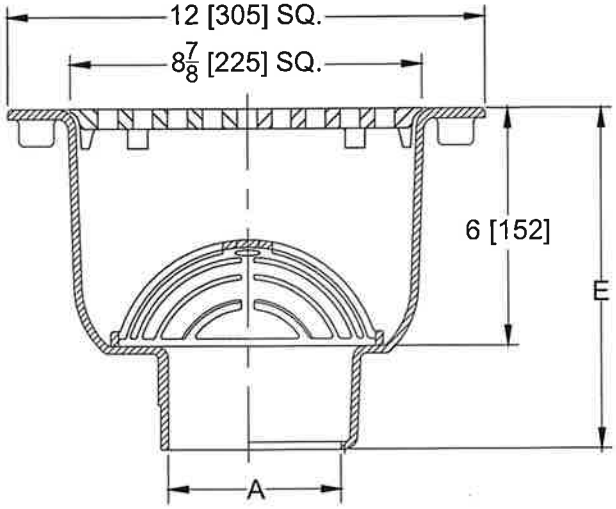

A Pipe size in [mm]	Approx. Weight lbs [kg]	Grate Open Area in² [cm²]
2, 3, 4 [51, 76, 102]	32 [15]	31 [200]

ENGINEERING SPECIFICATION: ZURN Z1900
Sani-Flor Receptor 12" x 12" x 6" [305mm x 305mm x 152mm] deep cast iron body and square, light-duty grate with 1/2" [13mm] slotted openings, white acid resisting porcelain enamel interior and top, complete with white ABS anti-splash interior bottom dome strainer.

Options (Check/specify appropriate options)

PIPE SIZE	(Specify Size/Type) OUTLET	'E' BODY HEIGHT DIMENSION Z	ZN/ZS
3, 4 [76, 102]	____ IC Inside Caulk	8-5/8 [219]	9-1/8 [232]
2, 3, 4 [51, 76, 102]	____ NH No-Hub	8-5/8 [219]	9-1/8 [232]
2, 3, 4 [51, 76, 102]	____ NL Neo-Loc	8 [203]	8-1/2 [216]

PREFIXES

____ Z Cast Iron Body with White A.R.E. Interior*
____ ZN Cast Iron Body with White A.R.E. Interior, 12-1/2 [317] Square N.B. Frame and Full Grate with 1/2 [13] Openings (Add 1/2 [13] to 12 [305] Dim.)
____ ZS Cast Iron Body with White A.R.E. Interior, 12-1/2 [317] Square Stainless Steel Frame and Full Grate with 1/2 [13] Openings (Add 1/2 [13] to 12 [305] Dim.)

SUFFIXES

____-DX Dex-O-Tex Flange (ZN Only)
____-HD Stainless Steel Frame w/ X-Heavy Duty Stainless Steel Grate (ZS Only)
____-HP Heel-Proof Grate (ZN Only)
____-K Anchor Flange with Seepage Holes
____-KC Anchor Flange with Seepage Holes and Clamp Collar
____-LD (Less) Bottom Dome Strainer
____-P 1/2 [13] Trap Primer Connection (See Z1023)
____-SA Stabilizer Assembly (See Z1903)
____-TC Neo-Loc Test Cap Gasket (2, 3, 4 [51, 76, 102] NL Bottom Outlet Only)
____-VPS Vandal-Proof Strainer
____-1 (Less) Grate
____-2 1/2 Grate
____-3 3/4 Grate
____-4 Full Grate w/ Center Opening (2 [51] Dia. for Z) and (3-1/32 [77] Square for ZN & ZS)
____-6 Grate w/ 6 [152] Dia. x 6 [152] High Funnel
____-8 Grate w/ 8-7/8 x 3-5/8 x 3-3/4 [225 x 92 x 95] High Oval Funnel
____-11 Vandal-Proof Secured Top (ZN & ZS Only)
____-15 Solid Loose Set Cover (Z & ZN Only)
____-19 Full Hinged Grate (ZN Only)
____-23 Aluminum Bucket
____-25 White A.R.C. Bucket
____-31 Stainless Steel Mesh Liner for Bucket
____-32 Aluminum Dome Strainer
____-33 White A.R.C. Anti-Splash Bottom Dome Strainer

⚠ **WARNING:** Cancer and Reproductive Harm - www.P65Warnings.ca.gov
⚠ **ADVERTENCIA:** Cáncer y daño reproductivo - www.P65Warnings.ca.gov
⚠ **AVERTISSEMENT:** Cancer et effets néfastes sur la reproduction - www.P65Warnings.ca.gov

Zurn Industries, LLC | Specification Drainage Operation
1801 Pittsburgh Avenue, Erie, PA 16502, Ph. 855.663.9876

In Canada | Zurn Industries Limited
7900 Goreway Drive, Unit 10, Brampton, Ontario L6T 5W6, Ph. 877.892.5216

www.zurn.com

Rev. N
Date: 01/11/23
C.N. No. 144899
Patent zurn.com/patents
Prod. | Dwg. No. Z1900

PROPOSAL REQUEST

SSD 1 Minneapolis Public Schools	Phase 4 Andersen MS Renovations
Rochon Corporation	Attn: Tim Lindquist
28 2nd Street NW Suite 200	
Osseo, Minnesota 55369	
Phone 763 559-9393	Fax
Email tlindquist@rochoncorp.com	

Submit an itemized (labor and material) quotation for the proposed modifications to the contract documents as described herein within 21 days of receipt. If a cost is not submitted within 21 days, this Proposal Request can be accepted at no additional cost. Written approval is required prior to proceeding with this change.	**PR: 07**
	Comm: 232226
COST EXPECTATIONS: ☐ DEDUCT ☐ NO COST ☒ ADD	**Const. Pkg:** [Status]

Distribution:

- ☒ Curtis Hartog, MPS
- ☒ Tim Lindquist, Rochon
- ☒ Garrett LaChance, Rochon
- ☒ Patrick Triggs, Wold
- ☒ Lindsy Schneider, Wold
- ☒ Kyle Edsten, Wold
- ☒ Sean Hanson, Wold
- ☐ Bradley Johannson, Wold
- ☐ Touger Vue, Wold
- ☐
- ☐
- ☐
- ☐
- ☐
- ☐
- ☐
- ☐

Item	Description
07	**Plumbing Revisions**
7.01	See reissued sheet AD-110 for modified saw-cutting extents.
7.02	See reissued sheet AD-111 for modified saw-cutting extents.
7.03	See reissued sheet A-110 for modified floor slab infill extents.
7.04	See reissued sheet A-111 for modified floor slab infill extents.
7.05	See reissued sheet A-500 for updated Material Finish Schedule
7.06	Refer to 22 13 00 for added specifications regarding ISK-1 associated floor sink.
7.07	Refer to sheets P-100, P-110, and P-900 for added saw-cutting locations to connect water EWC-1 sanitary piping to building main sewer.
7.08	Refer to sheets P-101, P-111, and P-900 for reduced saw-cutting locations and revised plumbing connections to serve ISK-1.
7.09	Refer to sheet M-600 for revised ISK-1 trap size in plumbing schedule.

Attachments: 22 13 00, AD-110, AD-111, A-110, A-111, A-500, P-100, P-101, P-110, P-111, P-900, M-600

Issued By: Lindsy Schneider Date: 11/21/24

Wold Architects and Engineers
332 Minnesota Street, Suite W2000
Saint Paul, MN 55101
woldae.com | 651 227 7773

PLANNERS
ARCHITECTS
ENGINEERS

Rochon

PCO #026

Rochon Corporation
28 2nd St NW, Suite 200
Osseo, Minnesota 55369
Phone: (763) 559-9393
Fax: (763) 559-8101

Project: 2430 - Phase 4 Andersen United Middle School Renovations
1098 Andersen Lane
Minneapolis, Minnesota 55407

Prime Contract Potential Change Order #026: CE #027 - T&M fire alarm rework

TO:	Minneapolis Public Schools	**FROM:**	Rochon Corporation 28 2nd St NW, Suite 200 Osseo, Minnesota 55369
PCO NUMBER/REVISION:	026 / 1	**CONTRACT:**	1 - General Construction
REQUEST RECEIVED FROM:		**CREATED BY:**	Tim Lindquist **(Rochon Corporation)**
STATUS:	Pending - In Review	**CREATED DATE:**	1/20/2025
REFERENCE:		**PRIME CONTRACT CHANGE ORDER:**	None
FIELD CHANGE:	No		
LOCATION:		**ACCOUNTING METHOD:**	Amount Based
SCHEDULE IMPACT:		**PAID IN FULL:**	No
EXECUTED:	No	**SIGNED CHANGE ORDER RECEIVED DATE:**	
		TOTAL AMOUNT:	$4,817.33

POTENTIAL CHANGE ORDER TITLE: CE #027 - T&M fire alarm rework

CHANGE REASON: Allowance

POTENTIAL CHANGE ORDER DESCRIPTION: *(The Contract Is Changed As Follows)*
CE #027 - T&M fire alarm rework
Per RFI 18
T&M to relocate fire alarm in rooms A115A, A115B, and B115B to be able to install the new VAV's.

ATTACHMENTS:
[illegible] - Fire Alarm Rework A115A, A115B, B115B.pdf

#	Budget Code	Description	Amount
1	16-000.S Electrical.Commitment	Muska (Fire Alarm)	$4,587.93
		Subtotal:	**$4,587.93**
		Overhead & Profit (5.00%):	$229.40
		Grand Total:	**$4,817.33**

Patrick Triggs (Wold Architects and Engineers)
332 Minnesota Street, Suite W2000
Saint Paul, Minnesota 55101

Minneapolis Public Schools

Rochon Corporation
28 2nd St NW, Suite 200
Osseo, Minnesota 55369

SIGNATURE DATE

SIGNATURE DATE

SIGNATURE DATE

1001 Labore Industrial Court, Suite B
Vadnais Heights, MN 55110

651-490-9868
651-490-1530 fax
nac-hvac.com

CHANGE ORDER REQUEST #9 (R1)

GENERAL CONTRACTOR: Rochon - Tim Lindquist

DATE: 03/28/25

EMAIL: -
PHONE: -

NAC JOB #: 1310002

PROJECT NAME: MPS Anderson UMS PH 4

REQUEST DESCRIPTION: T&M Fire Alarm rework for rooms A115A, A115B, & B115B

RFI: -
CO: -
PR: -

CONTRACTOR				
COST CODE	QTY	DESCRIPTION	COST	EXTENDED
	1	Muska - revised 3/28/25	4,369.93	4,369.93
				-
				-
				-
			Subtotal	4,369.93
			5%	218.00
			Contractor Total	$ 4,587.93

MATERIALS				
COST CODE	QTY	DESCRIPTION	COST	EXTENDED
				-
				-
				-
				-
			Tax	-
			Shipping	-
			Subtotal	-
			10%	-
			Material Total	$ -

LABOR				
COST CODE	HOURS	DESCRIPTION	RATE	EXTENDED
				-
				-
				-
				-
			Labor Subtotal	-
			10%	-
			Labor Total	$ -
			Change Order Sub-Total	$ 4,587.93
			Bonds 1.35%	
			Change Order Total	**$ 4,587.93**

Please Sign and Return for Work to be started:

Submitted by: Joe Hale

Authorized by: _____

Muska Companies | ELECTRIC TECHNOLOGIES PLUMBING

Proposal Request Form

		Date:	12/30/2024
Project Name:	MPS Andersen Phase 4	**CO # :**	CO#001
System Description:	Demo - Additional FA Cable and Conduit Rework	**PR # :**	T&M CO#001

CO Description:	Reroute FA conduit to avoid HVAC installation
	Remove FA cabling, reroute conduity and repull cabling to complete circuit.
	Work performed in the following locations. Rm A115A, A115B, and B115B.
	3 locations, the 4th location didn't need to be reworked.

1.	Materials					$ 1,745.70	see breakdown pg2
2.	Sales Tax (included)	8.000%				$139.66	
3.	Material OH/P	10%				$174.57	
4.	Truck Charge					$0.00	
5.	Subtotal Material/Truck		sum of lines 1, 2, 3 & 4				$2,059.93
6.	Technician labor	0.00	Hours @	$92.00	per hour	$0.00	
7.	Working Foreman	20.00	Hours @	$105.00	per hour	$2,100.00	
8.	Programming	0.00	Hours @	$125.00	per hour	$0.00	
9.	Project Design	0.00	Hours @	$125.00	per hour	$0.00	
10.	Labor OH/P	10%				$210.00	
11.	Subtotal Labor		sum of lines 6, 7, 8 & 9				$2,310.00
12.	Tools & Equipment	0%	sum of lines 6, 7 & 8			$0.00	
13.	Specialty Tools					$0.00	
14.	Freight & Transportation					$0.00	
15.	Sub Contractor					$0.00	
16.	Sub Contractor					$0.00	
17.	Lift Equipment Rental					$0.00	
18.	Additional Bond Premium					$0.00	
19.	Expense OH/P	5%	of lines 13,14,15,16,17&18			$0.00	
20.	Subtotal Expense		sum of lines 12-19				$0.00
	Total Price of Change						$4,369.93

Prices subject to cost changes if not accepted in **10** days.
Additional contract time required for this change is **0** additional work day(s)

Muska Companies

Chad McNitt
Project Manager

Owner / GC

Signature:

Print Name:

*Please return approved CO to Muska to proceed with changes

Muska Companies | ELECTRIC TECHNOLOGIES PLUMBING

Proposal Request - Material Breakdown

		Date:	12/30/2024
Project Name:	MPS Andersen Phase 4	CO # :	
System Description:	Demo - Additional FA Cable and Conduit Rework	PR # :	

QTY	MFG	Part Number	Description		
			Material Breakdown		
1	XXX	XXX	Misc FA Cabling	$125.00	$ 125.00
3	XXX	XXX	3/4" LR	$7.92	$ 23.76
3	XXX	XXX	3/4" flex connector	$2.98	$ 8.94
3	XXX	XXX	3/4" flex changeover	$3.24	$ 9.72
4	XXX	XXX	1/2" flex changeover	$2.88	$ 11.52
2	XXX	XXX	1/2" conduit clamps	$0.49	$ 0.98
2	XXX	XXX	1/2" mini conduit clamps	$0.05	$ 0.10
6	XXX	XXX	3/4" mini conduit clamps	$0.00	$ -
25	XXX	XXX	3/4" metalic flex conduit	$48.00	$ 1,200.00
9	XXX	XXX	1/2" metalic flex conduit	$36.00	$ 324.00
2	XXX	XXX	1/2" EMT Connectors	$0.69	$ 1.38
2	XXX	XXX	1/2" EMT couplers	$0.48	$ 0.96
2	XXX	XXX	0	$5.96	$ 11.92
1	XXX	XXX	3/4" LB	$7.42	$ 7.42
1	XXX	XXX	Misc materials	$20.00	$ 20.00
			0	$0.00	$ -
					$ -
					$ -
					$ -
					$ -
					$ -
					$ -
					$ -
					$ -
					$

Total $ 1,745.70

Rochon

PCO #029

Rochon Corporation
28 2nd St NW, Suite 200
Osseo, Minnesota 55369
Phone: (763) 559-9393
Fax: (763) 559-8101

Project: 2430 - Phase 4 Andersen United Middle School Renovations
1098 Andersen Lane
Minneapolis, Minnesota 55407

Prime Contract Potential Change Order #029: CE #030 - Windows in copy rooms

TO:	Minneapolis Public Schools	**FROM:**	Rochon Corporation 28 2nd St NW, Suite 200 Osseo, Minnesota 55369
PCO NUMBER/REVISION:	029 / 1	**CONTRACT:**	1 - General Construction
REQUEST RECEIVED FROM:		**CREATED BY:**	Tim Lindquist **(Rochon Corporation)**
STATUS:	Pending - In Review	**CREATED DATE:**	1/23/2025
REFERENCE:		**PRIME CONTRACT CHANGE ORDER:**	None
FIELD CHANGE:	No		
LOCATION:		**ACCOUNTING METHOD:**	Amount Based
SCHEDULE IMPACT:		**PAID IN FULL:**	No
EXECUTED:	No	**SIGNED CHANGE ORDER RECEIVED DATE:**	
		TOTAL AMOUNT:	$13,722.29

POTENTIAL CHANGE ORDER TITLE: CE #030 - Windows in copy rooms

CHANGE REASON: Client Request

POTENTIAL CHANGE ORDER DESCRIPTION: *(The Contract Is Changed As Follows)*
CE #030 - Windows in copy rooms
Wold PR 12
Provide HM window openings and door glass. Location at the hallway copy rooms to help the teachers be able to see the hallway better.
HM frames have a 4-5 week lead time.

ATTACHMENTS:
MPLS Anderson PR #12.PDF , _SSD 1 Andersen MS Phase 4 - Copier Room Windows.PDF , _Andersen MS PR-12 Pricing 2-10-2025.pdf , _PR 12.pdf , _221390-003 Added Windows REV.pdf

#	Budget Code	Description	Amount
1	08-100.S Hollow Metal & Hardware.Commitment	HM window frames/ dr kit	$4,769.85
2	08-800.S Glass & Glazing.Commitment	Glass	$2,215.00
3	09-250.S Carpentry / Drywall	Window installation	$4,654.00
4	09-900.S Paints and Coatings.Commitment	Painting	$1,430.00
		Subtotal:	**$13,068.85**
		Overhead & Profit (5.00% Applies to all line item types.):	$653.44
		Grand Total:	**$13,722.29**

Patrick Triggs (Wold Architects and Engineers)
332 Minnesota Street, Suite W2000
Saint Paul, Minnesota 55101

Minneapolis Public Schools

Rochon Corporation
28 2nd St NW, Suite 200
Osseo, Minnesota 55369

SIGNATURE **DATE**

SIGNATURE **DATE**

SIGNATURE **DATE**

KENDELL
Twin Cities, MN Branch

KENDELL Doors & Hardware, LLC
1312 Northland Drive
Suite 100
Mendota Heights, MN 55120
Phone: 651-905-0144
Fax:

PROPOSAL

Page:	1
Proposal No.:	221390
Proposal Change No.:	003
Customer P.O. No.	2430
Proposal Date:	1/23/2025
Customer ID:	RCO
Project Manager:	Hailey Lauby
Project Manager Ph.:	
Project Manager Email:	hlauby@kendelldrs.com

Submitted To: Rochon Corporation
graceb@rochoncorp.com
28 2ND STREET NW #200
Osseo, MN 55369

Job Name: PH4 Andersen United MS

Description	Quantity
16" x 35" 110 Metal Vision Kit	2
60-32-5.75-M-14-CR	4
30-32-5.75-M-14-CR	2
Kendell to cut & install metal vision kits	6
Freight	1

Respectfully Submitted: _____

Hailey Lauby

Accepted By: _____ **Date:** _____

Subtotal:	4,374.98
Sales Tax:	394.87
Total:	4,769.85

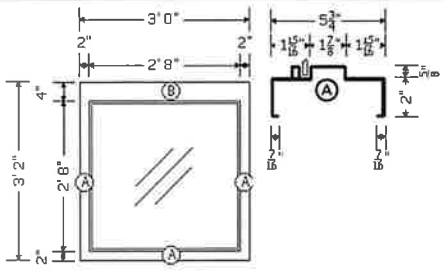

FR4A

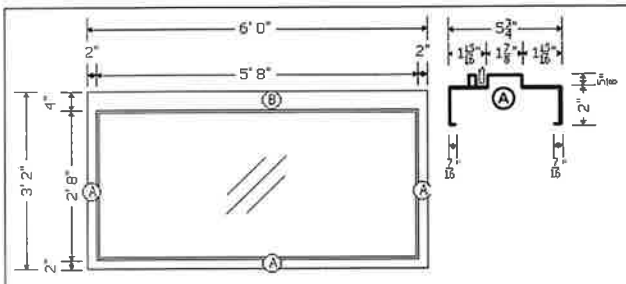

FR4A.1

Envision Glass CO

PR #12

Material	$966
Foam Tape	$80
Equipment	$0
Caulking	$0
Shop Drawings	$0
Subtotal	$1,046
Taxes	$88
Shop Labor @ $98 Per Hour	$0
Field Labor @ $110 Per Hour	$880
Total	$2,014
Markup @ 10%	$201
Grand Total of Change Order	$2,215

JSH Construction, LLC
1050 Industries Circle
Howard Lake, MN 55349
Proposal
2/10/2025

Project Name: Phase 4 Andersen MS
General Contractor: Rochon
G.C. Contact: Tim Lindquist
JSH Contact: Dave Jarl
Phone: 320-444-8788 Email: dave@jshconstructionllc.com

Addendums:

Alternates: n/a

Included Services per plans and specs (labor and material unless otherwise noted)	Price
PR-12 Pricing	
Labor to install (6) hollow metal window fames in existing walls that are framed and rocked.	
Demo, frame, rock .	
Labor-	$4,312.00
Materials-	$342.00

Disposal of our waste in G.C. supplied dumpster.

Exclusions

Demolition
Flashings
Permits
Dumpster
Overtime
Winter conditions
Unloading of materials supplied by others
Caulking other than noted in included services

Total $4,654.00

Accepted by: Date:

*JSH Construction, LLC reserves the right to withdraw this proposal after 30 days.

CHANGE ORDER REQUEST

Steinbrecher Painting Company
1408 7th Street North
PO Box 159
Princeton MN 55371

Change Order # Pending

Change Order Date 01/23/2025

Submitted By

TO **Rochon Corp**
28 2nd Street NW
Suite 200
Osseo MN 55369

PROJECT # **9064639**

MPLS ISD Anderson MS Phase 2
1098 Anderson Lane
Minneapolis MN 55407

Description of Work	Amount
Labor	840.00
Material	230.00

Notes
SSD 1 Andersen MS Phase 4 - Copier Room Windows

Requested Amount of Change 1,070.00

+360

Total 1430.00

CHANGE ORDER REQUEST

Steinbrecher Painting Company
1408 7th Street North
PO Box 159
Princeton MN 55371

Change Order # Pending

Change Order Date 02/11/2025

Submitted By

TO **Rochon Corp**
28 2nd Street NW
Suite 200
Osseo MN 55369

PROJECT # **9064639**

MPLS ISD Anderson MS Phase 2
1098 Anderson Lane
Minneapolis MN 55407

Description of Work	Amount
Labor	315.00
Material	45.00

Notes
PR #12

Requested Amount of Change 360.00

Rochon

PCO #032

Rochon Corporation
28 2nd St NW, Suite 200
Osseo, Minnesota 55369
Phone: (763) 559-9393
Fax: (763) 559-8101

Project: 2430 - Phase 4 Andersen United Middle School Renovations
1098 Andersen Lane
Minneapolis, Minnesota 55407

Prime Contract Potential Change Order #032: CE #033 - Electrical dog house

TO:	Minneapolis Public Schools	**FROM:**	Rochon Corporation 28 2nd St NW, Suite 200 Osseo, Minnesota 55369
PCO NUMBER/REVISION:	032 / 0	**CONTRACT:**	1 - General Construction
REQUEST RECEIVED FROM:		**CREATED BY:**	Tim Lindquist **(Rochon Corporation)**
STATUS:	Pending - In Review	**CREATED DATE:**	2/6/2025
REFERENCE:		**PRIME CONTRACT CHANGE ORDER:**	None
FIELD CHANGE:	No		
LOCATION:		**ACCOUNTING METHOD:**	Amount Based
SCHEDULE IMPACT:		**PAID IN FULL:**	No
EXECUTED:	No	**SIGNED CHANGE ORDER RECEIVED DATE:**	
		TOTAL AMOUNT:	$2,461.20

POTENTIAL CHANGE ORDER TITLE: CE #033 - Electrical dog house

CHANGE REASON: Design Development

POTENTIAL CHANGE ORDER DESCRIPTION: *(The Contract Is Changed As Follows)*
CE #033 - Electrical dog house
Due to the rebar in the post tension roof slab, there is no room to run the electrical and controls through the duct curb. A seperate location was found for the electrical and control conduits to penetrate the concrete slab and a dog house.

ATTACHMENTS:
GPRSQUOTE-179865 Manual Quote v.2.pdf , _COR - 11 - ROOF DOG HOUSE.pdf

#	Budget Code	Description	Amount
1	16-000.S Electrical.Commitment	Electrical dog house	$1,294.00
2	01-102.O GENERAL CONDITIONS	GPRS xray	$550.00
3	07-530.S Membrane Roofing.Commitment	Roofing	$500.00
		Subtotal:	**$2,344.00**
		Overhead & Profit (5.00% Applies to all line item types.):	$117.20
		Grand Total:	**$2,461.20**

Patrick Triggs (Wold Architects and Engineers)
332 Minnesota Street, Suite W2000
Saint Paul, Minnesota 55101

SIGNATURE **DATE**

Minneapolis Public Schools

SIGNATURE **DATE**

Rochon Corporation
28 2nd St NW, Suite 200
Osseo, Minnesota 55369

SIGNATURE **DATE**

1001 Labore Industrial Court, Suite B
Vadnais Heights, MN 55110

651-490-9868
651-490-1636 *fax*
nac-hvac.com

CHANGE ORDER REQUEST #11

GENERAL CONTRACTOR: Rochon - Tim Lindquist

DATE: 02/05/25

EMAIL: -
PHONE: -

NAC JOB #: 1310002

PROJECT NAME: MPS Anderson UMS PH 4

REQUEST DESCRIPTION: 18" x 18" dog house for roof mechanical eelectrical

RFI: -
CO: -
PR: -

CONTRACTOR				
COST CODE	QTY	DESCRIPTION	COST	EXTENDED
				-
				-
				-
				-
			Subtotal	-
			5%	-
			Contractor Total	$ -

MATERIALS				
COST CODE	QTY	DESCRIPTION	COST	EXTENDED
	1	18 x 18" curb	400.00	400.00
	1	Dog House	450.00	450.00
				-
				-
			Tax	68.00
			Shipping	-
			Subtotal	918.00
			10%	92.00
			Material Total	$ 1,010.00

LABOR				
COST CODE	HOURS	DESCRIPTION	RATE	EXTENDED
	2	install dog house	129.00	258.00
				-
				-
				-
			Labor Subtotal	258.00
			10%	26.00
			Labor Total	$ 284.00
			Change Order Sub-Total	$ 1,294.00
			Bonds 1.35%	
			Change Order Total	**$ 1,294.00**

Please Sign and Return for Work to be started:

Submitted by: Joe Hale

Authorized by: _____

GPRS is the nation's premier company specializing in the detection of underground utilities and underground storage tanks, video pipe inspection, leak detection and the imaging of concrete structures. Our services enable your projects to stay safe, on time and on budget.

SIM-CERTIFIED FIELD STAFF

Our SIM-Certified Project Managers are equipped with the latest technology, industry leading training and a methodology that has produced over 99.8% accuracy on over 300,000 projects. Visit SIMSPEC.ORG today for details.

NATIONWIDE FOOTPRINT

GPRS is the largest company of our kind. With highly trained Project Managers across America we can provide rapid response to your job site — wherever it may be located.

CONSULTATIVE APPROACH

GPRS Project Managers are trained to help you remove barriers that could impact your project being safe, on time and on budget. They provide industry-leading deliverables such as CAD, 3D drawings, NASSCO reports, and a .KMZ and .PDF map is included with every utility locating project which accelerates planning, organizes operations and increases communication.

VISUALIZING THE BUILT WORLD™
ABOVE AND BELOW GROUND

GPRSINC.COM

January 30, 2025
Client: ROCHON CORPORATION
Project Address: 1098 Anderson Lane Minneapolis, MN 55407
Quote Number: GPRSQUOTE-179865
GPRS Opportunity Name/Number: 356420

Submitted By:
Preston Wilson
To schedule, please email:
minnesotainfo@gprsinc.com

GPRS appreciates the opportunity to provide this proposal. We encourage you to visit our website (www.gprsinc.com) and contact any of the numerous references listed. Our insurance certificate and W-9 can also be downloaded here. Please feel free to contact us if you have any questions or need additional information. Visit for an overview of our industry-leading best practices.

SCOPE OF WORK

General Concrete Scan: We understand the scope of work on this project is to scan for obstructions embedded in or just beneath a 6-8" thick elevated concrete slab in a 2'x2' area. The scan area(s) should be laid out, marked, and cleared of obstructions prior to our arrival to avoid additional charges. Our findings will be marked directly onto the surface using a permanent marker when acceptable or other methods depending on the site conditions or as directed by the client. The depth of detected conduits and pipes will be marked when possible, but these measurements are only estimates. We do not recommend that you saw cut over the top of any marked conduits/pipes. GPR cannot determine the diameters of conduits/pipes so avoid all markings by at least 3" (or more if possible.) Please visit www.simspec.org for an overview of our industry-leading best practices that will be applied to this project.

- GPRS is not responsible for housekeeping. Any debris, equipment, or other obstructions in the area at the time of scanning could potentially block out needed data.
- All of our technicians have OSHA-10 safety training or greater. Site-specific safety training is not included in this quote. Please notify us if this project requires additional safety training.

EQUIPMENT

- **Concrete Scanning GPR Antenna.** This GPR Antenna is handheld and rolls over the surface. The device displays scan data on a screen, and the operator marks detected objects on the surface in real-time. The antenna needs a reasonably smooth, unobstructed surface for scanning and cannot scan within 2"-4" of obstructions such as walls and metal tracks. Ideally, the client removes obstacles such as these before our work begins. The total e ective scan depth can be as much as 18" or more with this antenna but can vary depending on the concrete conditions, composition, and other factors such as the spacing of the reinforcing. Depth accuracy depends on obtaining a precise depth calibration for the concrete. This device does not emit harmful radiation and can be safely operated while people are in close proximity. For more information, please visit Link
- **Electromagnetic Pipe Locator.** This receiver can passively detect the signals from live AC power or radio signals traveling along some conductive utilities. Operators can connect a transmitter directly to accessible metallic pipes, risers, or tracer wires to generate a current at a specific frequency. The receiver can then detect the resulting signal along the pipe or tracer wire. Various factors may impact this device's e ectiveness, including (but not limited to) access to the utility, conductivity, grounding, and interference from other utilities. The depths provided should always be treated as estimates as their accuracy can be a ected by multiple factors. For more information, please visit: Link

PROJECT COSTS

SERVICE	DESCRIPTION
FIELD SERVICES	Described on Page 2
JOB SUMMARY REPORT	PDF including a brief description of equipment used, findings, limitations, and site photos sent at the conclusion of every job.
MOBILIZATION	
TOTAL	**$550.00**

GENERAL TERMS & CONDITIONS

This proposal is subject to the General Terms and Conditions for Services of Ground Penetrating Radar Systems, LLC posted at Link (the "Terms and Conditions") and is hereby incorporated by reference into and made a part of this proposal. Customer acknowledges it has read and agrees to be bound by such Terms and Conditions. In the event of any conflict between the terms of this proposal and the Terms and Conditions, the Terms and Conditions will prevail. Customer also acknowledges that Ground Penetrating Radar Systems, LLC may, from time to time and at its discretion, modify the Terms and Conditions and Customer agrees to be bound by such Terms and Conditions as modified.

1. Customer agrees to meet and perform all requirements described in this document and has fully read and understands all items listed within this document.
2. It is the customer's responsibility to prepare the site for scanning, including clearly identifying areas to be scanned, securing access to all areas required for scanning, removing and keeping these areas clear and free of obstructions. Delays caused by customer's failure to do so may result in an increased price.
3. GPRS does not conduct an investigation, analysis, or interpretation of soil composition, soil/concrete conditions, or geophysical, geological, engineering, or land surveying information. The customer acknowledges understanding that we are merely reporting retrieved data and that we do NOT provide geophysical, geological, engineering, or land surveying services. Customer should contact a professional in those fields if such services are needed. Data collected during may only be suitable for use within the scope of this proposal.
4. If any work to be performed is within a road or street, unless specifically included by GPRS within this proposal, it is the customer's responsibility to provide adequate tra c control to allow GPRS' personnel to safely and e ciently work in the road/street.
5. Time-on-site in excess of 8-hours will be billed at overtime rates.
6. This price assumes that we will be given access to perform the work during normal, weekday business hours. Work performed outside of 6am-5pm Monday-Friday will be billed at overtime rates.
7. These rates assume that there are no certified payroll or prevailing wage requirements for this work. If GPRS receives notice that any of these conditions exist, there will be additional costs.
8. If this proposal is not accepted within 90 days of January 30, 2025, then the pricing may be subject to review.
9. If for some reason the technician arrives on site and the work is cancelled there will be a charge of $500 per requested technician.
10. If your project is in WV, SD, NM, or HI: State sales tax is not included in the total on this proposal, but will be included on the invoice.
11. Payment Terms are Net 30; or as specified if a current Master Service Agreement is in place.

ACCEPTED AND AGREED

Print Name:_____ Signature:_____ Date:_____

Company Phone/Email:_____ PO #:_____ Job #:_____

Tim Lindquist

From: John Perlich <JohnP@dalsin.com>
Sent: Wednesday, February 5, 2025 9:42 AM
To: Tim Lindquist
Subject: RE: Andersen - adding a doghouse

Budget NTE $500.00. I am guessing this is some kind of pipe box with base flanges. Have it spotted and set on the roof so we can get it installed while we are doing the remaining items.

Thanks.

John A. Perlich / Project Manager
John A. Dalsin & Son, Inc.
2830 South 20th Avenue
Minneapolis, MN 55407
D) 612.729.9335
O) 612.729.9334
C) 612.283.3879
johnp@dalsin.com

From: Tim Lindquist <TLindquist@rochoncorp.com>
Sent: Wednesday, February 5, 2025 9:36 AM
To: John Perlich <JohnP@dalsin.com>
Cc: Garrett LaChance <glachance@rochoncorp.com>
Subject: Andersen - adding a doghouse

John,
We're adding a 12" electrical doghouse at Andersen. Would you get me a cost to install?

Tim Lindquist
Project Manager
Rochon

28 2nd Street NW, Suite 200 | Osseo, MN 55369

763-559-9393 *Office* | 763-235-3825 *Direct* | 763-559-8101 *Fax*

Rochon

PCO #033

Rochon Corporation
28 2nd St NW, Suite 200
Osseo, Minnesota 55369
Phone: (763) 559-9393
Fax: (763) 559-8101

Project: 2430 - Phase 4 Andersen United Middle School Renovations
1098 Andersen Lane
Minneapolis, Minnesota 55407

Prime Contract Potential Change Order #033: CE #034 - Revise casework

TO:	Minneapolis Public Schools	**FROM:**	Rochon Corporation 28 2nd St NW, Suite 200 Osseo, Minnesota 55369
PCO NUMBER/REVISION:	033 / 0	**CONTRACT:**	1 - General Construction
REQUEST RECEIVED FROM:		**CREATED BY:**	Tim Lindquist **(Rochon Corporation)**
STATUS:	Pending - In Review	**CREATED DATE:**	2/7/2025
REFERENCE:		**PRIME CONTRACT CHANGE ORDER:**	None
FIELD CHANGE:	No		
LOCATION:		**ACCOUNTING METHOD:**	Amount Based
SCHEDULE IMPACT:		**PAID IN FULL:**	No
EXECUTED:	No	**SIGNED CHANGE ORDER RECEIVED DATE:**	
		TOTAL AMOUNT:	$10,403.28

POTENTIAL CHANGE ORDER TITLE: CE #034 - Revise casework

CHANGE REASON: Design Development

POTENTIAL CHANGE ORDER DESCRIPTION: *(The Contract Is Changed As Follows)*
CE #034 - Revise casework
Change door and drawer pulls from recessed plastic to metal pulls. Change locks to MPS spec.

ATTACHMENTS:
2469_001.pdf , _Q250111.pdf

#	Budget Code	Description	Amount
1	06-400.S Casework Supply	Materials	$7,567.17
2	06-300.S Casework Installation	Labor	$2,340.72
		Subtotal:	**$9,907.89**
		Overhead & Profit (5.00% Applies to all line item types.):	$495.39
		Grand Total:	**$10,403.28**

Patrick Triggs (Wold Architects and Engineers)
332 Minnesota Street, Suite W2000
Saint Paul, Minnesota 55101

SIGNATURE **DATE**

Minneapolis Public Schools

SIGNATURE **DATE**

Rochon Corporation
28 2nd St NW, Suite 200
Osseo, Minnesota 55369

SIGNATURE **DATE**

WOODSIDE INDUSTRIES

Change Order
Q250111

Quoted To

ROCHON CORPORATION
28 2nd St NW
STE 200
Osseo, Minnesota 55369
United States

Phone: 763-559-9393
Fax: 763-559-8101
Contact: Garrett LaChance

Ship To

Andersen United Middle School
1098 Andersen Lane
Minneapolis, Minnesota 55411
United States

Phone: (612) 476-3787

Job Name: Andersen United Middle School Ph. 4

FOB	Ship Via	Terms	Lead Time	Quote Date
Destination	TBD	Net 30	4 Weeks	Feb 4, 2025

Ln	Item Description	Qty	UOM
1	Doors - Technology D208 West	8	EA
2	Door & drawer fronts - Technology D208 East	14	EA
3	3 1/2" wire pull	36	EA
4	CCL 0737 7/8" 26D lock 4T37526	25	EA
5	Delivery of Product to Site	1	EA

Change order Add - replace doors, drawer fronts, pulls, locks
Installation not included

Subtotal	$6,940.76
MN 9.025% Sales Tax	$626.41
USD Total	**$7,567.17**

Prepared by: Greg Kneeshaw

*Quoted price is valid for 30 Days and is based on prices of specified building materials in effect as of the date of the quote. The quoted products are subject to price increase in the event of an increase of the price of building materials outside the control of Woodside Industries, Inc.

Accepted by: _____ Date: _____

Tim Lindquist

From: Jeff Bombard <jeff@keystoneincmn.com>
Sent: Friday, February 7, 2025 11:47 AM
To: Tim Lindquist
Subject: RE: Anderson MS MPS Casework Locks

Hi Tim,
Following is pricing:

Remove and re-install 14 drawer fronts (20 minutes each X 14) 4.67 mh @ $108.00 = **$504.36**
Remove and re-install 14 base cabinet doors (20 minutes each X 14) 4.67 mh @ $108.00 = **$504.36**
Remove and re-install 8 tall cabinet doors (30 minutes each X 8) 4 mh @ $108.00 = **$432.00**
Install 25 locks and associated hardware in factory prepped openings (20 minutes each X 25) 8.33 mh @ $108.00 = **$900.00**

Total - $2,340.72

Thank you-
Jeff

Jeff Bombard – *Vice President/Field Superintendent*
Jeff@keystoneincmn.com
Phone:(612) 221-3402 *Fax:*(320) 629-1496
KEYSTONE
CONTRACTING, INC.
COMMERCIAL INSTALLATIONS
PINE CITY, MN

Central CERT Program Small, Women Business Enterprise (S/WBE) Vendor#20104688

From: Tim Lindquist <TLindquist@rochoncorp.com>
Sent: Friday, February 7, 2025 9:33 AM
To: Jeff Bombard <jeff@keystoneincmn.com>
Subject: FW: Anderson MS MPS Casework Locks

Morning Jeff,
Are you able to get to this one in the next couple of days?

Tim Lindquist
Project Manager
Rochon

28 2nd Street NW, Suite 200 | Osseo, MN 55369

763-559-9393 *Office* | 763-235-3825 *Direct* | 763-559-8101 *Fax*

Rochon

PCO #034

Rochon Corporation
28 2nd St NW, Suite 200
Osseo, Minnesota 55369
Phone: (763) 559-9393
Fax: (763) 559-8101

Project: 2430 - Phase 4 Andersen United Middle School Renovations
1098 Andersen Lane
Minneapolis, Minnesota 55407

Prime Contract Potential Change Order #034: CE #035 - Additional GRD's

TO:	Minneapolis Public Schools	**FROM:**	Rochon Corporation 28 2nd St NW, Suite 200 Osseo, Minnesota 55369
PCO NUMBER/REVISION:	034 / 0	**CONTRACT:**	1 - General Construction
REQUEST RECEIVED FROM:		**CREATED BY:**	Tim Lindquist **(Rochon Corporation)**
STATUS:	Pending - In Review	**CREATED DATE:**	2/12/2025
REFERENCE:		**PRIME CONTRACT CHANGE ORDER:**	None
FIELD CHANGE:	No		
LOCATION:		**ACCOUNTING METHOD:**	Amount Based
SCHEDULE IMPACT:		**PAID IN FULL:**	No
EXECUTED:	No	**SIGNED CHANGE ORDER RECEIVED DATE:**	
		TOTAL AMOUNT:	$2,687.52

POTENTIAL CHANGE ORDER TITLE: CE #035 - Additional GRD's

CHANGE REASON: Allowance

POTENTIAL CHANGE ORDER DESCRIPTION: *(The Contract Is Changed As Follows)*
CE #035 - Additional GRD's
Additional ceiling grilles in rooms A131, B131, and D207.

ATTACHMENTS:
Added Diffusers CHANGE ORDER .pdf

#	Budget Code	Description	Amount
1	15-500.S Mechanical	Grilles	$2,559.54
		Subtotal:	**$2,559.54**
		Overhead & Profit (5.00%):	$127.98
		Grand Total:	**$2,687.52**

Patrick Triggs (Wold Architects and Engineers)
332 Minnesota Street, Suite W2000
Saint Paul, Minnesota 55101

SIGNATURE **DATE**

Minneapolis Public Schools

SIGNATURE **DATE**

Rochon Corporation

28 2nd St NW, Suite 200
Osseo, Minnesota 55369

SIGNATURE **DATE**

DAVIS MECHANICAL SYSTEMS

●Refrigeration ●HVAC ●Plumbing ●Process Piping ●Service

Project- Andersen MS
DMS Job Number: 24103
Project Manager: Chris Alley

Office 952-854-3654

Date : **2/12/25**
PCO #:
PR/SI #
RFI #

COST SUMMARY

Description		Cost	Notes/Attachments
Labor Total	$	-	(Auto Fill from Sub-Total Below)
Materials and Equipment Total	$	-	(Auto Fill from Sub-Total Below)
Tax on Materials and Equipment Only	$	-	**<<< Provide Sales/Use Tax Total**
Self Performed Subtotal	**$**	**-**	
10% Overhead and Profit	$	-	(10% is the max fee allowed on CO's)
Self Performed Total	**$**	**-**	
Subcontractors	$	2,437.66	Auto Fill from Sub-Total Below
5% Overhead and Profit on Subs	$	121.88	(5% is the max allowed on subcontractors)
Subcontractor Total	**$**	**2,559.54**	
TOTAL COST OF CHANGE	**$**	**2,559.54**	

Signature: _____

Contractor acknowledges no other Costs assciated with this PCO.

PROVIDE DETAIL BREAKDOWN BELOW:

Labor By Task	Qty	Unit	Unit Cost	Total Cost
			$ 122.00	$ -
			$ 122.00	$ -
			$ 122.00	$ -
			$ 122.00	$ -
Sub-Total				**$ -**

Materials and Equipment By Task	Qty	Unit	Unit Cost	Total Cost
				$ -
				$ -
				$ -
				$ -
				$ -
				$ -
				$ -
				$ -
Sub-Total				**$ -**

Sub-Contractor Proposals	Description of Work	Total Cost
Legacy Companies INC	Added Diffusers	$ 2,437.66
		$
		$ -
		$ -
Sub-Total	*(Attach Sub-Contractor Proposals)*	**$ 2,437.66**

LEGACY COMPANIES, INC

8850 Wentworth Ave So. ∞ Bloomington, MN 55420
Phone: (612) 866-1351 ∞ Fax: (612) 866-6829
Locally Owned and Operated

Legacy Companies Inc Date : **2/12/25**

Project Manager: John C. Meyer	John C. Meyer
Cuslomer:	DMS
Project Name	Added Diffusers
RFI #	
Attention:	Christopher Alley
Tax Rate	9.825%

CO #

COST SUMMARY

Description		Cost	Notes/Attachments
Labor Total	$	1,310.00	
0%Profit on Labor	$	131.00	
Self Performed Subtotal	**$**	**1,441.00**	
Materials and Equipment Total	$	825.00	
Tax on Equipment and Materials	$	81.06	
0% Profit Materials and Equipment	$	90.61	
Self Performed Equipment and Materials Total	**$**	**996.66**	
Subcontractors	$	-	
5% Overhead and Profit on Subs	$	-	
Subcontractor Total	**$**	-	
TOTAL COST OF CHANGE	**$**	**2,437.66**	

Signature: _____

Contractor acknowledges no other Costs assciated with this PCO.

PROVIDE DETAIL BREAKDOWN BELOW:

Labor By Task	Qty	Unit	Unit Cost	Total Cost
Installation of 10 GRD's	10		$ 131.00	$ 1,310.00
	0		$ -	$ -
	0		$ -	$ -
	0		$ -	$ -
Sub-Total				**$ 1,310.00**

Materials and Equipment By Task	Qty	Unit	Unit Cost	Total Cost
10 GRD's from TMSJ	1		$ 825.00	$ 825.00
	0		$ -	$ -
	0		$ -	$ -
	0		$ -	$ -
	0		$ -	$ -
	0		$ -	$ -
	0		$ -	$ -
	0		$ -	$ -
Sub-Total				**$ 825.00**

Sub-Contractor Proposals	Description of Work	Total Cost
		$ -
		$ -
		$ -
		$ -
Sub-Total		**$ -**

Rochon

PCO #035

Rochon Corporation
28 2nd St NW, Suite 200
Osseo, Minnesota 55369
Phone: (763) 559-9393
Fax: (763) 559-8101

Project: 2430 - Phase 4 Andersen United Middle School Renovations
1098 Andersen Lane
Minneapolis, Minnesota 55407

Prime Contract Potential Change Order #035: CE #038 - Access doors and lock cylinders

TO:	Minneapolis Public Schools	**FROM:**	Rochon Corporation 28 2nd St NW, Suite 200 Osseo, Minnesota 55369
PCO NUMBER/REVISION:	035 / 0	**CONTRACT:**	1 - General Construction
REQUEST RECEIVED FROM:		**CREATED BY:**	Tim Lindquist **(Rochon Corporation)**
STATUS:	Pending - In Review	**CREATED DATE:**	2/25/2025
REFERENCE:		**PRIME CONTRACT CHANGE ORDER:**	None
FIELD CHANGE:	No		
LOCATION:		**ACCOUNTING METHOD:**	Amount Based
SCHEDULE IMPACT:		**PAID IN FULL:**	No
EXECUTED:	No	**SIGNED CHANGE ORDER RECEIVED DATE:**	
		TOTAL AMOUNT:	$882.44

POTENTIAL CHANGE ORDER TITLE: CE #038 - Access doors and lock cylinders

CHANGE REASON: Design Development

POTENTIAL CHANGE ORDER DESCRIPTION: *(The Contract Is Changed As Follows)*
CE #038 - Access doors and lock cylinders
Provide (3) 12"x12" access panels, (1) 24"x24" access panel, and (4) lock cylinders.

ATTACHMENTS:
2662_001.pdf

#	Budget Code	Description	Amount
1	01-102.O GENERAL CONDITIONS	Nystrom access panel (3) 12"	$128.67
2	08-100.S Hollow Metal & Hardware.Commitment	(3) cylinders	$403.50
3	01-102.O GENERAL CONDITIONS	Nystrom access panel (1) 24"	$137.41
4	08-100.S Hollow Metal & Hardware.Commitment	(1) cylinder	$170.84
		Subtotal:	**$840.42**
		Overhead & Profit (5.00%):	$42.02
		Grand Total:	**$882.44**

Patrick Triggs (Wold Architects and Engineers)
332 Minnesota Street, Suite W2000
Saint Paul, Minnesota 55101

Minneapolis Public Schools

Rochon Corporation
28 2nd St NW, Suite 200
Osseo, Minnesota 55369

SIGNATURE **DATE**

SIGNATURE **DATE**

SIGNATURE **DATE**

nystrom®

Invoice

Remit payments to:
Nystrom, Inc.
Lockbox 446038
P.O. Box 64048
St. Paul, MN 55164-0017
Phone number: 1.800.547.2635

Invoice number	CI000038329
Invoice date	1/22/2025
Sales order number	SO000039171
Purchase order	2430-Andersen MS
Job number	2430-Andersen MS
Account manager	Amy Meyer
Invoice account	CUST000004662

Bill to:
Rochon Corporation
28 2nd Street NW, Suite 200
Osseo, MN 55369
USA

Contact Tim Lindquist

Ship to:
Andersen Middle School
1098 Andersen Lane
Minneapolis, MN 55407
USA

Item number	Description	Quantity Ordered	Quantity Shipped	Unit	Unit price	Amount
NTM1212	Access Door, Non-rated, 12x12, Steel, White Pwd, Flush Dr, Exp Flg, Conc Btn Hng, Mort Prep	3.00	3.00	EA	31.00	93.00
FREIGHT	Delivery Charge					25.00

Sales subtotal amount	118.00
Sales tax	10.67
Amount received	0.00
Total due USD	**128.67**

Due date **2/21/2025**
Payment terms Net 30

Tracking numbers:

Carrier Name	Tracking Id	Tracking Link
FEDEX	771585551032	https://www.fedex.com/fedextrack/?trknbr=771585551032

*A 3% surcharge will be added to invoices that are paid by credit card.

KENDELL
Twin Cities, MN Branch

KENDELL Doors & Hardware, LLC
1312 Northland Drive
Suite 100
Mendota Heights, MN 55120
Phone: 651-905-0144
Fax:

PROPOSAL

Page:	1
Proposal No.:	221390
Proposal Change No.:	002
Customer P.O. No.	2430
Proposal Date:	1/6/2025
Customer ID:	RCO
Project Manager:	Hailey Lauby
Project Manager Ph.:	
Project Manager Email:	hlauby@kendelldrs.com

Submitted To: Rochon Corporation
graceb@rochoncorp.com
28 2ND STREET NW #200
Osseo, MN 55369

Job Name: PH4 Andersen United MS

Description	Quantity
20-001 x 118 x L583-477 x 0-Bit x EF x 626 Mortise Cylinders	3
Freight	1

Respectfully Submitted: _____

Hailey Lauby

Accepted By: _____ **Date:** _____

Subtotal:	370.10
Sales Tax:	33.40
Total:	403.50

nystrom

Invoice

Remit payments to:
Nystrom, Inc.
Lockbox 446038
P.O. Box 64048
St. Paul, MN 55164-0017
Phone number: 1.800.547.2635

Invoice number	CI000039956
Invoice date	2/11/2025
Sales order number	SO000041190
Purchase order	MPS Andersen Art Rooms
Job number	MPS Andersen Art Rooms
Account manager	Felicia Johnson
Invoice account	CUST000004662

Bill to:
Rochon Corporation
28 2nd Street NW, Suite 200
Osseo, MN 55369
USA

Contact Tim Lindquist

Ship to:
Rochon Corporation
1098 Andersen Lane
Minneapolis, MN 55407
USA

Item number	Description	Quantity Ordered	Quantity Shipped	Unit	Unit price	Amount
NTM2424	Access Door, Non-rated, 24x24, Steel, White Pwd, Flush Dr, Exp Flg, Conc Btn Hng, Mort Prep	1.00	1.00	EA	86.00	86.00
1204	Cylinder, Mortise Keyed Alike, Std Cam, 1-1/8" Length, 5 Pin, Keyway #43758, 2 Keys Included The cam on the back needs to be similar to a Best C4 cam.	1.00	1.00	EA	18.00	18.00
LOCK INSTALL	Lock Installation Lock Installation	1.00	1.00	EA	2.00	2.00
FREIGHT	Delivery Charge					20.00

2430 Code #

Approved by

Sales subtotal amount	126.00
Sales tax	11.41
Amount received	0.00
Total due USD	**137.41**

Due date **3/13/2025**
Payment terms Net 30

Tracking numbers:

Carrier Name	Tracking Id	Tracking Link
FEDEX	772012437158	https://www.fedex.com/fedextrack/?trknbr=772012437158

*A 3% surcharge will be added to invoices that are paid by credit card.

KENDELL
Twin Cities, MN Branch

KENDELL Doors & Hardware, LLC
1312 Northland Drive
Suite 100
Mendota Heights, MN 55120
Phone: 651-905-0144
Fax:

PROPOSAL

Page:	1
Proposal No.:	221390
Proposal Change No.:	005
Customer P.O. No.	2430
Proposal Date:	2/17/2025
Customer ID:	RCO
Project Manager:	Hailey Lauby
Project Manager Ph.:	
Project Manager Email:	hlauby@kendelldrs.com

Submitted To: Rochon Corporation
graceb@rochoncorp.com
28 2ND STREET NW #200
Osseo, MN 55369

Job Name: PH4 Andersen United MS

Description	Quantity
20-001 x 118 x L583-477 x 0-Bit x EF x 626 Mortise Cylinders	1
Freight	1

Respectfully Submitted: _____

Hailey Lauby

Accepted By: _____ **Date:** _____

Subtotal:	156.70
Sales Tax:	14.14
Total:	170.84

Rochon

PCO #036

Rochon Corporation
28 2nd St NW, Suite 200
Osseo, Minnesota 55369
Phone: (763) 559-9393
Fax: (763) 559-8101

Project: 2430 - Phase 4 Andersen United Middle School Renovations
1098 Andersen Lane
Minneapolis, Minnesota 55407

Prime Contract Potential Change Order #036: CE #042 - Duct insulation for PR 1

TO:	Minneapolis Public Schools	**FROM:**	Rochon Corporation 28 2nd St NW, Suite 200 Osseo, Minnesota 55369
PCO NUMBER/REVISION:	036 / 0	**CONTRACT:**	1 - General Construction
REQUEST RECEIVED FROM:		**CREATED BY:**	Tim Lindquist **(Rochon Corporation)**
STATUS:	Pending - In Review	**CREATED DATE:**	3/13/2025
REFERENCE:		**PRIME CONTRACT CHANGE ORDER:**	None
FIELD CHANGE:	No		
LOCATION:		**ACCOUNTING METHOD:**	Amount Based
SCHEDULE IMPACT:		**PAID IN FULL:**	No
EXECUTED:	No	**SIGNED CHANGE ORDER RECEIVED DATE:**	
		TOTAL AMOUNT:	$1,533.85

POTENTIAL CHANGE ORDER TITLE: CE #042 - Duct insulation for PR 1

CHANGE REASON: Design Development

POTENTIAL CHANGE ORDER DESCRIPTION: *(The Contract Is Changed As Follows)*
CE #042 - Missed duct insulation
Legacy's spreasheet on PR #1 had an addition error that did not add in duct insulation.

ATTACHMENTS:

2930_001.pdf , _Legacy Insulation CHANGE ORDER .pdf

#	Budget Code	Description	Amount
1	15-500.S Mechanical	Duct Insulation	$1,460.81
		Subtotal:	**$1,460.81**
		Overhead & Profit (5.00%):	$73.04
		Grand Total:	**$1,533.85**

Patrick Triggs (Wold Architects and Engineers)
332 Minnesota Street, Suite W2000
Saint Paul, Minnesota 55101

Minneapolis Public Schools

Rochon Corporation
28 2nd St NW, Suite 200
Osseo, Minnesota 55369

SIGNATURE	DATE	SIGNATURE	DATE	SIGNATURE	DATE

DAVIS MECHANICAL SYSTEMS

●Refrigeration ●HVAC ●Plumbing ●Process Piping ●Service

Project- Anderson MS Phase 4
DMS Job Number: 24103
Project Manager: Chris Alley

Office 952-854-3654

Date : **3/12/25**
PCO #:
PR/SI # 1
RFI #

COST SUMMARY

Description		Cost	Notes/Attachments
Labor Total	$	-	(Auto Fill from Sub-Total Below)
Materials and Equipment Total	$	-	(Auto Fill from Sub-Total Below)
Tax on Materials and Equipment Only	$	-	**<<< Provide Sales/Use Tax Total**
Self Performed Subtotal	**$**	**-**	
10% Overhead and Profit	$	-	(10% is the max fee allowed on CO's)
Self Performed Total	**$**	**-**	
Subcontractors	$	1,391.25	Auto Fill from Sub-Total Below
5% Overhead and Profit on Subs	$	69.56	(5% is the max allowed on subcontractors)
Subcontractor Total	**$**	**1,460.81**	
TOTAL COST OF CHANGE	**$**	**1,460.81**	

Signature: _____

Contractor acknowledges no other Costs assciated with this PCO.

PROVIDE DETAIL BREAKDOWN BELOW:

Labor By Task	Qty	Unit	Unit Cost	Total Cost
			$ 122.00	$ -
			$ 122.00	$ -
			$ 122.00	$ -
			$ 122.00	$ -
Sub-Total				**$ -**

Materials and Equipment By Task	Qty	Unit	Unit Cost	Total Cost
				$ -
				$ -
				$ -
				$ -
				$ -
				$ -
				$ -
				$ -
Sub-Total				**$ -**

Sub-Contractor Proposals	Description of Work	Total Cost
Legacy Companies INC	insulation	$ 1,391.25
		$
		$ -
		$ -
Sub-Total	*(Attach Sub-Contractor Proposals)*	**$ 1,391.25**

LEGACY COMPANIES, INC

8850 Wentworth Ave So. ∞ Bloomington, MN 55420
Phone: (612) 866-1351 ∞ Fax: (612) 866-6829
Locally Owned and Operated

Legacy Companies Inc Date : **3/11/25**

Project Manager: John C. Meyer

Customer:	DMS
Project Name	Andersen United
RFI #	PR#01 Insulation add
Attention:	Christopher Alley
Tax Rate	9.025%

CO #

COST SUMMARY

Description		Cost	Notes/Attachments
Labor Total	$	-	
10% Profit on Labor	$	-	
Self Performed Subtotal	**$**	**-**	
Materials and Equipment Total	$	-	
Tax on Equipment and Materials	$	-	
10% Profit Materials and Equipment	$	-	
Self Performed Equipment and Materials Total	**$**	**-**	
Subcontractors	$	1,325.00	
5% Overhead and Profit on Subs	$	66.25	
Subcontractor Total	**$**	**1,391.25**	
TOTAL COST OF CHANGE	**$**	**1,391.25**	

Signature: _____

Contractor acknowledges no other Costs assciated with this PCO.

PROVIDE DETAIL BREAKDOWN BELOW:

Labor By Task	Qty	Unit	Unit Cost	Total Cost
	0		$ -	$ -
	0		$ -	$ -
	0		$ -	$ -
	0		$ -	$ -
Sub-Total				**$ -**

Materials and Equipment By Task	Qty	Unit	Unit Cost	Total Cost
	0		$ -	$ -
	0		$ -	$ -
	0		$ -	$ -
	0		$ -	$ -
	0		$ -	$ -
	0		$ -	$ -
	0		$ -	$ -
	0		$ -	$ -
Sub-Total				**$ -**

Sub-Contractor Proposals	Description of Work	Total Cost
		$ -
Prime Insulation	See attached Backup	$ 1,325.00
		$ -
Sub-Total		**$ 1,325.00**

Docusign Envelope ID: D36EC150-B23E-4729-BCE8-E362DBD89899

PRIME MECHANICAL INSULATION, INC
1275 29TH AVE NE
SAUK RAPIDS, MN 56379

COVER SHEET

DATE: 10/22/24

TO: JOHN M.
LEGACY MECHANICAL
PHONE:
FAX:

FROM: BERNIE NELSON
PHONE: 320-266-6570
FAX: 320-240-2956

RE: **MINNEAPOLIS - ANDERSON MIDDLE SCHOOL**

NUMBER OF PAGES INCLUDING COVER SHEET: 2

MESSAGE: **PR #1**

MATERIAL	$455.10
LABOR	$749.55
MARK UP	$120.47
PLEASE ADD	**$1,325.00**

THANK YOU

BERNIE NELSON

Docusign Envelope ID: D36EC150-B23E-4729-BCE8-E362DBD89899

Proposal Recap

Project: **MINNEAPOLIS - ANDERSON MIDDLE SCHOOL PR #1**
Bid Date/Time 10/22/2024

Material:

Description	Size	Qty	U/P	Subtotal	T/L	Total
	1 1/2" 1-1/2#	270	$ 0.80	$ 216.00		$ 216.00
	Total Sq ft	270	$ -	$ -		$ -
4" FOIL TAPE	# of Rolls	3.6	$ 28.49	$ 102.56		$ 102.56
FREIGHT				$ -		$ 50.00
				$ -		
				Subtotal		$ 368.56
				Misc.	6.0%	$ 22.11
				Scissor Lift		$ 33.16
				Material and Misc		$ 423.84
				Sales Tax	7.4%	$ 31.26
				Total Material		**$ 455.10**

CUPPED HEADS PINS

$185 per week

Labor:

	Sq-Feet	Prod	Hrs
Ductwrap	270	350	7.17

Total Hrs	Labor Cost		
7.17	104.54		$ 749.55
0.896			$ -
0.89625			$ -

Per Diem Days

Total Labor		$	**749.55**
Subs/3rd Party		$	-
Sub-Total for Page		$	**1,204.65**
Labor Markup	10.0%	$	74.96
Material Markup	10.0%	$	45.51
Total for Page		$	**1,325.11**

From PR#1

LEGACY COMPANIES, INC

8850 Wentworth Ave So. ∞ Bloomington, MN 55420
Phone: (612) 866-1351 ∞ Fax: (612) 866-6829
Locally Owned and Operated

Date : 10/29/24

Legacy Companies Inc
Project Manager: John C. Meyer
Customer: Rochon Construction
Project Name Andersen M.S.
RFI # PR#01
Attention: Tim Lindquist
Tax Rate 9.025%

CO #
RFI#
PR# 1

COST SUMMARY

Description		Cost	Notes/Attachments
Labor Total	$	5,495.25	
10% Profit on Labor	$	549.53	
Self Performed Subtotal	$	6,044.78	
Materials and Equipment Total	$	1,374.21	
Tax on Equipment and Materials	$	124.02	
5% Profit Materials and Equipment	$	74.91	
Self Performed Equipment and Materials Total	$	1,573.14	
Subcontractors	$	-	
5% Overhead and Profit on Subs	$	-	
Subcontractor Total	$	-	
TOTAL COST OF CHANGE	$	7,617.92	

Signature: _____

Contractor acknowledges no other Costs assciated with this PCO.

PROVIDE DETAIL BREAKDOWN BELOW:

Labor By Task	Qty	Unit	Unit Cost	Total Cost
Install ductwork per PR#1	27.75		$ 131.00	$ 3,635.25
Balancing of Existing diffusers from MDC	12		$ 155.00	$ 1,860.00
	0		$ -	$ -
	0		$ -	$ -
Sub-Total				$ 5,495.25

Materials and Equipment By Task	Qty	Unit	Unit Cost	Total Cost
Duct and fittings for PR#1	1		$ 1,374.21	$ 1,374.21
	0		$ -	$ -
	0		$ -	$ -
	0		$ -	$ -
	0		$ -	$ -
	0		$ -	$ -
	0		$ -	$ -
	0		$ -	$ -
Sub-Total				$ 1,374.21

Sub-Contractor Proposals	Description of Work	Total Cost
See attached from Prime Insulation		$ 1,325.00
		$ -
		$ -
		$ -
Sub-Total		$ -

Missing insulation

Rochon

PCO #039

Rochon Corporation
28 2nd St NW, Suite 200
Osseo, Minnesota 55369
Phone: (763) 559-9393
Fax: (763) 559-8101

Project: 2430 - Phase 4 Andersen United Middle School Renovations
1098 Andersen Lane
Minneapolis, Minnesota 55407

Prime Contract Potential Change Order #039: CE #045 - Digital signage

TO:	Minneapolis Public Schools	**FROM:**	Rochon Corporation 28 2nd St NW, Suite 200 Osseo, Minnesota 55369
PCO NUMBER/REVISION:	039 / 3	**CONTRACT:**	1 - General Construction
REQUEST RECEIVED FROM:		**CREATED BY:**	Tim Lindquist **(Rochon Corporation)**
STATUS:	Pending - In Review	**CREATED DATE:**	4/11/2025
REFERENCE:		**PRIME CONTRACT CHANGE ORDER:**	None
FIELD CHANGE:	No		
LOCATION:		**ACCOUNTING METHOD:**	Amount Based
SCHEDULE IMPACT:		**PAID IN FULL:**	No
EXECUTED:	No	**SIGNED CHANGE ORDER RECEIVED DATE:**	
		TOTAL AMOUNT:	$26,410.38

POTENTIAL CHANGE ORDER TITLE: CE #045 - Digital signage

CHANGE REASON: Design Development

POTENTIAL CHANGE ORDER DESCRIPTION: *(The Contract Is Changed As Follows)*
CE #045 - Digital signage
Wold's SI 03
Provide and install the exterior digital signage. Price of sign is subject to Tariff changes. Muska has priced pulling (1) cat6A to IDF-D114/IDF-E114.

ATTACHMENTS:
COR - 13 (R1) - MUSKA cat 6A FOR MONUMENT SIGN.pdf , _Quote_61802 Section 107451 AUMS 4-5-25.pdf

#	Budget Code	Description	Amount
1	01-102.O GENERAL CONDITIONS	LED sign	$20,457.00
2	16-000.S Electrical.Commitment	Fiber optics	$3,065.74
3	01-102.O GENERAL CONDITIONS	Tariff price increase	$1,630.00
		Subtotal:	**$25,152.74**
		Overhead & Profit (5.00%):	$1,257.64
		Grand Total:	**$26,410.38**

Patrick Triggs (Wold Architects and Engineers)
332 Minnesota Street, Suite W2000
Saint Paul, Minnesota 55101

Minneapolis Public Schools

Rochon Corporation
28 2nd St NW, Suite 200
Osseo, Minnesota 55369

SIGNATURE **DATE**

SIGNATURE **DATE**

SIGNATURE **DATE**

Quote 61802

SIGNATION SIGN GROUP

Rochon Corporation
Tim Lindquist
763-235-3825

Doug Glienke
dglienke@ssgix.com
763-450-9941

Signation Sign Group
7624 Boone Ave N
Suite 100
Brooklyn Park, MN 55428-1019
USA
https://ssgix.com/
763.561.1005

QUOTED	EXPIRATION
4/5/2025	5/5/2025

BILLING
Rochon Corporation
28 2nd Street NW, SUITE 200
Osseo, MN 55369
USA

SHIPPING
Andersen United Middle School
Attn: Tim Lindquist 763-235-3825
1250 Andersen Lane
Minneapolis, MN 55411

METHOD
INSTALLATION

PAYMENT TERMS
Net 30

PROJECT NAME : Andersen United Middle School

NOTE
SECTION 10 74 51 EXTERIOR ELECTRONIC SIGNAGE:

Price includes shop drawings for approval, manufacturing, installation and use tax. Bringing 120 volt power/fiber optic cable to the sign and final primary connections will be by others. Approximate production time of above product would be 6-7 weeks from final approval. Terms: 25% down, net 30 days from completion. Quote is valid for 30 days. Includes addendum 1.

Please Contact Doug Glienke at dglienke@ssgix.com or 763.450.9941-direct line

	PRODUCT	PRICE	QTY	UNIT	SUBTOTAL
1	**MPS-E-DD-SF** Pixel Pitch: Mono19mm LED Amber Pixel Matrix: 48H X 64W Ventilation Style: Front Ventilation Cabinet Size: 41in H x 4ft 3in L x 5in D Viewing Area: 36in H x 4ft L Cabinet Style: Single Face (Slim)	$17,502.00 USD	1	Piece	$17,502.00 USD
2	**INSTALLATION** Professional installation of signage listed in this quote (prevailing wage rates included). Quote assumes clear access and installation during normal business hours.	$2,955.00 USD	1	Piece	$2,955.00 USD

DUE TO UNCERTAINTY AROUND TARRIF'S AND POTENTIAL IMPACTS ON MATERIAL PRICES, SIGN COSTS ARE SUBJECT TO CHANGE.

Subtotal	$20,457.00 USD

** Prices reflect a 3% Cash Discount. Credit card payments will incur a 3% Credit Card Transaction Fee. **

By signing below, I approve and authorize this quote and acknowledge that I have read and agree to the attached terms and conditions.

Approved by_____ Date _____

Total $20,457.00 USD

7/1/25 Increase due to tariffs + 1,630.00

$22,087.00

1001 Labore Industrial Court, Suite B
Vadnais Heights, MN 55110
651-490-[illegible]
651-490-[illegible]

CHANGE ORDER REQUEST #13 (R1)

GENERAL CONTRACTOR: Rochon - Tim Lindquist

DATE: 04/24/25

EMAIL: -
PHONE: -

NAC JOB #: 1310002

PROJECT NAME: MPS Anderson UMS PH 4

REQUEST DESCRIPTION: Quote CAT 6A cable for monument sign.

RFI: -
CO: -
PR: -

CONTRACTOR				
COST CODE	QTY	DESCRIPTION	COST	EXTENDED
	1	Muska (see attached quote)	2,592.74	2,592.74
				-
				-
				-
			Subtotal	2,592.74
			5%	130.00
			Contractor Total	$ 2,722.74

MATERIALS				
COST CODE	QTY	DESCRIPTION	COST	EXTENDED
	1	Sleeving material	50.00	50.00
				-
				-
				-
			Tax	4.00
			Shipping	-
			Subtotal	54.00
			10%	5.00
			Material Total	$ 59.00

LABOR				
COST CODE	HOURS	DESCRIPTION	RATE	EXTENDED
	2	Drilling & sleeving for cat 6A cable	129.00	258.00
				-
				-
				-
			Labor Subtotal	258.00
			10%	26.00
			Labor Total	$ 284.00
			Change Order Sub-Total	$ 3,065.74
			Bonds 1.35%	-
			Change Order Total	**$ 3,065.74**

Please **Sign and Return for Work to be started:**

Submitted by: Joe Hale

Authorized by: _____

Muska Companies | ELECTRIC TECHNOLOGIES PLUMBING

Proposal Request Form

		Date:	4/16/2026
Project Name:	MPS Andersen Phase 4	**CO # :**	PCO 39
System Description:	Monument Sign Cat6A	**PR # :**	PR#XXX

CO Description:	Add Cat6A cable to Monument Sign
	Furnish materials and labor
	Electrical to provide conduit and raceways as needed.

1. Materials					$	696.94	see breakdown pg2
2. Sales Tax (included)	8.000%					$55.76	
3. Material OH/P	10%					$69.69	
4. Truck Charge						$0.00	
5. Subtotal Material/Truck		sum of lines 1, 2, 3 & 4					$822.39
6. Technician labor	8.00	Hours @	$92.00	per hour		$736.00	
7. Working Foreman	8.00	Hours @	$105.00	per hour		$840.00	
8. Programming	0.00	Hours @	$125.00	per hour		$0.00	
9. Project Design	0.00	Hours @	$125.00	per hour		$0.00	
10. Labor OH/P	10%					$157.60	
11. Subtotal Labor		sum of lines 6, 7, 8 & 9					$1,733.60
12. Tools & Equipment	0%	sum of lines 6, 7 & 8				$0.00	
13. Specialty Tools						$0.00	
14. Freight & Transportation						$35.00	
15. Sub Contractor						$0.00	
16. Sub Contractor						$0.00	
17. Lift Equipment Rental						$0.00	
18. Additional Bond Premium						$0.00	
19. Expense OH/P	5%	of lines 13,14,15,16,17&18				$1.75	
20. Subtotal Expense		sum of lines 12-19					$36.75
Total Price of Change							$2,592.74

Prices subject to cost changes if not accepted in **10** days.
Additional contract time required for this change is **0** additional work day(s)

Muska Companies

Chad McNitt
Project Manager

Owner / GC

Signature: _____

Print Name: _____

*Please return approved CO to Muska to proceed with changes

Musko Companies | ELECTRIC TECHNOLOGIES PLUMBING

Proposal Request - Material Breakdown

		Date:	4/24/2025
Project Name:	MPS Andersen Phase 4	CO # :	PR#XXX
System Description:	Monument Fiber	PR # :	PR#XXX

QTY	MFG	Part Number	Description		
			Material Breakdown		
1	General	6AP4P24-BK-S-GCC-AP-SD	Outdoor Cat6A	$546.70	$ 546.70
1	Panduit	CBXQ2WH-A	Surface Mount Box	$110.36	$ 110.36
2	Panduit	NK6X88MWH	Rackmount fiber enclosure	$8.36	$ 16.72
2	Panduit	NK6APC10	10' Cat6A Patch Cord	$11.58	$ 23.16
					$ -
					$ -
				Total	$ 696.94

Rochon

PCO #040

Rochon Corporation
28 2nd St NW, Suite 200
Osseo, Minnesota 55369
Phone: (763) 559-9393
Fax: (763) 559-8101

Project: 2430 - Phase 4 Andersen United Middle School Renovations
1098 Andersen Lane
Minneapolis, Minnesota 55407

Prime Contract Potential Change Order #040: CE #046 - Change to a pendant mounted speakers

TO:	Minneapolis Public Schools	**FROM:**	Rochon Corporation 28 2nd St NW, Suite 200 Osseo, Minnesota 55369
PCO NUMBER/REVISION:	040 / 0	**CONTRACT:**	1 - General Construction
REQUEST RECEIVED FROM:		**CREATED BY:**	Tim Lindquist **(Rochon Corporation)**
STATUS:	Pending - In Review	**CREATED DATE:**	4/14/2025
REFERENCE:		**PRIME CONTRACT CHANGE ORDER:**	None
FIELD CHANGE:	No		
LOCATION:		**ACCOUNTING METHOD:**	Amount Based
SCHEDULE IMPACT:		**PAID IN FULL:**	No
EXECUTED:	No	**SIGNED CHANGE ORDER RECEIVED DATE:**	
		TOTAL AMOUNT:	$413.70

POTENTIAL CHANGE ORDER TITLE: CE #046 - Change to a pendant mounted speakers

CHANGE REASON: Allowance

POTENTIAL CHANGE ORDER DESCRIPTION: *(The Contract Is Changed As Follows)*
CE #046 - Change to a pendant mounted speakers
RFI #35
The original sound system was designed around flat gypsum clouds; all speakers were called out to be laid in a flat surface. The clouds are curved and the speakers will not work. Cost is to substitute the EVID surface mounted speakers to Yamaha pendants.

ATTACHMENTS:
CCR - 12 - MUSKA SOUND SYSTEM ADDED COSTS.pdf

#	Budget Code	Description	Amount
1	16-000.S Electrical.Commitment	Speakers	$394.00
		Subtotal:	**$394.00**
		Overhead & Profit (5.00%):	$19.70
		Grand Total:	**$413.70**

Patrick Triggs (Wold Architects and Engineers)
332 Minnesota Street, Suite W2000
Saint Paul, Minnesota 55101

Minneapolis Public Schools

Rochon Corporation
28 2nd St NW, Suite 200
Osseo, Minnesota 55369

SIGNATURE DATE

SIGNATURE **DATE**

SIGNATURE DATE

1001 Labore Industrial Court, Suite B
Vadnais Heights, MN 55110

651-490-9803
651-490-1636 fax
nac-hvac.com

From RFI #35

CHANGE ORDER REQUEST #12

GENERAL **CONTRACTOR:** Rochon - Tim Lindquist

DATE: 02/14/25

EMAIL: -
PHONE: -

NAC JOB #: 1310002

PROJECT NAME: MPS Anderson UMS PH 4

RFI: 4
CO: -
PR: -

REQUEST **DESCRIPTION:** Muska sound system in Band & Choir - Approved added costs

CONTRACTOR				
COST CODE	QTY	DESCRIPTION	COST	EXTENDED
	1	Muska	375.00	375.00
				-
				-
				-
			Subtotal	375.00
			5%	19.00
			Contractor Total	$ 394.00

MATERIALS				
COST CODE	QTY	DESCRIPTION	COST	EXTENDED
				-
				-
				-
				-
			Tax	-
			Shipping	-
			Subtotal	-
			10%	-
			Material Total	$ -

LABOR				
COST CODE	HOURS	DESCRIPTION	RATE	EXTENDED
				-
				-
				-
				-
			Labor Subtotal	-
			10%	-
			Labor Total	$ -
			Change Order Sub-Total	$ 394.00
			Bonds 1.35%	-
			Change Order Total	**$ 394.00**

Please **Sign and Return for Work to be started:**

Submitted by: Joe Hale

Authorized by: _____

1001 Labore Industrial Court, Suite B
Vadnais Heights, MN 55110
651-490-[illegible]
651-490-[illegible]
nac hvac.com

NAC RFI # 4

CONSTRUCTION MGR: Rochon
ATTENTION: Tim Lindquist
EMAIL: -
PHONE: -

PROJECT NAME: Anderson UMS PH4
RFI DESCRIPTION: Muska RFI - 003 - Sound Sytems in Band & Choir

RESPONSE NEEDED BY: ASAP

GC RFI #:
DATE: 2/11/2025
REQUESTED BY: Joe Hale
NAC JOB #: 1310002
DRAWING: ET110
DETAIL: -
SPEC SECTION: 27 41 16.51

SCHEDULE IMPACT: TBD
COSTS ASSOCIATED: $375.00

DESCRIPTION OF REQUEST:

 # OF PAGES 3

Please see the RFI from Muska

RESPONSE:

Muska Companies | ELECTRIC TECHNOLOGIES PLUMBING

Request for Information

		Date:	2/11/2025
Project Name:	MPS Anderson	**RFI #:**	003
System Description:	Integrated AE System	**Section:**	27 41 16.51

RFI Subject:	Sound Systems in Band and Choir Rooms					
Doc. Reference:	ET110					
Attachments:						
Submitted by:	Chad McNitt					
Submitted to:						
Co-Author:						
Impact:	**Time:**	TBD	**Cost:**	$375.00	**Other:**	

Requested Information:

The original sound system was designed around flat gypsum clouds; all speakers were called out to be laid in (surface) style, which will not work with the curved soft clouds currently being installed. In order to provide a quality installation, I am requesting that the original spec'd EVID (C10.1) speakers be replaced with the Yamaha (VXS10SW). This speaker will allow me to pendant-mount the subwoofer within the 16" gap between clouds.
Please see the speaker installation design with clouds below.

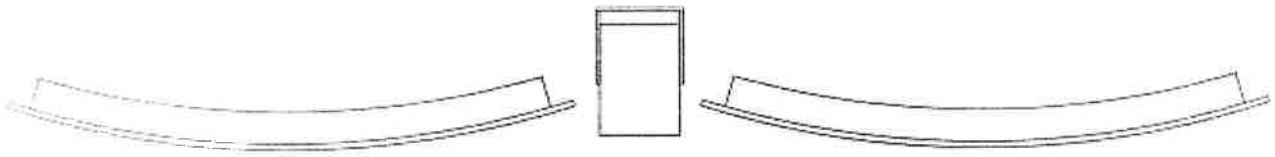

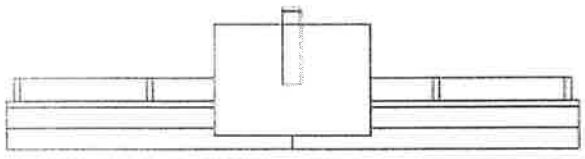

This substitution is in stock, will allow us to pendant mount the subwoofer, and will match the other Yamaha speakers that are getting installed. There is a slight increase in cost, this increase of $368.00 is a total for both rooms (184.00) per room and includes the rigging necessary to pendant mount.

Muska Companies SINCE 1919 | ELECTRIC TECHNOLOGIES PLUMBING

Please advise as to how you would like to proceed.

Response:

Responder Name / Date:

Muska Job#:	C96689	**Muska PM:**	Chad McNitt	**Muska Foreman:**	Tony Hamm

Rochon

PCO #041

Rochon Corporation
28 2nd St NW, Suite 200
Osseo, Minnesota 55369
Phone: (763) 559-9393
Fax: (763) 559-8101

Project: 2430 - Phase 4 Andersen United Middle School Renovations
1098 Andersen Lane
Minneapolis, Minnesota 55407

Prime Contract Potential Change Order #041: CE #047 - Stainless steel covers

TO:	Minneapolis Public Schools	**FROM:**	Rochon Corporation 28 2nd St NW, Suite 200 Osseo, Minnesota 55369
PCO NUMBER/REVISION:	041 / 0	**CONTRACT:**	1 - General Construction
REQUEST RECEIVED FROM:		**CREATED BY:**	Tim Lindquist **(Rochon Corporation)**
STATUS:	Pending - In Review	**CREATED DATE:**	4/15/2025
REFERENCE:		**PRIME CONTRACT CHANGE ORDER:**	None
FIELD CHANGE:	No		
LOCATION:		**ACCOUNTING METHOD:**	Amount Based
SCHEDULE IMPACT:		**PAID IN FULL:**	No
EXECUTED:	No	**SIGNED CHANGE ORDER RECEIVED DATE:**	
		TOTAL AMOUNT:	$2,060.67

POTENTIAL CHANGE ORDER TITLE: CE #047 - Stainless steel covers

CHANGE REASON: Design Development

POTENTIAL CHANGE ORDER DESCRIPTION: *(The Contract Is Changed As Follows)*
CE #047 - Stainless steel covers
Stainless steel covers for the coiling door rails that are embeded in the masonry walls and L-brackets at the back of the comm ed kitchen appliance.

ATTACHMENTS:

#	Budget Code	Description	Amount
1	01-102.O GENERAL CONDITIONS	LSV Metals (stainless steel covers)	$1,962.54
		Subtotal:	**$1,962.54**
		Overhead & Profit (5.00%):	$98.13
		Grand Total:	$2,060.67

Patrick Triggs (Wold Architects and Engineers)
332 Minnesota Street, Suite W2000
Saint Paul, Minnesota 55101

Minneapolis Public Schools

Rochon Corporation
28 2nd St NW, Suite 200
Osseo, Minnesota 55369

SIGNATURE DATE

SIGNATURE **DATE**

SIGNATURE DATE

Tim Lindquist

From: Chad Pundy <chad@lsvmetals.com>
Sent: Tuesday, April 15, 2025 10:50 AM
To: Tim Lindquist
Subject: Anderson Elem.

Good Morning Tim,

After the field measure at Anderson Elementary , I come up with a cost of $ 1,800. + tax for the stainless trims that are needed including install. I can get these in the works right away once approved. Please let me know if you have any questions and what you would like to do.

Thanks Chad

Chad Pundy
LSV Metals, INC
8424 Sunset Road
Spring Lake Park, MN 55432
763-560-1100

$1,800
162.54 tax @ 9.03%
$1,962.54

Stainless Steel:
* Covers for the colling door rails
* L. brackets at the back of the comm ed kitchen appliances.

Rochon

PCO #042

Rochon Corporation
28 2nd St NW, Suite 200
Osseo, Minnesota 55369
Phone: (763) 559-9393
Fax: (763) 559-8101

Project: 2430 - Phase 4 Andersen United Middle School Renovations
1098 Andersen Lane
Minneapolis, Minnesota 55407

Prime Contract Potential Change Order #042: CE #048 - Roofing

TO:	Minneapolis Public Schools	**FROM:**	Rochon Corporation 28 2nd St NW, Suite 200 Osseo, Minnesota 55369
PCO NUMBER/REVISION:	042 / 0	**CONTRACT:**	1 - General Construction
REQUEST RECEIVED FROM:		**CREATED BY:**	Tim Lindquist **(Rochon Corporation)**
STATUS:	Pending - In Review	**CREATED DATE:**	5/5/2025
REFERENCE:		**PRIME CONTRACT CHANGE ORDER:**	None
FIELD CHANGE:	No		
LOCATION:		**ACCOUNTING METHOD:**	Amount Based
SCHEDULE IMPACT:		**PAID IN FULL:**	No
EXECUTED:	No	**SIGNED CHANGE ORDER RECEIVED DATE:**	
		TOTAL AMOUNT:	$1,575.00

POTENTIAL CHANGE ORDER TITLE: CE #048 - Roofing

CHANGE REASON: Design Development

POTENTIAL CHANGE ORDER DESCRIPTION: *(The Contract Is Changed As Follows)*
CE #048 - Roofing
Extra time and material for larger curb modifications at the existing exhaust fan/ new MUA ductwork penetrations.

(5) man crew. Total of (10) hours at $150.00/ hour.

ATTACHMENTS:
MX-6071_20250502_103247.pdf

#	Budget Code	Description	Amount
1	07-530.S Membrane Roofing.Commitment	Roofing	$1,500.00
		Subtotal:	**$1,500.00**
		Overhead & Profit (5.00%):	$75.00
		Grand Total:	**$1,575.00**

Patrick Triggs (Wold Architects and Engineers)
332 Minnesota Street, Suite W2000
Saint Paul, Minnesota 55101

Minneapolis Public Schools

Rochon Corporation
28 2nd St NW, Suite 200
Osseo, Minnesota 55369

SIGNATURE **DATE**

SIGNATURE **DATE**

SIGNATURE **DATE**

John A. Dalsin & Son, Inc.
2830 South 20th Avenue
Minneapolis, MN 55407
612-729-9334—Office
612-729-9330—Fax
www.dalsin.com

05/02/2025

TO: Rochon

RE: Andersen United Middle School
1098 Andersen Lane
Minneapolis, MN 55407

Additional time and material added to the original contract price: $16,620.00

- Extra time and material for larger curb modifications: $1,500.00
- Installation of one electrical box not on original bid: $500.00

New total: $18,620.00

Respectfully,

John A. Perlich
Project Manager

ACCEPTED BY:

_____

Date: _____

Rochon

PCO #043

Rochon Corporation
28 2nd St NW, Suite 200
Osseo, Minnesota 55369
Phone: (763) 559-9393
Fax: (763) 559-8101

Project: 2430 - Phase 4 Andersen United Middle School Renovations
1098 Andersen Lane
Minneapolis, Minnesota 55407

Prime Contract Potential Change Order #043: CE #049 - Aquire the electrical sign variance

TO:	Minneapolis Public Schools	**FROM:**	Rochon Corporation 28 2nd St NW, Suite 200 Osseo, Minnesota 55369
PCO NUMBER/REVISION:	043 / 0	**CONTRACT:**	1 - General Construction
REQUEST RECEIVED FROM:		**CREATED BY:**	Tim Lindquist **(Rochon Corporation)**
STATUS:	Pending - In Review	**CREATED DATE:**	5/20/2025
REFERENCE:		**PRIME CONTRACT CHANGE ORDER:**	None
FIELD CHANGE:	No		
LOCATION:		**ACCOUNTING METHOD:**	Amount Based
SCHEDULE IMPACT:		**PAID IN FULL:**	No
EXECUTED:	No	**SIGNED CHANGE ORDER RECEIVED DATE:**	
		TOTAL AMOUNT:	$1,680.00

POTENTIAL CHANGE ORDER TITLE: CE #049 - Aquire the electrical sign variance

CHANGE REASON: Design Development

POTENTIAL CHANGE ORDER DESCRIPTION: *(The Contract Is Changed As Follows)*
CE #049 - Aquire the electrical sign variance
The Electronic Center requires a variance from the City of Minneapolis. Cost is to provide the process to aquire throught the City.

ATTACHMENTS:
Professional Services Anderson United Middle School - Mpls 5-20-2025.pdf

#	Budget Code	Description	Amount
1	10-440.S Signage.Commitment	Variance	$1,600.00
		Subtotal:	**$1,600.00**
		Overhead & Profit (5.00%):	$80.00
		Grand Total:	**$1,680.00**

Patrick Triggs (Wold Architects and Engineers)
332 Minnesota Street, Suite W2000
Saint Paul, Minnesota 55101

Minneapolis Public Schools

Rochon Corporation
28 2nd St NW, Suite 200
Osseo, Minnesota 55369

SIGNATURE **DATE**

SIGNATURE **DATE**

SIGNATURE **DATE**

SPECTRUM
SIGN SYSTEMS

8786 West 35W Service Drive NE, Blaine, MN 55449
Phone: 763-432-7447 Fax: 763-208-9159

AGREEMENT

Customer: ROCHON CORPORATION

28 2nd Street NW, Suite 200, Osseo, MN 55369

Attention: Tim Lindquist **Phone / E-mail:** (763) 235-3825 / TLindquist@rochoncorp.com

Jobsite / Premise: ANDERSON UNITED MIDDLE SCHOOL

1098 Andersen Lane, Minneapolis, MN 55407

SPECIFICATIONS

Project : 250387J

PROFESSIONAL SERVICES:
$1,600.00 *Exclude Application Fee

- Spectrum Administration – Meeting with Planner, Formal Application Submittal, Written Narrative and Scheduling Meeting Attendance.
- Spectrum Design – Prepare Renderings for Presentation including Elevations and Site plan.
- Spectrum Meeting Attendance – Neighborhood Committee, Planning Commission and City Council

For sale to the customer in the sum of **$1,600.00*** with payment to be made as follows.

TERMS) 50% DOWN, balance due 30 days from date of completion.

CREDIT / DEBIT CARD PAYMENTS: A 3% Convenience fee will be assessed on ALL Credit / Debit Card transactions.

NOTE: Spectrum Sign Systems, Inc. may withdraw this proposal if not accepted in 30 days.

Date) May 20, 2025

Authorized Signature *Jeff Nelson*
For Spectrum Sign Systems, Inc. Jeff Nelson, Sales

CUSTOMER'S ACCEPTANCE OF PROPOSAL

The above prices or rentals, specifications and conditions are satisfactory and hereby accepted. You are authorized to do the work specified. Payment will be made as outlined above.

Date_____ _____
Customer

FY24 Andersen Phase 4 Construction

Contract Sum: $2,092,000.00

Contractor: Rochon Corporation

Project Name and Number

Andersen United Middle School
1098 Andersen Lane
Minneapolis, MN 55407
Minneapolis Public Schools Project Number 24ANDE001
OP 24-2428

Description

Andersen Phase 4 consists of renovating the two unused lunchrooms (Phase 3 created a new cafetorium) and kitchens to band and choir rooms, adding a robotics arena, conversion of the old exterior tot lots to outdoor class space and lighting upgrades in the hallways and selected areas. Alternate 1 includes removing small group rooms that are impacting supervision.

Contract Sum details

Item	Price	Status
Base Bid	$2,043,000.00	accepted
Alt #1: (small group rooms)	$49,000.00	accepted
Total Contract Value	$2,092,000.00	

Contract Documents

AIA Document A101-2017
AIA Document A101 Exhibit A-2017
Exhibit B – Project Charter
Exhibit C – Project Schedule
AIA Document A201-2017

AIA® Document A101® – 2017

Standard Form of Agreement Between Owner and Contractor where the basis of payment is a Stipulated Sum

AGREEMENT made as of the 19th day of August in the year 2024
(In words, indicate day, month and year.)

BETWEEN the Owner:
(Name, legal status, address and other information)

Minneapolis Public Schools Special School District #1
1250 West Broadway Avenue
Minneapolis, MN 55411

and the Contractor:
(Name, legal status, address and other information)

Rochon Corporation
28 2nd Street NW #200
Osseo, MN 55369
763-559-8101

for the following Project:
(Name, location and detailed description)

Andersen United Middle School, Phase 4 Construction
1098 Andersen Lane
Minneapolis, MN 55407

The Architect:
(Name, legal status, address and other information)

Wold Architects and Engineers
332 Minnesota Street, Suite W2000
Saint Paul, MN 55101
651-227-7773

The Owner and Contractor agree as follows.

ADDITIONS AND DELETIONS:
The author of this document has added information needed for its completion. The author may also have revised the text of the original AIA standard form. An *Additions and Deletions Report* that notes added information as well as revisions to the standard form text is available from the author and should be reviewed. A vertical line in the left margin of this document indicates where the author has added necessary information and where the author has added to or deleted from the original AIA text.

This document has important legal consequences. Consultation with an attorney is encouraged with respect to its completion or modification.

The parties should complete A101®–2017, Exhibit A, Insurance and Bonds, contemporaneously with this Agreement. AIA Document A201®–2017, General Conditions of the Contract for Construction, is adopted in this document by reference. Do not use with other general conditions unless this document is modified.

AIA Document A101 – 2017. Copyright © 1915, 1918, 1925, 1937, 1951, 1958, 1961, 1963, 1967, 1974, 1977, 1987, 1991, 1997, 2007 and 2017. All rights reserved. "The American Institute of Architects," "American Institute of Architects," "AIA," the AIA Logo, and "AIA Contract Documents" are trademarks of The American Institute of Architects. This document was produced at 10:55:36 CT on 08/19/2024 under Order No.4104251278 which expires on 03/15/2025, is not for resale, is licensed for one-time use only, and may only be used in accordance with the AIA Contract Documents® Terms of Service. To report copyright violations, e-mail docinfo@aiacontracts.com.
User Notes: (3B9ADA43)

TABLE OF ARTICLES

1 THE CONTRACT DOCUMENTS

2 THE WORK OF THIS CONTRACT

3 DATE OF COMMENCEMENT AND SUBSTANTIAL COMPLETION

4 CONTRACT SUM

5 PAYMENTS

6 DISPUTE RESOLUTION

7 TERMINATION OR SUSPENSION

8 MISCELLANEOUS PROVISIONS

9 ENUMERATION OF CONTRACT DOCUMENTS

EXHIBIT A INSURANCE AND BONDS

ARTICLE 1 THE CONTRACT DOCUMENTS

The Contract Documents consist of this Agreement, Conditions of the Contract (General, Supplementary, and other Conditions), Drawings, Specifications, Addenda issued prior to execution of this Agreement, other documents listed in this Agreement, and Modifications issued after execution of this Agreement, all of which form the Contract, and are as fully a part of the Contract as if attached to this Agreement or repeated herein. The Contract represents the entire and integrated agreement between the parties hereto and supersedes prior negotiations, representations, or agreements, either written or oral. An enumeration of the Contract Documents, other than a Modification, appears in Article 9.

ARTICLE 2 THE WORK OF THIS CONTRACT

The Contractor shall fully execute the Work described in the Contract Documents, except as specifically indicated in the Contract Documents to be the responsibility of others.

ARTICLE 3 DATE OF COMMENCEMENT AND SUBSTANTIAL COMPLETION

§ 3.1 The date of commencement of the Work shall be:
(Check one of the following boxes.)

[ ] The date of this Agreement.

[X] A date set forth in a notice to proceed issued by the Owner.

[ ] Established as follows:
(Insert a date or a means to determine the date of commencement of the Work.)

If a date of commencement of the Work is not selected, then the date of commencement shall be the date of this Agreement.

§ 3.2 The Contract Time shall be measured from the date of commencement of the Work.

§ 3.3 Substantial Completion

§ 3.3.1 The Contractor shall achieve Substantial Completion of the entire Work:
(Check one of the following boxes and complete the necessary information.)

AIA Document A101 – 2017. Copyright © 1915, 1918, 1925, 1937, 1951, 1958, 1961, 1963, 1967, 1974, 1977, 1987, 1991, 1997, 2007 and 2017. All rights reserved. "The American Institute of Architects," "American Institute of Architects," "AIA," the AIA Logo, and "AIA Contract Documents" are trademarks of The American Institute of Architects. This document was produced at 10:55:36 CT on 08/19/2024 under Order No.4104251278 which expires on 03/15/2025, is not for resale, is licensed for one-time use only, and may only be used in accordance with the AIA Contract Documents® Terms of Service. To report copyright violations, e-mail docinfo@aiacontracts.com.
User Notes: (3B9ADA43)

[ ] Not later than ( ) calendar days from the date of commencement of the Work.

[X] By the following date: Defined in EXH-D Project Schedule

§ 3.3.2 Subject to adjustments of the Contract Time as provided in the Contract Documents, if portions of the Work are to be completed prior to Substantial Completion of the entire Work, the Contractor shall achieve Substantial Completion of such portions by the following dates are defined in EXH-D Project Schedule. Such portions of the work not completed as defined in EXH-D Project Schedule shall be subject to liquidated damages as set forth in Article 4.5.

(Table Deleted)

§ 3.3.3 If the Contractor fails to achieve Substantial Completion as provided in this Section 3.3, liquidated damages, if any, shall be assessed as set forth in Section 4.5.

ARTICLE 4 CONTRACT SUM

§ 4.1 The Owner shall pay the Contractor the Contract Sum in current funds for the Contractor's performance of the Contract as defined in EXH-B Project Charter, subject to additions and deductions as provided in the Contract Documents.

§ 4.2 Alternates

§ 4.2.1 Alternates, if any, included in the Contract Sum are defined in EXH-B Project Charter.

(Table Deleted)

§ 4.2.2 Subject to the conditions noted in EXH-B Project Charter, alternates may be accepted by the Owner following execution of this Agreement. Upon acceptance, the Owner shall issue a Modification to this Agreement.

(Paragraph Deleted)

(Table Deleted)

§ 4.3 Allowances, if any, included in the Contract Sum are defined in EXH-B Project Charter.

(Paragraph Deleted)

(Table Deleted)

§ 4.4 Unit prices, if any are defined in EXH-B Project Charter.

(Paragraph Deleted)

(Table Deleted)

§ 4.5 Liquidated damages

AIA Document A101 – 2017. Copyright © 1915, 1918, 1925, 1937, 1951, 1958, 1961, 1963, 1967, 1974, 1977, 1987, 1991, 1997, 2007 and 2017. All rights reserved. "The American Institute of Architects," "American Institute of Architects," "AIA," the AIA Logo, and "AIA Contract Documents" are trademarks of The American Institute of Architects. This document was produced at 10:55:36 CT on 08/19/2024 under Order No.4104251278 which expires on 03/15/2025, is not for resale, is licensed for one-time use only, and may only be used in accordance with the AIA Contract Documents® Terms of Service. To report copyright violations, e-mail docinfo@aiacontracts.com.
User Notes: (3B9ADA43)

Contractor and Owner recognized that time is of the essence for the Project and the Owner will suffer financial loss if the Work is not completed in the time specified in the Contract Documents. The parties also recognized the delays, expenses, and difficulties involved in proving in a legal or arbitration proceeding the actual loss suffered by the Owner if the Work is not completed on time. Accordingly, instead of requiring such proof, the Owner and Contractor agree that as liquidated
damages for delay (but not as penalty), Contractor shall pay Owner $1,000.00 per calendar day for each day that expires after the time specified for Substantial Completion in EXH-D Project Schedule until such time the Work is determined to be substantially complete by the
Owner.

(Paragraph Deleted)

After Substantial Completion, if Contractor shall neglect, refuse, or fail to complete the remaining work within the Contract time specified in the Contract Documents, the contractor shall pay the Owner $1,000.00 per day that expires after the time specified in the Contract Documents for Final Completion and readiness for Final Payment until the Work is completed.

ARTICLE 5 PAYMENTS

§ 5.1 Progress Payments

§ 5.1.1 Based upon Applications for Payment submitted to the Architect by the Contractor and Certificates for Payment issued by the Architect, the Owner shall make progress payments on account of the Contract Sum to the Contractor as provided below and elsewhere in the Contract Documents.

§ 5.1.2 The period covered by each Application for Payment shall be one calendar month ending on the last day of the month.

§ 5.1.3 When an Application for Payment is received by the Architect, payment of the amount certified shall be made by the Owner not later than 45 (forty-five) days after the Architect receives the Application for Payment.

(Paragraph Deleted)

§ 5.1.4 Each Application for Payment shall be based on the most recent schedule of values submitted by the Contractor on AIA G702 Application and Certificate for Payment in accordance with the Contract Documents. The schedule of values shall allocate the entire Contract Sum among the various portions of the Work. The schedule of values shall be prepared in such form, and supported by such data to substantiate its accuracy, as the Architect may require. This schedule of values shall be used as a basis for reviewing the Contractor's Applications for Payment.

§ 5.1.5 Applications for Payment shall show the percentage of completion of each portion of the Work as of the end of the period covered by the Application for Payment.

§ 5.1.6 In accordance with AIA Document A201™–2017, General Conditions of the Contract for Construction, and subject to other provisions of the Contract Documents, the amount of each progress payment shall be computed as follows:

§ 5.1.6.1 The amount of each progress payment shall first include:

- **.1** That portion of the Contract Sum properly allocable to completed Work;
- **.2** That portion of the Contract Sum properly allocable to materials and equipment delivered and suitably stored at the site for subsequent incorporation in the completed construction, or, if approved in advance by the Owner, suitably stored off the site at a location agreed upon in writing; and
- **.3** That portion of Construction Change Directives that the Architect determines, in the Architect's professional judgment, to be reasonably justified.

§ 5.1.6.2 The amount of each progress payment shall then be reduced by:

- **.1** The aggregate of any amounts previously paid by the Owner;

AIA Document A101 – 2017. Copyright © 1915, 1918, 1925, 1937, 1951, 1958, 1961, 1963, 1967, 1974, 1977, 1987, 1991, 1997, 2007 and 2017. All rights reserved. "The American Institute of Architects," "American Institute of Architects," "AIA," the AIA Logo, and "AIA Contract Documents" are trademarks of The American Institute of Architects. This document was produced at 10:55:36 CT on 08/19/2024 under Order No.4104251278 which expires on 03/15/2025, is not for resale, is licensed for one-time use only, and may only be used in accordance with the AIA Contract Documents® Terms of Service. To report copyright violations, e-mail docinfo@aiacontracts.com.
User Notes: (3B9ADA43)

.2 The amount, if any, for Work that remains uncorrected and for which the Architect has previously withheld a Certificate for Payment as provided in Article 9 of AIA Document A201–2017;

.3 Any amount for which the Contractor does not intend to pay a Subcontractor or material supplier, unless the Work has been performed by others the Contractor intends to pay;

.4 For Work performed or defects discovered since the last payment application, any amount for which the Architect may withhold payment, or nullify a Certificate of Payment in whole or in part, as provided in Article 9 of AIA Document A201–2017; and

.5 Retainage withheld pursuant to Section 5.1.7.

§ 5.1.7 Retainage

§ 5.1.7.1 For each progress payment made prior to Substantial Completion of the Work, the Owner may withhold the following amount, as retainage, from the payment otherwise due:

(Paragraph Deleted)

5% (five percent)

§ 5.1.7.1.1 The following items are not subject to retainage:
(Insert any items not subject to the withholding of retainage, such as general conditions, insurance, etc.)

For major items installed into the Work, the Contractor may request full payment for the items to ensure prompt delivery and fabrication. Such items shall be recommended by the Architect and approved by the Owner as not requiring retainage. Prompt payment for the items shall be documented by the Contractor to the Owner in the subsequent payment application by submitting a full lien release for the items. Major items may include mechanical units with long lead times, structural systems with long lead times, critical path systems or items, etc. Major items will be discussed and defined by Owner, Architect, and Contractor.

§ 5.1.7.2 Reduction or limitation of retainage, if any, shall be as follows:
Prior to Substantial Completion and at the discretion of the Owner, retainage may be reduced. If the Work has been 50% completed as
determined by the Architect and is satisfactory to the Owner, then 90% of the retained amount may be released to the Contractor for completed work (with 10% of the total retained by the Owner.) Upon Substantial Completion, additional retainage may be returned to the Contractor as recommended by the Architect and approved by the Owner to an amount sufficient to satisfactorily complete the Work. Retainage release will comply with Minnesota Statute 15.72 after Substantial Completion and punch list acceptance by the Owner.

(Paragraph Deleted)

§ 5.1.8 If final completion of the Work is materially delayed through no fault of the Contractor, the Owner shall pay the Contractor any additional amounts in accordance with Article 9 of AIA Document A201–2017.

§ 5.1.9 Except with the Owner's prior approval, the Contractor shall not make advance payments to suppliers for materials or equipment which have not been delivered and stored at the site or otherwise stored offsite with adequate Owner approved insurance provided to the Owner.

§ 5.2 Final Payment

§ 5.2.1 Final payment, constituting the entire unpaid balance of the Contract Sum, shall be made by the Owner to the Contractor when

.1 the Contractor has fully performed the Contract except for the Contractor's responsibility to correct Work as provided in Article 12 of AIA Document A201–2017, and to satisfy other requirements, if any, which extend beyond final payment; and

AIA Document A101 – 2017. Copyright © 1915, 1918, 1925, 1937, 1951, 1958, 1961, 1963, 1967, 1974, 1977, 1987, 1991, 1997, 2007 and 2017. All rights reserved. "The American Institute of Architects," "American Institute of Architects," "AIA," the AIA Logo, and "AIA Contract Documents" are trademarks of The American Institute of Architects. This document was produced at 10:55:36 CT on 08/19/2024 under Order No.4104251278 which expires on 03/15/2025, is not for resale, is licensed for one-time use only, and may only be used in accordance with the AIA Contract Documents® Terms of Service. To report copyright violations, e-mail docinfo@aiacontracts.com.
User Notes: (3B9ADA43)

.2 a final Certificate for Payment has been issued by the Architect.

.3 all lien waivers and IC134 forms have been delivered to the Owner.

§ 5.2.2 The Owner's final payment to the Contractor shall be made no later than 45 days after the issuance of the Architect's final Certificate for Payment.

§ 5.3 Interest

Payments due and unpaid under the Contract shall bear interest from the date payment is due at the rate stated below, or in the absence thereof, at the legal rate prevailing from time to time at the place where the Project is located. Owner will pay the Contractor 0% interest for Payments not due made within forty five (45) days.

(Paragraph Deleted)

§ 5.4 Prompt Payment to Subcontractors

This Contract requires the Contractor and all Subcontractors and Sub-subcontractors (of any tier) to promptly pay any subcontractor or material supplier contract within ten (10) days of receipt of payment by Owner for undisputed services provided by the party requesting payment. The party responsible for payment (other than the Owner) shall pay interest of one and one half (1-1/2) percent per month to the party requesting payment on any undisputed amount not paid on time. The minimum monthly interest penalty payment for an unpaid balance of $100 or more is $10. For an unpaid balance of less than $100, the party responsible for payment shall pay the actual penalty due to the party requesting payment.

ARTICLE 6 DISPUTE RESOLUTION

§ 6.1 Initial Decision Maker

The Architect will serve as the Initial Decision Maker pursuant to Article 15 of AIA Document A201–2017.

§ 6.1.1 Mediation

Either the Owner or the Contractor may request mediation of any Claim submitted to the Architect for decision before such decision becomes final and binding. The mediation will be governed by the Construction Industry Mediation Rules of the American Arbitration Association in effect at the date of this contract. The request for mediation shall be made in writing to the American Arbitration Association and to the other party of this contract.

Owner and Contractor shall participate in the mediation process in good faith. The process shall be concluded within sixty (60) days of the date of filing the request.

If the Claim is not resolved by mediation, the Architect's action shall become final and binding thirty (30) days after termination of the mediation proceedings. Within the time period, the Owner and Contractor mayrequest Binding Dispute Resolution.

The Work must continue, at the Owner's discretion, in accordance with paragraph 15.1.4.1 of AIA Document A201-2017.

§ 6.2 Binding Dispute Resolution

For any Claim subject to, but not resolved by, mediation pursuant to Article 15 of AIA Document A201–2017, the method of binding dispute resolution shall be as follows:
(Check the appropriate box.)

AIA Document A101 – 2017. Copyright © 1915, 1918, 1925, 1937, 1951, 1958, 1961, 1963, 1967, 1974, 1977, 1987, 1991, 1997, 2007 and 2017. All rights reserved. "The American Institute of Architects," "American Institute of Architects," "AIA," the AIA Logo, and "AIA Contract Documents" are trademarks of The American Institute of Architects. This document was produced at 10:55:36 CT on 08/19/2024 under Order No.4104251278 which expires on 03/15/2025, is not for resale, is licensed for one-time use only, and may only be used in accordance with the AIA Contract Documents® Terms of Service. To report copyright violations, e-mail docinfo@aiacontracts.com.
User Notes: (3B9ADA43)

[ ] Arbitration pursuant to Section 15.4 of AIA Document A201–2017

[X] Litigation in a court of competent jurisdiction

[ ] Other *(Specify)*

If the Owner and Contractor do not select a method of binding dispute resolution, or do not subsequently agree in writing to a binding dispute resolution method other than litigation, Claims will be resolved by litigation in a court of competent jurisdiction.

ARTICLE 7 TERMINATION OR SUSPENSION

§ 7.1 The Contract may be terminated by the Owner or the Contractor as provided in Article 14 of AIA Document A201–2017.

§ 7.1.1 If the Contract is terminated for the Owner's convenience in accordance with Article 14 of AIA Document A201–2017, then the Owner shall pay the Contractor a termination fee as follows:
(Insert the amount of, or method for determining, the fee, if any, payable to the Contractor following a termination for the Owner's convenience.)

Termination fee will be based on the percentage of work completed and any materials purchased or in production at the time of termination. Said fee and justification shall be provided to the Owner by the Contractor within ten (10) days of the notice of termination.

§ 7.2 The Work may be suspended by the Owner as provided in Article 14 of AIA Document A201–2017.

ARTICLE 8 MISCELLANEOUS PROVISIONS

§ 8.1 Where reference is made in this Agreement to a provision of AIA Document A201–2017 or another Contract Document, the reference refers to that provision as amended or supplemented by other provisions of the Contract Documents.

§ 8.2 The Owner's representative:
(Name, address, email address, and other information)

Curt Hartog, PE
1250 West Broadway Avenue
Minneapolis, MN 55411

§ 8.3 The Contractor's representative:
(Name, address, email address, and other information)

Paul Braton
Executive Vice President
Rochon Corporation
28 2nd Street NW #200
Osseo, MN 55369
763-559-8101

§ 8.4 Neither the Owner's nor the Contractor's representative shall be changed without ten days' prior notice to the other party.

AIA Document A101 – 2017. Copyright © 1915, 1918, 1925, 1937, 1951, 1958, 1961, 1963, 1967, 1974, 1977, 1987, 1991, 1997, 2007 and 2017. All rights reserved. "The American Institute of Architects," "American Institute of Architects," "AIA," the AIA Logo, and "AIA Contract Documents" are trademarks of The American Institute of Architects. This document was produced at 10:55:36 CT on 08/19/2024 under Order No.4104251278 which expires on 03/15/2025, is not for resale, is licensed for one-time use only, and may only be used in accordance with the AIA Contract Documents® Terms of Service. To report copyright violations, e-mail docinfo@aiacontracts.com.
User Notes: (3B9ADA43)

§ 8.5 Insurance and Bonds

§ 8.5.1 The Owner and the Contractor shall purchase and maintain insurance as set forth in AIA Document A101™–2017, Standard Form of Agreement Between Owner and Contractor where the basis of payment is a Stipulated Sum, Exhibit A, Insurance and Bonds, and elsewhere in the Contract Documents.

§ 8.5.2 The Contractor shall provide bonds as set forth in AIA Document A101™–2017 Exhibit A, and elsewhere in the Contract Documents.

§ 8.6 Notice in electronic format, pursuant to Article 1 of AIA Document A201–2017, may be given in accordance with AIA Document E203™–2013, Building Information Modeling and Digital Data Exhibit, if completed, or as otherwise set forth below:

(If other than in accordance with AIA Document E203–2013, insert requirements for delivering notice in electronic format such as name, title, and email address of the recipient and whether and how the system will be required to generate a read receipt for the transmission.)

§ 8.7 Other provisions:

Owner prohibits Contractor from using the Work in any marketing material or business developement practice. Contractor is prohibited from communication with any news outlet or public without Owner's written approval.

Floor plans, designs, wiring, safety and security measures shall be kept confidential by the Contractor, the Subcontractors, the Sub-subcontractors (of any tier) during and after completion of the Work.

ARTICLE 9 ENUMERATION OF CONTRACT DOCUMENTS

§ 9.1 This Agreement is comprised of the following documents:

.1 AIA Document A101™–2017, Standard Form of Agreement Between Owner and Contractor

.2 AIA Document A101™–2017, Exhibit A, Insurance and Bonds

.3 AIA Document A201™–2017, General Conditions of the Contract for Construction

.4 AIA Document E203™–2013, Building Information Modeling and Digital Data Exhibit, dated as indicated below:

(Insert the date of the E203-2013 incorporated into this Agreement.)

January 31, 2020

.5 Drawings

Number	Title	Date

.6 Specifications

Section	Title	Date	Pages

.7 Addenda, if any:

Number	Date	Pages

Portions of Addenda relating to bidding or proposal requirements are not part of the Contract Documents unless the bidding or proposal requirements are also enumerated in this Article 9.

.8 Other Exhibits:

(Paragraphs Deleted)

EXH-B Project Charter

AIA Document A101 – 2017. Copyright © 1915, 1918, 1925, 1937, 1951, 1958, 1961, 1963, 1967, 1974, 1977, 1987, 1991, 1997, 2007 and 2017. All rights reserved. "The American Institute of Architects," "American Institute of Architects," "AIA," the AIA Logo, and "AIA Contract Documents" are trademarks of The American Institute of Architects. This document was produced at 10:55:36 CT on 08/19/2024 under Order No.4104251278 which expires on 03/15/2025, is not for resale, is licensed for one-time use only, and may only be used in accordance with the AIA Contract Documents® Terms of Service. To report copyright violations, e-mail docinfo@aiacontracts.com.
User Notes: (3B9ADA43)

(Paragraph Deleted)

EXH-C Owner Insurance
EXH-D Project Schedule

(Paragraph Deleted)

(Table Deleted)

[ ] Supplementary and other Conditions of the Contract:

Document	Title	Date	Pages

.9 Other documents, if any, listed below:
(List here any additional documents that are intended to form part of the Contract Documents. AIA Document A201™–2017 provides that the advertisement or invitation to bid, Instructions to Bidders, sample forms, the Contractor's bid or proposal, portions of Addenda relating to bidding or proposal requirements, and other information furnished by the Owner in anticipation of receiving bids or proposals, are not part of the Contract Documents unless enumerated in this Agreement. Any such documents should be listed here only if intended to be part of the Contract Documents.)

This Agreement entered into as of the day and year first written above.

Digitally signed by Tom Parent, AIA, LEED AP
DN: C=US, E=tom.parent@mpls.k12.mn.us, O=Minneapolis Public Schools, OU=Operations, CN="Tom Parent, AIA, LEED AP"
Date: 2024.09.22 20:16:15-05'00'

OWNER *(Signature)*

(Printed name and title)

CONTRACTOR *(Signature)*

PAUL BRATON - EXECUTIVE VICE PRESIDENT

(Printed name and title)

AIA Document A101 – 2017. Copyright © 1915, 1918, 1925, 1937, 1951, 1958, 1961, 1963, 1967, 1974, 1977, 1987, 1991, 1997, 2007 and 2017. All rights reserved. "The American Institute of Architects," "American Institute of Architects," "AIA," the AIA Logo, and "AIA Contract Documents" are trademarks of The American Institute of Architects. This document was produced at 10:55:36 CT on 08/19/2024 under Order No.4104251278 which expires on 03/15/2025, is not for resale, is licensed for one-time use only, and may only be used in accordance with the AIA Contract Documents® Terms of Service. To report copyright violations, e-mail docinfo@aiacontracts.com.
User Notes:
(3B9ADA43)

Additions and Deletions Report for
AIA® Document A101® – 2017

This Additions and Deletions Report, as defined on page 1 of the associated document, reproduces below all text the author has added to the standard form AIA document in order to complete it, as well as any text the author may have added to or deleted from the original AIA text. Added text is shown underlined. Deleted text is indicated with a horizontal line through the original AIA text.

Note: This Additions and Deletions Report is provided for information purposes only and is not incorporated into or constitute any part of the associated AIA document. This Additions and Deletions Report and its associated document were generated simultaneously by AIA software at 10:55:36 CT on 08/19/2024.

PAGE 1

AGREEMENT made as of the 19th day of August in the year 2024

...

Minneapolis Public Schools Special School District #1
1250 West Broadway Avenue
Minneapolis, MN 55411

...

Rochon Corporation
28 2nd Street NW #200
Osseo, MN 55369
763-559-8101

...

Andersen United Middle School, Phase 4 Construction
1098 Andersen Lane
Minneapolis, MN 55407

...

Wold Architects and Engineers
332 Minnesota Street, Suite W2000
Saint Paul, MN 55101
651-227-7773

PAGE 2

[X] A date set forth in a notice to proceed issued by the Owner.

...

§ 3.3.1 ~~Subject to adjustments of the Contract Time as provided in the Contract Documents, the~~ The Contractor shall achieve Substantial Completion of the entire Work:

PAGE 3

[X] By the following date: Defined in EXH-D Project Schedule

Additions and Deletions Report for AIA Document A101 – 2017. Copyright © 1915, 1918, 1925, 1937, 1951, 1958, 1961, 1963, 1967, 1974, 1977, 1987, 1991, 1997, 2007 and 2017. All rights reserved. "The American Institute of Architects," "American Institute of Architects," "AIA," the AIA Logo, and "AIA Contract Documents" are trademarks of The American Institute of Architects. This document was produced at 10:55:36 CT on 08/19/2024 under Order No.4104251278 which expires on 03/15/2025, is not for resale, is licensed for one-time use only, and may only be used in accordance with the AIA Contract Documents® Terms of Service. To report copyright violations, e-mail docinfo@aiacontracts.com.
User Notes: (3B9ADA43)

...

§ 3.3.2 Subject to adjustments of the Contract Time as provided in the Contract Documents, if portions of the Work are to be completed prior to Substantial Completion of the entire Work, the Contractor shall achieve Substantial Completion of such portions by the following ~~dates:~~dates are defined in EXH-D Project Schedule. Such portions of the work not completed as defined in EXH-D Project Schedule shall be subject to liquidated damages as set forth in Article 4.5.

...

~~**Portion of Work** **Substantial Completion Date**~~

...

§ 4.1 The Owner shall pay the Contractor the Contract Sum in current funds for the Contractor's performance of the ~~Contract. The Contract Sum shall be ($),~~ Contract as defined in EXH-B Project Charter, subject to additions and deductions as provided in the Contract Documents.

...

§ 4.2.1 Alternates, if any, included in the Contract ~~Sum:~~Sum are defined in EXH-B Project Charter.

...

~~**Item** **Price**~~

...

§ 4.2.2 Subject to the conditions noted ~~below, the following~~ in EXH-B Project Charter, alternates may be accepted by the Owner following execution of this Agreement. Upon acceptance, the Owner shall issue a Modification to this Agreement.

...

~~*(Insert below each alternate and the conditions that must be met for the Owner to accept the alternate.)*~~

...

~~**Item** **Price** **Conditions for Acceptance**~~

...

§ 4.3 Allowances, if any, included in the Contract ~~Sum:~~Sum are defined in EXH-B Project Charter.

...

~~*(Identify each allowance.)*~~

...

~~**Item** **Price**~~

Additions and Deletions Report for AIA Document A101 – 2017. Copyright © 1915, 1918, 1925, 1937, 1951, 1958, 1961, 1963, 1967, 1974, 1977, 1987, 1991, 1997, 2007 and 2017. All rights reserved. "The American Institute of Architects," "American Institute of Architects," "AIA," the AIA Logo, and "AIA Contract Documents" are trademarks of The American Institute of Architects. This document was produced at 10:55:36 CT on 08/19/2024 under Order No.4104251278 which expires on 03/15/2025, is not for resale, is licensed for one-time use only, and may only be used in accordance with the AIA Contract Documents® Terms of Service. To report copyright violations, e-mail docinfo@aiacontracts.com.
User Notes: (3B9ADA43)

...

§ 4.4 Unit prices, if ~~any:~~any are defined in EXH-B Project Charter.

...

~~*(Identify the item and state the unit price and quantity limitations, if any, to which the unit price will be applicable.)*~~

...

~~Item~~	~~Units and Limitations~~	~~Price per Unit ($0.00)~~

...

§ 4.5 Liquidated ~~damages, if any:~~damages

PAGE 4

~~*(Insert terms and conditions for liquidateddamages, if any.)*~~*Contractor and Owner recognized that time is of the essence for the Project and the Owner will suffer financial loss if the Work is not completed in the time specified in the Contract Documents. The parties also recognized the delays, expenses, and difficulties involved in proving in a legal or arbitration proceeding the actual loss suffered by the Owner if the Work is not completed on time. Accordingly, instead of requiring such proof, the Owner and Contractor agree that as liquidated*

...

damages for delay (but not as penalty), Contractor shall pay Owner $1,000.00 per calendar day for each day that expires after the time specified for Substantial Completion in EXH-D Project Schedule until such time the Work is determined to be substantially complete by the

...

Owner.

...

~~**§ 4.6** Other:~~

...

~~*(Insert provisions for bonus or other incentives, if any, that might result in a change to the Contract Sum.)*~~*After Substantial Completion, if Contractor shall neglect, refuse, or fail to complete the remaining work within the Contract time specified in the Contract Documents, the contractor shall pay the Owner $1,000.00 per day that expires after the time specified in the Contract Documents for Final Completion and readiness for Final Payment until the Work is completed.*

...

§ 5.1.2 The period covered by each Application for Payment shall be one calendar month ending on the last day of the ~~month, or as follows:~~month.

...

Additions and Deletions Report for AIA Document A101 – 2017. Copyright © 1915, 1918, 1925, 1937, 1951, 1958, 1961, 1963, 1967, 1974, 1977, 1987, 1991, 1997, 2007 and 2017. All rights reserved. “The American Institute of Architects,” “American Institute of Architects,” “AIA,” the AIA Logo, and “AIA Contract Documents” are trademarks of The American Institute of Architects. This document was produced at 10:55:36 CT on 08/19/2024 under Order No.4104251278 which expires on 03/15/2025, is not for resale, is licensed for one-time use only, and may only be used in accordance with the AIA Contract Documents® Terms of Service. To report copyright violations, e-mail docinfo@aiacontracts.com.
User Notes: (3B9ADA43)

§ 5.1.3 ~~Provided that~~ When an Application for Payment is received by the Architect~~not later than the - day of a month, the Owner shall make payment of the amount certified to the Contractor not later than the - day of the - month. If an Application for Payment is received by the Architect after the application date fixed above,~~ , payment of the amount certified shall be made by the Owner not later than 45 (forty-five) days after the Architect receives the Application for Payment.

...

~~*(Federal, state or local laws may require payment within a certain period of time.)*~~

...

§ 5.1.4 Each Application for Payment shall be based on the most recent schedule of values submitted by the Contractor on AIA G702 Application and Certificate for Payment in accordance with the Contract Documents. The schedule of values shall allocate the entire Contract Sum among the various portions of the Work. The schedule of values shall be prepared in such form, and supported by such data to substantiate its accuracy, as the Architect may require. This schedule of values shall be used as a basis for reviewing the Contractor's Applications for Payment.

PAGE 5

~~*(Insert a percentage or amount to be withheld as retainage from each Application for Payment. The amount of retainage may be limited by governing law.)*~~

...

5% (five percent)

...

For major items installed into the Work, the Contractor may request full payment for the items to ensure prompt delivery and fabrication. Such items shall be recommended by the Architect and approved by the Owner as not requiring retainage. Prompt payment for the items shall be documented by the Contractor to the Owner in the subsequent payment application by submitting a full lien release for the items. Major items may include mechanical units with long lead times, structural systems with long lead times, critical path systems or items, etc. Major items will be discussed and defined by Owner, Architect, and Contractor.

...

~~*(If the retainage established in Section 5.1.7.1 is to be modified prior to Substantial Completion of the entire Work, including modifications for Substantial Completion of portions of the Work asprovided in Section 3.3.2, insert provisions for such modifications.)*~~*Prior to Substantial Completion and at the discretion of the Owner, retainage may be reduced. If the Work has been 50% completed as*

...

~~**§ 5.1.7.3** Except as set forth in this Section 5.1.7.3, upon Substantial Completion of the Work, the Contractor may submit an Application for Payment that includes the retainage withheld from prior Applications for Payment pursuant to this Section 5.1.7. The Application for Payment submitted at Substantial Completion shall not include retainage as follows:~~determined by the Architect and is satisfactory to the Owner, then 90% of the retained amount may be released to the Contractor for completed work (with 10% of the total retained by the Owner.) Upon Substantial Completion, additional retainage may be returned to the Contractor as recommended by the Architect

Additions and Deletions Report for AIA Document A101 – 2017. Copyright © 1915, 1918, 1925, 1937, 1951, 1958, 1961, 1963, 1967, 1974, 1977, 1987, 1991, 1997, 2007 and 2017. All rights reserved. "The American Institute of Architects," "American Institute of Architects," "AIA," the AIA Logo, and "AIA Contract Documents" are trademarks of The American Institute of Architects. This document was produced at 10:55:36 CT on 08/19/2024 under Order No.4104251278 which expires on 03/15/2025, is not for resale, is licensed for one-time use only, and may only be used in accordance with the AIA Contract Documents® Terms of Service. To report copyright violations, e-mail docinfo@aiacontracts.com.
User Notes: (3B9ADA43)

and approved by the Owner to an amount sufficient to satisfactorily complete the Work. Retainage release will comply with Minnesota Statute 15.72 after Substantial Completion and punch list acceptance by the Owner.

...

~~*(Insert any other conditions for release of retainage upon Substantial Completion.)*~~

...

§ 5.1.9 Except with the Owner's prior approval, the Contractor shall not make advance payments to suppliers for materials or equipment which have not been delivered and stored at the ~~site.~~site or otherwise stored offsite with adequate Owner approved insurance provided to the Owner.

PAGE 6

.3 all lien waivers and IC134 forms have been delivered to the Owner.

...

§ 5.2.2 The Owner's final payment to the Contractor shall be made no later than ~~30~~ 45 days after the issuance of the Architect's final Certificate for ~~Payment, or as follows:~~Payment.

...

Payments due and unpaid under the Contract shall bear interest from the date payment is due at the rate stated below, or in the absence thereof, at the legal rate prevailing from time to time at the place where the Project is located. Owner will pay the Contractor 0% interest for Payments not due made within forty five (45) days.

...

~~*(Insert rate*~~

...

§ 5.4 Prompt Payment to Subcontractors

...

This Contract requires the Contractor and all Subcontractors and Sub-subcontractors (of any tier) to promptly pay any subcontractor or material supplier contract within ten (10) days of receipt of ~~interest agreed upon, if any.)~~payment by Owner for undisputed services provided by the party requesting payment. The party responsible for payment (other than the Owner) shall pay interest of one and one half (1-1/2) percent per month to the party requesting payment on any undisputed amount not paid on time. The minimum monthly interest penalty payment for an unpaid balance of $100 or more is $10. For an unpaid balance of less than $100, the party responsible for payment shall pay the actual penalty due to the party requesting payment.

Additions and Deletions Report for AIA Document A101 – 2017. Copyright © 1915, 1918, 1925, 1937, 1951, 1958, 1961, 1963, 1967, 1974, 1977, 1987, 1991, 1997, 2007 and 2017. All rights reserved. "The American Institute of Architects," "American Institute of Architects," "AIA," the AIA Logo, and "AIA Contract Documents" are trademarks of The American Institute of Architects. This document was produced at 10:55:36 CT on 08/19/2024 under Order No.4104251278 which expires on 03/15/2025, is not for resale, is licensed for one-time use only, and may only be used in accordance with the AIA Contract Documents® Terms of Service. To report copyright violations, e-mail docinfo@aiacontracts.com.
User Notes: (3B9ADA43)

...

The Architect will serve as the Initial Decision Maker pursuant to Article 15 of AIA Document ~~A201–2017, unless~~ A201–2017.

...

§ 6.1.1 Mediation

...

~~the parties appoint below another individual, not a party to this Agreement, to serve as the Initial Decision Maker.~~Either the Owner or the Contractor may request mediation of any Claim submitted to the Architect for decision before such decision becomes final and binding. The mediation will be governed by the Construction Industry Mediation Rules of the American Arbitration Association in effect at the date of this contract. The request for mediation shall be made in writing to the American Arbitration Association and to the other party of this contract.

...

Owner and Contractor shall participate in the mediation process in good faith. The process shall be concluded within sixty (60) days of the date of filing the request.

...

~~*(If the parties mutually agree, insert the name, address and other contact information of the Initial Decision Maker, if other than the Architect.)*~~*If the Claim is not resolved by mediation, the Architect's action shall become final and binding thirty (30) days after termination of the mediation proceedings. Within the time period, the Owner and Contractor mayrequest Binding Dispute Resolution.*

...

The Work must continue, at the Owner's discretion, in accordance with paragraph 15.1.4.1 of AIA Document A201-2017.

PAGE 7

[X] Litigation in a court of competent jurisdiction

...

Termination fee will be based on the percentage of work completed and any materials purchased or in production at the time of termination. Said fee and justification shall be provided to the Owner by the Contractor within ten (10) days of the notice of termination.

...

Curt Hartog, PE
1250 West Broadway Avenue

Additions and Deletions Report for AIA Document A101 – 2017. Copyright © 1915, 1918, 1925, 1937, 1951, 1958, 1961, 1963, 1967, 1974, 1977, 1987, 1991, 1997, 2007 and 2017. All rights reserved. “The American Institute of Architects,” “American Institute of Architects,” “AIA,” the AIA Logo, and “AIA Contract Documents” are trademarks of The American Institute of Architects. This document was produced at 10:55:36 CT on 08/19/2024 under Order No.4104251278 which expires on 03/15/2025, is not for resale, is licensed for one-time use only, and may only be used in accordance with the AIA Contract Documents® Terms of Service. To report copyright violations, e-mail docinfo@aiacontracts.com.
User Notes: (3B9ADA43)

Minneapolis, MN 55411

...

Paul Braton
Executive Vice President
Rochon Corporation
28 2nd Street NW #200
Osseo, MN 55369
763-559-8101

PAGE 8

§ 8.6 Notice in electronic format, pursuant to Article 1 of AIA Document A201–2017, may be given in accordance with ~~a building information modeling exhibit,~~ AIA Document E203™–2013, Building Information Modeling and Digital Data Exhibit, if completed, or as otherwise set forth below:

...

(If other than in accordance with ~~a building information modeling exhibit,~~ AIA Document E203–2013, insert requirements for delivering notice in electronic format such as name, title, and email address of the recipient and whether and how the system will be required to generate a read receipt for the transmission.)

...

Owner prohibits Contractor from using the Work in any marketing material or business developement practice. Contractor is prohibited from communication with any news outlet or public without Owner's written approval.

Floor plans, designs, wiring, safety and security measures shall be kept confidential by the Contractor, the Subcontractors, the Sub-subcontractors (of any tier) during and after completion of the Work.

...

.4 ~~Building information modeling exhibit,~~ AIA Document E203™–2013, Building Information Modeling and Digital Data Exhibit, dated as indicated below:

...

(Insert the date of the ~~building information modeling exhibit~~ E203-2013 incorporated into this Agreement.)

...

January 31, 2020

...

~~(Check all boxes that apply and include appropriate information identifying the exhibit where required.)~~

...

~~[ ] AIA Document E204™–2017, Sustainable Projects Exhibit, dated as indicated below:~~

Additions and Deletions Report for AIA Document A101 – 2017. Copyright © 1915, 1918, 1925, 1937, 1951, 1958, 1961, 1963, 1967, 1974, 1977, 1987, 1991, 1997, 2007 and 2017. All rights reserved. "The American Institute of Architects," "American Institute of Architects," "AIA," the AIA Logo, and "AIA Contract Documents" are trademarks of The American Institute of Architects. This document was produced at 10:55:36 CT on 08/19/2024 under Order No.4104251278 which expires on 03/15/2025, is not for resale, is licensed for one-time use only, and may only be used in accordance with the AIA Contract Documents® Terms of Service. To report copyright violations, e-mail docinfo@aiacontracts.com.
User Notes: (3B9ADA43)

...

EXH-B Project Charter

PAGE 9

~~(Insert the date of the E204-2017 incorporated into this Agreement.)~~

...

EXH-C Owner Insurance

...

EXH-D Project Schedule

...

~~[ ] The Sustainability Plan:~~

...

~~Title~~	~~Date~~	~~Pages~~

Additions and Deletions Report for AIA Document A101 – 2017. Copyright © 1915, 1918, 1925, 1937, 1951, 1958, 1961, 1963, 1967, 1974, 1977, 1987, 1991, 1997, 2007 and 2017. All rights reserved. “The American Institute of Architects,” “American Institute of Architects,” “AIA,” the AIA Logo, and “AIA Contract Documents” are trademarks of The American Institute of Architects. This document was produced at 10:55:36 CT on 08/19/2024 under Order No.4104251278 which expires on 03/15/2025, is not for resale, is licensed for one-time use only, and may only be used in accordance with the AIA Contract Documents® Terms of Service. To report copyright violations, e-mail docinfo@aiacontracts.com.
User Notes: (3B9ADA43)

Certification of Document's Authenticity

AIA® Document D401™ – 2003

I, , hereby certify, to the best of my knowledge, information and belief, that I created the attached final document simultaneously with its associated Additions and Deletions Report and this certification at 10:55:36 CT on 08/19/2024 under Order No. 4104251278 from AIA Contract Documents software and that in preparing the attached final document I made no changes to the original text of AIA® Document A101™ - 2017, Standard Form of Agreement Between Owner and Contractor where the basis of payment is a Stipulated Sum, other than those additions and deletions shown in the associated Additions and Deletions Report.

(Signed)

Curtis Hartog, Executive Director

(Title)

8/19/2024

(Dated)

AIA Document D401 – 2003. Copyright © 1992 and 2003. All rights reserved. "The American Institute of Architects," "American Institute of Architects," "AIA," the AIA Logo, and "AIA Contract Documents" are trademarks of The American Institute of Architects. This document was produced at 10:55:36 CT on 08/19/2024 under Order No.4104251278 which expires on 03/15/2025, is not for resale, is licensed for one-time use only, and may only be used in accordance with the AIA Contract Documents® Terms of Service. To report copyright violations, e-mail docinfo@aiacontracts.com.
User Notes: (3B9ADA43)

AIA® Document A101® – 2017 Exhibit A

Insurance and Bonds

This Insurance and Bonds Exhibit is part of the Agreement, between the Owner and the Contractor, dated the 19th day of August in the year 2024
(In words, indicate day, month and year.)

for the following **PROJECT**:
(Name and location or address)

Andersen United Middle School Phase 4 Construction
1098 Andersen Lane, Minneapolis, MN 55407

THE OWNER:
(Name, legal status and address)

Minneapolis Public Schools SSD #1
1250 West Broadway, Minneapolis, MN 55411

THE CONTRACTOR:
(Name, legal status and address)

Rochon Corporation
28 2nd Street NW #200, Osseo, MN 55369

TABLE OF ARTICLES

A.1 GENERAL

A.2 OWNER'S INSURANCE

A.3 CONTRACTOR'S INSURANCE AND BONDS

A.4 SPECIAL TERMS AND CONDITIONS

ADDITIONS AND DELETIONS:
The author of this document has added information needed for its completion. The author may also have revised the text of the original AIA standard form. An *Additions and Deletions Report* that notes added information as well as revisions to the standard form text is available from the author and should be reviewed. A vertical line in the left margin of this document indicates where the author has added necessary information and where the author has added to or deleted from the original AIA text.

This document has important legal consequences. Consultation with an attorney is encouraged with respect to its completion or modification.

This document is intended to be used in conjunction with AIA Document A201®–2017, General Conditions of the Contract for Construction. Article 11 of A201®–2017 contains additional insurance provisions.

ARTICLE A.1 GENERAL

The Owner and Contractor shall purchase and maintain insurance, and provide bonds, as set forth in this Exhibit. As used in this Exhibit, the term General Conditions refers to AIA Document A201™–2017, General Conditions of the Contract for Construction.

ARTICLE A.2 OWNER'S INSURANCE

§ A.2.1 General

Prior to commencement of the Work, the Owner shall secure the insurance, and provide evidence of the coverage, required under this Article A.2 and, upon the Contractor's request, provide a copy of the property insurance policy or policies required by Section A.2.3. The copy of the policy or policies provided shall contain all applicable conditions, definitions, exclusions, and endorsements.

§ A.2.2 Liability Insurance

The Owner shall be responsible for purchasing and maintaining the Owner's usual general liability insurance.

AIA Document A101 – 2017 Exhibit A. Copyright © 2017. All rights reserved. "The American Institute of Architects," "American Institute of Architects," "AIA," the AIA Logo, and "AIA Contract Documents" are trademarks of The American Institute of Architects. This document was produced at 10:56:42 CT on 08/19/2024 under Order No.4104251278 which expires on 03/15/2025, is not for resale, is licensed for one-time use only, and may only be used in accordance with the AIA Contract Documents® Terms of Service. To report copyright violations, e-mail docinfo@aiacontracts.com.
User Notes: (1802980933)

§ A.2.3 Required Property Insurance

§ A.2.3.1 Unless this obligation is placed on the Contractor pursuant to Section A.3.3.2.1, the Owner shall purchase and maintain, from an insurance company or insurance companies lawfully authorized to issue insurance in the jurisdiction where the Project is located, property insurance written on a builder's risk "all-risks" completed value or equivalent policy form and sufficient to cover the total value of the entire Project on a replacement cost basis. The Owner's property insurance coverage shall be no less than the amount of the initial Contract Sum, plus the value of subsequent Modifications and labor performed and materials or equipment supplied by others. The property insurance shall be maintained until Substantial Completion and thereafter as provided in Section A.2.3.1.3, unless otherwise provided in the Contract Documents or otherwise agreed in writing by the parties to this Agreement. This insurance shall include the interests of the Owner, Contractor, Subcontractors, and Sub-subcontractors in the Project as insureds. This insurance shall include the interests of mortgagees as loss payees.

§ A.2.3.1.1 Causes of Loss. The insurance required by this Section A.2.3.1 shall provide coverage for direct physical loss or damage, and shall not exclude the risks of fire, explosion, theft, vandalism, malicious mischief, collapse, earthquake, flood, or windstorm. The insurance shall also provide coverage for ensuing loss or resulting damage from error, omission, or deficiency in construction methods, design, specifications, workmanship, or materials. Sub-limits, if any, are as follows:
(Indicate below the cause of loss and any applicable sub-limit.)

Causes of Loss	Sub-Limit

§ A.2.3.1.2 Specific Required Coverages. The insurance required by this Section A.2.3.1 shall provide coverage for loss or damage to falsework and other temporary structures, and to building systems from testing and startup. The insurance shall also cover debris removal, including demolition occasioned by enforcement of any applicable legal requirements, and reasonable compensation for the Architect's and Contractor's services and expenses required as a result of such insured loss, including claim preparation expenses. Sub-limits, if any, are as follows:
(Indicate below type of coverage and any applicable sub-limit for specific required coverages.)

Coverage	Sub-Limit

§ A.2.3.1.3 Unless the parties agree otherwise, upon Substantial Completion, the Owner shall continue the insurance required by Section A.2.3.1 or, if necessary, replace the insurance policy required under Section A.2.3.1 with property insurance written for the total value of the Project that shall remain in effect until expiration of the period for correction of the Work set forth in Section 12.2.2 of the General Conditions.

§ A.2.3.1.4 Deductibles and Self-Insured Retentions. If the insurance required by this Section A.2.3 is subject to deductibles or self-insured retentions, the Owner shall be responsible for all loss not covered because of such deductibles or retentions.

§ A.2.3.2 Occupancy or Use Prior to Substantial Completion. The Owner's occupancy or use of any completed or partially completed portion of the Work prior to Substantial Completion shall not commence until the insurance company or companies providing the insurance under Section A.2.3.1 have consented in writing to the continuance of coverage. The Owner and the Contractor shall take no action with respect to partial occupancy or use that would cause cancellation, lapse, or reduction of insurance, unless they agree otherwise in writing.

§ A.2.3.3 Insurance for Existing Structures

If the Work involves remodeling an existing structure or constructing an addition to an existing structure, the Owner shall purchase and maintain, until the expiration of the period for correction of Work as set forth in Section 12.2.2 of the General Conditions, "all-risks" property insurance, on a replacement cost basis, protecting the existing structure against direct physical loss or damage from the causes of loss identified in Section A.2.3.1, notwithstanding the undertaking of the Work. The Owner shall be responsible for all co-insurance penalties.

§ A.2.4 Optional Extended Property Insurance.

The Owner shall purchase and maintain the insurance selected and described below.

AIA Document A101 – 2017 Exhibit A. Copyright © 2017. All rights reserved. "The American Institute of Architects," "American Institute of Architects," "AIA," the AIA Logo, and "AIA Contract Documents" are trademarks of The American Institute of Architects. This document was produced at 10:56:42 CT on 08/19/2024 under Order No.4104251278 which expires on 03/15/2025, is not for resale, is licensed for one-time use only, and may only be used in accordance with the AIA Contract Documents® Terms of Service. To report copyright violations, e-mail docinfo@aiacontracts.com.
User Notes: (1802980933)

(Select the types of insurance the Owner is required to purchase and maintain by placing an X in the box(es) next to the description(s) of selected insurance. For each type of insurance selected, indicate applicable limits of coverage or other conditions in the fill point below the selected item.)

[ ] **§ A.2.4.1 Loss of Use, Business Interruption, and Delay in Completion Insurance**, to reimburse the Owner for loss of use of the Owner's property, or the inability to conduct normal operations due to a covered cause of loss.

[ ] **§ A.2.4.2 Ordinance or Law Insurance**, for the reasonable and necessary costs to satisfy the minimum requirements of the enforcement of any law or ordinance regulating the demolition, construction, repair, replacement or use of the Project.

[ ] **§ A.2.4.3 Expediting Cost Insurance**, for the reasonable and necessary costs for the temporary repair of damage to insured property, and to expedite the permanent repair or replacement of the damaged property.

[ ] **§ A.2.4.4 Extra Expense Insurance**, to provide reimbursement of the reasonable and necessary excess costs incurred during the period of restoration or repair of the damaged property that are over and above the total costs that would normally have been incurred during the same period of time had no loss or damage occurred.

[ ] **§ A.2.4.5 Civil Authority Insurance**, for losses or costs arising from an order of a civil authority prohibiting access to the Project, provided such order is the direct result of physical damage covered under the required property insurance.

[ ] **§ A.2.4.6 Ingress/Egress Insurance**, for loss due to the necessary interruption of the insured's business due to physical prevention of ingress to, or egress from, the Project as a direct result of physical damage.

[ ] **§ A.2.4.7 Soft Costs Insurance**, to reimburse the Owner for costs due to the delay of completion of the Work, arising out of physical loss or damage covered by the required property insurance: including construction loan fees; leasing and marketing expenses; additional fees, including those of architects, engineers, consultants, attorneys and accountants, needed for the completion of the construction, repairs, or reconstruction; and carrying costs such as property taxes, building permits, additional interest on loans, realty taxes, and insurance premiums over and above normal expenses.

§ A.2.5 Other Optional Insurance.

The Owner shall purchase and maintain the insurance selected below.

(Select the types of insurance the Owner is required to purchase and maintain by placing an X in the box(es) next to the description(s) of selected insurance.)

[ ] **§ A.2.5.1 Cyber Security Insurance** for loss to the Owner due to data security and privacy breach,

AIA Document A101 – 2017 Exhibit A. Copyright © 2017. All rights reserved. "The American Institute of Architects," "American Institute of Architects," "AIA," the AIA Logo, and "AIA Contract Documents" are trademarks of The American Institute of Architects. This document was produced at 10:56:42 CT on 08/19/2024 under Order No.4104251278 which expires on 03/15/2025, is not for resale, is licensed for one-time use only, and may only be used in accordance with the AIA Contract Documents® Terms of Service. To report copyright violations, e-mail docinfo@aiacontracts.com.
User Notes: (1802980933)

including costs of investigating a potential or actual breach of confidential or private information.
(Indicate applicable limits of coverage or other conditions in the fill point below.)

[ ] **§ A.2.5.2 Other Insurance**
(List below any other insurance coverage to be provided by the Owner and any applicable limits.)

Coverage	Limits

ARTICLE A.3 CONTRACTOR'S INSURANCE AND BONDS

§ A.3.1 General

§ A.3.1.1 Certificates of Insurance. The Contractor shall provide certificates of insurance acceptable to the Owner evidencing compliance with the requirements in this Article A.3 at the following times: (1) prior to commencement of the Work; (2) upon renewal or replacement of each required policy of insurance; and (3) upon the Owner's written request. An additional certificate evidencing continuation of commercial liability coverage, including coverage for completed operations, shall be submitted with the final Application for Payment and thereafter upon renewal or replacement of such coverage until the expiration of the periods required by Section A.3.2.1 and Section A.3.3.1. The certificates will show the Owner as an additional insured on the Contractor's Commercial General Liability and excess or umbrella liability policy or policies.

§ A.3.1.2 Deductibles and Self-Insured Retentions. The Contractor shall disclose to the Owner any deductible or self-insured retentions applicable to any insurance required to be provided by the Contractor.

§ A.3.1.3 Additional Insured Obligations. To the fullest extent permitted by law, the Contractor shall cause the commercial general liability coverage to include (1) the Owner, the Architect, and the Architect's consultants as additional insureds for claims caused in whole or in part by the Contractor's negligent acts or omissions during the Contractor's operations; and (2) the Owner as an additional insured for claims caused in whole or in part by the Contractor's negligent acts or omissions for which loss occurs during completed operations. The additional insured coverage shall be primary and non-contributory to any of the Owner's general liability insurance policies and shall apply to both ongoing and completed operations. To the extent commercially available, the additional insured coverage shall be no less than that provided by Insurance Services Office, Inc. (ISO) forms CG 20 10 07 04, CG 20 37 07 04, and, with respect to the Architect and the Architect's consultants, CG 20 32 07 04.

§ A.3.2 Contractor's Required Insurance Coverage

§ A.3.2.1 The Contractor shall purchase and maintain the following types and limits of insurance from an insurance company or insurance companies lawfully authorized to issue insurance in the jurisdiction where the Project is located. The Contractor shall maintain the required insurance until the expiration of the period for correction of Work as set forth in Section 12.2.2 of the General Conditions, unless a different duration is stated below:
(If the Contractor is required to maintain insurance for a duration other than the expiration of the period for correction of Work, state the duration.)

§ A.3.2.2 Commercial General Liability

§ A.3.2.2.1 Commercial General Liability insurance for the Project written on an occurrence form with policy limits as defined is ECH-C Owner Insurance, providing coverage for claims including

.1 damages because of bodily injury, sickness or disease, including occupational sickness or disease, and death of any person;
.2 personal injury and advertising injury;
.3 damages because of physical damage to or destruction of tangible property, including the loss of use of such property;
.4 bodily injury or property damage arising out of completed operations; and
.5 the Contractor's indemnity obligations under Section 3.18 of the General Conditions.

AIA Document A101 – 2017 Exhibit A. Copyright © 2017. All rights reserved. "The American Institute of Architects," "American Institute of Architects," "AIA," the AIA Logo, and "AIA Contract Documents" are trademarks of The American Institute of Architects. This document was produced at 10:56:42 CT on 08/19/2024 under Order No.4104251278 which expires on 03/15/2025, is not for resale, is licensed for one-time use only, and may only be used in accordance with the AIA Contract Documents® Terms of Service. To report copyright violations, e-mail docinfo@aiacontracts.com.
User Notes: (1802980933)

§ A.3.2.2.2 The Contractor's Commercial General Liability policy under this Section A.3.2.2 shall not contain an exclusion or restriction of coverage for the following:

.1 Claims by one insured against another insured, if the exclusion or restriction is based solely on the fact that the claimant is an insured, and there would otherwise be coverage for the claim.

.2 Claims for property damage to the Contractor's Work arising out of the products-completed operations hazard where the damaged Work or the Work out of which the damage arises was performed by a Subcontractor.

.3 Claims for bodily injury other than to employees of the insured.

.4 Claims for indemnity under Section 3.18 of the General Conditions arising out of injury to employees of the insured.

.5 Claims or loss excluded under a prior work endorsement or other similar exclusionary language.

.6 Claims or loss due to physical damage under a prior injury endorsement or similar exclusionary language.

.7 Claims related to residential, multi-family, or other habitational projects, if the Work is to be performed on such a project.

.8 Claims related to roofing, if the Work involves roofing.

.9 Claims related to exterior insulation finish systems (EIFS), synthetic stucco or similar exterior coatings or surfaces, if the Work involves such coatings or surfaces.

.10 Claims related to earth subsidence or movement, where the Work involves such hazards.

.11 Claims related to explosion, collapse and underground hazards, where the Work involves such hazards.

§ A.3.2.3 Automobile Liability covering vehicles owned, and non-owned vehicles used, by the Contractor, with policy limits as defined in EXH-C Owner Insurance .

§ A.3.2.4 The Contractor may achieve the required limits and coverage for Commercial General Liability and Automobile Liability through a combination of primary and excess or umbrella liability insurance, provided such primary and excess or umbrella insurance policies result in the same or greater coverage as the coverages required under Section A.3.2.2 and A.3.2.3, and in no event shall any excess or umbrella liability insurance provide narrower coverage than the primary policy. The excess policy shall not require the exhaustion of the underlying limits only through the actual payment by the underlying insurers. Umbrella coverage as defined in EXH-C Owner Insurance

§ A.3.2.5 Workers' Compensation at statutory limits for Coverage A as defined in EXH-C Owner Insurance.

§ A.3.2.6 Employers' Liability Coverage B as defined in EXH-C Owner Insurance .

(Paragraph deleted)

§ A.3.2.8 If the Contractor is required to furnish professional services as part of the Work, the Contractor shall procure Professional Liability insurance covering performance of the professional services, with policy limits as defined in EXH-C Owner Insurance .

.

(Paragraphs deleted)

§ A.3.2.12 Insurance for the use or operation of manned or unmanned aircraft, if the Work requires such activities, with policy limits as defined in EXH-C Owner Insurance.

§ A.3.3 Contractor's Other Insurance Coverage

§ A.3.3.1 Insurance selected and described in this Section A.3.3 shall be purchased from an insurance company or insurance companies lawfully authorized to issue insurance in the jurisdiction where the Project is located. The Contractor shall maintain the required insurance until the expiration of the period for correction of Work as set forth in Section 12.2.2 of the General Conditions, unless a different duration is stated below:

(If the Contractor is required to maintain any of the types of insurance selected below for a duration other than the expiration of the period for correction of Work, state the duration.)

AIA Document A101 – 2017 Exhibit A. Copyright © 2017. All rights reserved. "The American Institute of Architects," "American Institute of Architects," "AIA," the AIA Logo, and "AIA Contract Documents" are trademarks of The American Institute of Architects. This document was produced at 10:56:42 CT on 08/19/2024 under Order No.4104251278 which expires on 03/15/2025, is not for resale, is licensed for one-time use only, and may only be used in accordance with the AIA Contract Documents® Terms of Service. To report copyright violations, e-mail docinfo@aiacontracts.com.
User Notes: (1802980933)

If Professional Liability Insurance is required as part of this contract or becomes required during the course of the project coverage shall be in accordance with A.3.2.8, the insurance coverage shall be maintained for one calendar year after the date of Substantial Completion

§ A.3.3.2 The Contractor shall purchase and maintain the following types and limits of insurance in accordance with Section A.3.3.1 as defined in EXH-C Owner Insurance.

(Paragraphs deleted)

§ A.3.4 Performance Bond and Payment Bond

The Contractor shall provide surety bonds, from a company or companies lawfully authorized to issue surety bonds in the jurisdiction where the Project is located, as follows:
(Specify type and penal sum of bonds.)

Type	Penal Sum ($0.00)
Payment Bond	Full contract value
Performance Bond	Full contract value

Payment and Performance Bonds shall be AIA Document A312™, Payment Bond and Performance Bond, or contain provisions identical to AIA Document A312™, current as of the date of this Agreement.

ARTICLE A.4 SPECIAL TERMS AND CONDITIONS

Special terms and conditions that modify this Insurance and Bonds Exhibit, if any, are as follows:

None

AIA Document A101 – 2017 Exhibit A. Copyright © 2017. All rights reserved. "The American Institute of Architects," "American Institute of Architects," "AIA," the AIA Logo, and "AIA Contract Documents" are trademarks of The American Institute of Architects. This document was produced at 10:56:42 CT on 08/19/2024 under Order No.4104251278 which expires on 03/15/2025, is not for resale, is licensed for one-time use only, and may only be used in accordance with the AIA Contract Documents® Terms of Service. To report copyright violations, e-mail docinfo@aiacontracts.com.
User Notes: (1802980933)

Additions and Deletions Report for

AIA® Document A101® – 2017 Exhibit A

This Additions and Deletions Report, as defined on page 1 of the associated document, reproduces below all text the author has added to the standard form AIA document in order to complete it, as well as any text the author may have added to or deleted from the original AIA text. Added text is shown underlined. Deleted text is indicated with a horizontal line through the original AIA text.

Note: This Additions and Deletions Report is provided for information purposes only and is not incorporated into or constitute any part of the associated AIA document. This Additions and Deletions Report and its associated document were generated simultaneously by AIA software at 10:56:42 CT on 08/19/2024.

PAGE 1

This Insurance and Bonds Exhibit is part of the Agreement, between the Owner and the Contractor, dated the 19th day of August in the year 2024

...

Andersen United Middle School Phase 4 Construction
1098 Andersen Lane, Minneapolis, MN 55407

...

Minneapolis Public Schools SSD #1
1250 West Broadway, Minneapolis, MN 55411

...

Rochon Corporation
28 2nd Street NW #200, Osseo, MN 55369

PAGE 4

§ A.3.2.2.1 Commercial General Liability insurance for the Project written on an occurrence form with policy limits ~~of not less than ($) each occurrence, ($) general aggregate, and ($) aggregate for products-completed operations hazard,~~ as defined is ECH-C Owner Insurance, providing coverage for claims including

PAGE 5

§ A.3.2.3 Automobile Liability covering vehicles owned, and non-owned vehicles used, by the Contractor, with policy limits ~~of not less than ($) per accident, for bodily injury, death of any person, and property damage arising out of the ownership, maintenance and use of those motor vehicles along with any other statutorily required automobile coverage.~~as defined in EXH-C Owner Insurance .

§ A.3.2.4 The Contractor may achieve the required limits and coverage for Commercial General Liability and Automobile Liability through a combination of primary and excess or umbrella liability insurance, provided such primary and excess or umbrella insurance policies result in the same or greater coverage as the coverages required under Section A.3.2.2 and A.3.2.3, and in no event shall any excess or umbrella liability insurance provide narrower coverage than the primary policy. The excess policy shall not require the exhaustion of the underlying limits only through the actual payment by the underlying insurers. Umbrella coverage as defined in EXH-C Owner Insurance

§ A.3.2.5 Workers' Compensation at statutory ~~limits.~~limits for Coverage A as defined in EXH-C Owner Insurance.

§ A.3.2.6 Employers' Liability ~~with policy limits not less than ($) each accident, ($) each employee, and ($) policy limit.~~Coverage B as defined in EXH-C Owner Insurance .

Additions and Deletions Report for AIA Document A101 – 2017 Exhibit A. Copyright © 2017. All rights reserved. "The American Institute of Architects," "American Institute of Architects," "AIA," the AIA Logo, and "AIA Contract Documents" are trademarks of The American Institute of Architects. This document was produced at 10:56:42 CT on 08/19/2024 under Order No.4104251278 which expires on 03/15/2025, is not for resale, is licensed for one-time use only, and may only be used in accordance with the AIA Contract Documents® Terms of Service. To report copyright violations, e-mail docinfo@aiacontracts.com.
User Notes: (1802980933)

~~**§ A.3.2.7** Jones Act, and the Longshore & Harbor Workers' Compensation Act, as required, if the Work involves hazards arising from work on or near navigable waterways, including vessels and docks~~

§ A.3.2.8 If the Contractor is required to furnish professional services as part of the Work, the Contractor shall procure Professional Liability insurance covering performance of the professional services, with policy limits ~~of not less than ($) per claim and ($) in the aggregate.~~as defined in EXH-C Owner Insurance .

.

~~**§ A.3.2.9** If the Work involves the transport, dissemination, use, or release of pollutants, the Contractor shall procure Pollution Liability insurance, with policy limits of not less than ($) per claim and ($) in the aggregate.~~

~~**§ A.3.2.10** Coverage under Sections A.3.2.8 and A.3.2.9 may be procured through a Combined Professional Liability and Pollution Liability insurance policy, with combined policy limits of not less than ($) per claim and ($) in the aggregate.~~

~~**§ A.3.2.11** Insurance for maritime liability risks associated with the operation of a vessel, if the Work requires such activities, with policy limits of not less than ($) per claim and ($) in the aggregate.~~

§ A.3.2.12 Insurance for the use or operation of manned or unmanned aircraft, if the Work requires such activities, with policy limits ~~of not less than ($) per claim and ($) in the aggregate.~~as defined in EXH-C Owner Insurance.
PAGE 6

If Professional Liability Insurance is required as part of this contract or becomes required during the course of the project coverage shall be in accordance with A.3.2.8, the insurance coverage shall be maintained for one calendar year after the date of Substantial Completion

§ A.3.3.2 The Contractor shall purchase and maintain the following types and limits of insurance in accordance with Section ~~A.3.3.1.~~
~~*(Select the types of insurance the Contractor is required to purchase and maintain by placing an X in the box(es) next to the description(s) of selected insurance. Where policy limits are provided, include the policy limit in the appropriate fill point.)*~~A.3.3.1 as defined in EXH-C Owner Insurance.

~~[–] **§ A.3.3.2.1** Property insurance of the same type and scope satisfying the requirements identified in Section A.2.3, which, if selected in this section A.3.3.2.1, relieves the Owner of the responsibility to purchase and maintain such insurance except insurance required by Section A.2.3.1.3 and Section A.2.3.3. The Contractor shall comply with all obligations of the Owner under Section A.2.3 except to the extent provided below. The Contractor shall disclose to the Owner the amount of any deductible, and the Owner shall be responsible for losses within the deductible. Upon request, the Contractor shall provide the Owner with a copy of the property insurance policy or policies required. The Owner shall adjust and settle the loss with the insurer and be the trustee of the proceeds of the property insurance in accordance with Article 11 of the General Conditions unless otherwise set forth below:
(Where the Contractor's obligation to provide property insurance differs from the Owner's obligations as described under Section A.2.3, indicate such differences in the space below. Additionally, if a party other than the Owner will be responsible for adjusting and settling a loss with the insurer and acting as the trustee of the proceeds of property insurance in accordance with Article 11 of the General Conditions, indicate the responsible party below.)~~

~~[–] **§ A.3.3.2.2 Railroad Protective Liability Insurance**, with policy limits of not less than ($) per claim and ($) in the aggregate, for Work within fifty (50) feet of railroad property.~~

~~[–] **§ A.3.3.2.3 Asbestos Abatement Liability Insurance**, with policy limits of not less than ($) per claim and ($) in the aggregate, for liability arising from the encapsulation, removal, handling, storage, transportation, and disposal of asbestos-containing materials.~~

Additions and Deletions Report for AIA Document A101 – 2017 Exhibit A. Copyright © 2017. All rights reserved. "The American Institute of Architects," "American Institute of Architects," "AIA," the AIA Logo, and "AIA Contract Documents" are trademarks of The American Institute of Architects. This document was produced at 10:56:42 CT on 08/19/2024 under Order No.4104251278 which expires on 03/15/2025, is not for resale, is licensed for one-time use only, and may only be used in accordance with the AIA Contract Documents® Terms of Service. To report copyright violations, e-mail docinfo@aiacontracts.com.
User Notes: (1802980933)

[–] **§ A.3.3.2.4** Insurance for physical damage to property while it is in storage and in transit to the construction site on an "all-risks" completed value form.

[–] **§ A.3.3.2.5** Property insurance on an "all-risks" completed value form, covering property owned by the Contractor and used on the Project, including scaffolding and other equipment.

[–] **§ A.3.3.2.6 Other Insurance**

(List below any other insurance coverage to be provided by the Contractor and any applicable limits.)

Coverage	**Limits**

§ A.3.4 Performance Bond and Payment Bond

...

Payment Bond	Full contract value
Performance Bond	Full contract value

...

None

Additions and Deletions Report for AIA Document A101 – 2017 Exhibit A. Copyright © 2017. All rights reserved. "The American Institute of Architects," "American Institute of Architects," "AIA," the AIA Logo, and "AIA Contract Documents" are trademarks of The American Institute of Architects. This document was produced at 10:56:42 CT on 08/19/2024 under Order No.4104251278 which expires on 03/15/2025, is not for resale, is licensed for one-time use only, and may only be used in accordance with the AIA Contract Documents® Terms of Service. To report copyright violations, e-mail docinfo@aiacontracts.com.
User Notes: (1802980933)

AIA® Document A201® – 2017

General Conditions of the Contract for Construction

for the following PROJECT:
(Name and location or address)

Andersen United Middle School Phase 4 Construction
1098 Andersen Lane, Minneapolis, MN 55407

THE OWNER:
(Name, legal status and address)

Minneapolis Public Schools Special School District 1
1250 West Broadway Avenue
Minneapolis, MN 55411

THE ARCHITECT:
(Name, legal status and address)

Wold Architects and Engineers
332 Minnesota Street, Suite W2000, Saint Paul, MN 55101

TABLE OF ARTICLES

1 GENERAL PROVISIONS

2 OWNER

3 CONTRACTOR

4 ARCHITECT

5 SUBCONTRACTORS

6 CONSTRUCTION BY OWNER OR BY SEPARATE CONTRACTORS

7 CHANGES IN THE WORK

8 TIME

9 PAYMENTS AND COMPLETION

10 PROTECTION OF PERSONS AND PROPERTY

11 INSURANCE AND BONDS

12 UNCOVERING AND CORRECTION OF WORK

13 MISCELLANEOUS PROVISIONS

14 TERMINATION OR SUSPENSION OF THE CONTRACT

15 CLAIMS AND DISPUTES

ADDITIONS AND DELETIONS:
The author of this document has added information needed for its completion. The author may also have revised the text of the original AIA standard form. An *Additions and Deletions Report* that notes added information as well as revisions to the standard form text is available from the author and should be reviewed. A vertical line in the left margin of this document indicates where the author has added necessary information and where the author has added to or deleted from the original AIA text.

This document has important legal consequences. Consultation with an attorney is encouraged with respect to its completion or modification.

For guidance in modifying this document to include supplementary conditions, see AIA Document A503™, Guide for Supplementary Conditions.

Init.
/

AIA Document A201 – 2017. Copyright © 1911, 1915, 1918, 1925, 1937, 1951, 1958, 1961, 1963, 1966, 1970, 1976, 1987, 1997, 2007 and 2017. All rights reserved. "The American Institute of Architects," "American Institute of Architects," "AIA," the AIA Logo, and "AIA Contract Documents" are trademarks of The American Institute of Architects. This document was produced at 10:57:32 CT on 08/19/2024 under Order No.4104251278 which expires on 03/15/2025, is not for resale, is licensed for one-time use only, and may only be used in accordance with the AIA Contract Documents® Terms of Service. To report copyright violations, e-mail docinfo@aiacontracts.com.
User Notes: (1500726897)

INDEX
(Topics and numbers in bold are Section headings.)

Acceptance of Nonconforming Work
9.6.6, 9.9.3, **12.3**
Acceptance of Work
9.6.6, 9.8.2, 9.9.3, 9.10.1, 9.10.3, 12.3
Access to Work
3.16, 6.2.1, 12.1
Accident Prevention
10
Acts and Omissions
3.2, 3.3.2, 3.12.8, 3.18, 4.2.3, 8.3.1, 9.5.1, 10.2.5, 10.2.8, 13.3.2, 14.1, 15.1.2, 15.2
Addenda
1.1.1
Additional Costs, Claims for
3.7.4, 3.7.5, 10.3.2, 15.1.5
Additional Inspections and Testing
9.4.2, 9.8.3, 12.2.1, **13.4**
Additional Time, Claims for
3.2.4, 3.7.4, 3.7.5, 3.10.2, 8.3.2, **15.1.6**
Administration of the Contract
3.1.3, **4.2**, 9.4, 9.5
Advertisement or Invitation to Bid
1.1.1
Aesthetic Effect
4.2.13
Allowances
3.8
Applications for Payment
4.2.5, 7.3.9, 9.2, **9.3**, 9.4, 9.5.1, 9.5.4, 9.6.3, 9.7, 9.10
Approvals
2.1.1, 2.3.1, 2.5, 3.1.3, 3.10.2, 3.12.8, 3.12.9, 3.12.10.1, 4.2.7, 9.3.2, 13.4.1
Arbitration
8.3.1, 15.3.2, **15.4**
ARCHITECT
4
Architect, Definition of
4.1.1
Architect, Extent of Authority
2.5, 3.12.7, 4.1.2, 4.2, 5.2, 6.3, 7.1.2, 7.3.4, 7.4, 9.2, 9.3.1, 9.4, 9.5, 9.6.3, 9.8, 9.10.1, 9.10.3, 12.1, 12.2.1, 13.4.1, 13.4.2, 14.2.2, 14.2.4, 15.1.4, 15.2.1
Architect, Limitations of Authority and Responsibility
2.1.1, 3.12.4, 3.12.8, 3.12.10, 4.1.2, 4.2.1, 4.2.2, 4.2.3, 4.2.6, 4.2.7, 4.2.10, 4.2.12, 4.2.13, 5.2.1, 7.4, 9.4.2, 9.5.4, 9.6.4, 15.1.4, 15.2
Architect's Additional Services and Expenses
2.5, 12.2.1, 13.4.2, 13.4.3, 14.2.4
Architect's Administration of the Contract
3.1.3, 3.7.4, 15.2, 9.4.1, 9.5
Architect's Approvals
2.5, 3.1.3, 3.5, 3.10.2, 4.2.7
Architect's Authority to Reject Work
3.5, 4.2.6, 12.1.2, 12.2.1
Architect's Copyright
1.1.7, 1.5
Architect's Decisions
3.7.4, 4.2.6, 4.2.7, 4.2.11, 4.2.12, 4.2.13, 4.2.14, 6.3, 7.3.4, 7.3.9, 8.1.3, 8.3.1, 9.2, 9.4.1, 9.5, 9.8.4, 9.9.1, 13.4.2, 15.2
Architect's Inspections
3.7.4, 4.2.2, 4.2.9, 9.4.2, 9.8.3, 9.9.2, 9.10.1, 13.4
Architect's Instructions
3.2.4, 3.3.1, 4.2.6, 4.2.7, 13.4.2
Architect's Interpretations
4.2.11, 4.2.12
Architect's Project Representative
4.2.10
Architect's Relationship with Contractor
1.1.2, 1.5, 2.3.3, 3.1.3, 3.2.2, 3.2.3, 3.2.4, 3.3.1, 3.4.2, 3.5, 3.7.4, 3.7.5, 3.9.2, 3.9.3, 3.10, 3.11, 3.12, 3.16, 3.18, 4.1.2, 4.2, 5.2, 6.2.2, 7, 8.3.1, 9.2, 9.3, 9.4, 9.5, 9.7, 9.8, 9.9, 10.2.6, 10.3, 11.3, 12, 13.3.2, 13.4, 15.2
Architect's Relationship with Subcontractors
1.1.2, 4.2.3, 4.2.4, 4.2.6, 9.6.3, 9.6.4, 11.3
Architect's Representations
9.4.2, 9.5.1, 9.10.1
Architect's Site Visits
3.7.4, 4.2.2, 4.2.9, 9.4.2, 9.5.1, 9.9.2, 9.10.1, 13.4
Asbestos
10.3.1
Attorneys' Fees
3.18.1, 9.6.8, 9.10.2, 10.3.3
Award of Separate Contracts
6.1.1, 6.1.2
Award of Subcontracts and Other Contracts for Portions of the Work
5.2
Basic Definitions
1.1
Bidding Requirements
1.1.1
Binding Dispute Resolution
8.3.1, 9.7, 11.5, 13.1, 15.1.2, 15.1.3, 15.2.1, 15.2.5, 15.2.6.1, 15.3.1, 15.3.2, 15.3.3, 15.4.1
Bonds, Lien
7.3.4.4, 9.6.8, 9.10.2, 9.10.3
Bonds, Performance, and Payment
7.3.4.4, 9.6.7, 9.10.3, **11.1.2**, 11.1.3, **11.5**
Building Information Models Use and Reliance
1.8
Building Permit
3.7.1
Capitalization
1.3
Certificate of Substantial Completion
9.8.3, 9.8.4, 9.8.5

AIA Document A201 – 2017. Copyright © 1911, 1915, 1918, 1925, 1937, 1951, 1958, 1961, 1963, 1966, 1970, 1976, 1987, 1997, 2007 and 2017. All rights reserved. "The American Institute of Architects," "American Institute of Architects," "AIA," the AIA Logo, and "AIA Contract Documents" are trademarks of The American Institute of Architects. This document was produced at 10:57:32 CT on 08/19/2024 under Order No.4104251278 which expires on 03/15/2025, is not for resale, is licensed for one-time use only, and may only be used in accordance with the AIA Contract Documents® Terms of Service. To report copyright violations, e-mail docinfo@aiacontracts.com.
User Notes: (1500726897)

Certificates for Payment
4.2.1, 4.2.5, 4.2.9, 9.3.3, **9.4**, 9.5, 9.6.1, 9.6.6, 9.7, 9.10.1, 9.10.3, 14.1.1.3, 14.2.4, 15.1.4
Certificates of Inspection, Testing or Approval
13.4.4
Certificates of Insurance
9.10.2
Change Orders
1.1.1, 3.4.2, 3.7.4, 3.8.2.3, 3.11, 3.12.8, 4.2.8, 5.2.3, 7.1.2, 7.1.3, **7.2**, 7.3.2, 7.3.7, 7.3.9, 7.3.10, 8.3.1, 9.3.1.1, 9.10.3, 10.3.2, 11.2, 11.5, 12.1.2
Change Orders, Definition of
7.2.1
CHANGES IN THE WORK
2.2.2, 3.11, 4.2.8, **7**, 7.2.1, 7.3.1, 7.4, 8.3.1, 9.3.1.1, 11.5
Claims, Definition of
15.1.1
Claims, Notice of
1.6.2, 15.1.3
CLAIMS AND DISPUTES
3.2.4, 6.1.1, 6.3, 7.3.9, 9.3.3, 9.10.4, 10.3.3, **15**, 15.4
Claims and Timely Assertion of Claims
15.4.1
Claims for Additional Cost
3.2.4, 3.3.1, 3.7.4, 7.3.9, 9.5.2, 10.2.5, 10.3.2, **15.1.5**
Claims for Additional Time
3.2.4, 3.3.1, 3.7.4, 6.1.1, 8.3.2, 9.5.2, 10.3.2, **15.1.6**
Concealed or Unknown Conditions, Claims for
3.7.4
Claims for Damages
3.2.4, 3.18, 8.3.3, 9.5.1, 9.6.7, 10.2.5, 10.3.3, 11.3, 11.3.2, 14.2.4, 15.1.7
Claims Subject to Arbitration
15.4.1
Cleaning Up
3.15, 6.3
Commencement of the Work, Conditions Relating to
2.2.1, 3.2.2, 3.4.1, 3.7.1, 3.10.1, 3.12.6, 5.2.1, 5.2.3, 6.2.2, 8.1.2, 8.2.2, 8.3.1, 11.1, 11.2, **15.1.5**
Commencement of the Work, Definition of
8.1.2
Communications
3.9.1, **4.2.4**
Completion, Conditions Relating to
3.4.1, 3.11, 3.15, 4.2.2, 4.2.9, 8.2, 9.4.2, 9.8, 9.9.1, 9.10, 12.2, 14.1.2, 15.1.2
COMPLETION, PAYMENTS AND
9
Completion, Substantial
3.10.1, 4.2.9, 8.1.1, 8.1.3, 8.2.3, 9.4.2, 9.8, 9.9.1, 9.10.3, 12.2, 15.1.2
Compliance with Laws
2.3.2, 3.2.3, 3.6, 3.7, 3.12.10, 3.13, 9.6.4, 10.2.2, 13.1, 13.3, 13.4.1, 13.4.2, 13.5, 14.1.1, 14.2.1.3, 15.2.8, 15.4.2, 15.4.3
Concealed or Unknown Conditions
3.7.4, 4.2.8, 8.3.1, 10.3
Conditions of the Contract
1.1.1, 6.1.1, 6.1.4
Consent, Written
3.4.2, 3.14.2, 4.1.2, 9.8.5, 9.9.1, 9.10.2, 9.10.3, 13.2, 15.4.4.2
Consolidation or Joinder
15.4.4
CONSTRUCTION BY OWNER OR BY
SEPARATE CONTRACTORS
1.1.4, **6**
Construction Change Directive, Definition of
7.3.1
Construction Change Directives
1.1.1, 3.4.2, 3.11, 3.12.8, 4.2.8, 7.1.1, 7.1.2, 7.1.3, **7.3**, 9.3.1.1
Construction Schedules, Contractor's
3.10, 3.11, 3.12.1, 3.12.2, 6.1.3, 15.1.6.2
Contingent Assignment of Subcontracts
5.4, 14.2.2.2
Continuing Contract Performance
15.1.4
Contract, Definition of
1.1.2
CONTRACT, TERMINATION OR
SUSPENSION OF THE
5.4.1.1, 5.4.2, 11.5, **14**
Contract Administration
3.1.3, 4, 9.4, 9.5
Contract Award and Execution, Conditions Relating to
3.7.1, 3.10, 5.2, 6.1
Contract Documents, Copies Furnished and Use of
1.5.2, 2.3.6, 5.3
Contract Documents, Definition of
1.1.1
Contract Sum
2.2.2, 2.2.4, 3.7.4, 3.7.5, 3.8, 3.10.2, 5.2.3, 7.3, 7.4, **9.1**, 9.2, 9.4.2, 9.5.1.4, 9.6.7, 9.7, 10.3.2, 11.5, 12.1.2, 12.3, 14.2.4, 14.3.2, 15.1.4.2, **15.1.5, 15.2.5**
Contract Sum, Definition of
9.1
Contract Time
1.1.4, 2.2.1, 2.2.2, 3.7.4, 3.7.5, 3.10.2, 5.2.3, 6.1.5, 7.2.1.3, 7.3.1, 7.3.5, 7.3.6, 7, 7, 7.3.10, 7.4, 8.1.1, 8.2.1, 8.2.3, 8.3.1, 9.5.1, 9.7, 10.3.2, 12.1.1, 12.1.2, 14.3.2, 15.1.4.2, 15.1.6.1, 15.2.5
Contract Time, Definition of
8.1.1
CONTRACTOR
3
Contractor, Definition of
3.1, 6.1.2
Contractor's Construction and Submittal
Schedules
3.10, 3.12.1, 3.12.2, 4.2.3, 6.1.3, 15.1.6.2

AIA Document A201 – 2017. Copyright © 1911, 1915, 1918, 1925, 1937, 1951, 1958, 1961, 1963, 1966, 1970, 1976, 1987, 1997, 2007 and 2017. All rights reserved. "The American Institute of Architects," "American Institute of Architects," "AIA," the AIA Logo, and "AIA Contract Documents" are trademarks of The American Institute of Architects. This document was produced at 10:57:32 CT on 08/19/2024 under Order No.4104251278 which expires on 03/15/2025, is not for resale, is licensed for one-time use only, and may only be used in accordance with the AIA Contract Documents® Terms of Service. To report copyright violations, e-mail docinfo@aiacontracts.com.
User Notes: (1500726897)

Contractor's Employees
2.2.4, 3.3.2, 3.4.3, 3.8.1, 3.9, 3.18.2, 4.2.3, 4.2.6, 10.2, 10.3, 11.3, 14.1, 14.2.1.1
Contractor's Liability Insurance
11.1
Contractor's Relationship with Separate Contractors and Owner's Forces
3.12.5, 3.14.2, 4.2.4, 6, 11.3, 12.2.4
Contractor's Relationship with Subcontractors
1.2.2, 2.2.4, 3.3.2, 3.18.1, 3.18.2, 4.2.4, 5, 9.6.2, 9.6.7, 9.10.2, 11.2, 11.3, 11.4
Contractor's Relationship with the Architect
1.1.2, 1.5, 2.3.3, 3.1.3, 3.2.2, 3.2.3, 3.2.4, 3.3.1, 3.4.2, 3.5.1, 3.7.4, 3.10, 3.11, 3.12, 3.16, 3.18, 4.2, 5.2, 6.2.2, 7, 8.3.1, 9.2, 9.3, 9.4, 9.5, 9.7, 9.8, 9.9, 10.2.6, 10.3, 11.3, 12, 13.4, 15.1.3, 15.2.1
Contractor's Representations
3.2.1, 3.2.2, 3.5, 3.12.6, 6.2.2, 8.2.1, 9.3.3, 9.8.2
Contractor's Responsibility for Those Performing the Work
3.3.2, 3.18, 5.3, 6.1.3, 6.2, 9.5.1, 10.2.8
Contractor's Review of Contract Documents
3.2
Contractor's Right to Stop the Work
2.2.2, 9.7
Contractor's Right to Terminate the Contract
14.1
Contractor's Submittals
3.10, 3.11, 3.12, 4.2.7, 5.2.1, 5.2.3, 9.2, 9.3, 9.8.2, 9.8.3, 9.9.1, 9.10.2, 9.10.3
Contractor's Superintendent
3.9, 10.2.6
Contractor's Supervision and Construction Procedures
1.2.2, 3.3, 3.4, 3.12.10, 4.2.2, 4.2.7, 6.1.3, 6.2.4, 7.1.3, 7.3.4, 7.3.6, 8.2, 10, 12, 14, 15.1.4
Coordination and Correlation
1.2, 3.2.1, 3.3.1, 3.10, 3.12.6, 6.1.3, 6.2.1
Copies Furnished of Drawings and Specifications
1.5, 2.3.6, 3.11
Copyrights
1.5, **3.17**
Correction of Work
2.5, 3.7.3, 9.4.2, 9.8.2, 9.8.3, 9.9.1, 12.1.2, **12.2**, 12.3, 15.1.3.1, 15.1.3.2, 15.2.1
Correlation and Intent of the Contract Documents
1.2
Cost, Definition of
7.3.4
Costs
2.5, 3.2.4, 3.7.3, 3.8.2, 3.15.2, 5.4.2, 6.1.1, 6.2.3, 7.3.3.3, 7.3.4, 7.3.8, 7.3.9, 9.10.2, 10.3.2, 10.3.6, 11.2, 12.1.2, 12.2.1, 12.2.4, 13.4, 14
Cutting and Patching
3.14, 6.2.5
Damage to Construction of Owner or Separate Contractors
3.14.2, 6.2.4, 10.2.1.2, 10.2.5, 10.4, 12.2.4
Damage to the Work
3.14.2, 9.9.1, 10.2.1.2, 10.2.5, 10.4, 12.2.4
Damages, Claims for
3.2.4, 3.18, 6.1.1, 8.3.3, 9.5.1, 9.6.7, 10.3.3, 11.3.2, 11.3, 14.2.4, 15.1.7
Damages for Delay
6.2.3, 8.3.3, 9.5.1.6, 9.7, 10.3.2, 14.3.2
Date of Commencement of the Work, Definition of
8.1.2
Date of Substantial Completion, Definition of
8.1.3
Day, Definition of
8.1.4
Decisions of the Architect
3.7.4, 4.2.6, 4.2.7, 4.2.11, 4.2.12, 4.2.13, 6.3, 7.3.4, 7.3.9, 8.1.3, 8.3.1, 9.2, 9.4, 9.5.1, 9.8.4, 9.9.1, 13.4.2, 14.2.2, 14.2.4, 15.1, 15.2
Decisions to Withhold Certification
9.4.1, **9.5**, 9.7, 14.1.1.3
Defective or Nonconforming Work, Acceptance, Rejection and Correction of
2.5, 3.5, 4.2.6, 6.2.3, 9.5.1, 9.5.3, 9.6.6, 9.8.2, 9.9.3, 9.10.4, 12.2.1
Definitions
1.1, 2.1.1, 3.1.1, 3.5, 3.12.1, 3.12.2, 3.12.3, 4.1.1, 5.1, 6.1.2, 7.2.1, 7.3.1, 8.1, 9.1, 9.8.1, 15.1.1
Delays and Extensions of Time
3.2, **3.7.4**, 5.2.3, 7.2.1, 7.3.1, **7.4**, **8.3**, 9.5.1, **9.7**, 10.3.2, **10.4**, 14.3.2, **15.1.6**, 15.2.5
Digital Data Use and Transmission
1.7
Disputes
6.3, 7.3.9, 15.1, 15.2
Documents and Samples at the Site
3.11
Drawings, Definition of
1.1.5
Drawings and Specifications, Use and Ownership of
3.11
Effective Date of Insurance
8.2.2
Emergencies
10.4, 14.1.1.2, **15.1.5**
Employees, Contractor's
3.3.2, 3.4.3, 3.8.1, 3.9, 3.18.2, 4.2.3, 4.2.6, 10.2, 10.3.3, 11.3, 14.1, 14.2.1.1
Equipment, Labor, or Materials
1.1.3, 1.1.6, 3.4, 3.5, 3.8.2, 3.8.3, 3.12, 3.13, 3.15.1, 4.2.6, 4.2.7, 5.2.1, 6.2.1, 7.3.4, 9.3.2, 9.3.3, 9.5.1.3, 9.10.2, 10.2.1, 10.2.4, 14.2.1.1, 14.2.1.2
Execution and Progress of the Work
1.1.3, 1.2.1, 1.2.2, 2.3.4, 2.3.6, 3.1, 3.3.1, 3.4.1, 3.7.1, 3.10.1, 3.12, 3.14, 4.2, 6.2.2, 7.1.3, 7.3.6, 8.2, 9.5.1, 9.9.1, 10.2, 10.3, 12.1, 12.2, 14.2, 14.3.1, 15.1.4

AIA Document A201 – 2017. Copyright © 1911, 1915, 1918, 1925, 1937, 1951, 1958, 1961, 1963, 1966, 1970, 1976, 1987, 1997, 2007 and 2017. All rights reserved. "The American Institute of Architects," "American Institute of Architects," "AIA," the AIA Logo, and "AIA Contract Documents" are trademarks of The American Institute of Architects. This document was produced at 10:57:32 CT on 08/19/2024 under Order No.4104251278 which expires on 03/15/2025, is not for resale, is licensed for one-time use only, and may only be used in accordance with the AIA Contract Documents® Terms of Service. To report copyright violations, e-mail docinfo@aiacontracts.com.
User Notes: (1500726897)

Extensions of Time
3.2.4, 3.7.4, 5.2.3, 7.2.1, 7.3, 7.4, 9.5.1, 9.7, 10.3.2, 10.4, 14.3, 15.1.6, **15.2.5**
Failure of Payment
9.5.1.3, **9.7**, 9.10.2, 13.5, 14.1.1.3, 14.2.1.2
Faulty Work
(See Defective or Nonconforming Work)
Final Completion and Final Payment
4.2.1, 4.2.9, 9.8.2, **9.10**, 12.3, 14.2.4, 14.4.3
Financial Arrangements, Owner's
2.2.1, 13.2.2, 14.1.1.4
GENERAL PROVISIONS
1
Governing Law
13.1
Guarantees (See Warranty)
Hazardous Materials and Substances
10.2.4, **10.3**
Identification of Subcontractors and Suppliers
5.2.1
Indemnification
3.17, **3.18**, 9.6.8, 9.10.2, 10.3.3, 11.3
Information and Services Required of the Owner
2.1.2, **2.2**, 2.3, 3.2.2, 3.12.10.1, 6.1.3, 6.1.4, 6.2.5, 9.6.1, 9.9.2, 9.10.3, 10.3.3, 11.2, 13.4.1, 13.4.2, 14.1.1.4, 14.1.4, 15.1.4
Initial Decision
15.2
Initial Decision Maker, Definition of
1.1.8
Initial Decision Maker, Decisions
14.2.4, 15.1.4.2, 15.2.1, 15.2.2, 15.2.3, 15.2.4, 15.2.5
Initial Decision Maker, Extent of Authority
14.2.4, 15.1.4.2, 15.2.1, 15.2.2, 15.2.3, 15.2.4, 15.2.5
Injury or Damage to Person or Property
10.2.8, 10.4
Inspections
3.1.3, 3.3.3, 3.7.1, 4.2.2, 4.2.6, 4.2.9, 9.4.2, 9.8.3, 9.9.2, 9.10.1, 12.2.1, 13.4
Instructions to Bidders
1.1.1
Instructions to the Contractor
3.2.4, 3.3.1, 3.8.1, 5.2.1, 7, 8.2.2, 12, 13.4.2
Instruments of Service, Definition of
1.1.7
Insurance
6.1.1, 7.3.4, 8.2.2, 9.3.2, 9.8.4, 9.9.1, 9.10.2, 10.2.5, **11**
Insurance, Notice of Cancellation or Expiration
11.1.4, 11.2.3
Insurance, Contractor's Liability
11.1
Insurance, Effective Date of
8.2.2, 14.4.2
Insurance, Owner's Liability
11.2
Insurance, Property
10.2.5, 11.2, 11.4, 11.5
Insurance, Stored Materials
9.3.2
INSURANCE AND BONDS
11
Insurance Companies, Consent to Partial Occupancy
9.9.1
Insured loss, Adjustment and Settlement of
11.5
Intent of the Contract Documents
1.2.1, 4.2.7, 4.2.12, 4.2.13
Interest
13.5
Interpretation
1.1.8, 1.2.3, **1.4**, 4.1.1, 5.1, 6.1.2, 15.1.1
Interpretations, Written
4.2.11, 4.2.12
Judgment on Final Award
15.4.2
Labor and Materials, Equipment
1.1.3, 1.1.6, **3.4**, 3.5, 3.8.2, 3.8.3, 3.12, 3.13, 3.15.1, 5.2.1, 6.2.1, 7.3.4, 9.3.2, 9.3.3, 9.5.1.3, 9.10.2, 10.2.1, 10.2.4, 14.2.1.1, 14.2.1.2
Labor Disputes
8.3.1
Laws and Regulations
1.5, 2.3.2, 3.2.3, 3.2.4, 3.6, 3.7, 3.12.10, 3.13, 9.6.4, 9.9.1, 10.2.2, 13.1, 13.3.1, 13.4.2, 13.5, 14, 15.2.8, 15.4
Liens
2.1.2, 9.3.1, 9.3.3, 9.6.8, 9.10.2, 9.10.4, 15.2.8
Limitations, Statutes of
12.2.5, 15.1.2, 15.4.1.1
Limitations of Liability
3.2.2, 3.5, 3.12.10, 3.12.10.1, 3.17, 3.18.1, 4.2.6, 4.2.7, 6.2.2, 9.4.2, 9.6.4, 9.6.7, 9.6.8, 10.2.5, 10.3.3, 11.3, 12.2.5, 13.3.1
Limitations of Time
2.1.2, 2.2, 2.5, 3.2.2, 3.10, 3.11, 3.12.5, 3.15.1, 4.2.7, 5.2, 5.3, 5.4.1, 6.2.4, 7.3, 7.4, 8.2, 9.2, 9.3.1, 9.3.3, 9.4.1, 9.5, 9.6, 9.7, 9.8, 9.9, 9.10, 12.2, 13.4, 14, 15, 15.1.2, 15.1.3, 15.1.5
Materials, Hazardous
10.2.4, **10.3**
Materials, Labor, Equipment and
1.1.3, 1.1.6, 3.4.1, 3.5, 3.8.2, 3.8.3, 3.12, 3.13, 3.15.1, 5.2.1, 6.2.1, 7.3.4, 9.3.2, 9.3.3, 9.5.1.3, 9.10.2, 10.2.1.2, 10.2.4, 14.2.1.1, 14.2.1.2
Means, Methods, Techniques, Sequences and Procedures of Construction
3.3.1, 3.12.10, 4.2.2, 4.2.7, 9.4.2
Mechanic's Lien
2.1.2, 9.3.1, 9.3.3, 9.6.8, 9.10.2, 9.10.4, 15.2.8
Mediation
8.3.1, 15.1.3.2, 15.2.1, 15.2.5, 15.2.6, **15.3**, 15.4.1, 15.4.1.1
Minor Changes in the Work
1.1.1, 3.4.2, 3.12.8, 4.2.8, 7.1, **7.4**

AIA Document A201 – 2017. Copyright © 1911, 1915, 1918, 1925, 1937, 1951, 1958, 1961, 1963, 1966, 1970, 1976, 1987, 1997, 2007 and 2017. All rights reserved. "The American Institute of Architects," "American Institute of Architects," "AIA," the AIA Logo, and "AIA Contract Documents" are trademarks of The American Institute of Architects. This document was produced at 10:57:32 CT on 08/19/2024 under Order No.4104251278 which expires on 03/15/2025, is not for resale, is licensed for one-time use only, and may only be used in accordance with the AIA Contract Documents® Terms of Service. To report copyright violations, e-mail docinfo@aiacontracts.com.
User Notes: (1500726897)

MISCELLANEOUS PROVISIONS
13
Modifications, Definition of
1.1.1
Modifications to the Contract
1.1.1, 1.1.2, 2.5, 3.11, 4.1.2, 4.2.1, 5.2.3, 7, 8.3.1, 9.7, 10.3.2
Mutual Responsibility
6.2
Nonconforming Work, Acceptance of
9.6.6, 9.9.3, **12.3**
Nonconforming Work, Rejection and Correction of
2.4, 2.5, 3.5, 4.2.6, 6.2.4, 9.5.1, 9.8.2, 9.9.3, 9.10.4, 12.2
Notice
1.6, 1.6.1, 1.6.2, 2.1.2, 2.2.2., 2.2.3, 2.2.4, 2.5, 3.2.4, 3.3.1, 3.7.4, 3.7.5, 3.9.2, 3.12.9, 3.12.10, 5.2.1, 7.4, 8.2.2 9.6.8, 9.7, 9.10.1, 10.2.8, 10.3.2, 11.5, 12.2.2.1, 13.4.1, 13.4.2, 14.1, 14.2.2, 14.4.2, 15.1.3, 15.1.5, 15.1.6, 15.4.1
Notice of Cancellation or Expiration of Insurance
11.1.4, 11.2.3
Notice of Claims
1.6.2, 2.1.2, 3.7.4, 9.6.8, 10.2.8, **15.1.3**, 15.1.5, 15.1.6, 15.2.8, 15.3.2, 15.4.1
Notice of Testing and Inspections
13.4.1, 13.4.2
Observations, Contractor's
3.2, 3.7.4
Occupancy
2.3.1, 9.6.6, 9.8
Orders, Written
1.1.1, 2.4, 3.9.2, 7, 8.2.2, 11.5, 12.1, 12.2.2.1, 13.4.2, 14.3.1
OWNER
2
Owner, Definition of
2.1.1
Owner, Evidence of Financial Arrangements
2.2, 13.2.2, 14.1.1.4
Owner, Information and Services Required of the
2.1.2, **2.2**, 2.3, 3.2.2, 3.12.10, 6.1.3, 6.1.4, 6.2.5, 9.3.2, 9.6.1, 9.6.4, 9.9.2, 9.10.3, 10.3.3, 11.2, 13.4.1, 13.4.2, 14.1.1.4, 14.1.4, 15.1.4
Owner's Authority
1.5, 2.1.1, 2.3.32.4, 2.5, 3.4.2, 3.8.1, 3.12.10, 3.14.2, 4.1.2, 4.2.4, 4.2.9, 5.2.1, 5.2.4, 5.4.1, 6.1, 6.3, 7.2.1, 7.3.1, 8.2.2, 8.3.1, 9.3.2, 9.5.1, 9.6.4, 9.9.1, 9.10.2, 10.3.2, 11.4, 11.5, 12.2.2, 12.3, 13.2.2, 14.3, 14.4, 15.2.7
Owner's Insurance
11.2
Owner's Relationship with Subcontractors
1.1.2, 5.2, 5.3, 5.4, 9.6.4, 9.10.2, 14.2.2
Owner's Right to Carry Out the Work
2.5, 14.2.2
Owner's Right to Clean Up
6.3
Owner's Right to Perform Construction and to Award Separate Contracts
6.1
Owner's Right to Stop the Work
2.4
Owner's Right to Suspend the Work
14.3
Owner's Right to Terminate the Contract
14.2, 14.4
Ownership and Use of Drawings, Specifications and Other Instruments of Service
1.1.1, 1.1.6, 1.1.7, **1.5**, 2.3.6, 3.2.2, 3.11, 3.17, 4.2.12, 5.3
Partial Occupancy or Use
9.6.6, **9.9**
Patching, Cutting and
3.14, 6.2.5
Patents
3.17
Payment, Applications for
4.2.5, 7.3.9, 9.2, **9.3**, 9.4, 9.5, 9.6.3, 9.7, 9.8.5, 9.10.1, 14.2.3, 14.2.4, 14.4.3
Payment, Certificates for
4.2.5, 4.2.9, 9.3.3, **9.4**, 9.5, 9.6.1, 9.6.6, 9.7, 9.10.1, 9.10.3, 14.1.1.3, 14.2.4
Payment, Failure of
9.5.1.3, **9.7**, 9.10.2, 13.5, 14.1.1.3, 14.2.1.2
Payment, Final
4.2.1, 4.2.9, **9.10**, 12.3, 14.2.4, 14.4.3
Payment Bond, Performance Bond and
7.3.4.4, 9.6.7, 9.10.3, **11.1.2**
Payments, Progress
9.3, **9.6**, 9.8.5, 9.10.3, 14.2.3, 15.1.4
PAYMENTS AND COMPLETION
9
Payments to Subcontractors
5.4.2, 9.5.1.3, 9.6.2, 9.6.3, 9.6.4, 9.6.7, 14.2.1.2
PCB
10.3.1
Performance Bond and Payment Bond
7.3.4.4, 9.6.7, 9.10.3, **11.1.2**
Permits, Fees, Notices and Compliance with Laws
2.3.1, **3.7**, 3.13, 7.3.4.4, 10.2.2
PERSONS AND PROPERTY, PROTECTION OF
10
Polychlorinated Biphenyl
10.3.1
Product Data, Definition of
3.12.2
Product Data and Samples, Shop Drawings
3.11, **3.12**, 4.2.7
Progress and Completion
4.2.2, **8.2**, 9.8, 9.9.1, 14.1.4, 15.1.4
Progress Payments
9.3, **9.6**, 9.8.5, 9.10.3, 14.2.3, 15.1.4

AIA Document A201 – 2017. Copyright © 1911, 1915, 1918, 1925, 1937, 1951, 1958, 1961, 1963, 1966, 1970, 1976, 1987, 1997, 2007 and 2017. All rights reserved. "The American Institute of Architects," "American Institute of Architects," "AIA," the AIA Logo, and "AIA Contract Documents" are trademarks of The American Institute of Architects. This document was produced at 10:57:32 CT on 08/19/2024 under Order No.4104251278 which expires on 03/15/2025, is not for resale, is licensed for one-time use only, and may only be used in accordance with the AIA Contract Documents® Terms of Service. To report copyright violations, e-mail docinfo@aiacontracts.com.
User Notes: (1500726897)

Project, Definition of
1.1.4
Project Representatives
4.2.10
Property Insurance
10.2.5, **11.2**
Proposal Requirements
1.1.1
PROTECTION OF PERSONS AND PROPERTY
10
Regulations and Laws
1.5, 2.3.2, 3.2.3, 3.6, 3.7, 3.12.10, 3.13, 9.6.4, 9.9.1, 10.2.2, 13.1, 13.3, 13.4.1, 13.4.2, 13.5, 14, 15.2.8, 15.4
Rejection of Work
4.2.6, 12.2.1
Releases and Waivers of Liens
9.3.1, 9.10.2
Representations
3.2.1, 3.5, 3.12.6, 8.2.1, 9.3.3, 9.4.2, 9.5.1, 9.10.1
Representatives
2.1.1, 3.1.1, 3.9, 4.1.1, 4.2.10, 13.2.1
Responsibility for Those Performing the Work
3.3.2, 3.18, 4.2.2, 4.2.3, 5.3, 6.1.3, 6.2, 6.3, 9.5.1, 10
Retainage
9.3.1, 9.6.2, 9.8.5, 9.9.1, 9.10.2, 9.10.3
Review of Contract Documents and Field Conditions by Contractor
3.2, 3.12.7, 6.1.3
Review of Contractor's Submittals by Owner and Architect
3.10.1, 3.10.2, 3.11, 3.12, 4.2, 5.2, 6.1.3, 9.2, 9.8.2
Review of Shop Drawings, Product Data and Samples by Contractor
3.12
Rights and Remedies
1.1.2, 2.4, 2.5, 3.5, 3.7.4, 3.15.2, 4.2.6, 5.3, 5.4, 6.1, 6.3, 7.3.1, 8.3, 9.5.1, 9.7, 10.2.5, 10.3, 12.2.1, 12.2.2, 12.2.4, **13.3**, 14, 15.4
Royalties, Patents and Copyrights
3.17
Rules and Notices for Arbitration
15.4.1
Safety of Persons and Property
10.2, 10.4
Safety Precautions and Programs
3.3.1, 4.2.2, 4.2.7, 5.3, **10.1**, 10.2, 10.4
Samples, Definition of
3.12.3
Samples, Shop Drawings, Product Data and
3.11, **3.12**, 4.2.7
Samples at the Site, Documents and
3.11
Schedule of Values
9.2, 9.3.1
Schedules, Construction
3.10, 3.12.1, 3.12.2, 6.1.3, 15.1.6.2
Separate Contracts and Contractors
1.1.4, 3.12.5, 3.14.2, 4.2.4, 4.2.7, 6, 8.3.1, 12.1.2
Separate Contractors, Definition of
6.1.1
Shop Drawings, Definition of
3.12.1
Shop Drawings, Product Data and Samples
3.11, **3.12**, 4.2.7
Site, Use of
3.13, 6.1.1, 6.2.1
Site Inspections
3.2.2, 3.3.3, 3.7.1, 3.7.4, 4.2, 9.9.2, 9.4.2, 9.10.1, 13.4
Site Visits, Architect's
3.7.4, 4.2.2, 4.2.9, 9.4.2, 9.5.1, 9.9.2, 9.10.1, 13.4
Special Inspections and Testing
4.2.6, 12.2.1, 13.4
Specifications, Definition of
1.1.6
Specifications
1.1.1, **1.1.6**, 1.2.2, 1.5, 3.12.10, 3.17, 4.2.14
Statute of Limitations
15.1.2, 15.4.1.1
Stopping the Work
2.2.2, 2.4, 9.7, 10.3, 14.1
Stored Materials
6.2.1, 9.3.2, 10.2.1.2, 10.2.4
Subcontractor, Definition of
5.1.1
SUBCONTRACTORS
5
Subcontractors, Work by
1.2.2, 3.3.2, 3.12.1, 3.18, 4.2.3, 5.2.3, 5.3, 5.4, 9.3.1.2, 9.6.7
Subcontractual Relations
5.3, 5.4, 9.3.1.2, 9.6, 9.10, 10.2.1, 14.1, 14.2.1
Submittals
3.10, 3.11, 3.12, 4.2.7, 5.2.1, 5.2.3, 7.3.4, 9.2, 9.3, 9.8, 9.9.1, 9.10.2, 9.10.3
Submittal Schedule
3.10.2, 3.12.5, 4.2.7
Subrogation, Waivers of
6.1.1, **11.3**
Substances, Hazardous
10.3
Substantial Completion
4.2.9, 8.1.1, 8.1.3, 8.2.3, 9.4.2, **9.8**, 9.9.1, 9.10.3, 12.2, 15.1.2
Substantial Completion, Definition of
9.8.1
Substitution of Subcontractors
5.2.3, 5.2.4
Substitution of Architect
2.3.3
Substitutions of Materials
3.4.2, 3.5, 7.3.8
Sub-subcontractor, Definition of
5.1.2

AIA Document A201 – 2017. Copyright © 1911, 1915, 1918, 1925, 1937, 1951, 1958, 1961, 1963, 1966, 1970, 1976, 1987, 1997, 2007 and 2017. All rights reserved. "The American Institute of Architects," "American Institute of Architects," "AIA," the AIA Logo, and "AIA Contract Documents" are trademarks of The American Institute of Architects. This document was produced at 10:57:32 CT on 08/19/2024 under Order No.4104251278 which expires on 03/15/2025, is not for resale, is licensed for one-time use only, and may only be used in accordance with the AIA Contract Documents® Terms of Service. To report copyright violations, e-mail docinfo@aiacontracts.com.
User Notes: (1500726897)

Subsurface Conditions
3.7.4
Successors and Assigns
13.2
Superintendent
3.9, 10.2.6
Supervision and Construction Procedures
1.2.2, **3.3**, 3.4, 3.12.10, 4.2.2, 4.2.7, 6.1.3, 6.2.4, 7.1.3, 7.3.4, 8.2, 8.3.1, 9.4.2, 10, 12, 14, 15.1.4
Suppliers
1.5, 3.12.1, 4.2.4, 4.2.6, 5.2.1, 9.3, 9.4.2, 9.5.4, 9.6, 9.10.5, 14.2.1
Surety
5.4.1.2, 9.6.8, 9.8.5, 9.10.2, 9.10.3, 11.1.2, 14.2.2, 15.2.7
Surety, Consent of
9.8.5, 9.10.2, 9.10.3
Surveys
1.1.7, 2.3.4
Suspension by the Owner for Convenience
14.3
Suspension of the Work
3.7.5, 5.4.2, 14.3
Suspension or Termination of the Contract
5.4.1.1, 14
Taxes
3.6, 3.8.2.1, 7.3.4.4
Termination by the Contractor
14.1, 15.1.7
Termination by the Owner for Cause
5.4.1.1, **14.2,** 15.1.7
Termination by the Owner for Convenience
14.4
Termination of the Architect
2.3.3
Termination of the Contractor Employment
14.2.2

TERMINATION OR SUSPENSION OF THE CONTRACT
14
Tests and Inspections
3.1.3, 3.3.3, 3.7.1, 4.2.2, 4.2.6, 4.2.9, 9.4.2, 9.8.3, 9.9.2, 9.10.1, 10.3.2, 12.2.1, **13.4**
TIME
8
Time, Delays and Extensions of
3.2.4, 3.7.4, 5.2.3, 7.2.1, 7.3.1, 7.4, **8.3**, 9.5.1, 9.7, 10.3.2, 10.4, 14.3.2, 15.1.6, 15.2.5
Time Limits
2.1.2, 2.2, 2.5, 3.2.2, 3.10, 3.11, 3.12.5, 3.15.1, 4.2, 5.2, 5.3, 5.4, 6.2.4, 7.3, 7.4, 8.2, 9.2, 9.3.1, 9.3.3, 9.4.1, 9.5, 9.6, 9.7, 9.8, 9.9, 9.10, 12.2, 13.4, 14, 15.1.2, 15.1.3, 15.4
Time Limits on Claims
3.7.4, 10.2.8, 15.1.2, 15.1.3
Title to Work
9.3.2, 9.3.3
UNCOVERING AND CORRECTION OF WORK
12
Uncovering of Work
12.1
Unforeseen Conditions, Concealed or Unknown
3.7.4, 8.3.1, 10.3
Unit Prices
7.3.3.2, 9.1.2
Use of Documents
1.1.1, 1.5, 2.3.6, 3.12.6, 5.3
Use of Site
3.13, 6.1.1, 6.2.1
Values, Schedule of
9.2, 9.3.1
Waiver of Claims by the Architect
13.3.2
Waiver of Claims by the Contractor
9.10.5, 13.3.2, **15.1.7**
Waiver of Claims by the Owner
9.9.3, 9.10.3, 9.10.4, 12.2.2.1, 13.3.2, 14.2.4, **15.1.7**
Waiver of Consequential Damages
14.2.4, 15.1.7
Waiver of Liens
9.3, 9.10.2, 9.10.4
Waivers of Subrogation
6.1.1, **11.3**
Warranty
3.5, 4.2.9, 9.3.3, 9.8.4, 9.9.1, 9.10.2, 9.10.4, 12.2.2, 15.1.2
Weather Delays
8.3, 15.1.6.2
Work, Definition of
1.1.3
Written Consent
1.5.2, 3.4.2, 3.7.4, 3.12.8, 3.14.2, 4.1.2, 9.3.2, 9.10.3, 13.2, 13.3.2, 15.4.4.2
Written Interpretations
4.2.11, 4.2.12
Written Orders
1.1.1, 2.4, 3.9, 7, 8.2.2, 12.1, 12.2, 13.4.2, 14.3.1

AIA Document A201 – 2017. Copyright © 1911, 1915, 1918, 1925, 1937, 1951, 1958, 1961, 1963, 1966, 1970, 1976, 1987, 1997, 2007 and 2017. All rights reserved. "The American Institute of Architects," "American Institute of Architects," "AIA," the AIA Logo, and "AIA Contract Documents" are trademarks of The American Institute of Architects. This document was produced at 10:57:32 CT on 08/19/2024 under Order No.4104251278 which expires on 03/15/2025, is not for resale, is licensed for one-time use only, and may only be used in accordance with the AIA Contract Documents® Terms of Service. To report copyright violations, e-mail docinfo@aiacontracts.com.
User Notes: (1500726897)

ARTICLE 1 GENERAL PROVISIONS

§ 1.1 Basic Definitions

§ 1.1.1 The Contract Documents

The Contract Documents are enumerated in the Agreement between the Owner and Contractor (hereinafter the Agreement) and consist of the Agreement, Conditions of the Contract (General, Supplementary and other Conditions), Drawings, Specifications, Addenda issued prior to execution of the Contract, other documents listed in the Agreement, and Modifications issued after execution of the Contract. A Modification is (1) a written amendment to the Contract signed by both parties, (2) a Change Order, (3) a Construction Change Directive, or (4) a written order for a minor change in the Work issued by the Architect. Unless specifically enumerated in the Agreement, the Contract Documents do not include the advertisement or invitation to bid, Instructions to Bidders, sample forms, other information furnished by the Owner in anticipation of receiving bids or proposals, the Contractor's bid or proposal, or portions of Addenda relating to bidding or proposal requirements.

§ 1.1.2 The Contract

The Contract Documents form the Contract for Construction. The Contract represents the entire and integrated agreement between the parties hereto and supersedes prior negotiations, representations, or agreements, either written or oral. The Contract may be amended or modified only by a Modification. The Contract Documents shall not be construed to create a contractual relationship of any kind (1) between the Contractor and the Architect or the Architect's consultants, (2) between the Owner and a Subcontractor or a Sub-subcontractor, (3) between the Owner and the Architect or the Architect's consultants, or (4) between any persons or entities other than the Owner and the Contractor. The Architect shall, however, be entitled to performance and enforcement of obligations under the Contract intended to facilitate performance of the Architect's duties.

§ 1.1.3 The Work

The term "Work" means the construction and services required by the Contract Documents, whether completed or partially completed, and includes all other labor, materials, equipment, and services provided or to be provided by the Contractor to fulfill the Contractor's obligations. The Work may constitute the whole or a part of the Project.

§ 1.1.4 The Project

The Project is the total construction of which the Work performed under the Contract Documents may be the whole or a part and which may include construction by the Owner and by Separate Contractors.

§ 1.1.5 The Drawings

The Drawings are the graphic and pictorial portions of the Contract Documents showing the design, location and dimensions of the Work, generally including plans, elevations, sections, details, schedules, and diagrams.

§ 1.1.6 The Specifications

The Specifications are that portion of the Contract Documents consisting of the written requirements for materials, equipment, systems, standards and workmanship for the Work, and performance of related services.

§ 1.1.7 Instruments of Service

Instruments of Service are representations, in any medium of expression now known or later developed, of the tangible and intangible creative work performed by the Architect and the Architect's consultants under their respective professional services agreements. Instruments of Service may include, without limitation, studies, surveys, models, sketches, drawings, specifications, and other similar materials.

§ 1.1.8 Initial Decision Maker

The Initial Decision Maker is the person identified in the Agreement to render initial decisions on Claims in accordance with Section 15.2. The Initial Decision Maker shall not show partiality to the Owner or Contractor and shall not be liable for results of interpretations or decisions rendered in good faith.

§ 1.2 Correlation and Intent of the Contract Documents

§ 1.2.1 The intent of the Contract Documents is to include all items necessary for the proper execution and completion of the Work by the Contractor. The Contract Documents are complementary, and what is required by one shall be as binding as if required by all; performance by the Contractor shall be required only to the extent consistent with the Contract Documents and reasonably inferable from them as being necessary to produce the indicated results.

AIA Document A201 – 2017. Copyright © 1911, 1915, 1918, 1925, 1937, 1951, 1958, 1961, 1963, 1966, 1970, 1976, 1987, 1997, 2007 and 2017. All rights reserved. "The American Institute of Architects," "American Institute of Architects," "AIA," the AIA Logo, and "AIA Contract Documents" are trademarks of The American Institute of Architects. This document was produced at 10:57:32 CT on 08/19/2024 under Order No.4104251278 which expires on 03/15/2025, is not for resale, is licensed for one-time use only, and may only be used in accordance with the AIA Contract Documents® Terms of Service. To report copyright violations, e-mail docinfo@aiacontracts.com.
User Notes: (1500726897)

§ 1.2.1.1 The invalidity of any provision of the Contract Documents shall not invalidate the Contract or its remaining provisions. If it is determined that any provision of the Contract Documents violates any law, or is otherwise invalid or unenforceable, then that provision shall be revised to the extent necessary to make that provision legal and enforceable. In such case the Contract Documents shall be construed, to the fullest extent permitted by law, to give effect to the parties' intentions and purposes in executing the Contract.

§ 1.2.2 Organization of the Specifications into divisions, sections and articles, and arrangement of Drawings shall not control the Contractor in dividing the Work among Subcontractors or in establishing the extent of Work to be performed by any trade.

§ 1.2.3 Unless otherwise stated in the Contract Documents, words that have well-known technical or construction industry meanings are used in the Contract Documents in accordance with such recognized meanings.

§ 1.3 Capitalization

Terms capitalized in these General Conditions include those that are (1) specifically defined, (2) the titles of numbered articles, or (3) the titles of other documents published by the American Institute of Architects.

§ 1.4 Interpretation

In the interest of brevity the Contract Documents frequently omit modifying words such as "all" and "any" and articles such as "the" and "an," but the fact that a modifier or an article is absent from one statement and appears in another is not intended to affect the interpretation of either statement.

§ 1.5 Ownership and Use of Drawings, Specifications, and Other Instruments of Service

§ 1.5.1 The Architect and the Architect's consultants shall be deemed the authors and owners of their respective Instruments of Service, including the Drawings and Specifications, and retain all common law, statutory, and other reserved rights in their Instruments of Service, including copyrights. The Contractor, Subcontractors, Sub-subcontractors, and suppliers shall not own or claim a copyright in the Instruments of Service. Submittal or distribution to meet official regulatory requirements or for other purposes in connection with the Project is not to be construed as publication in derogation of the Architect's or Architect's consultants' reserved rights.

§ 1.5.2 The Contractor, Subcontractors, Sub-subcontractors, and suppliers are authorized to use and reproduce the Instruments of Service provided to them, subject to any protocols established pursuant to Sections 1.7 and 1.8, solely and exclusively for execution of the Work. All copies made under this authorization shall bear the copyright notice, if any, shown on the Instruments of Service. The Contractor, Subcontractors, Sub-subcontractors, and suppliers may not use the Instruments of Service on other projects or for additions to the Project outside the scope of the Work without the specific written consent of the Owner, Architect, and the Architect's consultants.

§ 1.6 Notice

§ 1.6.1 Except as otherwise provided in Section 1.6.2, where the Contract Documents require one party to notify or give notice to the other party, such notice shall be provided in writing to the designated representative of the party to whom the notice is addressed and shall be deemed to have been duly served if delivered in person, by mail, by courier, or by electronic transmission if a method for electronic transmission is set forth in the Agreement.

§ 1.6.2 Notice of Claims as provided in Section 15.1.3 shall be provided in writing and shall be deemed to have been duly served only if delivered to the designated representative of the party to whom the notice is addressed by certified or registered mail, or by courier providing proof of delivery.

§ 1.7 Digital Data Use and Transmission

The parties shall agree upon protocols governing the transmission and use of Instruments of Service or any other information or documentation in digital form. The parties will use AIA Document E203™–2013, Building Information Modeling and Digital Data Exhibit, to establish the protocols for the development, use, transmission, and exchange of digital data.

§ 1.8 Building Information Models Use and Reliance

Any use of, or reliance on, all or a portion of a building information model without agreement to protocols governing the use of, and reliance on, the information contained in the model and without having those protocols set forth in AIA Document E203™–2013, Building Information Modeling and Digital Data Exhibit, and the requisite AIA Document

AIA Document A201 – 2017. Copyright © 1911, 1915, 1918, 1925, 1937, 1951, 1958, 1961, 1963, 1966, 1970, 1976, 1987, 1997, 2007 and 2017. All rights reserved. "The American Institute of Architects," "American Institute of Architects," "AIA," the AIA Logo, and "AIA Contract Documents" are trademarks of The American Institute of Architects. This document was produced at 10:57:32 CT on 08/19/2024 under Order No.4104251278 which expires on 03/15/2025, is not for resale, is licensed for one-time use only, and may only be used in accordance with the AIA Contract Documents® Terms of Service. To report copyright violations, e-mail docinfo@aiacontracts.com.
User Notes: (1500726897)

G202™–2013, Project Building Information Modeling Protocol Form, shall be at the using or relying party's sole risk and without liability to the other party and its contractors or consultants, the authors of, or contributors to, the building information model, and each of their agents and employees.

ARTICLE 2 OWNER

§ 2.1 General

§ 2.1.1 The Owner is the person or entity identified as such in the Agreement and is referred to throughout the Contract Documents as if singular in number. The Owner shall designate in writing a representative who shall have express authority to bind the Owner with respect to all matters requiring the Owner's approval or authorization. Except as otherwise provided in Section 4.2.1, the Architect does not have such authority. The term "Owner" means the Owner or the Owner's authorized representative.

§ 2.1.2 The Owner shall furnish to the Contractor, within fifteen days after receipt of a written request, information necessary and relevant for the Contractor to evaluate, give notice of, or enforce mechanic's lien rights. Such information shall include a correct statement of the record legal title to the property on which the Project is located, usually referred to as the site, and the Owner's interest therein.

§ 2.2 Evidence of the Owner's Financial Arrangements

§ 2.2.1 Prior to commencement of the Work and upon written request by the Contractor, the Owner shall furnish to the Contractor reasonable evidence that the Owner has made financial arrangements to fulfill the Owner's obligations under the Contract. The Contractor shall have no obligation to commence the Work until the Owner provides such evidence. If commencement of the Work is delayed under this Section 2.2.1, the Contract Time shall be extended appropriately.

§ 2.2.2 Following commencement of the Work and upon written request by the Contractor, the Owner shall furnish to the Contractor reasonable evidence that the Owner has made financial arrangements to fulfill the Owner's obligations under the Contract only if (1) the Owner fails to make payments to the Contractor as the Contract Documents require; (2) the Contractor identifies in writing a reasonable concern regarding the Owner's ability to make payment when due; or (3) a change in the Work materially changes the Contract Sum. If the Owner fails to provide such evidence, as required, within fourteen days of the Contractor's request, the Contractor may immediately stop the Work and, in that event, shall notify the Owner that the Work has stopped. However, if the request is made because a change in the Work materially changes the Contract Sum under (3) above, the Contractor may immediately stop only that portion of the Work affected by the change until reasonable evidence is provided. If the Work is stopped under this Section 2.2.2, the Contract Time shall be extended appropriately and the Contract Sum shall be increased by the amount of the Contractor's reasonable costs of shutdown, delay and start-up, plus interest as provided in the Contract Documents.

§ 2.2.3 After the Owner furnishes evidence of financial arrangements under this Section 2.2, the Owner shall not materially vary such financial arrangements without prior notice to the Contractor.

§ 2.2.4 Where the Owner has designated information furnished under this Section 2.2 as "confidential," the Contractor shall keep the information confidential and shall not disclose it to any other person. However, the Contractor may disclose "confidential" information, after seven (7) days' notice to the Owner, where disclosure is required by law, including a subpoena or other form of compulsory legal process issued by a court or governmental entity, or by court or arbitrator(s) order. The Contractor may also disclose "confidential" information to its employees, consultants, sureties, Subcontractors and their employees, Sub-subcontractors, and others who need to know the content of such information solely and exclusively for the Project and who agree to maintain the confidentiality of such information.

§ 2.3 Information and Services Required of the Owner

§ 2.3.1 Except for permits and fees that are the responsibility of the Contractor under the Contract Documents, including those required under Section 3.7.1, the Owner shall secure and pay for necessary approvals, easements, assessments and charges required for construction, use or occupancy of permanent structures or for permanent changes in existing facilities.

§ 2.3.2 The Owner shall retain an architect lawfully licensed to practice architecture, or an entity lawfully practicing architecture, in the jurisdiction where the Project is located. That person or entity is identified as the Architect in the Agreement and is referred to throughout the Contract Documents as if singular in number.

AIA Document A201 – 2017. Copyright © 1911, 1915, 1918, 1925, 1937, 1951, 1958, 1961, 1963, 1966, 1970, 1976, 1987, 1997, 2007 and 2017. All rights reserved. "The American Institute of Architects," "American Institute of Architects," "AIA," the AIA Logo, and "AIA Contract Documents" are trademarks of The American Institute of Architects. This document was produced at 10:57:32 CT on 08/19/2024 under Order No.4104251278 which expires on 03/15/2025, is not for resale, is licensed for one-time use only, and may only be used in accordance with the AIA Contract Documents® Terms of Service. To report copyright violations, e-mail docinfo@aiacontracts.com.
User Notes: (1500726897)

§ 2.3.3 If the employment of the Architect terminates, the Owner shall employ a successor to whom the Contractor has no reasonable objection and whose status under the Contract Documents shall be that of the Architect.

§ 2.3.4 The Owner shall furnish surveys describing physical characteristics, legal limitations and utility locations for the site of the Project, and a legal description of the site. The Contractor shall be entitled to rely on the accuracy of information furnished by the Owner but shall exercise proper precautions relating to the safe performance of the Work.

§ 2.3.5 The Owner shall furnish information or services required of the Owner by the Contract Documents with reasonable promptness. The Owner shall also furnish any other information or services under the Owner's control and relevant to the Contractor's performance of the Work with reasonable promptness after receiving the Contractor's written request for such information or services.

§ 2.3.6 Unless otherwise provided in the Contract Documents, the Owner shall furnish to the Contractor one copy of the Contract Documents for purposes of making reproductions pursuant to Section 1.5.2.

§ 2.4 Owner's Right to Stop the Work

If the Contractor fails to correct Work that is not in accordance with the requirements of the Contract Documents as required by Section 12.2 or repeatedly fails to carry out Work in accordance with the Contract Documents, the Owner may issue a written order to the Contractor to stop the Work, or any portion thereof, until the cause for such order has been eliminated; however, the right of the Owner to stop the Work shall not give rise to a duty on the part of the Owner to exercise this right for the benefit of the Contractor or any other person or entity, except to the extent required by Section 6.1.3.

§ 2.5 Owner's Right to Carry Out the Work

If the Contractor defaults or neglects to carry out the Work in accordance with the Contract Documents and fails within a ten-day period after receipt of notice from the Owner to commence and continue correction of such default or neglect with diligence and promptness, the Owner may, without prejudice to other remedies the Owner may have, correct such default or neglect. Such action by the Owner and amounts charged to the Contractor are both subject to prior approval of the Architect and the Architect may, pursuant to Section 9.5.1, withhold or nullify a Certificate for Payment in whole or in part, to the extent reasonably necessary to reimburse the Owner for the reasonable cost of correcting such deficiencies, including Owner's expenses and compensation for the Architect's additional services made necessary by such default, neglect, or failure. If current and future payments are not sufficient to cover such amounts, the Contractor shall pay the difference to the Owner. If the Contractor disagrees with the actions of the Owner or the Architect, or the amounts claimed as costs to the Owner, the Contractor may file a Claim pursuant to Article 15.

ARTICLE 3 CONTRACTOR

§ 3.1 General

§ 3.1.1 The Contractor is the person or entity identified as such in the Agreement and is referred to throughout the Contract Documents as if singular in number. The Contractor shall be lawfully licensed, if required in the jurisdiction where the Project is located. The Contractor shall designate in writing a representative who shall have express authority to bind the Contractor with respect to all matters under this Contract. The term "Contractor" means the Contractor or the Contractor's authorized representative.

§ 3.1.2 The Contractor shall perform the Work in accordance with the Contract Documents.

§ 3.1.3 The Contractor shall not be relieved of its obligations to perform the Work in accordance with the Contract Documents either by activities or duties of the Architect in the Architect's administration of the Contract, or by tests, inspections or approvals required or performed by persons or entities other than the Contractor.

§ 3.2 Review of Contract Documents and Field Conditions by Contractor

§ 3.2.1 Execution of the Contract by the Contractor is a representation that the Contractor has visited the site, become generally familiar with local conditions under which the Work is to be performed, and correlated personal observations with requirements of the Contract Documents.

AIA Document A201 – 2017. Copyright © 1911, 1915, 1918, 1925, 1937, 1951, 1958, 1961, 1963, 1966, 1970, 1976, 1987, 1997, 2007 and 2017. All rights reserved. "The American Institute of Architects," "American Institute of Architects," "AIA," the AIA Logo, and "AIA Contract Documents" are trademarks of The American Institute of Architects. This document was produced at 10:57:32 CT on 08/19/2024 under Order No.4104251278 which expires on 03/15/2025, is not for resale, is licensed for one-time use only, and may only be used in accordance with the AIA Contract Documents® Terms of Service. To report copyright violations, e-mail docinfo@aiacontracts.com.
User Notes: (1500726897)

§ 3.2.2 Because the Contract Documents are complementary, the Contractor shall, before starting each portion of the Work, carefully study and compare the various Contract Documents relative to that portion of the Work, as well as the information furnished by the Owner pursuant to Section 2.3.4, shall take field measurements of any existing conditions related to that portion of the Work, and shall observe any conditions at the site affecting it. These obligations are for the purpose of facilitating coordination and construction by the Contractor and are not for the purpose of discovering errors, omissions, or inconsistencies in the Contract Documents; however, the Contractor shall promptly report to the Architect any errors, inconsistencies or omissions discovered by or made known to the Contractor as a request for information in such form as the Architect may require. It is recognized that the Contractor's review is made in the Contractor's capacity as a contractor and not as a licensed design professional, unless otherwise specifically provided in the Contract Documents.

§ 3.2.3 The Contractor is not required to ascertain that the Contract Documents are in accordance with applicable laws, statutes, ordinances, codes, rules and regulations, or lawful orders of public authorities, but the Contractor shall promptly report to the Architect any nonconformity discovered by or made known to the Contractor as a request for information in such form as the Architect may require.

§ 3.2.4 If the Contractor believes that additional cost or time is involved because of clarifications or instructions the Architect issues in response to the Contractor's notices or requests for information pursuant to Sections 3.2.2 or 3.2.3, the Contractor shall submit Claims as provided in Article 15. If the Contractor fails to perform the obligations of Sections 3.2.2 or 3.2.3, the Contractor shall pay such costs and damages to the Owner, subject to Section 15.1.7, as would have been avoided if the Contractor had performed such obligations. If the Contractor performs those obligations, the Contractor shall not be liable to the Owner or Architect for damages resulting from errors, inconsistencies or omissions in the Contract Documents, for differences between field measurements or conditions and the Contract Documents, or for nonconformities of the Contract Documents to applicable laws, statutes, ordinances, codes, rules and regulations, and lawful orders of public authorities.

§ 3.3 Supervision and Construction Procedures

§ 3.3.1 The Contractor shall supervise and direct the Work, using the Contractor's best skill and attention. The Contractor shall be solely responsible for, and have control over, construction means, methods, techniques, sequences, and procedures, and for coordinating all portions of the Work under the Contract. If the Contract Documents give specific instructions concerning construction means, methods, techniques, sequences, or procedures, the Contractor shall evaluate the jobsite safety thereof and shall be solely responsible for the jobsite safety of such means, methods, techniques, sequences, or procedures. If the Contractor determines that such means, methods, techniques, sequences or procedures may not be safe, the Contractor shall give timely notice to the Owner and Architect, and shall propose alternative means, methods, techniques, sequences, or procedures. The Architect shall evaluate the proposed alternative solely for conformance with the design intent for the completed construction. Unless the Architect objects to the Contractor's proposed alternative, the Contractor shall perform the Work using its alternative means, methods, techniques, sequences, or procedures.

§ 3.3.2 The Contractor shall be responsible to the Owner for acts and omissions of the Contractor's employees, Subcontractors and their agents and employees, and other persons or entities performing portions of the Work for, or on behalf of, the Contractor or any of its Subcontractors.

§ 3.3.3 The Contractor shall be responsible for inspection of portions of Work already performed to determine that such portions are in proper condition to receive subsequent Work.

§ 3.4 Labor and Materials

§ 3.4.1 Unless otherwise provided in the Contract Documents, the Contractor shall provide and pay for labor, materials, equipment, tools, construction equipment and machinery, water, heat, utilities, transportation, and other facilities and services necessary for proper execution and completion of the Work, whether temporary or permanent and whether or not incorporated or to be incorporated in the Work.

§ 3.4.2 Except in the case of minor changes in the Work approved by the Architect in accordance with Section 3.12.8 or ordered by the Architect in accordance with Section 7.4, the Contractor may make substitutions only with the consent of the Owner, after evaluation by the Architect and in accordance with a Change Order or Construction Change Directive.

AIA Document A201 – 2017. Copyright © 1911, 1915, 1918, 1925, 1937, 1951, 1958, 1961, 1963, 1966, 1970, 1976, 1987, 1997, 2007 and 2017. All rights reserved. "The American Institute of Architects," "American Institute of Architects," "AIA," the AIA Logo, and "AIA Contract Documents" are trademarks of The American Institute of Architects. This document was produced at 10:57:32 CT on 08/19/2024 under Order No.4104251278 which expires on 03/15/2025, is not for resale, is licensed for one-time use only, and may only be used in accordance with the AIA Contract Documents® Terms of Service. To report copyright violations, e-mail docinfo@aiacontracts.com.
User Notes: (1500726897)

§ 3.4.3 The Contractor shall enforce strict discipline and good order among the Contractor's employees and other persons carrying out the Work. The Contractor shall not permit employment of unfit persons or persons not properly skilled in tasks assigned to them.

§ 3.5 Warranty

§ 3.5.1 The Contractor warrants to the Owner and Architect that materials and equipment furnished under the Contract will be of good quality and new unless the Contract Documents require or permit otherwise. The Contractor further warrants that the Work will conform to the requirements of the Contract Documents and will be free from defects, except for those inherent in the quality of the Work the Contract Documents require or permit. Work, materials, or equipment not conforming to these requirements may be considered defective. The Contractor's warranty excludes remedy for damage or defect caused by abuse, alterations to the Work not executed by the Contractor, improper or insufficient maintenance, improper operation, or normal wear and tear and normal usage. If required by the Architect, the Contractor shall furnish satisfactory evidence as to the kind and quality of materials and equipment.

§ 3.5.2 All material, equipment, or other special warranties required by the Contract Documents shall be issued in the name of the Owner, or shall be transferable to the Owner, and shall commence in accordance with Section 9.8.4.

§ 3.6 Taxes

The Contractor shall pay sales, consumer, use and similar taxes for the Work provided by the Contractor that are legally enacted when bids are received or negotiations concluded, whether or not yet effective or merely scheduled to go into effect.

§ 3.7 Permits, Fees, Notices and Compliance with Laws

§ 3.7.1 Unless otherwise provided in the Contract Documents, the Contractor shall secure and pay for the building permit as well as for other permits, fees, licenses, and inspections by government agencies necessary for proper execution and completion of the Work that are customarily secured after execution of the Contract and legally required at the time bids are received or negotiations concluded.

§ 3.7.2 The Contractor shall comply with and give notices required by applicable laws, statutes, ordinances, codes, rules and regulations, and lawful orders of public authorities applicable to performance of the Work.

§ 3.7.3 If the Contractor performs Work knowing it to be contrary to applicable laws, statutes, ordinances, codes, rules and regulations, or lawful orders of public authorities, the Contractor shall assume appropriate responsibility for such Work and shall bear the costs attributable to correction.

§ 3.7.4 Concealed or Unknown Conditions

If the Contractor encounters conditions at the site that are (1) subsurface or otherwise concealed physical conditions that differ materially from those indicated in the Contract Documents or (2) unknown physical conditions of an unusual nature that differ materially from those ordinarily found to exist and generally recognized as inherent in construction activities of the character provided for in the Contract Documents, the Contractor shall promptly provide notice to the Owner and the Architect before conditions are disturbed and in no event later than 14 days after first observance of the conditions. The Architect will promptly investigate such conditions and, if the Architect determines that they differ materially and cause an increase or decrease in the Contractor's cost of, or time required for, performance of any part of the Work, will recommend that an equitable adjustment be made in the Contract Sum or Contract Time, or both. If the Architect determines that the conditions at the site are not materially different from those indicated in the Contract Documents and that no change in the terms of the Contract is justified, the Architect shall promptly notify the Owner and Contractor, stating the reasons. If either party disputes the Architect's determination or recommendation, that party may submit a Claim as provided in Article 15.

§ 3.7.5 If, in the course of the Work, the Contractor encounters human remains or recognizes the existence of burial markers, archaeological sites or wetlands not indicated in the Contract Documents, the Contractor shall immediately suspend any operations that would affect them and shall notify the Owner and Architect. Upon receipt of such notice, the Owner shall promptly take any action necessary to obtain governmental authorization required to resume the operations. The Contractor shall continue to suspend such operations until otherwise instructed by the Owner but shall continue with all other operations that do not affect those remains or features. Requests for adjustments in the Contract Sum and Contract Time arising from the existence of such remains or features may be made as provided in Article 15.

AIA Document A201 – 2017. Copyright © 1911, 1915, 1918, 1925, 1937, 1951, 1958, 1961, 1963, 1966, 1970, 1976, 1987, 1997, 2007 and 2017. All rights reserved. "The American Institute of Architects," "American Institute of Architects," "AIA," the AIA Logo, and "AIA Contract Documents" are trademarks of The American Institute of Architects. This document was produced at 10:57:32 CT on 08/19/2024 under Order No.4104251278 which expires on 03/15/2025, is not for resale, is licensed for one-time use only, and may only be used in accordance with the AIA Contract Documents® Terms of Service. To report copyright violations, e-mail docinfo@aiacontracts.com.
User Notes: (1500726897)

§ 3.8 Allowances

§ 3.8.1 The Contractor shall include in the Contract Sum all allowances stated in the Contract Documents. Items covered by allowances shall be supplied for such amounts and by such persons or entities as the Owner may direct, but the Contractor shall not be required to employ persons or entities to whom the Contractor has reasonable objection.

§ 3.8.2 Unless otherwise provided in the Contract Documents,

- **.1** allowances shall cover the cost to the Contractor of materials and equipment delivered at the site and all required taxes, less applicable trade discounts;
- **.2** Contractor's costs for unloading and handling at the site, labor, installation costs, overhead, profit, and other expenses contemplated for stated allowance amounts shall be included in the Contract Sum but not in the allowances; and
- **.3** whenever costs are more than or less than allowances, the Contract Sum shall be adjusted accordingly by Change Order. The amount of the Change Order shall reflect (1) the difference between actual costs and the allowances under Section 3.8.2.1 and (2) changes in Contractor's costs under Section 3.8.2.2.

§ 3.8.3 Materials and equipment under an allowance shall be selected by the Owner with reasonable promptness.

§ 3.9 Superintendent

§ 3.9.1 The Contractor shall employ a competent superintendent and necessary assistants who shall be in attendance at the Project site during performance of the Work. The superintendent shall represent the Contractor, and communications given to the superintendent shall be as binding as if given to the Contractor.

§ 3.9.2 The Contractor, as soon as practicable after award of the Contract, shall notify the Owner and Architect of the name and qualifications of a proposed superintendent. Within 14 days of receipt of the information, the Architect may notify the Contractor, stating whether the Owner or the Architect (1) has reasonable objection to the proposed superintendent or (2) requires additional time for review. Failure of the Architect to provide notice within the 14-day period shall constitute notice of no reasonable objection.

§ 3.9.3 The Contractor shall not employ a proposed superintendent to whom the Owner or Architect has made reasonable and timely objection. The Contractor shall not change the superintendent without the Owner's consent, which shall not unreasonably be withheld or delayed.

§ 3.10 Contractor's Construction and Submittal Schedules

§ 3.10.1 The Contractor, promptly after being awarded the Contract, shall submit for the Owner's and Architect's information a Contractor's construction schedule for the Work. The schedule shall contain detail appropriate for the Project, including (1) the date of commencement of the Work, interim schedule milestone dates, and the date of Substantial Completion; (2) an apportionment of the Work by construction activity; and (3) the time required for completion of each portion of the Work. The schedule shall provide for the orderly progression of the Work to completion and shall not exceed time limits current under the Contract Documents. The schedule shall be revised at appropriate intervals as required by the conditions of the Work and Project.

§ 3.10.2 The Contractor, promptly after being awarded the Contract and thereafter as necessary to maintain a current submittal schedule, shall submit a submittal schedule for the Architect's approval. The Architect's approval shall not be unreasonably delayed or withheld. The submittal schedule shall (1) be coordinated with the Contractor's construction schedule, and (2) allow the Architect reasonable time to review submittals. If the Contractor fails to submit a submittal schedule, or fails to provide submittals in accordance with the approved submittal schedule, the Contractor shall not be entitled to any increase in Contract Sum or extension of Contract Time based on the time required for review of submittals.

§ 3.10.3 The Contractor shall perform the Work in general accordance with the most recent schedules submitted to the Owner and Architect.

§ 3.11 Documents and Samples at the Site

The Contractor shall make available, at the Project site, the Contract Documents, including Change Orders, Construction Change Directives, and other Modifications, in good order and marked currently to indicate field changes and selections made during construction, and the approved Shop Drawings, Product Data, Samples, and similar required submittals. These shall be in electronic form or paper copy, available to the Architect and Owner, and

AIA Document A201 – 2017. Copyright © 1911, 1915, 1918, 1925, 1937, 1951, 1958, 1961, 1963, 1966, 1970, 1976, 1987, 1997, 2007 and 2017. All rights reserved. "The American Institute of Architects," "American Institute of Architects," "AIA," the AIA Logo, and "AIA Contract Documents" are trademarks of The American Institute of Architects. This document was produced at 10:57:32 CT on 08/19/2024 under Order No.4104251278 which expires on 03/15/2025, is not for resale, is licensed for one-time use only, and may only be used in accordance with the AIA Contract Documents® Terms of Service. To report copyright violations, e-mail docinfo@aiacontracts.com.
User Notes: (1500726897)

delivered to the Architect for submittal to the Owner upon completion of the Work as a record of the Work as constructed.

§ 3.12 Shop Drawings, Product Data and Samples

§ 3.12.1 Shop Drawings are drawings, diagrams, schedules, and other data specially prepared for the Work by the Contractor or a Subcontractor, Sub-subcontractor, manufacturer, supplier, or distributor to illustrate some portion of the Work.

§ 3.12.2 Product Data are illustrations, standard schedules, performance charts, instructions, brochures, diagrams, and other information furnished by the Contractor to illustrate materials or equipment for some portion of the Work.

§ 3.12.3 Samples are physical examples that illustrate materials, equipment, or workmanship, and establish standards by which the Work will be judged.

§ 3.12.4 Shop Drawings, Product Data, Samples, and similar submittals are not Contract Documents. Their purpose is to demonstrate how the Contractor proposes to conform to the information given and the design concept expressed in the Contract Documents for those portions of the Work for which the Contract Documents require submittals. Review by the Architect is subject to the limitations of Section 4.2.7. Informational submittals upon which the Architect is not expected to take responsive action may be so identified in the Contract Documents. Submittals that are not required by the Contract Documents may be returned by the Architect without action.

§ 3.12.5 The Contractor shall review for compliance with the Contract Documents, approve, and submit to the Architect, Shop Drawings, Product Data, Samples, and similar submittals required by the Contract Documents, in accordance with the submittal schedule approved by the Architect or, in the absence of an approved submittal schedule, with reasonable promptness and in such sequence as to cause no delay in the Work or in the activities of the Owner or of Separate Contractors.

§ 3.12.6 By submitting Shop Drawings, Product Data, Samples, and similar submittals, the Contractor represents to the Owner and Architect that the Contractor has (1) reviewed and approved them, (2) determined and verified materials, field measurements and field construction criteria related thereto, or will do so, and (3) checked and coordinated the information contained within such submittals with the requirements of the Work and of the Contract Documents.

§ 3.12.7 The Contractor shall perform no portion of the Work for which the Contract Documents require submittal and review of Shop Drawings, Product Data, Samples, or similar submittals, until the respective submittal has been approved by the Architect.

§ 3.12.8 The Work shall be in accordance with approved submittals except that the Contractor shall not be relieved of responsibility for deviations from the requirements of the Contract Documents by the Architect's approval of Shop Drawings, Product Data, Samples, or similar submittals, unless the Contractor has specifically notified the Architect of such deviation at the time of submittal and (1) the Architect has given written approval to the specific deviation as a minor change in the Work, or (2) a Change Order or Construction Change Directive has been issued authorizing the deviation. The Contractor shall not be relieved of responsibility for errors or omissions in Shop Drawings, Product Data, Samples, or similar submittals, by the Architect's approval thereof.

§ 3.12.9 The Contractor shall direct specific attention, in writing or on resubmitted Shop Drawings, Product Data, Samples, or similar submittals, to revisions other than those requested by the Architect on previous submittals. In the absence of such notice, the Architect's approval of a resubmission shall not apply to such revisions.

§ 3.12.10 The Contractor shall not be required to provide professional services that constitute the practice of architecture or engineering unless such services are specifically required by the Contract Documents for a portion of the Work or unless the Contractor needs to provide such services in order to carry out the Contractor's responsibilities for construction means, methods, techniques, sequences, and procedures. The Contractor shall not be required to provide professional services in violation of applicable law.

§ 3.12.10.1 If professional design services or certifications by a design professional related to systems, materials, or equipment are specifically required of the Contractor by the Contract Documents, the Owner and the Architect will

AIA Document A201 – 2017. Copyright © 1911, 1915, 1918, 1925, 1937, 1951, 1958, 1961, 1963, 1966, 1970, 1976, 1987, 1997, 2007 and 2017. All rights reserved. "The American Institute of Architects," "American Institute of Architects," "AIA," the AIA Logo, and "AIA Contract Documents" are trademarks of The American Institute of Architects. This document was produced at 10:57:32 CT on 08/19/2024 under Order No.4104251278 which expires on 03/15/2025, is not for resale, is licensed for one-time use only, and may only be used in accordance with the AIA Contract Documents® Terms of Service. To report copyright violations, e-mail docinfo@aiacontracts.com.
User Notes: (1500726897)

specify all performance and design criteria that such services must satisfy. The Contractor shall be entitled to rely upon the adequacy and accuracy of the performance and design criteria provided in the Contract Documents. The Contractor shall cause such services or certifications to be provided by an appropriately licensed design professional, whose signature and seal shall appear on all drawings, calculations, specifications, certifications, Shop Drawings, and other submittals prepared by such professional. Shop Drawings, and other submittals related to the Work, designed or certified by such professional, if prepared by others, shall bear such professional's written approval when submitted to the Architect. The Owner and the Architect shall be entitled to rely upon the adequacy and accuracy of the services, certifications, and approvals performed or provided by such design professionals, provided the Owner and Architect have specified to the Contractor the performance and design criteria that such services must satisfy. Pursuant to this Section 3.12.10, the Architect will review and approve or take other appropriate action on submittals only for the limited purpose of checking for conformance with information given and the design concept expressed in the Contract Documents.

§ 3.12.10.2 If the Contract Documents require the Contractor's design professional to certify that the Work has been performed in accordance with the design criteria, the Contractor shall furnish such certifications to the Architect at the time and in the form specified by the Architect.

§ 3.13 Use of Site

The Contractor shall confine operations at the site to areas permitted by applicable laws, statutes, ordinances, codes, rules and regulations, lawful orders of public authorities, and the Contract Documents and shall not unreasonably encumber the site with materials or equipment.

§ 3.14 Cutting and Patching

§ 3.14.1 The Contractor shall be responsible for cutting, fitting, or patching required to complete the Work or to make its parts fit together properly. All areas requiring cutting, fitting, or patching shall be restored to the condition existing prior to the cutting, fitting, or patching, unless otherwise required by the Contract Documents.

§ 3.14.2 The Contractor shall not damage or endanger a portion of the Work or fully or partially completed construction of the Owner or Separate Contractors by cutting, patching, or otherwise altering such construction, or by excavation. The Contractor shall not cut or otherwise alter construction by the Owner or a Separate Contractor except with written consent of the Owner and of the Separate Contractor. Consent shall not be unreasonably withheld. The Contractor shall not unreasonably withhold, from the Owner or a Separate Contractor, its consent to cutting or otherwise altering the Work.

§ 3.15 Cleaning Up

§ 3.15.1 The Contractor shall keep the premises and surrounding area free from accumulation of waste materials and rubbish caused by operations under the Contract. At completion of the Work, the Contractor shall remove waste materials, rubbish, the Contractor's tools, construction equipment, machinery, and surplus materials from and about the Project.

§ 3.15.2 If the Contractor fails to clean up as provided in the Contract Documents, the Owner may do so and the Owner shall be entitled to reimbursement from the Contractor.

§ 3.16 Access to Work

The Contractor shall provide the Owner and Architect with access to the Work in preparation and progress wherever located.

§ 3.17 Royalties, Patents and Copyrights

The Contractor shall pay all royalties and license fees. The Contractor shall defend suits or claims for infringement of copyrights and patent rights and shall hold the Owner and Architect harmless from loss on account thereof, but shall not be responsible for defense or loss when a particular design, process, or product of a particular manufacturer or manufacturers is required by the Contract Documents, or where the copyright violations are contained in Drawings, Specifications, or other documents prepared by the Owner or Architect. However, if an infringement of a copyright or patent is discovered by, or made known to, the Contractor, the Contractor shall be responsible for the loss unless the information is promptly furnished to the Architect.

AIA Document A201 – 2017. Copyright © 1911, 1915, 1918, 1925, 1937, 1951, 1958, 1961, 1963, 1966, 1970, 1976, 1987, 1997, 2007 and 2017. All rights reserved. "The American Institute of Architects," "American Institute of Architects," "AIA," the AIA Logo, and "AIA Contract Documents" are trademarks of The American Institute of Architects. This document was produced at 10:57:32 CT on 08/19/2024 under Order No.4104251278 which expires on 03/15/2025, is not for resale, is licensed for one-time use only, and may only be used in accordance with the AIA Contract Documents® Terms of Service. To report copyright violations, e-mail docinfo@aiacontracts.com.
User Notes: (1500726897)

§ 3.18 Indemnification

§ 3.18.1 To the fullest extent permitted by law, the Contractor shall indemnify and hold harmless the Owner, Architect, Architect's consultants, and agents and employees of any of them from and against claims, damages, losses, and expenses, including but not limited to attorneys' fees, arising out of or resulting from performance of the Work, provided that such claim, damage, loss, or expense is attributable to bodily injury, sickness, disease or death, or to injury to or destruction of tangible property (other than the Work itself), but only to the extent caused by the negligent acts or omissions of the Contractor, a Subcontractor, anyone directly or indirectly employed by them, or anyone for whose acts they may be liable, regardless of whether or not such claim, damage, loss, or expense is caused in part by a party indemnified hereunder. Such obligation shall not be construed to negate, abridge, or reduce other rights or obligations of indemnity that would otherwise exist as to a party or person described in this Section 3.18.

§ 3.18.2 In claims against any person or entity indemnified under this Section 3.18 by an employee of the Contractor, a Subcontractor, anyone directly or indirectly employed by them, or anyone for whose acts they may be liable, the indemnification obligation under Section 3.18.1 shall not be limited by a limitation on amount or type of damages, compensation, or benefits payable by or for the Contractor or a Subcontractor under workers' compensation acts, disability benefit acts, or other employee benefit acts.

ARTICLE 4 ARCHITECT

§ 4.1 General

§ 4.1.1 The Architect is the person or entity retained by the Owner pursuant to Section 2.3.2 and identified as such in the Agreement.

§ 4.1.2 Duties, responsibilities, and limitations of authority of the Architect as set forth in the Contract Documents shall not be restricted, modified, or extended without written consent of the Owner, Contractor, and Architect. Consent shall not be unreasonably withheld.

§ 4.2 Administration of the Contract

§ 4.2.1 The Architect will provide administration of the Contract as described in the Contract Documents and will be an Owner's representative during construction until the date the Architect issues the final Certificate for Payment. The Architect will have authority to act on behalf of the Owner only to the extent provided in the Contract Documents.

§ 4.2.2 The Architect will visit the site at intervals appropriate to the stage of construction, or as otherwise agreed with the Owner, to become generally familiar with the progress and quality of the portion of the Work completed, and to determine in general if the Work observed is being performed in a manner indicating that the Work, when fully completed, will be in accordance with the Contract Documents. However, the Architect will not be required to make exhaustive or continuous on-site inspections to check the quality or quantity of the Work. The Architect will not have control over, charge of, or responsibility for the construction means, methods, techniques, sequences or procedures, or for the safety precautions and programs in connection with the Work, since these are solely the Contractor's rights and responsibilities under the Contract Documents.

§ 4.2.3 On the basis of the site visits, the Architect will keep the Owner reasonably informed about the progress and quality of the portion of the Work completed, and promptly report to the Owner (1) known deviations from the Contract Documents, (2) known deviations from the most recent construction schedule submitted by the Contractor, and (3) defects and deficiencies observed in the Work. The Architect will not be responsible for the Contractor's failure to perform the Work in accordance with the requirements of the Contract Documents. The Architect will not have control over or charge of, and will not be responsible for acts or omissions of, the Contractor, Subcontractors, or their agents or employees, or any other persons or entities performing portions of the Work.

§ 4.2.4 Communications

The Owner and Contractor shall include the Architect in all communications that relate to or affect the Architect's services or professional responsibilities. The Owner shall promptly notify the Architect of the substance of any direct communications between the Owner and the Contractor otherwise relating to the Project. Communications by and with the Architect's consultants shall be through the Architect. Communications by and with Subcontractors and suppliers shall be through the Contractor. Communications by and with Separate Contractors shall be through the Owner. The Contract Documents may specify other communication protocols.

AIA Document A201 – 2017. Copyright © 1911, 1915, 1918, 1925, 1937, 1951, 1958, 1961, 1963, 1966, 1970, 1976, 1987, 1997, 2007 and 2017. All rights reserved. "The American Institute of Architects," "American Institute of Architects," "AIA," the AIA Logo, and "AIA Contract Documents" are trademarks of The American Institute of Architects. This document was produced at 10:57:32 CT on 08/19/2024 under Order No.4104251278 which expires on 03/15/2025, is not for resale, is licensed for one-time use only, and may only be used in accordance with the AIA Contract Documents® Terms of Service. To report copyright violations, e-mail docinfo@aiacontracts.com.
User Notes: (1500726897)

§ 4.2.5 Based on the Architect's evaluations of the Contractor's Applications for Payment, the Architect will review and certify the amounts due the Contractor and will issue Certificates for Payment in such amounts.

§ 4.2.6 The Architect has authority to reject Work that does not conform to the Contract Documents. Whenever the Architect considers it necessary or advisable, the Architect will have authority to require inspection or testing of the Work in accordance with Sections 13.4.2 and 13.4.3, whether or not the Work is fabricated, installed or completed. However, neither this authority of the Architect nor a decision made in good faith either to exercise or not to exercise such authority shall give rise to a duty or responsibility of the Architect to the Contractor, Subcontractors, suppliers, their agents or employees, or other persons or entities performing portions of the Work.

§ 4.2.7 The Architect will review and approve, or take other appropriate action upon, the Contractor's submittals such as Shop Drawings, Product Data, and Samples, but only for the limited purpose of checking for conformance with information given and the design concept expressed in the Contract Documents. The Architect's action will be taken in accordance with the submittal schedule approved by the Architect or, in the absence of an approved submittal schedule, with reasonable promptness while allowing sufficient time in the Architect's professional judgment to permit adequate review. Review of such submittals is not conducted for the purpose of determining the accuracy and completeness of other details such as dimensions and quantities, or for substantiating instructions for installation or performance of equipment or systems, all of which remain the responsibility of the Contractor as required by the Contract Documents. The Architect's review of the Contractor's submittals shall not relieve the Contractor of the obligations under Sections 3.3, 3.5, and 3.12. The Architect's review shall not constitute approval of safety precautions or of any construction means, methods, techniques, sequences, or procedures. The Architect's approval of a specific item shall not indicate approval of an assembly of which the item is a component.

§ 4.2.8 The Architect will prepare Change Orders and Construction Change Directives, and may order minor changes in the Work as provided in Section 7.4. The Architect will investigate and make determinations and recommendations regarding concealed and unknown conditions as provided in Section 3.7.4.

§ 4.2.9 The Architect will conduct inspections to determine the date or dates of Substantial Completion and the date of final completion; issue Certificates of Substantial Completion pursuant to Section 9.8; receive and forward to the Owner, for the Owner's review and records, written warranties and related documents required by the Contract and assembled by the Contractor pursuant to Section 9.10; and issue a final Certificate for Payment pursuant to Section 9.10.

§ 4.2.10 If the Owner and Architect agree, the Architect will provide one or more Project representatives to assist in carrying out the Architect's responsibilities at the site. The Owner shall notify the Contractor of any change in the duties, responsibilities and limitations of authority of the Project representatives.

§ 4.2.11 The Architect will interpret and decide matters concerning performance under, and requirements of, the Contract Documents on written request of either the Owner or Contractor. The Architect's response to such requests will be made in writing within any time limits agreed upon or otherwise with reasonable promptness.

§ 4.2.12 Interpretations and decisions of the Architect will be consistent with the intent of, and reasonably inferable from, the Contract Documents and will be in writing or in the form of drawings. When making such interpretations and decisions, the Architect will endeavor to secure faithful performance by both Owner and Contractor, will not show partiality to either, and will not be liable for results of interpretations or decisions rendered in good faith.

§ 4.2.13 The Architect's decisions on matters relating to aesthetic effect will be final if consistent with the intent expressed in the Contract Documents.

§ 4.2.14 The Architect will review and respond to requests for information about the Contract Documents. The Architect's response to such requests will be made in writing within any time limits agreed upon or otherwise with reasonable promptness. If appropriate, the Architect will prepare and issue supplemental Drawings and Specifications in response to the requests for information.

AIA Document A201 – 2017. Copyright © 1911, 1915, 1918, 1925, 1937, 1951, 1958, 1961, 1963, 1966, 1970, 1976, 1987, 1997, 2007 and 2017. All rights reserved. "The American Institute of Architects," "American Institute of Architects," "AIA," the AIA Logo, and "AIA Contract Documents" are trademarks of The American Institute of Architects. This document was produced at 10:57:32 CT on 08/19/2024 under Order No.4104251278 which expires on 03/15/2025, is not for resale, is licensed for one-time use only, and may only be used in accordance with the AIA Contract Documents® Terms of Service. To report copyright violations, e-mail docinfo@aiacontracts.com.
User Notes: (1500726897)

ARTICLE 5 SUBCONTRACTORS

§ 5.1 Definitions

§ 5.1.1 A Subcontractor is a person or entity who has a direct contract with the Contractor to perform a portion of the Work at the site. The term "Subcontractor" is referred to throughout the Contract Documents as if singular in number and means a Subcontractor or an authorized representative of the Subcontractor. The term "Subcontractor" does not include a Separate Contractor or the subcontractors of a Separate Contractor.

§ 5.1.2 A Sub-subcontractor is a person or entity who has a direct or indirect contract with a Subcontractor to perform a portion of the Work at the site. The term "Sub-subcontractor" is referred to throughout the Contract Documents as if singular in number and means a Sub-subcontractor or an authorized representative of the Sub-subcontractor.

§ 5.2 Award of Subcontracts and Other Contracts for Portions of the Work

§ 5.2.1 Unless otherwise stated in the Contract Documents, the Contractor, as soon as practicable after award of the Contract, shall notify the Owner and Architect of the persons or entities proposed for each principal portion of the Work, including those who are to furnish materials or equipment fabricated to a special design. Within 14 days of receipt of the information, the Architect may notify the Contractor whether the Owner or the Architect (1) has reasonable objection to any such proposed person or entity or (2) requires additional time for review. Failure of the Architect to provide notice within the 14-day period shall constitute notice of no reasonable objection.

§ 5.2.2 The Contractor shall not contract with a proposed person or entity to whom the Owner or Architect has made reasonable and timely objection. The Contractor shall not be required to contract with anyone to whom the Contractor has made reasonable objection.

§ 5.2.3 If the Owner or Architect has reasonable objection to a person or entity proposed by the Contractor, the Contractor shall propose another to whom the Owner or Architect has no reasonable objection. If the proposed but rejected Subcontractor was reasonably capable of performing the Work, the Contract Sum and Contract Time shall be increased or decreased by the difference, if any, occasioned by such change, and an appropriate Change Order shall be issued before commencement of the substitute Subcontractor's Work. However, no increase in the Contract Sum or Contract Time shall be allowed for such change unless the Contractor has acted promptly and responsively in submitting names as required.

§ 5.2.4 The Contractor shall not substitute a Subcontractor, person, or entity for one previously selected if the Owner or Architect makes reasonable objection to such substitution.

§ 5.3 Subcontractual Relations

By appropriate written agreement, the Contractor shall require each Subcontractor, to the extent of the Work to be performed by the Subcontractor, to be bound to the Contractor by terms of the Contract Documents, and to assume toward the Contractor all the obligations and responsibilities, including the responsibility for safety of the Subcontractor's Work that the Contractor, by these Contract Documents, assumes toward the Owner and Architect. Each subcontract agreement shall preserve and protect the rights of the Owner and Architect under the Contract Documents with respect to the Work to be performed by the Subcontractor so that subcontracting thereof will not prejudice such rights, and shall allow to the Subcontractor, unless specifically provided otherwise in the subcontract agreement, the benefit of all rights, remedies, and redress against the Contractor that the Contractor, by the Contract Documents, has against the Owner. Where appropriate, the Contractor shall require each Subcontractor to enter into similar agreements with Sub-subcontractors. The Contractor shall make available to each proposed Subcontractor, prior to the execution of the subcontract agreement, copies of the Contract Documents to which the Subcontractor will be bound, and, upon written request of the Subcontractor, identify to the Subcontractor terms and conditions of the proposed subcontract agreement that may be at variance with the Contract Documents. Subcontractors will similarly make copies of applicable portions of such documents available to their respective proposed Sub-subcontractors.

§ 5.4 Contingent Assignment of Subcontracts

§ 5.4.1 Each subcontract agreement for a portion of the Work is assigned by the Contractor to the Owner, provided that

- **.1** assignment is effective only after termination of the Contract by the Owner for cause pursuant to Section 14.2 and only for those subcontract agreements that the Owner accepts by notifying the Subcontractor and Contractor; and
- **.2** assignment is subject to the prior rights of the surety, if any, obligated under bond relating to the Contract.

AIA Document A201 – 2017. Copyright © 1911, 1915, 1918, 1925, 1937, 1951, 1958, 1961, 1963, 1966, 1970, 1976, 1987, 1997, 2007 and 2017. All rights reserved. "The American Institute of Architects," "American Institute of Architects," "AIA," the AIA Logo, and "AIA Contract Documents" are trademarks of The American Institute of Architects. This document was produced at 10:57:32 CT on 08/19/2024 under Order No.4104251278 which expires on 03/15/2025, is not for resale, is licensed for one-time use only, and may only be used in accordance with the AIA Contract Documents® Terms of Service. To report copyright violations, e-mail docinfo@aiacontracts.com.
User Notes: (1500726897)

When the Owner accepts the assignment of a subcontract agreement, the Owner assumes the Contractor's rights and obligations under the subcontract.

§ 5.4.2 Upon such assignment, if the Work has been suspended for more than 30 days, the Subcontractor's compensation shall be equitably adjusted for increases in cost resulting from the suspension.

§ 5.4.3 Upon assignment to the Owner under this Section 5.4, the Owner may further assign the subcontract to a successor contractor or other entity. If the Owner assigns the subcontract to a successor contractor or other entity, the Owner shall nevertheless remain legally responsible for all of the successor contractor's obligations under the subcontract.

ARTICLE 6 CONSTRUCTION BY OWNER OR BY SEPARATE CONTRACTORS

§ 6.1 Owner's Right to Perform Construction and to Award Separate Contracts

§ 6.1.1 The term "Separate Contractor(s)" shall mean other contractors retained by the Owner under separate agreements. The Owner reserves the right to perform construction or operations related to the Project with the Owner's own forces, and with Separate Contractors retained under Conditions of the Contract substantially similar to those of this Contract, including those provisions of the Conditions of the Contract related to insurance and waiver of subrogation.

§ 6.1.2 When separate contracts are awarded for different portions of the Project or other construction or operations on the site, the term "Contractor" in the Contract Documents in each case shall mean the Contractor who executes each separate Owner-Contractor Agreement.

§ 6.1.3 The Owner shall provide for coordination of the activities of the Owner's own forces and of each Separate Contractor with the Work of the Contractor, who shall cooperate with them. The Contractor shall participate with any Separate Contractors and the Owner in reviewing their construction schedules. The Contractor shall make any revisions to its construction schedule deemed necessary after a joint review and mutual agreement. The construction schedules shall then constitute the schedules to be used by the Contractor, Separate Contractors, and the Owner until subsequently revised.

§ 6.1.4 Unless otherwise provided in the Contract Documents, when the Owner performs construction or operations related to the Project with the Owner's own forces or with Separate Contractors, the Owner or its Separate Contractors shall have the same obligations and rights that the Contractor has under the Conditions of the Contract, including, without excluding others, those stated in Article 3, this Article 6, and Articles 10, 11, and 12.

§ 6.2 Mutual Responsibility

§ 6.2.1 The Contractor shall afford the Owner and Separate Contractors reasonable opportunity for introduction and storage of their materials and equipment and performance of their activities, and shall connect and coordinate the Contractor's construction and operations with theirs as required by the Contract Documents.

§ 6.2.2 If part of the Contractor's Work depends for proper execution or results upon construction or operations by the Owner or a Separate Contractor, the Contractor shall, prior to proceeding with that portion of the Work, promptly notify the Architect of apparent discrepancies or defects in the construction or operations by the Owner or Separate Contractor that would render it unsuitable for proper execution and results of the Contractor's Work. Failure of the Contractor to notify the Architect of apparent discrepancies or defects prior to proceeding with the Work shall constitute an acknowledgment that the Owner's or Separate Contractor's completed or partially completed construction is fit and proper to receive the Contractor's Work. The Contractor shall not be responsible for discrepancies or defects in the construction or operations by the Owner or Separate Contractor that are not apparent.

§ 6.2.3 The Contractor shall reimburse the Owner for costs the Owner incurs that are payable to a Separate Contractor because of the Contractor's delays, improperly timed activities or defective construction. The Owner shall be responsible to the Contractor for costs the Contractor incurs because of a Separate Contractor's delays, improperly timed activities, damage to the Work or defective construction.

§ 6.2.4 The Contractor shall promptly remedy damage that the Contractor wrongfully causes to completed or partially completed construction or to property of the Owner or Separate Contractor as provided in Section 10.2.5.

AIA Document A201 – 2017. Copyright © 1911, 1915, 1918, 1925, 1937, 1951, 1958, 1961, 1963, 1966, 1970, 1976, 1987, 1997, 2007 and 2017. All rights reserved. "The American Institute of Architects," "American Institute of Architects," "AIA," the AIA Logo, and "AIA Contract Documents" are trademarks of The American Institute of Architects. This document was produced at 10:57:32 CT on 08/19/2024 under Order No.4104251278 which expires on 03/15/2025, is not for resale, is licensed for one-time use only, and may only be used in accordance with the AIA Contract Documents® Terms of Service. To report copyright violations, e-mail docinfo@aiacontracts.com.
User Notes: (1500726897)

§ 6.2.5 The Owner and each Separate Contractor shall have the same responsibilities for cutting and patching as are described for the Contractor in Section 3.14.

§ 6.3 Owner's Right to Clean Up

If a dispute arises among the Contractor, Separate Contractors, and the Owner as to the responsibility under their respective contracts for maintaining the premises and surrounding area free from waste materials and rubbish, the Owner may clean up and the Architect will allocate the cost among those responsible.

ARTICLE 7 CHANGES IN THE WORK

§ 7.1 General

§ 7.1.1 Changes in the Work may be accomplished after execution of the Contract, and without invalidating the Contract, by Change Order, Construction Change Directive or order for a minor change in the Work, subject to the limitations stated in this Article 7 and elsewhere in the Contract Documents.

§ 7.1.2 A Change Order shall be based upon agreement among the Owner, Contractor, and Architect. A Construction Change Directive requires agreement by the Owner and Architect and may or may not be agreed to by the Contractor. An order for a minor change in the Work may be issued by the Architect alone.

§ 7.1.3 Changes in the Work shall be performed under applicable provisions of the Contract Documents. The Contractor shall proceed promptly with changes in the Work, unless otherwise provided in the Change Order, Construction Change Directive, or order for a minor change in the Work.

§ 7.2 Change Orders

§ 7.2.1 A Change Order is a written instrument prepared by the Architect and signed by the Owner, Contractor, and Architect stating their agreement upon all of the following:

- **.1** The change in the Work;
- **.2** The amount of the adjustment, if any, in the Contract Sum; and
- **.3** The extent of the adjustment, if any, in the Contract Time.

§ 7.3 Construction Change Directives

§ 7.3.1 A Construction Change Directive is a written order prepared by the Architect and signed by the Owner and Architect, directing a change in the Work prior to agreement on adjustment, if any, in the Contract Sum or Contract Time, or both. The Owner may by Construction Change Directive, without invalidating the Contract, order changes in the Work within the general scope of the Contract consisting of additions, deletions, or other revisions, the Contract Sum and Contract Time being adjusted accordingly.

§ 7.3.2 A Construction Change Directive shall be used in the absence of total agreement on the terms of a Change Order.

§ 7.3.3 If the Construction Change Directive provides for an adjustment to the Contract Sum, the adjustment shall be based on one of the following methods:

- **.1** Mutual acceptance of a lump sum properly itemized and supported by sufficient substantiating data to permit evaluation;
- **.2** Unit prices stated in the Contract Documents or subsequently agreed upon;
- **.3** Cost to be determined in a manner agreed upon by the parties and a mutually acceptable fixed or percentage fee; or
- **.4** As provided in Section 7.3.4.

§ 7.3.4 If the Contractor does not respond promptly or disagrees with the method for adjustment in the Contract Sum, the Architect shall determine the adjustment on the basis of reasonable expenditures and savings of those performing the Work attributable to the change, including, in case of an increase in the Contract Sum, an amount for overhead and profit as set forth in the Agreement, or if no such amount is set forth in the Agreement, a reasonable amount. In such case, and also under Section 7.3.3.3, the Contractor shall keep and present, in such form as the Architect may prescribe, an itemized accounting together with appropriate supporting data. Unless otherwise provided in the Contract Documents, costs for the purposes of this Section 7.3.4 shall be limited to the following:

AIA Document A201 – 2017. Copyright © 1911, 1915, 1918, 1925, 1937, 1951, 1958, 1961, 1963, 1966, 1970, 1976, 1987, 1997, 2007 and 2017. All rights reserved. "The American Institute of Architects," "American Institute of Architects," "AIA," the AIA Logo, and "AIA Contract Documents" are trademarks of The American Institute of Architects. This document was produced at 10:57:32 CT on 08/19/2024 under Order No.4104251278 which expires on 03/15/2025, is not for resale, is licensed for one-time use only, and may only be used in accordance with the AIA Contract Documents® Terms of Service. To report copyright violations, e-mail docinfo@aiacontracts.com.
User Notes: (1500726897)

.1 Costs of labor, including applicable payroll taxes, fringe benefits required by agreement or custom, workers' compensation insurance, and other employee costs approved by the Architect;

.2 Costs of materials, supplies, and equipment, including cost of transportation, whether incorporated or consumed;

.3 Rental costs of machinery and equipment, exclusive of hand tools, whether rented from the Contractor or others;

.4 Costs of premiums for all bonds and insurance, permit fees, and sales, use, or similar taxes, directly related to the change; and

.5 Costs of supervision and field office personnel directly attributable to the change.

§ 7.3.5 If the Contractor disagrees with the adjustment in the Contract Time, the Contractor may make a Claim in accordance with applicable provisions of Article 15.

§ 7.3.6 Upon receipt of a Construction Change Directive, the Contractor shall promptly proceed with the change in the Work involved and advise the Architect of the Contractor's agreement or disagreement with the method, if any, provided in the Construction Change Directive for determining the proposed adjustment in the Contract Sum or Contract Time.

§ 7.3.7 A Construction Change Directive signed by the Contractor indicates the Contractor's agreement therewith, including adjustment in Contract Sum and Contract Time or the method for determining them. Such agreement shall be effective immediately and shall be recorded as a Change Order.

§ 7.3.8 The amount of credit to be allowed by the Contractor to the Owner for a deletion or change that results in a net decrease in the Contract Sum shall be actual net cost as confirmed by the Architect. When both additions and credits covering related Work or substitutions are involved in a change, the allowance for overhead and profit shall be figured on the basis of net increase, if any, with respect to that change.

§ 7.3.9 Pending final determination of the total cost of a Construction Change Directive to the Owner, the Contractor may request payment for Work completed under the Construction Change Directive in Applications for Payment. The Architect will make an interim determination for purposes of monthly certification for payment for those costs and certify for payment the amount that the Architect determines, in the Architect's professional judgment, to be reasonably justified. The Architect's interim determination of cost shall adjust the Contract Sum on the same basis as a Change Order, subject to the right of either party to disagree and assert a Claim in accordance with Article 15.

§ 7.3.10 When the Owner and Contractor agree with a determination made by the Architect concerning the adjustments in the Contract Sum and Contract Time, or otherwise reach agreement upon the adjustments, such agreement shall be effective immediately and the Architect will prepare a Change Order. Change Orders may be issued for all or any part of a Construction Change Directive.

§ 7.4 Minor Changes in the Work

The Architect may order minor changes in the Work that are consistent with the intent of the Contract Documents and do not involve an adjustment in the Contract Sum or an extension of the Contract Time. The Architect's order for minor changes shall be in writing. If the Contractor believes that the proposed minor change in the Work will affect the Contract Sum or Contract Time, the Contractor shall notify the Architect and shall not proceed to implement the change in the Work. If the Contractor performs the Work set forth in the Architect's order for a minor change without prior notice to the Architect that such change will affect the Contract Sum or Contract Time, the Contractor waives any adjustment to the Contract Sum or extension of the Contract Time.

ARTICLE 8 TIME

§ 8.1 Definitions

§ 8.1.1 Unless otherwise provided, Contract Time is the period of time, including authorized adjustments, allotted in the Contract Documents for Substantial Completion of the Work.

§ 8.1.2 The date of commencement of the Work is the date established in the Agreement.

§ 8.1.3 The date of Substantial Completion is the date certified by the Architect in accordance with Section 9.8.

AIA Document A201 – 2017. Copyright © 1911, 1915, 1918, 1925, 1937, 1951, 1958, 1961, 1963, 1966, 1970, 1976, 1987, 1997, 2007 and 2017. All rights reserved. "The American Institute of Architects," "American Institute of Architects," "AIA," the AIA Logo, and "AIA Contract Documents" are trademarks of The American Institute of Architects. This document was produced at 10:57:32 CT on 08/19/2024 under Order No.4104251278 which expires on 03/15/2025, is not for resale, is licensed for one-time use only, and may only be used in accordance with the AIA Contract Documents® Terms of Service. To report copyright violations, e-mail docinfo@aiacontracts.com.
User Notes: (1500726897)

§ 8.1.4 The term "day" as used in the Contract Documents shall mean calendar day unless otherwise specifically defined.

§ 8.2 Progress and Completion

§ 8.2.1 Time limits stated in the Contract Documents are of the essence of the Contract. By executing the Agreement, the Contractor confirms that the Contract Time is a reasonable period for performing the Work.

§ 8.2.2 The Contractor shall not knowingly, except by agreement or instruction of the Owner in writing, commence the Work prior to the effective date of insurance required to be furnished by the Contractor and Owner.

§ 8.2.3 The Contractor shall proceed expeditiously with adequate forces and shall achieve Substantial Completion within the Contract Time.

§ 8.3 Delays and Extensions of Time

§ 8.3.1 If the Contractor is delayed at any time in the commencement or progress of the Work by (1) an act or neglect of the Owner or Architect, of an employee of either, or of a Separate Contractor; (2) by changes ordered in the Work; (3) by labor disputes, fire, unusual delay in deliveries, unavoidable casualties, adverse weather conditions documented in accordance with Section 15.1.6.2, or other causes beyond the Contractor's control; (4) by delay authorized by the Owner pending mediation and binding dispute resolution; or (5) by other causes that the Contractor asserts, and the Architect determines, justify delay, then the Contract Time shall be extended for such reasonable time as the Architect may determine.

§ 8.3.2 Claims relating to time shall be made in accordance with applicable provisions of Article 15.

§ 8.3.3 This Section 8.3 does not preclude recovery of damages for delay by either party under other provisions of the Contract Documents.

ARTICLE 9 PAYMENTS AND COMPLETION

§ 9.1 Contract Sum

§ 9.1.1 The Contract Sum is stated in the Agreement and, including authorized adjustments, is the total amount payable by the Owner to the Contractor for performance of the Work under the Contract Documents.

§ 9.1.2 If unit prices are stated in the Contract Documents or subsequently agreed upon, and if quantities originally contemplated are materially changed so that application of such unit prices to the actual quantities causes substantial inequity to the Owner or Contractor, the applicable unit prices shall be equitably adjusted.

§ 9.2 Schedule of Values

Where the Contract is based on a stipulated sum or Guaranteed Maximum Price, the Contractor shall submit a schedule of values to the Architect before the first Application for Payment, allocating the entire Contract Sum to the various portions of the Work. The schedule of values shall be prepared in the form, and supported by the data to substantiate its accuracy, required by the Architect. This schedule, unless objected to by the Architect, shall be used as a basis for reviewing the Contractor's Applications for Payment. Any changes to the schedule of values shall be submitted to the Architect and supported by such data to substantiate its accuracy as the Architect may require, and unless objected to by the Architect, shall be used as a basis for reviewing the Contractor's subsequent Applications for Payment.

§ 9.3 Applications for Payment

§ 9.3.1 At least ten days before the date established for each progress payment, the Contractor shall submit to the Architect an itemized Application for Payment prepared in accordance with the schedule of values, if required under Section 9.2, for completed portions of the Work. The application shall be notarized, if required, and supported by all data substantiating the Contractor's right to payment that the Owner or Architect require, such as copies of requisitions, and releases and waivers of liens from Subcontractors and suppliers, and shall reflect retainage if provided for in the Contract Documents.

§ 9.3.1.1 As provided in Section 7.3.9, such applications may include requests for payment on account of changes in the Work that have been properly authorized by Construction Change Directives, or by interim determinations of the Architect, but not yet included in Change Orders.

AIA Document A201 – 2017. Copyright © 1911, 1915, 1918, 1925, 1937, 1951, 1958, 1961, 1963, 1966, 1970, 1976, 1987, 1997, 2007 and 2017. All rights reserved. "The American Institute of Architects," "American Institute of Architects," "AIA," the AIA Logo, and "AIA Contract Documents" are trademarks of The American Institute of Architects. This document was produced at 10:57:32 CT on 08/19/2024 under Order No.4104251278 which expires on 03/15/2025, is not for resale, is licensed for one-time use only, and may only be used in accordance with the AIA Contract Documents® Terms of Service. To report copyright violations, e-mail docinfo@aiacontracts.com.
User Notes: (1500726897)

§ 9.3.1.2 Applications for Payment shall not include requests for payment for portions of the Work for which the Contractor does not intend to pay a Subcontractor or supplier, unless such Work has been performed by others whom the Contractor intends to pay.

§ 9.3.2 Unless otherwise provided in the Contract Documents, payments shall be made on account of materials and equipment delivered and suitably stored at the site for subsequent incorporation in the Work. If approved in advance by the Owner, payment may similarly be made for materials and equipment suitably stored off the site at a location agreed upon in writing. Payment for materials and equipment stored on or off the site shall be conditioned upon compliance by the Contractor with procedures satisfactory to the Owner to establish the Owner's title to such materials and equipment or otherwise protect the Owner's interest, and shall include the costs of applicable insurance, storage, and transportation to the site, for such materials and equipment stored off the site.

§ 9.3.3 The Contractor warrants that title to all Work covered by an Application for Payment will pass to the Owner no later than the time of payment. The Contractor further warrants that upon submittal of an Application for Payment all Work for which Certificates for Payment have been previously issued and payments received from the Owner shall, to the best of the Contractor's knowledge, information, and belief, be free and clear of liens, claims, security interests, or encumbrances, in favor of the Contractor, Subcontractors, suppliers, or other persons or entities that provided labor, materials, and equipment relating to the Work.

§ 9.4 Certificates for Payment

§ 9.4.1 The Architect will, within seven days after receipt of the Contractor's Application for Payment, either (1) issue to the Owner a Certificate for Payment in the full amount of the Application for Payment, with a copy to the Contractor; or (2) issue to the Owner a Certificate for Payment for such amount as the Architect determines is properly due, and notify the Contractor and Owner of the Architect's reasons for withholding certification in part as provided in Section 9.5.1; or (3) withhold certification of the entire Application for Payment, and notify the Contractor and Owner of the Architect's reason for withholding certification in whole as provided in Section 9.5.1.

§ 9.4.2 The issuance of a Certificate for Payment will constitute a representation by the Architect to the Owner, based on the Architect's evaluation of the Work and the data in the Application for Payment, that, to the best of the Architect's knowledge, information, and belief, the Work has progressed to the point indicated, the quality of the Work is in accordance with the Contract Documents, and that the Contractor is entitled to payment in the amount certified. The foregoing representations are subject to an evaluation of the Work for conformance with the Contract Documents upon Substantial Completion, to results of subsequent tests and inspections, to correction of minor deviations from the Contract Documents prior to completion, and to specific qualifications expressed by the Architect. However, the issuance of a Certificate for Payment will not be a representation that the Architect has (1) made exhaustive or continuous on-site inspections to check the quality or quantity of the Work; (2) reviewed construction means, methods, techniques, sequences, or procedures; (3) reviewed copies of requisitions received from Subcontractors and suppliers and other data requested by the Owner to substantiate the Contractor's right to payment; or (4) made examination to ascertain how or for what purpose the Contractor has used money previously paid on account of the Contract Sum.

§ 9.5 Decisions to Withhold Certification

§ 9.5.1 The Architect may withhold a Certificate for Payment in whole or in part, to the extent reasonably necessary to protect the Owner, if in the Architect's opinion the representations to the Owner required by Section 9.4.2 cannot be made. If the Architect is unable to certify payment in the amount of the Application, the Architect will notify the Contractor and Owner as provided in Section 9.4.1. If the Contractor and Architect cannot agree on a revised amount, the Architect will promptly issue a Certificate for Payment for the amount for which the Architect is able to make such representations to the Owner. The Architect may also withhold a Certificate for Payment or, because of subsequently discovered evidence, may nullify the whole or a part of a Certificate for Payment previously issued, to such extent as may be necessary in the Architect's opinion to protect the Owner from loss for which the Contractor is responsible, including loss resulting from acts and omissions described in Section 3.3.2, because of

- **.1** defective Work not remedied;
- **.2** third party claims filed or reasonable evidence indicating probable filing of such claims, unless security acceptable to the Owner is provided by the Contractor;
- **.3** failure of the Contractor to make payments properly to Subcontractors or suppliers for labor, materials or equipment;

AIA Document A201 – 2017. Copyright © 1911, 1915, 1918, 1925, 1937, 1951, 1958, 1961, 1963, 1966, 1970, 1976, 1987, 1997, 2007 and 2017. All rights reserved. "The American Institute of Architects," "American Institute of Architects," "AIA," the AIA Logo, and "AIA Contract Documents" are trademarks of The American Institute of Architects. This document was produced at 10:57:32 CT on 08/19/2024 under Order No.4104251278 which expires on 03/15/2025, is not for resale, is licensed for one-time use only, and may only be used in accordance with the AIA Contract Documents® Terms of Service. To report copyright violations, e-mail docinfo@aiacontracts.com.
User Notes: (1500726897)

.4 reasonable evidence that the Work cannot be completed for the unpaid balance of the Contract Sum;
.5 damage to the Owner or a Separate Contractor;
.6 reasonable evidence that the Work will not be completed within the Contract Time, and that the unpaid balance would not be adequate to cover actual or liquidated damages for the anticipated delay; or
.7 repeated failure to carry out the Work in accordance with the Contract Documents.

§ 9.5.2 When either party disputes the Architect's decision regarding a Certificate for Payment under Section 9.5.1, in whole or in part, that party may submit a Claim in accordance with Article 15.

§ 9.5.3 When the reasons for withholding certification are removed, certification will be made for amounts previously withheld.

§ 9.5.4 If the Architect withholds certification for payment under Section 9.5.1.3, the Owner may, at its sole option, issue joint checks to the Contractor and to any Subcontractor or supplier to whom the Contractor failed to make payment for Work properly performed or material or equipment suitably delivered. If the Owner makes payments by joint check, the Owner shall notify the Architect and the Contractor shall reflect such payment on its next Application for Payment.

§ 9.6 Progress Payments

§ 9.6.1 After the Architect has issued a Certificate for Payment, the Owner shall make payment in the manner and within the time provided in the Contract Documents, and shall so notify the Architect.

§ 9.6.2 The Contractor shall pay each Subcontractor, no later than seven days after receipt of payment from the Owner, the amount to which the Subcontractor is entitled, reflecting percentages actually retained from payments to the Contractor on account of the Subcontractor's portion of the Work. The Contractor shall, by appropriate agreement with each Subcontractor, require each Subcontractor to make payments to Sub-subcontractors in a similar manner.

§ 9.6.3 The Architect will, on request, furnish to a Subcontractor, if practicable, information regarding percentages of completion or amounts applied for by the Contractor and action taken thereon by the Architect and Owner on account of portions of the Work done by such Subcontractor.

§ 9.6.4 The Owner has the right to request written evidence from the Contractor that the Contractor has properly paid Subcontractors and suppliers amounts paid by the Owner to the Contractor for subcontracted Work. If the Contractor fails to furnish such evidence within seven days, the Owner shall have the right to contact Subcontractors and suppliers to ascertain whether they have been properly paid. Neither the Owner nor Architect shall have an obligation to pay, or to see to the payment of money to, a Subcontractor or supplier, except as may otherwise be required by law.

§ 9.6.5 The Contractor's payments to suppliers shall be treated in a manner similar to that provided in Sections 9.6.2, 9.6.3 and 9.6.4.

§ 9.6.6 A Certificate for Payment, a progress payment, or partial or entire use or occupancy of the Project by the Owner shall not constitute acceptance of Work not in accordance with the Contract Documents.

§ 9.6.7 Unless the Contractor provides the Owner with a payment bond in the full penal sum of the Contract Sum, payments received by the Contractor for Work properly performed by Subcontractors or provided by suppliers shall be held by the Contractor for those Subcontractors or suppliers who performed Work or furnished materials, or both, under contract with the Contractor for which payment was made by the Owner. Nothing contained herein shall require money to be placed in a separate account and not commingled with money of the Contractor, create any fiduciary liability or tort liability on the part of the Contractor for breach of trust, or entitle any person or entity to an award of punitive damages against the Contractor for breach of the requirements of this provision.

§ 9.6.8 Provided the Owner has fulfilled its payment obligations under the Contract Documents, the Contractor shall defend and indemnify the Owner from all loss, liability, damage or expense, including reasonable attorney's fees and litigation expenses, arising out of any lien claim or other claim for payment by any Subcontractor or supplier of any tier. Upon receipt of notice of a lien claim or other claim for payment, the Owner shall notify the Contractor. If approved by the applicable court, when required, the Contractor may substitute a surety bond for the property against which the lien or other claim for payment has been asserted.

AIA Document A201 – 2017. Copyright © 1911, 1915, 1918, 1925, 1937, 1951, 1958, 1961, 1963, 1966, 1970, 1976, 1987, 1997, 2007 and 2017. All rights reserved. "The American Institute of Architects," "American Institute of Architects," "AIA," the AIA Logo, and "AIA Contract Documents" are trademarks of The American Institute of Architects. This document was produced at 10:57:32 CT on 08/19/2024 under Order No.4104251278 which expires on 03/15/2025, is not for resale, is licensed for one-time use only, and may only be used in accordance with the AIA Contract Documents® Terms of Service. To report copyright violations, e-mail docinfo@aiacontracts.com.
User Notes: (1500726897)

§ 9.7 Failure of Payment

If the Architect does not issue a Certificate for Payment, through no fault of the Contractor, within seven days after receipt of the Contractor's Application for Payment, or if the Owner does not pay the Contractor within seven days after the date established in the Contract Documents, the amount certified by the Architect or awarded by binding dispute resolution, then the Contractor may, upon seven additional days' notice to the Owner and Architect, stop the Work until payment of the amount owing has been received. The Contract Time shall be extended appropriately and the Contract Sum shall be increased by the amount of the Contractor's reasonable costs of shutdown, delay and start-up, plus interest as provided for in the Contract Documents.

§ 9.8 Substantial Completion

§ 9.8.1 Substantial Completion is the stage in the progress of the Work when the Work or designated portion thereof is sufficiently complete in accordance with the Contract Documents so that the Owner can occupy or utilize the Work for its intended use.

§ 9.8.2 When the Contractor considers that the Work, or a portion thereof which the Owner agrees to accept separately, is substantially complete, the Contractor shall prepare and submit to the Architect a comprehensive list of items to be completed or corrected prior to final payment. Failure to include an item on such list does not alter the responsibility of the Contractor to complete all Work in accordance with the Contract Documents.

§ 9.8.3 Upon receipt of the Contractor's list, the Architect will make an inspection to determine whether the Work or designated portion thereof is substantially complete. If the Architect's inspection discloses any item, whether or not included on the Contractor's list, which is not sufficiently complete in accordance with the Contract Documents so that the Owner can occupy or utilize the Work or designated portion thereof for its intended use, the Contractor shall, before issuance of the Certificate of Substantial Completion, complete or correct such item upon notification by the Architect. In such case, the Contractor shall then submit a request for another inspection by the Architect to determine Substantial Completion.

§ 9.8.4 When the Work or designated portion thereof is substantially complete, the Architect will prepare a Certificate of Substantial Completion that shall establish the date of Substantial Completion; establish responsibilities of the Owner and Contractor for security, maintenance, heat, utilities, damage to the Work and insurance; and fix the time within which the Contractor shall finish all items on the list accompanying the Certificate. Warranties required by the Contract Documents shall commence on the date of Substantial Completion of the Work or designated portion thereof unless otherwise provided in the Certificate of Substantial Completion.

§ 9.8.5 The Certificate of Substantial Completion shall be submitted to the Owner and Contractor for their written acceptance of responsibilities assigned to them in the Certificate. Upon such acceptance, and consent of surety if any, the Owner shall make payment of retainage applying to the Work or designated portion thereof. Such payment shall be adjusted for Work that is incomplete or not in accordance with the requirements of the Contract Documents.

§ 9.9 Partial Occupancy or Use

§ 9.9.1 The Owner may occupy or use any completed or partially completed portion of the Work at any stage when such portion is designated by separate agreement with the Contractor, provided such occupancy or use is consented to by the insurer and authorized by public authorities having jurisdiction over the Project. Such partial occupancy or use may commence whether or not the portion is substantially complete, provided the Owner and Contractor have accepted in writing the responsibilities assigned to each of them for payments, retainage, if any, security, maintenance, heat, utilities, damage to the Work and insurance, and have agreed in writing concerning the period for correction of the Work and commencement of warranties required by the Contract Documents. When the Contractor considers a portion substantially complete, the Contractor shall prepare and submit a list to the Architect as provided under Section 9.8.2. Consent of the Contractor to partial occupancy or use shall not be unreasonably withheld. The stage of the progress of the Work shall be determined by written agreement between the Owner and Contractor or, if no agreement is reached, by decision of the Architect.

§ 9.9.2 Immediately prior to such partial occupancy or use, the Owner, Contractor, and Architect shall jointly inspect the area to be occupied or portion of the Work to be used in order to determine and record the condition of the Work.

AIA Document A201 – 2017. Copyright © 1911, 1915, 1918, 1925, 1937, 1951, 1958, 1961, 1963, 1966, 1970, 1976, 1987, 1997, 2007 and 2017. All rights reserved. "The American Institute of Architects," "American Institute of Architects," "AIA," the AIA Logo, and "AIA Contract Documents" are trademarks of The American Institute of Architects. This document was produced at 10:57:32 CT on 08/19/2024 under Order No.4104251278 which expires on 03/15/2025, is not for resale, is licensed for one-time use only, and may only be used in accordance with the AIA Contract Documents® Terms of Service. To report copyright violations, e-mail docinfo@aiacontracts.com.
User Notes: (1500726897)

§ 9.9.3 Unless otherwise agreed upon, partial occupancy or use of a portion or portions of the Work shall not constitute acceptance of Work not complying with the requirements of the Contract Documents.

§ 9.10 Final Completion and Final Payment

§ 9.10.1 Upon receipt of the Contractor's notice that the Work is ready for final inspection and acceptance and upon receipt of a final Application for Payment, the Architect will promptly make such inspection. When the Architect finds the Work acceptable under the Contract Documents and the Contract fully performed, the Architect will promptly issue a final Certificate for Payment stating that to the best of the Architect's knowledge, information and belief, and on the basis of the Architect's on-site visits and inspections, the Work has been completed in accordance with the Contract Documents and that the entire balance found to be due the Contractor and noted in the final Certificate is due and payable. The Architect's final Certificate for Payment will constitute a further representation that conditions listed in Section 9.10.2 as precedent to the Contractor's being entitled to final payment have been fulfilled.

§ 9.10.2 Neither final payment nor any remaining retained percentage shall become due until the Contractor submits to the Architect (1) an affidavit that payrolls, bills for materials and equipment, and other indebtedness connected with the Work for which the Owner or the Owner's property might be responsible or encumbered (less amounts withheld by Owner) have been paid or otherwise satisfied, (2) a certificate evidencing that insurance required by the Contract Documents to remain in force after final payment is currently in effect, (3) a written statement that the Contractor knows of no reason that the insurance will not be renewable to cover the period required by the Contract Documents, (4) consent of surety, if any, to final payment, (5) documentation of any special warranties, such as manufacturers' warranties or specific Subcontractor warranties, and (6) if required by the Owner, other data establishing payment or satisfaction of obligations, such as receipts and releases and waivers of liens, claims, security interests, or encumbrances arising out of the Contract, to the extent and in such form as may be designated by the Owner. If a Subcontractor refuses to furnish a release or waiver required by the Owner, the Contractor may furnish a bond satisfactory to the Owner to indemnify the Owner against such lien, claim, security interest, or encumbrance. If a lien, claim, security interest, or encumbrance remains unsatisfied after payments are made, the Contractor shall refund to the Owner all money that the Owner may be compelled to pay in discharging the lien, claim, security interest, or encumbrance, including all costs and reasonable attorneys' fees.

§ 9.10.3 If, after Substantial Completion of the Work, final completion thereof is materially delayed through no fault of the Contractor or by issuance of Change Orders affecting final completion, and the Architect so confirms, the Owner shall, upon application by the Contractor and certification by the Architect, and without terminating the Contract, make payment of the balance due for that portion of the Work fully completed, corrected, and accepted. If the remaining balance for Work not fully completed or corrected is less than retainage stipulated in the Contract Documents, and if bonds have been furnished, the written consent of the surety to payment of the balance due for that portion of the Work fully completed and accepted shall be submitted by the Contractor to the Architect prior to certification of such payment. Such payment shall be made under terms and conditions governing final payment, except that it shall not constitute a waiver of Claims.

§ 9.10.4 The making of final payment shall constitute a waiver of Claims by the Owner except those arising from

- **.1** liens, Claims, security interests, or encumbrances arising out of the Contract and unsettled;
- **.2** failure of the Work to comply with the requirements of the Contract Documents;
- **.3** terms of special warranties required by the Contract Documents; or
- **.4** audits performed by the Owner, if permitted by the Contract Documents, after final payment.

§ 9.10.5 Acceptance of final payment by the Contractor, a Subcontractor, or a supplier, shall constitute a waiver of claims by that payee except those previously made in writing and identified by that payee as unsettled at the time of final Application for Payment.

ARTICLE 10 PROTECTION OF PERSONS AND PROPERTY

§ 10.1 Safety Precautions and Programs

The Contractor shall be responsible for initiating, maintaining, and supervising all safety precautions and programs in connection with the performance of the Contract.

§ 10.2 Safety of Persons and Property

§ 10.2.1 The Contractor shall take reasonable precautions for safety of, and shall provide reasonable protection to prevent damage, injury, or loss to

AIA Document A201 – 2017. Copyright © 1911, 1915, 1918, 1925, 1937, 1951, 1958, 1961, 1963, 1966, 1970, 1976, 1987, 1997, 2007 and 2017. All rights reserved. "The American Institute of Architects," "American Institute of Architects," "AIA," the AIA Logo, and "AIA Contract Documents" are trademarks of The American Institute of Architects. This document was produced at 10:57:32 CT on 08/19/2024 under Order No.4104251278 which expires on 03/15/2025, is not for resale, is licensed for one-time use only, and may only be used in accordance with the AIA Contract Documents® Terms of Service. To report copyright violations, e-mail docinfo@aiacontracts.com.
User Notes: (1500726897)

.1 employees on the Work and other persons who may be affected thereby;
.2 the Work and materials and equipment to be incorporated therein, whether in storage on or off the site, under care, custody, or control of the Contractor, a Subcontractor, or a Sub-subcontractor; and
.3 other property at the site or adjacent thereto, such as trees, shrubs, lawns, walks, pavements, roadways, structures, and utilities not designated for removal, relocation, or replacement in the course of construction.

§ 10.2.2 The Contractor shall comply with, and give notices required by applicable laws, statutes, ordinances, codes, rules and regulations, and lawful orders of public authorities, bearing on safety of persons or property or their protection from damage, injury, or loss.

§ 10.2.3 The Contractor shall implement, erect, and maintain, as required by existing conditions and performance of the Contract, reasonable safeguards for safety and protection, including posting danger signs and other warnings against hazards; promulgating safety regulations; and notifying the owners and users of adjacent sites and utilities of the safeguards.

§ 10.2.4 When use or storage of explosives or other hazardous materials or equipment, or unusual methods are necessary for execution of the Work, the Contractor shall exercise utmost care and carry on such activities under supervision of properly qualified personnel.

§ 10.2.5 The Contractor shall promptly remedy damage and loss (other than damage or loss insured under property insurance required by the Contract Documents) to property referred to in Sections 10.2.1.2 and 10.2.1.3 caused in whole or in part by the Contractor, a Subcontractor, a Sub-subcontractor, or anyone directly or indirectly employed by any of them, or by anyone for whose acts they may be liable and for which the Contractor is responsible under Sections 10.2.1.2 and 10.2.1.3. The Contractor may make a Claim for the cost to remedy the damage or loss to the extent such damage or loss is attributable to acts or omissions of the Owner or Architect or anyone directly or indirectly employed by either of them, or by anyone for whose acts either of them may be liable, and not attributable to the fault or negligence of the Contractor. The foregoing obligations of the Contractor are in addition to the Contractor's obligations under Section 3.18.

§ 10.2.6 The Contractor shall designate a responsible member of the Contractor's organization at the site whose duty shall be the prevention of accidents. This person shall be the Contractor's superintendent unless otherwise designated by the Contractor in writing to the Owner and Architect.

§ 10.2.7 The Contractor shall not permit any part of the construction or site to be loaded so as to cause damage or create an unsafe condition.

§ 10.2.8 Injury or Damage to Person or Property
If either party suffers injury or damage to person or property because of an act or omission of the other party, or of others for whose acts such party is legally responsible, notice of the injury or damage, whether or not insured, shall be given to the other party within a reasonable time not exceeding 21 days after discovery. The notice shall provide sufficient detail to enable the other party to investigate the matter.

§ 10.3 Hazardous Materials and Substances
§ 10.3.1 The Contractor is responsible for compliance with any requirements included in the Contract Documents regarding hazardous materials or substances. If the Contractor encounters a hazardous material or substance not addressed in the Contract Documents and if reasonable precautions will be inadequate to prevent foreseeable bodily injury or death to persons resulting from a material or substance, including but not limited to asbestos or polychlorinated biphenyl (PCB), encountered on the site by the Contractor, the Contractor shall, upon recognizing the condition, immediately stop Work in the affected area and notify the Owner and Architect of the condition.

§ 10.3.2 Upon receipt of the Contractor's notice, the Owner shall obtain the services of a licensed laboratory to verify the presence or absence of the material or substance reported by the Contractor and, in the event such material or substance is found to be present, to cause it to be rendered harmless. Unless otherwise required by the Contract Documents, the Owner shall furnish in writing to the Contractor and Architect the names and qualifications of persons or entities who are to perform tests verifying the presence or absence of the material or substance or who are to perform the task of removal or safe containment of the material or substance. The Contractor and the Architect will

AIA Document A201 – 2017. Copyright © 1911, 1915, 1918, 1925, 1937, 1951, 1958, 1961, 1963, 1966, 1970, 1976, 1987, 1997, 2007 and 2017. All rights reserved. "The American Institute of Architects," "American Institute of Architects," "AIA," the AIA Logo, and "AIA Contract Documents" are trademarks of The American Institute of Architects. This document was produced at 10:57:32 CT on 08/19/2024 under Order No.4104251278 which expires on 03/15/2025, is not for resale, is licensed for one-time use only, and may only be used in accordance with the AIA Contract Documents® Terms of Service. To report copyright violations, e-mail docinfo@aiacontracts.com.
User Notes: (1500726897)

promptly reply to the Owner in writing stating whether or not either has reasonable objection to the persons or entities proposed by the Owner. If either the Contractor or Architect has an objection to a person or entity proposed by the Owner, the Owner shall propose another to whom the Contractor and the Architect have no reasonable objection. When the material or substance has been rendered harmless, Work in the affected area shall resume upon written agreement of the Owner and Contractor. By Change Order, the Contract Time shall be extended appropriately and the Contract Sum shall be increased by the amount of the Contractor's reasonable additional costs of shutdown, delay, and start-up.

§ 10.3.3 To the fullest extent permitted by law, the Owner shall indemnify and hold harmless the Contractor, Subcontractors, Architect, Architect's consultants, and agents and employees of any of them from and against claims, damages, losses, and expenses, including but not limited to attorneys' fees, arising out of or resulting from performance of the Work in the affected area if in fact the material or substance presents the risk of bodily injury or death as described in Section 10.3.1 and has not been rendered harmless, provided that such claim, damage, loss, or expense is attributable to bodily injury, sickness, disease or death, or to injury to or destruction of tangible property (other than the Work itself), except to the extent that such damage, loss, or expense is due to the fault or negligence of the party seeking indemnity.

§ 10.3.4 The Owner shall not be responsible under this Section 10.3 for hazardous materials or substances the Contractor brings to the site unless such materials or substances are required by the Contract Documents. The Owner shall be responsible for hazardous materials or substances required by the Contract Documents, except to the extent of the Contractor's fault or negligence in the use and handling of such materials or substances.

§ 10.3.5 The Contractor shall reimburse the Owner for the cost and expense the Owner incurs (1) for remediation of hazardous materials or substances the Contractor brings to the site and negligently handles, or (2) where the Contractor fails to perform its obligations under Section 10.3.1, except to the extent that the cost and expense are due to the Owner's fault or negligence.

§ 10.3.6 If, without negligence on the part of the Contractor, the Contractor is held liable by a government agency for the cost of remediation of a hazardous material or substance solely by reason of performing Work as required by the Contract Documents, the Owner shall reimburse the Contractor for all cost and expense thereby incurred.

§ 10.4 Emergencies

In an emergency affecting safety of persons or property, the Contractor shall act, at the Contractor's discretion, to prevent threatened damage, injury, or loss. Additional compensation or extension of time claimed by the Contractor on account of an emergency shall be determined as provided in Article 15 and Article 7.

ARTICLE 11 INSURANCE AND BONDS

§ 11.1 Contractor's Insurance and Bonds

§ 11.1.1 The Contractor shall purchase and maintain insurance of the types and limits of liability, containing the endorsements, and subject to the terms and conditions, as described in the Agreement or elsewhere in the Contract Documents. The Contractor shall purchase and maintain the required insurance from an insurance company or insurance companies lawfully authorized to issue insurance in the jurisdiction where the Project is located. The Owner, Architect, and Architect's consultants shall be named as additional insureds under the Contractor's commercial general liability policy or as otherwise described in the Contract Documents.

§ 11.1.2 The Contractor shall provide surety bonds of the types, for such penal sums, and subject to such terms and conditions as required by the Contract Documents. The Contractor shall purchase and maintain the required bonds from a company or companies lawfully authorized to issue surety bonds in the jurisdiction where the Project is located.

§ 11.1.3 Upon the request of any person or entity appearing to be a potential beneficiary of bonds covering payment of obligations arising under the Contract, the Contractor shall promptly furnish a copy of the bonds or shall authorize a copy to be furnished.

§ 11.1.4 Notice of Cancellation or Expiration of Contractor's Required Insurance. Within three (3) business days of the date the Contractor becomes aware of an impending or actual cancellation or expiration of any insurance required by the Contract Documents, the Contractor shall provide notice to the Owner of such impending or actual cancellation or expiration. Upon receipt of notice from the Contractor, the Owner shall, unless the lapse in coverage arises from an act

AIA Document A201 – 2017. Copyright © 1911, 1915, 1918, 1925, 1937, 1951, 1958, 1961, 1963, 1966, 1970, 1976, 1987, 1997, 2007 and 2017. All rights reserved. "The American Institute of Architects," "American Institute of Architects," "AIA," the AIA Logo, and "AIA Contract Documents" are trademarks of The American Institute of Architects. This document was produced at 10:57:32 CT on 08/19/2024 under Order No.4104251278 which expires on 03/15/2025, is not for resale, is licensed for one-time use only, and may only be used in accordance with the AIA Contract Documents® Terms of Service. To report copyright violations, e-mail docinfo@aiacontracts.com.
User Notes: (1500726897)

or omission of the Owner, have the right to stop the Work until the lapse in coverage has been cured by the procurement of replacement coverage by the Contractor. The furnishing of notice by the Contractor shall not relieve the Contractor of any contractual obligation to provide any required coverage.

§ 11.2 Owner's Insurance

§ 11.2.1 The Owner shall purchase and maintain insurance of the types and limits of liability, containing the endorsements, and subject to the terms and conditions, as described in the Agreement or elsewhere in the Contract Documents. The Owner shall purchase and maintain the required insurance from an insurance company or insurance companies lawfully authorized to issue insurance in the jurisdiction where the Project is located.

§ 11.2.2 Failure to Purchase Required Property Insurance. If the Owner fails to purchase and maintain the required property insurance, with all of the coverages and in the amounts described in the Agreement or elsewhere in the Contract Documents, the Owner shall inform the Contractor in writing prior to commencement of the Work. Upon receipt of notice from the Owner, the Contractor may delay commencement of the Work and may obtain insurance that will protect the interests of the Contractor, Subcontractors, and Sub-Subcontractors in the Work. When the failure to provide coverage has been cured or resolved, the Contract Sum and Contract Time shall be equitably adjusted. In the event the Owner fails to procure coverage, the Owner waives all rights against the Contractor, Subcontractors, and Sub-subcontractors to the extent the loss to the Owner would have been covered by the insurance to have been procured by the Owner. The cost of the insurance shall be charged to the Owner by a Change Order. If the Owner does not provide written notice, and the Contractor is damaged by the failure or neglect of the Owner to purchase or maintain the required insurance, the Owner shall reimburse the Contractor for all reasonable costs and damages attributable thereto.

§ 11.2.3 Notice of Cancellation or Expiration of Owner's Required Property Insurance. Within three (3) business days of the date the Owner becomes aware of an impending or actual cancellation or expiration of any property insurance required by the Contract Documents, the Owner shall provide notice to the Contractor of such impending or actual cancellation or expiration. Unless the lapse in coverage arises from an act or omission of the Contractor: (1) the Contractor, upon receipt of notice from the Owner, shall have the right to stop the Work until the lapse in coverage has been cured by the procurement of replacement coverage by either the Owner or the Contractor; (2) the Contract Time and Contract Sum shall be equitably adjusted; and (3) the Owner waives all rights against the Contractor, Subcontractors, and Sub-subcontractors to the extent any loss to the Owner would have been covered by the insurance had it not expired or been cancelled. If the Contractor purchases replacement coverage, the cost of the insurance shall be charged to the Owner by an appropriate Change Order. The furnishing of notice by the Owner shall not relieve the Owner of any contractual obligation to provide required insurance.

§ 11.3 Waivers of Subrogation

§ 11.3.1 The Owner and Contractor waive all rights against (1) each other and any of their subcontractors, sub-subcontractors, agents, and employees, each of the other; (2) the Architect and Architect's consultants; and (3) Separate Contractors, if any, and any of their subcontractors, sub-subcontractors, agents, and employees, for damages caused by fire, or other causes of loss, to the extent those losses are covered by property insurance required by the Agreement or other property insurance applicable to the Project, except such rights as they have to proceeds of such insurance. The Owner or Contractor, as appropriate, shall require similar written waivers in favor of the individuals and entities identified above from the Architect, Architect's consultants, Separate Contractors, subcontractors, and sub-subcontractors. The policies of insurance purchased and maintained by each person or entity agreeing to waive claims pursuant to this section 11.3.1 shall not prohibit this waiver of subrogation. This waiver of subrogation shall be effective as to a person or entity (1) even though that person or entity would otherwise have a duty of indemnification, contractual or otherwise, (2) even though that person or entity did not pay the insurance premium directly or indirectly, or (3) whether or not the person or entity had an insurable interest in the damaged property.

§ 11.3.2 If during the Project construction period the Owner insures properties, real or personal or both, at or adjacent to the site by property insurance under policies separate from those insuring the Project, or if after final payment property insurance is to be provided on the completed Project through a policy or policies other than those insuring the Project during the construction period, to the extent permissible by such policies, the Owner waives all rights in accordance with the terms of Section 11.3.1 for damages caused by fire or other causes of loss covered by this separate property insurance.

§ 11.4 Loss of Use, Business Interruption, and Delay in Completion Insurance

AIA Document A201 – 2017. Copyright © 1911, 1915, 1918, 1925, 1937, 1951, 1958, 1961, 1963, 1966, 1970, 1976, 1987, 1997, 2007 and 2017. All rights reserved. "The American Institute of Architects," "American Institute of Architects," "AIA," the AIA Logo, and "AIA Contract Documents" are trademarks of The American Institute of Architects. This document was produced at 10:57:32 CT on 08/19/2024 under Order No.4104251278 which expires on 03/15/2025, is not for resale, is licensed for one-time use only, and may only be used in accordance with the AIA Contract Documents® Terms of Service. To report copyright violations, e-mail docinfo@aiacontracts.com.
User Notes: (1500726897)

The Owner, at the Owner's option, may purchase and maintain insurance that will protect the Owner against loss of use of the Owner's property, or the inability to conduct normal operations, due to fire or other causes of loss. The Owner waives all rights of action against the Contractor and Architect for loss of use of the Owner's property, due to fire or other hazards however caused.

§11.5 Adjustment and Settlement of Insured Loss

§ 11.5.1 A loss insured under the property insurance required by the Agreement shall be adjusted by the Owner as fiduciary and made payable to the Owner as fiduciary for the insureds, as their interests may appear, subject to requirements of any applicable mortgagee clause and of Section 11.5.2. The Owner shall pay the Architect and Contractor their just shares of insurance proceeds received by the Owner, and by appropriate agreements the Architect and Contractor shall make payments to their consultants and Subcontractors in similar manner.

§ 11.5.2 Prior to settlement of an insured loss, the Owner shall notify the Contractor of the terms of the proposed settlement as well as the proposed allocation of the insurance proceeds. The Contractor shall have 14 days from receipt of notice to object to the proposed settlement or allocation of the proceeds. If the Contractor does not object, the Owner shall settle the loss and the Contractor shall be bound by the settlement and allocation. Upon receipt, the Owner shall deposit the insurance proceeds in a separate account and make the appropriate distributions. Thereafter, if no other agreement is made or the Owner does not terminate the Contract for convenience, the Owner and Contractor shall execute a Change Order for reconstruction of the damaged or destroyed Work in the amount allocated for that purpose. If the Contractor timely objects to either the terms of the proposed settlement or the allocation of the proceeds, the Owner may proceed to settle the insured loss, and any dispute between the Owner and Contractor arising out of the settlement or allocation of the proceeds shall be resolved pursuant to Article 15. Pending resolution of any dispute, the Owner may issue a Construction Change Directive for the reconstruction of the damaged or destroyed Work.

ARTICLE 12 UNCOVERING AND CORRECTION OF WORK

§ 12.1 Uncovering of Work

§ 12.1.1 If a portion of the Work is covered contrary to the Architect's request or to requirements specifically expressed in the Contract Documents, it must, if requested in writing by the Architect, be uncovered for the Architect's examination and be replaced at the Contractor's expense without change in the Contract Time.

§ 12.1.2 If a portion of the Work has been covered that the Architect has not specifically requested to examine prior to its being covered, the Architect may request to see such Work and it shall be uncovered by the Contractor. If such Work is in accordance with the Contract Documents, the Contractor shall be entitled to an equitable adjustment to the Contract Sum and Contract Time as may be appropriate. If such Work is not in accordance with the Contract Documents, the costs of uncovering the Work, and the cost of correction, shall be at the Contractor's expense.

§ 12.2 Correction of Work

§ 12.2.1 Before Substantial Completion

The Contractor shall promptly correct Work rejected by the Architect or failing to conform to the requirements of the Contract Documents, discovered before Substantial Completion and whether or not fabricated, installed or completed. Costs of correcting such rejected Work, including additional testing and inspections, the cost of uncovering and replacement, and compensation for the Architect's services and expenses made necessary thereby, shall be at the Contractor's expense.

§ 12.2.2 After Substantial Completion

§ 12.2.2.1 In addition to the Contractor's obligations under Section 3.5, if, within one year after the date of Substantial Completion of the Work or designated portion thereof or after the date for commencement of warranties established under Section 9.9.1, or by terms of any applicable special warranty required by the Contract Documents, any of the Work is found to be not in accordance with the requirements of the Contract Documents, the Contractor shall correct it promptly after receipt of notice from the Owner to do so, unless the Owner has previously given the Contractor a written acceptance of such condition. The Owner shall give such notice promptly after discovery of the condition. During the one-year period for correction of Work, if the Owner fails to notify the Contractor and give the Contractor an opportunity to make the correction, the Owner waives the rights to require correction by the Contractor and to make a claim for breach of warranty. If the Contractor fails to correct nonconforming Work within a reasonable time during that period after receipt of notice from the Owner or Architect, the Owner may correct it in accordance with Section 2.5.

AIA Document A201 – 2017. Copyright © 1911, 1915, 1918, 1925, 1937, 1951, 1958, 1961, 1963, 1966, 1970, 1976, 1987, 1997, 2007 and 2017. All rights reserved. "The American Institute of Architects," "American Institute of Architects," "AIA," the AIA Logo, and "AIA Contract Documents" are trademarks of The American Institute of Architects. This document was produced at 10:57:32 CT on 08/19/2024 under Order No.4104251278 which expires on 03/15/2025, is not for resale, is licensed for one-time use only, and may only be used in accordance with the AIA Contract Documents® Terms of Service. To report copyright violations, e-mail docinfo@aiacontracts.com.
User Notes: (1500726897)

§ 12.2.2.2 The one-year period for correction of Work shall be extended with respect to portions of Work first performed after Substantial Completion by the period of time between Substantial Completion and the actual completion of that portion of the Work.

§ 12.2.2.3 The one-year period for correction of Work shall not be extended by corrective Work performed by the Contractor pursuant to this Section 12.2.

§ 12.2.3 The Contractor shall remove from the site portions of the Work that are not in accordance with the requirements of the Contract Documents and are neither corrected by the Contractor nor accepted by the Owner.

§ 12.2.4 The Contractor shall bear the cost of correcting destroyed or damaged construction of the Owner or Separate Contractors, whether completed or partially completed, caused by the Contractor's correction or removal of Work that is not in accordance with the requirements of the Contract Documents.

§ 12.2.5 Nothing contained in this Section 12.2 shall be construed to establish a period of limitation with respect to other obligations the Contractor has under the Contract Documents. Establishment of the one-year period for correction of Work as described in Section 12.2.2 relates only to the specific obligation of the Contractor to correct the Work, and has no relationship to the time within which the obligation to comply with the Contract Documents may be sought to be enforced, nor to the time within which proceedings may be commenced to establish the Contractor's liability with respect to the Contractor's obligations other than specifically to correct the Work.

§ 12.3 Acceptance of Nonconforming Work

If the Owner prefers to accept Work that is not in accordance with the requirements of the Contract Documents, the Owner may do so instead of requiring its removal and correction, in which case the Contract Sum will be reduced as appropriate and equitable. Such adjustment shall be effected whether or not final payment has been made.

ARTICLE 13 MISCELLANEOUS PROVISIONS

§ 13.1 Governing Law

The Contract shall be governed by the law of the place where the Project is located, excluding that jurisdiction's choice of law rules. If the parties have selected arbitration as the method of binding dispute resolution, the Federal Arbitration Act shall govern Section 15.4.

§ 13.2 Successors and Assigns

§ 13.2.1 The Owner and Contractor respectively bind themselves, their partners, successors, assigns, and legal representatives to covenants, agreements, and obligations contained in the Contract Documents. Except as provided in Section 13.2.2, neither party to the Contract shall assign the Contract as a whole without written consent of the other. If either party attempts to make an assignment without such consent, that party shall nevertheless remain legally responsible for all obligations under the Contract.

§ 13.2.2 The Owner may, without consent of the Contractor, assign the Contract to a lender providing construction financing for the Project, if the lender assumes the Owner's rights and obligations under the Contract Documents. The Contractor shall execute all consents reasonably required to facilitate the assignment.

§ 13.3 Rights and Remedies

§ 13.3.1 Duties and obligations imposed by the Contract Documents and rights and remedies available thereunder shall be in addition to and not a limitation of duties, obligations, rights, and remedies otherwise imposed or available by law.

§ 13.3.2 No action or failure to act by the Owner, Architect, or Contractor shall constitute a waiver of a right or duty afforded them under the Contract, nor shall such action or failure to act constitute approval of or acquiescence in a breach thereunder, except as may be specifically agreed upon in writing.

§ 13.4 Tests and Inspections

§ 13.4.1 Tests, inspections, and approvals of portions of the Work shall be made as required by the Contract Documents and by applicable laws, statutes, ordinances, codes, rules, and regulations or lawful orders of public authorities. Unless otherwise provided, the Contractor shall make arrangements for such tests, inspections, and

AIA Document A201 – 2017. Copyright © 1911, 1915, 1918, 1925, 1937, 1951, 1958, 1961, 1963, 1966, 1970, 1976, 1987, 1997, 2007 and 2017. All rights reserved. "The American Institute of Architects," "American Institute of Architects," "AIA," the AIA Logo, and "AIA Contract Documents" are trademarks of The American Institute of Architects. This document was produced at 10:57:32 CT on 08/19/2024 under Order No.4104251278 which expires on 03/15/2025, is not for resale, is licensed for one-time use only, and may only be used in accordance with the AIA Contract Documents® Terms of Service. To report copyright violations, e-mail docinfo@aiacontracts.com.
User Notes: (1500726897)

approvals with an independent testing laboratory or entity acceptable to the Owner, or with the appropriate public authority, and shall bear all related costs of tests, inspections, and approvals. The Contractor shall give the Architect timely notice of when and where tests and inspections are to be made so that the Architect may be present for such procedures. The Owner shall bear costs of tests, inspections, or approvals that do not become requirements until after bids are received or negotiations concluded. The Owner shall directly arrange and pay for tests, inspections, or approvals where building codes or applicable laws or regulations so require.

§ 13.4.2 If the Architect, Owner, or public authorities having jurisdiction determine that portions of the Work require additional testing, inspection, or approval not included under Section 13.4.1, the Architect will, upon written authorization from the Owner, instruct the Contractor to make arrangements for such additional testing, inspection, or approval, by an entity acceptable to the Owner, and the Contractor shall give timely notice to the Architect of when and where tests and inspections are to be made so that the Architect may be present for such procedures. Such costs, except as provided in Section 13.4.3, shall be at the Owner's expense.

§ 13.4.3 If procedures for testing, inspection, or approval under Sections 13.4.1 and 13.4.2 reveal failure of the portions of the Work to comply with requirements established by the Contract Documents, all costs made necessary by such failure, including those of repeated procedures and compensation for the Architect's services and expenses, shall be at the Contractor's expense.

§ 13.4.4 Required certificates of testing, inspection, or approval shall, unless otherwise required by the Contract Documents, be secured by the Contractor and promptly delivered to the Architect.

§ 13.4.5 If the Architect is to observe tests, inspections, or approvals required by the Contract Documents, the Architect will do so promptly and, where practicable, at the normal place of testing.

§ 13.4.6 Tests or inspections conducted pursuant to the Contract Documents shall be made promptly to avoid unreasonable delay in the Work.

§ 13.5 Interest

Payments due and unpaid under the Contract Documents shall bear interest from the date payment is due at the rate the parties agree upon in writing or, in the absence thereof, at the legal rate prevailing from time to time at the place where the Project is located.

ARTICLE 14 TERMINATION OR SUSPENSION OF THE CONTRACT

§ 14.1 Termination by the Contractor

§ 14.1.1 The Contractor may terminate the Contract if the Work is stopped for a period of 30 consecutive days through no act or fault of the Contractor, a Subcontractor, a Sub-subcontractor, their agents or employees, or any other persons or entities performing portions of the Work, for any of the following reasons:

- **.1** Issuance of an order of a court or other public authority having jurisdiction that requires all Work to be stopped;
- **.2** An act of government, such as a declaration of national emergency, that requires all Work to be stopped;
- **.3** Because the Architect has not issued a Certificate for Payment and has not notified the Contractor of the reason for withholding certification as provided in Section 9.4.1, or because the Owner has not made payment on a Certificate for Payment within the time stated in the Contract Documents; or
- **.4** The Owner has failed to furnish to the Contractor reasonable evidence as required by Section 2.2.

§ 14.1.2 The Contractor may terminate the Contract if, through no act or fault of the Contractor, a Subcontractor, a Sub-subcontractor, their agents or employees, or any other persons or entities performing portions of the Work, repeated suspensions, delays, or interruptions of the entire Work by the Owner as described in Section 14.3, constitute in the aggregate more than 100 percent of the total number of days scheduled for completion, or 120 days in any 365-day period, whichever is less.

§ 14.1.3 If one of the reasons described in Section 14.1.1 or 14.1.2 exists, the Contractor may, upon seven days' notice to the Owner and Architect, terminate the Contract and recover from the Owner payment for Work executed, as well as reasonable overhead and profit on Work not executed, and costs incurred by reason of such termination.

AIA Document A201 – 2017. Copyright © 1911, 1915, 1918, 1925, 1937, 1951, 1958, 1961, 1963, 1966, 1970, 1976, 1987, 1997, 2007 and 2017. All rights reserved. "The American Institute of Architects," "American Institute of Architects," "AIA," the AIA Logo, and "AIA Contract Documents" are trademarks of The American Institute of Architects. This document was produced at 10:57:32 CT on 08/19/2024 under Order No.4104251278 which expires on 03/15/2025, is not for resale, is licensed for one-time use only, and may only be used in accordance with the AIA Contract Documents® Terms of Service. To report copyright violations, e-mail docinfo@aiacontracts.com.
User Notes: (1500726897)

§ 14.1.4 If the Work is stopped for a period of 60 consecutive days through no act or fault of the Contractor, a Subcontractor, a Sub-subcontractor, or their agents or employees or any other persons or entities performing portions of the Work because the Owner has repeatedly failed to fulfill the Owner's obligations under the Contract Documents with respect to matters important to the progress of the Work, the Contractor may, upon seven additional days' notice to the Owner and the Architect, terminate the Contract and recover from the Owner as provided in Section 14.1.3.

§ 14.2 Termination by the Owner for Cause

§ 14.2.1 The Owner may terminate the Contract if the Contractor

- **.1** repeatedly refuses or fails to supply enough properly skilled workers or proper materials;
- **.2** fails to make payment to Subcontractors or suppliers in accordance with the respective agreements between the Contractor and the Subcontractors or suppliers;
- **.3** repeatedly disregards applicable laws, statutes, ordinances, codes, rules and regulations, or lawful orders of a public authority; or
- **.4** otherwise is guilty of substantial breach of a provision of the Contract Documents.

§ 14.2.2 When any of the reasons described in Section 14.2.1 exist, and upon certification by the Architect that sufficient cause exists to justify such action, the Owner may, without prejudice to any other rights or remedies of the Owner and after giving the Contractor and the Contractor's surety, if any, seven days' notice, terminate employment of the Contractor and may, subject to any prior rights of the surety:

- **.1** Exclude the Contractor from the site and take possession of all materials, equipment, tools, and construction equipment and machinery thereon owned by the Contractor;
- **.2** Accept assignment of subcontracts pursuant to Section 5.4; and
- **.3** Finish the Work by whatever reasonable method the Owner may deem expedient. Upon written request of the Contractor, the Owner shall furnish to the Contractor a detailed accounting of the costs incurred by the Owner in finishing the Work.

§ 14.2.3 When the Owner terminates the Contract for one of the reasons stated in Section 14.2.1, the Contractor shall not be entitled to receive further payment until the Work is finished.

§ 14.2.4 If the unpaid balance of the Contract Sum exceeds costs of finishing the Work, including compensation for the Architect's services and expenses made necessary thereby, and other damages incurred by the Owner and not expressly waived, such excess shall be paid to the Contractor. If such costs and damages exceed the unpaid balance, the Contractor shall pay the difference to the Owner. The amount to be paid to the Contractor or Owner, as the case may be, shall be certified by the Initial Decision Maker, upon application, and this obligation for payment shall survive termination of the Contract.

§ 14.3 Suspension by the Owner for Convenience

§ 14.3.1 The Owner may, without cause, order the Contractor in writing to suspend, delay or interrupt the Work, in whole or in part for such period of time as the Owner may determine.

§ 14.3.2 The Contract Sum and Contract Time shall be adjusted for increases in the cost and time caused by suspension, delay, or interruption under Section 14.3.1. Adjustment of the Contract Sum shall include profit. No adjustment shall be made to the extent

- **.1** that performance is, was, or would have been, so suspended, delayed, or interrupted, by another cause for which the Contractor is responsible; or
- **.2** that an equitable adjustment is made or denied under another provision of the Contract.

§ 14.4 Termination by the Owner for Convenience

§ 14.4.1 The Owner may, at any time, terminate the Contract for the Owner's convenience and without cause.

§ 14.4.2 Upon receipt of notice from the Owner of such termination for the Owner's convenience, the Contractor shall

- **.1** cease operations as directed by the Owner in the notice;
- **.2** take actions necessary, or that the Owner may direct, for the protection and preservation of the Work; and
- **.3** except for Work directed to be performed prior to the effective date of termination stated in the notice, terminate all existing subcontracts and purchase orders and enter into no further subcontracts and purchase orders.

AIA Document A201 – 2017. Copyright © 1911, 1915, 1918, 1925, 1937, 1951, 1958, 1961, 1963, 1966, 1970, 1976, 1987, 1997, 2007 and 2017. All rights reserved. "The American Institute of Architects," "American Institute of Architects," "AIA," the AIA Logo, and "AIA Contract Documents" are trademarks of The American Institute of Architects. This document was produced at 10:57:32 CT on 08/19/2024 under Order No.4104251278 which expires on 03/15/2025, is not for resale, is licensed for one-time use only, and may only be used in accordance with the AIA Contract Documents® Terms of Service. To report copyright violations, e-mail docinfo@aiacontracts.com.
User Notes: (1500726897)

§ 14.4.3 In case of such termination for the Owner's convenience, the Owner shall pay the Contractor for Work properly executed; costs incurred by reason of the termination, including costs attributable to termination of Subcontracts; and the termination fee, if any, set forth in the Agreement.

ARTICLE 15 CLAIMS AND DISPUTES

§ 15.1 Claims

§ 15.1.1 Definition

A Claim is a demand or assertion by one of the parties seeking, as a matter of right, payment of money, a change in the Contract Time, or other relief with respect to the terms of the Contract. The term "Claim" also includes other disputes and matters in question between the Owner and Contractor arising out of or relating to the Contract. The responsibility to substantiate Claims shall rest with the party making the Claim. This Section 15.1.1 does not require the Owner to file a Claim in order to impose liquidated damages in accordance with the Contract Documents.

§ 15.1.2 Time Limits on Claims

The Owner and Contractor shall commence all Claims and causes of action against the other and arising out of or related to the Contract, whether in contract, tort, breach of warranty or otherwise, in accordance with the requirements of the binding dispute resolution method selected in the Agreement and within the period specified by applicable law, but in any case not more than 10 years after the date of Substantial Completion of the Work. The Owner and Contractor waive all Claims and causes of action not commenced in accordance with this Section 15.1.2.

§ 15.1.3 Notice of Claims

§ 15.1.3.1 Claims by either the Owner or Contractor, where the condition giving rise to the Claim is first discovered prior to expiration of the period for correction of the Work set forth in Section 12.2.2, shall be initiated by notice to the other party and to the Initial Decision Maker with a copy sent to the Architect, if the Architect is not serving as the Initial Decision Maker. Claims by either party under this Section 15.1.3.1 shall be initiated within 21 days after occurrence of the event giving rise to such Claim or within 21 days after the claimant first recognizes the condition giving rise to the Claim, whichever is later.

§ 15.1.3.2 Claims by either the Owner or Contractor, where the condition giving rise to the Claim is first discovered after expiration of the period for correction of the Work set forth in Section 12.2.2, shall be initiated by notice to the other party. In such event, no decision by the Initial Decision Maker is required.

§ 15.1.4 Continuing Contract Performance

§ 15.1.4.1 Pending final resolution of a Claim, except as otherwise agreed in writing or as provided in Section 9.7 and Article 14, the Contractor shall proceed diligently with performance of the Contract and the Owner shall continue to make payments in accordance with the Contract Documents.

§ 15.1.4.2 The Contract Sum and Contract Time shall be adjusted in accordance with the Initial Decision Maker's decision, subject to the right of either party to proceed in accordance with this Article 15. The Architect will issue Certificates for Payment in accordance with the decision of the Initial Decision Maker.

§ 15.1.5 Claims for Additional Cost

If the Contractor wishes to make a Claim for an increase in the Contract Sum, notice as provided in Section 15.1.3 shall be given before proceeding to execute the portion of the Work that is the subject of the Claim. Prior notice is not required for Claims relating to an emergency endangering life or property arising under Section 10.4.

§ 15.1.6 Claims for Additional Time

§ 15.1.6.1 If the Contractor wishes to make a Claim for an increase in the Contract Time, notice as provided in Section 15.1.3 shall be given. The Contractor's Claim shall include an estimate of cost and of probable effect of delay on progress of the Work. In the case of a continuing delay, only one Claim is necessary.

§ 15.1.6.2 If adverse weather conditions are the basis for a Claim for additional time, such Claim shall be documented by data substantiating that weather conditions were abnormal for the period of time, could not have been reasonably anticipated, and had an adverse effect on the scheduled construction.

AIA Document A201 – 2017. Copyright © 1911, 1915, 1918, 1925, 1937, 1951, 1958, 1961, 1963, 1966, 1970, 1976, 1987, 1997, 2007 and 2017. All rights reserved. "The American Institute of Architects," "American Institute of Architects," "AIA," the AIA Logo, and "AIA Contract Documents" are trademarks of The American Institute of Architects. This document was produced at 10:57:32 CT on 08/19/2024 under Order No.4104251278 which expires on 03/15/2025, is not for resale, is licensed for one-time use only, and may only be used in accordance with the AIA Contract Documents® Terms of Service. To report copyright violations, e-mail docinfo@aiacontracts.com.
User Notes: (1500726897)

§ 15.1.7 Waiver of Claims for Consequential Damages

The Contractor and Owner waive Claims against each other for consequential damages arising out of or relating to this Contract. This mutual waiver includes

.1 damages incurred by the Owner for rental expenses, for losses of use, income, profit, financing, business and reputation, and for loss of management or employee productivity or of the services of such persons; and

.2 damages incurred by the Contractor for principal office expenses including the compensation of personnel stationed there, for losses of financing, business and reputation, and for loss of profit, except anticipated profit arising directly from the Work.

This mutual waiver is applicable, without limitation, to all consequential damages due to either party's termination in accordance with Article 14. Nothing contained in this Section 15.1.7 shall be deemed to preclude assessment of liquidated damages, when applicable, in accordance with the requirements of the Contract Documents.

§ 15.2 Initial Decision

§ 15.2.1 Claims, excluding those where the condition giving rise to the Claim is first discovered after expiration of the period for correction of the Work set forth in Section 12.2.2 or arising under Sections 10.3, 10.4, and 11.5, shall be referred to the Initial Decision Maker for initial decision. The Architect will serve as the Initial Decision Maker, unless otherwise indicated in the Agreement. Except for those Claims excluded by this Section 15.2.1, an initial decision shall be required as a condition precedent to mediation of any Claim. If an initial decision has not been rendered within 30 days after the Claim has been referred to the Initial Decision Maker, the party asserting the Claim may demand mediation and binding dispute resolution without a decision having been rendered. Unless the Initial Decision Maker and all affected parties agree, the Initial Decision Maker will not decide disputes between the Contractor and persons or entities other than the Owner.

§ 15.2.2 The Initial Decision Maker will review Claims and within ten days of the receipt of a Claim take one or more of the following actions: (1) request additional supporting data from the claimant or a response with supporting data from the other party, (2) reject the Claim in whole or in part, (3) approve the Claim, (4) suggest a compromise, or (5) advise the parties that the Initial Decision Maker is unable to resolve the Claim if the Initial Decision Maker lacks sufficient information to evaluate the merits of the Claim or if the Initial Decision Maker concludes that, in the Initial Decision Maker's sole discretion, it would be inappropriate for the Initial Decision Maker to resolve the Claim.

§ 15.2.3 In evaluating Claims, the Initial Decision Maker may, but shall not be obligated to, consult with or seek information from either party or from persons with special knowledge or expertise who may assist the Initial Decision Maker in rendering a decision. The Initial Decision Maker may request the Owner to authorize retention of such persons at the Owner's expense.

§ 15.2.4 If the Initial Decision Maker requests a party to provide a response to a Claim or to furnish additional supporting data, such party shall respond, within ten days after receipt of the request, and shall either (1) provide a response on the requested supporting data, (2) advise the Initial Decision Maker when the response or supporting data will be furnished, or (3) advise the Initial Decision Maker that no supporting data will be furnished. Upon receipt of the response or supporting data, if any, the Initial Decision Maker will either reject or approve the Claim in whole or in part.

§ 15.2.5 The Initial Decision Maker will render an initial decision approving or rejecting the Claim, or indicating that the Initial Decision Maker is unable to resolve the Claim. This initial decision shall (1) be in writing; (2) state the reasons therefor; and (3) notify the parties and the Architect, if the Architect is not serving as the Initial Decision Maker, of any change in the Contract Sum or Contract Time or both. The initial decision shall be final and binding on the parties but subject to mediation and, if the parties fail to resolve their dispute through mediation, to binding dispute resolution.

§ 15.2.6 Either party may file for mediation of an initial decision at any time, subject to the terms of Section 15.2.6.1.

§ 15.2.6.1 Either party may, within 30 days from the date of receipt of an initial decision, demand in writing that the other party file for mediation. If such a demand is made and the party receiving the demand fails to file for mediation within 30 days after receipt thereof, then both parties waive their rights to mediate or pursue binding dispute resolution proceedings with respect to the initial decision.

AIA Document A201 – 2017. Copyright © 1911, 1915, 1918, 1925, 1937, 1951, 1958, 1961, 1963, 1966, 1970, 1976, 1987, 1997, 2007 and 2017. All rights reserved. "The American Institute of Architects," "American Institute of Architects," "AIA," the AIA Logo, and "AIA Contract Documents" are trademarks of The American Institute of Architects. This document was produced at 10:57:32 CT on 08/19/2024 under Order No.4104251278 which expires on 03/15/2025, is not for resale, is licensed for one-time use only, and may only be used in accordance with the AIA Contract Documents® Terms of Service. To report copyright violations, e-mail docinfo@aiacontracts.com.
User Notes: (1500726897)

§ 15.2.7 In the event of a Claim against the Contractor, the Owner may, but is not obligated to, notify the surety, if any, of the nature and amount of the Claim. If the Claim relates to a possibility of a Contractor's default, the Owner may, but is not obligated to, notify the surety and request the surety's assistance in resolving the controversy.

§ 15.2.8 If a Claim relates to or is the subject of a mechanic's lien, the party asserting such Claim may proceed in accordance with applicable law to comply with the lien notice or filing deadlines.

§ 15.3 Mediation

§ 15.3.1 Claims, disputes, or other matters in controversy arising out of or related to the Contract, except those waived as provided for in Sections 9.10.4, 9.10.5, and 15.1.7, shall be subject to mediation as a condition precedent to binding dispute resolution.

§ 15.3.2 The parties shall endeavor to resolve their Claims by mediation which, unless the parties mutually agree otherwise, shall be administered by the American Arbitration Association in accordance with its Construction Industry Mediation Procedures in effect on the date of the Agreement. A request for mediation shall be made in writing, delivered to the other party to the Contract, and filed with the person or entity administering the mediation. The request may be made concurrently with the filing of binding dispute resolution proceedings but, in such event, mediation shall proceed in advance of binding dispute resolution proceedings, which shall be stayed pending mediation for a period of 60 days from the date of filing, unless stayed for a longer period by agreement of the parties or court order. If an arbitration is stayed pursuant to this Section 15.3.2, the parties may nonetheless proceed to the selection of the arbitrator(s) and agree upon a schedule for later proceedings.

§ 15.3.3 Either party may, within 30 days from the date that mediation has been concluded without resolution of the dispute or 60 days after mediation has been demanded without resolution of the dispute, demand in writing that the other party file for binding dispute resolution. If such a demand is made and the party receiving the demand fails to file for binding dispute resolution within 60 days after receipt thereof, then both parties waive their rights to binding dispute resolution proceedings with respect to the initial decision.

§ 15.3.4 The parties shall share the mediator's fee and any filing fees equally. The mediation shall be held in the place where the Project is located, unless another location is mutually agreed upon. Agreements reached in mediation shall be enforceable as settlement agreements in any court having jurisdiction thereof.

§ 15.4 Arbitration

§ 15.4.1 If the parties have selected arbitration as the method for binding dispute resolution in the Agreement, any Claim subject to, but not resolved by, mediation shall be subject to arbitration which, unless the parties mutually agree otherwise, shall be administered by the American Arbitration Association in accordance with its Construction Industry Arbitration Rules in effect on the date of the Agreement. The Arbitration shall be conducted in the place where the Project is located, unless another location is mutually agreed upon. A demand for arbitration shall be made in writing, delivered to the other party to the Contract, and filed with the person or entity administering the arbitration. The party filing a notice of demand for arbitration must assert in the demand all Claims then known to that party on which arbitration is permitted to be demanded.

§ 15.4.1.1 A demand for arbitration shall be made no earlier than concurrently with the filing of a request for mediation, but in no event shall it be made after the date when the institution of legal or equitable proceedings based on the Claim would be barred by the applicable statute of limitations. For statute of limitations purposes, receipt of a written demand for arbitration by the person or entity administering the arbitration shall constitute the institution of legal or equitable proceedings based on the Claim.

§ 15.4.2 The award rendered by the arbitrator or arbitrators shall be final, and judgment may be entered upon it in accordance with applicable law in any court having jurisdiction thereof.

§ 15.4.3 The foregoing agreement to arbitrate and other agreements to arbitrate with an additional person or entity duly consented to by parties to the Agreement, shall be specifically enforceable under applicable law in any court having jurisdiction thereof.

AIA Document A201 – 2017. Copyright © 1911, 1915, 1918, 1925, 1937, 1951, 1958, 1961, 1963, 1966, 1970, 1976, 1987, 1997, 2007 and 2017. All rights reserved. "The American Institute of Architects," "American Institute of Architects," "AIA," the AIA Logo, and "AIA Contract Documents" are trademarks of The American Institute of Architects. This document was produced at 10:57:32 CT on 08/19/2024 under Order No.4104251278 which expires on 03/15/2025, is not for resale, is licensed for one-time use only, and may only be used in accordance with the AIA Contract Documents® Terms of Service. To report copyright violations, e-mail docinfo@aiacontracts.com.
User Notes: (1500726897)

§ 15.4.4 Consolidation or Joinder

§ 15.4.4.1 Subject to the rules of the American Arbitration Association or other applicable arbitration rules, either party may consolidate an arbitration conducted under this Agreement with any other arbitration to which it is a party provided that (1) the arbitration agreement governing the other arbitration permits consolidation, (2) the arbitrations to be consolidated substantially involve common questions of law or fact, and (3) the arbitrations employ materially similar procedural rules and methods for selecting arbitrator(s).

§ 15.4.4.2 Subject to the rules of the American Arbitration Association or other applicable arbitration rules, either party may include by joinder persons or entities substantially involved in a common question of law or fact whose presence is required if complete relief is to be accorded in arbitration, provided that the party sought to be joined consents in writing to such joinder. Consent to arbitration involving an additional person or entity shall not constitute consent to arbitration of any claim, dispute or other matter in question not described in the written consent.

§ 15.4.4.3 The Owner and Contractor grant to any person or entity made a party to an arbitration conducted under this Section 15.4, whether by joinder or consolidation, the same rights of joinder and consolidation as those of the Owner and Contractor under this Agreement.

AIA Document A201 – 2017. Copyright © 1911, 1915, 1918, 1925, 1937, 1951, 1958, 1961, 1963, 1966, 1970, 1976, 1987, 1997, 2007 and 2017. All rights reserved. “The American Institute of Architects,” “American Institute of Architects,” “AIA,” the AIA Logo, and “AIA Contract Documents” are trademarks of The American Institute of Architects. This document was produced at 10:57:32 CT on 08/19/2024 under Order No.4104251278 which expires on 03/15/2025, is not for resale, is licensed for one-time use only, and may only be used in accordance with the AIA Contract Documents® Terms of Service. To report copyright violations, e-mail docinfo@aiacontracts.com.
User Notes: (1500726897)

Additions and Deletions Report for
AIA® Document A201® – 2017

This Additions and Deletions Report, as defined on page 1 of the associated document, reproduces below all text the author has added to the standard form AIA document in order to complete it, as well as any text the author may have added to or deleted from the original AIA text. Added text is shown underlined. Deleted text is indicated with a horizontal line through the original AIA text.

Note: This Additions and Deletions Report is provided for information purposes only and is not incorporated into or constitute any part of the associated AIA document. This Additions and Deletions Report and its associated document were generated simultaneously by AIA software at 10:57:32 CT on 08/19/2024.

PAGE 1

Andersen United Middle School Phase 4 Construction
1098 Andersen Lane, Minneapolis, MN 55407

...

Minneapolis Public Schools Special School District 1
1250 West Broadway Avenue
Minneapolis, MN 55411

...

Wold Architects and Engineers
332 Minnesota Street, Suite W2000, Saint Paul, MN 55101

PAGE 10

The parties shall agree upon ~~written~~ protocols governing the transmission and use ~~of, and reliance on,~~ of Instruments of Service or any other information or documentation in digital form. The parties will use AIA Document E203™–2013, Building Information Modeling and Digital Data Exhibit, to establish the protocols for the development, use, transmission, and exchange of digital data.

...

Any use of, or reliance on, all or a portion of a building information model without agreement to ~~written~~ protocols governing the use of, and reliance on, the information contained in the model and without having those protocols set forth in AIA Document E203™–2013, Building Information Modeling and Digital Data Exhibit, and the requisite AIA Document G202™–2013, Project Building Information Modeling Protocol Form, shall be at the using or relying party's sole risk and without liability to the other party and its contractors or consultants, the authors of, or contributors to, the building information model, and each of their agents and employees.

Additions and Deletions Report for AIA Document A201 – 2017. Copyright © 1911, 1915, 1918, 1925, 1937, 1951, 1958, 1961, 1963, 1966, 1970, 1976, 1987, 1997, 2007 and 2017. All rights reserved. "The American Institute of Architects," "American Institute of Architects," "AIA," the AIA Logo, and "AIA Contract Documents" are trademarks of The American Institute of Architects. This document was produced at 10:57:32 CT on 08/19/2024 under Order No.4104251278 which expires on 03/15/2025, is not for resale, is licensed for one-time use only, and may only be used in accordance with the AIA Contract Documents® Terms of Service. To report copyright violations, e-mail docinfo@aiacontracts.com.
User Notes: (1500726897)

Certification of Document's Authenticity

AIA® Document D401™ – 2003

I, , hereby certify, to the best of my knowledge, information and belief, that I created the attached final document simultaneously with its associated Additions and Deletions Report and this certification at 10:57:32 CT on 08/19/2024 under Order No. 4104251278 from AIA Contract Documents software and that in preparing the attached final document I made no changes to the original text of AIA® Document A201™ – 2017, General Conditions of the Contract for Construction, other than those additions and deletions shown in the associated Additions and Deletions Report.

(Signed)

Curtis Hartog, Executive Director

(Title)

8/19/2024

(Dated)

AIA Document D401 – 2003. Copyright © 1992 and 2003. All rights reserved. "The American Institute of Architects," "American Institute of Architects," "AIA," the AIA Logo, and "AIA Contract Documents" are trademarks of The American Institute of Architects. This document was produced at 10:57:32 CT on 08/19/2024 under Order No.4104251278 which expires on 03/15/2025, is not for resale, is licensed for one-time use only, and may only be used in accordance with the AIA Contract Documents® Terms of Service. To report copyright violations, e-mail docinfo@aiacontracts.com.
User Notes: (1500726897)

Exhibit B – Project Charter

FY24 Andersen Phase 4 Construction

Description

Andersen Phase 4 consists of renovating the two unused lunchrooms (Phase 3 created a new cafetorium) and kitchens to band and choir rooms, adding a robotics arena, conversion of the old exterior tot lots to outdoor class space and lighting upgrades in the hallways and selected areas. Alternate 1 includes removing small group rooms that are impacting supervision.

Contract Sum

The Contract Sum shall be $2,092,000.00

Alternates

Item	Price	Status
Alt #1: Remove small group rooms	$49,000.00	Accepted

EXHIBIT C Owner Insurance

Insurance Requirements

1. CONSULTANT'S INSURANCE – to be used with AIA B101-2017, AIA C103-2015, or similar non-contractor consultants:
   The Consultant shall at its own expense maintain in effect at all times during the performance of the Work under the Agreement at least the following coverage and limits of insurance:

   a. Worker's Compensation and Employer's Liability Insurance

      i. Coverage A is statutory.

      ii. Coverage B
      $500,000 Each Accident
      $500,000 Each Employee
      $500,000 Policy Limit (Disease)

   b. Comprehensive General Liability Insurance *

General Aggregate	$1,000,000
Products/Completed Operations Aggregate	$1,000,000
Per Occurrence	$1,000,000
Medical Payments	$10,000

   * The Owner should be named as an additional insured for Comprehensive General Liability Insurance.

   c. Automobile Insurance

Per Occurrence	$1,000,000
PIP	Basic
Underinsured Motorist	$1,000,000
Uninsured Motorist	$1,000,000

   d. Professional Liability Insurance

      i. Per Claim $2,000,000

ii. For projects with an estimated construction Contract Sum of over $10,000,000 or major structural work an aggregate is required as follows:
Aggregate $4,000,000

e. Umbrella Liability Insurance

i. Per Occurrence $2,000,000

ii. For projects with an estimated construction Contract Sum of over $10,000,000 or major structural work an aggregate is required as follows:
Aggregate $2,000,000

f. Manned or Unmanned Aircraft Coverage (if used)

i. Per Claim $1,000,000

ii. Aggregate $1,000,000

For specialty consultants used for commissioning activities, studies, asbestos surveys and security, items A, B, C and F shall apply.

Special Asbestos Abatement Liability Insurance is required for Asbestos Abatement Contractors. The limits are $1,500,000 per claim, for liability arising from the encapsulation, removal, handling, storage, transportation, and disposal of asbestos-containing materials.

2. CONSULTANT'S OBLIGATIONS

Consultant shall not violate or knowingly permit any violation of any conditions or terms of the policies of insurance required to be carried under the terms hereof and shall endeavor to satisfy the requirements of the insurance companies issuing them. In the event Consultant neglects, refuses or fails to provide or maintain any of the insurance required to be carried under the Agreement, or if such insurance is canceled for any reason, the Owner or the Owner's lender(s) shall have the right, but not the duty, to procure or maintain the same.

In the event the Owner or the Owner's lender(s) do procure or maintain such insurance, the Owner or the Owner's lender(s) shall have, in additional to any and all other available remedies, the right to recover from the Consultant (including the right of set-off against sums otherwise due the Consultant) all of the costs associated with procuring or maintaining such insurance.

3. PROFESSIONAL LIABILITY INSURANCE

   a. Professional Liability Coverage of $2,000,000 shall be maintained for one (1) year from the date of Substantial Completion. If the Consultant discontinues its business and if directed by Owner in writing, Consultant shall purchase such insurance in such amount for an extended discovery period beyond the one (1) year after the date of Substantial Completion, with the premium cost to be a reimbursable expense paid by the Owner. The limit of liability for such policy may not be reduced below $2,000,000 without the Owner giving its prior, written consent. All policies of insurance that Consultant is required under the terms of this Exhibit C Owner's Insurance to secure and maintain shall bear the endorsement "Not to be canceled until sixty (60) calendar days after Owner has received a written notice from insurer as evidence by a return receipt of registered or certified mail."

   b. The Owner shall not be responsible for obtaining or paying premiums or other expenses in connection with insurance required to be carried under the Agreement or normally carried by the Consultant's consultants, and the obligation to obtain such insurance and to pay such premiums and other expenses shall be solely that of the Consultant.

   c. The Consultant shall bear all the costs of any and all deductible amounts under any insurance policies required to be carried under the Agreement and shall remain solely and fully liable for the full amount of any claim or item not compensated by insurance (to the extent that any amount resulted from damages that arose out of the Consultant's sole negligence.)

4. COVERAGE
   The coverage's referred to above are set forth in full in the respective policy forms, and the foregoing descriptions of such policies are not intended to be complete.

5. GENERALLY

   a. The Consultant thereby represents and warrants to the Owner that, as of the date of the execution of the Agreement, the Consultant is not aware of any claims or potential claims which have been made, filed or threatened against any of the insurance or for damages covered by any of the insurance required to be carried under the Agreement that would affect the Consultant's ability to provide the insurance coverage required by this agreement.

b. It is understood that the provisions in the Agreement requiring the Consultant to carry insurance shall not be construed as in any manner waiving or restricting the liability of the Consultant as to any obligations imposed under the Agreement, including, but not limited to, obligations imposed under the provisions of Article 11 of the AIA A201-2017 General Conditions.

Insurance requirements for Contractors

1. CONTRACTOR'S INSURANCE – to be used with AIA A101-2017
   The Contractor shall at its own expense maintain in effect at all times during the performance of the Work under the Agreement at least the following coverage and limits of insurance:

   a. Commercial General Liability

      i. General Aggregate $1,500,000

      ii. Products/Completed Operations Aggregate $1,500,000

      iii. Per Occurrence $1,500,000

      The Owner shall be named as additional insured for Commercial General Liability Insurance

   b. Automobile Insurance

      i. Per Occurrence $1,000,000

      ii. PIP Basic

      iii. Underinsured Motorist $1,000,000

      iv. Uninsured Motorist $1,000,000

   c. Workers Compensation

      i. Coverage A is statutory.

      ii. Coverage B $500,000 Each Accident

      iii. $500,000 Each Employee

d. Professional Liability (if the Contractor is hiring professionals)

    i. Per Claim $2,000,000

    For Projects with an estimated construction cost of over $10,000,000 or major structural work, additional Aggregate coverage of $4,000,000 is required.

e. Manned or Unmanned Aircraft Coverage (if used)

    i. Per Claim $1,000,000

    ii. Aggregate $1,000,000

f. Property Insurance

    i. Per Claim $1,000,000

    ii. Aggregate $1,000,000

    This insurance is only required for materials stored offsite and not incorporated into the project at delivery. For material stored on site, no additional insurance is required.

g. Builders “all risk” Insurance

    i. Per Claim $2,000,000

    ii. Aggregate $4,000,000

    This insurance is only required for additions exceeding $10,000,000. Renovations to existing schools are not required to have builders all risk insurance.

h. Umbrella Liability

    i. Aggregate limit $5,000,000

    This insurance is required only for projects larger than $10,000,000 in total construction costs.

Exhibit D – Project Schedule

Project Name and Number

MPS Project Number: 24ANDE001

Project Name: Andersen Phase 4 Construction

School: Andersen Unified Middle School

Address: 1098 Andersen Lane, Minneapolis, MN 55407

OP#: 24-2428

Description

Andersen Phase 4 consists of renovating the two unused lunchrooms (Phase 3 created a new cafetorium) and kitchens to band and choir rooms, adding a robotics arena, conversion of the old exterior tot lots to outdoor class space and lighting upgrades in the hallways and selected areas. Alternate 1 includes removing small group rooms that are impacting supervision.

Schedule

Project Kick Off Meeting: September 17, 2024

MPS Furniture Movers: Week of September 23, 2024

Construction Commences: October 1, 2024

Final Cleaned: March 15, 2025

Substantial Completion: April 1, 2025

Final Completion: April 30, 2025

Close-out Documents no later than 45 days past date of Substantial Completion

Substantial Completion

The Work will be substantially complete on or before April 1, 2025

MINNEAPOLIS PUBLIC SCHOOLS

Capital Planning, Construction & Maintenance Department

Construction Contract Change Order Cover Sheet

		Request Date	6/27/2025
Project Name	North High School CTE Renovation PH3	Project Number	21NORTCTE
Contractor Name	Work Scope 23B Mechanical - Thelen	Substantial Completion Date:	8/18/2024
Board Authorized Amount	$ 4,382,400.00	Board Authorized Date	3/12/2024
Original Contract Amount	$ 3,984,000.00	Contract Date:	1/31/2024

MAS 14400

Summary of Change Orders

Change Order #1	$ 2,134.00	revisions to storefronts, curtain walls and childcare areas
Change Order #2	$ 48,672.00	childcare, permit, fire dampers, floor drains
Change Order #3	$ 24,560.00	VAV and BAS changes
Change Order #4	$ 48,384.00	Area G toilet changes
Change Order #5	$ 786.00	ceiling repairs in band and choir
Change Order #6	$ 15,099.00	revised exhaust fans to avoid solar
Change Order #7	$ 3,331.00	floor drains and water valves
Change Order #8	$ 35,915.00	outside air duct and pneumatics changes
Change Order #9	$ 15,959.00	relocate gas and water lines
Change Order #10	$ 13,462.00	add ball valves and diffusers
Change Order #11	$ 3,975.00	install AHU24 and 25
Change Order #12	$ 112,726.40	pipe changes for chiller installation
Change Order #13	$ 11,515.00	insulate duct work from BP1
Change Order #14	$ 55,632.00	Replace duct work by new chillers
Change Order #15	$ 18,407.00	VAV correction and cotton screening
Change Order #16	$ 45,510.00	Existing condition modifications
		Total of Change Orders $ 456,067.40

AMOUNT OF THIS CHANGE ORDER #	**16**	**$ 45,510.00**
	Total Amount of Change Orders to Date	**$ 456,067.40**
	REVISED CONTRACT AMOUNT	**$ 4,440,067.40**
	Revised Date of Substantial Completion	NA
	Date of Requested Board Action	8/5/2025

Approved By: Jibriil Yusuf — Date: 07/01/2025
Manager, CPCM

Reviewed by: Tom Streif — Date: 7/1/2025
Procurement

Approved By: _____ — Date: _____
Senior Operations Officer

Docusign Envelope ID: FB557A2F-B94A-4514-9145-14A13573B255

KRAUS-ANDERSON®
Construction Company

501 South Eighth Street
Minneapolis MN 55404

Contract Change Order

Project: 2210222-04 MPS - BP#3 North High School Renovations & CTE OP#24-2
1500 James Avenue
Minneapolis, MN 55411

Contract #: 2210222-04 - WS 23B
Contract Change Order #: 16
Change Order Date: 5/7/25

To Contractor : Thelen Heating & Roofing, Inc.
1717 13th Street SE
Brainerd, MN 56401

THE CONTRACT IS CHANGED AS FOLLOWS:

PCO	Item	Description	Amount
156	2	Mechanical per PR #49	$32,760.00
158	2	Mechanical per PR #50	$12,750.00

Total **$45,510.00**

The original Contract Sum was	**$3,984,000.00**
The net change by previously authorized Change Orders was	**$410,557.40**
The Contract Sum prior to this Change Order was	**$4,394,557.40**
The Contract Sum will be increased by this Change Order	**$45,510.00**
The new Contract Sum will be	**$4,440,067.40**

NOT VALID UNTIL SIGNED BY THE OWNER, CONSTRUCTION MANAGER, ARCHITECT AND CONTRACTOR

Kraus-Anderson Construction Company
CONSTRUCTION MANAGER *(Firm name)*
501 South Eighth Street
Minneapolis MN 55404
ADDRESS
Signed by: Brennan Burrows
E0194A3617A4F477...
BY *(Signature)*
Brennan Burrows 5/8/2025 | 11:31 AM PDT
(Typed name) **DATE:**

LSE Architects, Inc.
ARCHITECT *(Firm name)*
1401 Glenwood Ave.
Minneapolis. MN 55405
ADDRESS
DocuSigned by: Deborah Bauknight
F05D4C431D924FB...
BY *(Signature)*
Deborah Bauknight 5/13/2025 | 12:38 PM C
(Typed name) **DATE:**

Thelen Heating & Roofing, Inc.
CONTRACTOR *(Firm name)*
1717 13th Street SE
Brainerd, MN 56401
ADDRESS
DocuSigned by: Nick Haglin
3596E2D4116364A0...
BY *(Signature)*
Nick Haglin 5/8/2025 | 2:29 PM EDT
(Typed name) **DATE:**

Mpls Public Schools Special School Dist #1
OWNER *(Firm name)*
1250 West Broadway Avenue
Minneapolis, MN 55411
ADDRESS

BY *(Signature)*

(Typed name) **DATE:**

Docusign Envelope ID: FB557A2F-B94A-4514-9145-14A13573B255

KRAUS-ANDERSON®
Construction Company

Change Order Request

Project: 2210222-04
MPS - BP#3 North High School Renovations & CTE OP#24-2405
1500 James Avenue
Minneapolis, MN 55411

COR # 121.00

Date: 4/2/2025

To: Owner Mpls Public Schools Special School Dist #1
1250 West Broadway Avenue
Minneapolis, MN 55411

From: Kraus-Anderson Construction Company
501 South Eighth Street
Minneapolis, MN 55404

PCO # ***156 - LSE PR #49: QC Site Visit Area D & F Revisions***

Item #	Description	Vendor	Amount
1	Electrical per PR #49	NAC Mechanical & Electrical Services	$6,951.00
2	Mechanical per PR #49	Thelen Heating & Roofing, Inc.	$32,760.00
		Total For Change Order	**$39,711.00**

Approved By: Mpls Public Schools Special School Dist #1 **Signed:** Signed by: Diedra Gaye 303552BD879541D... **Date:** 4/22/2025 | 11:00 AM C

Submitted By: Kraus-Anderson Construction Company **Signed:** Signed by: Brennan Burrows F0194A56114F477... **Date:** 4/3/2025 | 5:35 AM PDT

Accepted By: LSE Architects, Inc. **Signed:** DocuSigned by: Deborah Bauknight F63D4C431D924FB... **Date:** 4/9/2025 | 4:33 PM CDT

Docusign Envelope ID: FB557A2F-B94A-4514-9145-14A13573B255

1001 Labore Industrial Court, Suite B
Vadnais Heights, MN 55110

651-490-9868
651-490-1636 *fax*
nac-hvac.com

CHANGE ORDER REQUEST #48

GENERAL CONTRACTOR: Bre Nava - Kraus-Anderson

DATE: 02/11/25

EMAIL: bre.nava@krausanderson.com

NAC JOB #: A4806MTR

PHONE: (612) 398-3654

PROJECT NAME: MPS North HS BP#3

RFI: -

REQUEST DESCRIPTION: Provide power to VUH & fire/smoke dampers. Provide Fire Alarm connections to fire/smoke dampers. Per PR #49 documents

PCO: #156

PR: #49

CONTRACTOR				
COST CODE	QTY	DESCRIPTION	COST	EXTENDED
	1	Muska	2,691.00	2,691.00
				-
				-
				-
			Subtotal	2,691.00
			5%	135.00
			Contractor Total	$ 2,826.00

MATERIALS				
COST CODE	QTY	DESCRIPTION	COST	EXTENDED
	1	Misc Material	710.00	710.00
				-
				-
				-
			Tax	57.00
			Shipping	-
			Subtotal	767.00
			10%	77.00
			Material Total	$ 844.00

LABOR				
COST CODE	HOURS	DESCRIPTION	RATE	EXTENDED
	23	Labor	126.00	2,898.00
				-
				-
				-
			Labor Subtotal	2,898.00
			10%	290.00
			Labor Total	$ 3,188.00
			Change Order Sub-Total	$ 6,858.00
			Bonds 1.35%	93.00
			Change Order Total	**$ 6,951.00**

Please Sign and Return for Work to be started:

Submitted by: Matt Troendle

Authorized by: _____

COR #48 - PCO #156 - PR #49

ESTIMATE 2 MN-001-2024: MPS NORTH ...
DATA SET 1 MATT'S ELECTRICAL TSC/...

ıical & Electrical
1001 Labore Ind Court
Suite B
Vadnais Hghts, Mn 55110
651-490-9869 / 651-490-1636
mtroendle@nac-hvac.com

PRINTED 2/11/2025 2:07:13 PM
MATERIAL Discounted
LABOR Primary

NOTES

Item						Material	Labor
#	Item #	Size	Item Desc	Qty	UOM	Mat Ext	Lbr Ext
7	25		FOREMAN REVIEW/COORDINATION	2	EACH	0.00	2.0000
8	30		4SQ BOX W/BLNK	2	EACH	12.60	0.4000
9	48		FIRE/SMOKE DAMPER FA R.I.	2	EACH	150.00	4.0000
10	275		120V F/S POWER CONN	2	EACH	60.00	2.0000
11	3612	3/4"	EMT	170	FEET	255.00	8.5000
12	5296	3/4"	EMT STEEL SS CONN	8	EACH	6.40	0.6000
13	5340	3/4"	EMT STEEL SS COUP	17	EACH	16.15	0.6460
14	7032	3/4"	EMT 1 HOLE STRAP	23	EACH	23.46	0.6900
15	11132	12	THHN STR CU	396	FEET	99.00	1.9800
16	18175	120V 1P	NEMA 1 MNL MTR STR	1	EACH	62.00	0.5000
17	55081		120V FRHP CONN	1	EACH	25.00	1.0000
Grand Totals						709.61	22.3160

Docusign Envelope ID: FB557A2F-B94A-4514-9145-14A13573B255

Muska Companies SINCE 1919 | ELECTRIC TECHNOLOGIES PLUMBING

Proposal Request Form

		Date:	1/17/2025
Project Name:	MPS North HS Bid Pack 3	**CO # :**	CO#011
System Description:	Additional Scope - Duct Detector Relocate RM D122	**PR # :**	PR#-49

CO Description:	Add (2) duct Detectors outside of Elevator RM D102
	All conduit by Div 26 contractor.
	Testing included in pricing

1.	Materials					$ 795.00	see breakdown pg2
2.	Sales Tax (included)		8.000%			$63.60	
3.	Material OH/P		10%			$79.50	
4.	Truck Charge					$132.00	
5.	Subtotal Material/Truck			sum of lines 1, 2, 3 & 4			$1,070.10
6.	Technician labor		0.00	Hours @	$85.00 per hour	$0.00	
7.	Working Foreman		10.00	Hours @	$97.00 per hour	$970.00	
8.	Technician OT		0.00	Hours @	$128.00 per hour	$0.00	
9.	Project Design		1.00	Hours @	$125.00 per hour	$125.00	
10.	Labor OH/P		10%			$109.50	
11.	Subtotal Labor			sum of lines 6, 7, 8 & 9			$1,204.50
12.	Tools & Equipment		5%	sum of lines 6, 7 & 8		$48.50	
13.	Specialty Tools					$0.00	
14.	Freight & Transportation					$0.00	
15.	Sub Contractor	Programing				$350.00	
16.	Sub Contractor					$0.00	
17.	Lift Equipment Rental					$0.00	
18.	Additional Bond Premium					$0.00	
19.	Expense OH/P		5%	of lines 13,14,15,16,17&18		$17.50	
20.	Subtotal Expense			sum of lines 12-19			$416.00
	Total Price of Change						**$2,690.60**

Prices subject to cost changes if not accepted in **10** days.
Additional contract time required for this change is **0** additional work day(s)

Muska Companies

Chad McNitt
Project Manager

Owner / GC

Signature:

Print Name:

*Please return approved CO to Muska to proceed with changes

Docusign Envelope ID: FB557A2F-B94A-4514-9145-14A13573B255

Muska Companies SINCE 1919 | ELECTRIC TECHNOLOGIES PLUMBING

Proposal Request - Material Breakdown

		Date:	1/17/2025
Project Name:	MPS North HS BP3	**CO # :**	CO#010
System Description:	Additional Scope - Duct Detector Relocate RM D122	**PR # :**	CO#010

QTY	MFG	ct Detectors outside of Eleva	Description		
Material Breakdown					
1	XXX	XXX	Misc Materials and cable	$75.00	$ 75.00
2	Edwards	SIGA SD	Duct Detector	$190.00	$ 380.00
2	Edwards	SD-T60	Test Tube	$25.00	$ 50.00
2	Edwards	SD-TRK	Test Switch	$51.00	$ 102.00
2	Edwards	SIGA CR	Control Relay	$94.00	$ 188.00
					$ -
					$ -
Total $ 795.00

Docusign Envelope ID: FB557A2F-B94A-4514-9145-14A13573B255

THELEN HEATING & ROOFING INC.

DATE: February 5, 2025

SUBMITTED TO: Shanna Haney @ Kraus-Anderson

PROJECT: North High School – BP3

PROPOSAL DESCRIPTION: PCO#156

(2) F/S Dampers	$ 1,702
Material	$ 175
Labor 16 hrs. @ $152	$ 2,432
Area Mechanical	$ 18,202
PXcellent Insulation	$ 900
MN Controls	$ 7,994
5% P&O (Subs)	$ 1,355
Total:	$ 32,760

QUOTED PRICE: add $32,760

Proposal By: Nick Haglin

Accepted By:

As:

Proposal Valid for 30 days

Date:

The amount of Performance Bond (will / will not) be affected by quote

AN EQUAL OPPORTUNITY EMPLOYER
1717 THIRTEENTH STREET SOUTHEAST • BRAINERD, MN 56401
218 - 829-1491 • FAX 218 - 829 - 2059

Docusign Envelope ID: FB557A2F-B94A-4514-9145-14A13573B255

AREA MECHANICAL
HVAC • PLUMBING • PIPING • REFRIGERATION • COMMERCIAL • INDUSTRIAL • RESIDENTIAL
DBE/TGB Certified
MN License No. MB787876 • 3276 Fanum Rd # 800, St Paul, MN 55110
Phone (651) 451-9356 • office@areamech.com • Fax (651) 451-8676 • www.areamech.com

CHANGE ORDER #35

TO: Thelen Heating

February 4th, 2025

ATTN: Nick Haglin

RE: North High School Renovations & CTE Center Phase 3

Nick,
Area Mechanical will need to drain the system in the F wing, make two tie-ins and then re-fill the system. We will then need to hang and then pipe the unit heater. Two guys should be able to achieve this work in one week.

Labor and materials as follows:

Total hours: 80 hours x $145/hr =	$11,600.00
Materials:	$1,432.00
RE Carlson Unit Heater	$1,825.00
Overhead (10%):	$1,486.00
Image Insulation Price:	$1,770.00
Overhead (5%):	$89.00

TOTAL COST PER REQUEST: **$18,202.00**

BY: MARK SCHAEFER

Docusign Envelope ID: FB557A2F-B94A-4514-9145-14A13573B255

Change Order

IMAGE Mechanical Insulation

PROJECT INFORMATION:

NAME: MPLS N HS BP #3

PROJECT # 24125

CUSTOMER INFORMATION:

BID DATE: 1/30/2025

SUBMITTED TO: AREA MECH. ATTENTION: JENEA

CHANGE ORDER #: PR #49

DESCRIPTION: INSULATE HEATING PIPE

LABOR:	$1,265.00
MATERIAL:	$505.00
TOTAL:	$1,770.00

Mike Evans

EMAIL: mike@ImageInsulation.com

PHONE: 651-443-2465

Docusign Envelope ID: FB557A2F-B94A-4514-9145-14A13573B255

RE CARLSON INC
HEATING, HUMIDIFICATION AND PROCESS EQUIPMENT
8455 Jefferson Highway
Maple Grove, MN 55369
763-424-4960 • FAX 763-424-2053 • 1-800-788-9617

January 30, 2025

Area Mechanical
3276 Fanum Road, Suite # 800
Vadnais Heights, MN. 55110
651-451-9356 FAX 651-451-8676

QUOTE NUMBER--24-1095 Q0234347 (PLEASE REFERENCE QUOTE NUMBER WHEN INQUIRING ABOUT THIS QUOTE)

JOB NAME: Minneapolis North HS Ph3

SUBJECT: Unit Heater

Zehnder Ritlting Vertical Unit Heater

Price $1,690.00 freight allowed (FOB factory)

Regards,

Glenn Stickney gstickney@recarlson.com Cell 612-308-7365

Quoted prices are firm for 30 days from quote date. Please review product description and options as stated in quote. Any options not stated are not included. Sale is subject to acceptance by the manufacture and subject to R E Carlson Inc. and /or the manufactures terms and conditions. Sales tax, where applicable, is not included.

Docusign Envelope ID: FB557A2F-B94A-4514-9145-14A13573B255

Area Mechanical Inc.

1970 Christensen Ave, Suite C-D
West St. Paul, MN 55118
Phone (651) 451-9356
Fax (651) 451-8676

RETURNS

JOB NAME North phase 3 JOB NO. _____ DATE _____

RET'D BY _____ RET'D TO _____ REC'D BY _____

MATERIAL LISTING

ITEM	QTY	DESCRIPTION	PRICE	TOTAL
1	30'	1" copper pipe Type L	8.09	242.70
2	1	1" coil Kit From Vic	400.00	400.00
3	10	1" 90° copper	7.61	76.10
4	2	1" Ball valves sweat	53.63	107.26
5	2	2 x 2 x 1 TEE copper	44.03	88.06
6	4	5" Clevis hanger	6.93	27.72
7	1	(Unit heater) See Attached	—	—
8		Miss Material Solder Fittings Etc	—	200.00
9	2	3/4 Ball valve For Air vent + Drain	56.70	113.40
10	4	1 x 1/2 TEE copper	17.47	69.88
11				
12				
13				1325.12
14			tax .08	107.00
15				1432.12
16				
17				
18				
19				
20				
21				
22				
23				
24				
25				
26				
27				
28				
29				
30				

Docusign Envelope ID: FB557A2F-B94A-4514-9145-14A13573B255

Nick Haglin

From: Dan Thill <xcellentinsulation@yahoo.com>
Sent: Tuesday, January 21, 2025 12:48 PM
To: Nick Haglin
Subject: Re: North HS BP3

Nick, if I'm looking at this correctly, its patching a couple dampers by elevator and patching duct for a couple dampers in the mechanical room.
$300 materials and $600 labor.

Thank you, Dan
Xcellent Insulation

On Tuesday, January 21, 2025 at 11:32:52 AM CST, Nick Haglin <nick@thelenheating.com> wrote:

Please advise any added cost.

Nick Haglin

Direct 218-454-4684 | Cell 612-290-4910

THELEN
HEATING & ROOFING, INC.

1717 13th Street SE, Brainerd, MN 56401

Docusign Envelope ID: FB557A2F-B94A-4514-9145-14A13573B255

Estimate #	Date
23-345	1/9/2025

Project Name:	*North High School Phase 3 PR49*
Submitted To:	
Contact:	

Minnesota Controls Inc
5100 Hillsboro Ave. N. New Hope, MN 55428
(763) 308-3890

Temperature Control Proposal

Scope of Work

Scope for PR49:

- Provide new relief dampers and actuators for AHU23 and AHU25. Wire program and test operation. (7 week lead time on dampers)
- Provide controls and heating valve for new VUH17. Wire test and add to BAS graphics

PR49 Price: Seven Thousand Nine Hundred and Ninety-four dollars	$7994.00

Notes

- Excludes overtime labor, fire/smoke dampers and fire alarm control.
- Excludes any existing mechanical or network problems.
- Excludes any AX upgrades in existing building.

All Material is guaranteed to be as specified. All work to be completed in a workman like manner according to standard practices. Owner is responsible for abatement of any asbestos or lead. Our workers are fully covered by union and contractor's agreements. Our price is firm for 60 days. MCI is providing this bid proposal in reference to the plan and specifications. We propose to furnish labor, materials, equipment, insurance, taxes and overhead to complete the above referenced project. MCI is certified as a Women's Business Enterprise; thus accredited for minority status.

Respectfully,

Anthony Appling

Anthony Appling, *Controls specialist*
Cell: (612) 616-0183
Office: (763) 308-3890
aappling@minnesotacontrols.com

Accepted By,

Date: _____ / _____ / _____

Docusign Envelope ID: FB557A2F-B94A-4514-9145-14A13573B255

KRAUS-ANDERSON®
Construction Company

501 South Eighth Street
Minneapolis, MN 55404

Request For Proposal

Project:	2210222-04 MPS - BP#3 North High School Renovations & CTE OP#24-2405 1500 James Avenue Minneapolis, MN 55411	PCO #:	156
		Date:	01/09/2025
To:	Dave Brust, Kraus-Anderson Construction Company Bre Nava, Kraus-Anderson Construction Company Curtis Hartog, Mpls Public Schools Special School Dist #1 Nick Haglin, Thelen Heating & Roofing, Inc. Deborah Bauknight, LSE Architects, Inc. Mariaha Dean, Eden Resources Natasha Brown, Eden Resources Matt Troendle, NAC Mechanical & Electrical Services		

Please provide a cost breakdown in accordance with the Contract Documents and a Summary for the Change described herein and on the attachments (if any) listed. All responses are required within seven (7) days.

This is not an authorization to proceed with the work described herein unless and until approved by the Owner. On approval, this change will be included in a Change Order, which will provide the formal Contract Change.

DESCRIPTION OF PROPOSAL:

Please provide a cost estimate per the attached PR #49 regarding QC Site Visit Area D & F Revisions.

Attachments: LSE PR #49 dated 1/08/2025

☐ We have reviewed the PCO and acknowledge that it is a “no change” item and does not affect our completion date.

Signed By: _____ Date: _____

Company Name: _____

Docusign Envelope ID: FB557A2F-B94A-4514-9145-14A13573B255

AIA® Document G709™ – 2018

Proposal Request

PROJECT: *(name and address)*
North High School - BP3
Special School District No. 1
1500 James Avenue
Minneapolis, MN 55411

CONTRACT INFORMATION:
Contract For: General Construction
Date: 3/12/2024

Architect's Project Number: 21.1002.01
Proposal Request Number: 49
Proposal Request Date: 1/8/2025

OWNER: *(name and address)*
Minneapolis Public Schools
SSD 1
1250 West Broadway Avenue
Minneapolis, MN 55411

ARCHITECT: *(name and address)*
LSE Architects, Inc.
1401 Glenwood Ave
Minneapolis, MN 55405

CONTRACTOR: *(name and address)*
Kraus-Anderson Construction
501 South 8th Street
Minneapolis, MN 55404

The Owner requests an itemized proposal for changes to the Contract Sum and Contract Time for proposed modifications to the Contract Documents described herein. The Contractor shall submit this proposal within Fourteen (14) days or notify the Architect in writing of the anticipated date of submission.
(Insert a detailed description of the proposed modifications to the Contract Documents and, if applicable, attach or reference specific exhibits.)

BP3 – QC Site Visit Area D and F Revisions

Provide pricing for replacing the fire smoke dampers in Area D and adding relief dampers at 2 AHU and adding a unit heater in Area F per attached HEI documents. This is per comments on the MPS QCQA review document and follow up HEI site visit. Note the work in Area F is originally in BP2 scope but because of the timing and closing out of BP2 contract this work is being priced in BP3.

Provide detailed breakdown of additions and/or credits per project manual.

Attachments:
HEI written narrative
BP3 - MX114.3 - Level 1 Ventilation Demolition Plan - Area D
BP3 - MP 117.3 - Level 1 Piping Plan - Area F
BP3 - MH114.3 - Level 1 Ventilation Plan - Area D
BP2 - MH417.2 - Level 1 Mechanical Rooms and Sections - Area F
BP3 - MH424.3 - Level Mechanical Rooms and Sections - Area D
BP3 - M602.3 - Schedules
BP3 - ED114.3 - Electrical Demolition Plan - First Floor Area D
BP3 - EP114.3 - Power Plan - First Floor Area D
BP3 - EP117.3 - Power Plan - First Floor Area F
BP3 - ES114.3 - Security and Life Safety Plan - First Floor Area D
BP3 - E602.3 - Mechanical Schedules

THIS IS NOT A CHANGE ORDER, A CONSTRUCTION CHANGE DIRECTIVE, OR A DIRECTION TO PROCEED WITH THE WORK DESCRIBED IN THE PROPOSED MODIFICATIONS.

REQUESTED BY THE ARCHITECT:

Deborah Bauknight, PM/Contract Admin
PRINTED NAME AND TITLE

AIA Document G709 – 2018. Copyright © 1993, 2001 and 2018. All rights reserved. "The American Institute of Architects," "American Institute of Architects," "AIA," the AIA Logo, and "AIA Contract Documents" are trademarks of The American Institute of Architects. This document was produced at 16:47:33 CT on 01/08/2025 under Order No.2114483185 which expires on 02/27/2025, is not for resale, is licensed for one-time use only, and may only be used in accordance with the AIA Contract Documents® Terms of Service. To report copyright violations, e-mail docinfo@aiacontracts.com.
User Notes: (3B9ADA57)

Docusign Envelope ID: FB557A2F-B94A-4514-9145-14A13573B255

HALLBERG ENGINEERING

PROPOSAL REQUEST

PROPOSAL REQUEST NO. PR #49

TO DRAWINGS AND SPECIFICATIONS
FOR THE MECHANICAL/ELECTRICAL CONSTRUCTION FOR THE
MPS NORTH HIGH SCHOOL RENOVATIONS AND CTE CENTER – BP3

1500 JAMES AVENUE NORTH,
MINNEAPOLIS, MN 55411

PROJECT NO. R21-4151.000

DATE OF ORIGINAL DRAWINGS AND SPECIFICATIONS 10/30/2023
DATE OF THIS PROPOSAL REQUEST 01/08/2025

Add VUH in Area F/Level 1 Mech room, F/SDs at elevator equipment room and relief dampers at AHU-23 and 25.

CHANGES TO MECHANICAL PLANS

1. **MX114.3 – LEVEL 1 VENTILATION DEMOLITION PLAN – AREA D**
   A. Refer to attached sheet for changes to Fire/Smoke Dampers.
2. **MP117.3 –LEVEL 1 PIPING PLAN – AREA F**
   A. Refer to attached sheet to add VUH-17.
3. **MH114.3 – LEVEL 1 VENTILATION PLAN – AREA D**
   A. Refer to attached sheet for changes to Fire/Smoke Dampers.
4. **MH417.2 – LEVEL 1 MECHANICAL ROOMS AND SECTIONS – AREA F**
   A. BP-2 sheet issued because this area not included in BP3.
   B. Refer to attached sheet to add VUH-17.
5. **MH424.3 – LEVEL MECHANICAL ROOMS AND SECTIONS – AREA D**
   A. Refer to attached sheet to add relief dampers.
6. **M602.3 – SCHEDULES**
   A. Refer to attached sheet for Vertical Unit Heater Schedule.

CHANGES TO ELECTRICAL PLANS

7. **ED114.3 – ELECTRICAL DEMOLITION PLAN – FIRST FLOOR AREA D**
   A. Refer to attached sheet for changes to Fire/Smoke Dampers.
8. **EP114.3 –POWER PLAN – FIRST FLOOR AREA D**
   A. Refer to attached sheet for changes to Fire/Smoke Dampers.
9. **EP117.3 – POWER PLAN FIRST FLOOR AREA F**
   A. Refer to attached sheet to add VUH-17.

Mechanical/Electrical/Commissioning/Energy
1750 Commerce Court • White Bear Lake, MN 55110 • Phone (651) 748-1100 • Fax (651) 748-9370

Docusign Envelope ID: FB557A2F-B94A-4514-9145-14A13573B255

10. ES114.3 – SECURITY AND LIFE SAFETY PLAN – FIRST FLOOR AREA D

A. Refer to attached sheet for changes to Fire/Smoke Dampers.

11. E602.3 – MECHANICAL SCHEDULES

A. Refer to attached sheet to add VUH-17.

END OF PROPOSAL REQUEST

Mechanical/Electrical/Commissioning/Energy
1750 Commerce Court • White Bear Lake, MN 55110 • Phone (651) 748-1100 • Fax (651) 748-9370

Docusign Envelope ID: FB557A2F-B94A-4514-9145-14A13573B255

KRAUS-ANDERSON®
Construction Company

Change Order Request

Project: 2210222-04
MPS - BP#3 North High School Renovations & CTE OP#24-2405
1500 James Avenue
Minneapolis, MN 55411

COR # 119.00

Date: 3/5/2025

To: Owner Mpls Public Schools Special School Dist #1
1250 West Broadway Avenue
Minneapolis, MN 55411

From: Kraus-Anderson Construction Company
501 South Eighth Street
Minneapolis, MN 55404

PCO # ***158 - LSE PR #50: Added Destrat Fans and Moisture Sensor***

Item #	Description	Vendor	Amount
1	Electrical per PR #50	NAC Mechanical & Electrical Services	$4,994.00
2	Mechanical per PR #50	Thelen Heating & Roofing, Inc.	$12,750.00
		Total For Change Order	**$17,744.00**

Approved By: Mpls Public Schools Special School Dist #1 **Signed:** Signed by: Jibril Yusuf 11A88315060C4C6... **Date:** 4/9/2025 | 10:44 AM CD

Submitted By: Kraus-Anderson Construction Company **Signed:** Signed by: Brennan Burrows F0194A56114F477... **Date:** 3/5/2025 | 1:25 PM PST

Accepted By: LSE Architects, Inc. **Signed:** DocuSigned by: Deborah Bauknight F63D4C431D924FB... **Date:** 3/17/2025 | 8:53 AM CD

Docusign Envelope ID: FB557A2F-B94A-4514-9145-14A13573B255

1001 Labore Industrial Court, Suite B
Vadnais Heights, MN 55110

651-490-9868
651-490-1636 *fax*
nac-hvac.com

CHANGE ORDER REQUEST #46 (R1)

GENERAL CONTRACTOR: Bre Nava - Kraus-Anderson

DATE: 02/24/25

EMAIL: bre.nava@krausanderson.com

NAC JOB #: A4806MTR

PHONE: (612) 398-3654

PROJECT NAME: MPS North HS BP#3

RFI: -

REQUEST DESCRIPTION: Provide power to destrat fans per PR #50. Assumes extending power from DF-19 to utilize FA tie in for shutdown. Provide receptacles for water sensor FBO.

PCO: #158

PR: #50

CONTRACTOR				
COST CODE	QTY	DESCRIPTION	COST	EXTENDED
				-
				-
				-
				-
			Subtotal	-
			5%	-
			Contractor Total	$ -

MATERIALS				
COST CODE	QTY	DESCRIPTION	COST	EXTENDED
	1	Misc Material	431.00	431.00
	1	Lift Rental	800.00	800.00
				-
				-
			Tax	98.00
			Shipping	-
			Subtotal	1,329.00
			10%	133.00
			Material Total	$ 1,462.00

LABOR				
COST CODE	HOURS	DESCRIPTION	RATE	EXTENDED
	25	Labor	126.00	3,150.00
				-
				-
				-
			Labor Subtotal	3,150.00
			10%	315.00
			Labor Total	$ 3,465.00
			Change Order Sub-Total	$ 4,927.00
			Bonds 1.35%	67.00
			Change Order Total	**$ 4,994.00**

Please Sign and Return for Work to be started:

Submitted by: Matt Troendle

Authorized by: _____

COR #46 - PCO #158 - PR #50

ESTIMATE 2 MN-001-2024: MPS NORTH ...
DATA SET 1 MATT'S ELECTRICAL TSC/...

ıical & Electrical
1001 Labore Ind Court
Suite B
Vadnais Hghts, Mn 55110
651-490-9869 / 651-490-1636
mtroendle@nac-hvac.com

PRINTED 2/24/2025 8:38:10 AM
MATERIAL Discounted
LABOR Primary

NOTES

Item						Material	Labor
#	Item #	Size	Item Desc	Qty	UOM	Mat Ext	Lbr Ext
5	25		FOREMAN REVIEW/COORDINATION	1	EACH	0.00	1.0000
6	30		4SQ BOX W/BLNK	3	EACH	18.90	0.6000
7	47		HIGH WORK ADDER	1	EACH	0.00	3.0000
8	49		FISH UN ACCESSIBLE CEILING	1	EACH	0.00	6.0000
9	3612	3/4"	EMT	80	FEET	120.00	4.0000
10	5296	3/4"	EMT STEEL SS CONN	2	EACH	1.60	0.1500
11	5340	3/4"	EMT STEEL SS COUP	8	EACH	7.60	0.3040
12	6057		#12 GRD PIGTAIL	3	EACH	0.30	0.0000
13	7032	3/4"	EMT 1 HOLE STRAP	10	EACH	10.20	0.3000
14	7182	3/4"	HOLE DRILL & PATCH	3	EACH	30.00	3.0000
15	7340		CADDY 4Z34 BOX SUPT	3	EACH	8.97	0.0000
16	8022	1/2"	FLEX CONDUIT	40	FEET	30.40	0.8000
17	8062	1/2"	FLEX STR. CONN	4	EACH	11.04	0.4000
18	9007	4 SQ BOX	2-1/8D 1/2 & 3/4 KO	3	EACH	6.90	0.6000
19	9035	4 SQ	5/8D 1G PLASTER RING	2	EACH	1.64	0.0000
20	9054	4 SQ	INDUST. CVR 1 DUPLEX	1	EACH	1.50	0.0000
21	10026	20A	5352 125V IVORY DPLX	3	EACH	16.53	0.6000
22	10639	1G	430 SS PL. 1 DUPLEX	2	EACH	3.50	0.0000
23	11132	12	THHN STR CU	440	FEET	110.00	2.2000
24	11641		SCOTCHLOCKS-YELLOW	9	EACH	1.08	0.0000
25	55081		120V FRHP CONN	2	EACH	50.00	2.0000
Grand Totals						430.16	24.9540

Docusign Envelope ID: FB557A2F-B94A-4514-9145-14A13573B255

THELEN HEATING & ROOFING INC.

DATE: February 19, 2025

SUBMITTED TO: Shanna Haney @ Kraus-Anderson

PROJECT: North High School – BP3

PROPOSAL DESCRIPTION: PCO#158

(2) Destrat Fans	$ 2,412
Labor 8 hrs @ $152	$ 1,216
Harris Controls (BP2)	$ 8,688
5% P&O (Subs)	$ 434
Total:	$ 12,750

QUOTED PRICE: add $12,750

Proposal By: Nick Haglin

Accepted By: _____

As: _____

Proposal Valid for 30 days

Date: _____

The amount of Performance Bond (will / will not) be affected by quote

AN EQUAL OPPORTUNITY EMPLOYER
1717 THIRTEENTH STREET SOUTHEAST • BRAINERD, MN 56401
218 - 829-1491 • FAX 218 - 829 - 2059

Docusign Envelope ID: FB557A2F-B94A-4514-9145-14A13573B255

909 MONTREAL CIRCLE
ST. PAUL, MN 55102

February 10, 2025

Attn: Nick Haglin
Thielen
1717 13th ST SE
Brainerd MN, 56401

BP3 PCO#158

RE: MPS North Destratification Fan Add & Leak Detection Monitoring

Nick,

Please review the following scope of work and lump sum pricing for added scope as noted below.

Clarifications:

- The pricing included in this proposal is good for 30 days.

Scope of Work

- Provide materials and labor for connections and graphical display to 2 destratification fans in area A100A
- Provide materials and labor for monitoring of leak detection in area G closet for water heater.

Labor				
Hours	**Category**	**Labor Description**	**Rate**	**Total**
40	Electrician	Electrician Labor	$156.00	$6,240.00
24	Specialist	Technician Labor	$77.00	$1,848.00
	Material	Wire, Conduit, Parts		$600.00
		Total		**$8,688.00**

Sincerely,

Ben Thiele
Building Automation Systems Specialist
C: 612-257-0366
bthiele@harriscompany.com

Docusign Envelope ID: FB557A2F-B94A-4514-9145-14A13573B255

KRAUS-ANDERSON®
Construction Company

501 South Eighth Street
Minneapolis, MN 55404

Request For Proposal

Project:	2210222-04 MPS - BP#3 North High School Renovations & CTE OP#24-2405 1500 James Avenue Minneapolis, MN 55411	PCO #:	158
		Date:	01/24/2025
To:	Dave Brust, Kraus-Anderson Construction Company Bre Nava, Kraus-Anderson Construction Company Curtis Hartog, Mpls Public Schools Special School Dist #1 Nick Haglin, Thelen Heating & Roofing, Inc. Deborah Bauknight, LSE Architects, Inc. Mariaha Dean, Eden Resources Matt Troendle, NAC Mechanical & Electrical Services		

Please provide a cost breakdown in accordance with the Contract Documents and a Summary for the Change described herein and on the attachments (if any) listed. All responses are required within seven (7) days.

This is not an authorization to proceed with the work described herein unless and until approved by the Owner. On approval, this change will be included in a Change Order, which will provide the formal Contract Change.

DESCRIPTION OF PROPOSAL:

Please provide a cost estimate per the attached PR #50 regarding added Destrat fans to BP2 and Moisture sensor to BP3.

Attachments: LSE PR #50 dated 01/23/2025

☐ We have reviewed the PCO and acknowledge that it is a “no change” item and does not affect our completion date.

Signed By: _____ Date: _____

Company Name: _____

Docusign Envelope ID: FB557A2F-B94A-4514-9145-14A13573B255

AIA® Document G709™ – 2018

Proposal Request

PROJECT: *(name and address)*
North High School - BP3
Special School District No. 1
1500 James Avenue
Minneapolis, MN 55411

CONTRACT INFORMATION:
Contract For: General Construction
Date: 3/12/2024

Architect's Project Number: 21.1002.01
Proposal Request Number: 50
Proposal Request Date: 1/23/2025

OWNER: *(name and address)*
Minneapolis Public Schools
SSD 1
1250 West Broadway Avenue
Minneapolis, MN 55411

ARCHITECT: *(name and address)*
LSE Architects, Inc.
1401 Glenwood Ave
Minneapolis, MN 55405

CONTRACTOR: *(name and address)*
Kraus-Anderson Construction
501 South 8th Street
Minneapolis, MN 55404

The Owner requests an itemized proposal for changes to the Contract Sum and Contract Time for proposed modifications to the Contract Documents described herein. The Contractor shall submit this proposal within Fourteen (14) days or notify the Architect in writing of the anticipated date of submission.
(Insert a detailed description of the proposed modifications to the Contract Documents and, if applicable, attach or reference specific exhibits.)

BP3 – Added Destrat Fans to BP2 and Moisture Sensor to BP3

Provide pricing for addition of moisture sensor to deal with issue of janitor closet on second floor having water issues that damage rooms below as discussed with the Owner.
Provide pricing for addition of destrat fans in the north main entry vestibule to distribute the heat better in this all glass space.
Refer to HEI documents attached.
Submit product data for moisture sensor to be provided for review and approval and for closeout purposes. Assume the destrat fans would be same model as provided in BP2 - submittal included for reference to BP3 contractors. Color should match installed DF-19 which I believe was the off white.

Provide detailed breakdown of additions and/or credits per project manual.

Attachments:
partial 233400-01 HVAC Fans SD - BP2 submittal
HEI written narrative
BP2 - MH121.2 - Level 2 Ventilation Plan - Area A
BP3 - MH128.3 - Level 2 Ventilation Plan - Area G
BP2 - M601.2 - Schedules
BP2 - EP121.2 - Power Plan - Second Floor Area A
BP2 - E601.2 - Mechanical Schedules
BP1 - EP128.1 - Power Plan - Second Floor Area G

THIS IS NOT A CHANGE ORDER, A CONSTRUCTION CHANGE DIRECTIVE, OR A DIRECTION TO PROCEED WITH THE WORK DESCRIBED IN THE PROPOSED MODIFICATIONS.

REQUESTED BY THE ARCHITECT:

Deborah Bauknight, PM/Contract Admin
PRINTED NAME AND TITLE

AIA Document G709 – 2018. Copyright © 1993, 2001 and 2018. All rights reserved. "The American Institute of Architects," "American Institute of Architects," "AIA," the AIA Logo, and "AIA Contract Documents" are trademarks of The American Institute of Architects. This document was produced at 08:47:03 CT on 01/23/2025 under Order No.2114483185 which expires on 02/27/2025, is not for resale, is licensed for one-time use only, and may only be used in accordance with the AIA Contract Documents® Terms of Service. To report copyright violations, e-mail docinfo@aiacontracts.com.
User Notes: (3B9ADA52)

Docusign Envelope ID: FB557A2F-B94A-4514-9145-14A13573B255

HALLBERG ENGINEERING

PROPOSAL REQUEST

PROPOSAL REQUEST NO. PR #50

TO DRAWINGS AND SPECIFICATIONS
FOR THE MECHANICAL/ELECTRICAL CONSTRUCTION FOR THE
MPS NORTH HIGH SCHOOL RENOVATIONS AND CTE CENTER – BP3

1500 JAMES AVENUE NORTH,
MINNEAPOLIS, MN 55411

PROJECT NO. R21-4151.000

DATE OF ORIGINAL DRAWINGS AND SPECIFICATIONS.....10/30/2023
DATE OF THIS PROPOSAL REQUEST 1/22/2025

Add (2) fans at Area A entrance vestibule and water sensor at Area G data/janitors space.

CHANGES TO MECHANICAL PLANS

1. **MH121.2 – LEVEL 2 VENTILATION PLAN – AREA A**
   A. Refer to attached sheet for additional information.
   B. BP2 sheet used as there is not an Area A in BP3.
2. **MH128.3 – LEVEL 2 VENTILATION PLAN – AREA G**
   A. Refer to attached sheet for additional information.
3. **M601.2 – SCHEDULES**
   A. Refer to attached sheet for destratification schedule changes.
   B. BP2 sheet used to keep fans serving one room scheduled together.

CHANGES TO ELECTRICAL PLANS

1. **EP121.2 – POWER PLAN – SECOND FLOOR AREA A**
   A. Refer to attached sheet for additional information.
   B. BP2 sheet used as there is not an Area A in BP3.
2. **E601.2 – MECHANICAL SCHEDULES**
   A. Refer to attached sheet for additional information.
   B. BP2 sheet used as there is not a mechanical sheet with DF designations in BP3.
3. **EP128.1 – POWER PLAN – SECOND FLOOR AREA G**
   A. Refer to attached sheet for additional information.
   B. BP1 sheet used as there is not an Area G in BP3.

END OF PROPOSAL REQUEST

Mechanical/Electrical/Commissioning/Energy
1750 Commerce Court • White Bear Lake, MN 55110 • Phone (651) 748-1100 • Fax (651) 748-9370

Docusign Envelope ID: FB557A2F-B94A-4514-9145-14A13573B255

GENERAL NOTES - HVAC

A. PROVIDE VOLUME DAMPER AT EVERY BRANCH DUCT FROM MAINS. LOCATE DAMPERS NEXT TO MAIN WITH HANDLES EASILY ACCESSIBLE. NOT TO INCLUDE VAV SYSTEMS.

B. CURBS FOR MECHANICAL EQUIPMENT TO BE PRE-FABRICATED AND FURNISHED WITH EQUIPMENT. PROVIDE CURB TRANSITIONS, CAPS AND EXTENSIONS AS REQUIRED.

C. COORDINATE EXACT ROOF PENETRATIONS WITH ARCHITECTURAL AND STRUCTURAL DRAWINGS.

D. REFER TO DETAIL SHEETS, SPECIFICATIONS AND MANUFACTURER'S INSTRUCTIONS FOR ALL ROOF EQUIPMENT INSTALLATIONS.

E. ALL ELBOWS THROUGHOUT THE BUILDING THAT CANNOT FIT A LONG SWEEP RADIUS ELBOW TO BE A SHORT RADIUS ELBOW WITH TURNING VANES. IF DUCT IS OVER 48", ELBOW SHALL HAVE AN INSIDE RADIUS OF 6". CONSTRUCT SHORT RADIUS ELBOWS AS PER SMACNA DUCT CONSTRUCTION STANDARDS 1995 EDITION PG. A-41 AND A-43.

F. LOCATE DUCTWORK AS HIGH AS POSSIBLE. DUCTWORK UNDER BEAMS MUST BE TIGHT TO STRUCTURE.

G. TRANSFER DUCT TO BE INTERNALLY LINED.

H. DUCT TO VAV BOXES SAME AS INLET SIZE UNLESS NOTED OTHERWISE.

I. FIELD VERIFY ALL EXISTING CONDITIONS.

J. PROVIDE INSULATED BOOT PLENUM WITH ALL LINEAR DIFFUSERS. PROVIDE AN 8" DIA. CONNECTION UNLESS NOTED OTHERWISE.

K. BALANCE THE RETURN AIR TO EACH ROOM TO +/- 10% OF THE SUPPLY AIR DELIVERED TO THE ROOM.

L. PROVIDE YOUNG REGULATORS FOR VOLUME DAMPERS ABOVE GYPSUM BOARD CEILINGS.

M. ALL DUCTWORK DOWNSTREAM OF SUPPLY FANS AND UPSTREAM OF RETURN FANS TO BE DOUBLE WALL PERFORATED DUCT AS INDICATED ON PLANS.

N. PROVIDE INTERNALLY LINED BOOT ON ALL DUCTED RETURN GRILLES AND DUCT LINER UP TO AND INCLUDING SECOND ELBOW FROM GRILLE.

O. DO NOT INSTALL BALANCING DAMPERS OR OPPOSED BLADE DAMPERS ON SINGLE INLET EXHAUST FANS WITH SPEED CONTROLLERS.

KEYNOTES

1	REFER TO SHEET MH111.2 FOR CONTINUATION.
2	REFER TO SHEET MH124.2 FOR CONTINUATION.
3	CONNECT TO EXISTING DUCT INSIDE EXISTING BUILDING AS INDICATED ON PLANS.
4	DUCT TO BE ROUTED THRU JOIST WEBBING.
5	DUCT TO BE ROUTED IN BETWEEN JOISTS.
6	DROP DUCT DOWN TO LOWER CEILING SPACE. DUCT TO TRANSITION FROM 24"Ø TO 30/16 IN DROP.
7	PROVIDE (1) 20"x20" GRILLE. PROVIDE 24" DEEP PLENUM BEHIND GRILLE ASSEMBLY.
8	EXPOSED DUCTWORK IN THIS ROOM TO BE CLEANED WITH CLEAN CLOTH WITH MINERAL SPIRITS OR SOLVENT RECOMMENDED BY PAINT MANUFACTURER TO REMOVE DIRT AND GREASE AND LEFT READY FOR PAINT FINISH. PAINT FINISH BY G.C.
9	OFFSET DUCTS UNDER EXISTING BEAM. RISE AS HIGH AS POSSIBLE BELOW LOW ROOF. ROUTE HORIZONTAL DUCT LEVEL BELOW LOW ROOF STRUCTURE.
10	DESTRAT FAN CLEARANCE INDICATED WITH DASHED LINE. GRILLES CANNOT BE LOCATED ABOVE FAN CLEARANCE AREA. COORDINATE LOCATION OF GRILLES AS REQUIRED.
11	RISE EXHAUST DUCT AS HIGH AS POSSIBLE BELOW LOW ROOF STRUCTURE.
12	RISE EXHAUST DUCT AS HIGH AS POSSIBLE BELOW HIGH ROOF STRUCTURE.

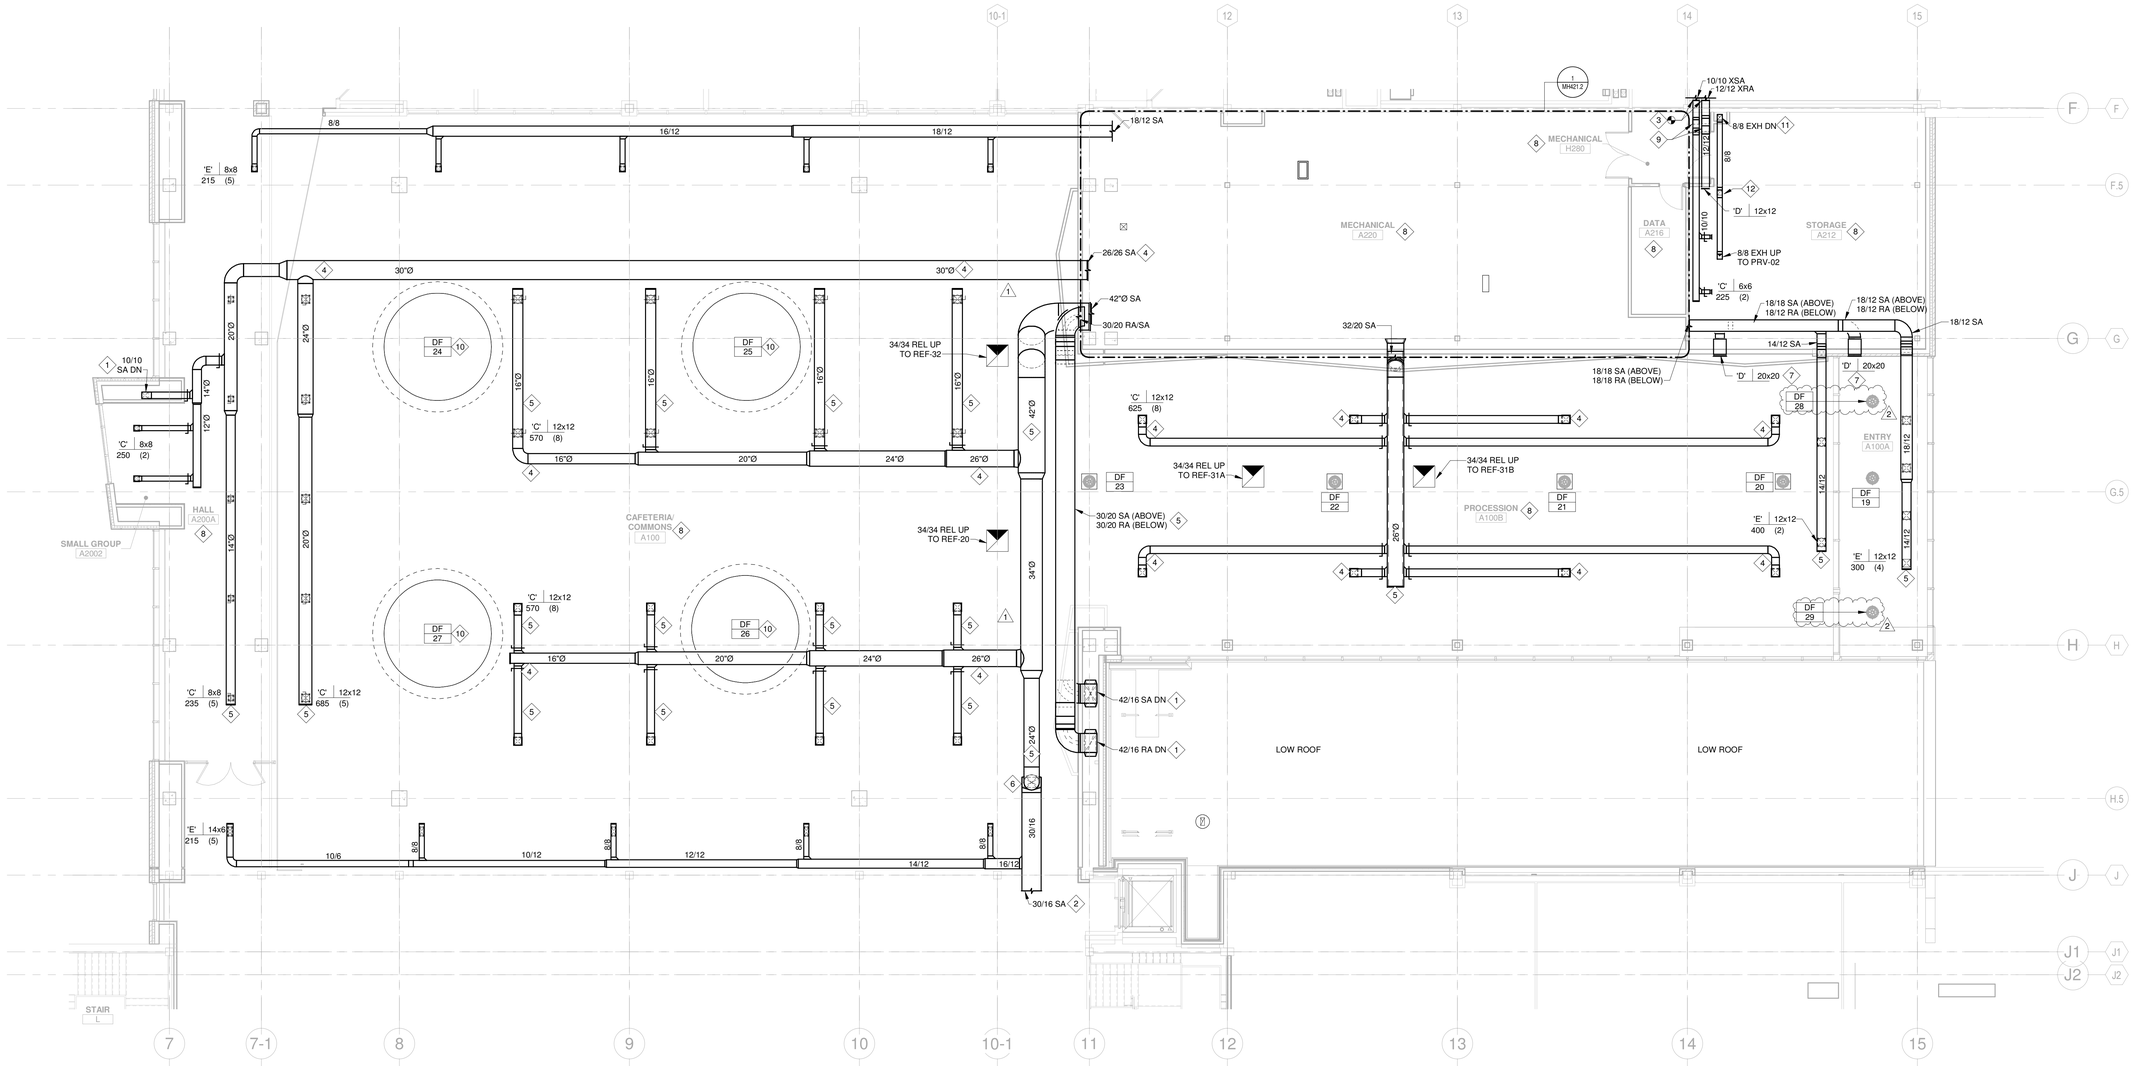

1 LEVEL 2 VENTILATION PLAN - AREA A
1/8" = 1'-0"

C:\Temp\M21_MPS North_Central_kolsonMSTYM.rvt

1/22/2025 12:30:36 PM

MINNEAPOLIS PUBLIC SCHOOLS
Urban Education. Global Citizens.

LSE ARCHITECTS

LAWAL SCOTT ERICKSON ARCHITECTS, INC.

1401 Glenwood Ave
Minneapolis, MN 55405

612.343.1010 office
612.3382280 fax

www.lse-architects.com

These drawings including all design, details, specifications and information, are the sole copyright of LSE Architects, Inc. and are for use on this specific project and shall not be used on any other work without agreement and written permission of LSE Architects, Inc. ©

North High School Renovations & CTE Center

1500 James Ave North,
Minneapolis, MN 55411

HALLBERG ENGINEERING
Mechanical / Electrical Consulting Engineers
1750 Commerce Court
White Bear Lake, MN 55110
(651) 748-1100 / Fax: (651) 748-4378

F G H
A
E D C B

Key Plan

MPS Project No.: 21NORTCTE

I hereby certify that this plan, specifications, or report was prepared by me or under my direct supervision and that I am a duly licensed Professional Engineer under the laws of the State of MINNESOTA.

Richard L. Lucio

RICHARD L. LUCIO

DATE: OCTOBER 28, 2022

REG NO.: 42852

No.	Date	Revision Description
1	01/19/2024	BP2 RFI #48
2	01/22/2025	BP3 PR#50

BID PKG 2 - CONST. DOCS.

LEVEL 2 VENTILATION PLAN - AREA A

Project	R21-4151.000
Date	OCTOBER 28, 2022
Drawn by	JMR
Checked by	AKT

BP2

MH121.2

Copyright © LSE Architects, Inc.

Docusign Envelope ID: FB557A2F-B94A-4514-9145-14A13573B255

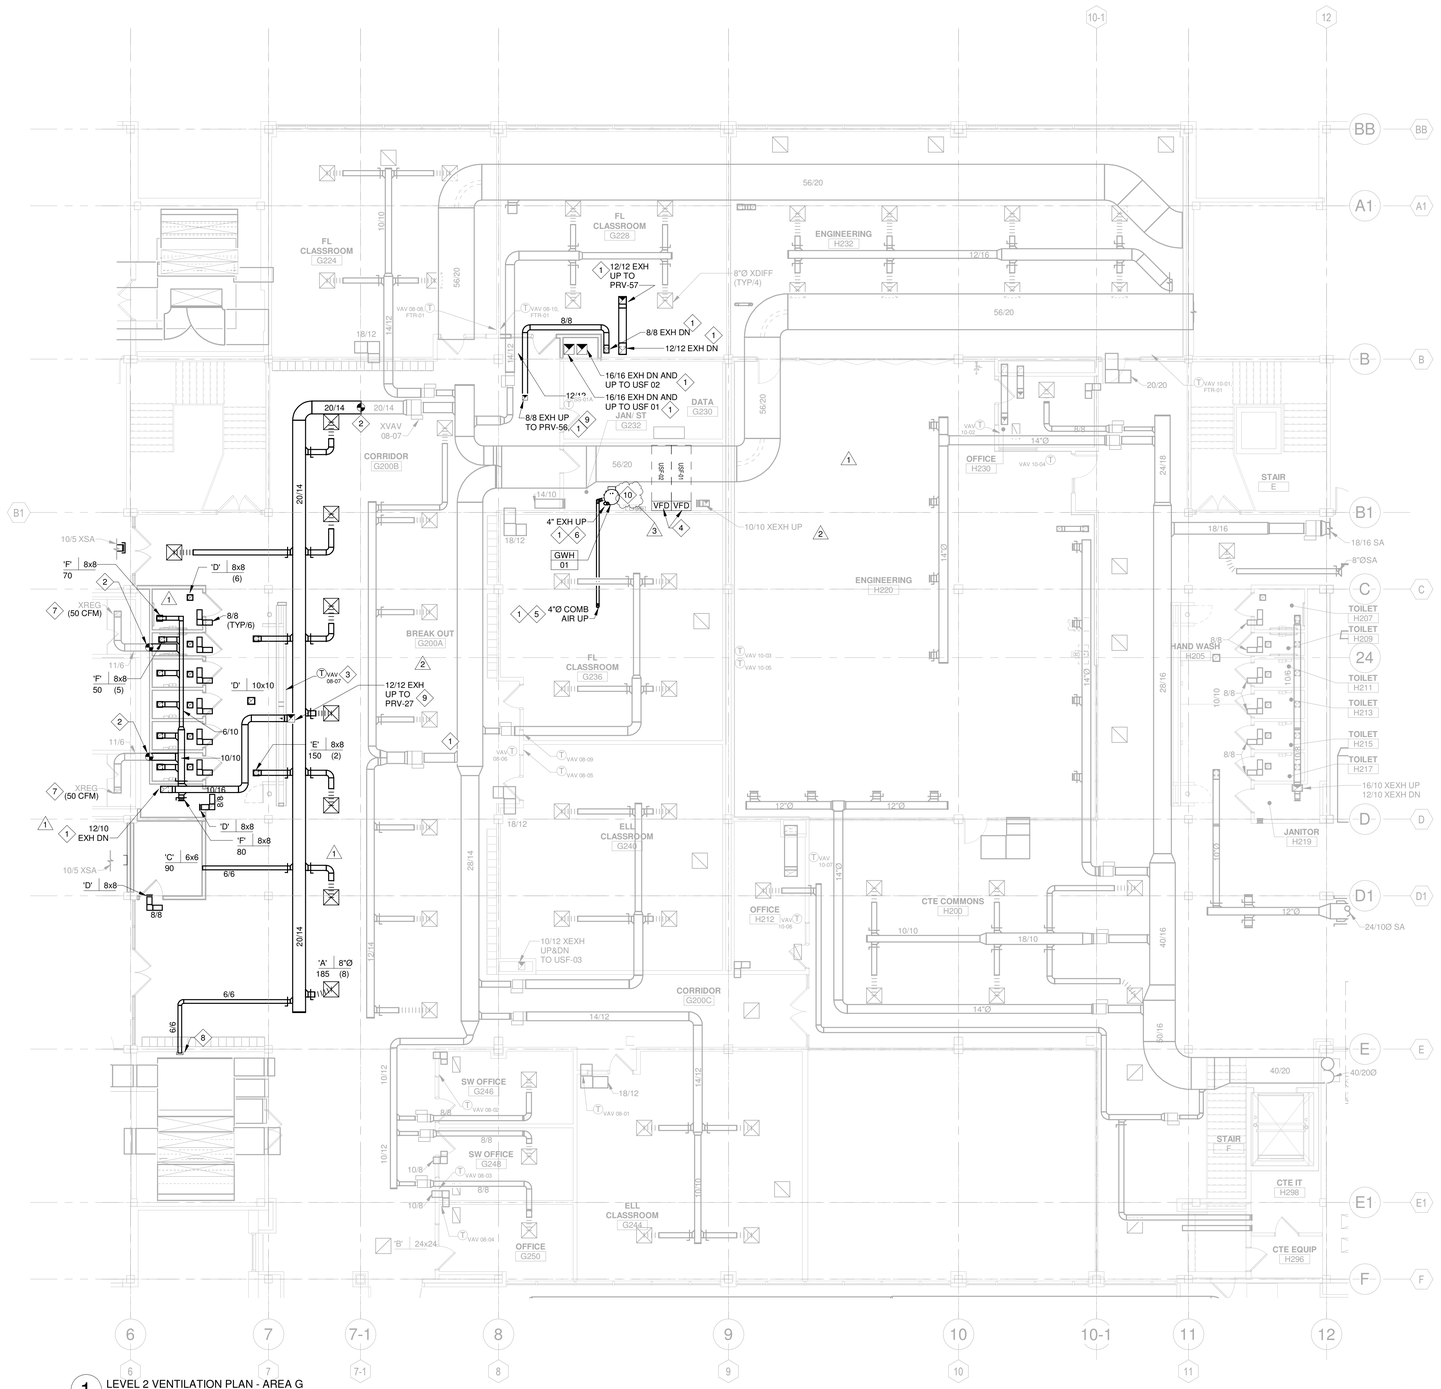

1 LEVEL 2 VENTILATION PLAN - AREA G
1/8" = 1'-0"

GENERAL NOTES - HVAC

A. PROVIDE VOLUME DAMPER AT EVERY BRANCH DUCT FROM MAINS. LOCATE DAMPERS NEXT TO MAIN WITH HANDLES EASILY ACCESSIBLE. NOT TO INCLUDE VAV SYSTEMS.

B. CURBS FOR MECHANICAL EQUIPMENT TO BE PRE-FABRICATED AND FURNISHED WITH EQUIPMENT. PROVIDE CURB TRANSITIONS, CAPS AND EXTENSIONS AS REQUIRED.

C. COORDINATE EXACT ROOF PENETRATIONS WITH ARCHITECTURAL AND STRUCTURAL DRAWINGS.

D. REFER TO DETAIL SHEETS, SPECIFICATIONS AND MANUFACTURER'S INSTRUCTIONS FOR ALL ROOF EQUIPMENT INSTALLATIONS.

E. ALL ELBOWS THROUGHOUT THE BUILDING THAT CANNOT FIT A LONG SWEEP RADIUS ELBOW TO BE A SHORT RADIUS ELBOW WITH TURNING VANES. IF DUCT IS OVER 48", ELBOW SHALL HAVE AN INSIDE RADIUS OF 6" CONSTRUCT SHORT RADIUS ELBOWS AS PER SMACNA DUCT CONSTRUCTION STANDARDS 1995 EDITION PG. A-41 AND A-43.

F. LOCATE DUCTWORK AS HIGH AS POSSIBLE. DUCTWORK UNDER BEAMS MUST BE TIGHT TO STRUCTURE.

G. TRANSFER DUCT TO BE INTERNALLY LINED.

H. DUCT TO VAV BOXES SAME AS INLET SIZE UNLESS NOTED OTHERWISE.

I. FIELD VERIFY ALL EXISTING CONDITIONS.

J. PROVIDE INSULATED BOOT PLENUM WITH ALL LINEAR DIFFUSERS. PROVIDE AN 8" DIA. CONNECTION UNLESS NOTED OTHERWISE.

K. BALANCE THE RETURN AIR TO EACH ROOM TO +/- 10% OF THE SUPPLY AIR DELIVERED TO THE ROOM.

L. PROVIDE YOUNG REGULATORS FOR VOLUME DAMPERS ABOVE GYPSUM BOARD CEILINGS.

M. ALL DUCTWORK DOWNSTREAM OF SUPPLY FANS AND UPSTREAM OF RETURN FANS TO BE DOUBLE WALL PERFORATED DUCT AS INDICATED ON PLANS.

N. PROVIDE INTERNALLY LINED BOOT ON ALL DUCTED RETURN GRILLES AND DUCT LINER UP TO AND INCLUDING SECOND ELBOW FROM GRILLE.

O. DO NOT INSTALL BALANCING DAMPERS OR OPPOSED BLADE DAMPERS ON SINGLE INLET EXHAUST FANS WITH SPEED CONTROLLERS.

KEYNOTES

1 DUCT TO BE ROUTED BETWEEN EXISTING CONCRETE JOISTS.

2 CONNECT TO EXISTING DUCT AND EXTEND AS INDICATED ON PLANS. VERIFY EXISTING DUCT SIZE PRIOR TO FABRICATION.

3 CONTROLS CONTRACTOR TO PROVIDE FACE PLATE SENSOR OR LOCKABLE COVER FOR TEMPERATURE SENSOR.

4 VFD FURNISHED BY DIV. 23. VFD INSTALLED AND LINE VOLTAGE WIRING BY DIV. 26. LOW VOLTAGE CONTROL WIRING PROVIDED BY DIV. 23.

5 SCHEDULE 40, SOLID CORE, PVC COMBUSTION AIR VENT UP THRU ROOF. OFFSET TO BE A MINIMUM OF 10'-0" AWAY FROM GWH VENT.

6 4"Ø SCHEDULE 40 CPVC GAS VENT UP THRU ROOF. PITCH BACK TO GWH, REFER TO DETAIL 2/M503.3

7 REBALANCE DIFFUSER AS INDICATED ON PLANS.

8 DUCT TO BE PREPARED FOR FUTURE CONNECTION. CAP AND SEAL AIRTIGHT.

9 ROUTE DUCT UP THRU EXISTING OPENING IN ROOF/ROOF CURB.

10 PROVIDE AN ASURITY WS-1 WATER LEAK DETECTOR SENSOR IN THIS ROOM. INSTALL PER MANUFACTURERS RECOMMENDATIONS. PLACE IN LOCATION AWAY FROM MOP SINK TO AVOID ALARMS WITH NORMAL ACCIDENTAL SPILLAGE. UPON DETECTION, SIGNAL AN ALARM TO THE BAS. CONTROLS CONTRACTOR TO PROVIDE ALL WIRING AND ACCESSORIES AS REQUIRED.

MINNEAPOLIS PUBLIC SCHOOLS
Urban Education. Global Citizens.

LSE ARCHITECTS

LAWAL SCOTT ERICKSON ARCHITECTS, INC.

1401 Glenwood Ave
Minneapolis, MN 55405

612.343.1010 office
612.3382280 fax

www.lse-architects.com

These drawings including all design, details, specifications and information, are the sole copyright of LSE Architects, Inc. and are for use on this specific project and shall not be used on any other work without agreement and written permission of LSE Architects, Inc. ©

North High School Renovations & CTE Center

1500 James Ave North,
Minneapolis, MN 55411

HALLBERG ENGINEERING
Mechanical / Electrical Consulting Engineers
1750 Commerce Court
White Bear Lake, MN 55110
(651) 748-1100 / Fax: (651) 748-4378

F G H
A
E D C B

Key Plan

MPS Project No.: 21NORTCTE

I hereby certify that this plan, specifications, or report was prepared by me or under my direct supervision and that I am a duly licensed Professional Engineer under the laws of the State of MINNESOTA.

RICHARD L. LUCIO

DATE: January 30, 2024

REG NO.: 42852

No.	Date	Revision Description
1	11/10/2023	BP3 ADDENDUM #1
2	06/06/2024	BP3 PR#29
3	01/22/2025	BP3 PR#50

BID PKG 3 - CONFORMED SET

LEVEL 2 VENTILATION PLAN - AREA G

Project	R21-4151.000
Date	January 30, 2024
Drawn by	JMR
Checked by	AKT

BP3
MH128.3

Copyright © LSE Architects, Inc.

C:\Temp\M21_MPS North_Central_kolsonMSTYM.rvt
1/22/2025 12:34:47 PM

Docusign Envelope ID: FB557A2F-B94A-4514-9145-14A13573B255

POWER ROOF VENTILATOR SCHEDULE

PRV #

12 / M501.2

UNIT TAG	PRV 02	PRV 03	PRV 09	PRV 16	PRV-35	PRV-38
AREA SERVED	A120A	A104V, A106	D128A	D128B	A104T	D128
MANUFACTURER	COOK	COOK	COOK	COOK	COOK	COOK
MODEL NUMBER	101C28DOR60VF	101C28SQR60VF	165C17D (VF2)	101C28DOR70VF	101C28DOR60VF	135C17DOR92VF
DRIVE	DIRECT	DIRECT	DIRECT	DIRECT	DIRECT	DIRECT
TYPE	BI	BI	BI	BI	BI	BI
CLASS	1	1	1	1	1	1
WHEEL DIAMETER (IN)	10.0	10.0	16.5	10.0	10.0	13.5
FAN DATA						
CFM	200	200	3700	300	200	1000
ESP	1.0	1.0	0.5	0.5	.5	1
RPM	2206	2206	1466	1838	1843	1497
MOTOR RPM	2800	2800	1725	2800	2800	1725
ELECTRICAL						
HP	0.5	0.5	1.5	0.33	0.33	0.5
V-PH-CY	115-1-60	115-1-60	480-3-60	115-1-60	115-1-60	115-1-60
STARTER	DIV. 26	DIV. 26	DIV. 26	DIV. 26	DIV. 26	DIV. 26
DISCONNECT	DIV. 23 (MFGR)	DIV. 23 (MFGR)	DIV. 23 (MFGR)	DIV. 23 (MFGR)	DIV. 23 (MFGR)	DIV. 23 (MFGR)
REMARKS	2 TOILET 1,4,5,6	TOILETS 1,4,5,6	GENERATOR 3,4,5,6	ELECTRICAL ROOM 3,4,5,6	SUMP 1,4,5,6	BOILER RM 3,4,5,6

UNIT TAG	PRV 58
AREA SERVED	D103
MANUFACTURER	COOK
MODEL NUMBER	101C28DOR70VF
DRIVE	DIRECT
TYPE	BI
CLASS	1
WHEEL DIAMETER (IN)	10.0
FAN DATA	
CFM	300
ESP	0.5
RPM	1838
MOTOR RPM	2800
ELECTRICAL	
HP	0.33
V-PH-CY	115-1-60
STARTER	DIV. 26
DISCONNECT	DIV. 23 (MFGR)
REMARKS	ELEVATOR EQPT. 3,4,5,6

NOTES:
1. STARTED/STOPPED BY THE BAS.
2. STARTED/STOPPED BY A LOCAL MOMENTARY SWITCH WITH PILOT LIGHT.
3. STARTED/STOPPED BY A TEMPERATURE SENSOR.
4. PROVIDE FAN WITH SPEED CONTROLLER.
5. GRAVITY BACKDRAFT DAMPER.
6. EC MOTOR.

* ALL PRVS TO BE CONTROLLED BY THE BAS FOR SCHEDULING

RELIEF FAN SCHEDULE

REF #

16 / M502.2

UNIT TAG	REF-20	REF-31A	REF-31B	REF-32		
UNIT SERVED	AHU-20	AHU-31	AHU-31	AHU-32		
MANUFACTURER	COOK	COOK	COOK	COOK		
MODEL NUMBER	245 CPA	245 CPA	245 CPA	245 CPA		
DRIVE	BELT	BELT	BELT	BELT		
TYPE	UTILITY SET	UTILITY SET	UTILITY SET	UTILITY SET		
FAN DATA						
CFM	8950	8950	8950	8950		
ESP	1.00	1.00	1.00	1.00		
RPM	1123	1123	1123	1123		
MOTOR RPM	1725	1725	1725	1725		
ELECTRICAL						
HP	5	5	5	5		
V-PH-CY	480-3-60	480-3-60	480-3-60	480-3-60		
STARTER	DIV. 23 (VFD)	DIV. 23 (VFD)	DIV. 23 (VFD)	DIV. 23 (VFD)		
DISCONNECT	DIV. 23 (W/ VFD)	DIV. 23 (W/ VFD)	DIV. 23 (W/ VFD)	DIV. 23 (W/ VFD)		
REMARKS	1-6	1-6	1-6	1-6		

NOTES:
1. STARTED/STOPPED BY THE BAS.
2. PROVIDE WEATHERCOVER.
3. MOTORIZED BACKDRAFT DAMPER WITH LINE VOLTAGE DAMPER ACTUATOR.
4. CONTROLLED WITH REMOTE VFD LOCATED IN ADJACENT MECH ROOM.
5. PROVIDE DISCONNECT WITH FAN FOR MAINTENANCE.
6. REFs ARE TO OPERATE IN UNISON.

* ALL REFS TO BE CONTROLLED BY THE BAS FOR SCHEDULING

RETURN/RELIEF FAN SCHEDULE

RF #

15 / M501.2

UNIT TAG	RF-01	RF-33				
UNIT SERVED	AHU-01	AHU-33				
MANUFACTURER	COOK	COOK				
MODEL NUMBER	180SQN17D	225SQN11D				
DRIVE	DIRECT	DIRECT				
TYPE	CENTRIFUGAL SQUARE INLINE	CENTRIFUGAL SQUARE INLINE				
FAN DATA						
CFM	4300	7700				
ESP	1.00	1.00				
RPM	1385	1197				
MOTOR RPM	1725	1140				
ELECTRICAL						
HP	5	5				
V-PH-CY	480-3-60	480-3-60				
STARTER	DIV. 23 (VFD)	DIV. 23 (VFD)				
DISCONNECT	DIV. 23 (W/ VFD)	DIV. 23 (W/ VFD)				
REMARKS	1,2,3	1,2,3				

NOTES:
1. STARTED/STOPPED BY THE BAS.
2. CONTROLLED WITH VFD LOCATED IN MECH ROOM.
3. EC MOTOR.

* ALL RFS TO BE CONTROLLED BY THE BAS FOR SCHEDULING

DESTRATIFICATION FAN SCHEDULE

DF #

10 / M503.2

UNIT TAG	DF-19,28,29 (3)	DF-20 thru 23	DF-24 thru 27			
AREA SERVED	A100A	A100	A100			
MANUFACTURER	AIRIUS	AIRIUS	EPIC			
MODEL NUMBER	A-25-EC-STD-100-130-W-CON	S-25-EC-STD-100-130-W-CON	APEX CF14B105 14' DIAMETER			
DRIVE	DIRECT	DIRECT	DIRECT			
FAN DATA						
CFM (MAX)	500	500	47,242			
MOTOR RPM (MAX)	1640	1640	60			
ELECTRICAL						
AMPS/WATTS	0.46/31	0.46/31	-			
HP	-	-	1/3 HP			
V-PH-CY	120-1-60	120-1-60	208-3-60			
STARTER	DIV. 23 (MFGR)	DIV. 23 (MFGR)	DIV. 23 (MFGR)			
DISCONNECT	DIV. 23 (MFGR)	DIV. 23 (MFGR)	DIV. 23 (MFGR)			
CONTROLLER	BAC24	BAC24				
REMARKS	1,3,6	2,3,6	4,5,6,7,8,9			

NOTES:
1. PROVIDE THREE (3) DESTRATIFICATION FAN S IN THE ENTRY (A100A). (3)
2. PROVIDE FOUR (4) DESTRATIFICATION FANS IN THE NORTH END OF THE COMMONS (A100).
3. VERIFY CORD LENGTH PRIOR TO ORDERING FAN.
4. PROVIDE FOUR (4) DESTRATIFICATION FANS IN THE SOUTH END OF THE COMMONS (A100).
5. COORDINATE FAN LOCATIONS WITH DIFFUSER AND LIGHT LOCATIONS. DIFFUSERS AND LIGHTS ARE NOT TO BE INSTALLED ABOVE FAN AND CLEARANCES.
6. PROVIDE WITH BAS INTERFACE CAPABILITIES FOR SCHEDULING AND SPEED CONTROL.
7. PROVIDE TOUCHSCREEN CONTROL PANEL IN AREA A PENTHOUSE.
8. MECHANICAL CONTRACTOR TO PROVIDE STEEL CHANNELS AND HARDWARE FOR MOUNTING UNIT PER MANUFACTURERS RECOMMENDATIONS.
9. PROGRAM INITIAL FAN SPEED AT 60%: 24,705 CFM, 35 RPM.

AIR HANDLING UNIT SCHEDULE

AHU #

11 / M501.2 | 11 / M502.2 | 12 / M502.2 | 13 / M502.2 | 11 / M503.2

UNIT TAG	AHU-01	AHU-03	AHU-31	AHU-32	AHU-33	AHU-34	AHU-37	AHU-38
AREA SERVED	CHILD CARE	MEDIA CENTER	COMMONS	COMMONS	ADMIN	MAIN VESTIBULE	COMBUSTION AIR	COMBUSTION AIR
MANUFACTURER	DAIKIN	DAIKIN	DAIKIN	DAIKIN	DAIKIN	DAIKIN	DAIKIN	DAIKIN
MODEL NUMBER	CAH010GDGM	CAH022GDGM	CAH043GDGM	CAH018GDGM	CAH018GDGM	CAH006GDGM	CAH027GHGM	CAH027GHGM
TYPE	II	III	I	I	II	I	I	I
CFM	3700	10600	19000	5500	7700	2000	8,820	8,820
MIN OA CFM	1855	4731	17110	550	1115	0	8,820	8,820
SUPPLY FAN								
CFM	4300	10600	19000	5500	7700	2000	8,820	8,820
ESP	1.5	1.5	1.5	1.5	1.5	1.5	0.75	0.75
TSP	4.56	5.81	5.12	4.93	4.55	4.34	2.43	2.43
RPM	2948	1976	1177	2482	1940	3558	1187	1187
HP	7.5	20	25	7.5	10	3	7.5	7.5
TYPE	PLENUM/AF	PLENUM/AF	PLENUM/AF	PLENUM/AF	PLENUM/AF	PLENUM/AF	PLENUM/AF	PLENUM/AF
DRIVE	DIRECT	DIRECT	DIRECT	DIRECT	DIRECT	DIRECT	DIRECT	DIRECT
RETURN FAN								
CFM	REMOTE, REFER TO RETURN/RELIEF FAN SCHEDULE	10600	NONE	NONE	REMOTE, REFER TO RETURN/RELIEF FAN SCHEDULE	NONE	NONE	NONE
ESP		0.75						
TSP		2.15						
RPM		1558						
HP		7.5						
TYPE		PLENUM/AF						
DRIVE		DIRECT						
PRE-WHEEL FILTERS								
TYPE	NONE	PLEATED	NONE	NONE	NONE	NONE	NONE	NONE
DEPTH		2"						
EFFICIENCY %		MERV 8						
PRE-FILTERS								
TYPE	PLEATED	NONE	PLEATED	PLEATED	PLEATED	PLEATED	PLEATED	PLEATED
DEPTH	2"		2"	2"	2"	2"	2"	2"
EFFICIENCY %	MERV 8		MERV 8	MERV 8	MERV 8	MERV 8	MERV 8	MERV 8
FINAL FILTERS								
TYPE	CARTRIDGE	CARTRIDGE	CARTRIDGE	CARTRIDGE	CARTRIDGE	CARTRIDGE	CARTRIDGE	CARTRIDGE
DEPTH	12	4	4"	4"	4"	4"	4"	4"
EFFICIENCY %	MERV 14	MERV 14	MERV 14	MERV 14	MERV 14	MERV 14	MERV 14	MERV 14
HOT WATER HEATING COIL - (BASED ON 140° EWT, 30°TD, 35% PROPYLENE GLYCOL SOLUTION)								
CFM	4300	10600	19000	5500	7700	2000	8,820	8,820
FPM	506	517	468	472	502	395	521	521
ROW(2 MIN)/FPI	1/9	1/9	4/10	3/7	1/6	3/6	2/12	2/12
EAT/LAT	31/56	30/56	-11/95	60/95	40/57	65/94	-16/58	-16/58
MBH	118.167	298.744	2197.758	207.117	141.832	63.991	711.122	711.122
GPM/WPD	8.0/2.1	20.5/12 ft Hd	156.2/11.5 ftHd	14.9/11.5 ftHd	9.0/1.6 ftHd	4.7/2.2 ftHd	48.6/16.4 ftHd	48.6/16.4 ftHd
APD	0.16	0.17 inWc	0.34 inWc	0.2 inWc	0.12 inWc	0.13 inWc	0.23 inWc	0.23 inWc
CHILLED WATER COOLING COIL - (BASED ON 44° EWT, 14°TD, 35% PROPYLENE GLYCOL SOLUTION)								
CFM	4300	10600	19000	5500	7700	2000	NONE	NONE
FPM	506	499	468	472	471	395		
EAT DB/WB	82/67	82/68	88/72	64/77	78/64	75/62		
LAT DB/WB	55/54	55/55	55/54	55/54	55/54	55/54		
SENSIBLE/TOTAL MBH	129.980/171.538	314.744/449.035	694.305/1098.840	132.514/159.997	196.399/229.147	44.980/48.666		
GPM/WPD	25.5/18.2 ftHd	67.7/26.9 ftHd	164.3/30.6 ftHd	24/14.5 ftHd	34.7/16.2 ftHd	7.30/3.5 ftHd		
APD	0.84 inWc	0.88 inWc	0.90 inWc	0.69 inWc	0.68 inWc	0.54 inWc		
ROW(6 MIN)/FPI	8/10	8/9	8/10	8/8	6/12	10/7		
SPLIT	SPLIT FACED	SPLIT FACED	2 COILS	SPLIT FACED	2 COILS	SPLIT FACED		
NUMBER OF CIRCUITS	2	2	2	2	2	2		
ENERGY RECOVERY SECTION								
TYPE	NONE	WHEEL (DRIVEN BY VFD)	NONE	NONE	NONE	NONE	NONE	NONE
HP		0.5						
V-PH-CY		115/1/60						
OUTSIDE AIR CFM		4710						
EXHAUST AIR CFM		4710						
SUMMER DESIGN								
OA EAT (DB/WB)		89/73						
OA LAT (DB/WB)		80/67						
EA EAT (DB/WB)		75/62						
EA LAT (DB/WB)		84/69						
TOTAL MBH RECOVERED		111.558						
TOTAL EFFECTIVENESS (%)		64.13						
WINTER DESIGN								
OA EAT (DB/WB)		-15/-15						
OA LAT (DB/WB)		40/33						
EA EAT (DB/WB)		68/52						
EA LAT (DB/WB)		11/13						
TOTAL MBH RECOVERED		344.619						
TOTAL EFFECTIVENESS (%)		69						
APD (SUPPLY/EXHAUST)		0.83/0.81						
ECONOMIZER	FULL	FULL	FULL	FULL	FULL	FULL	FULL	FULL
ELECTRICAL								
V-PH-CY	480-3-60	480-3-60	480-3-60	480-3-60	480-3-60	480-3-60	480-3-60	480-3-60
STARTER	DIV. 23 (VFD)	DIV. 23 (VFD)	DIV. 23 (VFD)	DIV. 23 (VFD)	DIV. 23 (VFD)	DIV. 23 (VFD)	DIV. 23 (VFD)	DIV. 23 (VFD)
DISCONNECT	DIV. 23 (W/VFD)	DIV. 23 (W/VFD)	DIV. 23 (W/VFD)	DIV. 23 (W/VFD)	DIV. 23 (W/VFD)	DIV. 23 (W/VFD)	DIV. 23 (W/VFD)	DIV. 23 (W/VFD)
OPERATING WEIGHT (LBS)	2116	7984	6911	2459	3053	1609	2200	2200
REMARKS	2 thru 12	2 thru 14	2 thru 12	2 thru 12	2 thru 12	2 thru 12,16 1	1 thru 10,15,17 1	1 thru 10,15,17 1

NOTES:
1. VFD USED AS SOFT START.
2. ALL SUPPLY AND RETURN FAN MOTOR VFDs ARE TO BE FURNISHED AND INSTALLED BY DIVISION 23.
3. PROVIDE UNIT WITH ONE 120/1/60 CONNECTION FOR INTERNAL LIGHTS.
4. ALL FANS/BLOWERS TO BE CLASS II CONSTRUCTION.
5. FAN SECTIONS TO HAVE DOUBLE WALL PERFORATED LINER.
6. PROVIDE FANS WITH SHAFT GROUNDING RING FROM THE FACTORY.
7. UNITS SELECTION MUST MEET THE FAN POWER LIMITATION IN THE 2015 MN ENERGY CODE.
8. BREAKDOWN UNIT AS REQUIRED TO GET UNIT INTO THE ROOM. REASSEMBLE IN THE ROOM.
9. MOTOR HORSEPOWERS HAVE BEEN UPSIZED NOMINALLY TO AVOID OVERLOADING. PROVIDE MOTOR HORSEPOWER SCHEDULED.
10. PROVIDE EQUIPMENT COMPLETE WITH MANUFACTURERS RECOMMENDED STARTUP.
11. UNIT TO COME WITH A 8" RAIL.
12. SINGLE CHILLED WATER COILS SHALL HAVE SPLIT HEADERS WITH TWO (2) SUPPLY AND TWO (2) RETURN CONNECTIONS.
13. THE HEAT RECOVERY WHEEL TO BE FULLY MODULATING.
14. HEAT RECOVERY WHEEL BYPASS DAMPERS TO BE FULLY MODULATING.
15. UNIT TO COME WITH A 4' RAIL. (1)
16. THERMOSTAT TO BE PROGRAMMED FOR A MAX HEATING TEMPERATURE OF 68 DEGREES F AND MINIMUM COOLING TEMPERATURE OF 85 DEGREES F. HEATING TO BE LOCKED OUT IF OUTDOOR TEMPERATURE IS GREATER THAN 60 DEGREES F.
17. COMBUSTION AIR CALCULATION PER MFGC 304.9: .35 CFM x 25,200 B TU INPUT = 8820 CFM. AHU-37 AND AHU-38 TO BE INTERLOCKED WITH THIER RESPECTIVE BOILERS PER SPECIFICATION SECTION 23 09 00..

SYSTEM TYPE:
I. SINGLE ZONE, CONSTANT VOLUME, DRAW THROUGH
II. SINGLE ZONE, VAV, DRAW THROUGH
III. SINGLE ZONE, VAV, DRAW THROUGH SUPPLY, BLOW THROUGH RETURN, HEAT RECOVERY WHEEL
IV. SINGLE ZONE, CONSTANT VOLUME, DRAW THROUGH SUPPLY, BLOW THROUGH RETURN, HEAT RECOVERY PLATE HEAT EXCHANGER

GRILLE, REGISTER AND DIFFUSER SCHEDULE

1 / M502.2 | 2 / M502.2

TYPE	A	B	C	D	E	F
ITEM	SUPPLY DIFFUSER	RET/TRANS GRILLE	SUPPLY GRILLE	EXH/TRANS GRILLE	SUPPLY REGISTER	EXHAUST REG
DESCRIPTION	LAY-IN	LAY-IN	SURF/DUCT MOUNT	DUCT/SURF. MOUNT	SURF/DUCT MOUNT	DUCT/SURF. MOUNT
MANUFACTURER	TITUS	TITUS	TITUS	TITUS	TITUS	TITUS
MODEL NUMBER	TMSA	50F	300RS	350RL	300RS	350RL
REMARKS	1,4	2	1	1	1,3	1,3

TYPE	G	H
ITEM	RETURN GRILLE	SUPPLY DIFFUSER
DESCRIPTION	DUCT/SURF. MOUNT	DUCT MOUNT
MANUFACTURER	TITUS	TITUS
MODEL NUMBER	33RS	ML-38 w/ MP-38
REMARKS	6	5

NOTES:
1. STEEL MODULE
2. ALUMINUM MODULE
3. PROVIDE WITH OPPOSED BLADE DAMPER
4. 24/24 CEILING MODULE
5. 4 SLOT, 4'-0" LONG W/PLENUM. PLENUM TO COME UNINSULATED. CONTRACTOR TO PROVIDE EXTERIOR INSULATION ON PLENUM.
6. HEAVY DUTY GRILLE

VARIABLE AIR VOLUME BOX SCHEDULE

VAV #

3 / M502.2 | 9 / M502.2 | 10 / M502.2

UNIT TAG	VAV-33-01	VAV-33-02	VAV-33-03	VAV-33-04	VAV-33-05	VAV-33-06
AREA SERVED	A104N, A104P	A104L	A104K	A104R	A104S	A104U
MANUFACTURER	TITUS	TITUS	TITUS	TITUS	TITUS	TITUS
MODEL NUMBER	DESV	DESV	DESV	DESV	DESV	DESV
MAXIMUM CFM	600	200	200	200	200	300
MINIMUM CFM	180	60	60	60	60	90
INLET DUCT SIZE (INCH)	07	06	06	06	06	06
HOT WATER HEATING COIL (140° EWT/30°TD, 35% PROPYLENE GLYCOL)						
MBH	17.9	6.9	6.9	6.9	6.9	6.9
GPM	2.4	1.6	1.6	1.6	1.6	1.6
REMARKS	1 THRU 5	1 THRU 5	1 THRU 5	1 THRU 5	1 THRU 5	1 THRU 5

UNIT TAG	VAV-33-07	VAV-33-08	VAV-33-09	VAV-33-10	VAV-33-11	VAV-33-12
AREA SERVED	A104J	A104H	A104	A104G	A104F	A104E
MANUFACTURER	TITUS	TITUS	TITUS	TITUS	TITUS	TITUS
MODEL NUMBER	DESV	DESV	DESV	DESV	DESV	DESV
MAXIMUM CFM	200	200	1400	200	200	200
MINIMUM CFM	60	60	420	60	60	60
INLET DUCT SIZE (INCH)	06	06	14	06	06	06
HOT WATER HEATING COIL (140° EWT/30°TD, 35% PROPYLENE GLYCOL)						
MBH	6.9	6.9	44.4	6.9	6.9	6.9
GPM	1.6	1.6	4	1.6	1.6	1.6
REMARKS	1 THRU 5	1 THRU 5	1 THRU 5	1 THRU 5	1 THRU 5	1 THRU 5

UNIT TAG	VAV-33-13	VAV-33-14	VAV-33-15	VAV-33-16	VAV-33-17	VAV-33-18
AREA SERVED	A104C	A104B	A104A	A112	A116	A120
MANUFACTURER	TITUS	TITUS	TITUS	TITUS	TITUS	TITUS
MODEL NUMBER	DESV	DESV	DESV	DESV	DESV	DESV
MAXIMUM CFM	200	200	200	1000	1000	600
MINIMUM CFM	60	60	60	300	300	180
INLET DUCT SIZE (INCH)	06	06	06	12	12	07
HOT WATER HEATING COIL (140° EWT/30°TD, 35% PROPYLENE GLYCOL)						
MBH	6.9	6.9	6.9	31.6	31.6	17.9
GPM	1.6	1.6	1.6	3.2	3.2	2.4
REMARKS	1 THRU 5	1 THRU 5	1 THRU 5	1 THRU 5	1 THRU 5	1 THRU 5

UNIT TAG	VAV-33-19	VAV-33-20				
AREA SERVED	A120B	A120C				
MANUFACTURER	TITUS	TITUS				
MODEL NUMBER	DESV	DESV				
MAXIMUM CFM	200	200				
MINIMUM CFM	60	60				
INLET DUCT SIZE (INCH)	06	06				
HOT WATER HEATING COIL (140° EWT/30°TD, 35% PROPYLENE GLYCOL)						
MBH	6.9	6.9				
GPM	1.6	1.6				
REMARKS	1 THRU 5	1 THRU 5				

NOTES:
1. REHEAT COILS TO BE A MINIMUM OF 2 ROWS.
2. SELECT REHEAT COILS WITH A MAXIMUM OF 5 FEET WATER PRESSURE DROP.
3. NC @ 0.5" SP (35 MAX) APD (MAXIMUM OF 0.75").
4. EAT/LAT=55/95
5. PROVIDE VAV BOX WITH STERILOC LINING.

RELIEF HOOD SCHEDULE

RH #

7 / M502.2

UNIT TAG	RH-33					
UNIT SERVED	AHU-33					
MANUFACTURER	COOK					
MODEL NUMBER	GR					
THROAT SIZE (LxW)	48x48					
PHYSICAL SIZE (LxW)	75x67					
CFM	9,850					
APD	0.068					
REMARKS						

AIR FLOW MEASURING STATION

AFMS #

UNIT TAG	AFMS-01-01	AFMS-03-01	AFMS-31-01	AFMS-32-01	AFMS-33-01	
SYSTEM SERVED	AHU-01	AHU-03	AHU-31	AHU-32	AHU-33	
SERVICE	OA	OA	OA	OA	OA	
LOCATION	F132	F132	A220	A220	A220	
REMARKS	IN DUCT	IN DUCT	IN DUCT	IN DUCT	IN DUCT	

FIRE/SMOKE DAMPERS

F/SD #

ALL NEW FIRE/SMOKE DAMPERS TO HAVE ELECTRIC ACTUATORS

7 / M503.2

UNIT TAG	F/SD-50B						
SYSTEM SERVED	PRV-50						
LOCATION	TUNNEL						
SERVICE	MUA						
SIZE	10/10						
TYPE	FLOOR						

MINNEAPOLIS PUBLIC SCHOOLS
Urban Education. Global Citizens.

LSE ARCHITECTS
LAWAL SCOTT ERICKSON ARCHITECTS, INC.
1401 Glenwood Ave
Minneapolis, MN 55405
612.343.1010 office
612.3382280 fax
www.lse-architects.com

These drawings including all design, details, specifications and information, are the sole copyright of LSE Architects, Inc. and are for use on this specific project and shall not be used on any other work without agreement and written permission of LSE Architects, Inc. ©

North High School Renovations & CTE Center
1500 James Ave North,
Minneapolis, MN 55411

HALLBERG ENGINEERING
Mechanical / Electrical Consulting Engineers
1750 Commerce Court
White Bear Lake, MN 55110
(651) 748-1100 / Fax: (651) 748-4378

F G H
A
E D C B

Key Plan

MPS Project No.: 21NORTCTE

I hereby certify that this plan, specifications, or report was prepared by me or under my direct supervision and that I am a duly licensed Professional Engineer under the laws of the State of MINNESOTA.

Richard L. Lucio
RICHARD L. LUCIO

DATE: OCTOBER 28, 2022
REG NO.: 42852

No.	Date	Revision Description
1	01/10/2024	BP2 PR#98
2	01/10/2024	BP2 PR#99
3	01/22/2025	BP3 PR#50

BID PKG 2 - CONST. DOCS.

SCHEDULES

Project R21-4151.000
Date OCTOBER 28, 2022
Drawn by AKT
Checked by BJB

BP2
M601.2

Copyright © LSE Architects, Inc.

C:\Temp\M21_MPS North_Central_Iolson\MSTVM.rvt
1/22/2025 12:39:30 PM

Docusign Envelope ID: FB557A2F-B94A-4514-9145-14A13573B255

GENERAL NOTES:

A. REFER TO ET SERIES DRAWINGS FOR ALL DIVISION 26 ELECTRICAL WORK REQUIRED FOR DIVISION 27 TECHNOLOGY SYSTEMS.

B. REFER TO ES SERIES DRAWINGS FOR ALL DIVISION 26 ELECTRICAL WORK REQUIRED FOR DIVISION 28 ELECTRONIC SAFETY AND SECURITY SYSTEMS.

C. ALL CONDUITS, BACKBOXES, RACEWAYS, COVERPLATES ETC. FOR DIVISION 27 SYSTEMS ARE PROVIDED AND INSTALLED BY DIVISION 26. ALL WIRING AND DEVICES WILL BE BY THE DIVISION 27 CONTRACTOR. REFER TO SPECIFICATIONS SECTION 26.05.34, TECHNOLOGY DETAILS AND PLANS FOR ADDITIONAL INFORMATION AND DEVICE LOCATIONS.

D. ALL CONDUITS, BACKBOXES, RACEWAYS, COVERPLATES ETC. FOR DIVISION 28 SYSTEMS ARE PROVIDED AND INSTALLED BY DIVISION 26. ALL WIRING AND DEVICES WILL BE BY THE DIVISION 28 CONTRACTOR. REFER TO TRUE NORTH DETAILS AND PLANS FOR ADDITIONAL INFORMATION AND DEVICE LOCATIONS.

E. PROVIDE #10 AWG WIRING FOR ALL HOME RUNS IN EXCESS ON 80 FEET, (120) UNLESS NOTED OTHERWISE.

F. PROVIDE SEPARATE HOT NEUTRAL AND GROUNDING CONDUCTORS FOR EACH TECHNOLOGY CIRCUIT.

G. VERIFY MOUNTING HEIGHTS OF ALL RECEPTACLES PRIOR TO ROUGH-IN. REFER TO THE ARCHITECTURAL ELEVATIONS.

H. PROVIDE DUPLEX RECEPTACLES (UNLESS OTHERWISE INDICATED) FOR EACH NORMAL POWER RECEPTACLE.

I. PROVIDE ALL CUTTING AND PATCHING OF FLOORS, WALLS OR CEILING REQUIRED FOR THE NEW POWER AND SIGNAL SYSTEMS. MATCH ADJACENT SURFACES.

J. MOUNT ALL NEW DIVICES SHOWN ON EXISTING WALLS USING SURFACE RACEWAY AND BOXES.

K. VERIFY MOUNTING HEIGHTS OF ALL RECEPTACLES PRIOR TO ROUGH-IN. REFER TO THE ARCHITECTURAL ELEVATIONS.

L. CIRCUIT ALL NORMAL RECEPTACLES SHOWN TO PANEL LP-02-1A/1B AND LP-01-6A/6B UNLESS NOTED OTHERWISE.

M. PROVIDE FINAL TERMINATIONS TO ALL DIRECT WIRED KITCHEN EQUIPMENT (OVENS, COOLERS). PROVIDE LIQUID TIGHT CONNECTION OF SUITABLE LENGTH TO ALLOW OVENS TO BE PULLED AWAY FROM WALL FOR REAR ACCESS.

N. PROVIDE ALL NEW 15 AND 20 AMPERE, 125 AND 250 VOLT NONLOCKING TYPE RECEPTACLES AS U.L. LISTED TAMPER-RESISTANT RECEPTACLES PER NEC 406.12.

O. USE OF MC CABLING IS NOT AN APPROVED RACEWAY METHOD. REFER TO SPECIFICATIONS SECTION 26.05.33 (MPS).

KEY NOTES:

1. PROVIDE NEW PANELBOARD AS INDICATED. REFER TO RISER DIAGRAMS AND PANELBOARD SCHEDULES FOR ADDTIONAL INFORMATION.
2. PROVIDE NEW TRANSFORMER AS INDICATED. REFER TO RISER DIAGRAMS AND TRANSFORMER SCHEDULES FOR ADDTIONAL INFORMATION.
3. PROVIDE NEW DISTRIBUTION PANEL AS INDICATED. REFER TO RISER DIAGRAMS AND DISTRIBUTION SCHEDULES FOR ADDTIONAL INFORMATION.
4. PROVIDE NEW SWITCHBOARD AS INDICATED. REFER TO RISER DIAGRAMS FOR ADDITIONAL INFORMATION.
5. PROVIDE ELECTRICAL CONNECTION TO MECHANICAL EQUIPMENT. REFER TO MECHANICAL EQUIPMENT SCHEDULE FOR ADDTIONAL INFORMATION.
6. PROVIDE GROUNDING BAR. REFER TO TELECOMMUNICATIONS GROUNDING SYSTEM ONE-LINE DIAGRAM FOR ADDITIONAL INFORMATION.
7. PROVIDE 8'Hx3/4" CONTINUOUS PLYWOOD BACKBOARD MOUNTED AS INDICATED. PAINT WITH (2) TWO COATS OF FIRE RETARDANT PAINT. REFER TO SPECIFICATION SECTION 26.05.34 FOR ADDITIONAL INFORMATION. PROVIDE (1) ONE GROUND TO MAIN BUS BAR IN MAIN ELECTRICAL ROOM.
8. PROVIDE DEDICATED 120 VOLT, 30A BRANCH CIRCUIT AND NEMA 5-30R RECEPTACLE FOR RACK MOUNTED UPS. REFER TO TECHNOLOGY DETAILS FOR LOCATION.
9. PROVIDE (2) TWO 120 VOLT, 20 AMP DEDICATED BRANCH CIRCUIT FOR NEW VOICE/DATA EQUIPMENT RACK.
10. PROVIDE GFCI DUPLEX RECEPTACLE WITH WEATHERPROOF POINT OF USE COVER.
11. TRANSFORMER TR-02-4 TO BE TRAPEZE MOUNTED/STACKED ABOVE TR-02-2.
12. PROVIDE RELAY AT DF FOR INTERCONNECTION TO FIRE ALARM SYSTEM AND ASSOCIATED AREA AHU SUCH THAT DF WILL SHUT DOWN UPON FIRE ALARM SIGNAL AND/OR AHU DUCT SMOKE DETECTOR ALARM.
13. CEILING MOUNTED RECEPTACLE. COORDINATE FINAL LOCATION IN FIELD WITH OWNER.
14. PROVIDE RECESSED MOUNTED DUPLEX RECEPTACLE. COORDINATE FINAL MOUNTING LOCATION AND HEIGHT IN FIELD WITH OWNER/ARCHITECT.
15. NOT USED.
16. PROVIDE 10' OF UNISTRUT FOR MOUNTING OF ELECTRICAL DISTRIBUTION.
17. MOUNT DISTRIBUTION PANEL ON UNISTRUT.
18. PROVIDE FLOOR BOX AS INDICATED FOR POWER AND LOW VOLTAGE SYSTEMS.
19. PROVIDE ONE (1) 1" CONDUIT TO PANEL LP-01-6A/6B.
20. PROVIDE ONE (1) 1" CONDUIT TO NEAREST ACCESSIBLE CEILING FOR LOW VOLTAGE SYSTEMS.
21. PROVIDE DEDICATED 120V, 20A POWER CONNECTION TO MOTORIZED SHADES BY OTHERS. 120V, 20A CONNECTION FROM PANELBOARD LP-02-2C SPARE 20A, SINGLE POLE CIRCUIT BREAKER. PROVIDE CAT 5E/6 CABLING BETWEEN MOTOR CONTROLLER AND SHADE CONTROL PANEL PER SHOP DRAWINGS.

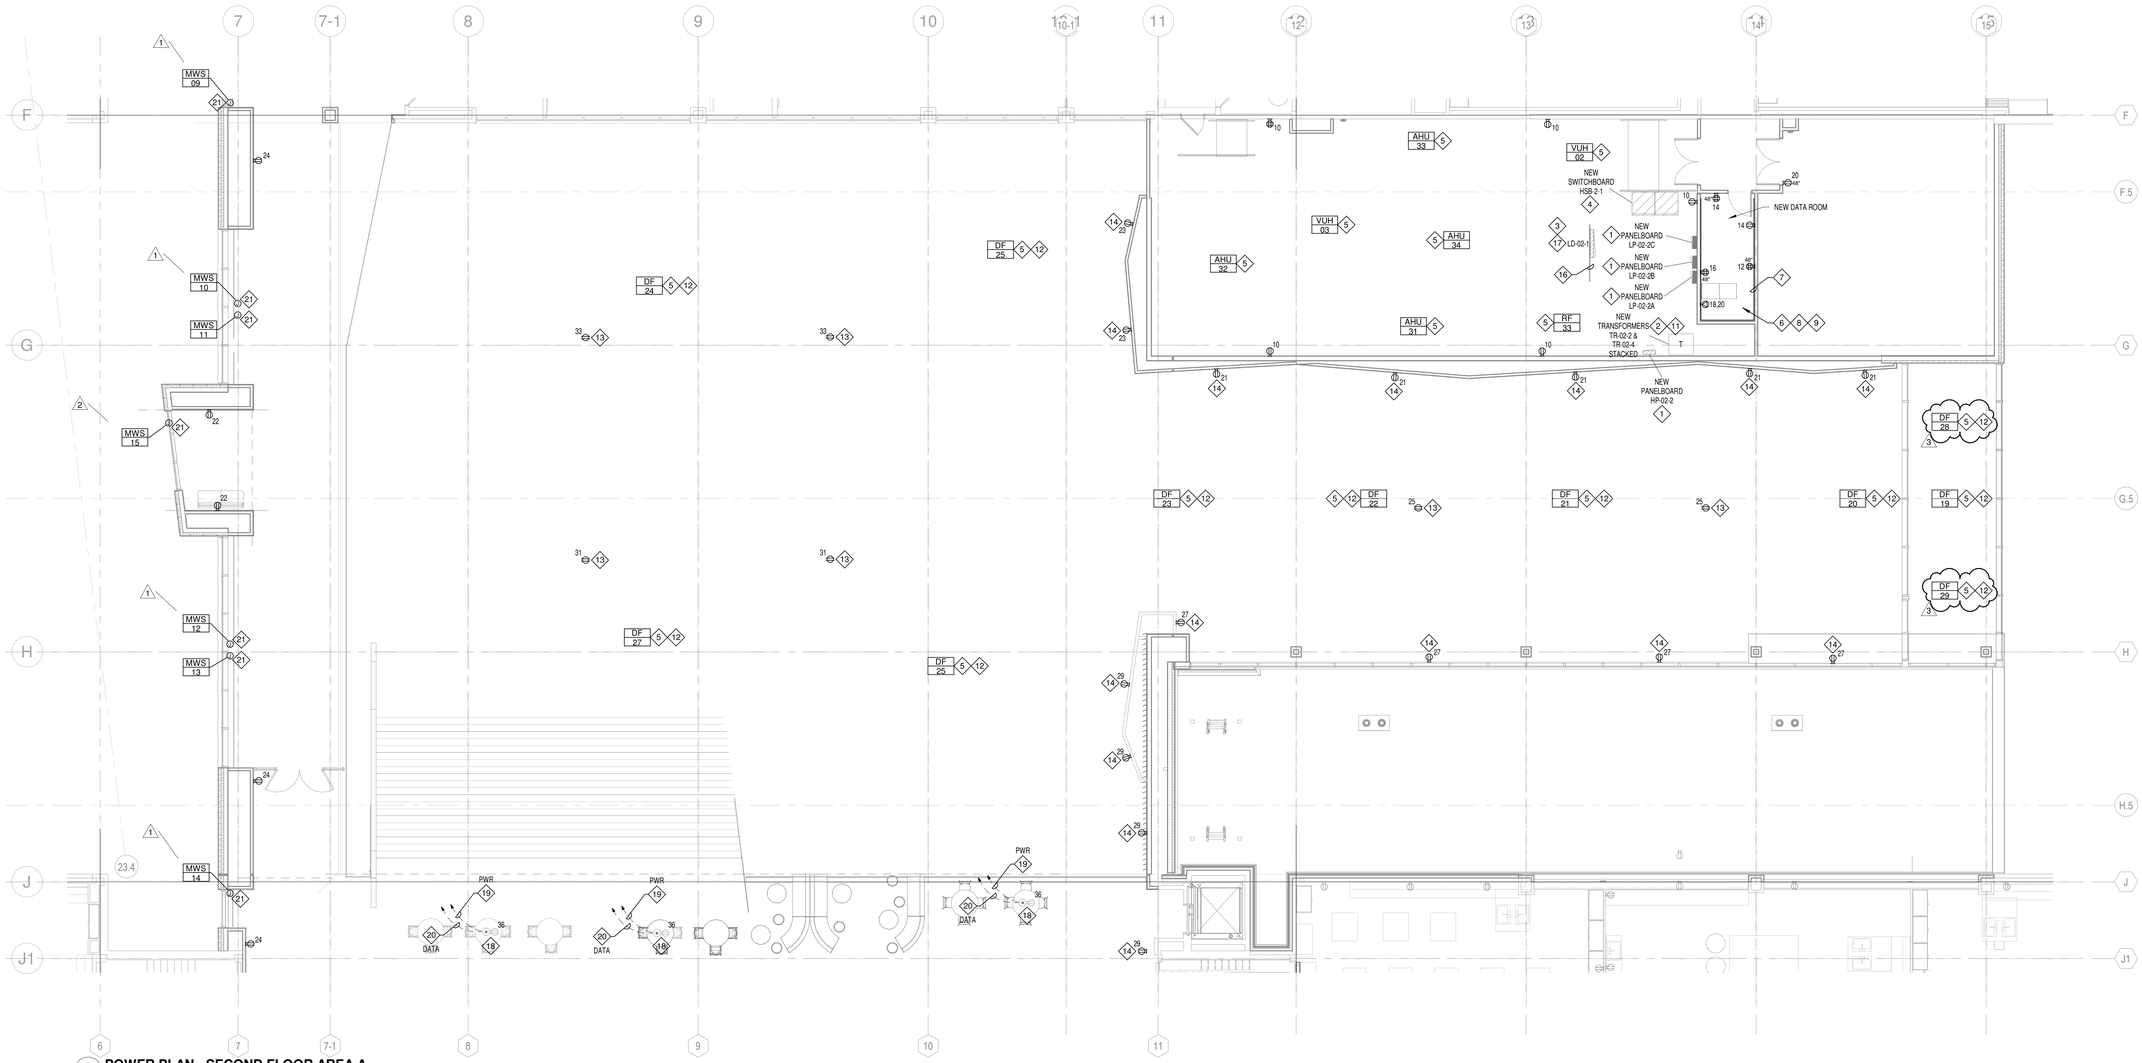

1 POWER PLAN - SECOND FLOOR AREA A
1/8" = 1'-0"

MINNEAPOLIS PUBLIC SCHOOLS
Urban Education. Global Citizens.

LSE ARCHITECTS

LAWAL SCOTT ERICKSON ARCHITECTS, INC.

100 Portland Ave. South, Suite 100
Minneapolis, MN 55401

612.343.1010 office
612.3382280 fax

www.lse-architects.com

These drawings including all design, details, specifications and information, are the sole copyright of LSE Architects, Inc. and are for use on this specific project and shall not be used on any other work without agreement and written permission of LSE Architects, Inc. ©

North High School Renovations & CTE Center

1500 James Avenue North,
Minneapolis, MN 55411

HALLBERG ENGINEERING
Mechanical / Electrical Consulting Engineers
1750 Commerce Court
White Bear Lake, MN 55110
(651) 748-1100 / Fax: (651) 748-4378

Key Plan

MPS Project No.: 21NORTCTE

I hereby certify that this plan, specifications, or report was prepared by me or under my direct supervision and that I am a duly licensed Professional Engineer under the laws of the State of MINNESOTA.

PAUL J. FETTINGER

DATE: OCTOBER 30, 2023

REG NO.: 43079

No.	Date	Revision Description
1	10/04/23	PR #81
2	01/08/24	PR #97
3	01/22/2025	PR #50

BID PKG 2 - BID SET

POWER PLAN – SECOND FLOOR AREA A

Project	R21-4151.000
Date	OCTOBER 30, 2023
Drawn by	AJE
Checked by	JMH

BP2
EP121.2

Copyright © LSE Architects, Inc.

C:\Temp\E21_MPS North_Central_aflettinger\MVX6K.rvt
1/22/2025 1:17:59 PM

Docusign Envelope ID: FB557A2F-B94A-4514-9145-14A13573B255

MECHANICAL EQUIPMENT SCHEDULE

NAME NO.	DESCRIPTION LOCATION	V/Ø	HP	KVA/ MCA	DISC. BY DISC. SIZE	DISC. TYPE DISC. LOC.	STARTER BY STARTER SIZE	STARTER TYPE STARTER LOC.	CONTROL BY CONTROL TYPE	CONTROL LOC.	CONDUIT SIZE CONDUCTORS	PANEL NAME CIRCUIT #	OCD SIZE OCD TYPE	NOTES
DC 1	DUST COLLECTOR WOODSHOP	480/3Ø												9
DEF 1	DRYER EXHAUST FAN LAUNDRY	120/1Ø	FHP		DIVISION 23 N/A	N/A ON UNIT	DIVISON 23 N/A	N/A ON UNIT	DIVISION 26 M.S.S.	LAUNDRY	3/4" 2#12 & GND	E3 42	20A/1P BREAKER	2
DF 1	DISTRATIFICATION FAN AUX GYM/STORM SHELTER	120/1Ø		0.5A	DIVISION 23 N/A	N/A ON UNIT	DIVISON 23 N/A	N/A	DIVISION 26 RELAY	AT UNIT	3/4" 2#10 & 1GND	LP-02-1B 31	20A/1P CB	10
DF 2	DISTRATIFICATION FAN AUX GYM/STORM SHELTER	120/1Ø		0.5A	DIVISION 23 N/A	N/A ON UNIT	DIVISON 23 N/A	N/A	DIVISION 26 RELAY	AT UNIT	3/4" 2#10 & 1GND	LP-02-1B 31	20A/1P CB	10
DF 3	DISTRATIFICATION FAN AUX GYM/STORM SHELTER	120/1Ø		0.5A	DIVISION 23 N/A	N/A ON UNIT	DIVISON 23 N/A	N/A	DIVISION 26 RELAY	AT UNIT	3/4" 2#10 & 1GND	LP-02-1B 33	20A/1P CB	10
DF 4	DISTRATIFICATION FAN AUX GYM/STORM SHELTER	120/1Ø		0.5A	DIVISION 23 N/A	N/A ON UNIT	DIVISON 23 N/A	N/A	DIVISION 26 RELAY	AT UNIT	3/4" 2#10 & 1GND	LP-02-1B 33	20A/1P CB	10
DF 5	DISTRATIFICATION FAN AUX GYM/STORM SHELTER	120/1Ø		0.5A	DIVISION 23 N/A	N/A ON UNIT	DIVISON 23 N/A	N/A	DIVISION 26 RELAY	AT UNIT	3/4" 2#10 & 1GND	LP-02-1B 35	20A/1P CB	10
DF 6	DISTRATIFICATION FAN AUX GYM/STORM SHELTER	120/1Ø		0.5A	DIVISION 23 N/A	N/A ON UNIT	DIVISON 23 N/A	N/A	DIVISION 26 RELAY	AT UNIT	3/4" 2#10 & 1GND	LP-02-1B 35	20A/1P CB	10
DF 7	DISTRATIFICATION FAN AUX GYM/STORM SHELTER	120/1Ø		0.5A	DIVISION 23 N/A	N/A ON UNIT	DIVISON 23 N/A	N/A	DIVISION 26 RELAY	AT UNIT	3/4" 2#10 & 1GND	LP-02-1B 37	20A/1P CB	10
DF 8	DISTRATIFICATION FAN AUX GYM/STORM SHELTER	120/1Ø		0.5A	DIVISION 23 N/A	N/A ON UNIT	DIVISON 23 N/A	N/A	DIVISION 26 RELAY	AT UNIT	3/4" 2#10 & 1GND	LP-02-1B 37	20A/1P CB	10
DF 19	DISTRATIFICATION FAN MAIN ENTRY A100A	120/1Ø		0.5A	DIVISION 23 N/A	N/A ON UNIT	DIVISON 23 N/A	N/A	DIVISION 26 RELAY	AT UNIT	3/4" 2#10 & 1GND	LP-02-2C 42	20A/1P CB	10,36
DF 20	DISTRATIFICATION FAN COMMONS LOWER CEILING	120/1Ø		0.5A	DIVISION 23 N/A	N/A ON UNIT	DIVISON 23 N/A	N/A	DIVISION 26 RELAY	AT UNIT	3/4" 2#10 & 1GND	LP-02-2C 42	20A/1P CB	10,36
DF 21	DISTRATIFICATION FAN COMMONS LOWER CEILING	120/1Ø		0.5A	DIVISION 23 N/A	N/A ON UNIT	DIVISON 23 N/A	N/A	DIVISION 26 RELAY	AT UNIT	3/4" 2#10 & 1GND	LP-02-2C 42	20A/1P CB	10,36
DF 22	DISTRATIFICATION FAN COMMONS LOWER CEILING	120/1Ø		0.5A	DIVISION 23 N/A	N/A ON UNIT	DIVISON 23 N/A	N/A	DIVISION 26 RELAY	AT UNIT	3/4" 2#10 & 1GND	LP-02-2C 42	20A/1P CB	10,36
DF 23	DISTRATIFICATION FAN COMMONS LOWER CEILING	120/1Ø		0.5A	DIVISION 23 N/A	N/A ON UNIT	DIVISON 23 N/A	N/A	DIVISION 26 RELAY	AT UNIT	3/4" 2#10 & 1GND	LP-02-2C 42	20A/1P CB	10,36
DF 24	DISTRATIFICATION FAN COMMONS HIGH CEILING	208/3Ø	1/3	200W	DIVISION 23 N/A	N/A ON UNIT	DIVISON 23 N/A	CONTROL PANEL MECH ROOM	DIVISION 26 RELAY	AT UNIT	3/4" 2#10 & 1GND	LP-02-2C 36,38,42	20A/3P CB	11,36
DF 25	DISTRATIFICATION FAN COMMONS HIGH CEILING	208/3Ø	1/3	200W	DIVISION 23 N/A	N/A ON UNIT	DIVISON 23 N/A	CONTROL PANEL MECH ROOM	DIVISION 26 RELAY	AT UNIT	3/4" 2#10 & 1GND	LP-02-2C 36,38,42	20A/3P CB	11,36
DF 26	DISTRATIFICATION FAN COMMONS HIGH CEILING	208/3Ø	1/3	200W	DIVISION 23 N/A	N/A ON UNIT	DIVISON 23 N/A	CONTROL PANEL MECH ROOM	DIVISION 26 RELAY	AT UNIT	3/4" 2#10 & 1GND	LP-02-2C 36,38,42	20A/3P CB	11,36
DF 27	DISTRATIFICATION FAN COMMONS HIGH CEILING	208/3Ø	1/3	200W	DIVISION 23 N/A	N/A ON UNIT	DIVISON 23 N/A	CONTROL PANEL MECH ROOM	DIVISION 26 RELAY	AT UNIT	3/4" 2#10 & 1GND	LP-02-2C 36,38,42	20A/3P CB	11,36
EF 01	EXHAUST FAN (STORM SHELTER) B203B ELECTRICAL ROOM	120/1Ø	1/8		DIVISION 23 N/A	N/A ON UNIT	DIVISON 26 NEMA 0	RELAY AT UNIT	DIVISION 23 BAS	NA	3/4" 3#12 & GND	INVERTER 2-2	20A/3P CB	12
EF 02	EXHAUST FAN (STORM SHELTER) B202C RESTROOMS	120/1Ø	1/3		DIVISION 23 N/A	N/A ON UNIT	DIVISON 26 NEMA 0	RELAY AT UNIT	DIVISION 23 BAS	NA	3/4" 3#12 & GND	INVERTER 2-2	20A/3P CB	12
EF 03	EXHAUST FAN (STORM SHELTER) B202C DATA ROOM	120/1Ø	1/8		DIVISION 23 N/A	N/A ON UNIT	DIVISON 26 NEMA 0	RELAY AT UNIT	DIVISION 23 BAS	NA	3/4" 3#12 & GND	INVERTER 2-2	20A/3P CB	12
PCWP 01	PRIMARY CHILLED WATER PUMP	480/3Ø	25		DIVISION 23 N/A	VFD NEAR UNIT	DIVISION 23 NEMA 2	VFD NEAR UNIT	DIVISION 23 BAS	NA	1" 3#6 & GND	HSB-1-2 SEE SCHED	70A/3P BREAKER	14
PCWP 02	PRIMARY CHILLED WATER PUMP	480/3Ø	25		DIVISION 23 N/A	VFD NEAR UNIT	DIVISION 23 NEMA 2	VFD NEAR UNIT	DIVISION 23 BAS	NA	1" 3#6 & GND	HSB-1-2 SEE SCHED	70A/3P BREAKER	14
PRV 01	POWER ROOF VENTILATOR ROOF @ AREA A	120/1Ø	1/2		DIVISION 23 NA	NA ON UNIT	DIVISON 26 NEMA 0	RELAY AT UNIT	DIVISION 23 BAS	NA	3/4" 2#12 & GND	E-25 42	20A/1P BREAKER	12
PRV 02	POWER ROOF VENTILATOR ROOF @ AREA H	120/1Ø	1/2		DIVISION 23 NA	NA ON UNIT	DIVISON 26 NEMA 0	RELAY AT UNIT	DIVISION 26 MSS	A102A	3/4" 2#12 & GND	E-15 42	20A/1P BREAKER	12,13
PRV 03	POWER ROOF VENTILATOR ROOF @ AREA A	120/1Ø	1/2		DIVISION 23 NA	NA ON UNIT	DIVISON 26 NEMA 0	RELAY AT UNIT	DIVISION 23 BAS	NA	3/4" 2#12 & GND	LP-02-1B 32	20A/1P BREAKER	12
PRV 09	POWER ROOF VENTILATOR ROOF @ AREA D1	480/3Ø	1 1/2		DIVISION 23 NA	NA ON UNIT	DIVISON 26 NEMA 1	F/VNR AT UNIT	DIVISION 26 INTERLOCK	GENERATOR ROOM 3	3/4" 2#12 & GND	HD-01-2 -	20A/3P BREAKER	16,17
DF 28	DISTRATIFICATION FAN MAIN ENTRY A100A	208/3Ø	1/3	200W	DIVISION 23 N/A	N/A ON UNIT	DIVISION 23 N/A	CONTROL PANEL MECH ROOM	DIVISION 26 RELAY	AT UNIT	3/4" 2#10 & 1GND	LP-02-2C 42	20A/3P CB	10,36
DF 29	DISTRATIFICATION FAN MAIN ENTRY A100A	208/3Ø	1/3	200W	DIVISION 23 N/A	N/A ON UNIT	DIVISION 23 N/A	CONTROL PANEL MECH ROOM	DIVISION 26 RELAY	AT UNIT	3/4" 2#10 & 1GND	LP-02-2C 42	20A/3P CB	10,36

SEE CONTINUATION OF THE MECHANICAL SCHEDULE ON SHEET E603 FOR MECHANICAL EQUIPMENT GENERAL AND SPECIFIC NOTES

MECHANICAL EQUIPMENT SCHEDULE - CONTINUED

NAME NO.	DESCRIPTION LOCATION	V/Ø	HP	KVA/ MCA	DISC. BY DISC. SIZE	DISC. TYPE DISC. LOC.	STARTER BY STARTER SIZE	STARTER TYPE STARTER LOC.	CONTROL BY CONTROL TYPE	CONTROL LOC.	CONDUIT SIZE CONDUCTORS	PANEL NAME CIRCUIT #	OCD SIZE OCD TYPE	NOTES
PRV 16	POWER ROOF VENTILATOR ROOF @ AREA D	120/1Ø	1/3		DIVISION 23 NA	NA ON UNIT	DIVISON 26 NEMA 0	RELAY AT UNIT	DIVISION 23 NA	NA	3/4" 2#12 & GND		20A/1P BREAKER	12
PRV 28	POWER ROOF VENTILATOR ROOF @ AREA G	120/1Ø	1/2		DIVISION 23 NA	NA ON UNIT	DIVISON 26 NEMA 0	RELAY AT UNIT	DIVISION 23 BAS	NA	3/4" 2#12 & GND	E-25 42	20A/1P BREAKER	12
PRV 29	POWER ROOF VENTILATOR ROOF @ AREA G	120/1Ø	1/8		DIVISION 23 NA	NA ON UNIT	DIVISON 26 NEMA 0	RELAY AT UNIT	DIVISION 23 BAS	NA	3/4" 2#12 & GND	E-26 S8-A 36	20A/1P BREAKER	12
PRV 30	POWER ROOF VENTILATOR ROOF @ AREA G	120/1Ø	1/2		DIVISION 23 NA	NA ON UNIT	DIVISON 26 NEMA 0	RELAY AT UNIT	DIVISION 23 BAS	NA	3/4" 2#12 & GND	E-26 S8-A 38	20A/1P BREAKER	12
PRV 31	POWER ROOF VENTILATOR ROOF @ AREA H	120/1Ø	1/3		DIVISION 23 NA	NA ON UNIT	DIVISON 26 NEMA 0	RELAY AT UNIT	DIVISION 23 BAS	NA	3/4" 2#12 & GND	E-26 S8-A 40	20A/1P BREAKER	12
PRV 32	POWER ROOF VENTILATOR ROOF @ AREA H	120/1Ø	1/2		DIVISION 23 NA	NA ON UNIT	DIVISON 26 NEMA 0	RELAY AT UNIT	DIVISION 23 BAS	NA	3/4" 2#12 & GND	E-26 S8-A 42	20A/1P BREAKER	12
PRV 33	POWER ROOF VENTILATOR ROOF @ AREA H	120/1Ø	1/3		DIVISION 23 NA	NA ON UNIT	DIVISON 26 NEMA 0	RELAY AT UNIT	DIVISION 23 BAS	NA	3/4" 2#12 & GND	E-25 40	20A/1P BREAKER	12
PRV 34	POWER ROOF VENTILATOR ROOF @ AREA E	120/1Ø	1/2		DIVISION 23 NA	NA ON UNIT	DIVISON 26 NEMA 0	RELAY AT UNIT	DIVISION 26 MSS	H262	3/4" 2#12 & GND	E-25 38	20A/1P BREAKER	12,13,23
PRV 35	POWER ROOF VENTILATOR ROOF @ AREA A	120/1Ø	1/3		DIVISION 23 NA	NA ON UNIT	DIVISON 26 NEMA 0	RELAY AT UNIT	DIVISION 23 BAS	NA	3/4" 2#12 & GND	LP-02-1B 41	20A/1P BREAKER	12
PRV 38	POWER ROOF VENTILATOR ROOF @ AREA D	120/1Ø	1/2		DIVISION 23 NA	NA ON UNIT	DIVISON 26 NEMA 0	RELAY AT UNIT	DIVISION 23 BAS	NA	3/4" 2#12 & GND	E-D 42	20A/1P BREAKER	12
PRV 43	POWER ROOF VENTILATOR ROOF @ AREA H	120/1Ø	1/2		DIVISION 23 NA	NA ON UNIT	DIVISON 26 NEMA 0	RELAY AT UNIT	DIVISION 26 MSS	H232	3/4" 2#12 & GND	E-26 S8-A 41	20A/1P BREAKER	12,13,24
PRV 44	POWER ROOF VENTILATOR ROOF @ AREA H	120/1Ø	1/2		DIVISION 23 NA	NA ON UNIT	DIVISON 26 NEMA 0	RELAY AT UNIT	DIVISION 26 MSS	H144	3/4" 2#12 & GND	E-26 39	20A/1P BREAKER	12,13,25
PRV 45	POWER ROOF VENTILATOR ROOF @ AREA H	120/1Ø	1/2		DIVISION 23 NA	NA ON UNIT	DIVISON 26 NEMA 0	RELAY AT UNIT	DIVISION 26 MSS	H140	3/4" 2#12 & GND	E-26 37	20A/1P BREAKER	12,13,26
PRV 46	POWER ROOF VENTILATOR ROOF @ AREA H	120/1Ø	1/2		DIVISION 23 NA	NA ON UNIT	DIVISON 26 NEMA 0	RELAY AT UNIT	DIVISION 26 MSS	H248	3/4" 2#12 & GND	E-26 35	20A/1P BREAKER	12,13,27
PRV 47	POWER ROOF VENTILATOR ROOF @ AREA H	120/1Ø	1/2		DIVISION 23 NA	NA ON UNIT	DIVISON 26 NEMA 0	RELAY AT UNIT	DIVISION 26 MSS	H148	3/4" 2#12 & GND	E-26 33	20A/1P BREAKER	12,13,28
PRV 48	POWER ROOF VENTILATOR ROOF @ AREA H	120/1Ø	1/2		DIVISION 23 NA	NA ON UNIT	DIVISON 26 NEMA 0	RELAY AT UNIT	DIVISION 26 MSS	H256	3/4" 2#12 & GND	E-25 41	20A/1P BREAKER	12,13,29
PRV 49	POWER ROOF VENTILATOR ROOF @ AREA H	120/1Ø	1/2		DIVISION 23 NA	NA ON UNIT	DIVISON 26 NEMA 0	RELAY AT UNIT	DIVISION 26 MSS	H272	3/4" 2#12 & GND	E-25 39	20A/1P BREAKER	12,13,30
PRV 50	POWER ROOF VENTILATOR ROOF @ AREA H	120/1Ø	1/2		DIVISION 23 NA	NA ON UNIT	DIVISON 26 NEMA 0	RELAY AT UNIT	DIVISION 26 MSS	H168Q	3/4" 2#12 & GND	E-25 37	20A/1P BREAKER	12,13,31
PRV 51	POWER ROOF VENTILATOR AREA H	120/1Ø	1/2		DIVISION 23 NA	NA ON UNIT	DIVISON 26 NEMA 0	RELAY AT UNIT	DIVISION 26 MSS	H168Q	3/4" 2#12 & GND	E-25 35	20A/1P BREAKER	12,13,32
PRV 52	POWER ROOF VENTILATOR AREA H	120/1Ø	1/2		DIVISION 23 NA	NA ON UNIT	DIVISON 26 NEMA 0	RELAY AT UNIT	DIVISION 26 MSS	H168Q	3/4" 2#12 & GND	E-25 33	20A/1P BREAKER	12,13,33
PRV 56	POWER ROOF VENTILATOR ROOF AREA D STAIR	120/1Ø	1/2		DIVISION 23 NA	NA ON UNIT	DIVISON 26 NEMA 0	RELAY AT UNIT	DIVISION 23 BAS	NA	3/4" 2#12 & GND	E-D 42	20A/1P BREAKER	12
REF 15	RELIEF FANS ROOF @ AREA E	480/3Ø	3		DIVISION 23 NA	VFD NEAR UNIT	DIVISON 23 NA	VFD NEAR UNIT	DIVISION 23 BAS	NA	3/4" 3#10 & GND	PP3/DP2 SEE SCHED	20A/3P BREAKER	14,22
REF 16	RELIEF FANS ROOF @ AREA E	480/3Ø	3		DIVISION 23 NA	VFD NEAR UNIT	DIVISON 23 NA	VFD NEAR UNIT	DIVISION 23 BAS	NA	3/4" 3#10 & GND	PP3/DP2 SEE SCHED	20A/3P BREAKER	14,22
REF 20	RELIEF FANS ROOF @ AREA A	480/3Ø	5		DIVISION 23 NA	VFD NEAR UNIT	DIVISON 23 NA	VFD NEAR UNIT	DIVISION 23 BAS	NA	3/4" 3#10 & GND	HSB-2-2	20A/3P BREAKER	14
REF 31A	RELIEF FANS ROOF @ AREA A	480/3Ø	5		DIVISION 23 NA	VFD NEAR UNIT	DIVISON 23 NA	VFD NEAR UNIT	DIVISION 23 BAS	NA	3/4" 3#10 & GND	HSB-2-2	20A/3P BREAKER	14
REF 31B	RELIEF FANS ROOF @ AREA A	480/3Ø	5		DIVISION 23 NA	VFD NEAR UNIT	DIVISON 23 NA	VFD NEAR UNIT	DIVISION 23 BAS	NA	3/4" 3#10 & GND	HSB-2-2	20A/3P BREAKER	14
REF 32	RELIEF FANS ROOF @ AREA A	480/3Ø	5		DIVISION 23 NA	VFD NEAR UNIT	DIVISON 23 NA	VFD NEAR UNIT	DIVISION 23 BAS	NA	3/4" 3#10 & GND	HSB-2-2	20A/3P BREAKER	14

SEE CONTINUATION OF THE MECHANICAL SCHEDULE ON SHEET E603 FOR MECHANICAL EQUIPMENT GENERAL AND SPECIFIC NOTES

MINNEAPOLIS PUBLIC SCHOOLS
Urban Education. Global Citizens.

LSE ARCHITECTS

LAWAL SCOTT ERICKSON ARCHITECTS, INC.

100 Portland Ave. South, Suite 100
Minneapolis, MN 55401

612.343.1010 office
612.3382280 fax

www.lse-architects.com

These drawings including all design, details, specifications and information, are the sole copyright of LSE Architects, Inc. and are for use on this specific project and shall not be used on any other work without agreement and written permission of LSE Architects, Inc. ©

North High School Renovations & CTE Center

1500 James Avenue North, Minneapolis, MN 55411

HALLBERG ENGINEERING
Mechanical / Electrical Consulting Engineers
1750 Commerce Court
White Bear Lake, MN 55110
(651) 748-1100 / Fax: (651) 748-4378

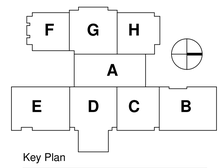

Key Plan

MPS Project No.: 21NORTCTE

I hereby certify that this plan, specifications, or report was prepared by me or under my direct supervision, and that I am a duly licensed Professional Engineer under the laws of the State of MINNESOTA.

PAUL J. FETTINGER

DATE: OCTOBER 30, 2023

REG NO.: 43079

No.	Date	Revision Description
1	01/10/24	PR #99
2	01/22/2025	PR #50

BID PKG 2 - BID SET

MECHANICAL SCHEDULES

Project R21-4151.000
Date OCTOBER 30, 2023
Drawn by AJE
Checked by JMH

BP2
E601.2

Copyright © LSE Architects, Inc.

C:\Temp\E21_MPS North_Central_aflettinger\MVXSK.rvt
1/22/2025 1:17:50 PM

Docusign Envelope ID: FB557A2F-B94A-4514-9145-14A13573B255

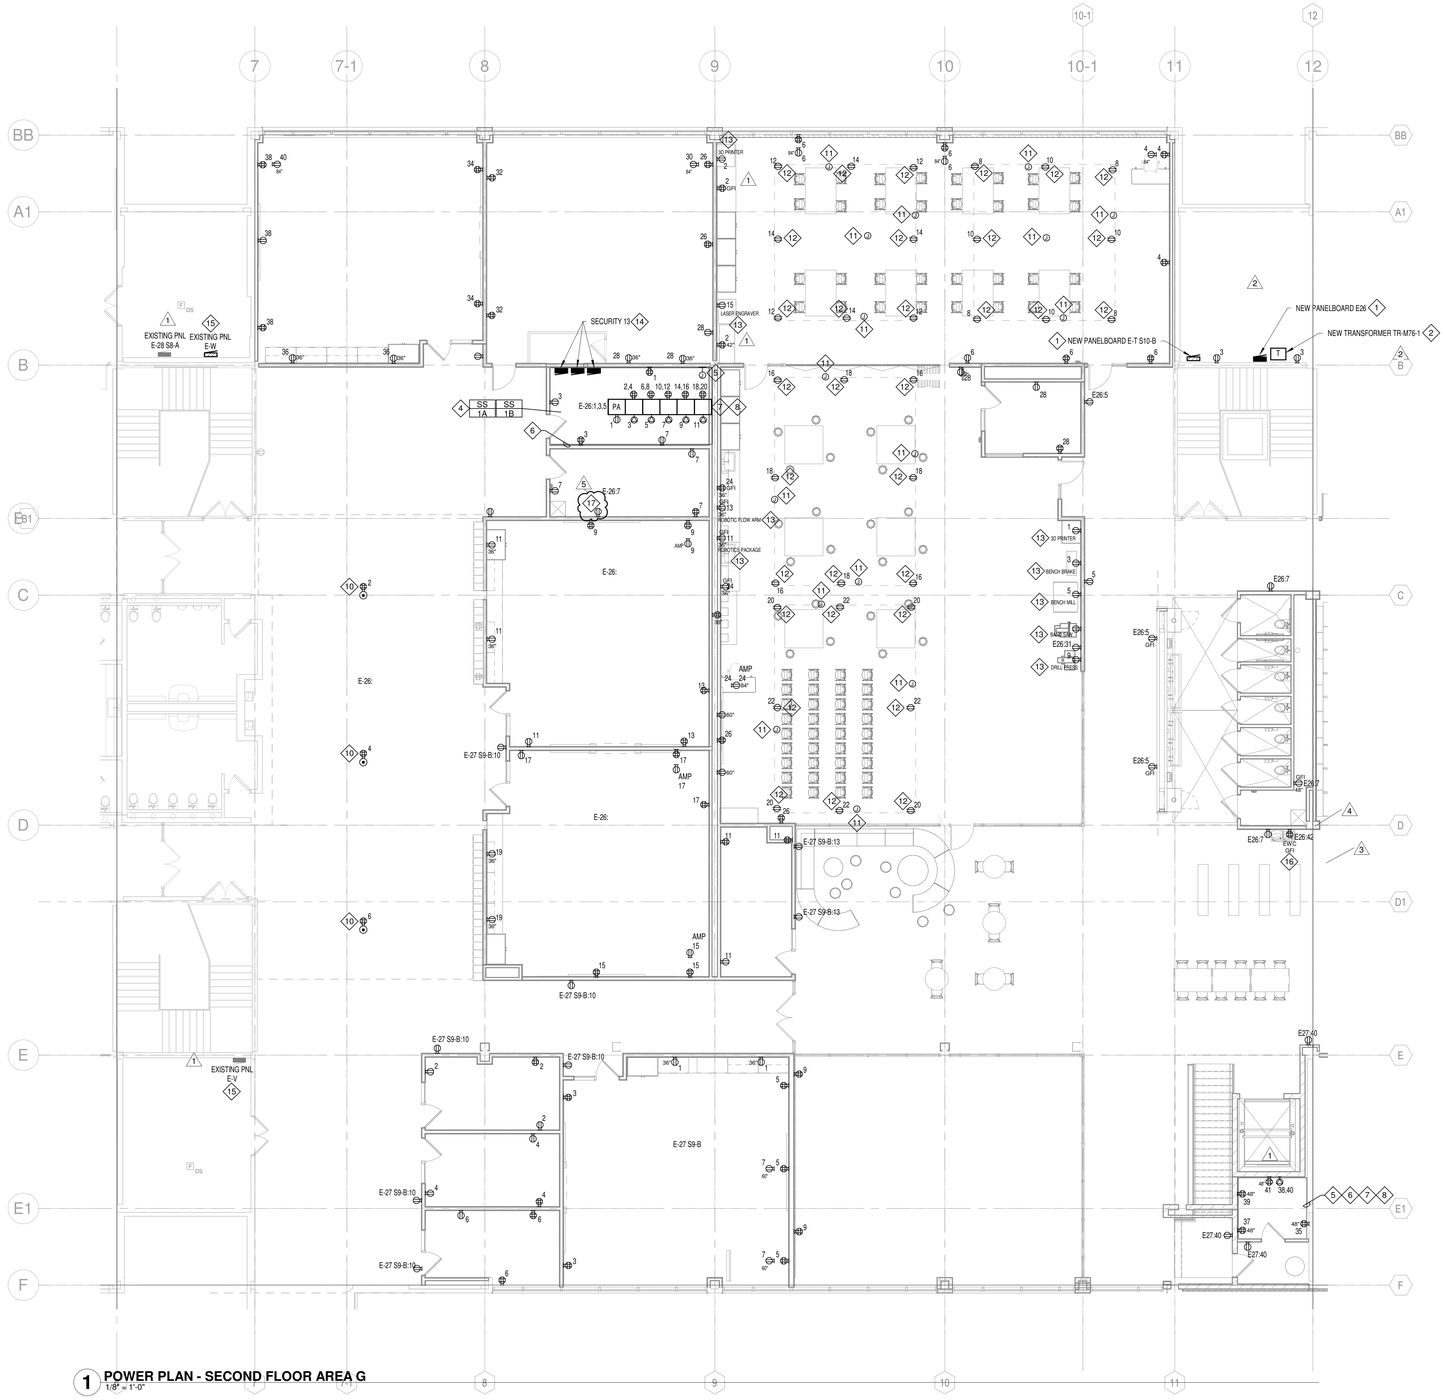

1 **POWER PLAN - SECOND FLOOR AREA G**
1/8" = 1'-0"

GENERAL NOTES:

A. REFER TO ET SERIES DRAWINGS FOR ALL DIVISION 26 ELECTRICAL WORK REQUIRED FOR DIVISION 27 TECHNOLOGY SYSTEMS.

B. REFER TO ES SERIES DRAWINGS FOR ALL DIVISION 26 ELECTRICAL WORK REQUIRED FOR DIVISION 28 ELECTRONIC SAFETY AND SECURITY SYSTEMS.

C. ALL CONDUITS, BACKBOXES, RACEWAYS, COVERPLATES ETC. FOR DIVISION 27 SYSTEMS ARE PROVIDED AND INSTALLED BY DIVISION 26. ALL WIRING AND DIVICES WILL BE BY THE DIVISION 27 CONTRACTOR. REFER TO SPECIFICATIONS SECTION 26.05.34, TECHNOLOGY DETAILS AND TECHNOLOGY PLANS FOR ADDITIONAL INFORMATION AND DEVICE LOCATIONS.

D. ALL CONDUITS, BACKBOXES, RACEWAYS, COVERPLATES ETC. FOR DIVISION 28 SYSTEMS ARE PROVIDED AND INSTALLED BY DIVISION 26. ALL WIRING AND DEVICES WILL BE BY THE DIVISION 28 CONTRACTOR. REFER TO TRUE NORTH DRAWINGS FOR SECURITY SYSTEM FOR DETAILS AND PLANS FOR ADDITIONAL INFORMATION AND DEVICE LOCATIONS.

E. PROVIDE #10 AWG WIRING FOR ALL HOME RUNS IN EXCESS ON 80 FEET, (120) UNLESS NOTED OTHERWISE.

F. PROVIDE SEPARATE HOT NEUTRAL AND GROUNDING CONDUCTORS FOR EACH TECHNOLOGY CIRCUIT.

G. VERIFY MOUNTING HEIGHTS OF ALL RECEPTACLES PRIOR TO ROUGH-IN. REFER TO THE ARCHITECTURAL ELEVATIONS.

H. PROVIDE DUPLEX RECEPTACLES (UNLESS OTHERWISE INDICATED) FOR EACH NORMAL POWER RECEPTACLE.

I. PROVIDE ALL CUTTING AND PATCHING OF FLOORS, WALLS OR CEILING REQUIRED FOR THE NEW POWER AND SIGNAL SYSTEMS. MATCH ADJACENT SURFACES.

J. VERIFY MOUNTING HEIGHTS OF ALL RECEPTACLES PRIOR TO ROUGH-IN. REFER TO THE ARCHITECTURAL ELEVATIONS.

K. CIRCUIT ALL NORMAL RECEPTACLES SHOWN TO PANEL LP-02-3B UNLESS NOTED OTHERWISE.

L. PROVIDE GFI CIRCUIT BREAKERS FOR ALL CIRCUITS AT SCIENCE ROOM COUNTERS.

M. WHERE DEVICES ARE SHOWN DASHED, THEY ARE EXISTING TO REMAIN AND ARE SHOWN FOR REFERENCE ONLY.

N. PROVIDE ALL NEW 15 AND 20 AMPERE, 125 AND 250 VOLT NONLOCKING TYPE RECEPTACLES AS U.L. LISTED TAMPER-RESISTANT RECEPTACLES PER NEC 406.12.

O. USE OF MC CABLING IS NOT AN APPROVED RACEWAY METHOD. REFER TO SPECIFICATIONS SECTION 26.05.33 (MPS).

KEY NOTES:

1. PROVIDE NEW PANELBOARD AS INDICATED. REFER TO RISER DIAGRAMS AND PANELBOARD SCHEDULES FOR ADDTIONAL INFORMATION.
2. PROVIDE NEW TRANSFORMER AS INDICATED. REFER TO RISER DIAGRAMS AND TRANSFORMER SCHEDULES FOR ADDTIONAL INFORMATION.
3. PROVIDE NEW DISTRIBUTION PANEL AS INDICATED. REFER TO RISER DIAGRAMS AND DISTRIBUTION SCHEDULES FOR ADDTIONAL INFORMATION.
4. PROVIDE ELECTRICAL CONNECTION TO MECHANICAL EQUIPMENT. REFER TO MECHANICAL EQUIPMENT SCHEDULE FOR ADDTIONAL INFORMATION.
5. PROVIDE ONE (1) #1/0 GROUNDING CONDUCTOR AND GROUNDING BAR. REFER TO TELECOMMUNICATIONS GROUNDING SYSTEM ONE-LINE DIAGRAM ON E900 SERIES SHEETS.
6. PROVIDE 8'Hx34" CONTINUOUS PLYWOOD BACKBOARD MOUNTED AS INDICATED. PAINT WITH (2) TWO COATS OF FIRE RETARDANT PAINT. REFER TO SPECIFICATION SECTION 26.05.34 FOR ADDITIONAL INFORMATION. PROVIDE (1) ONE GROUND TO MAIN BUS BAR IN MAIN ELECTRICAL ROOM.
7. PROVIDE FIVE (5) DEDICATED 120 VOLT, 30A BRANCH CIRCUITS AND NEMA 5-30R RECEPTACLE FOR RACK MOUNTED UPS. REFER TO E900 SERIES SHEETS FOR ADDITIONAL INFORMATION.
8. PROVIDE (2) TWO 120 VOLT, 20 AMP DEDICATED BRANCH CIRCUIT FOR EACH NEW VOICE/DATA EQUIPMENT RACK.
9. PROVIDE 120 VOLT, 20 AMP DEDICATED BRANCH CIRCUIT TO AREA LOCKER CHARGING STATIONS.
10. PROVIDE COMBINATION RECESSED/FLUSH FLOOR MOUNTED DUPLEX RECEPTACLE. CIRCUIT AS INDICATED.
11. PROVIDE FLEXIBLE CORD REEL EQUAL TO HUBBELL HVCL40124TT (40') WITH FOURPLEX OUTLET. MOUNT ON UNISTRUT WHERE INDICATED BY OWNER. PLUG INTO CEILING RECEPTACLES DESCRIBED IN NOTE 12.
12. PROVIDE CEILING MOUNTED 20A/1POLE TWIST LOCK RECEPTACLE. TWIST LOCK RECEPTACLE TO BE SUPPORTED VIA STRUCTURE, NOT GRID SYSTEM. BRANCH CIRCUIT AS INDICATED.
13. PROVIDE 120V, 20A DEDICATED BRANCH CIRCUIT TO CTE EQUIPMENT. (TYPICAL).
14. PROVIDE 120V/1, 20A CONNECTION TO THREE (3) SECURITY PANELS.
15. EXISTING PANEL TO REMAIN. SHOWN FOR REFERENCE ONLY.
16. PROVIDE (2) TWO NEMA 5-20R GFI RECEPTACLES AND (1) DEDICATED 120V, 1PH, 20A BRANCH CIRCUIT FOR ELECTRIC WATER COOLER. COORDINATE EXACT ROUGH-IN LOCATION WITH DIVISION 22 CONTRACTOR.
17. PROVIDE DUPLEX RECEPTACLE FOR CONNECTION TO WATER SENSOR. COORDINATE FINAL LOCATION IN FIELD WITH SENSOR SUPPLIER/INSTALLER. CONNECT TO SPARE 20A/1P CIRCUIT BREAKER IN PANEL E-28:S9A.

MINNEAPOLIS PUBLIC SCHOOLS
Urban Education. Global Citizens.

LSE ARCHITECTS

LAVAL SCOTT ERICKSON ARCHITECTS, INC.

100 Portland Ave. South, Suite 100
Minneapolis, MN 55401

612.343.1010 office
612.3382280 fax

www.lse-architects.com

These drawings including all design, details, specifications and information, are the sole copyright of LSE Architects, Inc. and are for use on this specific project and shall not be used on any other work without agreement and written permission of LSE Architects, Inc. ©

North High School Renovations & CTE Center

1500 James Avenue North,
Minneapolis, MN 55411

HALLBERG ENGINEERING
Mechanical / Electrical Consulting Engineers
1750 Commerce Court
White Bear Lake, MN 55110
(651) 748-1100 / Fax: (651) 748-4378

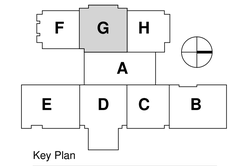

Key Plan

MPS Project No.: 21NORTCTE

I hereby certify that this plan, specifications, or report was prepared by me or under my direct supervision and that I am a duly licensed Professional Engineer under the laws of the State of MINNESOTA.

PAUL J. FETTINGER

DATE: OCTOBER 30, 2023

REG NO.: 43079

No.	Date	Revision Description
1	06/20/22	ADDENDUM 1
2	06/27/22	ADDENDUM 2
3	01/31/23	PR #23
4	09/13/23	PR #77
5	01/22/2025	PR #50

BID PKG 1 - CONFORMED SET

POWER PLAN – SECOND FLOOR AREA G

Project	R21-4151.000
Date	OCTOBER 30, 2023
Drawn by	AJE
Checked by	JMH

BP1

EP128.1

Copyright © LSE Architects, Inc.

1/22/2025 1:18:05 PM C:\Temp\E21_MPS North_Central_jfettinger\MVX5K.rvt

FY21 North High School Phase 3

Contract Sum: $3,984,000

Contractor: Thelen Heating & Roofing, Inc.

Project Name and Number

North High School Phase 3 Work Scope 23B Combined Mechanical
1500 James Avenue
Minneapolis, MN 55411
Minneapolis Public Schools Project Number 21NORTCTE
OP 24-2405

Description

Phase 3 of the North High School Renovations. The project includes the auditorium renovation, childcare and kitchen and serving area renovations at North High School.

Contract Sum details

Item	Price	Status
Base Bid	$3,984,000	accepted
Alt #1: Toilets D140 & D240	$136,000	rejected
Alt #2: Toilets D106 & D206	$130,000	rejected
Alt #3: 2nd Floor Auditorium Classrooms	$262,000	rejected
Alt #4: Auditorium Seating	$0	Accepted

Contract Documents

AIA Document A132-2019
AIA Document A132 Exhibit A-2019
Exhibit B – Project Charter
Exhibit C – Owner Insurance
Exhibit D – Project Schedule
AIA Document E203-2013
AIA Document A232-2019

AIA® Document A132® – 2019

Standard Form of Agreement Between Owner and Contractor, Construction Manager as Adviser Edition

AGREEMENT made as of the 31 day of January in the year 2024 January
(In words, indicate day, month, and year.)

BETWEEN the Owner:
(Name, legal status, address, and other information)

Minneapolis Public Schools Special School District #1
1250 West Broadway Avenue
Minneapolis, MN 55411

and the Contractor:
(Name, legal status, address, and other information)

Thelen Heating & Roofing, Inc
1717 SE 13th Street
Brainerd MN 56401

for the following Project:
(Name, location, and detailed description)

North High School Phase 3 Work Scope 23B Combined Mechanical
1500 James Avenue
Minneapolis, MN 55411

The Construction Manager:
(Name, legal status, address, and other information)

Kraus-Anderson Construction Company
501 South 8th Street
Minneapolis, MN 55405

The Architect:
(Name, legal status, address, and other information)

LSE Architects
1401 Glenwood Avenue
Minneapolis, MN 55405

The Owner and Contractor agree as follows.

ADDITIONS AND DELETIONS:
The author of this document has added information needed for its completion. The author may also have revised the text of the original AIA standard form. An *Additions and Deletions Report* that notes added information as well as revisions to the standard form text is available from the author and should be reviewed. A vertical line in the left margin of this document indicates where the author has added necessary information and where the author has added to or deleted from the original AIA text.

This document has important legal consequences. Consultation with an attorney is encouraged with respect to its completion or modification.

This document is intended to be used in conjunction with AIA Documents A232™–2019, General Conditions of the Contract for Construction, Construction Manager as Adviser Edition; B132™–2019, Standard Form of Agreement Between Owner and Architect, Construction Manager as Adviser Edition; and C132™–2019, Standard Form of Agreement Between Owner and Construction Manager as Adviser. AIA Document A232™–2019 is adopted in this document by reference. Do not use with other general conditions unless this document is modified.

AIA Document A132 – 2019. Copyright © 1975, 1980, 1992, 2009, and 2019. All rights reserved. "The American Institute of Architects," "American Institute of Architects," "AIA," the AIA Logo, and "AIA Contract Documents" are trademarks of The American Institute of Architects. This document was produced at 12:08:36 CT on 01/31/2024 under Order No.4104240957 which expires on 03/15/2024, is not for resale, is licensed for one-time use only, and may only be used in accordance with the AIA Contract Documents® Terms of Service. To report copyright violations, e-mail docinfo@aiacontracts.com.
User Notes: (1866951512)

TABLE OF ARTICLES

1 THE CONTRACT DOCUMENTS

2 THE WORK OF THIS CONTRACT

3 DATE OF COMMENCEMENT AND DATES OF SUBSTANTIAL COMPLETION

4 CONTRACT SUM

5 PAYMENTS

6 DISPUTE RESOLUTION

7 TERMINATION OR SUSPENSION

8 MISCELLANEOUS PROVISIONS

9 ENUMERATION OF CONTRACT DOCUMENTS

EXHIBIT A INSURANCE AND BONDS
EXHIBIT B DETERMINATION OF THE COST OF THE WORK

ARTICLE 1 THE CONTRACT DOCUMENTS

The Contract Documents consist of this Agreement, Conditions of the Contract (General, Supplementary, and other Conditions), Drawings, Specifications, Addenda issued prior to execution of this Agreement, other documents ("Contract" or "Contract Documents") listed in this Agreement, and Modifications issued after execution of this Agreement, all of which form the Contract, and are as fully a part of the Contract as if attached to this Agreement or repeated herein. The Contract represents the entire and integrated agreement between the parties hereto and supersedes prior negotiations, representations, or agreements, either written or oral. An enumeration of the Contract Documents, other than Modifications, appears in Article 9.

§ 1.2 In the event that there are inconsistencies between any of the Project Contract Documents, all Contract Documents shall be construed together and shall be read with a purpose and intent to provide that the Contractor shall commit to fully complete its Project Work and services with the greater degree of commitment as referenced in the Contract Documents, including the plans and specifications, to work diligently to ensure completion of the Project in a timely and workmanlike manner and at the earliest stated times provided for in Project schedules, as they may be revised, and to ensure that Contractor, and all of its Subcontractors and suppliers complete the Project on schedule and within Project Contract Price, subject to approved change orders.

§ 1.3 Contractor acknowledges that it has had full, fair, and adequate opportunity to review all of the Project bidding and Contract Documents, that it has fully satisfied itself as to the scope and requirements of the Project, that it has fully and fairly investigated all Project site conditions and circumstances and Contract Documents, including any potential difficulties or interferences present in the same, that it has had the opportunity to ask questions during the bidding phase and that it has received adequate answers to any such questions, that it has had the opportunity to attend and fairly participate in all pre-bid conferences and pre-construction conferences, and that it has required the same of all of its Subcontractors.

ARTICLE 2 THE WORK OF THIS CONTRACT

The Contractor shall fully execute the Work described in the Contract Documents, except as specifically indicated in the Contract Documents to be the responsibility of others.

ARTICLE 3 DATE OF COMMENCEMENT AND DATES OF SUBSTANTIAL COMPLETION

§ 3.1 The date of commencement of the Work shall be:
(Check one of the following boxes.)

[ ] The date of this Agreement.

AIA Document A132 – 2019. Copyright © 1975, 1980, 1992, 2009, and 2019. All rights reserved. "The American Institute of Architects," "American Institute of Architects," "AIA," the AIA Logo, and "AIA Contract Documents" are trademarks of The American Institute of Architects. This document was produced at 12:08:36 CT on 01/31/2024 under Order No.4104240957 which expires on 03/15/2024, is not for resale, is licensed for one-time use only, and may only be used in accordance with the AIA Contract Documents® Terms of Service. To report copyright violations, e-mail docinfo@aiacontracts.com.
User Notes: (1866951512)

[X] A date set forth in a notice to proceed issued by the Owner.

[ ] Established as follows:
(Insert a date or a means to determine the date of commencement of the Work.)

If a date of commencement of the Work is not selected, then the date of commencement shall be the date of this Agreement.

§ 3.2 The Contract Time shall be measured from the date of commencement of the Work.

§ 3.3 Substantial Completion of the Project or Portions Thereof
§ 3.3.1 Subject to adjustments of the Contract Time as provided in the Contract Documents, the date of Substantial Completion of the Work of all of the Contractors for the Project will be:
(Insert the date of Substantial Completion of the Work of all Contractors for the Project.)

Defined in EXH-D Project Schedule

§ 3.3.2 Subject to adjustments of the Contract Time as provided in the Contract Documents, if portions of the Work of all of the Contractors for the Project are to be completed prior to Substantial Completion of the entire Work of all of the Contractors for the Project, the Contractors shall achieve Substantial Completion of such portions by the following dates defined in EXH-D Project Schedule. Such portions of the Work not completed as defined in EXH-D Project Schedule shall be subject to liquidated damages as set forth in Article 4.5.

(Table deleted)
(Table deleted)
(Paragraphs deleted)
§ 3.4.3 If the Contractor fails to substantially complete the Work of this Contract, or portions thereof, as provided in this Section 3.4, liquidated damages, if any, shall be assessed as set forth in Section 4.5.

ARTICLE 4 CONTRACT SUM
§ 4.1 The Owner shall pay the Contractor the Contract Sum in current funds for the Contractor's performance of the
(Paragraphs deleted)
Contract as defined in EXH-B Project Charter, subject to additions and deductions as provided in the Contract Documents.
§ 4.2 Stipulated Sum
§ 4.2.1 The Contract Sum shall be Three million, nine hundred, eighty-four thousand dollars ($ 3,984,000), subject to additions and deductions as provided in the Contract Documents.

§ 4.2.2 Alternates
§ 4.2.2.1 Alternates, if any, included in the Contract Sum are defined in EXH-B Project Charter.
(Table deleted)
§ 4.2.2.2 Subject to the conditions noted in EXH-B Project Charter, alternates may be accepted by the Owner following execution of this Agreement. Upon acceptance, the Owner shall issue a Modification to this Agreement.
(Paragraphs deleted)
(Table deleted)
§ 4.2.3 Allowances, if any, included in the Contract Sum are defined in EXH-B Project Charter.
(Identify each allowance.)

Item	Price

§ 4.2.4 Unit prices, if any are defined in EXH-B Project Charter.

(Table deleted)

AIA Document A132 – 2019. Copyright © 1975, 1980, 1992, 2009, and 2019. All rights reserved. "The American Institute of Architects," "American Institute of Architects," "AIA," the AIA Logo, and "AIA Contract Documents" are trademarks of The American Institute of Architects. This document was produced at 12:08:36 CT on 01/31/2024 under Order No.4104240957 which expires on 03/15/2024, is not for resale, is licensed for one-time use only, and may only be used in accordance with the AIA Contract Documents® Terms of Service. To report copyright violations, e-mail docinfo@aiacontracts.com.
User Notes: (1866951512)

§ 4.3 Allowances, if any, included in the Contract Sum are defined in EXH-B Project Charter.

(Paragraph deleted)
(Table deleted)
(Paragraphs deleted)
§ 4.4 Unit prices, if any, are defined in EXH-B Project Charter.

(Paragraphs deleted)
(Table deleted)
(Paragraphs deleted)
(Table deleted)
(Paragraphs deleted)
(Table deleted)
(Paragraphs deleted)
(Table deleted)
(Paragraphs deleted)
§ 4.5 Liquidated damages, if any:
(Insert terms and conditions for liquidated damages, if any, to be assessed in accordance with Section 3.4.)

Contractor and Owner recognize that time is of the essence for the Project and the Owner will suffer financial loss if the Work is not completed in the time specified in the Contract Documents. The parties also recognize the delays, expenses, and difficulties involved in proving in a legal proceeding the actual loss suffered by the Owner if the Work is not completed on time. Accordingly, instead of requiring such proof, the Owner and Contractor agree that as liquidated damages for delay (but not as penalty), Contractor shall pay Owner One Thousand Dollars ($1,000.00) per calendar day for each day that expires after the time specified for Substantial Completion in EXH-D Project Schedule until such time the Work is determined to be substantially complete by the Owner.

After Substantial Completion, if Contractor neglects, refuses, or fails to complete the remaining Work within the Contract Time specified in the Contract Documents, the Contractor shall pay the Owner One Thousand Dollars ($1,000.00) per day that expires after the time specified in the Contract Documents for Final Completion and readiness for Final Payment until the Work is completed.

§ 4.6 Other:
(Insert provisions for bonus, cost savings or other incentives, if any, that might result in a change to the Contract Sum.)

None

ARTICLE 5 PAYMENTS

§ 5.1 Progress Payments

§ 5.1.1 Based upon Applications for Payment submitted to the Construction Manager by the Contractor, and Certificates for Payment issued by the Construction Manager and Architect and approval by the Owner's Representative, the Owner shall make progress payments on account of the Contract Sum, to the Contractor, as provided below and elsewhere in the Contract Documents.

§ 5.1.2 The period covered by each Application for Payment shall be one calendar month ending on the last day of the month.

§ 5.1.3 When an Application for Payment is received by the Construction Manager, payment of the amount certified shall be made by the Owner not later than forty-five (45) days after the Construction Manager receives the Application for Payment. Unless expressly otherwise agreed in this Contract, payments and payment disputes shall be governed by the Prompt Payment of Local Government Bills, Minnesota Statutes, Section 471.425 ("Prompt Payment Act").
(Federal, state or local laws may require payment within a certain period of time.)

§ 5.1.4 Progress Payments Where the Contract Sum is Based on a Stipulated Sum

§ 5.1.4.1 Each Application for Payment shall be based on the most recent schedule of values submitted by the Contractor on AIA G702 Application and Certificate for Payment in accordance with the Contract Documents. The schedule of

AIA Document A132 – 2019. Copyright © 1975, 1980, 1992, 2009, and 2019. All rights reserved. "The American Institute of Architects," "American Institute of Architects," "AIA," the AIA Logo, and "AIA Contract Documents" are trademarks of The American Institute of Architects. This document was produced at 12:08:36 CT on 01/31/2024 under Order No.4104240957 which expires on 03/15/2024, is not for resale, is licensed for one-time use only, and may only be used in accordance with the AIA Contract Documents® Terms of Service. To report copyright violations, e-mail docinfo@aiacontracts.com.
User Notes: (1866951512)

values shall allocate the entire Contract Sum among the various portions of the Work. The schedule of values shall be prepared in such form, and supported by such data to substantiate its accuracy, as the Construction Manager and Architect may require. This schedule of values shall be used as a basis for reviewing the Contractor's Applications for Payment.

§ 5.1.4.2 Applications for Payment shall show the percentage of completion of each portion of the Work as of the end of the period covered by the Application for Payment.

§ 5.1.4.3 In accordance with AIA Document A232™–2019, General Conditions of the Contract for Construction, Construction Manager as Adviser Edition, as modified and subject to other provisions of the Contract Documents, the amount of each progress payment shall be computed as follows:

§ 5.1.4.3.1 The amount of each progress payment shall first include:

.1 That portion of the Contract Sum properly allocable to completed Work;

.2 That portion of the Contract Sum properly allocable to materials and equipment delivered and suitably stored at the site for subsequent incorporation in the completed construction, or, if approved in advance by the Owner, suitably stored off the site at a location agreed upon in writing; and

.3 That portion of Construction Change Directives that the Architect determines, in the Architect's professional judgment, to be reasonably justified.

§ 5.1.4.3.2 The amount of each progress payment shall then be reduced by:

.1 The aggregate of any amounts previously paid by the Owner;

.2 The amount, if any, for Work that remains uncorrected and for which the Architect has previously withheld a Certificate for Payment as provided in Article 9 of AIA Document A232–2019;

.3 Any amount for which the Contractor does not intend to pay a Subcontractor or material supplier, unless the Work has been performed by others the Contractor intends to pay;

.4 For Work performed or defects discovered since the last payment application, any amount for which the Architect may withhold payment, or nullify a Certificate of Payment in whole or in part, as provided in Article 9 of AIA Document A232–2019; and

.5 Retainage withheld pursuant to Section 5.1.7.

(Paragraphs deleted)

§ 5.1.7 Retainage

§ 5.1.7.1 For each progress payment made prior to when the Work of this Contract is substantially complete, the Owner may withhold the following amount, as retainage, from the payment otherwise due:
(Insert a percentage or amount to be withheld as retainage from each Application for Payment. The amount of retainage may be limited by governing law.)

Five Percent (5%)

§ 5.1.7.1.1 The following items are not subject to retainage:
(Insert any items not subject to the withholding of retainage, such as general conditions, insurance, etc.)

For major items installed into the Work, the Contractor may request full payment for the items to ensure prompt delivery and fabrication. Such items shall be recommended by the Architect and approved by the Owner as not requiring retainage. Prompt payment for the items shall be documented by the Contractor to the Owner in the subsequent payment application by submitting a full lien release for the items. Major items may include mechanical units with long lead times, structural systems with long lead times, critical path systems or items, etc. Major items will be discussed and defined by Owner, Architect, Construction Manager and Contractor.

§ 5.1.7.2 Reduction or limitation of retainage, if any, shall be as follows:
(If the retainage established in Section 5.1.7.1 is to be modified prior to when the entire Work of this Contract is substantially complete, including modifications for completion of portions of the Work as provided in Section 3.4.2, insert provisions for such modifications.)

Prior to Substantial Completion and at the discretion of the Owner, retainage may be reduced. If the Work has been fifty percent (50%) completed as determined by the Architect and is satisfactory to the Owner, then ninety percent (90%) of the

AIA Document A132 – 2019. Copyright © 1975, 1980, 1992, 2009, and 2019. All rights reserved. "The American Institute of Architects," "American Institute of Architects," "AIA," the AIA Logo, and "AIA Contract Documents" are trademarks of The American Institute of Architects. This document was produced at 12:08:36 CT on 01/31/2024 under Order No.4104240957 which expires on 03/15/2024, is not for resale, is licensed for one-time use only, and may only be used in accordance with the AIA Contract Documents® Terms of Service. To report copyright violations, e-mail docinfo@aiacontracts.com.
User Notes: (1866951512)

retained amount may be released to the Contractor for completed Work (with ten percent (10%) of the total retained by the Owner).

§ 5.1.7.3 Except as set forth in this Section 5.1.7.3, when the Work of this Contract is substantially complete, the Contractor may submit an Application for Payment that includes the retainage withheld from prior Applications for Payment pursuant to this Section 5.1.7. The Application for Payment submitted when the Work of this Contract is substantially complete shall not include retainage as follows:
(Insert any other conditions for release of retainage when the Work of this Contract is substantially complete, or upon Substantial Completion of the Work of all Contractors on the Project or portions thereof.)

Upon Substantial Completion, additional retainage may be returned to the Contractor as recommended by the Architect and Construction Manager and approved by the Owner to an amount sufficient to satisfactorily complete the Work. Retainage release will comply with Minnesota Statutes, Section 15.72 after Substantial Completion and punch list acceptance by the Owner.

§ 5.2 Final Payment
§ 5.2.1 Final Payment Where the Contract Sum is Based on a Stipulated Sum
§ 5.2.1.1 Final payment, constituting the entire unpaid balance of the Contract Sum, shall be made by the Owner to the Contractor when

.1 the Contractor has fully performed the Contract except for the Contractor's responsibility to correct Work as provided in Article 12 of AIA Document A232–2019, and to satisfy other requirements, if any, which extend beyond final payment;
.2 a final Certificate for Payment or Project Certificate for Payment has been issued by the Architect; and
.3 all lien waivers and IC134 forms have been delivered to the Owner.

§ 5.2.1.2 The Owner's final payment to the Contractor shall be made no later than forty-five (45) days after the issuance of the Architect's final Certificate for Payment or Project Certificate for Payment, or as follows:

§ 5.2.2 Final Payment Where the Contract Sum is Based on the Cost of the Work with or without a Guaranteed Maximum Price
§ 5.2.2.1 Final payment, constituting the entire unpaid balance of the Contract Sum, shall be made by the Owner to the Contractor when

.1 the Contractor has fully performed the Contract except for the Contractor's responsibility to correct Work as provided in Article 12 of AIA Document A232–2019, and to satisfy other requirements, if any, which extend beyond final payment;
.2 the Contractor has submitted a final accounting for the Cost of the Work, pursuant to Exhibit B, Determination of the Cost of the Work and a final Application for Payment; and
.3 a final Certificate for Payment or Project Certificate for Payment has been issued by the Architect in accordance with Exhibit B, Determination of the Cost of the Work.

§ 5.2.2.2 The Owner's final payment to the Contractor shall be made no later than 30 days after the issuance of the final Certificate for Payment or Project Certificate for Payment, or as follows:

§ 5.3 Payments due and unpaid under the Contract shall bear interest from the date payment is due at the rate stated below.
(Insert rate of interest agreed upon, if any.)

Zero %

ARTICLE 6 DISPUTE RESOLUTION
§ 6.1 Initial Decision Maker
The Architect will serve as Initial Decision Maker pursuant to Article 15 of AIA Document
(Paragraphs deleted)
A232–2019.

AIA Document A132 – 2019. Copyright © 1975, 1980, 1992, 2009, and 2019. All rights reserved. "The American Institute of Architects," "American Institute of Architects," "AIA," the AIA Logo, and "AIA Contract Documents" are trademarks of The American Institute of Architects. This document was produced at 12:08:36 CT on 01/31/2024 under Order No.4104240957 which expires on 03/15/2024, is not for resale, is licensed for one-time use only, and may only be used in accordance with the AIA Contract Documents® Terms of Service. To report copyright violations, e-mail docinfo@aiacontracts.com.
User Notes: (1866951512)

§ 6.1.1 Mediation

The Owner or the Contractor may request mediation of any Claim submitted to the Initial Decision Maker before the decision becomes final and binding. The mediation shall be governed by the Construction Industry Mediation Rules of the American Arbitration Association in effect at the date of this contract. The request for mediation shall be made in writing by the party requesting mediation and the other party of this contract. The Owner and Contractor shall participate in mediation in good faith. The mediation shall be concluded within 60 days of the request. Mediation is not a condition precedent to commencing litigation. If litigation is commenced, the Owner and Contractor agree to mediate before any dispositive motion or trial.

§ 6.2 Binding Dispute Resolution

For any Claim subject to, but not resolved by, mediation pursuant to Article 15 of AIA Document A232–2019, the method of binding dispute resolution shall be as follows:
(Check the appropriate box.)

[ ] Arbitration pursuant to Article 15 of AIA Document A232–2019.

[X] Litigation in a state or federal court of competent jurisdiction located in Hennepin County, Minnesota.

[ ] Other: *(Specify)*

If the Owner and Contractor do not select a method of binding dispute resolution, or do not subsequently agree in writing to a binding dispute resolution method other than litigation, Claims will be resolved by litigation in a court of competent jurisdiction.

ARTICLE 7 TERMINATION OR SUSPENSION

§ 7.1 Where the Contract Sum is a Stipulated Sum

§ 7.1.1 The Contract may be terminated by the Owner or the Contractor as provided in Article 14 of AIA Document A232–2019.

§ 7.1.1.1 If the Contract is terminated for the Owner's convenience in accordance with Article 14 of AIA Document A232–2019, then the Owner shall pay the Contractor a termination fee as follows:
(Insert the amount of, or method for determining, the fee, if any, payable to the Contractor following a termination for the Owner's convenience.)

Termination fee will be based on the percentage of Work completed and any materials purchased or in production at the time of termination. Said fee and justification shall be provided to the Owner by the Contractor within ten (10) days' notice of the termination.

§ 7.1.2 The Work may be suspended by the Owner as provided in Article 14 of AIA Document A232–2019.

(Paragraphs deleted)

ARTICLE 8 MISCELLANEOUS PROVISIONS

§ 8.1 Where reference is made in this Agreement to a provision of AIA Document A232–2019 or another Contract Document, the reference refers to that provision as amended or supplemented by other provisions of the Contract Documents.

§ 8.2 The Owner's representative:
(Name, address, email address, and other information)

Curtis Hartog, PE, Executive Director
Minneapolis Public Schools, SSD#1
Capital Planning, Construction & Maintenance
1250 West Broadway Avenue, Minneapolis, MN 55411

§ 8.3 The Contractor's representative:

AIA Document A132 – 2019. Copyright © 1975, 1980, 1992, 2009, and 2019. All rights reserved. "The American Institute of Architects," "American Institute of Architects," "AIA," the AIA Logo, and "AIA Contract Documents" are trademarks of The American Institute of Architects. This document was produced at 12:08:36 CT on 01/31/2024 under Order No.4104240957 which expires on 03/15/2024, is not for resale, is licensed for one-time use only, and may only be used in accordance with the AIA Contract Documents® Terms of Service. To report copyright violations, e-mail docinfo@aiacontracts.com.
User Notes: (1866951512)

(Name, address, email address, and other information)

Nick Haglin
Vice President
Thelen Heating & Roofing, Inc.
1717 SE 13th Street
Brainerd, MN 56401

§ 8.4 Neither the Owner's nor the Contractor's representative shall be changed without ten days' prior notice to the other party.

§ 8.5 Record Keeping—Availability and Retention
Pursuant to Minnesota Statutes, Section 16C.05, subd. 5, Contractor agrees that the books, records, documents and accounting procedures and practices of Contractor, that are relevant to the Contract or transaction, are subject to examination by the Owner, the Owner's auditor, and the state auditor for a minimum of six (6) years. Contractor shall maintain such records for a minimum of six (6) years after final payment.

§ 8.6 Data Practices
Pursuant to Minnesota Statutes, Section 13.05, subd. 11, all of the data created, collected, received, stored, used, maintained, or disseminated by Contractor in performing this contract is subject to the requirements of the Minnesota Government Data Practices Act ("MGDPA"), Minnesota Statutes Chapter 13, and Contractor must comply with those requirements as if it were a government entity. The remedies in Minnesota Statutes, Section 13.08 apply to Contractor. Contractor does not have a duty to provide access to public data to the public if the public data are available from the Owner, except as required by the terms of this contract.

§ 8.7 Non-Discrimination
Pursuant to Minnesota Statutes, Section 181.59, the Contractor will take affirmative action to ensure that applicants are selected, and that employees are treated during employment, without regard to their race, color, creed, religion, national origin, sex, sexual orientation, marital status, status with regard to public assistance, membership or activity in a local civil rights commission, disability or age. The Contractor agrees to be bound by the provisions of Minnesota Statutes, Section 181.59, that prohibits certain discriminatory practices and the terms of said section are incorporated into this contract.

§ 8.8 Prompt Payment to Subcontractors
In accordance with the Prompt Payment Act, each Prime Contractor must pay any subcontractor within ten (10) days of the Prime Contractor's receipt of payment from the municipality for undisputed services provided by the subcontractor. The Subcontract must require the Prime Contractor to pay interest of 1-1/2 percent per month or any part of a month to the subcontractor on any undisputed amount not paid on time to the subcontractor. The minimum monthly interest penalty payment for an unpaid balance of $100 or more is $10. For an unpaid balance of less than $100, the Prime Contractor shall pay the actual penalty due to the subcontractor. A subcontractor who prevails in a civil action to collect interest penalties from a Prime Contractor must be awarded its costs and disbursements, including attorney's fees, incurred in bringing the action.

§ 8.9 Prevailing Wage
Contractor agrees that all laborers or mechanics working on the Project shall receive at least the prevailing wage rate in accordance with Minnesota Statutes Section 177.42, *et seq*. Contractor agrees further that it will incorporate any and all necessary contract language in its agreements with any subcontractors to allow Contractor to monitor and enforce the prevailing wage requirement for subcontractors of any tier.

§ 8.5 Insurance and Bonds
§ 8.5.1 The Owner and the Contractor shall purchase and maintain insurance as set forth EXH-C Owner Insurance.

§ 8.5.2 The Contractor shall provide bonds as set forth in AIA Document A132™–2019, Exhibit A, and elsewhere in the Contract Documents.

AIA Document A132 – 2019. Copyright © 1975, 1980, 1992, 2009, and 2019. All rights reserved. "The American Institute of Architects," "American Institute of Architects," "AIA," the AIA Logo, and "AIA Contract Documents" are trademarks of The American Institute of Architects. This document was produced at 12:08:36 CT on 01/31/2024 under Order No.4104240957 which expires on 03/15/2024, is not for resale, is licensed for one-time use only, and may only be used in accordance with the AIA Contract Documents® Terms of Service. To report copyright violations, e-mail docinfo@aiacontracts.com.
User Notes: (1866951512)

§ 8.6 Notice in electronic format, pursuant to Article 1 of AIA Document A232–2019, may be given in accordance with AIA Document E203™–2013, Building Information Modeling and Digital Data Exhibit, if completed, or as otherwise set forth below:
(If other than in accordance with AIA Document E203–2013, insert requirements for delivering notice in electronic format such as name, title, and email address of the recipient and whether and how the system will be required to generate a read receipt for the transmission.)

email to Owner's representative identified in Section 8.2

§ 8.7 Relationship of the Parties
Where the Contract is based on the Cost of the Work plus the Contractor's Fee, with or without a Guaranteed Maximum Price, the Contractor accepts the relationship of trust and confidence established by this Agreement and covenants with the Owner to cooperate with the Architect and exercise the Contractor's skill and judgment in furthering the interests of the Owner; to furnish efficient business administration and supervision; to furnish at all times an adequate supply of workers and materials; and to perform the Work in an expeditious and economical manner consistent with the Owner's interests. The Owner agrees to furnish and approve, in a timely manner, information required by the Contractor and to make payments to the Contractor in accordance with the requirements of the Contract Documents.

§ 8.8 Other provisions:

Owner prohibits Contractor from using the Work in any marketing material or business development practice. Contractor is prohibited from communication with any news outlet or public without Owner's written approval.

Floor plans, designs, wiring, safety and security measures shall be kept confidential by the Contractor, the Subcontractors, the Sub-Subcontractors (of any tier) during and after completion of the Work.

ARTICLE 9 ENUMERATION OF CONTRACT DOCUMENTS

§ 9.1 This Agreement is comprised of the following documents:

.1 AIA Document A132™–2019, Standard Form of Agreement Between Owner and Contractor, Construction Manager as Adviser Edition

.2 AIA Document A132™–2019, Exhibit A, Insurance and Bonds Exhibit

.3 AIA Document A232™–2019, General Conditions of the Contract for Construction, Construction Manager as Adviser Edition

.4 AIA Document E203™–2013, Building Information Modeling and Digital Data Exhibit, dated as indicated below:
(Insert the date of the E203-2013 incorporated into this Agreement.)

January 31, 2024

.5 Drawings

Number	Title	Date
165	North Renovations Vol. 1 of 2	October 30, 2023
156	North Renovations Vol. 2 of 2	October 30, 2023

.6 Specifications

Section	Title	Date	Pages
All specifications	North Renovations Bid Package 3	October 30, 2023	1565

.7 Addenda, if any:

Number	Date	Pages
1	11/10/2023	110

AIA Document A132 – 2019. Copyright © 1975, 1980, 1992, 2009, and 2019. All rights reserved. "The American Institute of Architects," "American Institute of Architects," "AIA," the AIA Logo, and "AIA Contract Documents" are trademarks of The American Institute of Architects. This document was produced at 12:08:36 CT on 01/31/2024 under Order No.4104240957 which expires on 03/15/2024, is not for resale, is licensed for one-time use only, and may only be used in accordance with the AIA Contract Documents® Terms of Service. To report copyright violations, e-mail docinfo@aiacontracts.com.
User Notes: (1866951512)

2	11/21/2023	222
3	11/30/2023	140

Portions of Addenda relating to bidding or proposal requirements are not part of the Contract Documents unless the bidding or proposal requirements are also enumerated in this Article 9.

.8 Other Exhibits:

EXH-B Project Charter
EXH-C Owner Insurance
EXH-D Project Schedule
(Check all boxes that apply and include appropriate information identifying the exhibit where required.)

[ ]
(Paragraphs deleted)
(Table deleted)

[ ] Supplementary and other Conditions of the Contract:

Document	Title	Date	Pages

.9 Other documents, if any, listed below:
(List here any additional documents that are intended to form part of the Contract Documents. AIA Document A232–2019 provides that the advertisement or invitation to bid, Instructions to Bidders, sample forms, the Contractor's bid or proposal, portions of Addenda relating to bidding or proposal requirements, and other information furnished by the Owner in anticipation of receiving bids or proposals, are not part of the Contract Documents unless enumerated in this Agreement. Any such documents should be listed here only if intended to be part of the Contract Documents.)

contractors bid documents

This Agreement is entered into as of the day and year first written above.

Ibrahima Diop
OWNER *(Signature)*

Ibrahima Diop Sr. Officer of Finance and Operations
(Printed name and title)

CONTRACTOR *(Signature)*

NICK HAGLIN, VP
(Printed name and title)

AIA Document A132 – 2019. Copyright © 1975, 1980, 1992, 2009, and 2019. All rights reserved. "The American Institute of Architects," "American Institute of Architects," "AIA," the AIA Logo, and "AIA Contract Documents" are trademarks of The American Institute of Architects. This document was produced at 12:08:36 CT on 01/31/2024 under Order No.4104240957 which expires on 03/15/2024, is not for resale, is licensed for one-time use only, and may only be used in accordance with the AIA Contract Documents® Terms of Service. To report copyright violations, e-mail docinfo@aiacontracts.com.
User Notes: (1866951512)

Additions and Deletions Report for
AIA® Document A132® – 2019

This Additions and Deletions Report, as defined on page 1 of the associated document, reproduces below all text the author has added to the standard form AIA document in order to complete it, as well as any text the author may have added to or deleted from the original AIA text. Added text is shown underlined. Deleted text is indicated with a horizontal line through the original AIA text.

Note: This Additions and Deletions Report is provided for information purposes only and is not incorporated into or constitute any part of the associated AIA document. This Additions and Deletions Report and its associated document were generated simultaneously by AIA software at 12:08:36 CT on 01/31/2024.

PAGE 1

AGREEMENT made as of the 31 day of January in the year 2024 ~~January~~

...

Minneapolis Public Schools Special School District #1
1250 West Broadway Avenue
Minneapolis, MN 55411

...

Thelen Heating & Roofing, Inc
1717 SE 13th Street
Brainerd MN 56401

...

North High School Phase 3 Work Scope 23B Combined Mechanical
1500 James Avenue
Minneapolis, MN 55411

...

Kraus-Anderson Construction Company
501 South 8th Street
Minneapolis, MN 55405

...

LSE Architects
1401 Glenwood Avenue
Minneapolis, MN 55405

PAGE 2

The Contract Documents consist of this Agreement, Conditions of the Contract (General, Supplementary, and other Conditions), Drawings, Specifications, Addenda issued prior to execution of this Agreement, other documents ("Contract" or "Contract Documents") listed in this Agreement, and Modifications issued after execution of this Agreement, all of which form the Contract, and are as fully a part of the Contract as if attached to this Agreement or repeated herein. The Contract represents the entire and integrated agreement between the parties hereto and supersedes prior negotiations, representations, or agreements, either written or oral. An enumeration of the Contract Documents, other than Modifications, appears in Article 9.

Additions and Deletions Report for AIA Document A132 – 2019. Copyright © 1975, 1980, 1992, 2009, and 2019. All rights reserved. "The American Institute of Architects," "American Institute of Architects," "AIA," the AIA Logo, and "AIA Contract Documents" are trademarks of The American Institute of Architects. This document was produced at 12:08:36 CT on 01/31/2024 under Order No.4104240957 which expires on 03/15/2024, is not for resale, is licensed for one-time use only, and may only be used in accordance with the AIA Contract Documents® Terms of Service. To report copyright violations, e-mail docinfo@aiacontracts.com.
User Notes: (1866951512)

§ 1.2 In the event that there are inconsistencies between any of the Project Contract Documents, all Contract Documents shall be construed together and shall be read with a purpose and intent to provide that the Contractor shall commit to fully complete its Project Work and services with the greater degree of commitment as referenced in the Contract Documents, including the plans and specifications, to work diligently to ensure completion of the Project in a timely and workmanlike manner and at the earliest stated times provided for in Project schedules, as they may be revised, and to ensure that Contractor, and all of its Subcontractors and suppliers complete the Project on schedule and within Project Contract Price, subject to approved change orders.

§ 1.3 Contractor acknowledges that it has had full, fair, and adequate opportunity to review all of the Project bidding and Contract Documents, that it has fully satisfied itself as to the scope and requirements of the Project, that it has fully and fairly investigated all Project site conditions and circumstances and Contract Documents, including any potential difficulties or interferences present in the same, that it has had the opportunity to ask questions during the bidding phase and that it has received adequate answers to any such questions, that it has had the opportunity to attend and fairly participate in all pre-bid conferences and pre-construction conferences, and that it has required the same of all of its Subcontractors.

PAGE 3

[**X**] A date set forth in a notice to proceed issued by the Owner.

...

Defined in EXH-D Project Schedule

§ 3.3.2 Subject to adjustments of the Contract Time as provided in the Contract Documents, if portions of the Work of all of the Contractors for the Project are to be completed prior to Substantial Completion of the entire Work of all of the Contractors for the Project, the Contractors shall achieve Substantial Completion of such portions by the following ~~dates:~~dates defined in EXH-D Project Schedule. Such portions of the Work not completed as defined in EXH-D Project Schedule shall be subject to liquidated damages as set forth in Article 4.5.

~~**Portion of Work** **Substantial Completion Date**~~

~~**§ 3.4 When the Work of this Contract, or any Portion Thereof, is Substantially Complete**~~
~~**§ 3.4.1** Subject to adjustments of the Contract Time as provided in the Contract Documents, the Contractor shall substantially complete the entire Work of this Contract:~~
~~*(Check one of the following boxes and complete the necessary information.)*~~

~~[–] Not later than (–) calendar days from the date of commencement of the Work.~~

~~[–] By the following date:~~

~~**§ 3.4.2** Subject to adjustments of the Contract Time as provided in the Contract Documents, if portions of the Work of this Contract are to be substantially complete prior to when the entire Work of this Contract shall be substantially complete, the Contractor shall substantially complete such portions by the following dates:~~

~~**Portion of Work** **Date to be substantially complete**~~

...

§ 4.1 The Owner shall pay the Contractor the Contract Sum in current funds for the Contractor's performance of the ~~Contract. The Contract Sum shall be one of the following:~~
~~*(Check the appropriate box.)*~~

~~[–] Stipulated Sum, in accordance with Section 4.2 below~~

Additions and Deletions Report for AIA Document A132 – 2019. Copyright © 1975, 1980, 1992, 2009, and 2019>. All rights reserved. "The American Institute of Architects," "American Institute of Architects," "AIA," the AIA Logo, and "AIA Contract Documents" are trademarks of The American Institute of Architects. This draft was produced at 12:08:36 CT on 01/31/2024 under Order No.4104240957 which expires on 03/15/2024, is not for resale, is licensed for one-time use only, and may only be used in accordance with the AIA Contract Documents® Terms of Service. To report copyright violations, e-mail docinfo@aiacontracts.com.
User Notes: (1866951512)

[–] Cost of the Work plus the Contractor's Fee, in accordance with Section 4.3 below

[–] Cost of the Work plus the Contractor's Fee with a Guaranteed Maximum Price, in accordance with Section 4.4 below

(Based on the selection above, complete Section 4.2, 4.3 or 4.4 below.)
Contract as defined in EXH-B Project Charter, subject to additions and deductions as provided in the Contract Documents.

...

§ 4.2.1 The Contract Sum shall be Three million, nine hundred, eighty-four thousand dollars ($ 3,984,000), subject to additions and deductions as provided in the Contract Documents.

...

§ 4.2.2.1 Alternates, if any, included in the Contract Sum:
Sum are defined in EXH-B Project Charter.

Item	Price

§ 4.2.2.2 Subject to the conditions noted below, the following in EXH-B Project Charter, alternates may be accepted by the Owner following execution of this Agreement. Upon acceptance, the Owner shall issue a Modification to this Agreement.
(Insert below each alternate and the conditions that must be met for the Owner to accept the alternate.)

Item	Price	Conditions for Acceptance

§ 4.2.3 Allowances, if any, included in the Contract Sum:Sum are defined in EXH-B Project Charter.

...

§ 4.2.4 Unit prices, if any:
(Identify the item and state the unit price, and quantity limitations, if any, to which the unit price will be applicable.)any are defined in EXH-B Project Charter.

Item	Units and Limitations	Price per Unit ($0.00)

§ 4.3 Cost of the Work Plus Contractor's Fee without a Guaranteed Maximum PriceAllowances, if any, included in the Contract Sum are defined in EXH-B Project Charter.
§ 4.3.1 The Cost of the Work is as defined in Exhibit B, Determination of the Cost of the Work.

§ 4.3.2 The Contractor's Fee:
(State a lump sum, percentage of Cost of the Work or other provision for determining the Contractor's Fee.)

§ 4.3.3 The method of adjustment of the Contractor's Fee for changes in the Work:

§ 4.3.4 Limitations, if any, on a Subcontractor's overhead and profit for increases in the cost of its portion of the Work:

Additions and Deletions Report for AIA Document A132 – 2019. Copyright © 1975, 1980, 1992, 2009, and 2019>. All rights reserved. "The American Institute of Architects," "American Institute of Architects," "AIA," the AIA Logo, and "AIA Contract Documents" are trademarks of The American Institute of Architects. This draft was produced at 12:08:36 CT on 01/31/2024 under Order No.4104240957 which expires on 03/15/2024, is not for resale, is licensed for one-time use only, and may only be used in accordance with the AIA Contract Documents® Terms of Service. To report copyright violations, e-mail docinfo@aiacontracts.com.
User Notes: (1866951512)

~~§ 4.3.5 Rental rates for Contractor-owned equipment shall not exceed ( ) percent (%) of the standard rental rate paid at the place of the Project.~~

~~§ 4.3.6 Unit prices, if any:~~
~~*(Identify the item and state the unit price and quantity limitations, if any, to which the unit price will be applicable.)*~~

~~Item~~	~~Units and Limitations~~	~~Price per Unit ($0.00)~~

~~§ 4.3.7 The Contractor shall prepare and submit to the Construction Manager, within 14 days of executing this Agreement, a written Control Estimate for the Owner's review and approval. The Control Estimate shall include the items in Section B.1 of Exhibit B, Determination of the Cost of the Work.~~

~~§ 4.4 Cost of the Work Plus Contractor's Fee with a Guaranteed Maximum Price~~Unit prices, if any, are defined in EXH-B Project Charter.
~~§ 4.4.1 The Cost of the Work is as defined in Exhibit B, Determination of the Cost of the Work.~~

~~§ 4.4.2 The Contractor's Fee:~~
~~*(State a lump sum, percentage of Cost of the Work or other provision for determining the Contractor's Fee.)*~~

~~§ 4.4.3 The method of adjustment of the Contractor's Fee for changes in the Work:~~

~~§ 4.4.4 Limitations, if any, on a Subcontractor's overhead and profit for increases in the cost of its portion of the Work:~~

~~§ 4.4.5 Rental rates for Contractor-owned equipment shall not exceed ( ) percent (%) of the standard rental rate paid at the place of the Project.~~

~~§ 4.4.6 Unit Prices, if any:~~
~~*(Identify the item and state the unit price and quantity limitations, if any, to which the unit price will be applicable.)*~~

~~Item~~	~~Units and Limitations~~	~~Price per Unit ($0.00)~~

~~§ 4.4.7 Guaranteed Maximum Price~~
~~§ 4.4.7.1 The Contract Sum is guaranteed by the Contractor not to exceed ($), subject to additions and deductions by Change Order as provided in the Contract Documents. This maximum sum is referred to in the Contract Documents as the Guaranteed Maximum Price. Costs which would cause the Guaranteed Maximum Price to be exceeded shall be paid by the Contractor without reimbursement by the Owner.~~

~~§ 4.4.7.2 Alternates~~
~~§ 4.4.7.2.1 Alternates, if any, included in the Guaranteed Maximum Price:~~

~~Item~~	~~Price~~

~~§ 4.4.7.2.2 Subject to the conditions noted below, the following alternates may be accepted by the Owner following execution of this Agreement. Upon acceptance, the Owner shall issue a Modification to this Agreement.~~
~~*(Insert below each alternate and the conditions that must be met for the Owner to accept the alternate.)*~~

~~Item~~	~~Price~~	~~Conditions for Acceptance~~

~~§ 4.4.7.3 Allowances, if any, included in the Guaranteed Maximum Price:~~
~~*(Identify each allowance.)*~~

Additions and Deletions Report for AIA Document A132 – 2019. Copyright © 1975, 1980, 1992, 2009, and 2019>. All rights reserved. "The American Institute of Architects," "American Institute of Architects," "AIA," the AIA Logo, and "AIA Contract Documents" are trademarks of The American Institute of Architects. This draft was produced at 12:08:36 CT on 01/31/2024 under Order No.4104240957 which expires on 03/15/2024, is not for resale, is licensed for one-time use only, and may only be used in accordance with the AIA Contract Documents® Terms of Service. To report copyright violations, e-mail docinfo@aiacontracts.com.
User Notes: (1866951512)

~~Item~~ ~~Price~~

~~§ 4.4.7.4 Assumptions, if any, upon which the Guaranteed Maximum Price is based:~~
~~*(Identify each assumption.)*~~

~~§ 4.4.8 To the extent that the Contract Documents are anticipated to require further development, the Guaranteed Maximum Price includes the costs attributable to such further development consistent with the Contract Documents and reasonably inferable therefrom. Such further development does not include changes in scope, systems, kinds and quality of materials, finishes, or equipment, all of which, if required, shall be incorporated by Change Order.~~

~~§ 4.4.9 The Owner shall authorize preparation of revisions to the Contract Documents that incorporate the agreed-upon assumptions contained in Section 4.4.7.4. The Owner shall promptly furnish such revised Contract Documents to the Contractor. The Contractor shall notify the Owner and Architect of any inconsistencies between the agreed-upon assumptions contained in Section 4.4.7.4 and the revised Contract Documents.~~

PAGE 4

Contractor and Owner recognize that time is of the essence for the Project and the Owner will suffer financial loss if the Work is not completed in the time specified in the Contract Documents. The parties also recognize the delays, expenses, and difficulties involved in proving in a legal proceeding the actual loss suffered by the Owner if the Work is not completed on time. Accordingly, instead of requiring such proof, the Owner and Contractor agree that as liquidated damages for delay (but not as penalty), Contractor shall pay Owner One Thousand Dollars ($1,000.00) per calendar day for each day that expires after the time specified for Substantial Completion in EXH-D Project Schedule until such time the Work is determined to be substantially complete by the Owner.

After Substantial Completion, if Contractor neglects, refuses, or fails to complete the remaining Work within the Contract Time specified in the Contract Documents, the Contractor shall pay the Owner One Thousand Dollars ($1,000.00) per day that expires after the time specified in the Contract Documents for Final Completion and readiness for Final Payment until the Work is completed.

...

None

...

§ 5.1.1 Based upon Applications for Payment submitted to the Construction Manager by the Contractor, and Certificates for Payment issued by the Construction Manager and ~~Architect,~~ Architect and approval by the Owner's Representative, the Owner shall make progress payments on account of the Contract Sum, to the Contractor, as provided below and elsewhere in the Contract Documents.

§ 5.1.2 The period covered by each Application for Payment shall be one calendar month ending on the last day of the ~~month, or as follows:~~
month.

§ 5.1.3 ~~Provided that~~ When an Application for Payment is received by the Construction ~~Manager not later than the day of a month, the Owner shall make payment of the amount certified to the Contractor not later than the day of the month. If an Application for Payment is received by the Construction Manager after the application date fixed above, payment of the amount certified~~ Manager, payment of the amount certified shall be made by the Owner not later than forty-five (45) days after the Construction Manager receives the Application for Payment. Unless expressly otherwise agreed in this Contract, payments and payment disputes shall be governed by the Prompt Payment of Local Government Bills, Minnesota Statutes, Section 471.425 ("Prompt Payment Act").

...

Additions and Deletions Report for AIA Document A132 – 2019. Copyright © 1975, 1980, 1992, 2009, and 2019>. All rights reserved. "The American Institute of Architects," "American Institute of Architects," "AIA," the AIA Logo, and "AIA Contract Documents" are trademarks of The American Institute of Architects. This draft was produced at 12:08:36 CT on 01/31/2024 under Order No.4104240957 which expires on 03/15/2024, is not for resale, is licensed for one-time use only, and may only be used in accordance with the AIA Contract Documents® Terms of Service. To report copyright violations, e-mail docinfo@aiacontracts.com.
User Notes: (1866951512)

§ 5.1.4.1 Each Application for Payment shall be based on the most recent schedule of values submitted by the Contractor on AIA G702 Application and Certificate for Payment in accordance with the Contract Documents. The schedule of values shall allocate the entire Contract Sum among the various portions of the Work. The schedule of values shall be prepared in such form, and supported by such data to substantiate its accuracy, as the Construction Manager and Architect may require. This schedule of values shall be used as a basis for reviewing the Contractor's Applications for Payment.
PAGE 5

§ 5.1.4.3 In accordance with AIA Document A232™–2019, General Conditions of the Contract for Construction, Construction Manager as Adviser Edition, as modified and subject to other provisions of the Contract Documents, the amount of each progress payment shall be computed as follows:

...

~~**§ 5.1.5 Progress Payments Where the Contract Sum is Based on the Cost of the Work without a Guaranteed Maximum Price**~~

~~**§ 5.1.5.1** With each Application for Payment, the Contractor shall submit the cost control information required in Exhibit B, Determination of the Cost of the Work, along with payrolls, petty cash accounts, receipted invoices, or invoices with check vouchers attached, and any other evidence required by the Owner, Construction Manager or Architect to demonstrate that payments already made by the Contractor on account of the Cost of the Work equal or exceed progress payments already received by the Contractor, plus payrolls for the period covered by the present Application for Payment, less that portion of the payments attributable to the Contractor's Fee.~~

~~**§ 5.1.5.2** Applications for Payment shall show the Cost of the Work actually incurred by the Contractor through the end of the period covered by the Application for Payment and for which the Contractor has made or intends to make actual payment prior to the next Application for Payment.~~

~~**§ 5.1.5.3** In accordance with AIA Document A232–2019 and subject to other provisions of the Contract Documents, the amount of each progress payment shall be computed as follows:~~

~~**§ 5.1.5.3.1** The amount of each progress payment shall first include:~~

- ~~**.1** The Cost of the Work as described in Exhibit B, Determination of the Cost of the Work;~~
- ~~**.2** That portion of Construction Change Directives that the Architect determines, in the Architect's professional judgment, to be reasonably justified; and~~
- ~~**.3** The Contractor's Fee computed upon the Cost of the Work described in the preceding Section 5.1.5.3.1.1 at the rate stated in Section 4.3.2; or if the Contractor's Fee is stated as a fixed sum in Section 4.3.2 an amount which bears the same ratio to that fixed-sum Fee as the Cost of the Work included in Section 5.1.5.3.1.1 bears to a reasonable estimate of the probable Cost of the Work upon its completion.~~

~~**§ 5.1.5.3.2** The amount of each progress payment shall then be reduced by:~~

- ~~**.1** The aggregate of any amounts previously paid by the Owner;~~
- ~~**.2** The amount, if any, for Work that remains uncorrected and for which the Architect has previously withheld a Certificate for Payment as provided in Article 9 of AIA Document A232–2019;~~
- ~~**.3** Any amount for which the Contractor does not intend to pay a Subcontractor or material supplier, unless the Work has been performed by others the Contractor intends to pay;~~
- ~~**.4** For Work performed or defects discovered since the last payment application, any amount for which the Architect may withhold payment, or nullify a Certificate of Payment in whole or in part, as provided in Article 9 of AIA Document A232–2019;~~
- ~~**.5** The shortfall, if any, indicated by the Contractor in the documentation required by Section 5.1.5.1 to substantiate prior Applications for Payment, or resulting from errors subsequently discovered by the Owner's auditors in such documentation; and~~
- ~~**.6** Retainage withheld pursuant to Section 5.1.7.~~

Additions and Deletions Report for AIA Document A132 – 2019. Copyright © 1975, 1980, 1992, 2009, and 2019>. All rights reserved. "The American Institute of Architects," "American Institute of Architects," "AIA," the AIA Logo, and "AIA Contract Documents" are trademarks of The American Institute of Architects. This draft was produced at 12:08:36 CT on 01/31/2024 under Order No.4104240957 which expires on 03/15/2024, is not for resale, is licensed for one-time use only, and may only be used in accordance with the AIA Contract Documents® Terms of Service. To report copyright violations, e-mail docinfo@aiacontracts.com.
User Notes: (1866951512)

§ 5.1.5.4 The Owner, Construction Manager and Contractor shall agree upon a mutually acceptable procedure for review and approval of payments to Subcontractors and the percentage of retainage held on Subcontracts, and the Contractor shall execute subcontracts in accordance with those agreements.

§ 5.1.5.5 In taking action on the Contractor's Applications for Payment, the Construction Manager and Architect shall be entitled to rely on the accuracy and completeness of the information furnished by the Contractor, and such action shall not be deemed to be a representation that (1) the Construction Manager and Architect have made a detailed examination, audit or arithmetic verification of the documentation submitted in accordance with Article 5 or other supporting data; (2) that the Construction Manager and Architect have made exhaustive or continuous on-site inspections; or (3) that the Construction Manager and Architect have made examinations to ascertain how or for what purposes the Contractor has used amounts previously paid on account of the Contract. Such examinations, audits and verifications, if required by the Owner, will be performed by the Owner's auditors acting in the sole interest of the Owner.

§ 5.1.5.6 Except with the Owner's prior approval, the Contractor shall not make advance payments to suppliers for materials or equipment which have not been delivered and stored at the site.

§ 5.1.5.7 If final completion of the Work is materially delayed through no fault of the Contractor, then the Owner shall pay the Contractor any additional amounts in accordance with Article 9 of AIA Document A232–2019.

§ 5.1.6 Progress Payments Where the Contract Sum is Based on the Cost of the Work with a Guaranteed Maximum Price

§ 5.1.6.1 With each Application for Payment, the Contractor shall submit payrolls, petty cash accounts, receipted invoices or invoices with check vouchers attached, and any other evidence required by the Owner, Construction Manager or Architect to demonstrate that payments already made by the Contractor on account of the Cost of the Work equal or exceed progress payments already received by the Contractor plus payrolls for the period covered by the present Application for Payment, less that portion of the progress payments attributable to the Contractor's Fee.

§ 5.1.6.2 Each Application for Payment shall be based on the most recent schedule of values submitted by the Contractor in accordance with the Contract Documents. The schedule of values shall allocate the entire Guaranteed Maximum Price among: (1) the various portions of the Work; (2) any contingency for costs that are included in the Guaranteed Maximum Price but not otherwise allocated to another line item or included in a Change Order; and (3) the Contractor's Fee.

§ 5.1.6.2.1 The schedule of values shall be prepared in such form, and supported by such data to substantiate its accuracy, as the Construction Manager and Architect may require. This schedule of values shall be used as a basis for reviewing the Contractor's Applications for Payment.

§ 5.1.6.2.2 The allocation of the Guaranteed Maximum Price under this Section 5.1.6.2 shall not constitute a separate guaranteed maximum price for the Cost of the Work of each individual line item in the schedule of values.

§ 5.1.6.2.3 When the Contractor allocates costs from a contingency to another line item in the schedule of values, the Contractor shall submit supporting documentation to the Architect and Construction Manager.

§ 5.1.6.3 Applications for Payment shall show the percentage of completion of each portion of the Work as of the end of the period covered by the Application for Payment. The percentage of completion shall be the lesser of (1) the percentage of that portion of the Work which has actually been completed; or (2) the percentage obtained by dividing (a) the expense that has actually been incurred by the Contractor on account of that portion of the Work and for which the Contractor has made payment or intends to make payment prior to the next Application for Payment by (b) the share of the Guaranteed Maximum Price allocated to that portion of the Work in the schedule of values.

§ 5.1.6.4 In accordance with AIA Document A232–2019, and subject to other provisions of the Contract Documents, the amount of each progress payment shall be computed as follows:

§ 5.1.6.4.1 The amount of each progress payment shall first include:

Additions and Deletions Report for AIA Document A132 – 2019. Copyright © 1975, 1980, 1992, 2009, and 2019>. All rights reserved. "The American Institute of Architects," "American Institute of Architects," "AIA," the AIA Logo, and "AIA Contract Documents" are trademarks of The American Institute of Architects. This draft was produced at 12:08:36 CT on 01/31/2024 under Order No.4104240957 which expires on 03/15/2024, is not for resale, is licensed for one-time use only, and may only be used in accordance with the AIA Contract Documents® Terms of Service. To report copyright violations, e-mail docinfo@aiacontracts.com.
User Notes: (1866951512)

.1 That portion of the Guaranteed Maximum Price properly allocable to completed Work as determined by multiplying the percentage of completion of each portion of the Work by the share of the Guaranteed Maximum Price allocated to that portion of the Work in the most recent schedule of values;

.2 That portion of the Guaranteed Maximum Price properly allocable to materials and equipment delivered and suitably stored at the site for subsequent incorporation in the completed construction or, if approved in writing in advance by the Owner, suitably stored off the site at a location agreed upon in writing;

.3 That portion of Construction Change Directives that the Architect determines, in the Architect's professional judgment, to be reasonably justified; and

.4 The Contractor's Fee, computed upon the Cost of the Work described in the preceding Sections 5.1.6.4.1.1 and 5.1.6.4.1.2 at the rate stated in Section 4.4.2 or, if the Contractor's Fee is stated as a fixed sum in that Section, an amount that bears the same ratio to that fixed-sum fee as the Cost of the Work included in Sections 5.1.6.4.1.1 and 5.1.6.4.1.2 bears to a reasonable estimate of the probable Cost of the Work upon its completion.

§ 5.1.6.4.2 The amount of each progress payment shall then be reduced by:

.1 The aggregate of any amounts previously paid by the Owner;

.2 The amount, if any, for Work that remains uncorrected and for which the Architect has previously withheld a Certificate for Payment as provided in Article 9 of AIA Document A232–2019;

.3 Any amount for which the Contractor does not intend to pay a Subcontractor or material supplier, unless the Work has been performed by others the Contractor intends to pay;

.4 For Work performed or defects discovered since the last payment application, any amount for which the Architect may withhold payment, or nullify a Certificate of Payment in whole or in part, as provided in Article 9 of AIA Document A232–2019;

.5 The shortfall, if any, indicated by the Contractor in the documentation required by Section 5.1.6.1 to substantiate prior Applications for Payment, or resulting from errors subsequently discovered by the Owner's auditors in such documentation; and

.6 Retainage withheld pursuant to Section 5.1.7.

§ 5.1.6.5 The Owner and the Contractor shall agree upon a mutually acceptable procedure for review and approval of payments to Subcontractors and the percentage of retainage held on Subcontracts, and the Contractor shall execute subcontracts in accordance with those agreements.

§ 5.1.6.6 In taking action on the Contractor's Applications for Payment, the Construction Manager and Architect shall be entitled to rely on the accuracy and completeness of the information furnished by the Contractor and such action shall not be deemed to be a representation that (1) the Construction Manager or Architect have made a detailed examination, audit, or arithmetic verification of the documentation submitted in accordance with Section 5.1.6.1 or other supporting data; (2) that the Construction Manager or Architect have made exhaustive or continuous on-site inspections; or (3) that the Construction Manager or Architect have made examinations to ascertain how or for what purposes the Contractor has used amounts previously paid on account of the Contract. Such examinations, audits, and verifications, if required by the Owner, will be performed by the Owner's auditors acting in the sole interest of the Owner.

§ 5.1.6.7 Except with the Owner's prior approval, the Contractor shall not make advance payments to suppliers for materials or equipment which have not been delivered and stored at the site.

§ 5.1.6.8 If final completion of the Work is materially delayed through no fault of the Contractor, then the Owner shall pay the Contractor any additional amounts in accordance with Article 9 of AIA Document A232-2019.

...

Five Percent (5%)

...

Additions and Deletions Report for AIA Document A132 – 2019. Copyright © 1975, 1980, 1992, 2009, and 2019>. All rights reserved. "The American Institute of Architects," "American Institute of Architects," "AIA," the AIA Logo, and "AIA Contract Documents" are trademarks of The American Institute of Architects. This draft was produced at 12:08:36 CT on 01/31/2024 under Order No.4104240957 which expires on 03/15/2024, is not for resale, is licensed for one-time use only, and may only be used in accordance with the AIA Contract Documents® Terms of Service. To report copyright violations, e-mail docinfo@aiacontracts.com.
User Notes: (1866951512)

For major items installed into the Work, the Contractor may request full payment for the items to ensure prompt delivery and fabrication. Such items shall be recommended by the Architect and approved by the Owner as not requiring retainage. Prompt payment for the items shall be documented by the Contractor to the Owner in the subsequent payment application by submitting a full lien release for the items. Major items may include mechanical units with long lead times, structural systems with long lead times, critical path systems or items, etc. Major items will be discussed and defined by Owner, Architect, Construction Manager and Contractor.

...

Prior to Substantial Completion and at the discretion of the Owner, retainage may be reduced. If the Work has been fifty percent (50%) completed as determined by the Architect and is satisfactory to the Owner, then ninety percent (90%) of the retained amount may be released to the Contractor for completed Work (with ten percent (10%) of the total retained by the Owner).

PAGE 6

Upon Substantial Completion, additional retainage may be returned to the Contractor as recommended by the Architect and Construction Manager and approved by the Owner to an amount sufficient to satisfactorily complete the Work. Retainage release will comply with Minnesota Statutes, Section 15.72 after Substantial Completion and punch list acceptance by the Owner.

...

.1 the Contractor has fully performed the Contract except for the Contractor's responsibility to correct Work as provided in Article 12 of AIA Document A232–2019, and to satisfy other requirements, if any, which extend beyond final payment; ~~and~~

.2 a final Certificate for Payment or Project Certificate for Payment has been issued by ~~the Architect.~~the Architect; and

.3 all lien waivers and IC134 forms have been delivered to the Owner.

§ 5.2.1.2 The Owner's final payment to the Contractor shall be made no later than ~~30~~ forty-five (45) days after the issuance of the Architect's final Certificate for Payment or Project Certificate for Payment, or as follows:

...

§ 5.3 Payments due and unpaid under the Contract shall bear interest from the date payment is due at the rate stated ~~below, or in the absence thereof, at the legal rate prevailing from time to time at the place where the Project is located.~~below.

...

Zero %

...

The Architect will serve as Initial Decision Maker pursuant to Article 15 of AIA Document ~~A232–2019, unless the parties appoint below another individual, not a party to this Agreement, to serve as Initial Decision Maker.~~
~~*(If the parties mutually agree, insert the name, address and other contact information of the Initial Decision Maker, if other than the Architect.)*~~

A232–2019.

§ 6.1.1 Mediation

The Owner or the Contractor may request mediation of any Claim submitted to the Initial Decision Maker before the decision becomes final and binding. The mediation shall be governed by the Construction Industry Mediation Rules of the American Arbitration Association in effect at the date of this contract. The request for mediation shall be made in

Additions and Deletions Report for AIA Document A132 – 2019. Copyright © 1975, 1980, 1992, 2009, and 2019>. All rights reserved. "The American Institute of Architects," "American Institute of Architects," "AIA," the AIA Logo, and "AIA Contract Documents" are trademarks of The American Institute of Architects. This draft was produced at 12:08:36 CT on 01/31/2024 under Order No.4104240957 which expires on 03/15/2024, is not for resale, is licensed for one-time use only, and may only be used in accordance with the AIA Contract Documents® Terms of Service. To report copyright violations, e-mail docinfo@aiacontracts.com.
User Notes: (1866951512)

writing by the party requesting mediation and the other party of this contract. The Owner and Contractor shall participate in mediation in good faith. The mediation shall be concluded within 60 days of the request. Mediation is not a condition precedent to commencing litigation. If litigation is commenced, the Owner and Contractor agree to mediate before any dispositive motion or trial.

PAGE 7

[ ] ~~Litigation in a court of competent jurisdiction.~~ [X] Litigation in a state or federal court of competent jurisdiction located in Hennepin County, Minnesota.

...

Termination fee will be based on the percentage of Work completed and any materials purchased or in production at the time of termination. Said fee and justification shall be provided to the Owner by the Contractor within ten (10) days' notice of the termination.

...

~~**§ 7.2 Where the Contract Sum is Based on the Cost of the Work with or without a Guaranteed Maximum Price**~~

~~**§ 7.2.1 Termination**~~

~~**§ 7.2.1.1** The Contract may be terminated by the Owner or the Contractor as provided in Article 14 of AIA Document A232–2019.~~

~~**§ 7.2.1.2 Termination by the Owner for Cause**~~

~~**§ 7.2.1.2.1** If the Owner terminates the Contract for cause as provided in Article 14 of AIA Document A232–2019, the Owner shall then only pay the Contractor an amount as follows:~~

- ~~**.1** Take the Cost of the Work incurred by the Contractor to the date of termination;~~
- ~~**.2** Add the Contractor's Fee, computed upon the Cost of the Work to the date of termination at the rate stated in Section 4.3.2 or 4.4.2, as applicable, or, if the Contractor's Fee is stated as a fixed sum in that Section, an amount that bears the same ratio to that fixed-sum Fee as the Cost of the Work at the time of termination bears to a reasonable estimate of the probable Cost of the Work upon its completion;~~
- ~~**.3** Subtract the aggregate of previous payments made by the Owner; and~~
- ~~**.4** Subtract the costs and damages incurred, or to be incurred, by the Owner under Article 14 of AIA Document A232–2019.~~

~~**§ 7.2.1.2.2** When the Contract Sum is based on the Cost of the Work with a Guaranteed Maximum Price, if the Owner terminates the Contract for cause as provided in Article 14 of AIA Document A232-2019, the amount, if any, to be paid to the Contractor under Article 14 of AIA Document A232-2019 shall not cause the Guaranteed Maximum Price to be exceeded, nor shall it exceed the amount calculated in Section 7.2.1.2.1.~~

~~**§ 7.2.1.2.3** The Owner shall also pay the Contractor fair compensation, either by purchase or rental at the election of the Owner, for any equipment owned by the Contractor that the Owner elects to retain and that is not otherwise included in the Cost of the Work under Section 7.2.1.2.1.1. To the extent that the Owner elects to take legal assignment of subcontracts and purchase orders (including rental agreements), the Contractor shall, as a condition of receiving the payments referred to in this Article 7, execute and deliver all such papers and take all such steps, including the legal assignment of such subcontracts and other contractual rights of the Contractor, as the Owner may require for the purpose of fully vesting in the Owner the rights and benefits of the Contractor under such subcontracts or purchase orders. All Subcontracts, purchase orders and rental agreements entered into by the Contractor will contain provisions allowing for assignment to the Owner as described above.~~

~~**§ 7.2.1.3 Termination by the Owner for Convenience**~~

~~If the Owner terminates the Contract for convenience in accordance with Article 14 of AIA Document A232–2019, then the Owner shall pay the Contractor a termination fee as follows:~~

~~*(Insert the amount of or method for determining the fee, if any, payable to the Contractor following a termination for the Owner's convenience.)*~~

Additions and Deletions Report for AIA Document A132 – 2019. Copyright © 1975, 1980, 1992, 2009, and 2019>. All rights reserved. "The American Institute of Architects," "American Institute of Architects," "AIA," the AIA Logo, and "AIA Contract Documents" are trademarks of The American Institute of Architects. This draft was produced at 12:08:36 CT on 01/31/2024 under Order No.4104240957 which expires on 03/15/2024, is not for resale, is licensed for one-time use only, and may only be used in accordance with the AIA Contract Documents® Terms of Service. To report copyright violations, e-mail docinfo@aiacontracts.com.
User Notes: (1866951512)

~~§ 7.3 Suspension~~

~~The Work may be suspended by the Owner as provided in Article 14 of AIA Document A232–2019; in such case, the Contract Sum and Contract Time shall be increased as provided in Article 14 of AIA Document A232–2019, except that the term "profit" shall be understood to mean the Contractor's Fee as described in Section 4.3.2 or 4.4.2, as applicable, of this Agreement.~~

...

Curtis Hartog, PE, Executive Director
Minneapolis Public Schools, SSD#1
Capital Planning, Construction & Maintenance
1250 West Broadway Avenue, Minneapolis, MN 55411
PAGE 8

Nick Haglin
Vice President
Thelen Heating & Roofing, Inc.
1717 SE 13th Street
Brainerd, MN 56401

...

§ 8.5 Record Keeping—Availability and Retention

Pursuant to Minnesota Statutes, Section 16C.05, subd. 5, Contractor agrees that the books, records, documents and accounting procedures and practices of Contractor, that are relevant to the Contract or transaction, are subject to examination by the Owner, the Owner's auditor, and the state auditor for a minimum of six (6) years. Contractor shall maintain such records for a minimum of six (6) years after final payment.

§ 8.6 Data Practices

Pursuant to Minnesota Statutes, Section 13.05, subd. 11, all of the data created, collected, received, stored, used, maintained, or disseminated by Contractor in performing this contract is subject to the requirements of the Minnesota Government Data Practices Act ("MGDPA"), Minnesota Statutes Chapter 13, and Contractor must comply with those requirements as if it were a government entity. The remedies in Minnesota Statutes, Section 13.08 apply to Contractor. Contractor does not have a duty to provide access to public data to the public if the public data are available from the Owner, except as required by the terms of this contract.

§ 8.7 Non-Discrimination

Pursuant to Minnesota Statutes, Section 181.59, the Contractor will take affirmative action to ensure that applicants are selected, and that employees are treated during employment, without regard to their race, color, creed, religion, national origin, sex, sexual orientation, marital status, status with regard to public assistance, membership or activity in a local civil rights commission, disability or age. The Contractor agrees to be bound by the provisions of Minnesota Statutes, Section 181.59, that prohibits certain discriminatory practices and the terms of said section are incorporated into this contract.

§ 8.8 Prompt Payment to Subcontractors

In accordance with the Prompt Payment Act, each Prime Contractor must pay any subcontractor within ten (10) days of the Prime Contractor's receipt of payment from the municipality for undisputed services provided by the subcontractor. The Subcontract must require the Prime Contractor to pay interest of 1-1/2 percent per month or any part of a month to the subcontractor on any undisputed amount not paid on time to the subcontractor. The minimum monthly interest penalty payment for an unpaid balance of $100 or more is $10. For an unpaid balance of less than $100, the Prime Contractor shall pay the actual penalty due to the subcontractor. A subcontractor who prevails in a civil action to collect interest penalties from a Prime Contractor must be awarded its costs and disbursements, including attorney's fees, incurred in bringing the action.

§ 8.9 Prevailing Wage

Additions and Deletions Report for AIA Document A132 – 2019. Copyright © 1975, 1980, 1992, 2009, and 2019>. All rights reserved. "The American Institute of Architects," "American Institute of Architects," "AIA," the AIA Logo, and "AIA Contract Documents" are trademarks of The American Institute of Architects. This draft was produced at 12:08:36 CT on 01/31/2024 under Order No.4104240957 which expires on 03/15/2024, is not for resale, is licensed for one-time use only, and may only be used in accordance with the AIA Contract Documents® Terms of Service. To report copyright violations, e-mail docinfo@aiacontracts.com.
User Notes: (1866951512)

Contractor agrees that all laborers or mechanics working on the Project shall receive at least the prevailing wage rate in accordance with Minnesota Statutes Section 177.42, *et seq*. Contractor agrees further that it will incorporate any and all necessary contract language in its agreements with any subcontractors to allow Contractor to monitor and enforce the prevailing wage requirement for subcontractors of any tier.

§ 8.5.1 The Owner and the Contractor shall purchase and maintain insurance as set forth ~~in AIA Document A132™–2019, Standard Form of Agreement Between Owner and Contractor, Construction Manager as Adviser Edition, Exhibit A, Insurance and Bonds, and elsewhere in the Contract Documents.~~EXH-C Owner Insurance.

PAGE 9

email to Owner's representative identified in Section 8.2

...

Owner prohibits Contractor from using the Work in any marketing material or business development practice. Contractor is prohibited from communication with any news outlet or public without Owner's written approval.

Floor plans, designs, wiring, safety and security measures shall be kept confidential by the Contractor, the Subcontractors, the Sub-Subcontractors (of any tier) during and after completion of the Work.

...

January 31, 2024

...

165	North Renovations Vol. 1 of 2	October 30, 2023
156	North Renovations Vol. 2 of 2	October 30, 2023

...

All specifications	North Renovations Bid Package 3	October 30, 2023	1565

...

1	11/10/2023	110
2	11/21/2023	222
3	11/30/2023	140

PAGE 10

EXH-B Project Charter
EXH-C Owner Insurance
EXH-D Project Schedule

[ ] ~~AIA Document A132™–2019, Exhibit B, Determination of the Cost of the Work~~

~~[–] AIA Document E235™–2019, Sustainable Projects Exhibit, Construction Manager as Adviser Edition, dated as indicated below:~~
~~*(Insert the date of the E235-2019 incorporated into this Agreement.)*~~

Additions and Deletions Report for AIA Document A132 – 2019. Copyright © 1975, 1980, 1992, 2009, and 2019>. All rights reserved. "The American Institute of Architects," "American Institute of Architects," "AIA," the AIA Logo, and "AIA Contract Documents" are trademarks of The American Institute of Architects. This draft was produced at 12:08:36 CT on 01/31/2024 under Order No.4104240957 which expires on 03/15/2024, is not for resale, is licensed for one-time use only, and may only be used in accordance with the AIA Contract Documents® Terms of Service. To report copyright violations, e-mail docinfo@aiacontracts.com.
User Notes: (1866951512)

~~[–] The Sustainability Plan:~~

~~Title~~	~~Date~~	~~Pages~~

...

contractors bid documents

...

Ibrahima Diop Sr. Officer of Finance and Operations

Additions and Deletions Report for AIA Document A132 – 2019. Copyright © 1975, 1980, 1992, 2009, and 2019>. All rights reserved. “The American Institute of Architects,” “American Institute of Architects,” “AIA,” the AIA Logo, and “AIA Contract Documents” are trademarks of The American Institute of Architects. This draft was produced at 12:08:36 CT on 01/31/2024 under Order No.4104240957 which expires on 03/15/2024, is not for resale, is licensed for one-time use only, and may only be used in accordance with the AIA Contract Documents® Terms of Service. To report copyright violations, e-mail docinfo@aiacontracts.com.
User Notes: (1866951512)

Certification of Document's Authenticity

AIA® Document D401™ – 2003

I, , hereby certify, to the best of my knowledge, information and belief, that I created the attached final document simultaneously with its associated Additions and Deletions Report and this certification at 12:08:36 CT on 01/31/2024 under Order No. 4104240957 from AIA Contract Documents software and that in preparing the attached final document I made no changes to the original text of AIA® Document A132™ – 2019, Standard Form of Agreement Between Owner and Contractor, Construction Manager as Adviser Edition, other than those additions and deletions shown in the associated Additions and Deletions Report.

(Signed)

Curtis Hartog, Executive Director

(Title)

1/31/2024

(Dated)

AIA Document D401 – 2003. Copyright © 1992 and 2003. All rights reserved. "The American Institute of Architects," "American Institute of Architects," "AIA," the AIA Logo, and "AIA Contract Documents" are trademarks of The American Institute of Architects. This document was produced at 12:08:36 CT on 01/31/2024 under Order No.4104240957 which expires on 03/15/2024, is not for resale, is licensed for one-time use only, and may only be used in accordance with the AIA Contract Documents® Terms of Service. To report copyright violations, e-mail docinfo@aiacontracts.com.
User Notes: (1866951512)

AIA® Document A132® – 2019 Exhibit A

Insurance and Bonds

This Insurance and Bonds Exhibit is part of the Agreement, between the Owner and the Contractor, dated the __31st____ day of ___January_____ in the year __2024____
(In words, indicate day, month, and year.)

for the following **PROJECT**:
(Name and location or address)

North High School Phase 3 Work Scope 23B Combined Mechanical
1500 James Avenue, Minneapolis, MN 55411

THE OWNER:
(Name, legal status, and address)

Minneapolis Public Schools Special School District #1
1250 West Broadway Avenue
Minneapolis, MN 55411

THE CONTRACTOR:
(Name, legal status, and address)

Thelen Heating & Roofing, Inc 1717 SE 13th Street
Brainerd, MN 56401

TABLE OF ARTICLES

A.1 GENERAL

A.2 OWNER'S INSURANCE

A.3 CONTRACTOR'S INSURANCE AND BONDS

A.4 SPECIAL TERMS AND CONDITIONS

ARTICLE A.1 GENERAL

The Owner and Contractor shall purchase and maintain insurance, and provide bonds, as set forth in this Exhibit. As used in this Exhibit, the term General Conditions refers to AIA Document A232™–2019, General Conditions of the Contract for Construction.

ARTICLE A.2 OWNER'S INSURANCE

§ A.2.1 General

Prior to commencement of the Work, the Owner shall secure the insurance, and provide evidence of the coverage, required under this Article A.2 and, upon the Contractor's request, provide a copy of the property insurance policy or policies required by Section A.2.3. The copy of the policy or policies provided shall contain all applicable conditions, definitions, exclusions, and endorsements.

§ A.2.2 Liability Insurance

The Owner shall be responsible for purchasing and maintaining the Owner's usual general liability insurance.

ADDITIONS AND DELETIONS:
The author of this document has added information needed for its completion. The author may also have revised the text of the original AIA standard form. An *Additions and Deletions Report* that notes added information as well as revisions to the standard form text is available from the author and should be reviewed. A vertical line in the left margin of this document indicates where the author has added necessary information and where the author has added to or deleted from the original AIA text.

This document has important legal consequences. Consultation with an attorney is encouraged with respect to its completion or modification.

This document is intended to be used in conjunction with AIA Document A232™–2019, General Conditions of the Contract for Construction. Article 11 of A232™–2019 contains additional insurance provisions

AIA Document A132 – 2019 Exhibit A. Copyright © 2019. All rights reserved. "The American Institute of Architects," "American Institute of Architects," "AIA," the AIA Logo, and "AIA Contract Documents" are trademarks of The American Institute of Architects. This document was produced at 12:09:28 CT on 01/31/2024 under Order No.4104240957 which expires on 03/15/2024, is not for resale, is licensed for one-time use only, and may only be used in accordance with the AIA Contract Documents® Terms of Service. To report copyright violations, e-mail docinfo@aiacontracts.com.
User Notes: (2054435395)

§ A.2.3 Required Property Insurance

§ A.2.3.1 Unless this obligation is placed on the Contractor pursuant to Section A.3.3.2.1, the Owner shall purchase and maintain, from an insurance company or insurance companies lawfully authorized to issue insurance in the jurisdiction where the Project is located, property insurance policy form and sufficient to cover the total value of the entire Project on a replacement cost basis. The Owner's property insurance coverage shall be no less than the amount of the initial Contract Sum, plus the value of subsequent Modifications and labor performed and materials or equipment supplied by others. The property insurance shall be maintained until Substantial Completion and thereafter as provided in Section A.2.3.1.3, unless otherwise provided in the Contract Documents or otherwise agreed in writing by the parties to this Agreement. This insurance shall include the interests of the Owner, Contractor, Subcontractors, and Sub-subcontractors in the Project as insureds. This insurance shall include the interests of mortgagees as loss payees.

§ A.2.3.1.1 Causes of Loss. The insurance required by this Section A.2.3.1 shall provide coverage for direct physical loss or damage, and shall not exclude the risks of fire, explosion, theft, vandalism, malicious mischief, collapse, earthquake, flood, or windstorm. The insurance shall also provide coverage for ensuing loss or resulting damage from error, omission, or deficiency in construction methods, design, specifications, workmanship, or materials. Sub-limits, if any, are as follows:
(Indicate below the cause of loss and any applicable sub-limit.)

Causes of Loss	Sub-Limit

§ A.2.3.1.2 Specific Required Coverages. The insurance required by this Section A.2.3.1 shall provide coverage for loss or damage to false work and other temporary structures, and to building systems from testing and startup. The insurance shall also cover debris removal, including demolition occasioned by enforcement of any applicable legal requirements, and reasonable compensation for the Architect's, Construction Manager's, and Contractor's services and expenses required as a result of such insured loss, including claim preparation expenses. Sub-limits, if any, are as follows:
(Indicate below type of coverage and any applicable sub-limit for specific required coverages.)

Coverage	Sub-Limit

§ A.2.3.1.3 Unless the parties agree otherwise, upon Substantial Completion, the Owner shall continue the insurance required by Section A.2.3.1 or, if necessary, replace the insurance policy required under Section A.2.3.1 with property insurance written for the total value of the Project that shall remain in effect until expiration of the period for correction of the Work set forth in Section 12.2.2 of the General Conditions.

§ A.2.3.1.4 Deductibles and Self-Insured Retentions. If the insurance required by this Section A.2.3 is subject to deductibles or self-insured retentions, the Owner shall be responsible for all loss not covered because of such deductibles or retentions.

§ A.2.3.2 Occupancy or Use Prior to Substantial Completion. The Owner's occupancy or use of any completed or partially completed portion of the Work prior to Substantial Completion shall not commence until the insurance company or companies providing the insurance under Section A.2.3.1 have consented in writing to the continuance of coverage. The Owner and the Contractor shall take no action with respect to partial occupancy or use that would cause cancellation, lapse, or reduction of insurance, unless they agree otherwise in writing.

§ A.2.3.3 Insurance for Existing Structures

If the Work involves remodeling an existing structure or constructing an addition to an existing structure, the Owner shall purchase and maintain, until the expiration of the period for correction of Work as set forth in Section 12.2.2 of the General Conditions, "all-risks" property insurance, on a replacement cost basis, protecting the existing structure against direct physical loss or damage from the causes of loss identified in Section A.2.3.1, notwithstanding the undertaking of the Work. The Owner shall be responsible for all co-insurance penalties.

AIA Document A132 – 2019 Exhibit A. Copyright © 2019. All rights reserved. "The American Institute of Architects," "American Institute of Architects," "AIA," the AIA Logo, and "AIA Contract Documents" are trademarks of The American Institute of Architects. This document was produced at 12:09:28 CT on 01/31/2024 under Order No.4104240957 which expires on 03/15/2024, is not for resale, is licensed for one-time use only, and may only be used in accordance with the AIA Contract Documents® Terms of Service. To report copyright violations, e-mail docinfo@aiacontracts.com.
User Notes: (2054435395)

§ A.2.4 Optional Extended Property Insurance.
The Owner shall purchase and maintain the insurance selected and described below.
(Select the types of insurance the Owner is required to purchase and maintain by placing an X in the box(es) next to the description(s) of selected insurance. For each type of insurance selected, indicate applicable limits of coverage or other conditions in the fill point below the selected item.)

[ ] **§ A.2.4.1 Loss of Use, Business Interruption, and Delay in Completion Insurance**, to reimburse the Owner for loss of use of the Owner's property, or the inability to conduct normal operations due to a covered cause of loss.

[ ] **§ A.2.4.2 Ordinance or Law Insurance**, for the reasonable and necessary costs to satisfy the minimum requirements of the enforcement of any law or ordinance regulating the demolition, construction, repair, replacement or use of the Project.

[ ] **§ A.2.4.3 Expediting Cost Insurance**, for the reasonable and necessary costs for the temporary repair of damage to insured property, and to expedite the permanent repair or replacement of the damaged property.

[ ] **§ A.2.4.4 Extra Expense Insurance**, to provide reimbursement of the reasonable and necessary excess costs incurred during the period of restoration or repair of the damaged property that are over and above the total costs that would normally have been incurred during the same period of time had no loss or damage occurred.

[ ] **§ A.2.4.5 Civil Authority Insurance**, for losses or costs arising from an order of a civil authority prohibiting access to the Project, provided such order is the direct result of physical damage covered under the required property insurance.

[ ] **§ A.2.4.6 Ingress/Egress Insurance**, for loss due to the necessary interruption of the insured's business due to physical prevention of ingress to, or egress from, the Project as a direct result of physical damage.

[ ] **§ A.2.4.7 Soft Costs Insurance**, to reimburse the Owner for costs due to the delay of completion of the Work, arising out of physical loss or damage covered by the required property insurance: including construction loan fees; leasing and marketing expenses; additional fees, including those of architects, engineers, consultants, attorneys and accountants, needed for the completion of the construction, repairs, or reconstruction; and carrying costs such as property taxes, building permits, additional interest on loans, realty taxes, and insurance premiums over and above normal expenses.

§ A.2.5 Other Optional Insurance.
The Owner shall purchase and maintain the insurance selected below.
(Select the types of insurance the Owner is required to purchase and maintain by placing an X in the box(es) next to the description(s) of selected insurance.)

AIA Document A132 – 2019 Exhibit A. Copyright © 2019. All rights reserved. "The American Institute of Architects," "American Institute of Architects," "AIA," the AIA Logo, and "AIA Contract Documents" are trademarks of The American Institute of Architects. This document was produced at 12:09:28 CT on 01/31/2024 under Order No.4104240957 which expires on 03/15/2024, is not for resale, is licensed for one-time use only, and may only be used in accordance with the AIA Contract Documents® Terms of Service. To report copyright violations, e-mail docinfo@aiacontracts.com.
User Notes: (2054435395)

[ ] **§ A.2.5.1 Cyber Security Insurance** for loss to the Owner due to data security and privacy breach, including costs of investigating a potential or actual breach of confidential or private information. *(Indicate applicable limits of coverage or other conditions in the fill point below.)*

[ ] **§ A.2.5.2 Other Insurance**
(List below any other insurance coverage to be provided by the Owner and any applicable limits.)

Coverage	Limits

ARTICLE A.3 CONTRACTOR'S INSURANCE AND BONDS

§ A.3.1 General

§ A.3.1.1 Certificates of Insurance. The Contractor shall provide certificates of insurance acceptable to the Owner evidencing compliance with the requirements in this Article A.3 at the following times: (1) prior to commencement of the Work; (2) upon renewal or replacement of each required policy of insurance; and (3) upon the Owner's written request. An additional certificate evidencing continuation of commercial liability coverage, including coverage for completed operations, shall be submitted with the final Application for Payment and thereafter upon renewal or replacement of such coverage until the expiration of the periods required by Section A.3.2.1 and Section A.3.3.1. The certificates will show the Owner as an additional insured on the Contractor's Commercial General Liability and excess or umbrella liability policy or policies.

§ A.3.1.2 Deductibles and Self-Insured Retentions. The Contractor shall disclose to the Owner any deductible or self-insured retentions applicable to any insurance required to be provided by the Contractor.

§ A.3.1.3 Additional Insured Obligations. To the fullest extent permitted by law, the Contractor shall cause the commercial general liability coverage to include (1) the Owner, the Architect and the Architect's consultants, and the Construction Manager and the Construction Manager's consultants, as additional insureds for claims caused in whole or in part by the Contractor's negligent acts or omissions during the Contractor's operations; and (2) the Owner as an additional insured for claims caused in whole or in part by the Contractor's negligent acts or omissions for which loss occurs during completed operations. The additional insured coverage shall be primary and non-contributory to any of the Owner's general liability insurance policies and shall apply to both ongoing and completed operations. To the extent commercially available, the additional insured coverage shall be no less than that provided by Insurance Services Office, Inc. (ISO) forms CG 20 10 07 04, CG 20 37 07 04, and, with respect to the Architect and the Architect's consultants, and the Construction Manager and the Construction Manager's consultants, CG 20 32 07 04.

§ A.3.2 Contractor's Required Insurance Coverage

§ A.3.2.1 The Contractor shall purchase and maintain the types and limits of insurance as defined in EXH-C Owner Insurance from an insurance company or insurance companies lawfully authorized to issue insurance in the jurisdiction where the Project is located. The Contractor shall maintain the required insurance until the expiration of the period for correction of Work as set forth in Section 12.2.2 of the General Conditions, unless a different duration is stated below:
(If the Contractor is required to maintain insurance for a duration other than the expiration of the period for correction of Work, state the duration.)

§ A.3.2.2 Commercial General Liability

§ A.3.2.2.1 Commercial General Liability insurance for the Project written on an occurrence form with policy limits as defined in EXH-C Owner Insurance providing coverage for claims including

.1 damages because of bodily injury, sickness or disease, including occupational sickness or disease, and death of any person;
.2 personal injury and advertising injury;
.3 damages because of physical damage to or destruction of tangible property, including the loss of use of such property;
.4 bodily injury or property damage arising out of completed operations; and

AIA Document A132 – 2019 Exhibit A. Copyright © 2019. All rights reserved. "The American Institute of Architects," "American Institute of Architects," "AIA," the AIA Logo, and "AIA Contract Documents" are trademarks of The American Institute of Architects. This document was produced at 12:09:28 CT on 01/31/2024 under Order No.4104240957 which expires on 03/15/2024, is not for resale, is licensed for one-time use only, and may only be used in accordance with the AIA Contract Documents® Terms of Service. To report copyright violations, e-mail docinfo@aiacontracts.com.
User Notes: (2054435395)

.5 the Contractor's indemnity obligations under Section 3.18 of the General Conditions.

§ A.3.2.2.2 The Contractor's Commercial General Liability policy under this Section A.3.2.2 shall not contain an exclusion or restriction of coverage for the following:

.1 Claims by one insured against another insured, if the exclusion or restriction is based solely on the fact that the claimant is an insured, and there would otherwise be coverage for the claim.

.2 Claims for property damage to the Contractor's Work arising out of the products-completed operations hazard where the damaged Work or the Work out of which the damage arises was performed by a Subcontractor.

.3 Claims for bodily injury other than to employees of the insured.

.4 Claims for indemnity under Section 3.18 of the General Conditions arising out of injury to employees of the insured.

.5 Claims or loss excluded under a prior work endorsement or other similar exclusionary language.

.6 Claims or loss due to physical damage under a prior injury endorsement or similar exclusionary language.

.7 Claims related to residential, multi-family, or other habitational projects, if the Work is to be performed on such a project.

.8 Claims related to roofing, if the Work involves roofing.

.9 Claims related to exterior insulation finish systems (EIFS), synthetic stucco or similar exterior coatings or surfaces, if the Work involves such coatings or surfaces.

.10 Claims related to earth subsidence or movement, where the Work involves such hazards.

.11 Claims related to explosion, collapse and underground hazards, where the Work involves such hazards.

§ A.3.2.3 Automobile Liability covering vehicles owned, and non-owned vehicles used, by the Contractor, with policy limits as defined in EXH-C Owner Insurance.

§ A.3.2.4 The Contractor may achieve the required limits and coverage for Commercial General Liability and Automobile Liability through a combination of primary and excess or umbrella liability insurance, provided such primary and excess or umbrella insurance policies result in the same or greater coverage as the coverages required under Section A.3.2.2 and A.3.2.3, and in no event shall any excess or umbrella liability insurance provide narrower coverage than the primary policy. The excess policy shall not require the exhaustion of the underlying limits only through the actual payment by the underlying insurers. Umbrella coverage as defined in EXH-C Owner Insurance.

§ A.3.2.5 Workers' Compensation at statutory limits for Coverage A as defined in EXH-C Owner Insurance.

§ A.3.2.6 Employers' Liability Coverage B as defined in EXH-C Owner Insurance.

§ A.3.2.7 If the Contractor is required to furnish professional services as part of the Work, the Contractor shall procure Professional Liability insurance covering performance of the professional services, with policy limits as defined in EXH-C Owner Insurance.

§ A.3.2.8 Insurance for the use or operation of manned or unmanned aircraft, if the Work requires such activities, with policy limits as defined in EXH-C Owner Insurance.

(Paragraphs deleted)

§ A.3.3 Contractor's Other Insurance Coverage

§ A.3.3.1 Insurance selected and described in this Section A.3.3 shall be purchased from an insurance company or insurance companies lawfully authorized to issue insurance in the jurisdiction where the Project is located. The Contractor shall maintain the required insurance until the expiration of the period for correction of Work as set forth in Section 12.2.2 of the General Conditions, unless a different duration is stated below:

(If the Contractor is required to maintain any of the types of insurance selected below for a duration other than the expiration of the period for correction of Work, state the duration.)

AIA Document A132 – 2019 Exhibit A. Copyright © 2019. All rights reserved. "The American Institute of Architects," "American Institute of Architects," "AIA," the AIA Logo, and "AIA Contract Documents" are trademarks of The American Institute of Architects. This document was produced at 12:09:28 CT on 01/31/2024 under Order No.4104240957 which expires on 03/15/2024, is not for resale, is licensed for one-time use only, and may only be used in accordance with the AIA Contract Documents® Terms of Service. To report copyright violations, e-mail docinfo@aiacontracts.com.
User Notes: (2054435395)

If Professional Liability insurance is required as part of the Contract, the Contractor shall maintain coverage for one year beyond the date of Substantial Completion.

§ A.3.3.2 The Contractor shall purchase and maintain the types and limits of insurance as defined in EXH-C Owner Insurance.

(Paragraphs deleted)

§ A.3.4 Performance Bond and Payment Bond

The Contractor shall provide surety bonds, from a company or companies lawfully authorized to issue surety bonds in the jurisdiction where the Project is located, as follows:
(Specify type and penal sum of bonds.)

Type	Penal Sum ($0.00)
Payment Bond	$3,984,000
Performance Bond	$3,984,000

Payment and Performance Bonds shall be AIA Document A312™, Payment Bond and Performance Bond, or contain provisions identical to AIA Document A312™, current as of the date of this Agreement.

ARTICLE A.4 SPECIAL TERMS AND CONDITIONS

Special terms and conditions that modify this Insurance and Bonds Exhibit, if any, are as follows:

None

AIA Document A132 – 2019 Exhibit A. Copyright © 2019. All rights reserved. "The American Institute of Architects," "American Institute of Architects," "AIA," the AIA Logo, and "AIA Contract Documents" are trademarks of The American Institute of Architects. This document was produced at 12:09:28 CT on 01/31/2024 under Order No.4104240957 which expires on 03/15/2024, is not for resale, is licensed for one-time use only, and may only be used in accordance with the AIA Contract Documents® Terms of Service. To report copyright violations, e-mail docinfo@aiacontracts.com.
User Notes: (2054435395)

Additions and Deletions Report for

AIA® Document A132® – 2019 Exhibit A

This Additions and Deletions Report, as defined on page 1 of the associated document, reproduces below all text the author has added to the standard form AIA document in order to complete it, as well as any text the author may have added to or deleted from the original AIA text. Added text is shown underlined. Deleted text is indicated with a horizontal line through the original AIA text.

Note: This Additions and Deletions Report is provided for information purposes only and is not incorporated into or constitute any part of the associated AIA document. This Additions and Deletions Report and its associated document were generated simultaneously by AIA software at 12:09:28 CT on 01/31/2024.

PAGE 1

This Insurance and Bonds Exhibit is part of the Agreement, between the Owner and the Contractor, dated the 31st day of January in the year 2024

...

North High School Phase 3 Work Scope 23B Combined Mechanical
1500 James Avenue, Minneapolis, MN 55411

...

Minneapolis Public Schools Special School District #1
1250 West Broadway Avenue
Minneapolis, MN 55411

...

Thelen Heating & Roofing, Inc 1717 SE 13th Street
Brainerd, MN 56401

PAGE 2

§ A.2.3.1 Unless this obligation is placed on the Contractor pursuant to Section A.3.3.2.1, the Owner shall purchase and maintain, from an insurance company or insurance companies lawfully authorized to issue insurance in the jurisdiction where the Project is located, property insurance ~~written on a builder's risk "all-risks" completed value or equivalent~~ policy form and sufficient to cover the total value of the entire Project on a replacement cost basis. The Owner's property insurance coverage shall be no less than the amount of the initial Contract Sum, plus the value of subsequent Modifications and labor performed and materials or equipment supplied by others. The property insurance shall be maintained until Substantial Completion and thereafter as provided in Section A.2.3.1.3, unless otherwise provided in the Contract Documents or otherwise agreed in writing by the parties to this Agreement. This insurance shall include the interests of the Owner, Contractor, Subcontractors, and Sub-subcontractors in the Project as insureds. This insurance shall include the interests of mortgagees as loss payees.

PAGE 4

§ A.3.2.1 The Contractor shall purchase and maintain the ~~following~~ types and limits of insurance as defined in EXH-C Owner Insurance from an insurance company or insurance companies lawfully authorized to issue insurance in the jurisdiction where the Project is located. The Contractor shall maintain the required insurance until the expiration of the period for correction of Work as set forth in Section 12.2.2 of the General Conditions, unless a different duration is stated below:

...

Additions and Deletions Report for AIA Document A132 – 2019 Exhibit A. Copyright © 2019. All rights reserved. "The American Institute of Architects," "American Institute of Architects," "AIA," the AIA Logo, and "AIA Contract Documents" are trademarks of The American Institute of Architects. This document was produced at 12:09:28 CT on 01/31/2024 under Order No.4104240957 which expires on 03/15/2024, is not for resale, is licensed for one-time use only, and may only be used in accordance with the AIA Contract Documents® Terms of Service. To report copyright violations, e-mail docinfo@aiacontracts.com.
User Notes: (2054435395)

§ A.3.2.2.1 Commercial General Liability insurance for the Project written on an occurrence form with policy limits ~~of not less than ($) each occurrence, ($) general aggregate, and ($) aggregate for products-completed operations hazard,~~ as defined in EXH-C Owner Insurance providing coverage for claims including

PAGE 5

§ A.3.2.3 Automobile Liability covering vehicles owned, and non-owned vehicles used, by the Contractor, with policy limits ~~of not less than ($) per accident, for bodily injury, death of any person, and property damage arising out of the ownership, maintenance and use of those motor vehicles along with any other statutorily required automobile coverage.~~as defined in EXH-C Owner Insurance.

§ A.3.2.4 The Contractor may achieve the required limits and coverage for Commercial General Liability and Automobile Liability through a combination of primary and excess or umbrella liability insurance, provided such primary and excess or umbrella insurance policies result in the same or greater coverage as the coverages required under Section A.3.2.2 and A.3.2.3, and in no event shall any excess or umbrella liability insurance provide narrower coverage than the primary policy. The excess policy shall not require the exhaustion of the underlying limits only through the actual payment by the underlying insurers. Umbrella coverage as defined in EXH-C Owner Insurance.

§ A.3.2.5 Workers' Compensation at statutory ~~limits.~~limits for Coverage A as defined in EXH-C Owner Insurance.

§ A.3.2.6 Employers' Liability ~~with policy limits not less than ($) each accident, ($) each employee, and ($) policy limit.~~Coverage B as defined in EXH-C Owner Insurance.

§ A.3.2.7 ~~Jones Act, and the Longshore & Harbor Workers' Compensation Act, as required, if the Work involves hazards arising from work on or near navigable waterways, including vessels and docks~~ If the Contractor is required to furnish professional services as part of the Work, the Contractor shall procure Professional Liability insurance covering performance of the professional services, with policy limits as defined in EXH-C Owner Insurance.

§ A.3.2.8 ~~If the Contractor is required to furnish professional services as part of the Work, the Contractor shall procure Professional Liability insurance covering performance of the professional services, with policy limits of not less than ($) per claim and ($) in the aggregate.~~Insurance for the use or operation of manned or unmanned aircraft, if the Work requires such activities, with policy limits as defined in EXH-C Owner Insurance.

~~**§ A.3.2.9** If the Work involves the transport, dissemination, use, or release of pollutants, the Contractor shall procure Pollution Liability insurance, with policy limits of not less than ($) per claim and ($) in the aggregate.~~

~~**§ A.3.2.10** Coverage under Sections A.3.2.8 and A.3.2.9 may be procured through a Combined Professional Liability and Pollution Liability insurance policy, with combined policy limits of not less than ($) per claim and ($) in the aggregate.~~

~~**§ A.3.2.11** Insurance for maritime liability risks associated with the operation of a vessel, if the Work requires such activities, with policy limits of not less than ($) per claim and ($) in the aggregate.~~

~~**§ A.3.2.12** Insurance for the use or operation of manned or unmanned aircraft, if the Work requires such activities, with policy limits of not less than ($) per claim and ($) in the aggregate.~~

PAGE 6

If Professional Liability insurance is required as part of the Contract, the Contractor shall maintain coverage for one year beyond the date of Substantial Completion.

§ A.3.3.2 The Contractor shall purchase and maintain the ~~following~~ types and limits of insurance ~~in accordance with Section A.3.3.1.~~as defined in EXH-C Owner Insurance.

Additions and Deletions Report for AIA Document A132 – 2019 Exhibit A. Copyright © 2019>. All rights reserved. "The American Institute of Architects," "American Institute of Architects," "AIA," the AIA Logo, and "AIA Contract Documents" are trademarks of The American Institute of Architects. This draft was produced at 12:09:28 CT on 01/31/2024 under Order No.4104240957 which expires on 03/15/2024, is not for resale, is licensed for one-time use only, and may only be used in accordance with the AIA Contract Documents® Terms of Service. To report copyright violations, e-mail docinfo@aiacontracts.com.
User Notes: (2054435395)

(Select the types of insurance the Contractor is required to purchase and maintain by placing an X in the box(es) next to the description(s) of selected insurance. Where policy limits are provided, include the policy limit in the appropriate fill point.)

[–] **§ A.3.3.2.1** If there is only one Contractor performing the Work on the Project, property insurance of the same type and scope satisfying the requirements identified in Section A.2.3, which, if selected in this section A.3.3.2.1, relieves the Owner of the responsibility to purchase and maintain such insurance except insurance required by Section A.2.3.1.3 and Section A.2.3.3. The Contractor shall comply with all obligations of the Owner under Section A.2.3 except to the extent provided below. The Contractor shall disclose to the Owner the amount of any deductible, and the Owner shall be responsible for losses within the deductible. Upon request, the Contractor shall provide the Owner with a copy of the property insurance policy or policies required. The Owner shall adjust and settle the loss with the insurer and be the trustee of the proceeds of the property insurance in accordance with Article 11 of the General Conditions unless otherwise set forth below:
(Where the Contractor's obligation to provide property insurance differs from the Owner's obligations as described under Section A.2.3, indicate such differences in the space below. Additionally, if a party other than the Owner will be responsible for adjusting and settling a loss with the insurer and acting as the trustee of the proceeds of property insurance in accordance with Article 11 of the General Conditions, indicate the responsible party below.)

[–] **§ A.3.3.2.2 Railroad Protective Liability Insurance**, with policy limits of not less than ($) per claim and ($) in the aggregate, for Work within fifty (50) feet of railroad property.

[–] **§ A.3.3.2.3 Asbestos Abatement Liability Insurance**, with policy limits of not less than ($) per claim and ($) in the aggregate, for liability arising from the encapsulation, removal, handling, storage, transportation, and disposal of asbestos-containing materials.

[–] **§ A.3.3.2.4** Insurance for physical damage to property while it is in storage and in transit to the construction site on an "all-risks" completed value form.

[–] **§ A.3.3.2.5** Property insurance on an "all-risks" completed value form, covering property owned by the Contractor and used on the Project, including scaffolding and other equipment.

[–] **§ A.3.3.2.6 Other Insurance**
(List below any other insurance coverage to be provided by the Contractor and any applicable limits.)

Coverage	**Limits**

§ A.3.4 Performance Bond and Payment Bond

...

Payment Bond	$3,984,000
Performance Bond	$3,984,000

...

None

Additions and Deletions Report for AIA Document A132 – 2019 Exhibit A. Copyright © 2019>. All rights reserved. "The American Institute of Architects," "American Institute of Architects," "AIA," the AIA Logo, and "AIA Contract Documents" are trademarks of The American Institute of Architects. This draft was produced at 12:09:28 CT on 01/31/2024 under Order No.4104240957 which expires on 03/15/2024, is not for resale, is licensed for one-time use only, and may only be used in accordance with the AIA Contract Documents® Terms of Service. To report copyright violations, e-mail docinfo@aiacontracts.com.
User Notes: (2054435395)

AIA® Document A232® – 2019

General Conditions of the Contract for Construction, *Construction Manager as Adviser Edition*

for the following PROJECT:
(Name, and location or address)

North High School Phase 3 Work Scope 23B Combined Mechanical
1500 James Avenue, Minneapolis, MN 55411

THE CONSTRUCTION MANAGER:
(Name, legal status, and address)

Kraus-Anderson Construction Company
501 South 8th Street, Minneapolis, MN 55404

THE OWNER:
(Name, legal status, and address)

Minneapolis Public Schools Special School District #1
1250 West Broadway Avenue
Minneapolis, MN 55411

THE ARCHITECT:
(Name, legal status, and address)

LSE Architects 1401 Glenwood Avenue
Minneapolis, MN 55405

ADDITIONS AND DELETIONS:
The author of this document has added information needed for its completion. The author may also have revised the text of the original AIA standard form. An *Additions and Deletions Report* that notes added information as well as revisions to the standard form text is available from the author and should be reviewed. A vertical line in the left margin of this document indicates where the author has added necessary information and where the author has added to or deleted from the original AIA text.

This document has important legal consequences. Consultation with an attorney is encouraged with respect to its completion or modification.

This document is intended to be used in conjunction with AIA Documents A132™–2019, Standard Form of Agreement Between Owner and Contractor, Construction Manager as Adviser Edition; B132™–2019, Standard Form of Agreement Between Owner and Architect, Construction Manager as Adviser Edition; and C132™–2019, Standard Form of Agreement Between Owner and Construction Manager as Adviser.

AIA Document A232 – 2019. Copyright © 1992, 2009, and 2019. All rights reserved. "The American Institute of Architects," "American Institute of Architects," "AIA," the AIA Logo, and "AIA Contract Documents" are trademarks of The American Institute of Architects. This document was produced at 12:10:21 CT on 01/31/2024 under Order No.4104240957 which expires on 03/15/2024, is not for resale, is licensed for one-time use only, and may only be used in accordance with the AIA Contract Documents® Terms of Service. To report copyright violations, e-mail docinfo@aiacontracts.com.
User Notes: (878850378)

TABLE OF ARTICLES

1 GENERAL PROVISIONS

2 OWNER

3 CONTRACTOR

4 ARCHITECT AND CONSTRUCTION MANAGER

5 SUBCONTRACTORS

6 CONSTRUCTION BY OWNER OR BY SEPARATE CONTRACTORS

7 CHANGES IN THE WORK

8 TIME

9 PAYMENTS AND COMPLETION

10 PROTECTION OF PERSONS AND PROPERTY

11 INSURANCE AND BONDS

12 UNCOVERING AND CORRECTION OF WORK

13 MISCELLANEOUS PROVISIONS

14 TERMINATION OR SUSPENSION OF THE CONTRACT

15 CLAIMS AND DISPUTES

AIA Document A232 – 2019. Copyright © 1992, 2009, and 2019. All rights reserved. "The American Institute of Architects," "American Institute of Architects," "AIA," the AIA Logo, and "AIA Contract Documents" are trademarks of The American Institute of Architects. This document was produced at 12:10:21 CT on 01/31/2024 under Order No.4104240957 which expires on 03/15/2024, is not for resale, is licensed for one-time use only, and may only be used in accordance with the AIA Contract Documents® Terms of Service. To report copyright violations, e-mail docinfo@aiacontracts.com.
User Notes: (878850378)

ARTICLE 1 GENERAL PROVISIONS

§ 1.1 Basic Definitions

§ 1.1.1 The Contract Documents. The Contract Documents are enumerated in the Agreement between the Owner and Contractor (hereinafter the Agreement) and consist of the Agreement, Conditions of the Contract (General, Supplementary and other Conditions), Drawings, Specifications, Addenda issued prior to execution of the Contract, other documents listed in the Agreement, and Modifications issued after execution of the Contract. A Modification is (1) a written amendment to the Contract signed by both parties, (2) a Change Order, (3) a Construction Change Directive, or (4) a written order for a minor change in the Work issued by the Architect. Unless specifically enumerated in the Agreement, the Contract Documents do not include the advertisement or invitation to bid, Instructions to Bidders, sample forms, other information furnished by the Owner in anticipation of receiving bids or proposals, the Contractor's bid or proposal, or portions of addenda relating to bidding or proposal requirements.

§ 1.1.1.1 Notwithstanding the foregoing, it is understood and agreed that the Owner is an intended third-party beneficiary of all contracts between the Contractor and Subcontractors or suppliers who provide labor and/or materials for the Work.

§ 1.1.2 The Contract. The Contract Documents form the Contract for Construction. The Contract represents the entire and integrated agreement between the parties hereto and supersedes prior negotiations, representations, or agreements, either written or oral. The Contract may be amended or modified only by a Modification. The Contract Documents shall not be construed to create a contractual relationship of any kind (1) between the Contractor and the Architect or the Architect's consultants, (2) between the Owner and the Construction Manager or the Construction Manager's consultants, (3) between the Owner and the Architect or the Architect's consultants, (4) between the Contractor and the Construction Manager or the Construction Manager's consultants, (5) between the Owner and a Subcontractor or Sub-subcontractor (6) between the Construction Manager and the Architect, or (7) between any persons or entities other than the Owner and Contractor. The Construction Manager and Architect shall, however, be entitled to performance and enforcement of obligations under the Contract intended to facilitate performance of their duties.

§ 1.1.3 The Work. The term "Work" means the construction and services required by the Contract Documents, whether completed or partially completed, and includes all other labor, materials, equipment, and services provided or to be provided by the Contractor to fulfill the Contractor's obligations. The Work may constitute the whole or a part of the Project.

§ 1.1.4 The Project. The Project is the total construction of which the Work performed under the Contract Documents may be the whole or a part and which may include construction by other Contractors, and by the Owner's own forces and Separate Contractors.

§ 1.1.5 Contractors. Contractors are persons or entities, other than the Contractor or Separate Contractors, who perform Work under contracts with the Owner that are administered by the Architect and Construction Manager.

§ 1.1.6 Separate Contractors. Separate Contractors are persons or entities who perform construction under separate contracts with the Owner not administered by the Architect and Construction Manager.

§ 1.1.7 The Drawings. The Drawings are the graphic and pictorial portions of the Contract Documents showing the design, location and dimensions of the Work, generally including plans, elevations, sections, details, schedules, and diagrams.

§ 1.1.8 The Specifications. The Specifications are that portion of the Contract Documents consisting of the written requirements for materials, equipment, systems, standards and workmanship for the Work, and performance of related services.

§ 1.1.9 Instruments of Service. Instruments of Service are representations, in any medium of expression now known or later developed, of the tangible and intangible creative work performed by the Architect and the Architect's consultants under their respective professional services agreements. Instruments of Service may include, without limitation, studies, surveys, models, sketches, drawings, specifications, and other similar materials.

AIA Document A232 – 2019. Copyright © 1992, 2009, and 2019. All rights reserved. "The American Institute of Architects," "American Institute of Architects," "AIA," the AIA Logo, and "AIA Contract Documents" are trademarks of The American Institute of Architects. This document was produced at 12:10:21 CT on 01/31/2024 under Order No.4104240957 which expires on 03/15/2024, is not for resale, is licensed for one-time use only, and may only be used in accordance with the AIA Contract Documents® Terms of Service. To report copyright violations, e-mail docinfo@aiacontracts.com.
User Notes: (878850378)

§ 1.1.10 Initial Decision Maker. The Initial Decision Maker is the person identified in the Agreement to render initial decisions on Claims in accordance with Section 15.2. The Architect will serve as the Initial Decision Maker pursuant to Section 15.2 of AIA Document A232–2019.

§ 1.2 Correlation and Intent of the Contract Documents

§ 1.2.1 The intent of the Contract Documents is to include all items necessary for the proper execution and completion of the Work by the Contractor. The Contract Documents are complementary, and what is required by one shall be as binding as if required by all; performance by the Contractor shall be required only to the extent consistent with the Contract Documents and reasonably inferable from them as being necessary to produce the intended results.

§ 1.2.1.1 The invalidity of any provision of the Contract Documents shall not invalidate the Contract or its remaining provisions. In such case the Contract Documents shall be construed, to the fullest extent permitted by law, to give effect to the parties' intentions and purposes in executing the Contract.

§ 1.2.2 Organization of the Specifications into divisions, sections and articles, and arrangement of Drawings shall not control the Contractor in dividing the Work among Subcontractors or in establishing the extent of Work to be performed by any trade.

§ 1.2.3 Unless otherwise stated in the Contract Documents, words that have well-known technical or construction industry meanings are used in the Contract Documents in accordance with such recognized meanings.

§ 1.3 Capitalization

Terms capitalized in these General Conditions include those that are (1) specifically defined, (2) the titles of numbered articles, or (3) the titles of other documents published by the American Institute of Architects.

§ 1.4 Interpretation

In the interest of brevity the Contract Documents frequently omit modifying words such as "all" and "any" and articles such as "the" and "an," but the fact that a modifier or an article is absent from one statement and appears in another is not intended to affect the interpretation of either statement.

§ 1.4.1 In the case of inconsistency between Drawings and Specifications or within Contract Documents not clarified by Addenda, the better quality or greater quantity of Work shall be provided in accordance with the Architect's interpretation.

§ 1.5 Ownership and Use of Drawings, Specifications, and Other Instruments of Service

§ 1.5.1 The Architect and the Architect's consultants shall be deemed the authors and owners of their respective Instruments of Service, including the Drawings and Specifications, and retain all common law, statutory, and other reserved rights in their Instruments of Service, including copyrights. The Contractor, Subcontractors, sub-subcontractors, and suppliers shall not own or claim a copyright in the Instruments of Service. Submittal or distribution to meet official regulatory requirements or for other purposes in connection with the Project is not to be construed as publication in derogation of the Architect's or Architect's consultants' reserved rights. The Owner retains rights to the Instruments of Service pursuant to Article 7 of AIA Document B101-2017.

§ 1.5.2 The Contractor, Subcontractors, Sub-subcontractors, and suppliers are authorized to use and reproduce the Instruments of Service provided to them, subject to any protocols established pursuant to Sections 1.7 and 1.8, solely and exclusively for execution of the Work. All copies made under this authorization shall bear the copyright notice, if any, shown on the Instruments of Service. The Contractor, Subcontractors, Sub-subcontractors, and suppliers may not use the Instruments of Service on other projects or for additions to the Project outside the scope of the Work without the specific written consent of the Owner, Architect, and the Architect's consultants.

§ 1.5.3 The Architect shall furnish to the Contractor a version of the Instruments of Service in electronic form for the sole purpose of the construction of the Project for which the Instruments of Service were created.

§ 1.6 Notice

§ 1.6.1 Except as otherwise provided in Section 1.6.2, where the Contract Documents require one party to notify or give notice to the other party, such notice shall be provided in writing to the designated representative of the party to

AIA Document A232 – 2019. Copyright © 1992, 2009, and 2019. All rights reserved. "The American Institute of Architects," "American Institute of Architects," "AIA," the AIA Logo, and "AIA Contract Documents" are trademarks of The American Institute of Architects. This document was produced at 12:10:21 CT on 01/31/2024 under Order No.4104240957 which expires on 03/15/2024, is not for resale, is licensed for one-time use only, and may only be used in accordance with the AIA Contract Documents® Terms of Service. To report copyright violations, e-mail docinfo@aiacontracts.com.
User Notes: (878850378)

whom the notice is addressed and shall be deemed to have been duly served if delivered in person, by mail, by courier, or by electronic transmission if a method for electronic transmission is set forth in the Agreement.

§ 1.6.2 Notice of Claims as provided in Section 15.1.3 shall be provided in writing and shall be deemed to have been duly served only if delivered to the designated representative of the party to whom the notice is addressed by certified or registered mail, or by courier providing proof of delivery.

§ 1.7 Digital Data Use and Transmission

The parties shall agree upon protocols governing the transmission and use of Instruments of Service or any other information or documentation in digital form. The parties may use AIA Document E203™–2013, Building Information Modeling and Digital Data Exhibit or other form, to establish the protocols for the development, use, transmission, and exchange of digital data.

§ 1.8 Building Information Models Use and Reliance

Any use of, or reliance on, all or a portion of a building information model without agreement to protocols governing the use of, and reliance on, the information contained in the model and without having those protocols set forth in AIA Document E203™–2013, Building Information Modeling and Digital Data Exhibit, and the requisite AIA Document G202™–2013, Project Building Information Modeling Protocol Form or other form, shall be at the using or relying party's sole risk and without liability to the other party and its contractors or consultants, the authors of, or contributors to, the building information model, and each of their agents and employees.

ARTICLE 2 OWNER

§ 2.1 General

§ 2.1.1 The Owner is the person or entity identified as such in the Agreement and is referred to throughout the Contract Documents as if singular in number. The Owner shall designate in writing a representative who shall have express authority to bind the Owner with respect to all matters requiring the Owner's approval or authorization in accordance with Owner's Delegation of Authority Policy, a copy of which will be provided at Contractor's request. Except as otherwise provided in Section 4.2.1, the Construction Manager and the Architect do not have such authority. The term "Owner" means the Owner or the Owner's authorized representative.

(Paragraph deleted)

§ 2.2 Evidence of the Owner's Financial Arrangements

§ 2.2.1 Prior to commencement of the Work, and upon written request by the Contractor, the Owner shall furnish to the Contractor reasonable evidence that the Owner has made financial arrangements to fulfill the Owner's obligations under the Contract. The Contractor shall have no obligation to commence the Work until the Owner provides such evidence. If commencement of the Work is delayed under this Section 2.2.1, the Contract Time shall be extended appropriately.

§ 2.2.2 Following commencement of the Work and upon written request by the Contractor, the Owner shall furnish to the Contractor reasonable evidence that the Owner has made financial arrangements to fulfill the Owner's obligations under the Contract only if (1) the Owner fails to make payments to the Contractor as the Contract Documents require; (2) the Contractor identifies in writing a reasonable concern regarding the Owner's ability to make payment when due; or (3) a change in the Work materially changes the Contract Sum. If the Owner fails to provide such evidence, as required, within fourteen days of the Contractor's request, the Contractor may immediately stop the Work and, in that event, shall notify the Owner that the Work has stopped. However, if the request is made because a change in the Work materially changes the Contract Sum under (3) above, the Contractor may immediately stop only that portion of the Work affected by the change until reasonable evidence is provided. If the Work is stopped under this Section 2.2.2, the Contract Time shall be extended appropriately and the Contract Sum shall be increased by the amount of the Contractor's reasonable costs of shutdown, delay and start-up, plus interest as provided in the Contract Documents.

§ 2.2.3 After the Owner furnishes evidence of financial arrangements under this Section 2.2, the Owner shall not materially vary such financial arrangements without prior notice to the Contractor.

§ 2.2.4 Where the Owner has designated information furnished under this Section 2.2 as "confidential," the Contractor shall keep the information confidential and shall not disclose it to any other person. However, the Contractor may disclose "confidential" information, after seven (7) days' notice to the Owner, where disclosure is required by law, including a subpoena or other form of compulsory legal process issued by a court or governmental entity, or by court

AIA Document A232 – 2019. Copyright © 1992, 2009, and 2019. All rights reserved. "The American Institute of Architects," "American Institute of Architects," "AIA," the AIA Logo, and "AIA Contract Documents" are trademarks of The American Institute of Architects. This document was produced at 12:10:21 CT on 01/31/2024 under Order No.4104240957 which expires on 03/15/2024, is not for resale, is licensed for one-time use only, and may only be used in accordance with the AIA Contract Documents® Terms of Service. To report copyright violations, e-mail docinfo@aiacontracts.com.
User Notes: (878850378)

or arbitrator(s) order. The Contractor may also disclose "confidential" information to its employees, consultants, sureties, Subcontractors and their employees, Sub-subcontractors, and others who need to know the content of such information solely and exclusively for the Project and who agree to maintain the confidentiality of such information.

§ 2.3 Information and Services Required of the Owner

§ 2.3.1 Except for permits and fees that are the responsibility of the Contractor under the Contract Documents, including those required under Section 3.7.1, the Owner shall secure and pay for necessary approvals, easements, assessments and charges required for construction, use or occupancy of permanent structures or for permanent changes in existing facilities. Unless otherwise provided under the Contract Documents, the Owner, assisted by the Construction Manager, shall secure and pay for the building permit.

§ 2.3.2 The Owner shall retain an architect lawfully licensed to practice architecture, or an entity lawfully practicing architecture, in the jurisdiction where the Project is located. That person or entity is identified as the Architect in the Agreement and is referred to throughout the Contract Documents as if singular in number.

§ 2.3.3 The Owner shall retain a construction manager adviser lawfully practicing construction management in the jurisdiction where the Project is located. That person or entity is identified as the Construction Manager in the Agreement and is referred to throughout the Contract Documents as if singular in number.

§ 2.3.4 If the employment of the Construction Manager or Architect terminates, the Owner shall employ a successor construction manager or architect to whom the Contractor has no reasonable objection and whose status under the Contract Documents shall be that of the Construction Manager or Architect, respectively.

§ 2.3.5 If requested by the Contractor and reasonably required for the Project, the Owner shall furnish surveys describing physical characteristics, legal limitations and utility locations for the site of the Project, and a written legal description of the site. The Contractor shall exercise proper precautions relating to the safe performance of the Work.

§ 2.3.6 The Owner shall furnish information or services required of the Owner by the Contract Documents with reasonable promptness. The Owner shall also furnish any other information or services under the Owner's control and relevant to the Contractor's performance of the Work with reasonable promptness after receiving the Contractor's written request for such information or services. The Contractor is responsible for the timeliness of, or interference caused by, Subcontractors, Sub-subcontractors (of any tier), and others directly or indirectly under contract to the Contractor.

§ 2.3.7 Unless otherwise provided in the Contract Documents, the Owner shall furnish to the Contractor one copy of the Contract Documents for purposes of making reproductions pursuant to Section 1.5.2.

§ 2.3.8 The Owner shall forward all communications to the Contractor through the Construction Manager. Other communication shall be made as set forth in Section 4.2.6.

§ 2.4 Owner's Right to Stop the Work

If the Contractor fails to correct Work that is not in accordance with the requirements of the Contract Documents as required by Section 12.2 or repeatedly fails to carry out Work in accordance with the Contract Documents, the Owner may issue a written order to the Contractor to stop the Work, or any portion thereof, until the cause for such order has been eliminated; however, the right of the Owner to stop the Work shall not give rise to a duty on the part of the Owner to exercise this right for the benefit of the Contractor or any other person or entity, except to the extent required by Section 6.1.3.

§ 2.5 Owner's Right to Carry Out the Work

If the Contractor defaults or neglects to carry out the Work in accordance with the Contract Documents and fails within a three-business-day (3) period after receipt of notice from the Owner to commence and continue correction of such default or neglect with diligence and promptness, the Owner may, without prejudice to other remedies the Owner may have, correct such default or neglect. Such action by the Owner and amounts charged to the Contractor are both subject to review by the Construction Manager and prior approval of the Architect, and the Construction Manager or Architect may, pursuant to Section 9.5.1, withhold or nullify a Certificate for Payment in whole or in part, to the extent reasonably necessary to reimburse the Owner for the reasonable cost of correcting such deficiencies, including Owner's expenses and compensation for the Construction Manager's and Architect's and their respective consultants'

AIA Document A232 – 2019. Copyright © 1992, 2009, and 2019. All rights reserved. "The American Institute of Architects," "American Institute of Architects," "AIA," the AIA Logo, and "AIA Contract Documents" are trademarks of The American Institute of Architects. This document was produced at 12:10:21 CT on 01/31/2024 under Order No.4104240957 which expires on 03/15/2024, is not for resale, is licensed for one-time use only, and may only be used in accordance with the AIA Contract Documents® Terms of Service. To report copyright violations, e-mail docinfo@aiacontracts.com.
User Notes: (878850378)

additional services and expenses made necessary by such default, neglect, or failure. If current and future payments are not sufficient to cover such amounts, the Contractor shall pay the difference to the Owner within ten (10) days following written request for payment delivered by the Owner to the Contractor. If the Contractor disagrees with the actions of the Owner or the Architect, or the amounts claimed as costs to the Owner, the Contractor may file a Claim pursuant to Article 15.

ARTICLE 3 CONTRACTOR

§ 3.1 General

§ 3.1.1 The Contractor is the person or entity identified as such in the Agreement and is referred to throughout the Contract Documents as if singular in number. The Contractor shall be lawfully licensed, if required in the jurisdiction where the Project is located. The Contractor shall designate in writing a representative who shall have express authority to bind the Contractor with respect to all matters under this Contract. The term "Contractor" means the Contractor or the Contractor's authorized representative.

§ 3.1.2 The Contractor shall perform the Work in accordance with the Contract Documents.

§ 3.1.3 The Contractor shall hire a professional utilities locator to investigate and verify all private utility locations prior to excavation and cutting into of existing Work. The Contractor is responsible for locating, terminating, and reinstallation of all private utilities. Private site utilities may not be in the Drawings and Project Manual and as such, verification of private utilities is the sole responsibility of the Contractor. Costs associated with moving and repairing of unknown and undocumented utilities will be by appropriate Change Order. The Contractor shall comply with Gopher State One Call, or other public utility service locator to locate all public utilities prior to any work on the site. This shall not relieve Contractor from obligations under Article 3.

§ 3.1.4 The Contractor shall not be relieved of its obligations to perform the Work in accordance with the Contract Documents either by activities or duties of the Construction Manager or Architect in their administration of the Contract, or by tests, inspections or approvals required or performed by persons or entities other than the Contractor.

§ 3.2 Review of Contract Documents and Field Conditions by Contractor

§ 3.2.1 The Contractor shall carefully study and compare the Contract Documents with each other and with information furnished by the Owner pursuant to Section 2.2.3, and shall immediately report to the Architect and Construction Manager errors, inconsistencies, or omissions discovered. The Contractor shall not be liable to the Owner or Architect for damage resulting from errors, inconsistencies, or omissions in the Contract Document unless the Contractor recognized such error, inconsistency, or omission and knowingly failed to report it to the Architect. If the Contractor performs any construction activity knowing or believing it involves a recognized error, inconsistency, or omission in the Contract Documents without such notice to the Architect, the Contractor shall assume full responsibility for such performance and shall bear the attributable costs for correction and shall bear responsibility for any additional costs, delays, and damages resulting from such failure to immediately report any such errors, inconsistencies, or omissions which the Contractor may discover. By executing the Contract, the Contractor represents that the Contractor has reviewed and understands the Contract Documents, has visited the Site and is familiar with local conditions under which the Work is to be performed, has correlated personal observations with the requirements of the Contract Documents, and has notified the Architect of and obtained clarification of any discrepancies which have become apparent during the bidding or proposal period.

§ 3.2.1.1 The Contractor shall take field measurements and verify field conditions and shall carefully compare such field measurements and conditions and other information known to the Contractor with the Contract Documents before commencing activities. Errors, inconsistencies, or omissions discovered shall be reported to the Architect immediately in writing.

§ 3.2.1.2 The Contractor shall carefully study and compare the Contract Documents with existing conditions at the job site and shall immediately report in writing to the Architect any error, inconsistency, or omission which the Contractor may discover or any materials, systems, procedures, or methods of construction, either shown on the Drawings or specified, which the Contractor has reason to believe are incorrect, inadequate, obsolete, unsuitable for the purpose intended or which the Contractor has reason to believe would constitute or result in a violation of the Contractor's warranty under Section 3.5 or applicable law. The Contractor shall not proceed with any work in such areas until written instructions are received from the Architect.

AIA Document A232 – 2019. Copyright © 1992, 2009, and 2019. All rights reserved. "The American Institute of Architects," "American Institute of Architects," "AIA," the AIA Logo, and "AIA Contract Documents" are trademarks of The American Institute of Architects. This document was produced at 12:10:21 CT on 01/31/2024 under Order No.4104240957 which expires on 03/15/2024, is not for resale, is licensed for one-time use only, and may only be used in accordance with the AIA Contract Documents® Terms of Service. To report copyright violations, e-mail docinfo@aiacontracts.com.
User Notes: (878850378)

§ 3.2.2 The Contractor shall perform the Work in accordance with the Contract Documents and submittals accepted pursuant to Section 3.12.

§ 3.2.3 The Owner shall be entitled to deduct from the Contract Sum amounts paid to the Architect for the Architect to evaluate and respond to the Contractor's requests for interpretation or information where such information was available to the Contractor from a careful study and comparison of the Contract Documents, Filed Conditions, Owner Provided Information, Contractor Prepared Coordination Drawings, or prior Project Correspondence or Documentation.

§ 3.2.4 If the Contractor believes that any portions of the Contract Documents do not comply with applicable laws, statutes, ordinances, building codes, and rules and regulations, or any orders by code enforcement officials or the Owner or its designees acting in the capacity of building code inspectors or Referenced Standards, the Contractor must promptly notify the Owner and the Architect of the non-compliance as provided in Section 3.2.6 and request direction before proceeding with the affected Work.

§ 3.2.5 The Contractor must promptly notify the Owner and the Architect in writing of any apparent errors, inconsistencies, omissions, ambiguities, construction impracticalities or code violations discovered as a result of the Contractor's review of the Contract Documents including any differences between actual and indicated dimensions, locations and descriptions, and must give the Owner and the Architect timely notice in writing of same and of any corrections, clarifications, additional Drawings or Specifications, or other information required to define the Work in greater detail or to permit the proper progress of the Work. The Contractor must provide similar notice with respect to any variance between its review of the Site and physical data and Site conditions observed.

§ 3.2.6 If the Contractor performs any Work involving an apparent error, inconsistency, ambiguity, construction impracticality, omission or code violation in the Contract Documents of which the Contractor is aware, or which could reasonably have been discovered by the review required by Section 3.2, without prompt written notice to the Owner and the Architect and request for correction, clarification or additional information, as appropriate, the Contractor does so at its own risk and expense and all Claims relating thereafter are specifically waived.

§ 3.3 Supervision and Construction Procedures

§ 3.3.1 The Contractor shall supervise and direct the Work, using the Contractor's best skill and attention. The Contractor shall be solely responsible for, and have control over, construction means, methods, techniques, sequences, and procedures, and for coordinating all portions of the Work under the Contract. If the Contract Documents give specific instructions concerning construction means, methods, techniques, sequences, or procedures, the Contractor shall evaluate the jobsite safety thereof and shall be solely responsible for the jobsite safety of such means, methods, techniques, sequences, or procedures. If the Contractor determines that such means, methods, techniques, sequences or procedures may not be safe, the Contractor shall give timely notice to the Owner, the Construction Manager, and the Architect, and shall propose alternative means, methods, techniques, sequences, or procedures. The Architect shall evaluate the proposed alternative solely for conformance with the design intent for the completed construction. The Construction Manager shall review the proposed alternative for sequencing, constructability, and coordination impacts on the other Contractors. Unless the Architect or the Construction Manager objects to the Contractor's proposed alternative, the Contractor shall perform the Work using its alternative means, methods, techniques, sequences, or procedures.

§ 3.3.2 The Contractor shall be responsible to the Owner for acts and omissions of the Contractor's employees, Subcontractors and their agents and employees, and other persons or entities performing portions of the Work for, or on behalf of, the Contractor or any of its Subcontractors.

§ 3.3.3 The Contractor shall be responsible for inspection of portions of the Project already performed to determine that such portions are in proper condition to receive subsequent Work.

§ 3.3.4 The Contractor shall at all times staff the Project adequately to allow the Project to be managed and completed in a timely and professional manner. The Contractor shall have competent supervision on the job during work hours and readily available at all times upon call.

§ 3.3.5 The Contractor shall at all times make reasonable provisions to protect any Work performed by any separate contractors, adjacent property, and the existing building (if any) from damage due to the Work or due to the weather.

AIA Document A232 – 2019. Copyright © 1992, 2009, and 2019. All rights reserved. "The American Institute of Architects," "American Institute of Architects," "AIA," the AIA Logo, and "AIA Contract Documents" are trademarks of The American Institute of Architects. This document was produced at 12:10:21 CT on 01/31/2024 under Order No.4104240957 which expires on 03/15/2024, is not for resale, is licensed for one-time use only, and may only be used in accordance with the AIA Contract Documents® Terms of Service. To report copyright violations, e-mail docinfo@aiacontracts.com.
User Notes: (878850378)

§ 3.3.6 The Owner or its approved representative (heretofore referred to as Owner's Representative) shall have access to the Work site and all Work. No supervision or inspection by the Owner or the Owner's Representative, nor the authority to act, nor any other actions taken by the Owner's Representative shall relieve the Contractor of any of its obligations under the Contract Documents or give rise to any duty on the part of the Owner.

§ 3.3.7 The Contract shall take appropriate precautions to ensure that the Work does not materially disrupt any ongoing operation by the Owner at the Project (if any) except to the extent any such disruption is a necessary result of performing a particular portion of the Work, in which case the Contractor shall provide the Owner with reasonable advanced written notice and shall take all commercially reasonable measures to minimize the impact on the Owner and the Owner's operations.

§ 3.4 Labor and Materials

§ 3.4.1 Unless otherwise provided in the Contract Documents, the Contractor shall provide and pay for labor, materials, equipment, tools, construction equipment and machinery, water, heat, utilities, transportation, and other facilities and services necessary for proper execution and completion of the Work, whether temporary or permanent and whether or not incorporated or to be incorporated in the Work. Should the Contract Documents require Work to be performed after regular working hours or should the Contractor elect to perform Work after regular working hours, the additional cost of such Work shall be borne by the Contractor.

§ 3.4.2 Except in the case of minor changes in the Work approved by the Architect in accordance with Section 3.12.8 or ordered by the Architect in accordance with Section 7.4, the Contractor may make substitutions only with the consent of the Owner, after evaluation by the Architect, in consultation with the Construction Manager, and in accordance with a Change Order or Construction Change Directive.

§ 3.4.3 The Contractor shall enforce strict discipline and good order among the Contractor's employees and other persons carrying out the Work. The Contractor shall not permit employment of unfit persons or persons not properly skilled in tasks assigned to them.

§ 3.4.4 The Contractor shall be responsible for all additional costs incurred to incorporate into the Project substitute materials, products, or equipment approved by Owner during the bidding period.

§ 3.4.5 In the event of a Change related to substitute or additional materials, and which shall comply with Article 7, the Contractor shall exercise reasonable efforts, consistent with the provisions of the Contract Documents to obtain the maximum available case discounts on all materials, provided that, in doing so, the Contractor shall not accept or use materials for incorporation into the Project which are of a type or quality not reasonably contemplated under the terms of the Contract Documents.

§ 3.4.6 After award of the Contract, a request for substitution of a material, product, or piece of equipment at no change in the Contract Sum will not be approved by the Owner or the Architect, unless the specified item is no longer manufactured, the specified item is unavailable as a result of an act of government such as a declaration of a national emergency, or delivery of the specified items is substantially delayed as a result of labor disputes affecting the manufacturer, unusual delay in transportation, or any other cause beyond control of the Contractor or a Subcontractor or material supplier which the Architect determines justified the delay. Requests will not be approved where the delay in delivery results from failure to promptly place subcontracts and material orders. Requests for substitution shall be submitted in writing to the Architect and shall clearly describe the proposed substitution, state the reason for the unavailability of a specified item and be accompanied by such additional data and information as may be necessary in the discretion of the Owner and the Architect to establish the acceptability of the proposed substitute.

§ 3.4.7 The Owner shall be entitled to deduct from the Contract Sum amounts paid to the Architect to evaluate the Contractor's proposed Substitutions and for changes made to the Contract Documents as a result of Owner's acceptance of such Substitutions.

§ 3.5 Warranty

§ 3.5.1 The Contractor warrants to the Owner, Construction Manager, and Architect that materials and equipment furnished under the Contract will be of good quality and new unless the Contract Documents require or permit otherwise. The Contractor further warrants that the Work will conform to the requirements of the Contract Documents

AIA Document A232 – 2019. Copyright © 1992, 2009, and 2019. All rights reserved. "The American Institute of Architects," "American Institute of Architects," "AIA," the AIA Logo, and "AIA Contract Documents" are trademarks of The American Institute of Architects. This document was produced at 12:10:21 CT on 01/31/2024 under Order No.4104240957 which expires on 03/15/2024, is not for resale, is licensed for one-time use only, and may only be used in accordance with the AIA Contract Documents® Terms of Service. To report copyright violations, e-mail docinfo@aiacontracts.com.
User Notes: (878850378)

and will be free from defects, except for those inherent in the quality of the Work the Contract Documents require or permit. Work, materials, or equipment not conforming to these requirements may be considered defective. The Contractor's warranty excludes remedy for damage or defect caused by abuse, alterations to the Work not executed by the Contractor, improper or insufficient maintenance, improper operation, or normal wear and tear and normal usage. If required by the Construction Manager or Architect, the Contractor shall furnish satisfactory evidence as to the kind and quality of materials and equipment.

§ 3.5.2 All material, equipment, or other special warranties required by the Contract Documents shall be issued in the name of the Owner, or shall be transferable to the Owner, and shall commence in accordance with Section 9.8.4. The Contractor shall arrange for the Owner to have the benefit of and right to enforce all warranties by Subcontractors, Sub-subcontractors, suppliers, and manufacturers.

§ 3.5.3 Manufacturers' warranties and warranties by other shall not relieve the Contractor of any of its responsibilities.

§ 3.5.4 The Contractor's general warranty and any additional or special warranties are not limited by the Contractor's obligations to specifically correct defective or nonconforming Work as provided in Article 12, nor are they limited by any other remedies provided in the Contract Documents. The Contractor shall also be liable for any damage to property or persons (including death) including consequential and direct damages relating to any breach of the Contractor's general warranty or any additional or special warranties required by the Contract Documents.

§ 3.5.5 The Contractor must furnish all special warranties required by the Contract Documents to the Owner no later than Substantial Completion. The Owner may require additional special warranties in connection with the approval of "Or-Equals" or Substitutions, Allowance items, Work that is defective or nonconforming, or the acceptance of nonconforming Work pursuant to Article 12.

§ 3.6 Taxes

The Contractor shall pay sales, consumer, use and similar taxes for the Work or portions thereof provided by the Contractor that are legally enacted when bids are received or negotiations concluded, whether or not yet effective or merely scheduled to go into effect.

§ 3.7 Permits, Fees, Notices, and Compliance with Laws

§ 3.7.1 Unless otherwise provided in the Contract Documents, the Owner, assisted by the Construction Manager, shall secure and pay for the building permit. The Contractor shall secure and pay for other permits, fees, licenses, and inspections by government agencies necessary for proper execution and completion of the Work that are customarily secured after execution of the Contract and legally required at the time bids are received or negotiations concluded. The Contractor shall be responsible for the Sewer Access (SAC) and Water Access (WAC) fees for the Project. The Contractor shall pay the SAC/WAC costs to the authorities having jurisdiction from the Allowance in the Base Bid for such charges as defined in the Construction Documents.

§ 3.7.2 The Contractor shall comply with and give notices required by applicable laws, statutes, ordinances, codes, rules and regulations, and lawful orders of public authorities applicable to performance of the Work.

§ 3.7.3 If the Contractor performs Work knowing or believing it to be contrary to applicable laws, statutes, ordinances, building codes, rules and regulations, or lawful orders of public authorities, without such notice to the Architect and Owner, the Contractor shall assume full responsibility for such Work and shall bear the attributable costs, delays, and damages resulting from such failure to immediately notify the Architect and Owner of any such violation..

§ 3.7.4 Concealed or Unknown Conditions. If the Contractor encounters conditions at the site that are (1) subsurface or otherwise concealed physical conditions that differ materially from those indicated in the Contract Documents or (2) unknown physical conditions of an unusual nature that differ materially from those ordinarily found to exist and generally recognized as inherent in construction activities of the character provided for in the Contract Documents, the Contractor shall promptly provide notice to the Owner, Construction Manager, and the Architect before conditions are disturbed and in no event later than ten (10) days after first observance of the conditions. The Architect and Construction Manager will promptly investigate such conditions and, if the Architect, in consultation with the Construction Manager, determines that they differ materially and cause an increase or decrease in the Contractor's cost of, or time required for, performance of any part of the Work, will recommend that an equitable adjustment be made in the Contract Sum or Contract Time, or both. If the Architect, in consultation with the Construction Manager,

AIA Document A232 – 2019. Copyright © 1992, 2009, and 2019. All rights reserved. "The American Institute of Architects," "American Institute of Architects," "AIA," the AIA Logo, and "AIA Contract Documents" are trademarks of The American Institute of Architects. This document was produced at 12:10:21 CT on 01/31/2024 under Order No.4104240957 which expires on 03/15/2024, is not for resale, is licensed for one-time use only, and may only be used in accordance with the AIA Contract Documents® Terms of Service. To report copyright violations, e-mail docinfo@aiacontracts.com.
User Notes: (878850378)

determines that the conditions at the site are not materially different from those indicated in the Contract Documents and that no change in the terms of the Contract is justified, the Architect shall promptly notify the Owner, Construction Manager, and Contractor, stating the reasons. If the Owner or Contractor disputes the Architect's determination or recommendation, either party may submit a Claim as provided in Article 15.

§ 3.7.5 If, in the course of the Work, the Contractor encounters human remains or recognizes the existence of burial markers, archaeological sites or wetlands not indicated in the Contract Documents, the Contractor shall immediately suspend any operations that would affect them and shall notify the Owner, Construction Manager, and Architect. Upon receipt of such notice, the Owner shall promptly take any action necessary to obtain governmental authorization required to resume the operations. The Contractor shall continue to suspend such operations until otherwise instructed by the Owner but shall continue with all other operations that do not affect those remains or features. Requests for adjustments in the Contract Sum and Contract Time arising from the existence of such remains or features may be made as provided in Article 15.

§ 3.8 Allowances

§ 3.8.1 The Contractor shall include in the Contract Sum all allowances stated in the Contract Documents. Items covered by allowances shall be supplied for such amounts and by such persons or entities as the Owner may direct, but the Contractor shall not be required to employ persons or entities to whom the Contractor has reasonable objection.

§ 3.8.2 Unless otherwise provided in the Contract Documents:

- **.1** allowances shall cover the cost to the Contractor of materials and equipment delivered at the site and all required taxes, less applicable trade discounts;
- **.2** Contractor's costs for unloading and handling at the site, labor, installation costs, overhead, profit, and other expenses contemplated for stated allowance amounts shall be included in the Contract Sum but not in the allowances; and
- **.3** whenever costs are more than or less than allowances, the Contract Sum shall be adjusted accordingly by Change Order. The amount of the Change Order shall reflect (1) the difference between actual costs and the allowances under Section 3.8.2.1 and (2) changes in Contractor's costs under Section 3.8.2.2.

§ 3.8.3 Materials and equipment under an allowance shall be selected by the Owner with reasonable promptness.

§ 3.9 Superintendent

§ 3.9.1 The Contractor shall employ a competent superintendent and necessary assistants who shall be in attendance at the Project site during performance of the Work, including that performed by all Subcontractors. The superintendent shall represent the Contractor, and communications given to the superintendent shall be as binding as if given to the Contractor. Important communications including and not limited to communications regarding design changes, alterations, substitutions, clarifications, cost changes, etc. shall be confirmed in writing by the Contractor. Other communications shall be similarly confirmed on written request in each case.

§ 3.9.2 The Contractor, as soon as practicable after award of the Contract, shall notify the Owner and Architect, through the Construction Manager, of the name and qualifications of a proposed superintendent. Within 14 days of receipt of the information, the Construction Manager may notify the Contractor, stating whether the Owner, the Construction Manager, or the Architect (1) has reasonable objection to the proposed superintendent or (2) require additional time for review. Failure of the Construction Manager to provide notice within the 14-day period shall constitute notice of no reasonable objection.

§ 3.9.3 The Contractor shall not employ a proposed superintendent or any other management personnel to whom the Owner, Construction Manager, or Architect has made reasonable and timely objection. The Contractor shall not change the superintendent without the Owner's consent, which shall not unreasonably be withheld or delayed.

§ 3.9.4 If requested by the Owner, the Contractor shall replace the superintendent at no additional cost to the Owner. No other change in this position shall be made without notice to and written consent of the Owner.

§ 3.10 Contractor's Construction and Submittal Schedules

§ 3.10.1 The Contractor, promptly after being awarded the Contract, shall submit for the Owner's and Architect's information, and the Construction Manager's use in developing the Project schedule, a Contractor's construction schedule for the Work. The schedule shall contain detail appropriate for the Project, including (1) the date of

AIA Document A232 – 2019. Copyright © 1992, 2009, and 2019. All rights reserved. "The American Institute of Architects," "American Institute of Architects," "AIA," the AIA Logo, and "AIA Contract Documents" are trademarks of The American Institute of Architects. This document was produced at 12:10:21 CT on 01/31/2024 under Order No.4104240957 which expires on 03/15/2024, is not for resale, is licensed for one-time use only, and may only be used in accordance with the AIA Contract Documents® Terms of Service. To report copyright violations, e-mail docinfo@aiacontracts.com.
User Notes: (878850378)

commencement of the Work, interim schedule milestone dates, critical path schedule milestones, major construction milestones, including and not limited to Civil, Demolition, Structural, Mechanical, Electrical, and Plumbing, and the date of Substantial Completion; (2) an apportionment of the Work by construction activity; and (3) the time required for completion of each portion of the Work. The schedule shall provide for the orderly progression of the Work to completion and shall not exceed time limits current under the Contract Documents. The schedule shall be revised at appropriate intervals as required by the conditions of the Work and Project. The Contractor shall cooperate with the Construction Manager in scheduling and performing the Contractor's Work to avoid conflict with, and as to cause no delay in, the work or activities of other Contractors, or the construction or operations of the Owner's own forces or Separate Contractors.

§ 3.10.2 The Contractor, promptly after being awarded the Contract and thereafter as necessary to maintain a current submittal schedule, shall submit a submittal schedule for the Construction Manager's and Architect's approval. The Architect and Construction Manager's approval shall not be unreasonably delayed or withheld. The submittal schedule shall (1) be coordinated with the Contractor's construction schedule, and (2) allow the Construction Manager and Architect reasonable time to review submittals. If the Contractor fails to submit a submittal schedule, or fails to provide submittals in accordance with the approved submittal schedule, the Contractor shall not be entitled to any increase in Contract Sum or extension of Contract Time based on the time required for review of submittals.

§ 3.10.3 The Contractor shall participate with other Contractors, the Construction Manager, and the Owner in reviewing and coordinating all schedules for incorporation into the Project schedule that is prepared by the Construction Manager. The Contractor shall make revisions to the construction schedule and submittal schedule as deemed necessary by the Construction Manager to conform to the Project schedule.

§ 3.10.4 The Contractor shall perform the Work in general accordance with the most recent schedules submitted to and accepted in writing by the Owner, Construction Manager, and Architect, and incorporated into the approved Project schedule.

§ 3.11 Documents and Samples at the Site

§ 3.11.1 The Contractor shall make available, at the Project site, one record copy of the Contract Documents, including Change Orders, Construction Change Directives, and other Modifications, in good order and updated daily to indicate field changes and selections made during construction, and in addition accepted and approved Shop Drawings, Product Data, Samples, and similar required submittals. These shall be in electronic form or paper copy, available to the Construction Manager, Architect, and Owner as required to complete routine inspections by Architect, Construction Manager and Owner prior to any approval of payments to the Contractor, and delivered to the Construction Manager for submittal to the Owner upon completion of the Work. The Architect and Contractor must verify that all "as-built" Drawings, Specifications, Addenda, Change Orders, and other Modifications are up-to-date before Contractor's Application for Payment is acceptable and before the Owner incurs any duty to pay Contractor in accordance with the Contract. The record documents shall be a separate set of documents labeled "Record Documents" and used only for record purposes and kept clean and undamaged.

§ 3.11.2 No review or receipt of such records by the Architect or Owner shall be considered a waiver of any deviation from the Contract Documents or approved shop drawings, or any way relieve the Contractor from its responsibility to perform the Work in accordance with the Contract Documents.

§ 3.12 Shop Drawings, Product Data, and Samples

§ 3.12.1 Shop Drawings are drawings, diagrams, schedules, and other data specially prepared for the Work by the Contractor or a Subcontractor, Sub-subcontractor, manufacturer, supplier, or distributor to illustrate some portion of the Work.

§ 3.12.2 Product Data are illustrations, standard schedules, performance charts, instructions, brochures, diagrams, and other information furnished by the Contractor to illustrate materials or equipment for some portion of the Work.

§ 3.12.3 Samples are physical examples that illustrate materials, equipment, or workmanship, and establish standards by which the Work will be judged.

§ 3.12.4 Shop Drawings, Product Data, Samples, and similar submittals are not Contract Documents. Their purpose is to demonstrate how the Contractor proposes to conform to the information given and the design concept expressed in the Contract Documents for those portions of the Work for which the Contract Documents require submittals. Review

AIA Document A232 – 2019. Copyright © 1992, 2009, and 2019. All rights reserved. "The American Institute of Architects," "American Institute of Architects," "AIA," the AIA Logo, and "AIA Contract Documents" are trademarks of The American Institute of Architects. This document was produced at 12:10:21 CT on 01/31/2024 under Order No.4104240957 which expires on 03/15/2024, is not for resale, is licensed for one-time use only, and may only be used in accordance with the AIA Contract Documents® Terms of Service. To report copyright violations, e-mail docinfo@aiacontracts.com.
User Notes: (878850378)

by the Architect and Construction Manager is subject to the limitations of Sections 4.2.10 through 4.2.12. Informational submittals upon which the Construction Manager and Architect are not expected to take responsive action may be so identified in the Contract Documents. Submittals that are not required by the Contract Documents may be returned by the Construction Manager or Architect without action.

§ 3.12.5 The Contractor shall review for compliance with the Contract Documents, approve, and submit to the Construction Manager, Shop Drawings, Product Data, Samples, and similar submittals required by the Contract Documents, in accordance with the Project submittal schedule approved by the Construction Manager and Architect or, in the absence of an approved Project submittal schedule, with reasonable promptness and in such sequence as to cause no delay in the Work or in the activities of other Contractors, Separate Contractors, or the Owner's own forces. The Contractor shall cooperate with the Construction Manager in the coordination of the Contractor's Shop Drawings, Product Data, Samples, and similar submittals with related documents submitted by other Contractors. The Contractor must provide the Owner and the Architect with copies of all submittals made to regulatory agencies.

§ 3.12.6 By submitting Shop Drawings, Product Data, Samples, and similar submittals, the Contractor represents to the Owner, Construction Manager, and Architect, that the Contractor has (1) reviewed and approved them, (2) determined and verified materials, field measurements and field construction criteria related thereto, or will do so, and (3) checked and coordinated the information contained within such submittals with the requirements of the Work and of the Contract Documents.

§ 3.12.7 The Contractor shall perform no portion of the Work for which the Contract Documents require submittal and review of Shop Drawings, Product Data, Samples, or similar submittals, until the respective submittal has been reviewed and accepted by the Architect. The Contractor must correct at its cost, and without any adjustment in Contract Time, any Work the correction of which is required due to the Contractor's failure to obtain approval of a submittal required to have been obtained prior to proceeding with the Work, including, but not limited to, correction of any conflicts in the Work resulting from such failure.

§ 3.12.8 The Work shall be in accordance with accepted submittals except that the Contractor shall not be relieved of responsibility for deviations from the requirements of the Contract Documents by the Architect's acceptance of Shop Drawings, Product Data, Samples, or similar submittals, unless the Contractor has specifically notified the Construction Manager and Architect of such deviation at the time of submittal and (1) the Architect has given written acceptance to the specific deviation as a minor change in the Work, or (2) a Change Order or Construction Change Directive has been issued authorizing the deviation. The Contractor shall not be relieved of responsibility for errors or omissions in Shop Drawings, Product Data, Samples, or similar submittals, by the Architect's acceptance thereof.

§ 3.12.9 The Contractor shall direct specific attention, in writing or on resubmitted Shop Drawings, Product Data, Samples, or similar submittals, to revisions other than those requested by the Construction Manager and Architect on previous submittals. In the absence of such notice, the Architect's acceptance of a resubmission shall not apply to such revisions.

§ 3.12.10 The Contractor shall not be required to provide professional services that constitute the practice of architecture or engineering unless such services are specifically required by the Contract Documents for a portion of the Work or unless the Contractor needs to provide such services in order to carry out the Contractor's responsibilities for construction means, methods, techniques, sequences, and procedures. The Contractor shall not be required to provide professional services in violation of applicable law.

§ 3.12.10.1 If professional design services or certifications by a design professional related to systems, materials, or equipment are specifically required of the Contractor by the Contract Documents, the Owner and the Architect will specify all performance and design criteria that such services must satisfy. The Contractor shall be entitled to rely upon the adequacy and accuracy of the performance and design criteria provided in the Contract Documents. The Contractor shall cause such services or certifications to be provided by an appropriately licensed design professional, whose signature and seal shall appear on all drawings, calculations, specifications, certifications, Shop Drawings, and other submittals prepared by such professional. Shop Drawings, and other submittals related to the Work, designed or certified by such professional, if prepared by others, shall bear such professional's written approval when submitted to the Architect. The Owner, the Architect, and the Construction Manager shall be entitled to rely upon the adequacy and accuracy of the services, certifications, and approvals performed or provided by such design professionals, provided the Owner and Architect have specified to the Contractor the performance and design criteria that such services must

AIA Document A232 – 2019. Copyright © 1992, 2009, and 2019. All rights reserved. "The American Institute of Architects," "American Institute of Architects," "AIA," the AIA Logo, and "AIA Contract Documents" are trademarks of The American Institute of Architects. This document was produced at 12:10:21 CT on 01/31/2024 under Order No.4104240957 which expires on 03/15/2024, is not for resale, is licensed for one-time use only, and may only be used in accordance with the AIA Contract Documents® Terms of Service. To report copyright violations, e-mail docinfo@aiacontracts.com.
User Notes: (878850378)

satisfy. Pursuant to this Section 3.12.10, the Architect will review and approve or take other appropriate action on submittals only for the limited purpose of checking for conformance with information given and the design concept expressed in the Contract Documents. The Construction Manager shall review submittals for sequencing, constructability, and coordination impacts on other Contractors.

§ 3.12.10.2 If the Contract Documents require the Contractor's design professional to certify that the Work has been performed in accordance with the design criteria, the Contractor shall furnish such certifications to the Construction Manager and Architect at the time and in the form specified by the Architect.

§ 3.13 Use of Site

§ 3.13.1 The Contractor shall confine operations at the site to areas permitted by applicable laws, statutes, ordinances, codes, rules and regulations, lawful orders of public authorities, and the Contract Documents and shall not unreasonably encumber the site with materials or equipment.

§ 3.13.2 The Contractor shall coordinate the Contractor's operations with, and secure the approval of, the Construction Manager before using any portion of the site.

§ 3.13.3 Except as may be specifically provided in the Contract Documents, the Contractor shall provide all necessary temporary facilities, including power, water, sanitation, scaffolding, storage, and security. If Owner makes any such facilities available to Contractor, it is without representation or warranty as to their adequacy for Contractor's use, and Contractor shall indemnify, defend, and hold Owner harmless from and against any claims arising out of Contractor's use of such facilities.

§ 3.14 Cutting and Patching

§ 3.14.1 The Contractor shall be responsible for cutting, fitting, or patching required to complete the Work or to make its parts fit together properly. All areas requiring cutting, fitting, or patching shall be restored to the condition existing prior to the cutting, fitting, or patching, unless otherwise required by the Contract Documents.

§ 3.14.2 The Contractor shall not damage or endanger a portion of the Work or fully or partially completed construction of the Owner, Separate Contractors, or of other Contractors by cutting, patching, or otherwise altering such construction, or by excavation. The Contractor shall not cut or otherwise alter construction by the Owner, Separate Contractors, or by other Contractors except with written consent of the Construction Manager, Owner, and such other Contractors or Separate Contractors. Consent shall not be unreasonably withheld. The Contractor shall hire a professional utilities locator to verify locations of all public and private utilities prior to initiating any cutting work. The Contractor shall not unreasonably withhold, from the Separate Contractors, other Contractors, or the Owner, its consent to cutting or otherwise altering the Work.

§ 3.15 Cleaning Up

§ 3.15.1 The Contractor shall keep the premises and surrounding area continuously free from accumulation of waste materials and rubbish caused by operations under the Contract. At completion of the Work, the Contractor shall remove from and about the Project waste materials, rubbish, Contractor-generated waste materials, the Contractor's generated hazardous waste materials, the Contractor's tools, construction equipment, machinery, and surplus materials from and about the Project.

§ 3.15.2 If the Contractor fails to clean up as provided in the Contract Documents, the Owner, or Construction Manager with the Owner's approval, may do so and the Owner shall be entitled to reimbursement from the Contractor.

§ 3.16 Access to Work

The Contractor shall provide the Owner, Construction Manager, and Architect with access to the Work in preparation and progress wherever located.

§ 3.17 Royalties, Patents and Copyrights

The Contractor shall pay all royalties and license fees. The Contractor shall defend suits or claims for infringement of copyrights and patent rights and shall hold the Owner, Construction Manager, and Architect harmless from loss on account thereof, but shall not be responsible for defense or loss when a particular design, process, or product of a particular manufacturer or manufacturers is required by the Contract Documents, or where the copyright violations are contained in Drawings, Specifications, or other documents prepared by the Owner, Architect, or Construction

AIA Document A232 – 2019. Copyright © 1992, 2009, and 2019. All rights reserved. "The American Institute of Architects," "American Institute of Architects," "AIA," the AIA Logo, and "AIA Contract Documents" are trademarks of The American Institute of Architects. This document was produced at 12:10:21 CT on 01/31/2024 under Order No.4104240957 which expires on 03/15/2024, is not for resale, is licensed for one-time use only, and may only be used in accordance with the AIA Contract Documents® Terms of Service. To report copyright violations, e-mail docinfo@aiacontracts.com.
User Notes: (878850378)

Manager. However, if an infringement of a copyright or patent is discovered by, or made known to, the Contractor, the Contractor shall be responsible for the loss unless the information is promptly furnished to the Architect through the Construction Manager.

§ 3.18 Indemnification

§ 3.18.1 To the fullest extent permitted by law, the Contractor shall indemnify, defend and hold harmless the Owner, Construction Manager, Architect, Construction Manager's and Architect's consultants, and agents and employees of any of them from and against claims, damages, losses, and expenses, including but not limited to attorneys' fees, arising out of or resulting from performance of the Work, provided that such claim, damage, loss, or expense is attributable to bodily injury, sickness, disease or death, or to injury to or destruction of tangible property (other than the Work itself), but only to the extent caused by the negligent acts or omissions of the Contractor, a Subcontractor, anyone directly or indirectly employed by them, or anyone for whose acts they may be liable, regardless of whether or not such claim, damage, loss, or expense is caused in part by a party indemnified hereunder. Such obligation shall not be construed to negate, abridge, or reduce other rights or obligations of indemnity which would otherwise exist as to a party or person described in this Section 3.18. The Contractor, furthermore, agrees to obtain, maintain, and pay for such general liability coverage and endorsements (including product and completed operations coverage) as will ensure the provisions of this Section 3.18.1. The Contractor agrees to reimburse the Owner, its agents and employees for all costs and disbursements, including attorneys' fees, paid or incurred to enforce the provisions of this Section 3.18.1.

§ 3.18.2 In claims against any person or entity indemnified under this Section 3.18 by an employee of the Contractor, a Subcontractor, anyone directly or indirectly employed by them, or anyone for whose acts they may be liable, the indemnification obligation under Section 3.18.1 shall not be limited by a limitation on amount or type of damages, compensation, or benefits payable by or for the Contractor or a Subcontractor under workers' compensation acts, disability benefit acts, or other employee benefit acts.

§ 3.18.3 To the fullest extent permitted by law and without limiting any other indemnification obligations of the Contractor, except to the extent caused by the uncured failure of the Owner to make payment when due and owing, the Contractor shall indemnify and defend the Owner, its officers, directors, assigns, lenders, agents, and employees from any liens, charges (including attorneys' fees) or encumbrances (including but not limited to mechanic's and materialmen's liens or bond claims) arising out of or in connection with the performance of the Work by Contractor, its Subcontractors, or its material suppliers. Upon request of the Owner, the Contractor shall within sixty (60) days remove any liens filed against the Owner or its property. If the Contractor fails to do so, the Owner is authorized by the Contractor to remove or satisfy any such liens, and the Contractor shall pay to the Owner all costs and damages incurred by the Owner to do so, including attorneys' fees.

ARTICLE 4 ARCHITECT AND CONSTRUCTION MANAGER

§ 4.1 General

§ 4.1.1 The Architect is the person or entity retained by the Owner pursuant to Section 2.3.2 and identified as such in the Agreement.

§ 4.1.2 The Construction Manager is the person or entity retained by the Owner pursuant to Section 2.3.3 and identified as such in the Agreement.

§ 4.1.3 Duties, responsibilities, and limitations of authority of the Construction Manager and Architect as set forth in the Contract Documents shall not be restricted, modified, or extended without written consent of the Owner, Construction Manager, Architect, and Contractor. Consent shall not be unreasonably withheld.

§ 4.2 Administration of the Contract

§ 4.2.1 The Construction Manager and Architect will provide administration of the Contract as described in the Contract Documents and will be the Owner's consultants (1) during construction; (2) until final payment is due; and (3) with the Owner's concurrence, from time to time during the correction period described in Section 12.2. The Architect and Construction Manager will advise and consult with the Owner. The Construction Manager and Architect will have authority to act on behalf of the Owner only to the extent provided in the Contract Documents, unless otherwise modified in writing in accordance with other provisions of the Contract.

AIA Document A232 – 2019. Copyright © 1992, 2009, and 2019. All rights reserved. "The American Institute of Architects," "American Institute of Architects," "AIA," the AIA Logo, and "AIA Contract Documents" are trademarks of The American Institute of Architects. This document was produced at 12:10:21 CT on 01/31/2024 under Order No.4104240957 which expires on 03/15/2024, is not for resale, is licensed for one-time use only, and may only be used in accordance with the AIA Contract Documents® Terms of Service. To report copyright violations, e-mail docinfo@aiacontracts.com.
User Notes: (878850378)

§ 4.2.2 The Architect will visit the site at intervals appropriate to the stage of construction, or as otherwise agreed with the Owner, to become generally familiar with the progress and quality of the Work completed, to endeavor to guard the Owner against defects and deficiencies in the Work, and to determine in general if the Work is being performed in a manner indicating that the Work, when completed, will be in accordance with the Contract Documents. However, the Architect will not be required to make exhaustive or continuous on-site inspections to check the quality or quantity of the Work. On the basis of the site visits, the Architect will keep the Owner and the Construction Manager reasonably informed about the progress and quality of the portion of the Work completed, and promptly report to the Owner and Construction Manager known deviations from the Contract Documents and defects and deficiencies observed in the Work.

§ 4.2.2.2 The Contractor shall reimburse the Owner for compensation paid to the Architect for additional site visits made necessary by fault, neglect, or request of the Contractor.

§ 4.2.3 The Construction Manager shall provide one or more representatives who shall be in attendance at the Project site whenever the Work is being performed. The Construction Manager will determine in general if the Work observed is being performed in accordance with the Contract Documents, will keep the Owner and Architect reasonably informed of the progress of the Work, and will promptly report to the Owner and Architect known deviations from the Contract Documents and the most recent Project schedule, and defects and deficiencies observed in the Work.

§ 4.2.4 The Construction Manager will schedule and coordinate the activities of the Contractor and other Contractors in accordance with the latest approved Project schedule.

§ 4.2.5 The Construction Manager, except to the extent required by Section 4.2.4, and Architect will not have control over, charge of, or responsibility for, the construction means, methods, techniques, sequences or procedures, or for the safety precautions and programs in connection with the Work, since these are solely the Contractor's rights and responsibilities under the Contract Documents, and neither will be responsible for the Contractor's failure to perform the Work in accordance with the requirements of the Contract Documents. Neither the Construction Manager nor the Architect will have control over or charge of, or be responsible for acts or omissions of, the Contractor, Subcontractors, or their agents or employees, or of any other persons or entities performing portions of the Work.

§ 4.2.6 Communications. The Owner shall communicate with the Contractor and the Construction Manager's consultants through the Construction Manager about matters arising out of or relating to the Contract Documents. The Owner and Construction Manager shall include the Architect in all communications that relate to or affect the Architect's services or professional responsibilities. The Owner shall promptly notify the Architect of the substance of any direct communications between the Owner and the Construction Manager otherwise relating to the Project. Communications by and with the Architect's consultants shall be through the Architect. Communications by and with Subcontractors and suppliers shall be through the Contractor. Communications by and with other Contractors shall be through the Construction Manager. Communications by and with the Owner's own forces and Separate Contractors shall be through the Owner unless otherwise provided. The Contract Documents may specify other communication protocols. The Owner may require the Architect, Construction Manager and the Contractor to comply with Owner requirements in regards to public communications and site signage.

§ 4.2.7 The Construction Manager and Architect will review and certify all Applications for Payment by the Contractor, in accordance with the provisions of Article 9.

§ 4.2.8 The Architect and Construction Manager have authority to reject Work that does not conform to the Contract Documents, and will notify each other about the rejection. Whenever the Construction Manager considers it necessary or advisable for implementation of the intent of the Contract Documents, the Construction Manager will have authority to require additional inspection or testing of the Work in accordance with Sections 13.4.2 and 13.4.3, upon written authorization of the Owner, whether or not the Work is fabricated, installed or completed. The foregoing authority of the Construction Manager will be subject to the provisions of Sections 4.2.18 through 4.2.20 inclusive, with respect to interpretations and decisions of the Architect. However, neither the Architect's nor the Construction Manager's authority to act under this Section 4.2.8 nor a decision made by either of them in good faith either to exercise or not to exercise such authority shall give rise to a duty or responsibility of the Architect or the Construction Manager to the Contractor, Subcontractors, suppliers, their agents or employees, or other persons performing any of the Work.

AIA Document A232 – 2019. Copyright © 1992, 2009, and 2019. All rights reserved. "The American Institute of Architects," "American Institute of Architects," "AIA," the AIA Logo, and "AIA Contract Documents" are trademarks of The American Institute of Architects. This document was produced at 12:10:21 CT on 01/31/2024 under Order No.4104240957 which expires on 03/15/2024, is not for resale, is licensed for one-time use only, and may only be used in accordance with the AIA Contract Documents® Terms of Service. To report copyright violations, e-mail docinfo@aiacontracts.com.
User Notes: (878850378)

§ 4.2.9 Utilizing the submittal schedule provided by the Contractor, the Construction Manager shall prepare, and revise as necessary, a Project submittal schedule incorporating information from other Contractors, the Owner, Owner's consultants, Owner's Separate Contractors and vendors, governmental agencies, and participants in the Project under the management of the Construction Manager. The Project submittal schedule and any revisions shall be submitted to the Architect for approval.

§ 4.2.10 The Construction Manager will receive and promptly review for conformance with the submittal requirements of the Contract Documents, all submittals from the Contractor such as Shop Drawings, Product Data, and Samples. Where there are other Contractors, the Construction Manager will also check and coordinate the information contained within each submittal received from the Contractor and other Contractors, and transmit to the Architect those recommended for approval. By submitting Shop Drawings, Product Data, Samples, and similar submittals, the Construction Manager represents to the Owner and Architect that the Construction Manager has reviewed and recommended them for approval. The Construction Manager's actions will be taken in accordance with the Project submittal schedule approved by the Architect or, in the absence of an approved Project submittal schedule, with reasonable promptness while allowing sufficient time to permit adequate review by the Architect.

§ 4.2.11 The Architect will, and the Owner may, review and approve, or take other appropriate action upon, the Contractor's submittals such as Shop Drawings, Product Data, and Samples, but only for the limited purpose of checking for conformance with information given and the design concept expressed in the Contract Documents. The Architect's or Owner's action will be taken with such reasonable promptness as to cause no delay in the Work or in the activities of the Owner, Contractor or separate contractors, while allowing sufficient time in the Architect's professional judgment to permit adequate review. Upon the Architect's or the Owner's completed review, the Architect shall transmit its submittal review to the Construction Manager.

§ 4.2.12 Review of the Contractor's submittals by the Construction Manager and Architect is not conducted for the purpose of determining the accuracy and completeness of other details such as dimensions and quantities, or for substantiating instructions for installation or performance of equipment or systems, all of which remain the responsibility of the Contractor as required by the Contract Documents. The Construction Manager and Architect's review of the Contractor's submittals shall not relieve the Contractor of the obligations under Sections 3.3, 3.5, and 3.12. The Construction Manager and Architect's review shall not constitute approval of safety precautions or of any construction means, methods, techniques, sequences, or procedures. The Architect's approval of a specific item shall not indicate approval of an assembly of which the item is a component.

§ 4.2.13 The Construction Manager will prepare Change Orders and Construction Change Directives.

§ 4.2.14 The Construction Manager and the Architect will take appropriate action on Change Orders or Construction Change Directives in accordance with Article 7, and the Architect will have authority to order minor changes in the Work as provided in Section 7.4. The Architect, in consultation with the Construction Manager, will investigate and make determinations and recommendations regarding concealed and unknown conditions as provided in Section 3.7.4.

§ 4.2.15 Utilizing the documents provided by the Contractor, the Construction Manager will maintain at the site for the Owner one copy of all Contract Documents, approved Shop Drawings, Product Data, Samples, and similar required submittals, in good order and marked currently to record all changes and selections made during construction. These will be available to the Architect and the Contractor, and will be delivered to the Owner upon completion of the Project.

§ 4.2.16 The Construction Manager will assist the Architect in conducting inspections to determine the date or dates of Substantial Completion and the date of final completion; issue Certificates of Substantial Completion in conjunction with the Architect pursuant to Section 9.8; and receive and forward to the Owner written warranties and related documents required by the Contract and assembled by the Contractor pursuant to Section 9.10. The Construction Manager will forward to the Architect a final Application and Certificate for Payment or final Project Application and Project Certificate for Payment upon the Contractor's compliance with the requirements of the Contract Documents.

§ 4.2.17 If the Owner and Architect agree, the Architect will provide one or more Project representatives to assist in carrying out the Architect's responsibilities at the site. The Owner shall notify the Construction Manager of any change in the duties, responsibilities and limitations of authority of the Project representatives.

AIA Document A232 – 2019. Copyright © 1992, 2009, and 2019. All rights reserved. "The American Institute of Architects," "American Institute of Architects," "AIA," the AIA Logo, and "AIA Contract Documents" are trademarks of The American Institute of Architects. This document was produced at 12:10:21 CT on 01/31/2024 under Order No.4104240957 which expires on 03/15/2024, is not for resale, is licensed for one-time use only, and may only be used in accordance with the AIA Contract Documents® Terms of Service. To report copyright violations, e-mail docinfo@aiacontracts.com.
User Notes: (878850378)

§ 4.2.18 The Architect will interpret and decide matters concerning performance under the requirements of, the Contract Documents on written request of the Construction Manager, Owner, or Contractor through the Construction Manager. The Architect's response to such requests will be made with reasonable promptness and within any time limits agreed upon. If no agreement is made concerning the time within which interpretations required of the Architect shall be furnished in compliance with this Section 4.2.18, then delay shall not be recognized on account of failure by the Architect to furnish such interpretations until fifteen (15) days after written request is made to them.

§ 4.2.19 Architect's decisions on matters relating to aesthetic effect will be final if consistent with the intent expressed in the Contract Documents.

§ 4.2.20 Architect will review and respond to requests for information about the Contract Documents. The Architect's response to such requests will be made in writing within any time limits agreed upon or otherwise with reasonable promptness. If appropriate, the Architect will prepare and issue supplemental Drawings and Specifications in response to the requests for information.

(Paragraph deleted)

ARTICLE 5 SUBCONTRACTORS

§ 5.1 Definitions

§ 5.1.1 A Subcontractor is a person or entity who has a direct contract with the Contractor to perform a portion of the Work at the site. The term "Subcontractor" is referred to throughout the Contract Documents as if singular in number and means a Subcontractor or an authorized representative of the Subcontractor. The term "Subcontractor" does not include other Contractors or Separate Contractors or the subcontractors of other Contractors or Separate Contractors.

§ 5.1.2 A Sub-subcontractor is a person or entity who has a direct or indirect contract with a Subcontractor to perform a portion of the Work at the site. The term "Sub-subcontractor" is referred to throughout the Contract Documents as if singular in number and means a Sub-subcontractor or an authorized representative of the Sub-subcontractor.

§ 5.2 Award of Subcontracts and Other Contracts for Portions of the Work

§ 5.2.1 Unless otherwise stated in the Contract Documents, the Contractor, as soon as practicable after award of the Contract, shall notify in writing the Construction Manager, for review by the Owner, Construction Manager and Architect, of the persons or entities proposed for each principal portion of the Work, including those who are to furnish materials or equipment fabricated to a special design. Within 14 days of receipt of the information, the Construction Manager may notify the Contractor whether the Owner, the Construction Manager or the Architect (1) has reasonable objection to any such proposed person or entity or, (2) requires additional time for review. Failure of the Construction Manager to provide notice within the 14-day period shall constitute notice of no reasonable objection. The Contractor shall not employ any Subcontractor or use any material to which the Architect, Construction Manager or Owner may object. Prior to the employment of any Subcontractor, the Contractor must obtain the Owner's approval of such Subcontractor for the designated portion of the Work.

§ 5.2.2 The Contractor shall not contract with a proposed person or entity to whom the Owner, Construction Manager or Architect has made reasonable and timely objection. The Contractor shall not be required to contract with anyone to whom the Contractor has made reasonable objection.

§ 5.2.3 If the Owner, Construction Manager or Architect has reasonable objection to a person or entity proposed by the Contractor, the Contractor shall propose another to whom the Owner, Construction Manager or Architect has no reasonable objection. The Contract Sum shall be increased or decreased by the difference in cost occasioned by such change, and an appropriate Change Order shall be issued. However, no increase in the Contract Sum or Contract Time shall be allowed for such change unless the Contractor has acted promptly and responsively in submitting names as required. Notwithstanding the foregoing, the Contractor shall have a continuing duty to the Owner, Construction Manager and Architect to find and propose such persons or entities as shall not result in material increase in the Contract Sum, or a material decrease in the quality of Work contemplated under the Contract Documents.

§ 5.2.4 The Contractor shall not substitute a Subcontractor, person, or entity for one previously selected if the Owner, Construction Manager or Architect makes reasonable objection to such substitution. Any proposed substitution of a Subcontractor, person, or entity for one previously selected shall be made in a separate writing to the Owner, Construction Manager and Architect. No substitution shall be deemed approved/accepted without written

AIA Document A232 – 2019. Copyright © 1992, 2009, and 2019. All rights reserved. "The American Institute of Architects," "American Institute of Architects," "AIA," the AIA Logo, and "AIA Contract Documents" are trademarks of The American Institute of Architects. This document was produced at 12:10:21 CT on 01/31/2024 under Order No.4104240957 which expires on 03/15/2024, is not for resale, is licensed for one-time use only, and may only be used in accordance with the AIA Contract Documents® Terms of Service. To report copyright violations, e-mail docinfo@aiacontracts.com.
User Notes: (878850378)

confirmation from the Owner, Construction Manager and Architect. Neither acceptance of, nor objection to a Subcontractor or Sub-subcontractor, material supplier, or other person or organization by the Owner, Construction Manager and Architect shall limit the responsibility of the Contractor to furnish materials, products, equipment, and services in conformance with the requirements of the Contract Documents.

§ 5.3 Subcontractual Relations

§ 5.3.1 By appropriate written agreement, the Contractor shall require each Subcontractor, to the extent of the Work to be performed by the Subcontractor, to be bound to the Contractor by terms of the Contract Documents, and to assume toward the Contractor all the obligations and responsibilities, including the responsibility for safety of the Subcontractor's Work, that the Contractor, by these Contract Documents, assumes toward the Owner, Construction Manager and Architect. Each subcontract agreement shall preserve and protect the rights of the Owner, Construction Manager and Architect under the Contract Documents with respect to the Work to be performed by the Subcontractor so that subcontracting thereof will not prejudice such rights, and shall allow to the Subcontractor, unless specifically provided otherwise in the subcontract agreement, the benefit of all rights, remedies, and redress against the Contractor that the Contractor, by the Contract Documents, has against the Owner. Where appropriate, the Contractor shall require each Subcontractor to enter into similar agreements with Sub-subcontractors. The Contractor shall make available to each proposed Subcontractor, prior to the execution of the subcontract agreement, copies of the Contract Documents to which the Subcontractor will be bound, and, upon written request of the Subcontractor, identify to the Subcontractor terms and conditions of the proposed subcontract agreement that may be at variance with the Contract Documents. Subcontractors shall similarly make copies of applicable portions of such documents available to their respective proposed Sub-subcontractors.

§ 5.3.2 The Contractor is responsible for the performance of, the actions of, the timeliness of, or interference caused by, Subcontractors, Sub-subcontractors (of any tier), and others directly or indirectly under contract to the Contractor.

§ 5.4 Contingent Assignment of Subcontracts

§ 5.4.1 Each subcontract agreement for a portion of the Work is assigned by the Contractor to the Owner, provided that

.1 assignment is effective only after termination of the Contract by the Owner for cause pursuant to Section 14.2 and only for those subcontract agreements that the Owner accepts by notifying the Subcontractor and Contractor; and

.2 assignment is subject to the prior rights of the surety, if any, obligated under bond relating to the Contract.

When the Owner accepts the assignment of a subcontract agreement, the Owner assumes the Contractor's rights and obligations under the subcontract.

§ 5.4.2 Upon such assignment, if the Work has been suspended for more than 30 days, the Subcontractor's compensation shall be equitably adjusted for increases in cost resulting from the suspension.

§ 5.4.3 Upon assignment to the Owner under this Section 5.4, the Owner may further assign the subcontract to a successor Contractor or other entity. If the Owner assigns the subcontract to a successor Contractor or other entity, the Owner shall nevertheless remain legally responsible for all of the successor Contractor's obligations under the subcontract.

ARTICLE 6 CONSTRUCTION BY OWNER OR BY SEPARATE CONTRACTORS

§ 6.1 Owner's Right to Perform Construction with Own Forces and to Award Other Contracts

§ 6.1.1 The Owner reserves the right to perform construction or operations related to the Project with the Owner's own forces, and with Separate Contractors retained under Conditions of the Contract substantially similar to those of this Contract, including those provisions of the Conditions of the Contract related to insurance and waiver of subrogation.

§ 6.1.2 When the Owner performs construction or operations with the Owner's own forces or Separate Contractors, the Owner shall provide for coordination of such forces and Separate Contractors with the Work of the Contractor, who shall cooperate with them.

§ 6.1.3 Unless otherwise provided in the Contract Documents, when the Owner performs construction or operations related to the Project with the Owner's own forces or with Separate Contractors, the Owner or its Separate Contractors

AIA Document A232 – 2019. Copyright © 1992, 2009, and 2019. All rights reserved. "The American Institute of Architects," "American Institute of Architects," "AIA," the AIA Logo, and "AIA Contract Documents" are trademarks of The American Institute of Architects. This document was produced at 12:10:21 CT on 01/31/2024 under Order No.4104240957 which expires on 03/15/2024, is not for resale, is licensed for one-time use only, and may only be used in accordance with the AIA Contract Documents® Terms of Service. To report copyright violations, e-mail docinfo@aiacontracts.com.
User Notes: (878850378)

shall have the same obligations and rights that the Contractor has under the Conditions of the Contract, including, without excluding others, those stated in Article 3, this Article 6, and Articles 10, 11, and 12.

§ 6.2 Mutual Responsibility

§ 6.2.1 The Contractor shall afford the Owner's own forces, Separate Contractors, Construction Manager and other Contractors reasonable opportunity for introduction and storage of their materials and equipment and performance of their activities, and shall connect and coordinate the Contractor's construction and operations with theirs as required by the Contract Documents.

§ 6.2.2 If part of the Contractor's Work depends for proper execution or results upon construction or operations by the Owner's own forces, Separate Contractors or other Contractors, the Contractor shall, prior to proceeding with that portion of the Work, promptly notify the Construction Manager and Architect of apparent discrepancies or defects in the construction or operations by the Owner or Separate Contractor or other Contractors that would render it unsuitable for proper execution and results of the Contractor's Work. Failure of the Contractor to notify the Construction Manager and the Architect of apparent discrepancies or defects prior to proceeding with the Work shall constitute an acknowledgment that the Owner's or Separate Contractor's or other Contractors' completed or partially completed construction is fit and proper to receive the Contractor's Work. The Contractor shall not be responsible for discrepancies or defects in the construction or operations by the Owner or Separate Contractors or other Contractors that are not reasonably discoverable.

§ 6.2.3 Costs caused by delays or by improperly timed activities or defective construction shall be borne by the party responsible therefor.

§ 6.2.4 The Contractor shall promptly remedy damage that the Contractor wrongfully causes to completed or partially completed construction, or to property of the Owner, Separate Contractors, or other Contractors as provided in Section 10.2.5.

§ 6.2.5 Claims and other disputes and matters in question between the Contractor and a separate contractor shall be subject to the provisions of Article 15 provided the separate contractor has reciprocal obligations.

§ 6.2.6 The Owner, Separate Contractors, and other Contractors shall have the same responsibilities for cutting and patching as are described for the Contractor in Section 3.14.

§ 6.3 Owner's Right to Clean Up

If a dispute arises among the Contractor, Separate Contractors, other Contractors, and the Owner as to the responsibility under their respective contracts for maintaining the premises and surrounding area free from waste materials and rubbish as described in Section 3.15, the Owner may clean up allocate the cost among those responsible as the Architect determines to be just..

ARTICLE 7 CHANGES IN THE WORK

§ 7.1 General

§ 7.1.1 Changes in the Work may be accomplished after execution of the Contract, and without invalidating the Contract, by Change Order, Construction Change Directive or order for a minor change in the Work, subject to the limitations stated in this Article 7 and elsewhere in the Contract Documents.

§ 7.1.2 A Change Order shall be based upon agreement among the Owner, Construction Manager, Architect and Contractor. A Construction Change Directive requires agreement by the Owner, Construction Manager and Architect and may or may not be agreed to by the Contractor.

§ 7.1.3 Changes in the Work shall be performed under applicable provisions of the Contract Documents. The Contractor shall proceed promptly with changes in the Work, unless otherwise provided in the Change Order, Construction Change Directive, or order for a minor change in the Work.

§ 7.1.4 The amount of credit to be allowed by the Contractor to the Owner for any deletion or change which results in a net decrease in the Contract Sum will be the amount of the actual net cost as confirmed by the Architect after consultation with the Owner and Construction Manager. When both additions and credits covering related Work or

AIA Document A232 – 2019. Copyright © 1992, 2009, and 2019. All rights reserved. "The American Institute of Architects," "American Institute of Architects," "AIA," the AIA Logo, and "AIA Contract Documents" are trademarks of The American Institute of Architects. This document was produced at 12:10:21 CT on 01/31/2024 under Order No.4104240957 which expires on 03/15/2024, is not for resale, is licensed for one-time use only, and may only be used in accordance with the AIA Contract Documents® Terms of Service. To report copyright violations, e-mail docinfo@aiacontracts.com.
User Notes: (878850378)

substitutions are involved in any one change, the allowance for both overhead and profit shall be figured on the basis of the net increase or decrease, if any, with respect to that change.

§ 7.1.5 In Section 7.3.6, the allowance for the combined overhead and profit included in the total cost to the Owner shall be based on the following schedule:

.1 For the Contractor, for Work performed by the Contractor's own forces, ten percent (10%) of the cost;

.2 For the Contractor, for Work performed by the Contractor's Subcontractor, five percent (5%) of the amount due the Subcontractor;

.3 For each Subcontractor or Sub-subcontractor involved for Work performed by the Subcontractor's or Sub-subcontractor's own forces, ten percent (10%) of the cost;

.4 For each Subcontractor for Work performed by the Subcontractor's Sub-subcontractor, five percent (5%) of the amount due the Subcontractor;

.5 Costs to which overhead and profit is to be applied shall be determined in accordance with Section 7.3.6;

.6 In order to facilitate checking of quotations for extras or credits, all proposals, expect those so minor that their propriety can be seen by inspection, shall be accompanied by a complete itemization of costs, including labor, materials and subcontracts. Labor and materials shall be itemized in the manner prescribed above. Where major cost items are subcontracts, they shall be itemized also. In no case will a change involving over $500 be approved without such itemization.

§ 7.2 Change Orders and Change Proposals

§ 7.2.1 A Change Order is a written instrument prepared by the Construction Manager and signed by the Owner, Construction Manager, Architect, and Contractor, stating their agreement upon all of the following:

.1 The change in the Work;

.2 The amount of the adjustment, if any, in the Contract Sum; and

.3 The extent of the adjustment, if any, in the Contract Time.

§ 7.2.2 Change Order shall be prepared on AIA Document G731.

§ 7.2.3 The Contractor must submit Change Proposals covering a contemplated Change Order within ten (10) days after request of the Owner, or the Architect or within ten (10) days of the event, or Contractor's discovery of a condition, whichever is earlier, giving rise to the Contractor's claim for a change in the Contract Sum or Contract Time. No increase in the Contract Sum or extension of the Contract Time will be allowed the Contractor for the cost or time involved in making Change Proposals. Change Proposals will define or confirm in detail the Work which is proposed to be added, deleted, or changed and must include any adjustment which the Contractor believes to be necessary in (i) the Contract Sum, or (ii) the Contract Time. Any proposed adjustment must include detailed documentation including, but not limited to: cost, properly itemized and supported by sufficient substantiating data to permit evaluation including cost of labor, materials, supplies and equipment, rental cost of machinery and equipment, additional bond cost, plus a fixed fee for profit and overhead (which includes office overhead and Site-specific overhead and general conditions) of ten percent (10%) if the Work is performed by the Contractor, or five percent (5%) if the Work is performed by a Subcontractor or Sub-subcontractor. The Subcontractor's or Sub-subcontractor's overhead and profit in turn must not exceed a total aggregate of ten percent (10%). Change Proposals will be binding upon the Contractor and may be accepted or rejected by the Owner in its discretion. The Owner may, at its option, instruct the Contractor through a Construction Change Directive to proceed with the Work involved in the Change Proposal in accordance with Section 7.3 without accepting the Change Proposal in its entirety.

§ 7.2.4 If the Owner determines that a Change Proposal is appropriate, the Architect will prepare and submit a request for a Change Order or Contract Amendment providing for an appropriate adjustment in the Contract Sum or Contract Time, or both, for further action by the Owner. No such change is effective until the Owner and Architect sign the Change Order.

§ 7.3 Construction Change Directives

§ 7.3.1 A Construction Change Directive is a written order prepared by the Construction Manager and signed by the Owner, Construction Manager and Architect, directing a change in the Work prior to agreement on adjustment, if any, in the Contract Sum or Contract Time, or both. The Owner may by Construction Change Directive, without

AIA Document A232 – 2019. Copyright © 1992, 2009, and 2019. All rights reserved. "The American Institute of Architects," "American Institute of Architects," "AIA," the AIA Logo, and "AIA Contract Documents" are trademarks of The American Institute of Architects. This document was produced at 12:10:21 CT on 01/31/2024 under Order No.4104240957 which expires on 03/15/2024, is not for resale, is licensed for one-time use only, and may only be used in accordance with the AIA Contract Documents® Terms of Service. To report copyright violations, e-mail docinfo@aiacontracts.com.
User Notes: (878850378)

invalidating the Contract, order changes in the Work within the general scope of the Contract consisting of additions, deletions, or other revisions, the Contract Sum and Contract Time being adjusted accordingly.

§ 7.3.2 A Construction Change Directive shall be used in the absence of total agreement on the terms of a Change Order.

§ 7.3.3 If the Construction Change Directive provides for an adjustment to the Contract Sum, the adjustment shall be based on one of the following methods:

.1 Mutual acceptance of a lump sum properly itemized and supported by sufficient substantiating data to permit evaluation;

.2 Unit prices stated in the Contract Documents or subsequently agreed upon;

.3 Cost to be determined in a manner agreed upon by the parties and a mutually acceptable fixed or percentage fee; or

.4 As provided in Section 7.3.4.

§ 7.3.4 If the Contractor does not respond promptly or disagrees with the method for adjustment in the Contract Sum, the Owner and the Construction Manager shall determine the adjustment on the basis of reasonable expenditures and savings of those performing the Work attributable to the change, including, in case of an increase in the Contract Sum, an amount for overhead and profit as set forth in the Agreement, or if no such amount is set forth in the Agreement, a reasonable amount. In such case, and also under Section 7.3.3.3, the Contractor shall keep and present, in such form as the Construction Manager may prescribe, an itemized accounting together with appropriate supporting data. Unless otherwise provided in the Contract Documents, costs for the purposes of this Section 7.3.4 shall be limited to the following:

.1 Costs of labor, including applicable payroll taxes, fringe benefits required by agreement or custom, workers' compensation insurance, and other employee costs approved by the Construction Manager and Architect;

.2 Costs of materials, supplies, and equipment, including cost of transportation, whether incorporated or consumed;

.3 Rental costs of machinery and equipment, exclusive of hand tools, whether rented from the Contractor or others (at rates approved by the Owner);

.4 Costs of premiums for all bonds and insurance, permit fees, and sales, use, or similar taxes, directly related to the change; and

.5 Costs of supervision and field office personnel directly attributable to the change.

§ 7.3.5 If the Contractor disagrees with the adjustment in the Contract Time, the Contractor may make a Claim in accordance with applicable provisions of Article 15.

§ 7.3.6 Upon receipt of a Construction Change Directive, the Contractor shall promptly proceed with the change in the Work involved and advise the Construction Manager of the Contractor's agreement or disagreement with the method, if any, provided in the Construction Change Directive for determining the proposed adjustment in the Contract Sum or Contract Time.

§ 7.3.7 A Construction Change Directive signed by the Contractor indicates the Contractor's agreement therewith, including adjustment in Contract Sum and Contract Time or the method for determining them. Such agreement shall be effective immediately.

§ 7.3.8 The amount of credit to be allowed by the Contractor to the Owner for a deletion or change that results in a net decrease in the Contract Sum shall be actual net cost as confirmed by the Construction Manager and Architect. When both additions and credits covering related Work or substitutions are involved in a change, the allowance for overhead and profit shall be figured on the basis of net increase, if any, with respect to that change.

§ 7.3.9 Pending final determination of the total cost of a Construction Change Directive to the Owner, the Contractor may request payment for Work completed under the Construction Change Directive in Applications for Payment up to and not exceeding $25,000. The Construction Manager and Architect will make an interim determination for purposes of monthly certification for payment for those costs and certify for payment the amount that the Construction Manager and Architect determine to be reasonably justified. The interim determination of cost shall adjust the Contract Sum on

AIA Document A232 – 2019. Copyright © 1992, 2009, and 2019. All rights reserved. "The American Institute of Architects," "American Institute of Architects," "AIA," the AIA Logo, and "AIA Contract Documents" are trademarks of The American Institute of Architects. This document was produced at 12:10:21 CT on 01/31/2024 under Order No.4104240957 which expires on 03/15/2024, is not for resale, is licensed for one-time use only, and may only be used in accordance with the AIA Contract Documents® Terms of Service. To report copyright violations, e-mail docinfo@aiacontracts.com.
User Notes: (878850378)

the same basis as a Change Order, subject to the right of either party to disagree and assert a Claim in accordance with Article 15.

§ 7.3.10 When the Owner and Contractor agree with a determination made by the Construction Manager and Architect concerning the adjustments in the Contract Sum and Contract Time, or otherwise reach agreement upon the adjustments, such agreement shall be effective immediately and the Construction Manager shall prepare a Change Order. Change Orders may be issued for all or any part of a Construction Change Directive.

§ 7.4 Minor Changes in the Work

The Architect may order minor changes in the Work that are consistent with the intent of the Contract Documents and do not involve an adjustment in the Contract Sum or an extension of the Contract Time. The Architect's order for minor changes shall be in writing and approved by the Owner. If the Contractor believes that the proposed minor change in the Work will affect the Contract Sum or Contract Time, the Contractor shall notify the Construction Manager and shall not proceed to implement the change in the Work. If the Contractor performs the Work set forth in the Architect's order for a minor change without prior notice to the Construction Manager that such change will affect the Contract Sum or Contract Time, the Contractor waives any adjustment to the Contract Sum or extension of the Contract Time.

ARTICLE 8 TIME

§ 8.1 Definitions

§ 8.1.1 Unless otherwise provided, Contract Time is the period of time, including authorized adjustments, allotted in the Contract Documents for Substantial Completion of the Work.

§ 8.1.2 The date of commencement of the Work is the date established in the Agreement. The date shall not be postponed by the failure to act of the Contractor or of persons or entities for whom the Contractor is responsible.

§ 8.1.3 The date of Substantial Completion is the date certified by the Architect in accordance with Section 9.8.

§ 8.1.4 The term "day" shall mean calendar day of 24 hours beginning at 12:00 midnight. Calendar days as stated in the Contract Documents, shall include all days of a seven (7) day week including Saturdays, Sundays, and holidays. The term "Milestone Date" is, in each instance, the date established in the Contract Documents for the Substantial completion of all or a designated portion of the Work.

§ 8.2 Progress and Completion

§ 8.2.1 Time limits stated in the Contract Documents are of the essence of the Contract. By executing the Agreement, the Contractor confirms that the Contract Time is a reasonable period for performing the Work.

§ 8.2.2 The Contractor shall not knowingly, except by agreement or instruction of the Owner in writing, commence the Work prior to the effective date of insurance required to be furnished by the Contractor and Owner.

§ 8.2.3 The Contractor shall proceed expeditiously with adequate forces and shall achieve Substantial Completion within the Contract Time and shall achieve specific contractual Milestone Dates (if any), Substantial Completion and final Completion within the time stated in the Contract Documents.

§ 8.2.4 Contractor understands and agrees that all Work must be performed in an orderly and closely coordinated sequence so that the dates for Substantial Completion, Final Completion, and Milestone Dates (if any) may be met by the Contractor.

§ 8.2.5 Timely final completion of the Project is of critical importance to the Owner. The Contractor agrees that it shall substantially complete all Work under the Contract documents within the time established herein and that it shall finally complete the Work in the detail required and in the time required by the Contract Documents.

§ 8.2.6 To the extent that the Contract Documents contain or provide for specific contractual Milestone Dates in addition to Final and Substantial Completion dates, such dates shall be adhered to and shall be the last acceptable dates for those milestones and completions, unless modified by the Owner.

AIA Document A232 – 2019. Copyright © 1992, 2009, and 2019. All rights reserved. "The American Institute of Architects," "American Institute of Architects," "AIA," the AIA Logo, and "AIA Contract Documents" are trademarks of The American Institute of Architects. This document was produced at 12:10:21 CT on 01/31/2024 under Order No.4104240957 which expires on 03/15/2024, is not for resale, is licensed for one-time use only, and may only be used in accordance with the AIA Contract Documents® Terms of Service. To report copyright violations, e-mail docinfo@aiacontracts.com.
User Notes: (878850378)

§ 8.2.7 Notwithstanding anything to the contrary contained in the Contract Documents, in the event that any Contractor fails, or appears likely, in the reasonable opinion of the Owner and Construction Manager, to fail to complete a critical portion of their Work on time or to complete any dates for Substantial Completion, Final Completion, or Milestone Dates as evidenced by the latest update of the CPM Schedule Report, the Owner shall have the right to select and require Contractor's performance under any or all of the following operations:

.1 Require the Contractor to substantiate their capability to get back on schedule within two (2) days;

.2 Require the Contractor, at no additional cost to the Owner, to increase their work force, work overtime and/or extra shifts and do whatever else is required by the Owner until the Contractor gets back on schedule as established by the CPM Schedule Report (including any updates thereto);

.3 Withhold progress payments or portions thereof until such time as the contractor returns to schedule, but only related to Substantial Completion or Final Completion;

.4 Contact or visit the factory, plant, or distribution center whose production or delivery schedule may be critical to the scheduled completion of a portion of the contract work and expedite such production delivery at Contractor's expense; or

.5 Require the Contractor to complete, in detail, and submit weekly a Short Interval Schedule (SIS) showing: (1) planning for the next two weeks; (2) work completed for the previous week; (3) sufficient detail to evaluate daily milestone (if any) and manpower/equipment loading, and shall identify/tie into the monthly updated CPM Schedule Report.

Any costs incurred by the Contractor in fulfilling the option(s) selected by the Owner shall be at the Contractor's expense.

§ 8.3 Delays and Extensions of Time

§ 8.3.1 If the Contractor is delayed at any time in the progress of the Work by (1) an act or neglect of the Owner, Architect, Construction Manager, or an employee of any of them, or of the Owner's own forces, Separate Contractors, or other Contractors; (2) by changes ordered in the Work; (3) by labor disputes, fire, unusual delay in deliveries, unavoidable casualties, adverse weather conditions documented in accordance with Section 15.1.6.2, or other causes beyond the Contractor's control; or (4) by other causes that the Contractor asserts and the Architect, based on the recommendation of the Construction Manager, determines justify delay, then subject to the conditions hereinafter set forth, the Contract Time shall be extended by Change Order for such reasonable time as the Architect may determine. Requests for extensions of time for causes enumerated above will be considered by the Architect subject to the following:

.1 Only those conditions enumerated above over which the Contractor has no control will be considered. The burden of proof to substantiate the claim for an extension shall rest with the Contractor, including evidence that the cause was beyond their control. It shall be deemed the Contractor has control over the supply of labor, materials, equipment, methods, techniques, and over their Subcontractors and suppliers;

.2 In the event of Changes in the Work, any consideration for a time extension will be made only at the time of authorizing the changes, and no later than when the Change Order is prepared, and only if the Change Order significantly affects the time and progress of the entire Work. For changes which do not affect the entire Work, time extension may be granted only for the area, phase, unit, or element affected by the change, if due to a valid reason for a time extension;

.3 Any unusual delay in deliveries will not be considered unless it is solely due to transportation issues wholly outside of Contractor's, Subcontractor's, Sub-subcontractor's or Supplier's control. An extension of time will not be granted for delays in deliveries where said delivery was not properly scheduled or when orders were not promptly and properly placed;

.4 With respect to a claim for an extension of time as a result of climatic conditions, the Contractor shall recognize the location of the site and the existence, as normal, or variations from "average" conditions. Foul weather in itself will not be a valid reason for a time extension. Requests for time extensions because of delay resulting from weather extremes will not be considered unless a substantial variation from usual weather conditions occurs for a significant period of time, during phases of the Work when operation necessarily were suspended to a significant degree when they would otherwise have been in progress. In considering the time extension, the weather conditions both before and after the period in which the delay is claimed will be evaluated with credit given to Owner for unseasonably favorable weather;

.5 Delays resulting from a labor dispute will not result in a time extension of a longer period than the dispute, plus a reasonable time for mobilization if justified and necessary as approved by the

AIA Document A232 – 2019. Copyright © 1992, 2009, and 2019. All rights reserved. "The American Institute of Architects," "American Institute of Architects," "AIA," the AIA Logo, and "AIA Contract Documents" are trademarks of The American Institute of Architects. This document was produced at 12:10:21 CT on 01/31/2024 under Order No.4104240957 which expires on 03/15/2024, is not for resale, is licensed for one-time use only, and may only be used in accordance with the AIA Contract Documents® Terms of Service. To report copyright violations, e-mail docinfo@aiacontracts.com.
User Notes: (878850378)

Architect, and may be less depending on the impact of the dispute, including what operations were suspended or curtailed;

.6 No time extension will be granted as a result of improper scheduling or for failure to have shop drawings or samples submitted in ample time for review under a reasonable and agreed upon schedule; or

.7 Delays by Subcontractors or suppliers will not be considered justification for a time extension, except for the same valid reasons and conditions enumerated under Section 8.3.1.

§ 8.3.2 Claims relating to time shall be made in accordance with applicable provisions of Article 15.

§ 8.3.3 This Section 8.3 does not preclude recovery of damages for delay by either party under other provisions of the Contract Documents.

§ 8.3.4 The Contractor shall be responsible for all Owner incurred costs associated with a Contractor related to delay in completion of the Project. These costs may include, but are not limited to, Owner staff overtime, Consultant additional fees, additional testing, and/or additional rental or storage costs. A Change Order or Construction Change Directive will be issued to cover these costs. If a Change Order is not agreed to by the Contractor, the Owner, after presenting documentation to the Contractor, may deduct these amounts without a Change Order from the Contract Sum.

ARTICLE 9 PAYMENTS AND COMPLETION

§ 9.1 Contract Sum

§ 9.1.1 The Contract Sum is stated in the Agreement and, including authorized adjustments, is the total amount payable by the Owner to the Contractor for performance of the Work under the Contract Documents.

§ 9.1.2 If unit prices are stated in the Contract Documents or subsequently agreed upon, and if quantities originally contemplated are materially changed so that application of such unit prices to the actual quantities causes substantial inequity to the Owner or Contractor, the applicable unit prices shall be equitably adjusted.

§ 9.2 Schedule of Values

Before the first Application for Payment, the Contractor shall submit to the Architect and Construction Manager a schedule of values allocated to various portions of the Work, prepared in the form, and supported by the data to substantiate its accuracy, required by the Construction Manager and the Architect. The schedule, unless objected to by the Construction Manager or Architect, shall be used as a basis for reviewing the Contractor's Applications for Payment. The Construction Manager shall forward to the Architect the Contractor's schedule of values. Any changes to the schedule of values shall be submitted to the Construction Manager and supported by such data to substantiate its accuracy as the Construction Manager and the Architect may require, and unless objected to by the Construction Manager or the Architect, shall be used as a basis for reviewing the Contractor's subsequent Applications for Payment. The Contractor, after receipt of Notice to Proceed, shall meet with the Owner, Construction Manager and the Architect for the purpose of reviewing the Project CPM Schedule and the Contract Schedule of Values. The Contractor shall develop a CPM Schedule for completing their portion of the Work, in conjunction with all other Contractors or Bid Packages, at the Pre-Construction Meeting(s). The Schedule of Values is to be broken down into specification sections and by labor and materials.

§ 9.3 Applications for Payment

§ 9.3.1 At least fifteen days before the date established for each progress payment, the Contractor shall submit to the Construction Manager an itemized Application for Payment for operations completed in accordance with the Schedule of Values. Such application shall be notarized and supported by all data substantiating the Contractor's right to payment that the Owner, Construction Manager or Architect require, such as copies of requisitions, and releases of waivers of lien from Subcontractors and material suppliers, and reflecting retainage if provided for elsewhere in the Contract Documents. The form of Application for Payment shall be a notarized AIA Document G732–2019, Application and Certificate for Payment, supported by AIA Document G703–1992, Continuation Sheet.

§ 9.3.1.1 As provided in Section 7.3.9, such applications may include requests for payment on account of changes in the Work that have been properly authorized by Construction Change Directives, or by interim determinations of the Construction Manager and Architect, but not yet included in Change Orders.

AIA Document A232 – 2019. Copyright © 1992, 2009, and 2019. All rights reserved. "The American Institute of Architects," "American Institute of Architects," "AIA," the AIA Logo, and "AIA Contract Documents" are trademarks of The American Institute of Architects. This document was produced at 12:10:21 CT on 01/31/2024 under Order No.4104240957 which expires on 03/15/2024, is not for resale, is licensed for one-time use only, and may only be used in accordance with the AIA Contract Documents® Terms of Service. To report copyright violations, e-mail docinfo@aiacontracts.com.
User Notes: (878850378)

§ 9.3.1.2 Such applications shall not include requests for payment of amounts the Contractor does not intend to pay a Subcontractor or supplier because of a dispute or other reason, unless such Work has been performed by others whom the Contractor intends to pay.

§ 9.3.1.3 Following certification of the Application for Payment by the Architect and Construction Manager, the Owner shall pay ninety-five percent (95%) of its value, retaining five percent (5%) until Final Completion.

§ 9.3.1.4 Contractor shall provide lien waivers for itself for the current payment application and for Subcontractors, Sub-subcontractors, and suppliers for the previous payment application before the Contractor has earned or has the right to receive payment for the specific items of work or materials covered by the lien waivers. All lien waivers shall be provided in the form required by the Owner. This Section 9.3.1.4 shall not limit other obligations of the Contractor contained elsewhere to provide lien waivers.

§ 9.3.2 Unless otherwise provided in the Contract Documents, payments shall be made on account of materials and equipment delivered and suitably stored at the site for subsequent incorporation in the Work. If approved in advance by the Owner, payment may similarly be made for materials and equipment suitably stored off the site at a location agreed upon in writing. Payment for materials and equipment stored on or off the site shall be conditioned upon compliance by the Contractor with procedures satisfactory to the Owner to establish the Owner's title to such materials and equipment or otherwise protect the Owner's interest, and shall include the costs of applicable insurance, storage, and transportation to the site, for such materials and equipment stored off the site.

§ 9.3.3 The Contractor warrants that title to all Work covered by an Application for Payment will pass to the Owner no later than the time of payment. The Contractor further warrants that upon submittal of an Application for Payment all Work for which Certificates for Payment have been previously issued and payments received from the Owner shall, to the best of the Contractor's knowledge, information, and belief, be free and clear of liens, claims, security interests, or encumbrances, in favor of the Contractor, Subcontractors, suppliers, or other persons or entities that provided labor, materials and equipment relating to the Work.

§ 9.3.4 In each Application for Payment, the Contractor shall certify as follows:

> "That there are no known mechanics' or materialmen's liens or stop notice claims outstanding by the application or any of its subcontractors of any tier, or any of the applicant's or subcontractor's material suppliers, or laborers at the date of this application, that all due and payable bills with respect to the Work have been paid or are included in the amount requested in current application, and that, except for such bills, not paid by Owner, but so included, there is no known basis for the filing of any mechanics' or materialmen's liens or stop notice claims on the Work, and that waivers from Contractor, its subcontractors of any tier, or any of the applicant's or subcontractor's material suppliers and laborers have been obtained in such form as to constitute an effective waiver of liens or stop notice claims, under the laws of the State of Minnesota to the extent of payments made by Owner to Contractor."

Notwithstanding the foregoing Section 9.3.4, Contractor acknowledges its obligation to provide a Payment Bond in accordance with the Contract Documents, and that Contractor's failure to pay any of its Subcontractors, Sub-subcontractors, suppliers, or laborers will be resolved through a claim under the Payment Bond.

§ 9.4 Certificates for Payment

§ 9.4.1 Where there is only one Contractor, the Construction Manager will, within seven days after the Construction Manager's receipt of the Contractor's Application for Payment, review the Application, certify the amount the Construction Manager determines is due the Contractor, and forward the Contractor's Application and Certificate for Payment to the Architect. Within seven days after the Architect receives the Contractor's Application for Payment from the Construction Manager, the Architect will either (1) issue to the Owner a Certificate for Payment, in the full amount of the Application for Payment, with a copy to the Construction Manager; or (2) issue to the Owner a Certificate for Payment for such amount as the Architect determines is properly due, and notify the Construction Manager and Owner of the Architect's reasons for withholding certification in part as provided in Section 9.5.1; or (3) withhold certification of the entire Application for Payment, and notify the Construction Manager and Owner of the Architect's reason for withholding certification in whole as provided in Section 9.5.1. The Construction Manager will promptly forward to the Contractor the Architect's notice of withholding certification.

AIA Document A232 – 2019. Copyright © 1992, 2009, and 2019. All rights reserved. "The American Institute of Architects," "American Institute of Architects," "AIA," the AIA Logo, and "AIA Contract Documents" are trademarks of The American Institute of Architects. This document was produced at 12:10:21 CT on 01/31/2024 under Order No.4104240957 which expires on 03/15/2024, is not for resale, is licensed for one-time use only, and may only be used in accordance with the AIA Contract Documents® Terms of Service. To report copyright violations, e-mail docinfo@aiacontracts.com.
User Notes: (878850378)

§ 9.4.2 Where there is more than one Contractor performing portions of the Project, the Construction Manager will, within seven days after the Construction Manager receives all of the Contractors' Applications for Payment: (1) review the Applications and certify the amount the Construction Manager determines is due each of the Contractors; (2) prepare a Summary of Contractors' Applications for Payment by combining information from each Contractor's application with information from similar applications for progress payments from the other Contractors; (3) prepare a Project Application and Certificate for Payment; (4) certify the amount the Construction Manager determines is due all Contractors; and (5) forward the Summary of Contractors' Applications for Payment and Project Application and Certificate for Payment to the Architect.

§ 9.4.2.1 Within seven days after the Architect receives the Project Application and Project Certificate for Payment and the Summary of Contractors' Applications for Payment from the Construction Manager, the Architect will either (1) issue to the Owner a Project Certificate for Payment, with a copy to the Construction Manager; or (2) issue to the Owner a Project Certificate for Payment for such amount as the Architect determines is properly due, and notify the Construction Manager and Owner of the Architect's reasons for withholding certification in part as provided in Section 9.5.1; or (3) withhold certification of the entire Project Application for Payment, and notify the Construction Manager and Owner of the Architect's reason for withholding certification in whole as provided in Section 9.5.1. The Construction Manager will promptly forward the Architect's notice of withholding certification to the Contractors.

§ 9.4.3 The Construction Manager's certification of an Application for Payment or, in the case of more than one Contractor, a Project Application and Certificate for Payment, shall be based upon the Construction Manager's evaluation of the Work and the data in the Application or Applications for Payment. The Construction Manager's certification will constitute a representation that, to the best of the Construction Manager's knowledge, information, and belief, the Work has progressed to the point indicated, the quality of the Work is in accordance with the Contract Documents, and that the Contractor is, or Contractors are, entitled to payment in the amount certified.

§ 9.4.4 The Architect's issuance of a Certificate for Payment or, in the case of more than one Contractor, Project Application and Certificate for Payment, shall be based upon the Architect's evaluation of the Work, the recommendation of the Construction Manager, and data in the Application for Payment or Project Application for Payment. The Architect's certification will constitute a representation that, to the best of the Architect's knowledge, information, and belief, the Work has progressed to the point indicated, the quality of the Work is in accordance with the Contract Documents, and that the Contractor is, or Contractors are, entitled to payment in the amount certified.

§ 9.4.5 The representations made pursuant to Sections 9.4.3 and 9.4.4 are subject to an evaluation of the Work for conformance with the Contract Documents upon Substantial Completion, to results of subsequent tests and inspections, to correction of minor deviations from the Contract Documents prior to completion, and to specific qualifications expressed by the Construction Manager or Architect.

§ 9.4.6 The issuance of a Certificate for Payment or a Project Certificate for Payment will not be a representation that the Construction Manager or Architect has (1) made exhaustive or continuous on-site inspections to check the quality or quantity of the Work; (2) reviewed construction means, methods, techniques, sequences, or procedures; (3) reviewed copies of requisitions received from Subcontractors and suppliers and other data requested by the Owner to substantiate the Contractor's right to payment; or (4) made examination to ascertain how or for what purpose the Contractor has used money previously paid on account of the Contract Sum.

§ 9.5 Decisions to Withhold Certification

§ 9.5.1 The Construction Manager or Architect may withhold a Certificate for Payment or Project Certificate for Payment in whole or in part, to the extent reasonably necessary to protect the Owner, if in the Construction Manager's or Architect's opinion the representations to the Owner required by Section 9.4.3 and 9.4.4 cannot be made. If the Construction Manager or Architect is unable to certify payment in the amount of the Application, the Construction Manager will notify the Contractor and Owner as provided in Section 9.4.1 and 9.4.2. If the Contractor, Construction Manager and Architect cannot agree on a revised amount, the Architect will promptly issue a Certificate for Payment or a Project Certificate for Payment for the amount for which the Architect is able to make such representations to the Owner. The Construction Manager or Architect may also withhold a Certificate for Payment or, because of subsequently discovered evidence, may nullify the whole or a part of a Certificate for Payment or Project Certificate for Payment previously issued, to such extent as may be necessary in the Construction Manager's or Architect's opinion to protect the Owner from loss for which the Contractor is responsible, including loss resulting from the acts and omissions described in Section 3.3.2 because of

AIA Document A232 – 2019. Copyright © 1992, 2009, and 2019. All rights reserved. "The American Institute of Architects," "American Institute of Architects," "AIA," the AIA Logo, and "AIA Contract Documents" are trademarks of The American Institute of Architects. This document was produced at 12:10:21 CT on 01/31/2024 under Order No.4104240957 which expires on 03/15/2024, is not for resale, is licensed for one-time use only, and may only be used in accordance with the AIA Contract Documents® Terms of Service. To report copyright violations, e-mail docinfo@aiacontracts.com.
User Notes: (878850378)

.1 defective Work not remedied;
.2 third party claims filed or reasonable evidence indicating probable filing of such claims, unless security acceptable to the Owner is provided by the Contractor;
.3 failure of the Contractor to make payments properly to Subcontractors or suppliers for labor, materials or equipment;
.4 reasonable evidence that the Work cannot be completed for the unpaid balance of the Contract Sum;
.5 damage to the Owner or a Separate Contractor or other Contractor;
.6 reasonable evidence that the Work will not be completed within the Contract Time, and that the unpaid balance would not be adequate to cover actual or liquidated damages for the anticipated delay; or
.7 repeated failure to carry out the Work in accordance with the Contract Documents.

§ 9.5.2 When either party disputes the Architect's decision regarding a Certificate for Payment under Section 9.5.1, in whole or in part, that party may submit a Claim in accordance with Article 15.

§ 9.5.3 When the reasons for withholding certification are removed, certification will be made for amounts previously withheld.

§ 9.5.4 If the Architect or Construction Manager withholds certification for payment under Section 9.5.1, the Owner may, at its sole option, issue joint checks to the Contractor and to any Subcontractor or supplier to whom the Contractor failed to make payment for Work properly performed or material or equipment suitably delivered. If the Owner makes payments by joint check, the Owner shall notify the Architect and the Construction Manager, and both will reflect such payment on the next Certificate for Payment.

§ 9.6 Progress Payments

§ 9.6.1 After the Architect has issued a Certificate for Payment or Project Certificate for Payment, the Owner shall make payment within thirty (30) days of receipt by Owner of Certificate of Payment in the manner and within the time provided in the Contract Documents, and shall so notify the Construction Manager and Architect.

§ 9.6.2 The Contractor shall pay each Subcontractor, no later than seven days after receipt of payment from the Owner, the amount to which the Subcontractor is entitled, reflecting percentages actually retained from payments to the Contractor on account of the Subcontractor's portion of the Work. The Contractor shall, by appropriate agreement with each Subcontractor, require each Subcontractor to make payments to Sub-subcontractors in a similar manner. Per Minnesota Statutes, Section 471.425, within ten (10) days of Contractor's receipt of payment from Owner, the Contractor must pay any Subcontractor for any undisputed services provided by the Subcontractor. The Contractor shall pay interest of one and one-half percent (1-1/2%) per month, or any part of a month, to the Subcontractor on any undisputed amount not paid on time to the subcontractor. The minimum monthly interest penalty payment for an unpaid balance of $100 or more is $10.00. For an unpaid balance of less than $100, the Contractor shall pay the actual interest penalty due to the Subcontractor. Contractor is advised that by reason of Minnesota Statutes, Section 471.425, subd. 4a, if a Subcontractor prevails in a civil action to collect interest penalties from a prime contractor, the Subcontractor must be awarded its costs and disbursements, including attorneys' fees incurred in bringing the action.

§ 9.6.3 The Construction Manager will, on request, furnish to a Subcontractor, if practicable, information regarding percentages of completion or amounts applied for by the Contractor and action taken thereon by the Owner, Construction Manager and Architect on account of portions of the Work done by such Subcontractor.

§ 9.6.4 The Owner has the right to request written evidence from the Contractor that the Contractor has properly paid Subcontractors and suppliers amounts paid by the Owner to the Contractor for subcontracted Work. If the Contractor fails to furnish such evidence within seven days, the Owner shall have the right to contact Subcontractors and suppliers to ascertain whether they have been properly paid. Neither the Owner, Construction Manager nor Architect shall have an obligation to pay, or to see to the payment of money to, a Subcontractor or supplier, except as may otherwise be required by law.

§ 9.6.5 The Contractor's payments to material and equipment suppliers shall be treated in a manner similar to that provided in Sections 9.6.2, 9.6.3 and 9.6.4.

§ 9.6.6 A Certificate for Payment, a progress payment, or partial or entire use or occupancy of the Project by the Owner shall not constitute acceptance of Work not in accordance with the Contract Documents.

AIA Document A232 – 2019. Copyright © 1992, 2009, and 2019. All rights reserved. "The American Institute of Architects," "American Institute of Architects," "AIA," the AIA Logo, and "AIA Contract Documents" are trademarks of The American Institute of Architects. This document was produced at 12:10:21 CT on 01/31/2024 under Order No.4104240957 which expires on 03/15/2024, is not for resale, is licensed for one-time use only, and may only be used in accordance with the AIA Contract Documents® Terms of Service. To report copyright violations, e-mail docinfo@aiacontracts.com.
User Notes: (878850378)

§ 9.6.7 Unless the Contractor provides the Owner with a payment bond in the full penal sum of the Contract Sum, payments received by the Contractor for Work properly performed by Subcontractors or provided by suppliers shall be held by the Contractor for those Subcontractors or suppliers who performed Work or furnished materials, or both, under contract with the Contractor for which payment was made by the Owner. Nothing contained herein shall require money to be placed in a separate account and not commingled with money of the Contractor, create any fiduciary liability or tort liability on the part of the Contractor for breach of trust, or entitle any person or entity to an award of punitive damages against the Contractor for breach of the requirements of this provision.

§ 9.6.8 Provided the Owner has fulfilled its payment obligations under the Contract Documents, the Contractor shall defend and indemnify the Owner from all loss, liability, damage or expense, including reasonable attorney's fees and litigation expenses, arising out of any lien claim or other claim for payment by any Subcontractor or supplier of any tier. Upon receipt of notice of a lien claim or other claim for payment, the Owner shall notify the Contractor. If approved by the applicable court, when required, the Contractor may substitute a surety bond for the property against which the lien or other claim for payment has been asserted.

§ 9.7 Failure of Payment

If the Construction Manager and Architect do not issue a Certificate for Payment or a Project Certificate for Payment, through no fault of the Contractor, within fourteen days after the Construction Manager's receipt of the Contractor's Application for Payment, or if the Owner does not pay the Contractor within thirty (30) days after the date established in the Contract Documents, the amount certified by the Construction Manager and Architect then the Contractor may, upon ten (10) additional days' notice to the Owner, Construction Manager and Architect, stop the Work until payment of the amount owing has been received. The Contract Time shall be extended appropriately and the Contract Sum shall be increased by the amount of the Contractor's reasonable costs of shutdown, delay and start-up which shall be accomplished as provided in Article 7.

§ 9.8 Substantial Completion

§ 9.8.1 Substantial Completion is the stage in the progress of the Work when the Work or designated portion thereof is sufficiently complete in accordance with the Contract Documents so the Owner can occupy or utilize the Work for its intended use and when the Architect issues a Certificate of Substantial Completion.

§ 9.8.2 When the Contractor considers that the Work, or a portion thereof which the Owner agrees to accept separately, is substantially complete, the Contractor shall notify the Construction Manager, and the Contractor and Construction Manager shall jointly prepare and submit to the Architect a comprehensive list of items to be completed or corrected. The Contractor shall proceed promptly to complete and correct items on the list. Failure to include an item on such list does not alter the responsibility of the Contractor to complete all Work in accordance with the Contract Documents. Upon receipt of the Contractor's list, the Architect, assisted by the Construction Manager, will make an inspection to determine whether the Work or designated portion thereof is substantially complete. If the Architect's inspection discloses any item, whether or not included on the Contractor's list, which is not in accordance with the requirements of the Contract documents, the Contractor shall, before issuance of the Certificate of Substantial Completion, complete or correct such item, upon notification by the Architect. The Contractor shall then submit a request for another inspection by the Architect, assisted by the Construction Manager, to determine Substantial Completion. When the Work or designated portion thereof is substantially complete, the Architect will prepare a Certificate of Substantial Completion which shall establish the date of Substantial Completion, shall establish responsibilities of the Owner and Contractor for security, maintenance, heat, utilities, damage to the Work and insurance, and shall fix the time within which the Contractor shall finish all items on the list accompanying the Certificate. Warranties required by the Contract Document shall commence on the date of Substantial Completion of the Work or designated portion thereof unless otherwise provided in the Certificate of Substantial Completion.

§ 9.8.3 Upon receipt of the list, the Architect, assisted by the Construction Manager, will make an inspection to determine whether the Work or designated portion thereof is substantially complete. If the Architect's inspection discloses any item, whether or not included on the list, which is not sufficiently complete in accordance with the Contract Documents so that the Owner can occupy or utilize the Work or designated portion thereof for its intended use, the Contractor shall, before issuance of the Certificate of Substantial Completion, complete or correct such item upon notification by the Architect. In such case, the Contractor shall then submit a request for another inspection by the Architect, assisted by the Construction Manager, to determine Substantial Completion.

AIA Document A232 – 2019. Copyright © 1992, 2009, and 2019. All rights reserved. "The American Institute of Architects," "American Institute of Architects," "AIA," the AIA Logo, and "AIA Contract Documents" are trademarks of The American Institute of Architects. This document was produced at 12:10:21 CT on 01/31/2024 under Order No.4104240957 which expires on 03/15/2024, is not for resale, is licensed for one-time use only, and may only be used in accordance with the AIA Contract Documents® Terms of Service. To report copyright violations, e-mail docinfo@aiacontracts.com.
User Notes: (878850378)

§ 9.8.4 When the Architect, assisted by the Construction Manager, determines that the Work of all of the Contractors, or designated portion thereof, is substantially complete, the Construction Manager will prepare, and the Construction Manager and Architect shall execute, a Certificate of Substantial Completion that shall establish the date of Substantial Completion; establish responsibilities of the Owner and Contractor for security, maintenance, heat, utilities, damage to the Work and insurance; and fix the time within which the Contractor shall finish all items on the list accompanying the Certificate. Warranties required by the Contract Documents shall commence on the date of Substantial Completion of the Work or designated portion thereof unless otherwise provided in the Certificate of Substantial Completion.

§ 9.8.5 The Certificate of Substantial Completion shall be submitted to the Owner and Contractor for their written acceptance of responsibilities assigned to them in the Certificate. Upon such acceptance, and consent of surety if any, the Owner shall make payment of retainage applying to the Work or designated portion thereof. Such payment shall be adjusted for Work that is incomplete or not in accordance with the requirements of the Contract Documents.

§ 9.8.6 Upon Substantial completion of the Work or designated portion thereof and upon application by the Contractor and certification by the Architect, the Owner shall make payment, reflecting adjustment in retainage, pursuant to Minnesota Statutes, Section 15.72, for such Work or portion thereof as provided in the Contract Documents.

§ 9.8.7 The Architect, assisted by the Construction Manager, shall make one (1) inspection for Substantial Completion and Final Completion in accordance with the AIA Document B101–2017 Owner Architect Agreement. If additional inspections are required due to the Contractor's failure to complete previously listed corrective or uncompleted work, the Architect's expense for conducting such re-inspections and related time in processing, reviewing, and revision of requirements shall be charged to the Contractor and such payment shall be accomplished by a deductive Change Order to the Contractor.

§ 9.9 Partial Occupancy or Use

§ 9.9.1 The Owner may occupy or use any completed or partially completed portion of the Work at any stage when such portion is designated by separate agreement with the Contractor, provided such occupancy or use is consented to by the insurer and authorized by public authorities having jurisdiction over the Project. Such partial occupancy or use may commence whether or not the portion is substantially complete, provided the Owner and Contractor have accepted in writing the responsibilities assigned to each of them for payments, retainage if any, security, maintenance, heat, utilities, damage to the Work and insurance, and have agreed in writing concerning the period for correction of the Work and commencement of warranties required by the Contract Documents. When the Contractor considers a portion substantially complete, the Contractor and Construction Manager shall jointly prepare and submit a list to the Architect as provided under Section 9.8.2. Consent of the Contractor to partial occupancy or use shall not be unreasonably withheld. The stage of the progress of the Work shall be determined by written agreement between the Owner and Contractor or, if no agreement is reached, by decision of the Architect after consultation with the Construction Manager.

§ 9.9.2 Immediately prior to such partial occupancy or use, the Owner, Construction Manager, Contractor, and Architect shall jointly inspect the area to be occupied or portion of the Work to be used in order to determine and record the condition of the Work.

§ 9.9.3 Unless otherwise agreed upon, partial occupancy or use of a portion or portions of the Work shall not constitute acceptance of Work not complying with the requirements of the Contract Documents.

§ 9.10 Final Completion and Final Payment

§ 9.10.1 Upon completion of the Work, the Contractor shall forward to the Construction Manager a notice that the Work is ready for final inspection and acceptance, and shall also forward to the Construction Manager a final Contractor's Application for Payment. Upon receipt, the Construction Manager shall perform an inspection to confirm the completion of Work of the Contractor. The Construction Manager shall make recommendations to the Architect when the Work of all of the Contractors is ready for final inspection, and shall then forward the Contractors' notices and Application for Payment or Project Application for Payment, to the Architect, who will promptly make such inspection. When the Architect finds the Work acceptable under the Contract Documents and the Contract fully performed, the Construction Manager and Architect will promptly issue a final Certificate for Payment or Project Certificate for Payment stating that to the best of their knowledge, information and belief, and on the basis of their observations, on-site visits and inspections, the Work has been completed in accordance with the Contract Documents

AIA Document A232 – 2019. Copyright © 1992, 2009, and 2019. All rights reserved. "The American Institute of Architects," "American Institute of Architects," "AIA," the AIA Logo, and "AIA Contract Documents" are trademarks of The American Institute of Architects. This document was produced at 12:10:21 CT on 01/31/2024 under Order No.4104240957 which expires on 03/15/2024, is not for resale, is licensed for one-time use only, and may only be used in accordance with the AIA Contract Documents® Terms of Service. To report copyright violations, e-mail docinfo@aiacontracts.com.
User Notes: (878850378)

and that the entire balance found to be due the Contractor and noted in the final Certificate is due and payable. The Construction Manager's and Architect's final Certificate for Payment or Project Certificate for Payment will constitute a further representation that conditions listed in Section 9.10.2 as precedent to the Contractor's being entitled to final payment have been fulfilled.

§ 9.10.2 Neither final payment nor any remaining retained percentage shall become due until the Contractor submits to the Architect through the Construction Manager (1) an affidavit that payrolls, bills for materials and equipment, and other indebtedness connected with the Work for which the Owner or the Owner's property might be responsible or encumbered (less amounts withheld by Owner) have been paid or otherwise satisfied, (2) a certificate evidencing that insurance required by the Contract Documents to remain in force after final payment is currently in effect and will not be cancelled or allowed to expire until at least (60) days' prior written notice has been given to the Owner, (3) a written statement that the Contractor knows of no reason that the insurance will not be renewable to cover the period required by the Contract Documents, (4) consent of surety, if any, to final payment (5) documentation of any special warranties, such as manufacturers' warranties or specific Subcontractor warranties, including a summary listing all applicable warranties both standard and extended, itemized by specification section and included at the front of the Operation and Maintenance manuals, and (6) other data establishing payment or satisfaction of obligations, such as receipts and releases and waivers of liens, claims, security interests, or encumbrances arising out of the Contract, to the extent and in such form as may be designated by the Owner. If a Subcontractor refuses to furnish a release or waiver required by the Owner, the Contractor may furnish a bond satisfactory to the Owner to indemnify the Owner against such lien, claim, security interest, or encumbrance. If a lien, claim, security interest, or encumbrance remains unsatisfied after payments are made, the Contractor shall refund to the Owner all money that the Owner may be compelled to pay in discharging the lien, claim, security interest, or encumbrance, including all costs and reasonable attorneys' fees.

§ 9.10.3 If, after Substantial Completion of the Work, final completion thereof is materially delayed through no fault of the Contractor or by issuance of Change Orders affecting final completion, and the Construction Manager and Architect so confirm, the Owner shall, upon application by the Contractor and certification by the Construction Manager and Architect, and without terminating the Contract, make payment of the balance due for that portion of the Work fully completed, corrected, and accepted. If the remaining balance for Work not fully completed or corrected is less than retainage stipulated in the Contract Documents, and if bonds have been furnished, the written consent of the surety to payment of the balance due for that portion of the Work fully completed and accepted shall be submitted by the Contractor to the Architect through the Construction Manager prior to certification of such payment. Such payment shall be made under terms and conditions governing final payment, except that it shall not constitute a waiver of Claims.

§ 9.10.4 The making of final payment shall constitute a waiver of Claims by the Owner except those arising from

- **.1** liens, Claims, security interests, or encumbrances arising out of the Contract and unsettled;
- **.2** failure of the Work to comply with the requirements of the Contract Documents;
- **.3** terms of special warranties required by the Contract Documents; or
- **.4** audits performed by the Owner, if permitted by the Contract Documents, after final payment.

§ 9.10.5 Acceptance of final payment by the Contractor, a Subcontractor, or a supplier, shall constitute a waiver of claims by that payee except those previously made in writing and identified by that payee as unsettled at the time of final Application for Payment.

§ 9.11 Damages for Delay

§ 9.11.1 The Contractor shall be responsible for damages incurred by the Owner and any other separate contractors for delay resulting from the Contractor's failure to complete the Work within the contract Time or resulting from the progress of the Work failing to substantially conform to the Project Construction Schedule. These damages are not included in liquidated damages and represent additional direct costs incurred by the Owner for the delay. These damages may include Owner incurred costs for temporary classrooms, temporary facilities, moving of programs, etc.

ARTICLE 10 PROTECTION OF PERSONS AND PROPERTY

§ 10.1 Safety Precautions and Programs

§ 10.1.1 The Contractor shall be responsible for initiating, maintaining, and supervising all safety precautions and programs in connection with the performance of the Contract. The Contractor shall submit the Contractor's safety program to the Construction Manager for review and coordination with the safety programs of other Contractors. The Construction Manager's responsibilities for review and coordination of safety programs shall not extend to direct control over or charge of the acts or omissions of the Contractors, Subcontractors, agents or employees of the

AIA Document A232 – 2019. Copyright © 1992, 2009, and 2019. All rights reserved. "The American Institute of Architects," "American Institute of Architects," "AIA," the AIA Logo, and "AIA Contract Documents" are trademarks of The American Institute of Architects. This document was produced at 12:10:21 CT on 01/31/2024 under Order No.4104240957 which expires on 03/15/2024, is not for resale, is licensed for one-time use only, and may only be used in accordance with the AIA Contract Documents® Terms of Service. To report copyright violations, e-mail docinfo@aiacontracts.com.
User Notes: (878850378)

Contractors or Subcontractors, or any other persons performing portions of the Work and not directly employed by the Construction Manager.

§ 10.1.2 The Contractor shall comply with all applicable laws and regulations. Notwithstanding any language to the contrary, the Owner shall not have any responsibility for job site inspections or safety recommendations. Any inspections or observations by the Owner, Construction Manager or the Architect are solely for the benefit of the Owner and shall not create any duties or obligations to anyone else.

§ 10.2 Safety of Persons and Property

§ 10.2.1 The Contractor shall take reasonable precautions for safety of, and shall provide reasonable protection to prevent damage, injury, or loss to

- **.1** employees on the Work and other persons who may be affected thereby;
- **.2** the Work and materials and equipment to be incorporated therein, whether in storage on or off the site, under care, custody, or control of the Contractor, a Subcontractor, or a Sub-subcontractor;
- **.3** other property at the site or adjacent thereto, such as trees, shrubs, lawns, walks, pavements, roadways, structures, and utilities not designated for removal, relocation, or replacement in the course of construction; and
- **.4** construction or operations by the Owner, Separate Contractors, or other Contractors.

§ 10.2.2 The Contractor shall comply with, and give notices required by applicable laws, statutes, ordinances, codes, rules and regulations, and lawful orders of public authorities, bearing on safety of persons or property or their protection from damage, injury, or loss.

§ 10.2.3 The Contractor shall implement, erect, and maintain, as required by existing conditions and performance of the Contract, reasonable safeguards for safety and protection, including posting danger signs and other warnings against hazards; promulgating safety regulations; and notifying the owners and users of adjacent sites and utilities of the safeguards.

§ 10.2.4 When use or storage of explosives or other hazardous materials or equipment or unusual methods are necessary for execution of the Work, the Contractor shall exercise utmost care and carry on such activities under supervision of properly qualified personnel.

§ 10.2.5 The Contractor shall promptly remedy damage and loss (other than damage or loss insured under property insurance required by the Contract Documents) to property referred to in Sections 10.2.1.2, 10.2.1.3 and 10.2.1.4 caused in whole or in part by the Contractor, a Subcontractor, a Sub-subcontractor, or anyone directly or indirectly employed by any of them, or by anyone for whose acts they may be liable and for which the Contractor is responsible under Sections 10.2.1.2, 10.2.1.3 and 10.2.1.4. The Contractor may make a Claim for the cost to remedy the damage or loss to the extent such damage or loss is attributable to acts or omissions of the Owner, Construction Manager or Architect or anyone directly or indirectly employed by any of them, or by anyone for whose acts any of them may be liable, and not attributable to the fault or negligence of the Contractor. The foregoing obligations of the Contractor are in addition to the Contractor's obligations under Section 3.18.

§ 10.2.6 The Contractor shall designate a responsible member of the Contractor's organization at the site whose duty shall be the prevention of accidents. This person shall be the Contractor's superintendent unless otherwise designated by the Contractor in writing to the Owner, Construction Manager and Architect.

§ 10.2.7 The Contractor shall not permit any part of the construction or site to be loaded so as to cause damage or create an unsafe condition.

§ 10.2.8 Injury or Damage to Person or Property

If either party suffers injury or damages to person or property because of an act or omission of the other party, of any of the other party's employees or agents, or of others for whose acts such party is legally responsible, notice of the injury or damage, whether or not insured, shall be given to the other party within a reasonable time not exceeding ten (10) days after first observance. The notice shall provide sufficient detail to enable the other party to investigate the matter. If a Claim for additional cost or time related to this Claim is to be asserted, it shall be filed as provided in Sections 15.1.4 and 15.1.5.

AIA Document A232 – 2019. Copyright © 1992, 2009, and 2019. All rights reserved. "The American Institute of Architects," "American Institute of Architects," "AIA," the AIA Logo, and "AIA Contract Documents" are trademarks of The American Institute of Architects. This document was produced at 12:10:21 CT on 01/31/2024 under Order No.4104240957 which expires on 03/15/2024, is not for resale, is licensed for one-time use only, and may only be used in accordance with the AIA Contract Documents® Terms of Service. To report copyright violations, e-mail docinfo@aiacontracts.com.
User Notes: (878850378)

§ 10.3 Hazardous Materials

§ 10.3.1 In the event the Contractor encounters on the site material reasonably believed to be asbestos or polychlorinated biphenyl (PCB) which has not been rendered harmless, the Contractor shall immediately stop Work in the area affected and report the condition to the Owner, Construction Manager and Architect in writing. The Work in the affected area shall not thereafter be resumed except by written agreement of the Owner and Contractor if in fact the material is asbestos or polychlorinated biphenyl (PCB) and has not been rendered harmless. The Work in the affected area shall be resumed in the absence of asbestos or polychlorinated biphenyl (PCB), or when it has been rendered harmless, by written agreement of the Owner and Contractor.

.1 Except where otherwise stated in the Contract Documents, no hazardous material work of any nature shall be performed by the Contractor pursuant to this Contract.

.2 The term "hazardous materials" includes, but is not limited to, asbestos, toxic chemicals, acids, alkalis, irritants, contaminants, or other pollutants, together with any other waste, material, substance, pollutants, or contaminant, all or a portion of which is or would be designated as hazardous waste or substance under applicable local, state, or federal laws, ordinances, codes, rules, or regulations.

§ 10.3.2 To the fullest extent permitted by law, the Owner shall indemnify and hold harmless the Contractor, Construction Manager, Architect, their consultants, and agents and employees of any of them from and against claims, damages, losses, and expenses, including but not limited to attorneys' fees, arising out of or resulting from performance of the Work on Owner's property if in fact the material is asbestos or polychlorinated biphenyl (PCB) and has not been rendered harmless, provided that such claim, damage, loss, or expense is attributable to bodily injury, sickness, disease or death, or to injury to or destruction of tangible property (other than the Work itself), including loss of use resulting therefrom, but only to the extent caused in whole or in part by negligent acts or omissions of the Owner, anyone directly or indirectly employed by the Owner, or anyone for whose acts the Owner may be liable, regardless of whether or not such claim, damage, loss, or expense is caused in part by a party indemnified hereunder. Such obligation shall not be construed to negate, abridge, or reduce other rights or obligations of indemnity which would otherwise exist as to a party or person described in this Subparagraph 10.3.2.

§ 10.3.3 If reasonable precautions will be inadequate to prevent foreseeable bodily injury or death to persons resulting from a material or substance encountered on the site by the contractor, the Contractor shall, upon recognizing the condition, immediately stop Work on Owner's property and report the condition to the Owner, Construction Manager and Architect in writing. The Owner, Construction Manager, Contractor, and Architect shall then proceed in the same manner described in Subparagraph 10.3.1.

(Paragraph deleted)

§ 10.3.5 The Contractor shall reimburse the Owner for the cost and expense the Owner incurs (1) for remediation of hazardous materials or substances the Contractor brings to the site and negligently handles, or (2) where the Contractor fails to perform its obligations under Section 10.3.1, except to the extent that the cost and expense are due to the Owner's fault or negligence. Owner shall be responsible for obtaining the services of a licensed laboratory to verify a presence or absence of the material or substance reported by the Contractor and, in the event such material or substance is found to be present, to verify that it has been rendered harmless.

§ 10.3.6 Regulations concerning the availability of information and employee training in the use and handling of "hazardous substances" and "harmful physical agents", as set forth in the Employee Right-to-Know Act of 1983, Minnesota Statutes, Sections 182.65 to 182.676 are incorporated herein by reference as if fully set forth herein.

§ 10.3.7 The Contractor shall furnish three Material Safety Data Sheets to the Owner for each material used in the Work that is classified by the Employee Right-to-Know Act of 1983 as a "hazardous substance" or a "harmful physical agent."

§ 10.3.8 The Contractor shall label, in generally accepted and/or standardized fashion, all containers on the work site containing "hazardous substances" or as "harmful physical agents." This shall include factory containers and all subsequent containers used in the Work.

AIA Document A232 – 2019. Copyright © 1992, 2009, and 2019. All rights reserved. "The American Institute of Architects," "American Institute of Architects," "AIA," the AIA Logo, and "AIA Contract Documents" are trademarks of The American Institute of Architects. This document was produced at 12:10:21 CT on 01/31/2024 under Order No.4104240957 which expires on 03/15/2024, is not for resale, is licensed for one-time use only, and may only be used in accordance with the AIA Contract Documents® Terms of Service. To report copyright violations, e-mail docinfo@aiacontracts.com.
User Notes: (878850378)

§ 10.4 Emergencies

In an emergency affecting safety of persons or property, the Contractor shall act to prevent threatened damage, injury, or loss. Additional compensation or extension of time claimed by the Contractor on account of an emergency shall be determined as provided in Article 15 and Article 7.

ARTICLE 11 INSURANCE AND BONDS

§ 11.1 Contractor's Insurance and Bonds

§ 11.1.1 The Contractor shall purchase and maintain insurance of the types and limits of liability, containing the endorsements, and subject to the terms and conditions, as described in the Agreement, in EXH-C Owner Insurance or elsewhere in the Contract Documents. The Contractor shall purchase and maintain the required insurance from an insurance company or insurance companies lawfully authorized to issue insurance in the jurisdiction where the Project is located and which carry a Best's rating of A- or higher or are otherwise acceptable to the Owner. The Owner, Construction Manager and Construction Manager's consultants, and the Architect and Architect's consultants, shall be named as additional insureds under the Contractor's commercial general liability policy or as otherwise described in the Contract Documents.

§ 11.1.2 The Contractor shall provide surety bonds of the types, for such penal sums, and subject to such terms and conditions as required by the Contract Documents. The Contractor shall purchase and maintain the required bonds from a company or companies lawfully authorized to issue surety bonds in the jurisdiction where the Project is located.

§ 11.1.3 Upon the request of any person or entity appearing to be a potential beneficiary of bonds covering payment of obligations arising under the Contract, the Contractor shall promptly furnish a copy of the bonds or shall authorize a copy to be furnished. The Contractor shall furnish Certificates of Insurance acceptable to the Owner which shall specifically set forth evidence of all coverage required by Article 11 and EXH-C Owner Insurance and shall be filed with the Owner and Construction Manager prior to commencement of the Work and thereafter upon renewal or replacement of each required policy of insurance.

The Contractor shall not allow insurance required by this Agreement to lapse, be canceled, reduced in limits or coverage, non-renewed, or materially changed or have restrictive modifications added during the life of this Agreement, including the periods of required coverage. The Contractor shall furnish to the Owner and Construction Manager copies of any endorsements that are subsequently issued amending coverage and limits.

If any of the foregoing insurance coverages are required to remain in force after final payment and are reasonably available, all additional certificates evidencing continuation of such coverage shall be submitted with the final Application for Payment. Information concerning reduction of coverage shall be furnished by the Contractor with reasonable promptness in accordance with the Contractor's information and belief.

§ 11.1.3.1 Acceptable insurance certificates are AIA Document G705, CICC of Minnesota Form 701, and/or ACORD form of the American Insurance Institute.

Failure of the Owner to collect certificates does not void the requirements to obtain insurance.

The acceptance of any certificate of insurance by the Owner shall not relieve or decrease the liability of the Contractor hereunder. It is to be understood the Owner, Construction Manager and Architect do not in any way represent that the insurance specified in these articles are sufficient or adequate to protect the Contractor's interest or liabilities, but are merely minimum requirements.

The Contractor shall furnish to the Owner copies of any endorsements that are subsequently issued amending coverage and limits.

§ 11.1.4 In the event the Contractor fails to procure or maintain any insurance coverage required under this Agreement, the Owner may purchase such coverage and deduct the cost thereof from any monies due to the Contractor, or terminate this Agreement under Paragraph 14.2. The Contractor shall be liable to the Owner for providing all coverage, defense, and payments that would have been provided by any insurance that the Contractor failed to procure and maintain as required by the Contract Documents.

AIA Document A232 – 2019. Copyright © 1992, 2009, and 2019. All rights reserved. "The American Institute of Architects," "American Institute of Architects," "AIA," the AIA Logo, and "AIA Contract Documents" are trademarks of The American Institute of Architects. This document was produced at 12:10:21 CT on 01/31/2024 under Order No.4104240957 which expires on 03/15/2024, is not for resale, is licensed for one-time use only, and may only be used in accordance with the AIA Contract Documents® Terms of Service. To report copyright violations, e-mail docinfo@aiacontracts.com.
User Notes: (878850378)

§ 11.1.5 Compliance by the Contractor with the foregoing insurance requirements shall not relieve it from liability for amounts in excess of the limits of insurance.

§ 11.1.6 The Contractor and any of its Subcontractors, Sub-subcontractors, agents and employees, and any separate contractors described in Article 6, if any, and any of their subcontractors, sub-subcontractors, agents and employees shall waive any of their subrogation rights on their Workers Compensation Policy in favor of the Owner, Construction Manager and Architect. The policies shall provide such waivers of subrogation by endorsement or otherwise. A waiver of subrogation shall be effective as to a person or entity even though that person or entity would otherwise have a duty of indemnification, contractual, or otherwise, did not pay the insurance premium directly or indirectly, and whether or not the person or entity had an insurable interest.

§ 11.2 Owner's Insurance

§ 11.2.1 The Owner shall purchase and maintain insurance of the types and limits of liability, containing the endorsements, and subject to the terms and conditions, as described in the Agreement or elsewhere in the Contract Documents. The Owner shall purchase and maintain the required insurance from an insurance company or insurance companies lawfully authorized to issue insurance in the jurisdiction where the Project is located. The Owner may self-insure and maintain the Owner's usual liability insurance. Optionally, the Owner may purchase and maintain other insurance for self-protection against claims which may arise from operations under the Contract. The Contractor shall not be responsible for purchasing and maintaining this optional Owner's liability insurance unless specifically required by the Contract Documents.

§ 11.2.2 Failure to Purchase Required Property Insurance. If the Owner fails to purchase and maintain the required property insurance, with all of the coverages and in the amounts described in the Agreement or elsewhere in the Contract Documents, the Owner shall inform both the Contractor and the Construction Manager, separately and in writing, prior to commencement of the Work. Upon receipt of notice from the Owner, the Contractor may delay commencement of the Work and may obtain insurance that will protect the interests of the Contractor, Subcontractors, and Sub-Subcontractors in the Work. When the failure to provide coverage has been cured or resolved, the Contract Sum and Contract Time shall be equitably adjusted. In the event the Owner fails to procure coverage, the Owner waives all rights against the Contractor, Subcontractors, and Sub-subcontractors to the extent the loss to the Owner would have been covered by the insurance to have been procured by the Owner. The cost of the insurance shall be charged to the Owner by a Change Order. If the Owner does not provide written notice, and the Contractor is damaged by the failure or neglect of the Owner to purchase or maintain the required insurance, the Owner shall reimburse the Contractor for all reasonable costs and damages attributable thereto.

§ 11.2.3 Notice of Cancellation or Expiration of Owner's Required Property Insurance. Within three (3) business days of the date the Owner becomes aware of an impending or actual cancellation or expiration of any property insurance required by the Contract Documents, the Owner shall provide notice directly to the Contractor, and separately to the Construction Manager, of such impending or actual cancellation or expiration. Unless the lapse in coverage arises from an act or omission of the Contractor: (1) the Contractor, upon receipt of notice from the Owner, shall have the right to stop the Work until the lapse in coverage has been cured by the procurement of replacement coverage by either the Owner or the Contractor; (2) the Contract Time and Contract Sum shall be equitably adjusted; and (3) the Owner waives all rights against the Contractor, Subcontractors, and Sub-subcontractors to the extent any loss to the Owner would have been covered by the insurance had it not expired or been cancelled. If the Contractor purchases replacement coverage, the cost of the insurance shall be charged to the Owner by an appropriate Change Order. The furnishing of notice by the Owner shall not relieve the Owner of any contractual obligation to provide required insurance.

§ 11.3 Waivers of Subrogation

§ 11.3.1 The Owner and Contractor waive all rights against (1) each other and any of their subcontractors, sub-subcontractors, agents, and employees, each of the other; (2) the Construction Manager and Construction Manager's consultants; (3) the Architect and Architect's consultants; (4) other Contractors and any of their subcontractors, sub-subcontractors, agents, and employees; and (5) Separate Contractors, if any, and any of their subcontractors, sub-subcontractors, agents, and employees, for damages caused by fire, or other causes of loss, to the extent those losses are covered by property insurance required by the Agreement or other property insurance applicable to the Project, except such rights as they have to proceeds of such insurance. The Owner or Contractor, as appropriate, shall require similar written waivers in favor of the individuals and entities identified above from the Construction Manager, Construction Manager's consultants, Architect, Architect's consultants, other Contractors,

AIA Document A232 – 2019. Copyright © 1992, 2009, and 2019. All rights reserved. "The American Institute of Architects," "American Institute of Architects," "AIA," the AIA Logo, and "AIA Contract Documents" are trademarks of The American Institute of Architects. This document was produced at 12:10:21 CT on 01/31/2024 under Order No.4104240957 which expires on 03/15/2024, is not for resale, is licensed for one-time use only, and may only be used in accordance with the AIA Contract Documents® Terms of Service. To report copyright violations, e-mail docinfo@aiacontracts.com.
User Notes: (878850378)

Separate Contractors, subcontractors, and sub-subcontractors. The policies of insurance purchased and maintained by each person or entity agreeing to waive claims pursuant to this Section 11.3.1 shall not prohibit this waiver of subrogation. This waiver of subrogation shall be effective as to a person or entity (1) even though that person or entity would otherwise have a duty of indemnification, contractual or otherwise, (2) even though that person or entity did not pay the insurance premium directly or indirectly, or (3) whether or not the person or entity had an insurable interest in the damaged property.

(Paragraph deleted)

§ 11.4 Loss of Use, Business Interruption, and Delay in Completion Insurance

The Owner, at the Owner's option, may purchase and maintain insurance that will protect the Owner against loss of use of the Owner's property, or the inability to conduct normal operations, due to fire or other causes of loss. The Owner waives all rights of action against the Contractor, Architect, and Construction Manager for loss of use of the Owner's property, due to fire or other hazards however caused.

§ 11.5 Adjustment and Settlement of Insured Loss

§ 11.5.1 A loss insured under the property insurance required by the Agreement shall be adjusted by the Owner as fiduciary and made payable to the Owner as fiduciary for the insureds, as their interests may appear, subject to requirements of any applicable mortgagee clause and of Section 11.5.2. The Owner shall pay the Construction Manager, Architect and Contractor their just shares of insurance proceeds received by the Owner, and by appropriate agreements the Construction Manager, Architect and Contractor shall make payments to their consultants and Subcontractors in similar manner.

§ 11.5.2 Prior to settlement of an insured loss, the Owner shall notify the Contractor of the terms of the proposed settlement as well as the proposed allocation of the insurance proceeds. The Contractor shall have 14 days from receipt of notice to object to the proposed settlement or allocation of the proceeds. If the Contractor does not object, the Owner shall settle the loss and the Contractor shall be bound by the settlement and allocation. Upon receipt, the Owner shall make the appropriate distributions. Thereafter, if no other agreement is made or the Owner does not terminate the Contract for convenience, the Owner and Contractor shall execute a Change Order for reconstruction of the damaged or destroyed Work in the amount allocated for that purpose. If the Contractor timely objects to either the terms of the proposed settlement or the allocation of the proceeds, the Owner may proceed to settle the insured loss, and any dispute between the Owner and Contractor arising out of the settlement or allocation of the proceeds shall be resolved pursuant to Article 15. Pending resolution of any dispute, the Owner may issue a Construction Change Directive for the reconstruction of the damaged or destroyed Work.

§ 11.6 Bonds

§ 11.6.1 Contractor shall furnish a Performance Bond and a Payment Bond to the Owner in the amount of one hundred percent (100%) of the Contract Sum and issued by a Surety Company authorized to do business in the State of Minnesota, rated "A" or better, and approved by the Owner. The Performance Bond shall be in accordance with Minnesota Statutory requirements, and shall be in the form included in the Project Manual. The Bonds shall allow for any additions or deductions to the Contract Sum.

§ 11.6.2 In order to be acceptable as a surety, Contractor's bonding company bust hold a "Certificate of Authority acceptable to the U.S. Treasury Department and be listed in the Department's current publication of "Bond Qualifiers" with underwriting limitations not less than ten percent (10%) above the Contract Sum.

§ 11.6.3 The surety of the Bonds shall be by a corporate surety company authorized to do business in the state in which Work is being performed under this Contract and acceptable to the Owner. The conditions of the bonds shall meet requirements of the statutes of the state where Work is being performed and all other applicable provisions of state law.

§ 11.6.4 The Contractor shall furnish two (2) originals of the Bonds to the Owner, with copies to the Architect and Construction Manager, within ten (10) days after notification of award and before execution of the Contract. Failure to do so shall constitute a violation of terms of the proposal and provide grounds for forfeiture of bid security.

AIA Document A232 – 2019. Copyright © 1992, 2009, and 2019. All rights reserved. "The American Institute of Architects," "American Institute of Architects," "AIA," the AIA Logo, and "AIA Contract Documents" are trademarks of The American Institute of Architects. This document was produced at 12:10:21 CT on 01/31/2024 under Order No.4104240957 which expires on 03/15/2024, is not for resale, is licensed for one-time use only, and may only be used in accordance with the AIA Contract Documents® Terms of Service. To report copyright violations, e-mail docinfo@aiacontracts.com.
User Notes: (878850378)

ARTICLE 12 UNCOVERING AND CORRECTION OF WORK

§ 12.1 Uncovering of Work

§ 12.1.1 If a portion of the Work is covered contrary to the Construction Manager's or Architect's request or to requirements specifically expressed in the Contract Documents, it must, if requested in writing by either, be uncovered for their examination and be replaced at the Contractor's expense without change in the Contract Time.

§ 12.1.2 If a portion of the Work has been covered that the Construction Manager or Architect has not specifically requested to examine prior to its being covered, the Construction Manager or Architect may request to see such Work and it shall be uncovered by the Contractor. If such Work is in accordance with the Contract Documents, the Contractor shall be entitled to an equitable adjustment to the Contract Sum and Contract Time as may be appropriate. If such Work is not in accordance with the Contract Documents, the costs of uncovering the Work, and the cost of correction, shall be at the Contractor's expense.

§ 12.2 Correction of Work

§ 12.2.1 Before Substantial Completion

The Contractor shall promptly correct Work rejected by the Construction Manager or Architect or failing to conform to the requirements of the Contract Documents, discovered before Substantial Completion, and whether or not fabricated, installed or completed. The Contractor shall bear costs of correcting such rejected Work, including additional testing and inspections, the cost of uncovering and replacement, and compensation for the Construction Manager's and Architect's services and expenses made necessary thereby.

§ 12.2.2 After Substantial Completion

(Paragraphs deleted)

§ 12.2.2.1 If within one year after the date of Substantial Completion of the Work or designated portion thereof, or after the date for commencement of warranties established under Section 9.9.1, or by terms of any applicable special warranty required by the Contract Documents, any of the Work is found to be not in accordance with the requirements of the Contract Documents, the Contractor shall correct it promptly (and any other property damaged or removed in effecting the correction) after receipt of notice from the Owner, Construction Manager or Architect to do so, unless the Owner has previously given the Contractor a written acceptance of such condition. The Owner, Construction Manager or Architect shall give such notice promptly after discovery of the condition. This period of one year shall be extended with respect to portions of Work first performed after Substantial completion by the period of time between Substantial completion and the actual performance of the Work. This obligation under this Subparagraph 12.2.2.1 shall survive acceptance of the Work under the contract and termination of the Contract. The Owner, Construction Manager or Architect shall give such notice promptly after discovery of the condition. The expiration of the above one year or any other specified time period, or any other period prescribed by the law, shall not relieve the Contractor of the obligation form the expense to correct any latent defect in the work or deficiencies which are not readily ascertained, including but not limited to, defective materials and quality of work performed, defects attributable to material substitutions for special materials, substandard performance or otherwise not in compliance with the Contract Documents. Such latent defects or deficiencies shall be corrected as provided in this Paragraph 12.2. Following the correction or replacement of any of the Work, as above specified, the Contractor shall correct any defects or deficiencies in the corrected or replaced materials and workmanship which is found within one year after the date of correction or replacement.

§ 12.2.3 The Contractor shall remove from the site portions of the Work that are not in accordance with the requirements of the Contract Documents and are neither corrected by the Contractor nor accepted by the Owner.

§ 12.2.4 If the Contractor fails to correct nonconforming Work within a reasonable time, the Owner may correct it in accordance with Paragraph 2.4. If the Contractor does not proceed with correction of such nonconforming Work within a reasonable time fixed by written notice from the Architect or Construction Manager, the Owner may correct or remove it and store the salvageable materials or equipment all at the Contractor's expense. If the Contractor does not pay costs of such removal and storage within ten (10) days after written notice, the Owner may upon ten (10) additional days' written notice sell such materials and equipment at auction or at private sale and shall account for the proceeds thereof, after deducting costs and damages that should have been borne by the Contractor, the Contract Sum shall be reduced by the deficiency. If payments then or thereafter due the Contractor are not sufficient to cover such amount, the Contractor shall pay the difference to the Owner.

AIA Document A232 – 2019. Copyright © 1992, 2009, and 2019. All rights reserved. "The American Institute of Architects," "American Institute of Architects," "AIA," the AIA Logo, and "AIA Contract Documents" are trademarks of The American Institute of Architects. This document was produced at 12:10:21 CT on 01/31/2024 under Order No.4104240957 which expires on 03/15/2024, is not for resale, is licensed for one-time use only, and may only be used in accordance with the AIA Contract Documents® Terms of Service. To report copyright violations, e-mail docinfo@aiacontracts.com.
User Notes: (878850378)

§ 12.2.5 The Contractor shall bear the cost of correcting destroyed or damaged construction whether completed or partially completed, of the Owner or separate contractors caused by the Contractor's correction or removal of Work which is not in accordance with the requirements of the Contract Documents.

§ 12.2.6 Nothing contained in this Section 12.2 shall be construed to establish a period of limitation with respect to other obligations the Contractor has under the Contract Documents. Establishment of the one-year period for correction of Work as described in Section 12.2.2 relates only to the specific obligation of the Contractor to correct the Work, and has no relationship to the time within which the obligation to comply with the Contract Documents may be sought to be enforced, nor to the time within which proceedings may be commenced to establish the Contractor's liability with respect to the Contractor's obligations other than specifically to correct the Work.

§ 12.3 Acceptance of Nonconforming Work

If the Owner prefers to accept Work that is not in accordance with the requirements of the Contract Documents, the Owner may do so instead of requiring its removal and correction, in which case the Contract Sum will be reduced as appropriate and equitable. Such adjustment shall be effected whether or not final payment has been made.

ARTICLE 13 MISCELLANEOUS PROVISIONS

§ 13.1 Governing Law

The Contract shall be governed by the law of the place where the Project is located excluding that jurisdiction's choice of law rules. If the parties have selected arbitration as the method of binding dispute resolution, the Federal Arbitration Act shall govern Section 15.4.

§ 13.2 Successors and Assigns

§ 13.2.1 The Owner and Contractor respectively bind themselves, their partners, successors, assigns, and legal representatives to covenants, agreements, and obligations contained in the Contract Documents. Except as provided in Section 13.2.2, neither party to the Contract shall assign the Contract as a whole without written consent of the other. If either party attempts to make an assignment without such consent, that party shall nevertheless remain legally responsible for all obligations under the Contract.

§ 13.2.2 The Owner may, without consent of the Contractor, assign the Contract to a lender providing construction financing for the Project, if the lender assumes the Owner's rights and obligations under the Contract Documents. The Contractor shall execute all consents reasonably required to facilitate the assignment.

§ 13.3 Rights and Remedies

§ 13.3.1 Duties and obligations imposed by the Contract Documents and rights and remedies available thereunder shall be in addition to and not a limitation of duties, obligations, rights, and remedies otherwise imposed or available by law.

§ 13.3.2 No action or failure to act by the Owner, Construction Manager, Architect, or Contractor shall constitute a waiver of a right or duty afforded them under the Contract, nor shall such action or failure to act constitute approval of or acquiescence in a breach thereunder, except as may be specifically agreed upon in writing.

§ 13.4 Tests and Inspections

§ 13.4.1 Tests, inspections, and approvals of portions of the Work shall be made as required by the Contract Documents and by applicable laws, statutes, ordinances, codes, rules, and regulations or lawful orders of public authorities. The Owner, Construction Manager or Architect shall make arrangements for such tests, inspections, and approvals with an independent testing laboratory or entity acceptable to the Owner, or with the appropriate public authority. Timely notice shall be given to the Construction Manager and Architect of when and where tests and inspections are to be made so that the Construction Manager and Architect may observe such procedures. The Owner shall bear costs of tests, inspections, or approvals that do not become requirements until after bids are received or negotiations concluded. The Owner shall directly arrange and pay for tests, inspections, or approvals where building codes or applicable laws or regulations so require.

§ 13.4.2 If the Construction Manager, Architect, Owner, or public authorities having jurisdiction determine that portions of the Work require additional testing, inspection, or approval not included under Section 13.4.1, the Construction Manager and Architect will, upon written authorization from the Owner, instruct the Contractor to make arrangements for such additional testing, inspection, or approval, by an entity acceptable to the Owner, and the

AIA Document A232 – 2019. Copyright © 1992, 2009, and 2019. All rights reserved. "The American Institute of Architects," "American Institute of Architects," "AIA," the AIA Logo, and "AIA Contract Documents" are trademarks of The American Institute of Architects. This document was produced at 12:10:21 CT on 01/31/2024 under Order No.4104240957 which expires on 03/15/2024, is not for resale, is licensed for one-time use only, and may only be used in accordance with the AIA Contract Documents® Terms of Service. To report copyright violations, e-mail docinfo@aiacontracts.com.
User Notes: (878850378)

Contractor shall give a minimum of two (2) working days' notice to the Construction Manager and Architect of when and where tests and inspections are to be made so that the Construction Manager and Architect may observe procedures. The Owner shall bear such costs, except as provided in Section 13.4.3.

§ 13.4.3 If procedures for testing, inspection, or approval under Sections 13.4.1 and 13.4.2 reveal failure of the portions of the Work to comply with requirements established by the Contract Documents, all costs made necessary by such failure, including those of repeated procedures and compensation for the Construction Manager's and Architect's services and expenses, shall be at the Contractor's expense.

§ 13.4.4 Required certificates of testing, inspection, or approval shall, unless otherwise required by the Contract Documents, be secured by the Contractor and promptly delivered to the Construction Manager for transmittal to the Architect.

§ 13.4.5 If the Construction Manager or Architect is to observe tests, inspections, or approvals required by the Contract Documents, the Construction Manager or Architect will do so promptly and, where practicable, at the normal place of testing.

§ 13.4.6 Tests or inspections conducted pursuant to the Contract Documents shall be made promptly to avoid unreasonable delay in the Work.

§ 13.5 Interest

All payments to the Contractor shall be governed by the Prompt Payment of Local Government Bills, Minnesota Statutes, Section 471.125 ("Prompt Payment Act") and Article 5 of the A132–2019 Agreement on this Project.

§ 13.6 Non-Discrimination

§ 13.6.1 All contracts between the Owner and companies providing goods and services under the Contract Documents shall contain the following equal opportunity and civil right clause:

> "During the performance of this Agreement, the provider agrees to the following: No contractor, material supplier, vendor, or other person shall on the basis of sex, race, creed, color, religion, national origin, age, marital status, sexual orientation, or disability be excluded from full employment rights in, participation in, be denied the benefits of, or be otherwise subjected to discrimination under any program, service, or activity under the provisions of any and all applicable Federal and State laws against discrimination, including the Minnesota Human Rights Act and the Civil Rights Act of 1964."

Upon request, the Contractor shall furnish all information and reports required by the Owner, or by the rules and regulations of investigation to ascertain compliance with all applicable rules and regulations. The Contractor shall also comply with any applicable licensing requirements of the Minnesota Department of Human Services in employment of personnel.

The Contractor acknowledges that the violation of the above-stated paragraph is a misdemeanor pursuant to Minnesota Statutes, Section 181.59.

This Agreement may be cancelled or terminated by the Owner or any other person authorized to grant the contracts for employment under this Agreement, and all money due, or to become due under this Agreement may be forfeited for a second or any subsequent violation of the non-discriminatory terms stated above.

§ 13.6.2 During the completion of the work and all other services required by the Contract Documents, the Contractor agrees that no contractor, material supplier, vendor, or other person shall, on the basis of sex, race, creed, color, religion, national origin, age, marital status, sexual orientation, or disability be excluded from full employment rights in participation in, be denied the benefits of, or be otherwise subjected to discrimination under the provisions of any and all applicable Federal and State laws against discrimination, including the Minnesota Human Rights Act and the Civil Rights Act of 1964. Upon request, the Architect, Construction Manager and Contractor shall furnish all information and reports required by the Owner, or by the rules and regulations of investigation to ascertain compliance with all applicable rules and regulations. The Contractor shall also comply with any applicable licensing requirements of the Minnesota Department of Human Services in employment of personnel.

AIA Document A232 – 2019. Copyright © 1992, 2009, and 2019. All rights reserved. "The American Institute of Architects," "American Institute of Architects," "AIA," the AIA Logo, and "AIA Contract Documents" are trademarks of The American Institute of Architects. This document was produced at 12:10:21 CT on 01/31/2024 under Order No.4104240957 which expires on 03/15/2024, is not for resale, is licensed for one-time use only, and may only be used in accordance with the AIA Contract Documents® Terms of Service. To report copyright violations, e-mail docinfo@aiacontracts.com.
User Notes: (878850378)

Contractor acknowledges that the violation of the above-states paragraph is a misdemeanor pursuant to Minnesota Statutes Section 181.59.

The Contract Documents may be cancelled or terminated by the Owner or any other person authorized to grant the contracts for employment under this Agreement, and all money due, or to become due under the Agreement may be forfeited for a second or any subsequent violation of the non-discriminatory terms stated above.

§ 13.7 No action or failure to act by the Owner shall constitute a waiver of a right or duty afforded the Owner under the Contract Documents, nor shall such action or failure to act constitute approval of or acquiescence of the Owner in a breach of the Contract Documents, except as may be specifically agreed in writing. None of the approval of any Application for Payment, the making of any payment, the giving of any approval or consent, the use or occupancy of the Work, or any part thereof, the making of final payment, or any other action or inaction on the part of the Owner, Construction Manager or Architect shall constitute a waiver of claims by or rights of the Owner or an acceptance of any Work that is not in accordance with the Contract Documents. The Contractor shall not be relieved from its obligations to perform the Work in accordance with the Contract Documents either by the activities or duties of the representations of the Owner, Construction Manager or Architect, or by inspections, tests, or approvals required or performed by the Owner, Construction Manager or Architect or anyone else.

ARTICLE 14 TERMINATION OR SUSPENSION OF THE CONTRACT

§ 14.1 Termination by the Contractor

§ 14.1.1 The Contractor may terminate the Contract if the Work is stopped for a period of 30 consecutive days through no act or fault of the Contractor, a Subcontractor, a Sub-subcontractor, their agents or employees, or any other persons or entities performing portions of the Work, for any of the following reasons:

.1 Issuance of an order of a court or other public authority having jurisdiction that requires all Work to be stopped;

.2 An act of government, such as a declaration of national emergency, that requires all Work to be stopped;

.3 Because the Construction Manager has not certified or the Architect has not issued a Certificate for Payment and has not notified the Contractor of the reason for withholding certification as provided in Section 9.4, or because the Owner has not made payment on a Certificate for Payment within the time stated in the Contract Documents; or

.4 The Owner has failed to furnish to the Contractor reasonable evidence as required by Section 2.2.

§ 14.1.2 The Contractor may terminate the Contract if, through no act or fault of the Contractor, a Subcontractor, a Sub-subcontractor, their agents or employees, or any other persons or entities performing portions of the Work, repeated suspensions, delays, or interruptions of the entire Work by the Owner as described in Section 14.3, constitute in the aggregate more than 100 percent of the total number of days scheduled for completion, or 120 days in any 365-day period, whichever is less.

§ 14.1.3 If one of the reasons described in Section 14.1.1 or 14.1.2 exists, the Contractor may, upon seven days' notice to the Owner, Construction Manager and Architect, terminate the Contract and recover from the Owner payment for Work executed, as well as reasonable overhead and profit on Work not executed, and costs incurred by reason of such termination.

§ 14.1.4 If the Work is stopped for a period of 60 consecutive days through no act or fault of the Contractor, a Subcontractor, a Sub-subcontractor, or their agents or employees, or any other persons performing portions of the Work because the Owner has repeatedly failed to fulfill the Owner's obligations under the Contract Documents with respect to matters important to the progress of the Work, the Contractor may, upon seven additional days' notice to the Owner, Construction Manager and Architect, terminate the Contract and recover from the Owner as provided in Section 14.1.3.

§ 14.1.5 No Right to Stop Work for Non-Payment

The Contractor has no right to stop Work as a consequence of non-payment. In the event of any disagreement between the Contractor and Owner involving the Contractor's entitlement to payment, the Contractor's only remedy is to file a Claim in accordance with Article 15. The Contractor must diligently proceed with the Work pending resolution of the Claim. If, however, an Application for Payment has been approved for payment by the Owner, and the Owner fails to make payment within sixty (60) days of the approval for payment by the Owner, the Contractor may upon ten (10)

AIA Document A232 – 2019. Copyright © 1992, 2009, and 2019. All rights reserved. "The American Institute of Architects," "American Institute of Architects," "AIA," the AIA Logo, and "AIA Contract Documents" are trademarks of The American Institute of Architects. This document was produced at 12:10:21 CT on 01/31/2024 under Order No.4104240957 which expires on 03/15/2024, is not for resale, is licensed for one-time use only, and may only be used in accordance with the AIA Contract Documents® Terms of Service. To report copyright violations, e-mail docinfo@aiacontracts.com.
User Notes: (878850378)

days written notice to the Owner, stop work if payment is not made by the Owner within ten (10) days following the notice.

§ 14.2 Termination by the Owner for Cause

§ 14.2.1 The Owner may terminate the Contract if the Contractor

.1 repeatedly refuses or fails to supply enough properly skilled workers or proper materials;

.2 fails to make payment to Subcontractors or suppliers in accordance with the respective agreements between the Contractor and the Subcontractors or suppliers;

.3 repeatedly disregards applicable laws, statutes, ordinances, codes, rules and regulations, or lawful orders of a public authority; or

.4 otherwise is guilty of substantial breach of a provision of the Contract Documents.

§ 14.2.2 When any of the reasons described in Section 14.2.1 exist, after consultation with the Construction Manager, and upon certification by the Architect that sufficient cause exists to justify such action, the Owner may, without prejudice to any other rights or remedies of the Owner and after giving the Contractor and the Contractor's surety, if any, seven days' notice, terminate employment of the Contractor and may, subject to any prior rights of the surety:

.1 Exclude the Contractor from the site and take possession of all materials, equipment, tools, and construction equipment and machinery thereon owned by the Contractor;

.2 Accept assignment of subcontracts pursuant to Section 5.4; and

.3 Finish the Work by whatever reasonable method the Owner may deem expedient. Upon written request of the Contractor, the Owner shall furnish to the Contractor a detailed accounting of the costs incurred by the Owner in finishing the Work.

§ 14.2.3 When the Owner terminates the Contract for one of the reasons stated in Section 14.2.1, the Contractor shall not be entitled to receive further payment until the Work is finished.

§ 14.2.4 If the unpaid balance of the Contract Sum exceeds costs of finishing the Work, including compensation for the Construction Manager's and Architect's services and expenses made necessary thereby, and other damages incurred by the Owner and not expressly waived, such excess shall be paid to the Contractor. If such costs and damages exceed the unpaid balance, the Contractor shall pay the difference to the Owner. The amount to be paid to the Contractor or Owner, as the case may be, shall, upon application, be certified by the Initial Decision Maker after consultation with the Construction Manager, and this obligation for payment shall survive termination of the Contract.

§ 14.3 Suspension by the Owner for Convenience

§ 14.3.1 The Owner may, without cause, order the Contractor in writing to suspend, delay or interrupt the Work, in whole or in part for such period of time as the Owner may determine.

§ 14.3.2 The Contract Sum and the Contract Time shall be adjusted for increases or decreases in the cost and time caused by suspension, delay, or interruption under Section 14.3.1. Adjustment of the Contract Sum shall include reasonable profit. No adjustment shall be made to the extent:

.1 that performance is, was, or would have been, so suspended, delayed, or interrupted, by another cause for which the Contractor is responsible; or

.2 that an equitable adjustment is made or denied under another provision of this Contract.

§ 14.4 Termination by the Owner for Convenience

§ 14.4.1 The Owner may, at any time, terminate the Contract for the Owner's convenience and without cause.

§ 14.4.2 Upon receipt of notice from the Owner of such termination for the Owner's convenience, the Contractor shall

.1 cease operations as directed by the Owner in the notice;

.2 take actions necessary, or that the Owner may direct, for the protection and preservation of the Work; and

.3 except for Work directed to be performed prior to the effective date of termination stated in the notice, terminate all existing subcontracts and purchase orders and enter into no further subcontracts and purchase orders.

(Paragraph deleted)

AIA Document A232 – 2019. Copyright © 1992, 2009, and 2019. All rights reserved. "The American Institute of Architects," "American Institute of Architects," "AIA," the AIA Logo, and "AIA Contract Documents" are trademarks of The American Institute of Architects. This document was produced at 12:10:21 CT on 01/31/2024 under Order No.4104240957 which expires on 03/15/2024, is not for resale, is licensed for one-time use only, and may only be used in accordance with the AIA Contract Documents® Terms of Service. To report copyright violations, e-mail docinfo@aiacontracts.com.
User Notes: (878850378)

ARTICLE 15 CLAIMS AND DISPUTES

§ 15.1 Claims

§ 15.1.1 Definition. A Claim is a demand or assertion by the Contractor seeking, as a matter of right, payment of money, a change in the Contract Time, or other relief with respect to the terms of the Contract. The responsibility to substantiate Claims shall rest with the Contractor. Nothing in this paragraph 15.1.1 is intended to apply to or in any way limit the Owner's right to make Claims related to or arising out of the Contract. This Section 15.1.1 does not require the Owner to file a Claim in order to impose liquidated damages in accordance with the Contract Documents.

§ 15.1.2 Time Limits on Claims

The Owner and Contractor shall commence all Claims and causes of action against the other and arising out of or related to the Contract, whether in contract, tort, breach of warranty or otherwise, in accordance with the requirements of the binding dispute resolution method selected in the Agreement and within the period specified by applicable law, but in any case not more than 10 years after the date of Substantial Completion of the Work. The Owner and Contractor waive all Claims and causes of action not commenced in accordance with this Section 15.1.2.

§ 15.1.3 Notice of Claims

§ 15.1.3.1 Claims by Contractor, where the condition giving rise to the Claim is first discovered prior to expiration of the period for correction of the Work set forth in Section 12.2.2, shall be initiated by written notice to the Owner and to the Initial Decision Maker with a copy sent to the Construction Manager and Architect, if the Architect is not serving as the Initial Decision Maker. Claims by the Contractor under this Section 15.1.3.1 shall be initiated within ten (10) days after occurrence of the event giving rise to such Claim or within ten (10) days after the Contractor first recognizes the condition giving rise to the Claim, whichever is later. Any additional Claim made after and relating to the initial Claim has been implemented by Change Order will not be considered unless submitted in a timely manner. As a condition to making a claim for additional costs, the Contractor shall maintain and produce accurate records to substantiate all additional costs actually incurred. If a Claim for actual costs is approved, the Owner shall pay the Contractor actual costs incurred, plus either (a) ten percent (10%) for overhead and profit for work performed by the Contractor, or (b) five percent (5%) overhead and profit for work performed by a Subcontractor, as applicable.

§ 15.1.3.2 Claims by either the Owner or Contractor, where the condition giving rise to the Claim is first discovered after expiration of the period for correction of the Work set forth in Section 12.2.2, shall be initiated by written notice to the other party. In such event, no decision by the Initial Decision Maker is required.

§ 15.1.4 Continuing Contract Performance

§ 15.1.4.1 Pending final resolution of a Claim, except as otherwise agreed in writing or as provided in Section 9.7 and Article 14, the Contractor shall proceed diligently with performance of the Contract and the Owner shall continue to make payments in accordance with the Contract Documents. Subject to Paragraph 15.1.5, no such continuing performance by the Contractor, nor payment by the Owner shall be deemed a waiver of, or to otherwise impair any such Claim.

§ 15.1.4.2 The Contract Sum and Contract Time shall be adjusted in accordance with the Initial Decision Maker's decision, subject to the right of either party to proceed in accordance with this Article 15. The Architect will issue Certificates for Payment in accordance with the decision of the Initial Decision Maker.

§ 15.1.5 Claims for Additional Cost. If the Contractor wishes to make a Claim for an increase in the Contract Sum, notice as provided in Section 15.1.3 shall be given before proceeding to execute the portion of the Work that is the subject of the Claim. Prior notice is not required for Claims relating to an emergency endangering life or property arising under Section 10.4.

§ 15.1.6 Claims for Additional Time

§ 15.1.6.1 If the Contractor wishes to make a Claim for any increase in the Contract Time, notice as provided in Section 15.1.3 shall be given. The Contractor's Claim shall include an estimate of cost and of probable effect of delay on progress of the Work. In the case of a continuing delay only one Claim is necessary.

§ 15.1.6.2 If adverse weather conditions are the basis for a Claim for additional time, such Claim shall be documented by data substantiating that weather conditions were abnormal for the period of time, could not have been reasonably anticipated and had an adverse effect on the scheduled construction.

AIA Document A232 – 2019. Copyright © 1992, 2009, and 2019. All rights reserved. "The American Institute of Architects," "American Institute of Architects," "AIA," the AIA Logo, and "AIA Contract Documents" are trademarks of The American Institute of Architects. This document was produced at 12:10:21 CT on 01/31/2024 under Order No.4104240957 which expires on 03/15/2024, is not for resale, is licensed for one-time use only, and may only be used in accordance with the AIA Contract Documents® Terms of Service. To report copyright violations, e-mail docinfo@aiacontracts.com.
User Notes: (878850378)

(Paragraphs deleted)

§ 15.2 Initial Decision

§ 15.2.1 Claims, excluding those where the condition giving rise to the Claim is first discovered after expiration of the period for correction of the Work set forth in Section 12.2.2 or arising under Sections 10.3, 10.4, and 11.5, shall be referred to the Initial Decision Maker for initial decision. The Architect will serve as the Initial Decision Maker, unless otherwise indicated in the Agreement. Except for those Claims excluded by this Section 15.2.1, an initial decision shall be required as a condition precedent to mediation of any Claim. If an initial decision has not been rendered within 30 days after the Claim has been referred to the Initial Decision Maker, the party asserting the Claim may demand mediation and binding dispute resolution without a decision having been rendered. Unless the Initial Decision Maker and all affected parties agree, the Initial Decision Maker will not decide disputes between the Contractor and persons or entities other than the Owner.

§ 15.2.2 The Initial Decision Maker will review Claims and within ten days of the receipt of a Claim take one or more of the following actions: (1) request additional supporting data from the claimant or a response with supporting data from the other party, (2) reject the Claim in whole or in part, (3) approve the Claim, (4) suggest a compromise, or (5) advise the parties that the Initial Decision Maker is unable to resolve the Claim if the Initial Decision Maker lacks sufficient information to evaluate the merits of the Claim or if the Initial Decision Maker concludes that, in the Initial Decision Maker's sole discretion, it would be inappropriate for the Initial Decision Maker to resolve the Claim.

§ 15.2.3 In evaluating Claims, the Initial Decision Maker may, but shall not be obligated to, consult with or seek information from either party or from persons with special knowledge or expertise who may assist the Initial Decision Maker in rendering a decision. The Initial Decision Maker may request the Owner to authorize retention of such persons at the Owner's expense.

§ 15.2.4 If the Initial Decision Maker requests a party to provide a response to a Claim or to furnish additional supporting data, such party shall respond, within ten days after receipt of the request, and shall either (1) provide a response on the requested supporting data, (2) advise the Initial Decision Maker when the response or supporting data will be furnished, or (3) advise the Initial Decision Maker that no supporting data will be furnished. Upon receipt of the response or supporting data, if any, the Initial Decision Maker will either reject or approve the Claim in whole or in part.

§ 15.2.5 The Initial Decision Maker will render an initial decision approving or rejecting the Claim, or indicating that the Initial Decision Maker is unable to resolve the Claim. This initial decision shall (1) be in writing; (2) state the reasons therefor; and (3) notify the parties, the Construction Manager, and the Architect, if the Architect is not serving as the Initial Decision Maker, of any change in the Contract Sum or Contract Time or both. The initial decision shall be final and binding on the parties but subject to mediation and, if the parties fail to resolve their dispute through mediation, to binding dispute resolution.

§ 15.2.6 In the event of a Claim against the Contractor, the Owner may, but is not obligated to notify the surety, if any, of the nature and amount of the Claim. If the Claim relates to a possibility of a Contractor's default, the Owner may, but is not obligated to notify the surety and initiate a Claim on the performance bond.

(Paragraphs deleted)

§ 15.3 Mediation

§ 15.3.1 Any claim, dispute or other matter in question or arising out of or related to the Contract shall be subject to mediation. Mediation is not a condition precedent to commencing litigation, but if litigation is commenced before mediation is held, the Parties agree to mediate before any dispositive motions or trial.

§ 15.3.2 The parties shall share the mediator's fee and any filing fees equally. The mediation shall be held in the place where the Project is located unless another location is mutually agreed upon. Agreements reached in mediation and ratified by the Owner's Council shall be enforceable as settlement agreements in any court having jurisdiction thereof.

(Paragraphs deleted)

AIA Document A232 – 2019. Copyright © 1992, 2009, and 2019. All rights reserved. "The American Institute of Architects," "American Institute of Architects," "AIA," the AIA Logo, and "AIA Contract Documents" are trademarks of The American Institute of Architects. This document was produced at 12:10:21 CT on 01/31/2024 under Order No.4104240957 which expires on 03/15/2024, is not for resale, is licensed for one-time use only, and may only be used in accordance with the AIA Contract Documents® Terms of Service. To report copyright violations, e-mail docinfo@aiacontracts.com.
User Notes: (878850378)

Additions and Deletions Report for
AIA® Document A232® – 2019

This Additions and Deletions Report, as defined on page 1 of the associated document, reproduces below all text the author has added to the standard form AIA document in order to complete it, as well as any text the author may have added to or deleted from the original AIA text. Added text is shown underlined. Deleted text is indicated with a horizontal line through the original AIA text.

Note: This Additions and Deletions Report is provided for information purposes only and is not incorporated into or constitute any part of the associated AIA document. This Additions and Deletions Report and its associated document were generated simultaneously by AIA software at 12:10:21 CT on 01/31/2024.

PAGE 1

North High School Phase 3 Work Scope 23B Combined Mechanical
1500 James Avenue, Minneapolis, MN 55411

...

Kraus-Anderson Construction Company
501 South 8th Street, Minneapolis, MN 55404

...

Minneapolis Public Schools Special School District #1
1250 West Broadway Avenue
Minneapolis, MN 55411

...

LSE Architects 1401 Glenwood Avenue
Minneapolis, MN 55405

PAGE 3

§ 1.1.1.1 Notwithstanding the foregoing, it is understood and agreed that the Owner is an intended third-party beneficiary of all contracts between the Contractor and Subcontractors or suppliers who provide labor and/or materials for the Work.

PAGE 4

§ 1.1.10 Initial Decision Maker. The Initial Decision Maker is the person identified in the Agreement to render initial decisions on Claims in accordance with Section 15.2. The ~~Initial Decision Maker shall not show partiality to the Owner or Contractor and shall not be liable for results of interpretations or decisions rendered in good faith.~~Architect will serve as the Initial Decision Maker pursuant to Section 15.2 of AIA Document A232–2019.

...

§ 1.2.1 The intent of the Contract Documents is to include all items necessary for the proper execution and completion of the Work by the Contractor. The Contract Documents are complementary, and what is required by one shall be as binding as if required by all; performance by the Contractor shall be required only to the extent consistent with the Contract Documents and reasonably inferable from them as being necessary to produce the ~~indicated~~ intended results.

Additions and Deletions Report for AIA Document A232 – 2019. Copyright © 1992, 2009, and 2019. All rights reserved. "The American Institute of Architects," "American Institute of Architects," "AIA," the AIA Logo, and "AIA Contract Documents" are trademarks of The American Institute of Architects. This document was produced at 12:10:21 CT on 01/31/2024 under Order No.4104240957 which expires on 03/15/2024, is not for resale, is licensed for one-time use only, and may only be used in accordance with the AIA Contract Documents® Terms of Service. To report copyright violations, e-mail docinfo@aiacontracts.com.
User Notes: (878850378)

§ 1.2.1.1 The invalidity of any provision of the Contract Documents shall not invalidate the Contract or its remaining provisions. ~~If it is determined that any provision of the Contract Documents violates any law, or is otherwise invalid or unenforceable, then that provision shall be revised to the extent necessary to make that provision legal and enforceable.~~ In such case the Contract Documents shall be construed, to the fullest extent permitted by law, to give effect to the parties' intentions and purposes in executing the Contract.

...

§ 1.4.1 In the case of inconsistency between Drawings and Specifications or within Contract Documents not clarified by Addenda, the better quality or greater quantity of Work shall be provided in accordance with the Architect's interpretation.

§ 1.5.1 The Architect and the Architect's consultants shall be deemed the authors and owners of their respective Instruments of Service, including the Drawings and Specifications, and retain all common law, statutory, and other reserved rights in their Instruments of Service, including copyrights. The Contractor, Subcontractors, sub-subcontractors, and suppliers shall not own or claim a copyright in the Instruments of Service. Submittal or distribution to meet official regulatory requirements or for other purposes in connection with the Project is not to be construed as publication in derogation of the Architect's or Architect's consultants' reserved rights. The Owner retains rights to the Instruments of Service pursuant to Article 7 of AIA Document B101-2017.

...

§ 1.5.3 The Architect shall furnish to the Contractor a version of the Instruments of Service in electronic form for the sole purpose of the construction of the Project for which the Instruments of Service were created.

PAGE 5

The parties shall agree upon protocols governing the transmission and use of Instruments of Service or any other information or documentation in digital form. The parties ~~will~~ may use AIA Document E203™–2013, Building Information Modeling and Digital Data ~~Exhibit,~~ Exhibit or other form, to establish the protocols for the development, use, transmission, and exchange of digital data.

...

Any use of, or reliance on, all or a portion of a building information model without agreement to protocols governing the use of, and reliance on, the information contained in the model and without having those protocols set forth in AIA Document E203™–2013, Building Information Modeling and Digital Data Exhibit, and the requisite AIA Document G202™–2013, Project Building Information Modeling Protocol ~~Form,~~ Form or other form, shall be at the using or relying party's sole risk and without liability to the other party and its contractors or consultants, the authors of, or contributors to, the building information model, and each of their agents and employees.

...

§ 2.1.1 The Owner is the person or entity identified as such in the Agreement and is referred to throughout the Contract Documents as if singular in number. The Owner shall designate in writing a representative who shall have express authority to bind the Owner with respect to all matters requiring the Owner's approval or ~~authorization.~~ authorization in accordance with Owner's Delegation of Authority Policy, a copy of which will be provided at Contractor's request. Except as otherwise provided in Section 4.2.1, the Construction Manager and the Architect do not have such authority. The term "Owner" means the Owner or the Owner's authorized representative.

~~**§ 2.1.2** The Owner shall furnish to the Contractor, within fifteen days after receipt of a written request, information necessary and relevant for the Contractor to evaluate, give notice of, or enforce mechanic's lien rights. Such information shall include a correct statement of the record legal title to the property on which the Project is located, usually referred to as the site, and the Owner's interest therein.~~

PAGE 6

Additions and Deletions Report for AIA Document A232 – 2019. Copyright © 1992, 2009, and 2019>. All rights reserved. "The American Institute of Architects," "American Institute of Architects," "AIA," the AIA Logo, and "AIA Contract Documents" are trademarks of The American Institute of Architects. This draft was produced at 12:10:21 CT on 01/31/2024 under Order No.4104240957 which expires on 03/15/2024, is not for resale, is licensed for one-time use only, and may only be used in accordance with the AIA Contract Documents® Terms of Service. To report copyright violations, e-mail docinfo@aiacontracts.com.
User Notes: (878850378)

§ 2.3.5 ~~The~~ If requested by the Contractor and reasonably required for the Project, the Owner shall furnish surveys describing physical characteristics, legal limitations and utility locations for the site of the Project, and a written legal description of the site. The Contractor ~~shall be entitled to rely on the accuracy of information furnished by the Owner but~~ shall exercise proper precautions relating to the safe performance of the Work.

§ 2.3.6 The Owner shall furnish information or services required of the Owner by the Contract Documents with reasonable promptness. The Owner shall also furnish any other information or services under the Owner's control and relevant to the Contractor's performance of the Work with reasonable promptness after receiving the Contractor's written request for such information or services. The Contractor is responsible for the timeliness of, or interference caused by, Subcontractors, Sub-subcontractors (of any tier), and others directly or indirectly under contract to the Contractor.

...

If the Contractor defaults or neglects to carry out the Work in accordance with the Contract Documents and fails within a ~~ten-day~~ three-business-day (3) period after receipt of notice from the Owner to commence and continue correction of such default or neglect with diligence and promptness, the Owner may, without prejudice to other remedies the Owner may have, correct such default or neglect. Such action by the Owner and amounts charged to the Contractor are both subject to review by the Construction Manager and prior approval of the Architect, and the Construction Manager or Architect may, pursuant to Section 9.5.1, withhold or nullify a Certificate for Payment in whole or in part, to the extent reasonably necessary to reimburse the Owner for the reasonable cost of correcting such deficiencies, including Owner's expenses and compensation for the Construction Manager's and Architect's and their respective consultants' additional services and expenses made necessary by such default, neglect, or failure. If current and future payments are not sufficient to cover such amounts, the Contractor shall pay the difference to the ~~Owner.~~ Owner within ten (10) days following written request for payment delivered by the Owner to the Contractor. If the Contractor disagrees with the actions of the Owner or the Architect, or the amounts claimed as costs to the Owner, the Contractor may file a Claim pursuant to Article 15.

PAGE 7

§ 3.1.3 The Contractor shall ~~not be relieved of its obligations to perform the Work in accordance with the Contract Documents either by activities or duties of the Construction Manager or Architect in their administration of the Contract, or by tests, inspections or approvals required or performed by persons or entities other than the Contractor.~~hire a professional utilities locator to investigate and verify all private utility locations prior to excavation and cutting into of existing Work. The Contractor is responsible for locating, terminating, and reinstallation of all private utilities. Private site utilities may not be in the Drawings and Project Manual and as such, verification of private utilities is the sole responsibility of the Contractor. Costs associated with moving and repairing of unknown and undocumented utilities will be by appropriate Change Order. The Contractor shall comply with Gopher State One Call, or other public utility service locator to locate all public utilities prior to any work on the site. This shall not relieve Contractor from obligations under Article 3.

§ 3.1.4 The Contractor shall not be relieved of its obligations to perform the Work in accordance with the Contract Documents either by activities or duties of the Construction Manager or Architect in their administration of the Contract, or by tests, inspections or approvals required or performed by persons or entities other than the Contractor.

...

§ 3.2.1 ~~Execution of the Contract by the Contractor is a representation that the Contractor has visited the site, become generally~~ The Contractor shall carefully study and compare the Contract Documents with each other and with information furnished by the Owner pursuant to Section 2.2.3, and shall immediately report to the Architect and Construction Manager errors, inconsistencies, or omissions discovered. The Contractor shall not be liable to the Owner or Architect for damage resulting from errors, inconsistencies, or omissions in the Contract Document unless the Contractor recognized such error, inconsistency, or omission and knowingly failed to report it to the Architect. If the Contractor performs any construction activity knowing or believing it involves a recognized error, inconsistency, or omission in the Contract Documents without such notice to the Architect, the Contractor shall assume full responsibility for such performance and shall bear the attributable costs for correction and shall bear responsibility for any additional costs, delays, and damages resulting from such failure to immediately report any such errors,

Additions and Deletions Report for AIA Document A232 – 2019. Copyright © 1992, 2009, and 2019>. All rights reserved. "The American Institute of Architects," "American Institute of Architects," "AIA," the AIA Logo, and "AIA Contract Documents" are trademarks of The American Institute of Architects. This draft was produced at 12:10:21 CT on 01/31/2024 under Order No.4104240957 which expires on 03/15/2024, is not for resale, is licensed for one-time use only, and may only be used in accordance with the AIA Contract Documents® Terms of Service. To report copyright violations, e-mail docinfo@aiacontracts.com.
User Notes: (878850378)

inconsistencies, or omissions which the Contractor may discover. By executing the Contract, the Contractor represents that the Contractor has reviewed and understands the Contract Documents, has visited the Site and is familiar with local conditions under which the Work is to be performed, ~~and correlated personal observations with requirements of the Contract Documents.~~has correlated personal observations with the requirements of the Contract Documents, and has notified the Architect of and obtained clarification of any discrepancies which have become apparent during the bidding or proposal period.

§ 3.2.1.1 The Contractor shall take field measurements and verify field conditions and shall carefully compare such field measurements and conditions and other information known to the Contractor with the Contract Documents before commencing activities. Errors, inconsistencies, or omissions discovered shall be reported to the Architect immediately in writing.

§ 3.2.1.2 The Contractor shall carefully study and compare the Contract Documents with existing conditions at the job site and shall immediately report in writing to the Architect any error, inconsistency, or omission which the Contractor may discover or any materials, systems, procedures, or methods of construction, either shown on the Drawings or specified, which the Contractor has reason to believe are incorrect, inadequate, obsolete, unsuitable for the purpose intended or which the Contractor has reason to believe would constitute or result in a violation of the Contractor's warranty under Section 3.5 or applicable law. The Contractor shall not proceed with any work in such areas until written instructions are received from the Architect.

§ 3.2.2 ~~Because the Contract Documents are complementary, the Contractor shall, before starting each portion of the Work, carefully study and compare the various Contract Documents relative to that portion of the Work, as well as the information furnished by the Owner pursuant to Section 2.3.5, shall take field measurements of any existing conditions related to that portion of the Work, and shall observe any conditions at the site affecting it. These obligations are for the purpose of facilitating coordination and construction by the Contractor and are not for the purpose of discovering errors, omissions, or inconsistencies in the Contract Documents; however, the Contractor shall promptly report to the Construction Manager and Architect any errors, inconsistencies or omissions discovered by or made known to the Contractor as a request for information submitted to the Construction Manager in such form as the Construction Manager and Architect may require. It is recognized that the Contractor's review is made in the Contractor's capacity as a contractor and not as a licensed design professional, unless otherwise specifically provided in the Contract Documents.~~The Contractor shall perform the Work in accordance with the Contract Documents and submittals accepted pursuant to Section 3.12.

§ 3.2.3 The ~~Contractor is not required to ascertain that the Contract Documents are in accordance with applicable laws, statutes, ordinances, codes, rules and regulations, or lawful orders of public authorities, but the Contractor shall promptly report to the Construction Manager and Architect any nonconformity discovered by or made known to the Contractor as a request for information submitted to Construction Manager in such form as the Construction Manager and Architect may require.~~Owner shall be entitled to deduct from the Contract Sum amounts paid to the Architect for the Architect to evaluate and respond to the Contractor's requests for interpretation or information where such information was available to the Contractor from a careful study and comparison of the Contract Documents, Filed Conditions, Owner Provided Information, Contractor Prepared Coordination Drawings, or prior Project Correspondence or Documentation.

Additions and Deletions Report for AIA Document A232 – 2019. Copyright © 1992, 2009, and 2019>. All rights reserved. "The American Institute of Architects," "American Institute of Architects," "AIA," the AIA Logo, and "AIA Contract Documents" are trademarks of The American Institute of Architects. This draft was produced at 12:10:21 CT on 01/31/2024 under Order No.4104240957 which expires on 03/15/2024, is not for resale, is licensed for one-time use only, and may only be used in accordance with the AIA Contract Documents® Terms of Service. To report copyright violations, e-mail docinfo@aiacontracts.com.
User Notes: (878850378)

§ 3.2.4 If the Contractor believes that ~~additional cost or time is involved because of clarifications or instructions the Architect issues in response to the Contractor's notices or requests for information pursuant to Sections 3.2.2 or 3.2.3, the Contractor shall submit Claims as provided in Article 15. If the Contractor fails to perform the obligations of Sections 3.2.2 or 3.2.3, the Contractor shall pay such costs and damages to the Owner, subject to section 15.1.7, as would have been avoided if the Contractor had performed such obligations. If the Contractor performs those obligations, the Contractor shall not be liable to the Owner or Architect for damages resulting from errors, inconsistencies or omissions in the Contract Documents, for differences between field measurements or conditions and the Contract Documents, or for nonconformities of the Contract Documents to applicable laws, statutes, ordinances, codes, rules and regulations, and lawful orders of public authorities.~~any portions of the Contract Documents do not comply with applicable laws, statutes, ordinances, building codes, and rules and regulations, or any orders by code enforcement officials or the Owner or its designees acting in the capacity of building code inspectors or Referenced Standards, the Contractor must promptly notify the Owner and the Architect of the non-compliance as provided in Section 3.2.6 and request direction before proceeding with the affected Work.

§ 3.2.5 The Contractor must promptly notify the Owner and the Architect in writing of any apparent errors, inconsistencies, omissions, ambiguities, construction impracticalities or code violations discovered as a result of the Contractor's review of the Contract Documents including any differences between actual and indicated dimensions, locations and descriptions, and must give the Owner and the Architect timely notice in writing of same and of any corrections, clarifications, additional Drawings or Specifications, or other information required to define the Work in greater detail or to permit the proper progress of the Work. The Contractor must provide similar notice with respect to any variance between its review of the Site and physical data and Site conditions observed.

§ 3.2.6 If the Contractor performs any Work involving an apparent error, inconsistency, ambiguity, construction impracticality, omission or code violation in the Contract Documents of which the Contractor is aware, or which could reasonably have been discovered by the review required by Section 3.2, without prompt written notice to the Owner and the Architect and request for correction, clarification or additional information, as appropriate, the Contractor does so at its own risk and expense and all Claims relating thereafter are specifically waived.

PAGE 8

§ 3.3.4 The Contractor shall at all times staff the Project adequately to allow the Project to be managed and completed in a timely and professional manner. The Contractor shall have competent supervision on the job during work hours and readily available at all times upon call.

§ 3.3.5 The Contractor shall at all times make reasonable provisions to protect any Work performed by any separate contractors, adjacent property, and the existing building (if any) from damage due to the Work or due to the weather.

§ 3.3.6 The Owner or its approved representative (heretofore referred to as Owner's Representative) shall have access to the Work site and all Work. No supervision or inspection by the Owner or the Owner's Representative, nor the authority to act, nor any other actions taken by the Owner's Representative shall relieve the Contractor of any of its obligations under the Contract Documents or give rise to any duty on the part of the Owner.

§ 3.3.7 The Contract shall take appropriate precautions to ensure that the Work does not materially disrupt any ongoing operation by the Owner at the Project (if any) except to the extent any such disruption is a necessary result of performing a particular portion of the Work, in which case the Contractor shall provide the Owner with reasonable advanced written notice and shall take all commercially reasonable measures to minimize the impact on the Owner and the Owner's operations.

§ 3.4.1 Unless otherwise provided in the Contract Documents, the Contractor shall provide and pay for labor, materials, equipment, tools, construction equipment and machinery, water, heat, utilities, transportation, and other facilities and services necessary for proper execution and completion of the Work, whether temporary or permanent and whether or not incorporated or to be incorporated in the Work. Should the Contract Documents require Work to be performed after regular working hours or should the Contractor elect to perform Work after regular working hours, the additional cost of such Work shall be borne by the Contractor.

PAGE 9

§ 3.4.4 The Contractor shall be responsible for all additional costs incurred to incorporate into the Project substitute materials, products, or equipment approved by Owner during the bidding period.

Additions and Deletions Report for AIA Document A232 – 2019. Copyright © 1992, 2009, and 2019>. All rights reserved. "The American Institute of Architects," "American Institute of Architects," "AIA," the AIA Logo, and "AIA Contract Documents" are trademarks of The American Institute of Architects. This draft was produced at 12:10:21 CT on 01/31/2024 under Order No.4104240957 which expires on 03/15/2024, is not for resale, is licensed for one-time use only, and may only be used in accordance with the AIA Contract Documents® Terms of Service. To report copyright violations, e-mail docinfo@aiacontracts.com.
User Notes: (878850378)

§ 3.4.5 In the event of a Change related to substitute or additional materials, and which shall comply with Article 7, the Contractor shall exercise reasonable efforts, consistent with the provisions of the Contract Documents to obtain the maximum available case discounts on all materials, provided that, in doing so, the Contractor shall not accept or use materials for incorporation into the Project which are of a type or quality not reasonably contemplated under the terms of the Contract Documents.

§ 3.4.6 After award of the Contract, a request for substitution of a material, product, or piece of equipment at no change in the Contract Sum will not be approved by the Owner or the Architect, unless the specified item is no longer manufactured, the specified item is unavailable as a result of an act of government such as a declaration of a national emergency, or delivery of the specified items is substantially delayed as a result of labor disputes affecting the manufacturer, unusual delay in transportation, or any other cause beyond control of the Contractor or a Subcontractor or material supplier which the Architect determines justified the delay. Requests will not be approved where the delay in delivery results from failure to promptly place subcontracts and material orders. Requests for substitution shall be submitted in writing to the Architect and shall clearly describe the proposed substitution, state the reason for the unavailability of a specified item and be accompanied by such additional data and information as may be necessary in the discretion of the Owner and the Architect to establish the acceptability of the proposed substitute.

§ 3.4.7 The Owner shall be entitled to deduct from the Contract Sum amounts paid to the Architect to evaluate the Contractor's proposed Substitutions and for changes made to the Contract Documents as a result of Owner's acceptance of such Substitutions.

PAGE 10

§ 3.5.2 All material, equipment, or other special warranties required by the Contract Documents shall be issued in the name of the Owner, or shall be transferable to the Owner, and shall commence in accordance with Section 9.8.4. The Contractor shall arrange for the Owner to have the benefit of and right to enforce all warranties by Subcontractors, Sub-subcontractors, suppliers, and manufacturers.

§ 3.5.3 Manufacturers' warranties and warranties by other shall not relieve the Contractor of any of its responsibilities.

§ 3.5.4 The Contractor's general warranty and any additional or special warranties are not limited by the Contractor's obligations to specifically correct defective or nonconforming Work as provided in Article 12, nor are they limited by any other remedies provided in the Contract Documents. The Contractor shall also be liable for any damage to property or persons (including death) including consequential and direct damages relating to any breach of the Contractor's general warranty or any additional or special warranties required by the Contract Documents.

§ 3.5.5 The Contractor must furnish all special warranties required by the Contract Documents to the Owner no later than Substantial Completion. The Owner may require additional special warranties in connection with the approval of "Or-Equals" or Substitutions, Allowance items, Work that is defective or nonconforming, or the acceptance of nonconforming Work pursuant to Article 12.

...

§ 3.7.1 Unless otherwise provided in the Contract Documents, the Owner, assisted by the Construction Manager, shall secure and pay for the building permit. The Contractor shall secure and pay for other permits, fees, licenses, and inspections by government agencies necessary for proper execution and completion of the Work that are customarily secured after execution of the Contract and legally required at the time bids are received or negotiations concluded. The Contractor shall be responsible for the Sewer Access (SAC) and Water Access (WAC) fees for the Project. The Contractor shall pay the SAC/WAC costs to the authorities having jurisdiction from the Allowance in the Base Bid for such charges as defined in the Construction Documents.

...

§ 3.7.3 If the Contractor performs Work knowing or believing it to be contrary to applicable laws, statutes, ordinances, building codes, rules and regulations, or lawful orders of public authorities, without such notice to the Architect and Owner, the Contractor shall assume ~~appropriate~~ full responsibility for such Work and shall bear the ~~costs attributable~~

Additions and Deletions Report for AIA Document A232 – 2019. Copyright © 1992, 2009, and 2019>. All rights reserved. "The American Institute of Architects," "American Institute of Architects," "AIA," the AIA Logo, and "AIA Contract Documents" are trademarks of The American Institute of Architects. This draft was produced at 12:10:21 CT on 01/31/2024 under Order No.4104240957 which expires on 03/15/2024, is not for resale, is licensed for one-time use only, and may only be used in accordance with the AIA Contract Documents® Terms of Service. To report copyright violations, e-mail docinfo@aiacontracts.com.
User Notes: (878850378)

~~to correction.~~attributable costs, delays, and damages resulting from such failure to immediately notify the Architect and Owner of any such violation..

§ 3.7.4 Concealed or Unknown Conditions. If the Contractor encounters conditions at the site that are (1) subsurface or otherwise concealed physical conditions that differ materially from those indicated in the Contract Documents or (2) unknown physical conditions of an unusual nature that differ materially from those ordinarily found to exist and generally recognized as inherent in construction activities of the character provided for in the Contract Documents, the Contractor shall promptly provide notice to the Owner, Construction Manager, and the Architect before conditions are disturbed and in no event later than ~~14~~ ten (10) days after first observance of the conditions. The Architect and Construction Manager will promptly investigate such conditions and, if the Architect, in consultation with the Construction Manager, determines that they differ materially and cause an increase or decrease in the Contractor's cost of, or time required for, performance of any part of the Work, will recommend that an equitable adjustment be made in the Contract Sum or Contract Time, or both. If the Architect, in consultation with the Construction Manager, determines that the conditions at the site are not materially different from those indicated in the Contract Documents and that no change in the terms of the Contract is justified, the Architect shall promptly notify the Owner, Construction Manager, and Contractor, stating the reasons. If the Owner or Contractor disputes the Architect's determination or recommendation, either party may submit a Claim as provided in Article 15.

PAGE 11

§ 3.9.1 The Contractor shall employ a competent superintendent and necessary assistants who shall be in attendance at the Project site during performance of the ~~Work.~~ Work, including that performed by all Subcontractors. The superintendent shall represent the Contractor, and communications given to the superintendent shall be as binding as if given to the Contractor. Important communications including and not limited to communications regarding design changes, alterations, substitutions, clarifications, cost changes, etc. shall be confirmed in writing by the Contractor. Other communications shall be similarly confirmed on written request in each case.

...

§ 3.9.3 The Contractor shall not employ a proposed superintendent or any other management personnel to whom the Owner, Construction Manager, or Architect has made reasonable and timely objection. The Contractor shall not change the superintendent without the Owner's consent, which shall not unreasonably be withheld or delayed.

§ 3.9.4 If requested by the Owner, the Contractor shall replace the superintendent at no additional cost to the Owner. No other change in this position shall be made without notice to and written consent of the Owner.

...

§ 3.10.1 The Contractor, promptly after being awarded the Contract, shall submit for the Owner's and Architect's information, and the Construction Manager's use in developing the Project schedule, a Contractor's construction schedule for the Work. The schedule shall contain detail appropriate for the Project, including (1) the date of commencement of the Work, interim schedule milestone dates, critical path schedule milestones, major construction milestones, including and not limited to Civil, Demolition, Structural, Mechanical, Electrical, and Plumbing, and the date of Substantial Completion; (2) an apportionment of the Work by construction activity; and (3) the time required for completion of each portion of the Work. The schedule shall provide for the orderly progression of the Work to completion and shall not exceed time limits current under the Contract Documents. The schedule shall be revised at appropriate intervals as required by the conditions of the Work and Project. The Contractor shall cooperate with the Construction Manager in scheduling and performing the Contractor's Work to avoid conflict with, and as to cause no delay in, the work or activities of other Contractors, or the construction or operations of the Owner's own forces or Separate Contractors.

PAGE 12

§ 3.10.4 The Contractor shall perform the Work in general accordance with the most recent schedules submitted to and accepted in writing by the Owner, Construction Manager, and Architect, and incorporated into the approved Project schedule.

...

Additions and Deletions Report for AIA Document A232 – 2019. Copyright © 1992, 2009, and 2019>. All rights reserved. "The American Institute of Architects," "American Institute of Architects," "AIA," the AIA Logo, and "AIA Contract Documents" are trademarks of The American Institute of Architects. This draft was produced at 12:10:21 CT on 01/31/2024 under Order No.4104240957 which expires on 03/15/2024, is not for resale, is licensed for one-time use only, and may only be used in accordance with the AIA Contract Documents® Terms of Service. To report copyright violations, e-mail docinfo@aiacontracts.com.
User Notes: (878850378)

~~The Contractor shall make available, at the Project site, the Contract Documents, including Change Orders, Construction Change Directives, and other Modifications, in good order and marked currently to indicate field changes and selections made during construction, and the approved Shop Drawings, Product Data, Samples, and similar required submittals. These shall be in electronic form or paper copy, available to the Construction Manager, Architect, and Owner, and delivered to the Construction Manager for submittal to the Owner upon completion of the Work as a record of the Work as constructed.~~**§ 3.11.1** The Contractor shall make available, at the Project site, one record copy of the Contract Documents, including Change Orders, Construction Change Directives, and other Modifications, in good order and updated daily to indicate field changes and selections made during construction, and in addition accepted and approved Shop Drawings, Product Data, Samples, and similar required submittals. These shall be in electronic form or paper copy, available to the Construction Manager, Architect, and Owner as required to complete routine inspections by Architect, Construction Manager and Owner prior to any approval of payments to the Contractor, and delivered to the Construction Manager for submittal to the Owner upon completion of the Work. The Architect and Contractor must verify that all "as-built" Drawings, Specifications, Addenda, Change Orders, and other Modifications are up-to-date before Contractor's Application for Payment is acceptable and before the Owner incurs any duty to pay Contractor in accordance with the Contract. The record documents shall be a separate set of documents labeled "Record Documents" and used only for record purposes and kept clean and undamaged.

§ 3.11.2 No review or receipt of such records by the Architect or Owner shall be considered a waiver of any deviation from the Contract Documents or approved shop drawings, or any way relieve the Contractor from its responsibility to perform the Work in accordance with the Contract Documents.

PAGE 13

§ 3.12.5 The Contractor shall review for compliance with the Contract Documents, approve, and submit to the Construction Manager, Shop Drawings, Product Data, Samples, and similar submittals required by the Contract Documents, in accordance with the Project submittal schedule approved by the Construction Manager and Architect or, in the absence of an approved Project submittal schedule, with reasonable promptness and in such sequence as to cause no delay in the Work or in the activities of other Contractors, Separate Contractors, or the Owner's own forces. The Contractor shall cooperate with the Construction Manager in the coordination of the Contractor's Shop Drawings, Product Data, Samples, and similar submittals with related documents submitted by other Contractors. The Contractor must provide the Owner and the Architect with copies of all submittals made to regulatory agencies.

...

§ 3.12.7 The Contractor shall perform no portion of the Work for which the Contract Documents require submittal and review of Shop Drawings, Product Data, Samples, or similar submittals, until the respective submittal has been reviewed and ~~approved by the Architect.~~accepted by the Architect. The Contractor must correct at its cost, and without any adjustment in Contract Time, any Work the correction of which is required due to the Contractor's failure to obtain approval of a submittal required to have been obtained prior to proceeding with the Work, including, but not limited to, correction of any conflicts in the Work resulting from such failure.

§ 3.12.8 The Work shall be in accordance with ~~approved~~ accepted submittals except that the Contractor shall not be relieved of responsibility for deviations from the requirements of the Contract Documents by the Architect's ~~approval~~ acceptance of Shop Drawings, Product Data, Samples, or similar submittals, unless the Contractor has specifically notified the Construction Manager and Architect of such deviation at the time of submittal and (1) the Architect has given written ~~approval~~ acceptance to the specific deviation as a minor change in the Work, or (2) a Change Order or Construction Change Directive has been issued authorizing the deviation. The Contractor shall not be relieved of responsibility for errors or omissions in Shop Drawings, Product Data, Samples, or similar submittals, by the Architect's ~~approval~~ acceptance thereof.

§ 3.12.9 The Contractor shall direct specific attention, in writing or on resubmitted Shop Drawings, Product Data, Samples, or similar submittals, to revisions other than those requested by the Construction Manager and Architect on previous submittals. In the absence of such notice, the Architect's ~~approval~~ acceptance of a resubmission shall not apply to such revisions.

PAGE 14

§ 3.13.3 Except as may be specifically provided in the Contract Documents, the Contractor shall provide all necessary temporary facilities, including power, water, sanitation, scaffolding, storage, and security. If Owner makes any such

Additions and Deletions Report for AIA Document A232 – 2019. Copyright © 1992, 2009, and 2019>. All rights reserved. "The American Institute of Architects," "American Institute of Architects," "AIA," the AIA Logo, and "AIA Contract Documents" are trademarks of The American Institute of Architects. This draft was produced at 12:10:21 CT on 01/31/2024 under Order No.4104240957 which expires on 03/15/2024, is not for resale, is licensed for one-time use only, and may only be used in accordance with the AIA Contract Documents® Terms of Service. To report copyright violations, e-mail docinfo@aiacontracts.com.
User Notes: (878850378)

facilities available to Contractor, it is without representation or warranty as to their adequacy for Contractor's use, and Contractor shall indemnify, defend, and hold Owner harmless from and against any claims arising out of Contractor's use of such facilities.

...

§ 3.14.2 The Contractor shall not damage or endanger a portion of the Work or fully or partially completed construction of the Owner, Separate Contractors, or of other Contractors by cutting, patching, or otherwise altering such construction, or by excavation. The Contractor shall not cut or otherwise alter construction by the Owner, Separate Contractors, or by other Contractors except with written consent of the Construction Manager, Owner, and such other Contractors or Separate Contractors. Consent shall not be unreasonably withheld. The Contractor shall hire a professional utilities locator to verify locations of all public and private utilities prior to initiating any cutting work. The Contractor shall not unreasonably withhold, from the Separate Contractors, other Contractors, or the Owner, its consent to cutting or otherwise altering the Work.

...

§ 3.15.1 The Contractor shall keep the premises and surrounding area continuously free from accumulation of waste materials and rubbish caused by operations under the Contract. At completion of the Work, the Contractor shall remove from and about the Project waste materials, rubbish, Contractor-generated waste materials, the Contractor's generated hazardous waste materials, the Contractor's tools, construction equipment, machinery, and surplus materials from and about the Project.

§ 3.18.1 To the fullest extent permitted by law, the Contractor shall ~~indemnify~~ indemnify, defend and hold harmless the Owner, Construction Manager, Architect, Construction Manager's and Architect's consultants, and agents and employees of any of them from and against claims, damages, losses, and expenses, including but not limited to attorneys' fees, arising out of or resulting from performance of the Work, provided that such claim, damage, loss, or expense is attributable to bodily injury, sickness, disease or death, or to injury to or destruction of tangible property (other than the Work itself), but only to the extent caused by the negligent acts or omissions of the Contractor, a Subcontractor, anyone directly or indirectly employed by them, or anyone for whose acts they may be liable, regardless of whether or not such claim, damage, loss, or expense is caused in part by a party indemnified hereunder. Such obligation shall not be construed to negate, abridge, or reduce other rights or obligations of indemnity ~~that~~ which would otherwise exist as to a party or person described in this Section 3.18. The Contractor, furthermore, agrees to obtain, maintain, and pay for such general liability coverage and endorsements (including product and completed operations coverage) as will ensure the provisions of this Section 3.18.1. The Contractor agrees to reimburse the Owner, its agents and employees for all costs and disbursements, including attorneys' fees, paid or incurred to enforce the provisions of this Section 3.18.1.

...

§ 3.18.3 To the fullest extent permitted by law and without limiting any other indemnification obligations of the Contractor, except to the extent caused by the uncured failure of the Owner to make payment when due and owing, the Contractor shall indemnify and defend the Owner, its officers, directors, assigns, lenders, agents, and employees from any liens, charges (including attorneys' fees) or encumbrances (including but not limited to mechanic's and materialmen's liens or bond claims) arising out of or in connection with the performance of the Work by Contractor, its Subcontractors, or its material suppliers. Upon request of the Owner, the Contractor shall within sixty (60) days remove any liens filed against the Owner or its property. If the Contractor fails to do so, the Owner is authorized by the Contractor to remove or satisfy any such liens, and the Contractor shall pay to the Owner all costs and damages incurred by the Owner to do so, including attorneys' fees.

...

§ 4.2.1 The Construction Manager and Architect will provide administration of the Contract as described in the Contract Documents and will be the Owner's ~~representatives during construction until the date the Architect issues the final Certificate for Payment.~~ consultants (1) during construction; (2) until final payment is due; and (3) with the

Additions and Deletions Report for AIA Document A232 – 2019. Copyright © 1992, 2009, and 2019>. All rights reserved. "The American Institute of Architects," "American Institute of Architects," "AIA," the AIA Logo, and "AIA Contract Documents" are trademarks of The American Institute of Architects. This draft was produced at 12:10:21 CT on 01/31/2024 under Order No.4104240957 which expires on 03/15/2024, is not for resale, is licensed for one-time use only, and may only be used in accordance with the AIA Contract Documents® Terms of Service. To report copyright violations, e-mail docinfo@aiacontracts.com.
User Notes: (878850378)

Owner's concurrence, from time to time during the correction period described in Section 12.2. The Architect and Construction Manager will advise and consult with the Owner. The Construction Manager and Architect will have authority to act on behalf of the Owner only to the extent provided in the Contract ~~Documents.~~Documents, unless otherwise modified in writing in accordance with other provisions of the Contract.

§ 4.2.2 The Architect will visit the site at intervals appropriate to the stage of construction, or as otherwise agreed with the Owner, to become generally familiar with the progress and quality of the ~~portion of the Work completed,~~ Work completed, to endeavor to guard the Owner against defects and deficiencies in the Work, and to determine in general if the Work ~~observed~~ is being performed in a manner indicating that the Work, when ~~fully~~ completed, will be in accordance with the Contract Documents. However, the Architect will not be required to make exhaustive or continuous on-site inspections to check the quality or quantity of the Work. On the basis of the site visits, the Architect will keep the Owner and the Construction Manager reasonably informed about the progress and quality of the portion of the Work completed, and promptly report to the Owner and Construction Manager known deviations from the Contract Documents and defects and deficiencies observed in the Work.

§ 4.2.2.2 The Contractor shall reimburse the Owner for compensation paid to the Architect for additional site visits made necessary by fault, neglect, or request of the Contractor.
PAGE 16

§ 4.2.6 Communications. The Owner shall communicate with the Contractor and the Construction Manager's consultants through the Construction Manager about matters arising out of or relating to the Contract Documents. The Owner and Construction Manager shall include the Architect in all communications that relate to or affect the Architect's services or professional responsibilities. The Owner shall promptly notify the Architect of the substance of any direct communications between the Owner and the Construction Manager otherwise relating to the Project. Communications by and with the Architect's consultants shall be through the Architect. Communications by and with Subcontractors and suppliers shall be through the Contractor. Communications by and with other Contractors shall be through the Construction Manager. Communications by and with the Owner's own forces and Separate Contractors shall be through the ~~Owner.~~ Owner unless otherwise provided. The Contract Documents may specify other communication protocols. The Owner may require the Architect, Construction Manager and the Contractor to comply with Owner requirements in regards to public communications and site signage.

...

§ 4.2.8 The Architect and Construction Manager have authority to reject Work that does not conform to the Contract Documents, and will notify each other about the rejection. Whenever the Construction Manager considers it necessary or ~~advisable,~~ advisable for implementation of the intent of the Contract Documents, the Construction Manager will have authority to require additional inspection or testing of the Work in accordance with Sections 13.4.2 and 13.4.3, upon written authorization of the Owner, whether or not the Work is fabricated, installed or completed. The foregoing authority of the Construction Manager will be subject to the provisions of Sections 4.2.18 through 4.2.20 inclusive, with respect to interpretations and decisions of the Architect. However, neither the Architect's nor the Construction Manager's authority to act under this Section 4.2.8 nor a decision made by either of them in good faith either to exercise or not to exercise such authority shall give rise to a duty or responsibility of the Architect or the Construction Manager to the Contractor, Subcontractors, suppliers, their agents or employees, or other persons performing any of the Work.
PAGE 17

§ 4.2.11 The Architect ~~will~~ will, and the Owner may, review and approve, or take other appropriate action upon, the Contractor's submittals such as Shop Drawings, Product Data, and Samples, but only for the limited purpose of checking for conformance with information given and the design concept expressed in the Contract Documents. The Architect's ~~action will be taken in accordance with the submittal schedule approved by the Architect or, in the absence of an approved submittal schedule, with reasonable promptness~~ or Owner's action will be taken with such reasonable promptness as to cause no delay in the Work or in the activities of the Owner, Contractor or separate contractors, while allowing sufficient time in the Architect's professional judgment to permit adequate review. Upon the Architect's or the Owner's completed review, the Architect shall transmit its submittal review to the Construction Manager.
PAGE 18

Additions and Deletions Report for AIA Document A232 – 2019. Copyright © 1992, 2009, and 2019>. All rights reserved. "The American Institute of Architects," "American Institute of Architects," "AIA," the AIA Logo, and "AIA Contract Documents" are trademarks of The American Institute of Architects. This draft was produced at 12:10:21 CT on 01/31/2024 under Order No.4104240957 which expires on 03/15/2024, is not for resale, is licensed for one-time use only, and may only be used in accordance with the AIA Contract Documents® Terms of Service. To report copyright violations, e-mail docinfo@aiacontracts.com.
User Notes: (878850378)

§ 4.2.18 The Architect will interpret and decide matters concerning performance ~~under, and~~ under the requirements of, the Contract Documents on written request of the Construction Manager, Owner, or Contractor through the Construction Manager. The Architect's response to such requests will be made ~~in writing within any time limits agreed upon or otherwise with reasonable promptness.~~ with reasonable promptness and within any time limits agreed upon. If no agreement is made concerning the time within which interpretations required of the Architect shall be furnished in compliance with this Section 4.2.18, then delay shall not be recognized on account of failure by the Architect to furnish such interpretations until fifteen (15) days after written request is made to them.

§ 4.2.19 ~~Interpretations and decisions of the Architect will be consistent with the intent of, and reasonably inferable from, the Contract Documents and will be in writing or in the form of drawings. When making such interpretations and decisions, the Architect will endeavor to secure faithful performance by both Owner and Contractor, will not show partiality to either, and will not be liable for results of interpretations or decisions so rendered in good faith.~~Architect's decisions on matters relating to aesthetic effect will be final if consistent with the intent expressed in the Contract Documents.

§ 4.2.20 ~~The Architect's decisions on matters relating to aesthetic effect will be final if consistent with the intent expressed in the Contract Documents.~~Architect will review and respond to requests for information about the Contract Documents. The Architect's response to such requests will be made in writing within any time limits agreed upon or otherwise with reasonable promptness. If appropriate, the Architect will prepare and issue supplemental Drawings and Specifications in response to the requests for information.

~~**§ 4.2.21** The Construction Manager will receive and review requests for information from the Contractor, and forward each request for information to the Architect, with the Construction Manager's recommendation. The Architect will review and respond in writing, through the Construction Manager, to requests for information about the Contract Documents. The Construction Manager's recommendation and the Architect's response to each request will be made in writing within any time limits agreed upon or otherwise with reasonable promptness. If appropriate, the Architect will prepare and issue supplemental Drawings and Specifications in response to the requests for information.~~

...

§ 5.2.1 Unless otherwise stated in the Contract Documents, the Contractor, as soon as practicable after award of the Contract, shall notify in writing the Construction Manager, for review by the Owner, Construction Manager and Architect, of the persons or entities proposed for each principal portion of the Work, including those who are to furnish materials or equipment fabricated to a special design. Within 14 days of receipt of the information, the Construction Manager may notify the Contractor whether the Owner, the Construction Manager or the Architect (1) has reasonable objection to any such proposed person or entity or, (2) requires additional time for review. Failure of the Construction Manager to provide notice within the 14-day period shall constitute notice of no reasonable objection. The Contractor shall not employ any Subcontractor or use any material to which the Architect, Construction Manager or Owner may object. Prior to the employment of any Subcontractor, the Contractor must obtain the Owner's approval of such Subcontractor for the designated portion of the Work.

...

§ 5.2.3 If the Owner, Construction Manager or Architect has reasonable objection to a person or entity proposed by the Contractor, the Contractor shall propose another to whom the Owner, Construction Manager or Architect has no reasonable objection. ~~If the proposed but rejected Subcontractor was reasonably capable of performing the Work, the Contract Sum and Contract Time~~ The Contract Sum shall be increased or decreased by the ~~difference, if any,~~ difference in cost occasioned by such change, and an appropriate Change Order shall be ~~issued before commencement of the substitute Subcontractor's Work.~~ issued. However, no increase in the Contract Sum or Contract Time shall be allowed for such change unless the Contractor has acted promptly and responsively in submitting names as required. Notwithstanding the foregoing, the Contractor shall have a continuing duty to the Owner, Construction Manager and Architect to find and propose such persons or entities as shall not result in material increase in the Contract Sum, or a material decrease in the quality of Work contemplated under the Contract Documents.

Additions and Deletions Report for AIA Document A232 – 2019. Copyright © 1992, 2009, and 2019>. All rights reserved. "The American Institute of Architects," "American Institute of Architects," "AIA," the AIA Logo, and "AIA Contract Documents" are trademarks of The American Institute of Architects. This draft was produced at 12:10:21 CT on 01/31/2024 under Order No.4104240957 which expires on 03/15/2024, is not for resale, is licensed for one-time use only, and may only be used in accordance with the AIA Contract Documents® Terms of Service. To report copyright violations, e-mail docinfo@aiacontracts.com.
User Notes: (878850378)

§ 5.2.4 The Contractor shall not substitute a Subcontractor, person, or entity for one previously selected if the Owner, Construction Manager or Architect makes reasonable objection to such substitution. Any proposed substitution of a Subcontractor, person, or entity for one previously selected shall be made in a separate writing to the Owner, Construction Manager and Architect. No substitution shall be deemed approved/accepted without written confirmation from the Owner, Construction Manager and Architect. Neither acceptance of, nor objection to a Subcontractor or Sub-subcontractor, material supplier, or other person or organization by the Owner, Construction Manager and Architect shall limit the responsibility of the Contractor to furnish materials, products, equipment, and services in conformance with the requirements of the Contract Documents.

PAGE 19

~~By appropriate written agreement, the Contractor shall require each Subcontractor, to the extent of the Work to be performed by the Subcontractor, to be bound to the Contractor by terms of the Contract Documents, and to assume toward the Contractor all the obligations and responsibilities, including the responsibility for safety of the Subcontractor's Work, that the Contractor, by these Contract Documents, assumes toward the Owner, Construction Manager and Architect. Each subcontract agreement shall preserve and protect the rights of the Owner, Construction Manager and Architect under the Contract Documents with respect to the Work to be performed by the Subcontractor so that subcontracting thereof will not prejudice such rights, and shall allow to the Subcontractor, unless specifically provided otherwise in the subcontract agreement, the benefit of all rights, remedies, and redress against the Contractor that the Contractor, by the Contract Documents, has against the Owner. Where appropriate, the Contractor shall require each Subcontractor to enter into similar agreements with Sub-subcontractors. The Contractor shall make available to each proposed Subcontractor, prior to the execution of the subcontract agreement, copies of the Contract Documents to which the Subcontractor will be bound, and, upon written request of the Subcontractor, identify to the Subcontractor terms and conditions of the proposed subcontract agreement that may be at variance with the Contract Documents. Subcontractors will similarly make copies of applicable portions of such documents available to their respective proposed Sub-subcontractors.~~**§ 5.3.1** By appropriate written agreement, the Contractor shall require each Subcontractor, to the extent of the Work to be performed by the Subcontractor, to be bound to the Contractor by terms of the Contract Documents, and to assume toward the Contractor all the obligations and responsibilities, including the responsibility for safety of the Subcontractor's Work, that the Contractor, by these Contract Documents, assumes toward the Owner, Construction Manager and Architect. Each subcontract agreement shall preserve and protect the rights of the Owner, Construction Manager and Architect under the Contract Documents with respect to the Work to be performed by the Subcontractor so that subcontracting thereof will not prejudice such rights, and shall allow to the Subcontractor, unless specifically provided otherwise in the subcontract agreement, the benefit of all rights, remedies, and redress against the Contractor that the Contractor, by the Contract Documents, has against the Owner. Where appropriate, the Contractor shall require each Subcontractor to enter into similar agreements with Sub-subcontractors. The Contractor shall make available to each proposed Subcontractor, prior to the execution of the subcontract agreement, copies of the Contract Documents to which the Subcontractor will be bound, and, upon written request of the Subcontractor, identify to the Subcontractor terms and conditions of the proposed subcontract agreement that may be at variance with the Contract Documents. Subcontractors shall similarly make copies of applicable portions of such documents available to their respective proposed Sub-subcontractors.

§ 5.3.2 The Contractor is responsible for the performance of, the actions of, the timeliness of, or interference caused by, Subcontractors, Sub-subcontractors (of any tier), and others directly or indirectly under contract to the Contractor.

PAGE 20

§ 6.2.2 If part of the Contractor's Work depends for proper execution or results upon construction or operations by the Owner's own forces, Separate Contractors or other Contractors, the Contractor shall, prior to proceeding with that portion of the Work, promptly notify the Construction Manager and Architect of apparent discrepancies or defects in the construction or operations by the Owner or Separate Contractor or other Contractors that would render it unsuitable for proper execution and results of the Contractor's Work. Failure of the Contractor to notify the Construction Manager and the Architect of apparent discrepancies or defects prior to proceeding with the Work shall constitute an acknowledgment that the Owner's or Separate Contractor's or other Contractors' completed or partially completed construction is fit and proper to receive the Contractor's Work. The Contractor shall not be responsible for discrepancies or defects in the construction or operations by the Owner or Separate Contractors or other Contractors that are not ~~apparent.~~reasonably discoverable.

§ 6.2.3 ~~The Contractor shall reimburse the Owner for costs the Owner incurs, including costs that are payable to a Separate Contractors or to other Contractors, because of the Contractor's delays, improperly timed activities or~~

Additions and Deletions Report for AIA Document A232 – 2019. Copyright © 1992, 2009, and 2019>. All rights reserved. "The American Institute of Architects," "American Institute of Architects," "AIA," the AIA Logo, and "AIA Contract Documents" are trademarks of The American Institute of Architects. This draft was produced at 12:10:21 CT on 01/31/2024 under Order No.4104240957 which expires on 03/15/2024, is not for resale, is licensed for one-time use only, and may only be used in accordance with the AIA Contract Documents® Terms of Service. To report copyright violations, e-mail docinfo@aiacontracts.com.
User Notes: (878850378)

~~defective construction. The Owner shall be responsible to the Contractor for costs the Contractor incurs because of delays, improperly timed activities, damage to the Work or defective construction by the Owner's own forces, Separate Contractors, or other Contractors.~~Costs caused by delays or by improperly timed activities or defective construction shall be borne by the party responsible therefor.

...

§ 6.2.5 ~~The Owner, Separate Contractors, and other Contractors shall have the same responsibilities for cutting and patching as are described for the Contractor in Section 3.14.~~Claims and other disputes and matters in question between the Contractor and a separate contractor shall be subject to the provisions of Article 15 provided the separate contractor has reciprocal obligations.

§ 6.2.6 The Owner, Separate Contractors, and other Contractors shall have the same responsibilities for cutting and patching as are described for the Contractor in Section 3.14.

...

If a dispute arises among the Contractor, Separate Contractors, other Contractors, and the Owner as to the responsibility under their respective contracts for maintaining the premises and surrounding area free from waste materials and ~~rubbish, the Owner may clean up and the Construction Manager, with notice to the Architect, will allocate the cost among those responsible.~~rubbish as described in Section 3.15, the Owner may clean up allocate the cost among those responsible as the Architect determines to be just..

...

§ 7.1.2 A Change Order shall be based upon agreement among the Owner, Construction Manager, Architect and Contractor. A Construction Change Directive requires agreement by the Owner, Construction Manager and Architect and may or may not be agreed to by the Contractor. ~~An order for a minor change in the Work may be issued by the Architect alone.~~

...

§ 7.1.4 The amount of credit to be allowed by the Contractor to the Owner for any deletion or change which results in a net decrease in the Contract Sum will be the amount of the actual net cost as confirmed by the Architect after consultation with the Owner and Construction Manager. When both additions and credits covering related Work or substitutions are involved in any one change, the allowance for both overhead and profit shall be figured on the basis of the net increase or decrease, if any, with respect to that change.

§ 7.1.5 In Section 7.3.6, the allowance for the combined overhead and profit included in the total cost to the Owner shall be based on the following schedule:

.1 For the Contractor, for Work performed by the Contractor's own forces, ten percent (10%) of the cost;

.2 For the Contractor, for Work performed by the Contractor's Subcontractor, five percent (5%) of the amount due the Subcontractor;

.3 For each Subcontractor or Sub-subcontractor involved for Work performed by the Subcontractor's or Sub-subcontractor's own forces, ten percent (10%) of the cost;

.4 For each Subcontractor for Work performed by the Subcontractor's Sub-subcontractor, five percent (5%) of the amount due the Subcontractor;

.5 Costs to which overhead and profit is to be applied shall be determined in accordance with Section 7.3.6;

.6 In order to facilitate checking of quotations for extras or credits, all proposals, expect those so minor that their propriety can be seen by inspection, shall be accompanied by a complete itemization of costs, including labor, materials and subcontracts. Labor and materials shall be itemized in the manner prescribed above. Where major cost items are subcontracts, they shall be itemized also. In no case will a change involving over $500 be approved without such itemization.

Additions and Deletions Report for AIA Document A232 – 2019. Copyright © 1992, 2009, and 2019>. All rights reserved. "The American Institute of Architects," "American Institute of Architects," "AIA," the AIA Logo, and "AIA Contract Documents" are trademarks of The American Institute of Architects. This draft was produced at 12:10:21 CT on 01/31/2024 under Order No.4104240957 which expires on 03/15/2024, is not for resale, is licensed for one-time use only, and may only be used in accordance with the AIA Contract Documents® Terms of Service. To report copyright violations, e-mail docinfo@aiacontracts.com.
User Notes: (878850378)

§ 7.2 Change Orders and Change Proposals

~~A Change Order is a written instrument prepared by the Construction Manager and signed by the Owner, Construction Manager, Architect, and Contractor, stating their agreement upon all of the following:~~**§ 7.2.1** A Change Order is a written instrument prepared by the Construction Manager and signed by the Owner, Construction Manager, Architect, and Contractor, stating their agreement upon all of the following:

PAGE 21

.3 The extent of the adjustment, if any, in the Contract Time.

§ 7.2.2 Change Order shall be prepared on AIA Document G731.

§ 7.2.3 The Contractor must submit Change Proposals covering a contemplated Change Order within ten (10) days after request of the Owner, or the Architect or within ten (10) days of the event, or Contractor's discovery of a condition, whichever is earlier, giving rise to the Contractor's claim for a change in the Contract Sum or Contract Time. No increase in the Contract Sum or extension of the Contract Time will be allowed the Contractor for the cost or time involved in making Change Proposals. Change Proposals will define or confirm in detail the Work which is proposed to be added, deleted, or changed and must include any adjustment which the Contractor believes to be necessary in (i) the Contract Sum, or (ii) the Contract Time. Any proposed adjustment must include detailed documentation including, but not limited to: cost, properly itemized and supported by sufficient substantiating data to permit evaluation including cost of labor, materials, supplies and equipment, rental cost of machinery and equipment, additional bond cost, plus a fixed fee for profit and overhead (which includes office overhead and Site-specific overhead and general conditions) of ten percent (10%) if the Work is performed by the Contractor, or five percent (5%) if the Work is performed by a Subcontractor or Sub-subcontractor. The Subcontractor's or Sub-subcontractor's overhead and profit in turn must not exceed a total aggregate of ten percent (10%). Change Proposals will be binding upon the Contractor and may be accepted or rejected by the Owner in its discretion. The Owner may, at its option, instruct the Contractor through a Construction Change Directive to proceed with the Work involved in the Change Proposal in accordance with Section 7.3 without accepting the Change Proposal in its entirety.

§ 7.2.4 If the Owner determines that a Change Proposal is appropriate, the Architect will prepare and submit a request for a Change Order or Contract Amendment providing for an appropriate adjustment in the Contract Sum or Contract Time, or both, for further action by the Owner. No such change is effective until the Owner and Architect sign the Change Order.

PAGE 22

§ 7.3.4 If the Contractor does not respond promptly or disagrees with the method for adjustment in the Contract Sum, the Owner and the Construction Manager shall determine the adjustment on the basis of reasonable expenditures and savings of those performing the Work attributable to the change, including, in case of an increase in the Contract Sum, an amount for overhead and profit as set forth in the Agreement, or if no such amount is set forth in the Agreement, a reasonable amount. In such case, and also under Section 7.3.3.3, the Contractor shall keep and present, in such form as the Construction Manager may prescribe, an itemized accounting together with appropriate supporting data. Unless otherwise provided in the Contract Documents, costs for the purposes of this Section 7.3.4 shall be limited to the following:

...

.3 Rental costs of machinery and equipment, exclusive of hand tools, whether rented from the Contractor or ~~others;~~others (at rates approved by the Owner);

...

§ 7.3.7 A Construction Change Directive signed by the Contractor indicates the Contractor's agreement therewith, including adjustment in Contract Sum and Contract Time or the method for determining them. Such agreement shall be effective ~~immediately and shall be recorded as a Change Order.~~immediately.

...

Additions and Deletions Report for AIA Document A232 – 2019. Copyright © 1992, 2009, and 2019>. All rights reserved. "The American Institute of Architects," "American Institute of Architects," "AIA," the AIA Logo, and "AIA Contract Documents" are trademarks of The American Institute of Architects. This draft was produced at 12:10:21 CT on 01/31/2024 under Order No.4104240957 which expires on 03/15/2024, is not for resale, is licensed for one-time use only, and may only be used in accordance with the AIA Contract Documents® Terms of Service. To report copyright violations, e-mail docinfo@aiacontracts.com.
User Notes: (878850378)

§ 7.3.9 Pending final determination of the total cost of a Construction Change Directive to the Owner, the Contractor may request payment for Work completed under the Construction Change Directive in Applications for ~~Payment.~~ Payment up to and not exceeding $25,000. The Construction Manager and Architect will make an interim determination for purposes of monthly certification for payment for those costs and certify for payment the amount that the Construction Manager and Architect determine to be reasonably justified. The interim determination of cost shall adjust the Contract Sum on the same basis as a Change Order, subject to the right of either party to disagree and assert a Claim in accordance with Article 15.

PAGE 23

The Architect may order minor changes in the Work that are consistent with the intent of the Contract Documents and do not involve an adjustment in the Contract Sum or an extension of the Contract Time. The Architect's order for minor changes shall be in ~~writing.~~ writing and approved by the Owner. If the Contractor believes that the proposed minor change in the Work will affect the Contract Sum or Contract Time, the Contractor shall notify the Construction Manager and shall not proceed to implement the change in the Work. If the Contractor performs the Work set forth in the Architect's order for a minor change without prior notice to the Construction Manager that such change will affect the Contract Sum or Contract Time, the Contractor waives any adjustment to the Contract Sum or extension of the Contract Time.

...

§ 8.1.2 The date of commencement of the Work is the date established in the Agreement. The date shall not be postponed by the failure to act of the Contractor or of persons or entities for whom the Contractor is responsible.

...

§ 8.1.4 The term "day" ~~as used in the Contract Documents shall mean calendar day unless otherwise specifically defined.~~shall mean calendar day of 24 hours beginning at 12:00 midnight. Calendar days as stated in the Contract Documents, shall include all days of a seven (7) day week including Saturdays, Sundays, and holidays. The term "Milestone Date" is, in each instance, the date established in the Contract Documents for the Substantial completion of all or a designated portion of the Work.

...

§ 8.2.3 The Contractor shall proceed expeditiously with adequate forces and shall achieve Substantial Completion within the Contract ~~Time.~~Time and shall achieve specific contractual Milestone Dates (if any), Substantial Completion and final Completion within the time stated in the Contract Documents.

§ 8.2.4 Contractor understands and agrees that all Work must be performed in an orderly and closely coordinated sequence so that the dates for Substantial Completion, Final Completion, and Milestone Dates (if any) may be met by the Contractor.

§ 8.2.5 Timely final completion of the Project is of critical importance to the Owner. The Contractor agrees that it shall substantially complete all Work under the Contract documents within the time established herein and that it shall finally complete the Work in the detail required and in the time required by the Contract Documents.

§ 8.2.6 To the extent that the Contract Documents contain or provide for specific contractual Milestone Dates in addition to Final and Substantial Completion dates, such dates shall be adhered to and shall be the last acceptable dates for those milestones and completions, unless modified by the Owner.

§ 8.2.7 Notwithstanding anything to the contrary contained in the Contract Documents, in the event that any Contractor fails, or appears likely, in the reasonable opinion of the Owner and Construction Manager, to fail to complete a critical portion of their Work on time or to complete any dates for Substantial Completion, Final Completion, or Milestone Dates as evidenced by the latest update of the CPM Schedule Report, the Owner shall have the right to select and require Contractor's performance under any or all of the following operations:

.1 Require the Contractor to substantiate their capability to get back on schedule within two (2) days;

.2 Require the Contractor, at no additional cost to the Owner, to increase their work force, work overtime and/or extra shifts and do whatever else is required by the Owner until the Contractor gets

Additions and Deletions Report for AIA Document A232 – 2019. Copyright © 1992, 2009, and 2019>. All rights reserved. "The American Institute of Architects," "American Institute of Architects," "AIA," the AIA Logo, and "AIA Contract Documents" are trademarks of The American Institute of Architects. This draft was produced at 12:10:21 CT on 01/31/2024 under Order No.4104240957 which expires on 03/15/2024, is not for resale, is licensed for one-time use only, and may only be used in accordance with the AIA Contract Documents® Terms of Service. To report copyright violations, e-mail docinfo@aiacontracts.com.
User Notes: (878850378)

back on schedule as established by the CPM Schedule Report (including any updates thereto);

.3 Withhold progress payments or portions thereof until such time as the contractor returns to schedule, but only related to Substantial Completion or Final Completion;

.4 Contact or visit the factory, plant, or distribution center whose production or delivery schedule may be critical to the scheduled completion of a portion of the contract work and expedite such production delivery at Contractor's expense; or

.5 Require the Contractor to complete, in detail, and submit weekly a Short Interval Schedule (SIS) showing: (1) planning for the next two weeks; (2) work completed for the previous week; (3) sufficient detail to evaluate daily milestone (if any) and manpower/equipment loading, and shall identify/tie into the monthly updated CPM Schedule Report.

Any costs incurred by the Contractor in fulfilling the option(s) selected by the Owner shall be at the Contractor's expense.

PAGE 24

§ 8.3.1 If the Contractor is delayed at any time in the ~~commencement or~~ progress of the Work by (1) an act or neglect of the Owner, Architect, Construction Manager, or an employee of any of them, or of the Owner's own forces, Separate Contractors, or other Contractors; (2) by changes ordered in the Work; (3) by labor disputes, fire, unusual delay in deliveries, unavoidable casualties, adverse weather conditions documented in accordance with Section 15.1.6.2, or other causes beyond the Contractor's control; ~~(4) by delay authorized by the Owner pending mediation and binding dispute resolution; or (5)~~ or (4) by other causes that the Contractor asserts and the Architect, based on the recommendation of the Construction Manager, determines justify delay, then subject to the conditions hereinafter set forth, the Contract Time shall be extended by Change Order for such reasonable time as the Architect may determine. Requests for extensions of time for causes enumerated above will be considered by the Architect subject to the following:

.1 Only those conditions enumerated above over which the Contractor has no control will be considered. The burden of proof to substantiate the claim for an extension shall rest with the Contractor, including evidence that the cause was beyond their control. It shall be deemed the Contractor has control over the supply of labor, materials, equipment, methods, techniques, and over their Subcontractors and suppliers;

.2 In the event of Changes in the Work, any consideration for a time extension will be made only at the time of authorizing the changes, and no later than when the Change Order is prepared, and only if the Change Order significantly affects the time and progress of the entire Work. For changes which do not affect the entire Work, time extension may be granted only for the area, phase, unit, or element affected by the change, if due to a valid reason for a time extension;

.3 Any unusual delay in deliveries will not be considered unless it is solely due to transportation issues wholly outside of Contractor's, Subcontractor's, Sub-subcontractor's or Supplier's control. An extension of time will not be granted for delays in deliveries where said delivery was not properly scheduled or when orders were not promptly and properly placed;

.4 With respect to a claim for an extension of time as a result of climatic conditions, the Contractor shall recognize the location of the site and the existence, as normal, or variations from "average" conditions. Foul weather in itself will not be a valid reason for a time extension. Requests for time extensions because of delay resulting from weather extremes will not be considered unless a substantial variation from usual weather conditions occurs for a significant period of time, during phases of the Work when operation necessarily were suspended to a significant degree when they would otherwise have been in progress. In considering the time extension, the weather conditions both before and after the period in which the delay is claimed will be evaluated with credit given to Owner for unseasonably favorable weather;

.5 Delays resulting from a labor dispute will not result in a time extension of a longer period than the dispute, plus a reasonable time for mobilization if justified and necessary as approved by the Architect, and may be less depending on the impact of the dispute, including what operations were suspended or curtailed;

.6 No time extension will be granted as a result of improper scheduling or for failure to have shop drawings or samples submitted in ample time for review under a reasonable and agreed upon schedule; or

.7 Delays by Subcontractors or suppliers will not be considered justification for a time extension, except for the same valid reasons and conditions enumerated under Section 8.3.1.

Additions and Deletions Report for AIA Document A232 – 2019. Copyright © 1992, 2009, and 2019>. All rights reserved. "The American Institute of Architects," "American Institute of Architects," "AIA," the AIA Logo, and "AIA Contract Documents" are trademarks of The American Institute of Architects. This draft was produced at 12:10:21 CT on 01/31/2024 under Order No.4104240957 which expires on 03/15/2024, is not for resale, is licensed for one-time use only, and may only be used in accordance with the AIA Contract Documents® Terms of Service. To report copyright violations, e-mail docinfo@aiacontracts.com.
User Notes: (878850378)

PAGE 25

§ 8.3.4 The Contractor shall be responsible for all Owner incurred costs associated with a Contractor related to delay in completion of the Project. These costs may include, but are not limited to, Owner staff overtime, Consultant additional fees, additional testing, and/or additional rental or storage costs. A Change Order or Construction Change Directive will be issued to cover these costs. If a Change Order is not agreed to by the Contractor, the Owner, after presenting documentation to the Contractor, may deduct these amounts without a Change Order from the Contract Sum.

...

~~Where the Contract is based on a stipulated sum or Guaranteed Maximum Price, the Contractor shall submit a schedule of values to the Construction Manager, before the first Application for Payment, allocating the entire Contract Sum to the various portions of the Work. The schedule of values shall be~~ Before the first Application for Payment, the Contractor shall submit to the Architect and Construction Manager a schedule of values allocated to various portions of the Work, prepared in the form, and supported by the data to substantiate its accuracy, required by the Construction Manager and the Architect. ~~This~~ The schedule, unless objected to by the Construction Manager or Architect, shall be used as a basis for reviewing the Contractor's Applications for Payment. The Construction Manager shall forward to the Architect the Contractor's schedule of values. Any changes to the schedule of values shall be submitted to the Construction Manager and supported by such data to substantiate its accuracy as the Construction Manager and the Architect may require, and unless objected to by the Construction Manager or the Architect, shall be used as a basis for reviewing the Contractor's subsequent Applications for Payment. The Contractor, after receipt of Notice to Proceed, shall meet with the Owner, Construction Manager and the Architect for the purpose of reviewing the Project CPM Schedule and the Contract Schedule of Values. The Contractor shall develop a CPM Schedule for completing their portion of the Work, in conjunction with all other Contractors or Bid Packages, at the Pre-Construction Meeting(s). The Schedule of Values is to be broken down into specification sections and by labor and materials.

...

§ 9.3.1 At least fifteen days before the date established for each progress payment, the Contractor shall submit to the Construction Manager an itemized Application for Payment ~~prepared in accordance with the schedule of values, if required under Section 9.2, for completed portions of the Work. The application shall be notarized, if required,~~ for operations completed in accordance with the Schedule of Values. Such application shall be notarized and supported by all data substantiating the Contractor's right to payment that the Owner, Construction Manager or Architect require, such as copies of requisitions, and releases of waivers of lien from Subcontractors and ~~suppliers, and shall reflect retainage if provided for in the Contract Documents.~~material suppliers, and reflecting retainage if provided for elsewhere in the Contract Documents. The form of Application for Payment shall be a notarized AIA Document G732–2019, Application and Certificate for Payment, supported by AIA Document G703–1992, Continuation Sheet.

PAGE 26

§ 9.3.1.2 ~~Applications for Payment~~ Such applications shall not include requests for payment ~~for portions of the Work for which the~~ of amounts the Contractor does not intend to pay a Subcontractor ~~or supplier,~~ or supplier because of a dispute or other reason, unless such Work has been performed by others whom the Contractor intends to pay.

§ 9.3.1.3 Following certification of the Application for Payment by the Architect and Construction Manager, the Owner shall pay ninety-five percent (95%) of its value, retaining five percent (5%) until Final Completion.

§ 9.3.1.4 Contractor shall provide lien waivers for itself for the current payment application and for Subcontractors, Sub-subcontractors, and suppliers for the previous payment application before the Contractor has earned or has the right to receive payment for the specific items of work or materials covered by the lien waivers. All lien waivers shall be provided in the form required by the Owner. This Section 9.3.1.4 shall not limit other obligations of the Contractor contained elsewhere to provide lien waivers.

...

Additions and Deletions Report for AIA Document A232 – 2019. Copyright © 1992, 2009, and 2019>. All rights reserved. "The American Institute of Architects," "American Institute of Architects," "AIA," the AIA Logo, and "AIA Contract Documents" are trademarks of The American Institute of Architects. This draft was produced at 12:10:21 CT on 01/31/2024 under Order No.4104240957 which expires on 03/15/2024, is not for resale, is licensed for one-time use only, and may only be used in accordance with the AIA Contract Documents® Terms of Service. To report copyright violations, e-mail docinfo@aiacontracts.com.
User Notes: (878850378)

§ 9.3.4 In each Application for Payment, the Contractor shall certify as follows:

"That there are no known mechanics' or materialmen's liens or stop notice claims outstanding by the application or any of its subcontractors of any tier, or any of the applicant's or subcontractor's material suppliers, or laborers at the date of this application, that all due and payable bills with respect to the Work have been paid or are included in the amount requested in current application, and that, except for such bills, not paid by Owner, but so included, there is no known basis for the filing of any mechanics' or materialmen's liens or stop notice claims on the Work, and that waivers from Contractor, its subcontractors of any tier, or any of the applicant's or subcontractor's material suppliers and laborers have been obtained in such form as to constitute an effective waiver of liens or stop notice claims, under the laws of the State of Minnesota to the extent of payments made by Owner to Contractor."

Notwithstanding the foregoing Section 9.3.4, Contractor acknowledges its obligation to provide a Payment Bond in accordance with the Contract Documents, and that Contractor's failure to pay any of its Subcontractors, Sub-subcontractors, suppliers, or laborers will be resolved through a claim under the Payment Bond.

PAGE 28

§ 9.6.1 After the Architect has issued a Certificate for Payment or Project Certificate for Payment, the Owner shall make payment within thirty (30) days of receipt by Owner of Certificate of Payment in the manner and within the time provided in the Contract Documents, and shall so notify the Construction Manager and Architect.

§ 9.6.2 The Contractor shall pay each Subcontractor, no later than seven days after receipt of payment from the Owner, the amount to which the Subcontractor is entitled, reflecting percentages actually retained from payments to the Contractor on account of the Subcontractor's portion of the Work. The Contractor shall, by appropriate agreement with each Subcontractor, require each Subcontractor to make payments to Sub-subcontractors in a similar manner. Per Minnesota Statutes, Section 471.425, within ten (10) days of Contractor's receipt of payment from Owner, the Contractor must pay any Subcontractor for any undisputed services provided by the Subcontractor. The Contractor shall pay interest of one and one-half percent (1-1/2%) per month, or any part of a month, to the Subcontractor on any undisputed amount not paid on time to the subcontractor. The minimum monthly interest penalty payment for an unpaid balance of $100 or more is $10.00. For an unpaid balance of less than $100, the Contractor shall pay the actual interest penalty due to the Subcontractor. Contractor is advised that by reason of Minnesota Statutes, Section 471.425, subd. 4a, if a Subcontractor prevails in a civil action to collect interest penalties from a prime contractor, the Subcontractor must be awarded its costs and disbursements, including attorneys' fees incurred in bringing the action.

...

§ 9.6.5 The Contractor's payments to material and equipment suppliers shall be treated in a manner similar to that provided in Sections 9.6.2, 9.6.3 and 9.6.4.

PAGE 29

If the Construction Manager and Architect do not issue a Certificate for Payment or a Project Certificate for Payment, through no fault of the Contractor, within fourteen days after the Construction Manager's receipt of the Contractor's Application for Payment, or if the Owner does not pay the Contractor within ~~seven~~ thirty (30) days after the date established in the Contract Documents, the amount certified by the Construction Manager and Architect ~~or awarded by binding dispute resolution,~~ then the Contractor may, upon ~~seven~~ ten (10) additional days' notice to the Owner, Construction Manager and Architect, stop the Work until payment of the amount owing has been received. The Contract Time shall be extended appropriately and the Contract Sum shall be increased by the amount of the Contractor's reasonable costs of shutdown, delay and ~~start-up, plus interest as provided for in the Contract Documents.~~start-up which shall be accomplished as provided in Article 7.

...

§ 9.8.1 Substantial Completion is the stage in the progress of the Work when the Work or designated portion thereof is sufficiently complete in accordance with the Contract Documents so the Owner can occupy or utilize the Work for its intended ~~use.~~use and when the Architect issues a Certificate of Substantial Completion.

Additions and Deletions Report for AIA Document A232 – 2019. Copyright © 1992, 2009, and 2019>. All rights reserved. "The American Institute of Architects," "American Institute of Architects," "AIA," the AIA Logo, and "AIA Contract Documents" are trademarks of The American Institute of Architects. This draft was produced at 12:10:21 CT on 01/31/2024 under Order No.4104240957 which expires on 03/15/2024, is not for resale, is licensed for one-time use only, and may only be used in accordance with the AIA Contract Documents® Terms of Service. To report copyright violations, e-mail docinfo@aiacontracts.com.
User Notes: (878850378)

§ 9.8.2 When the Contractor considers that the Work, or a portion thereof which the Owner agrees to accept separately, is substantially complete, the Contractor shall notify the Construction Manager, and the Contractor and Construction Manager shall jointly prepare and submit to the Architect a comprehensive list of items to be completed or ~~corrected prior to final payment.~~ corrected. The Contractor shall proceed promptly to complete and correct items on the list. Failure to include an item on such list does not alter the responsibility of the Contractor to complete all Work in accordance with the Contract Documents. Upon receipt of the Contractor's list, the Architect, assisted by the Construction Manager, will make an inspection to determine whether the Work or designated portion thereof is substantially complete. If the Architect's inspection discloses any item, whether or not included on the Contractor's list, which is not in accordance with the requirements of the Contract documents, the Contractor shall, before issuance of the Certificate of Substantial Completion, complete or correct such item, upon notification by the Architect. The Contractor shall then submit a request for another inspection by the Architect, assisted by the Construction Manager, to determine Substantial Completion. When the Work or designated portion thereof is substantially complete, the Architect will prepare a Certificate of Substantial Completion which shall establish the date of Substantial Completion, shall establish responsibilities of the Owner and Contractor for security, maintenance, heat, utilities, damage to the Work and insurance, and shall fix the time within which the Contractor shall finish all items on the list accompanying the Certificate. Warranties required by the Contract Document shall commence on the date of Substantial Completion of the Work or designated portion thereof unless otherwise provided in the Certificate of Substantial Completion.

PAGE 30

§ 9.8.6 Upon Substantial completion of the Work or designated portion thereof and upon application by the Contractor and certification by the Architect, the Owner shall make payment, reflecting adjustment in retainage, pursuant to Minnesota Statutes, Section 15.72, for such Work or portion thereof as provided in the Contract Documents.

§ 9.8.7 The Architect, assisted by the Construction Manager, shall make one (1) inspection for Substantial Completion and Final Completion in accordance with the AIA Document B101–2017 Owner Architect Agreement. If additional inspections are required due to the Contractor's failure to complete previously listed corrective or uncompleted work, the Architect's expense for conducting such re-inspections and related time in processing, reviewing, and revision of requirements shall be charged to the Contractor and such payment shall be accomplished by a deductive Change Order to the Contractor.

...

§ 9.10.1 Upon completion of the Work, the Contractor shall forward to the Construction Manager a notice that the Work is ready for final inspection and acceptance, and shall also forward to the Construction Manager a final Contractor's Application for Payment. Upon receipt, the Construction Manager shall perform an inspection to confirm the completion of Work of the Contractor. The Construction Manager shall make recommendations to the Architect when the Work of all of the Contractors is ready for final inspection, and shall then forward the Contractors' notices and Application for Payment or Project Application for Payment, to the Architect, who will promptly make such inspection. When the Architect finds the Work acceptable under the Contract Documents and the Contract fully performed, the Construction Manager and Architect will promptly issue a final Certificate for Payment or Project Certificate for Payment stating that to the best of their knowledge, information and belief, and on the basis of their observations, on-site visits and inspections, the Work has been completed in accordance with the Contract Documents and that the entire balance found to be due the Contractor and noted in the final Certificate is due and payable. The Construction Manager's and Architect's final Certificate for Payment or Project Certificate for Payment will constitute a further representation that conditions listed in Section 9.10.2 as precedent to the Contractor's being entitled to final payment have been fulfilled.

§ 9.10.2 Neither final payment nor any remaining retained percentage shall become due until the Contractor submits to the Architect through the Construction Manager (1) an affidavit that payrolls, bills for materials and equipment, and other indebtedness connected with the Work for which the Owner or the Owner's property might be responsible or encumbered (less amounts withheld by Owner) have been paid or otherwise satisfied, (2) a certificate evidencing that insurance required by the Contract Documents to remain in force after final payment is currently in ~~effect,~~ effect and will not be cancelled or allowed to expire until at least (60) days' prior written notice has been given to the Owner, (3) a written statement that the Contractor knows of no reason that the insurance will not be renewable to cover the period required by the Contract Documents, (4) consent of surety, if any, to final payment (5) documentation of any special

Additions and Deletions Report for AIA Document A232 – 2019. Copyright © 1992, 2009, and 2019>. All rights reserved. "The American Institute of Architects," "American Institute of Architects," "AIA," the AIA Logo, and "AIA Contract Documents" are trademarks of The American Institute of Architects. This draft was produced at 12:10:21 CT on 01/31/2024 under Order No.4104240957 which expires on 03/15/2024, is not for resale, is licensed for one-time use only, and may only be used in accordance with the AIA Contract Documents® Terms of Service. To report copyright violations, e-mail docinfo@aiacontracts.com.
User Notes: (878850378)

warranties, such as manufacturers' warranties or specific Subcontractor warranties, ~~and (6), if required by the Owner,~~ including a summary listing all applicable warranties both standard and extended, itemized by specification section and included at the front of the Operation and Maintenance manuals, and (6) other data establishing payment or satisfaction of obligations, such as receipts and releases and waivers of liens, claims, security interests, or encumbrances arising out of the Contract, to the extent and in such form as may be designated by the Owner. If a Subcontractor refuses to furnish a release or waiver required by the Owner, the Contractor may furnish a bond satisfactory to the Owner to indemnify the Owner against such lien, claim, security interest, or encumbrance. If a lien, claim, security interest, or encumbrance remains unsatisfied after payments are made, the Contractor shall refund to the Owner all money that the Owner may be compelled to pay in discharging the lien, claim, security interest, or encumbrance, including all costs and reasonable attorneys' fees.

PAGE 31

§ 9.11 Damages for Delay

§ 9.11.1 The Contractor shall be responsible for damages incurred by the Owner and any other separate contractors for delay resulting from the Contractor's failure to complete the Work within the contract Time or resulting from the progress of the Work failing to substantially conform to the Project Construction Schedule. These damages are not included in liquidated damages and represent additional direct costs incurred by the Owner for the delay. These damages may include Owner incurred costs for temporary classrooms, temporary facilities, moving of programs, etc.

...

~~The Contractor shall be responsible for initiating, maintaining, and supervising all safety precautions and programs in connection with the performance of the Contract. The Contractor shall submit the Contractor's safety program to the Construction Manager for review and coordination with the safety programs of other Contractors. The Construction Manager's responsibilities for review and coordination of safety programs shall not extend to direct control over or charge of the acts or omissions of the Contractors, Subcontractors, agents or employees of the Contractors or Subcontractors, or any other persons performing portions of the Work and not directly employed by the Construction Manager.~~**§ 10.1.1** The Contractor shall be responsible for initiating, maintaining, and supervising all safety precautions and programs in connection with the performance of the Contract. The Contractor shall submit the Contractor's safety program to the Construction Manager for review and coordination with the safety programs of other Contractors. The Construction Manager's responsibilities for review and coordination of safety programs shall not extend to direct control over or charge of the acts or omissions of the Contractors, Subcontractors, agents or employees of the Contractors or Subcontractors, or any other persons performing portions of the Work and not directly employed by the Construction Manager.

§ 10.1.2 The Contractor shall comply with all applicable laws and regulations. Notwithstanding any language to the contrary, the Owner shall not have any responsibility for job site inspections or safety recommendations. Any inspections or observations by the Owner, Construction Manager or the Architect are solely for the benefit of the Owner and shall not create any duties or obligations to anyone else.

PAGE 32

If either party suffers injury or ~~damage~~ damages to person or property because of an act or omission of the other party, of any of the other party's employees or agents, or of others for whose acts such party is legally responsible, notice of the injury or damage, whether or not insured, shall be given to the other party within a reasonable time not exceeding ~~21~~ ten (10) days after ~~discovery.~~ first observance. The notice shall provide sufficient detail to enable the other party to investigate the matter. If a Claim for additional cost or time related to this Claim is to be asserted, it shall be filed as provided in Sections 15.1.4 and 15.1.5.

PAGE 33

§ 10.3.1 ~~The Contractor is responsible for compliance with any requirements included in the Contract Documents regarding hazardous materials or substances. If the Contractor encounters a hazardous material or substance not addressed in the Contract Documents and if reasonable precautions will be inadequate to prevent foreseeable bodily injury or death to persons resulting from a material or substance, including but not limited to asbestos or polychlorinated biphenyl (PCB), encountered on the site by the Contractor, the Contractor shall, upon recognizing the condition, immediately stop Work in the affected area and notify~~ In the event the Contractor encounters on the site material reasonably believed to be asbestos or polychlorinated biphenyl (PCB) which has not been rendered harmless,

Additions and Deletions Report for AIA Document A232 – 2019. Copyright © 1992, 2009, and 2019>. All rights reserved. "The American Institute of Architects," "American Institute of Architects," "AIA," the AIA Logo, and "AIA Contract Documents" are trademarks of The American Institute of Architects. This draft was produced at 12:10:21 CT on 01/31/2024 under Order No.4104240957 which expires on 03/15/2024, is not for resale, is licensed for one-time use only, and may only be used in accordance with the AIA Contract Documents® Terms of Service. To report copyright violations, e-mail docinfo@aiacontracts.com.
User Notes: (878850378)

the Contractor shall immediately stop Work in the area affected and report the condition to the Owner, Construction Manager and Architect ~~of the condition.~~in writing. The Work in the affected area shall not thereafter be resumed except by written agreement of the Owner and Contractor if in fact the material is asbestos or polychlorinated biphenyl (PCB) and has not been rendered harmless. The Work in the affected area shall be resumed in the absence of asbestos or polychlorinated biphenyl (PCB), or when it has been rendered harmless, by written agreement of the Owner and Contractor.

.1 Except where otherwise stated in the Contract Documents, no hazardous material work of any nature shall be performed by the Contractor pursuant to this Contract.

.2 The term "hazardous materials" includes, but is not limited to, asbestos, toxic chemicals, acids, alkalis, irritants, contaminants, or other pollutants, together with any other waste, material, substance, pollutants, or contaminant, all or a portion of which is or would be designated as hazardous waste or substance under applicable local, state, or federal laws, ordinances, codes, rules, or regulations.

§ 10.3.2 ~~Upon receipt of the Contractor's notice, the Owner shall obtain the services of a licensed laboratory to verify the presence or absence of the material or substance reported by the Contractor and, in the event such material or substance is found to be present, to cause it to be rendered harmless. Unless otherwise required by the Contract Documents, the Owner shall furnish in writing to the Contractor, Construction Manager and Architect the names and qualifications of persons or entities who are to perform tests verifying the presence or absence of the material or substance or who are to perform the task of removal or safe containment of the material or substance. The Contractor, the Construction Manager and the Architect will promptly reply to the Owner in writing stating whether or not any of them has reasonable objection to the persons or entities proposed by the Owner. If the Contractor, Construction Manager or Architect has an objection to a person or entity proposed by the Owner, the Owner shall propose another to whom the Contractor, the Construction Manager and the Architect have no reasonable objection. When the material or substance has been rendered harmless, Work in the affected area shall resume upon written agreement of the Owner and Contractor. By Change Order, the Contract Time shall be extended appropriately and the Contract Sum shall be increased by the amount of the Contractor's reasonable additional costs of shutdown, delay, and start-up.~~To the fullest extent permitted by law, the Owner shall indemnify and hold harmless the Contractor, Construction Manager, Architect, their consultants, and agents and employees of any of them from and against claims, damages, losses, and expenses, including but not limited to attorneys' fees, arising out of or resulting from performance of the Work on Owner's property if in fact the material is asbestos or polychlorinated biphenyl (PCB) and has not been rendered harmless, provided that such claim, damage, loss, or expense is attributable to bodily injury, sickness, disease or death, or to injury to or destruction of tangible property (other than the Work itself), including loss of use resulting therefrom, but only to the extent caused in whole or in part by negligent acts or omissions of the Owner, anyone directly or indirectly employed by the Owner, or anyone for whose acts the Owner may be liable, regardless of whether or not such claim, damage, loss, or expense is caused in part by a party indemnified hereunder. Such obligation shall not be construed to negate, abridge, or reduce other rights or obligations of indemnity which would otherwise exist as to a party or person described in this Subparagraph 10.3.2.

§ 10.3.3 ~~To the fullest extent permitted by law, the Owner shall indemnify and hold harmless the Contractor, Subcontractors, Construction Manager, Architect, their consultants, and agents and employees of any of them from and against claims, damages, losses, and expenses, including but not limited to attorneys' fees, arising out of or resulting from performance of the Work in the affected area if in fact the material or substance presents the risk of bodily injury or death as described in Section 10.3.1 and has not been rendered harmless, provided that such claim, damage, loss, or expense is attributable to bodily injury, sickness, disease or death, or to injury to or destruction of tangible property (other than the Work itself), except to the extent that such damage, loss, or expense is due to the fault or negligence of the party seeking indemnity.~~If reasonable precautions will be inadequate to prevent foreseeable bodily injury or death to persons resulting from a material or substance encountered on the site by the contractor, the Contractor shall, upon recognizing the condition, immediately stop Work on Owner's property and report the condition to the Owner, Construction Manager and Architect in writing. The Owner, Construction Manager, Contractor, and Architect shall then proceed in the same manner described in Subparagraph 10.3.1.

§ 10.3.4 ~~The Owner shall not be responsible under this Section 10.3 for hazardous materials or substances the Contractor brings to the site unless such materials or substances are required by the Contract Documents. The Owner shall be responsible for hazardous materials or substances required by the Contract Documents, except to the extent of the Contractor's fault or negligence in the use and handling of such materials or substances.~~

§ 10.3.5 The Contractor shall reimburse the Owner for the cost and expense the Owner incurs (1) for remediation of hazardous materials or substances the Contractor brings to the site and negligently handles, or (2) where the

Additions and Deletions Report for AIA Document A232 – 2019. Copyright © 1992, 2009, and 2019>. All rights reserved. "The American Institute of Architects," "American Institute of Architects," "AIA," the AIA Logo, and "AIA Contract Documents" are trademarks of The American Institute of Architects. This draft was produced at 12:10:21 CT on 01/31/2024 under Order No.4104240957 which expires on 03/15/2024, is not for resale, is licensed for one-time use only, and may only be used in accordance with the AIA Contract Documents® Terms of Service. To report copyright violations, e-mail docinfo@aiacontracts.com.
User Notes: (878850378)

Contractor fails to perform its obligations under Section 10.3.1, except to the extent that the cost and expense are due to the Owner's fault or negligence. Owner shall be responsible for obtaining the services of a licensed laboratory to verify a presence or absence of the material or substance reported by the Contractor and, in the event such material or substance is found to be present, to verify that it has been rendered harmless.

§ 10.3.6 ~~If, without negligence on the part of the Contractor, the Contractor is held liable by a government agency for the cost of remediation of a hazardous material or substance solely by reason of performing Work as required by the Contract Documents, the Owner shall reimburse the Contractor for all cost and expense thereby incurred.~~Regulations concerning the availability of information and employee training in the use and handling of "hazardous substances" and "harmful physical agents", as set forth in the Employee Right-to-Know Act of 1983, Minnesota Statutes, Sections 182.65 to 182.676 are incorporated herein by reference as if fully set forth herein.

§ 10.3.7 The Contractor shall furnish three Material Safety Data Sheets to the Owner for each material used in the Work that is classified by the Employee Right-to-Know Act of 1983 as a "hazardous substance" or a "harmful physical agent."

§ 10.3.8 The Contractor shall label, in generally accepted and/or standardized fashion, all containers on the work site containing "hazardous substances" or as "harmful physical agents." This shall include factory containers and all subsequent containers used in the Work.

PAGE 34

In an emergency affecting safety of persons or property, the Contractor shall ~~act, at the Contractor's discretion,~~ act to prevent threatened damage, injury, or loss. Additional compensation or extension of time claimed by the Contractor on account of an emergency shall be determined as provided in Article 15 and Article 7.

...

§ 11.1.1 The Contractor shall purchase and maintain insurance of the types and limits of liability, containing the endorsements, and subject to the terms and conditions, as described in the ~~Agreement~~ Agreement, in EXH-C Owner Insurance or elsewhere in the Contract Documents. The Contractor shall purchase and maintain the required insurance from an insurance company or insurance companies lawfully authorized to issue insurance in the jurisdiction where the Project is ~~located.~~ located and which carry a Best's rating of A- or higher or are otherwise acceptable to the Owner. The Owner, Construction Manager and Construction Manager's consultants, and the Architect and Architect's consultants, shall be named as additional insureds under the Contractor's commercial general liability policy or as otherwise described in the Contract Documents.

...

§ 11.1.3 Upon the request of any person or entity appearing to be a potential beneficiary of bonds covering payment of obligations arising under the Contract, the Contractor shall promptly furnish a copy of the bonds or shall authorize a copy to be furnished. The Contractor shall furnish Certificates of Insurance acceptable to the Owner which shall specifically set forth evidence of all coverage required by Article 11 and EXH-C Owner Insurance and shall be filed with the Owner and Construction Manager prior to commencement of the Work and thereafter upon renewal or replacement of each required policy of insurance.

The Contractor shall not allow insurance required by this Agreement to lapse, be canceled, reduced in limits or coverage, non-renewed, or materially changed or have restrictive modifications added during the life of this Agreement, including the periods of required coverage. The Contractor shall furnish to the Owner and Construction Manager copies of any endorsements that are subsequently issued amending coverage and limits.

If any of the foregoing insurance coverages are required to remain in force after final payment and are reasonably available, all additional certificates evidencing continuation of such coverage shall be submitted with the final Application for Payment. Information concerning reduction of coverage shall be furnished by the Contractor with reasonable promptness in accordance with the Contractor's information and belief.

§ 11.1.3.1 Acceptable insurance certificates are AIA Document G705, CICC of Minnesota Form 701, and/or ACORD form of the American Insurance Institute.

Additions and Deletions Report for AIA Document A232 – 2019. Copyright © 1992, 2009, and 2019>. All rights reserved. "The American Institute of Architects," "American Institute of Architects," "AIA," the AIA Logo, and "AIA Contract Documents" are trademarks of The American Institute of Architects. This draft was produced at 12:10:21 CT on 01/31/2024 under Order No.4104240957 which expires on 03/15/2024, is not for resale, is licensed for one-time use only, and may only be used in accordance with the AIA Contract Documents® Terms of Service. To report copyright violations, e-mail docinfo@aiacontracts.com.
User Notes: (878850378)

Failure of the Owner to collect certificates does not void the requirements to obtain insurance.

The acceptance of any certificate of insurance by the Owner shall not relieve or decrease the liability of the Contractor hereunder. It is to be understood the Owner, Construction Manager and Architect do not in any way represent that the insurance specified in these articles are sufficient or adequate to protect the Contractor's interest or liabilities, but are merely minimum requirements.

The Contractor shall furnish to the Owner copies of any endorsements that are subsequently issued amending coverage and limits.

§ 11.1.4 ~~Notice of Cancellation or Expiration of Contractor's Required Insurance.~~ ~~Within three (3) business days of the date the Contractor becomes aware of an impending or actual cancellation or expiration of any insurance required by the Contract Documents, the Contractor shall provide notice directly to the Owner, and separately to the Construction Manager, of such impending or actual cancellation or expiration. Upon receipt of notice from the Contractor, the Owner shall, unless the lapse in coverage arises from an act or omission of the Owner, have the right to stop the Work until the lapse in coverage has been cured by the procurement of replacement coverage by the Contractor. The furnishing of notice by the Contractor shall not relieve the Contractor of any contractual obligation to provide any required coverage.~~In the event the Contractor fails to procure or maintain any insurance coverage required under this Agreement, the Owner may purchase such coverage and deduct the cost thereof from any monies due to the Contractor, or terminate this Agreement under Paragraph 14.2. The Contractor shall be liable to the Owner for providing all coverage, defense, and payments that would have been provided by any insurance that the Contractor failed to procure and maintain as required by the Contract Documents.

§ 11.1.5 Compliance by the Contractor with the foregoing insurance requirements shall not relieve it from liability for amounts in excess of the limits of insurance.

§ 11.1.6 The Contractor and any of its Subcontractors, Sub-subcontractors, agents and employees, and any separate contractors described in Article 6, if any, and any of their subcontractors, sub-subcontractors, agents and employees shall waive any of their subrogation rights on their Workers Compensation Policy in favor of the Owner, Construction Manager and Architect. The policies shall provide such waivers of subrogation by endorsement or otherwise. A waiver of subrogation shall be effective as to a person or entity even though that person or entity would otherwise have a duty of indemnification, contractual, or otherwise, did not pay the insurance premium directly or indirectly, and whether or not the person or entity had an insurable interest.

PAGE 35

§ 11.2.1 The Owner shall purchase and maintain insurance of the types and limits of liability, containing the endorsements, and subject to the terms and conditions, as described in the Agreement or elsewhere in the Contract Documents. The Owner shall purchase and maintain the required insurance from an insurance company or insurance companies lawfully authorized to issue insurance in the jurisdiction where the Project is located. The Owner may self-insure and maintain the Owner's usual liability insurance. Optionally, the Owner may purchase and maintain other insurance for self-protection against claims which may arise from operations under the Contract. The Contractor shall not be responsible for purchasing and maintaining this optional Owner's liability insurance unless specifically required by the Contract Documents.

PAGE 36

~~§ 11.3.2~~ ~~If during the Project construction period the Owner insures properties, real or personal or both, at or adjacent to the site by property insurance under policies separate from those insuring the Project, or if after final payment property insurance is to be provided on the completed Project through a policy or policies other than those insuring the Project during the construction period, to the extent permissible by such policies, the Owner waives all rights in accordance with the terms of Section 11.3.1 for damages caused by fire or other causes of loss covered by this separate property insurance.~~

…

Additions and Deletions Report for AIA Document A232 – 2019. Copyright © 1992, 2009, and 2019>. All rights reserved. "The American Institute of Architects," "American Institute of Architects," "AIA," the AIA Logo, and "AIA Contract Documents" are trademarks of The American Institute of Architects. This draft was produced at 12:10:21 CT on 01/31/2024 under Order No.4104240957 which expires on 03/15/2024, is not for resale, is licensed for one-time use only, and may only be used in accordance with the AIA Contract Documents® Terms of Service. To report copyright violations, e-mail docinfo@aiacontracts.com.
User Notes: (878850378)

§ 11.5.2 Prior to settlement of an insured loss, the Owner shall notify the Contractor of the terms of the proposed settlement as well as the proposed allocation of the insurance proceeds. The Contractor shall have 14 days from receipt of notice to object to the proposed settlement or allocation of the proceeds. If the Contractor does not object, the Owner shall settle the loss and the Contractor shall be bound by the settlement and allocation. Upon receipt, the Owner shall ~~deposit the insurance proceeds in a separate account and~~ make the appropriate distributions. Thereafter, if no other agreement is made or the Owner does not terminate the Contract for convenience, the Owner and Contractor shall execute a Change Order for reconstruction of the damaged or destroyed Work in the amount allocated for that purpose. If the Contractor timely objects to either the terms of the proposed settlement or the allocation of the proceeds, the Owner may proceed to settle the insured loss, and any dispute between the Owner and Contractor arising out of the settlement or allocation of the proceeds shall be resolved pursuant to Article 15. Pending resolution of any dispute, the Owner may issue a Construction Change Directive for the reconstruction of the damaged or destroyed Work.

§ 11.6 Bonds

§ 11.6.1 Contractor shall furnish a Performance Bond and a Payment Bond to the Owner in the amount of one hundred percent (100%) of the Contract Sum and issued by a Surety Company authorized to do business in the State of Minnesota, rated "A" or better, and approved by the Owner. The Performance Bond shall be in accordance with Minnesota Statutory requirements, and shall be in the form included in the Project Manual. The Bonds shall allow for any additions or deductions to the Contract Sum.

§ 11.6.2 In order to be acceptable as a surety, Contractor's bonding company bust hold a "Certificate of Authority acceptable to the U.S. Treasury Department and be listed in the Department's current publication of "Bond Qualifiers" with underwriting limitations not less than ten percent (10%) above the Contract Sum.

§ 11.6.3 The surety of the Bonds shall be by a corporate surety company authorized to do business in the state in which Work is being performed under this Contract and acceptable to the Owner. The conditions of the bonds shall meet requirements of the statutes of the state where Work is being performed and all other applicable provisions of state law.

§ 11.6.4 The Contractor shall furnish two (2) originals of the Bonds to the Owner, with copies to the Architect and Construction Manager, within ten (10) days after notification of award and before execution of the Contract. Failure to do so shall constitute a violation of terms of the proposal and provide grounds for forfeiture of bid security.

PAGE 37

The Contractor shall promptly correct Work rejected by the Construction Manager or Architect or failing to conform to the requirements of the Contract Documents, discovered before Substantial Completion, and whether or not fabricated, installed or completed. ~~Costs~~ The Contractor shall bear costs of correcting such rejected Work, including additional testing and inspections, the cost of uncovering and replacement, and compensation for the Construction Manager's and Architect's services and expenses made necessary ~~thereby, shall be at the Contractor's expense.~~thereby.

...

~~**§ 12.2.2.1** In addition to the Contractor's obligations under Section 3.5, if, within one year after the date of Substantial Completion of the Work or designated portion thereof, or after the date for commencement of warranties established under Section 9.9.1, or by terms of any applicable special warranty required by the Contract Documents, any of the Work is found to be not in accordance with the requirements of the Contract Documents, the Contractor shall correct it promptly after receipt of notice from the Owner to do so, unless the Owner has previously given the Contractor a written acceptance of such condition. The Owner shall give such notice promptly after discovery of the condition. During the one-year period for correction of Work, if the Owner fails to notify the Contractor and give the Contractor an opportunity to make the correction, the Owner waives the rights to require correction by the Contractor and to make a claim for breach of warranty. If the Contractor fails to correct nonconforming Work within a reasonable time during that period after receipt of notice from the Owner, Construction Manager or Architect, the Owner may correct it in accordance with Section 2.5.~~

Additions and Deletions Report for AIA Document A232 – 2019. Copyright © 1992, 2009, and 2019>. All rights reserved. "The American Institute of Architects," "American Institute of Architects," "AIA," the AIA Logo, and "AIA Contract Documents" are trademarks of The American Institute of Architects. This draft was produced at 12:10:21 CT on 01/31/2024 under Order No.4104240957 which expires on 03/15/2024, is not for resale, is licensed for one-time use only, and may only be used in accordance with the AIA Contract Documents® Terms of Service. To report copyright violations, e-mail docinfo@aiacontracts.com.
User Notes: (878850378)

~~**§ 12.2.2.2** The one-year period for correction of Work shall be extended with respect to portions of Work first performed after Substantial Completion by the period of time between Substantial Completion and the actual completion of that portion of the Work.~~

~~**§ 12.2.2.3** The one-year period for correction of Work shall not be extended by corrective Work performed by the Contractor pursuant to this Section 12.2.~~

§ 12.2.2.1 If within one year after the date of Substantial Completion of the Work or designated portion thereof, or after the date for commencement of warranties established under Section 9.9.1, or by terms of any applicable special warranty required by the Contract Documents, any of the Work is found to be not in accordance with the requirements of the Contract Documents, the Contractor shall correct it promptly (and any other property damaged or removed in effecting the correction) after receipt of notice from the Owner, Construction Manager or Architect to do so, unless the Owner has previously given the Contractor a written acceptance of such condition. The Owner, Construction Manager or Architect shall give such notice promptly after discovery of the condition. This period of one year shall be extended with respect to portions of Work first performed after Substantial completion by the period of time between Substantial completion and the actual performance of the Work. This obligation under this Subparagraph 12.2.2.1 shall survive acceptance of the Work under the contract and termination of the Contract. The Owner, Construction Manager or Architect shall give such notice promptly after discovery of the condition. The expiration of the above one year or any other specified time period, or any other period prescribed by the law, shall not relieve the Contractor of the obligation form the expense to correct any latent defect in the work or deficiencies which are not readily ascertained, including but not limited to, defective materials and quality of work performed, defects attributable to material substitutions for special materials, substandard performance or otherwise not in compliance with the Contract Documents. Such latent defects or deficiencies shall be corrected as provided in this Paragraph 12.2. Following the correction or replacement of any of the Work, as above specified, the Contractor shall correct any defects or deficiencies in the corrected or replaced materials and workmanship which is found within one year after the date of correction or replacement.

§ 12.2.4 ~~The Contractor shall bear the cost of correcting destroyed or damaged construction of the Owner, Separate Contractors, or other Contractors, whether completed or partially completed, caused by the Contractor's correction or removal of Work that is not in accordance with the requirements of the Contract Documents.~~ If the Contractor fails to correct nonconforming Work within a reasonable time, the Owner may correct it in accordance with Paragraph 2.4. If the Contractor does not proceed with correction of such nonconforming Work within a reasonable time fixed by written notice from the Architect or Construction Manager, the Owner may correct or remove it and store the salvageable materials or equipment all at the Contractor's expense. If the Contractor does not pay costs of such removal and storage within ten (10) days after written notice, the Owner may upon ten (10) additional days' written notice sell such materials and equipment at auction or at private sale and shall account for the proceeds thereof, after deducting costs and damages that should have been borne by the Contractor, the Contract Sum shall be reduced by the deficiency. If payments then or thereafter due the Contractor are not sufficient to cover such amount, the Contractor shall pay the difference to the Owner.

§ 12.2.5 ~~Nothing contained in this Section 12.2 shall be construed to establish a period of limitation with respect to other obligations the Contractor has under the Contract Documents. Establishment of the one-year period for correction of Work as described in Section 12.2.2 relates only to the specific obligation of the Contractor to correct the Work, and has no relationship to the time within which the obligation to comply with the Contract Documents may be sought to be enforced, nor to the time within which proceedings may be commenced to establish the Contractor's liability with respect to the Contractor's obligations other than specifically to correct the Work.~~ The Contractor shall bear the cost of correcting destroyed or damaged construction whether completed or partially completed, of the Owner or separate contractors caused by the Contractor's correction or removal of Work which is not in accordance with the requirements of the Contract Documents.

§ 12.2.6 Nothing contained in this Section 12.2 shall be construed to establish a period of limitation with respect to other obligations the Contractor has under the Contract Documents. Establishment of the one-year period for correction of Work as described in Section 12.2.2 relates only to the specific obligation of the Contractor to correct the Work, and has no relationship to the time within which the obligation to comply with the Contract Documents may be sought to be enforced, nor to the time within which proceedings may be commenced to establish the Contractor's liability with respect to the Contractor's obligations other than specifically to correct the Work.

Additions and Deletions Report for AIA Document A232 – 2019. Copyright © 1992, 2009, and 2019>. All rights reserved. "The American Institute of Architects," "American Institute of Architects," "AIA," the AIA Logo, and "AIA Contract Documents" are trademarks of The American Institute of Architects. This draft was produced at 12:10:21 CT on 01/31/2024 under Order No.4104240957 which expires on 03/15/2024, is not for resale, is licensed for one-time use only, and may only be used in accordance with the AIA Contract Documents® Terms of Service. To report copyright violations, e-mail docinfo@aiacontracts.com.
User Notes: (878850378)

PAGE 38

§ 13.4.1 Tests, inspections, and approvals of portions of the Work shall be made as required by the Contract Documents and by applicable laws, statutes, ordinances, codes, rules, and regulations or lawful orders of public authorities. ~~Unless otherwise provided, the Contractor~~ The Owner, Construction Manager or Architect shall make arrangements for such tests, inspections, and approvals with an independent testing laboratory or entity acceptable to the Owner, or with the appropriate public ~~authority, and shall bear all related costs of tests, inspections, and approvals. The Contractor shall give the Construction Manager and Architect timely notice~~ authority. Timely notice shall be given to the Construction Manager and Architect of when and where tests and inspections are to be made so that the Construction Manager and Architect may ~~be present for~~ observe such procedures. The Owner shall bear costs of tests, inspections, or approvals that do not become requirements until after bids are received or negotiations concluded. The Owner shall directly arrange and pay for tests, inspections, or approvals where building codes or applicable laws or regulations so require.

§ 13.4.2 If the Construction Manager, Architect, Owner, or public authorities having jurisdiction determine that portions of the Work require additional testing, inspection, or approval not included under Section 13.4.1, the Construction Manager and Architect will, upon written authorization from the Owner, instruct the Contractor to make arrangements for such additional testing, inspection, or approval, by an entity acceptable to the Owner, and the Contractor shall give ~~timely~~ a minimum of two (2) working days' notice to the Construction Manager and Architect of when and where tests and inspections are to be made so that the Construction Manager and Architect may ~~be present for such procedures. Such~~ observe procedures. The Owner shall bear such costs, except as provided in Section ~~13.4.3, shall be at the Owner's expense.~~13.4.3.

PAGE 39

~~Payments due and unpaid under the Contract Documents shall bear interest from the date payment is due at the rate the parties agree upon in writing or, in the absence thereof, at the legal rate prevailing from time to time at the place where the Project is located.~~All payments to the Contractor shall be governed by the Prompt Payment of Local Government Bills, Minnesota Statutes, Section 471.125 ("Prompt Payment Act") and Article 5 of the A132–2019 Agreement on this Project.

§ 13.6 Non-Discrimination

§ 13.6.1 All contracts between the Owner and companies providing goods and services under the Contract Documents shall contain the following equal opportunity and civil right clause:

> "During the performance of this Agreement, the provider agrees to the following: No contractor, material supplier, vendor, or other person shall on the basis of sex, race, creed, color, religion, national origin, age, marital status, sexual orientation, or disability be excluded from full employment rights in, participation in, be denied the benefits of, or be otherwise subjected to discrimination under any program, service, or activity under the provisions of any and all applicable Federal and State laws against discrimination, including the Minnesota Human Rights Act and the Civil Rights Act of 1964."

Upon request, the Contractor shall furnish all information and reports required by the Owner, or by the rules and regulations of investigation to ascertain compliance with all applicable rules and regulations. The Contractor shall also comply with any applicable licensing requirements of the Minnesota Department of Human Services in employment of personnel.

The Contractor acknowledges that the violation of the above-stated paragraph is a misdemeanor pursuant to Minnesota Statutes, Section 181.59.

This Agreement may be cancelled or terminated by the Owner or any other person authorized to grant the contracts for employment under this Agreement, and all money due, or to become due under this Agreement may be forfeited for a second or any subsequent violation of the non-discriminatory terms stated above.

§ 13.6.2 During the completion of the work and all other services required by the Contract Documents, the Contractor agrees that no contractor, material supplier, vendor, or other person shall, on the basis of sex, race, creed, color, religion, national origin, age, marital status, sexual orientation, or disability be excluded from full employment rights in participation in, be denied the benefits of, or be otherwise subjected to discrimination under the provisions of any and all applicable Federal and State laws against discrimination, including the Minnesota Human Rights Act and the

Additions and Deletions Report for AIA Document A232 – 2019. Copyright © 1992, 2009, and 2019>. All rights reserved. "The American Institute of Architects," "American Institute of Architects," "AIA," the AIA Logo, and "AIA Contract Documents" are trademarks of The American Institute of Architects. This draft was produced at 12:10:21 CT on 01/31/2024 under Order No.4104240957 which expires on 03/15/2024, is not for resale, is licensed for one-time use only, and may only be used in accordance with the AIA Contract Documents® Terms of Service. To report copyright violations, e-mail docinfo@aiacontracts.com.
User Notes: (878850378)

Civil Rights Act of 1964. Upon request, the Architect, Construction Manager and Contractor shall furnish all information and reports required by the Owner, or by the rules and regulations of investigation to ascertain compliance with all applicable rules and regulations. The Contractor shall also comply with any applicable licensing requirements of the Minnesota Department of Human Services in employment of personnel.

Contractor acknowledges that the violation of the above-states paragraph is a misdemeanor pursuant to Minnesota Statutes Section 181.59.

The Contract Documents may be cancelled or terminated by the Owner or any other person authorized to grant the contracts for employment under this Agreement, and all money due, or to become due under the Agreement may be forfeited for a second or any subsequent violation of the non-discriminatory terms stated above.

§ 13.7 No action or failure to act by the Owner shall constitute a waiver of a right or duty afforded the Owner under the Contract Documents, nor shall such action or failure to act constitute approval of or acquiescence of the Owner in a breach of the Contract Documents, except as may be specifically agreed in writing. None of the approval of any Application for Payment, the making of any payment, the giving of any approval or consent, the use or occupancy of the Work, or any part thereof, the making of final payment, or any other action or inaction on the part of the Owner, Construction Manager or Architect shall constitute a waiver of claims by or rights of the Owner or an acceptance of any Work that is not in accordance with the Contract Documents. The Contractor shall not be relieved from its obligations to perform the Work in accordance with the Contract Documents either by the activities or duties of the representations of the Owner, Construction Manager or Architect, or by inspections, tests, or approvals required or performed by the Owner, Construction Manager or Architect or anyone else.

PAGE 40

§ 14.1.5 No Right to Stop Work for Non-Payment

The Contractor has no right to stop Work as a consequence of non-payment. In the event of any disagreement between the Contractor and Owner involving the Contractor's entitlement to payment, the Contractor's only remedy is to file a Claim in accordance with Article 15. The Contractor must diligently proceed with the Work pending resolution of the Claim. If, however, an Application for Payment has been approved for payment by the Owner, and the Owner fails to make payment within sixty (60) days of the approval for payment by the Owner, the Contractor may upon ten (10) days written notice to the Owner, stop work if payment is not made by the Owner within ten (10) days following the notice.

PAGE 41

§ 14.3.2 The Contract Sum and the Contract Time shall be adjusted for increases or decreases in the cost and time caused by suspension, delay, or interruption under Section 14.3.1. Adjustment of the Contract Sum shall include reasonable profit. No adjustment shall be made to the extent:

...

~~**§ 14.4.3** In case of such termination for the Owner's convenience, the Owner shall pay the Contractor for Work properly executed; costs incurred by reason of the termination, including costs attributable to termination of Subcontracts; and the termination fee, if any, set forth in the Agreement.~~

PAGE 42

§ 15.1.1 Definition. A Claim is a demand or assertion by ~~one of the parties~~ the Contractor seeking, as a matter of right, payment of money, a change in the Contract Time, or other relief with respect to the terms ~~of the Contract. The term "Claim" also includes other disputes and matters in question between the Owner and Contractor arising out~~ of ~~or relating to~~ the Contract. The responsibility to substantiate Claims shall rest with ~~the party making the Claim.~~ the Contractor. Nothing in this paragraph 15.1.1 is intended to apply to or in any way limit the Owner's right to make Claims related to or arising out of the Contract. This Section 15.1.1 does not require the Owner to file a Claim in order to impose liquidated damages in accordance with the Contract Documents.

...

Additions and Deletions Report for AIA Document A232 – 2019. Copyright © 1992, 2009, and 2019>. All rights reserved. "The American Institute of Architects," "American Institute of Architects," "AIA," the AIA Logo, and "AIA Contract Documents" are trademarks of The American Institute of Architects. This draft was produced at 12:10:21 CT on 01/31/2024 under Order No.4104240957 which expires on 03/15/2024, is not for resale, is licensed for one-time use only, and may only be used in accordance with the AIA Contract Documents® Terms of Service. To report copyright violations, e-mail docinfo@aiacontracts.com.
User Notes: (878850378)

§ 15.1.3.1 Claims by ~~either the Owner or~~ Contractor, where the condition giving rise to the Claim is first discovered prior to expiration of the period for correction of the Work set forth in Section 12.2.2, shall be initiated by written notice to the ~~other party~~ Owner and to the Initial Decision Maker with a copy sent to the Construction Manager and Architect, if the Architect is not serving as the Initial Decision Maker. Claims by ~~either party~~ the Contractor under this Section 15.1.3.1 shall be initiated within ~~21~~ ten (10) days after occurrence of the event giving rise to such Claim or within ~~21~~ ten (10) days after the ~~claimant~~ Contractor first recognizes the condition giving rise to the Claim, whichever is later. Any additional Claim made after and relating to the initial Claim has been implemented by Change Order will not be considered unless submitted in a timely manner. As a condition to making a claim for additional costs, the Contractor shall maintain and produce accurate records to substantiate all additional costs actually incurred. If a Claim for actual costs is approved, the Owner shall pay the Contractor actual costs incurred, plus either (a) ten percent (10%) for overhead and profit for work performed by the Contractor, or (b) five percent (5%) overhead and profit for work performed by a Subcontractor, as applicable.

§ 15.1.3.2 Claims by either the Owner or Contractor, where the condition giving rise to the Claim is first discovered after expiration of the period for correction of the Work set forth in Section 12.2.2, shall be initiated by written notice to the other party. In such event, no decision by the Initial Decision Maker is required.

...

§ 15.1.4.1 Pending final resolution of a Claim, except as otherwise agreed in writing or as provided in Section 9.7 and Article 14, the Contractor shall proceed diligently with performance of the Contract and the Owner shall continue to make payments in accordance with the Contract Documents. Subject to Paragraph 15.1.5, no such continuing performance by the Contractor, nor payment by the Owner shall be deemed a waiver of, or to otherwise impair any such Claim.

...

§ 15.1.6.1 If the Contractor wishes to make a Claim for ~~an~~ any increase in the Contract Time, notice as provided in Section 15.1.3 shall be given. The Contractor's Claim shall include an estimate of cost and of probable effect of delay on progress of the Work. In the case of a continuing delay only one Claim is necessary.

PAGE 43

~~**§ 15.1.7 Waiver of Claims for Consequential Damages.** The Contractor and Owner waive Claims against each other for consequential damages arising out of or relating to this Contract. This mutual waiver includes~~

- ~~.1 damages incurred by the Owner for rental expenses, for losses of use, income, profit, financing, business and reputation, and for loss of management or employee productivity or of the services of such persons; and~~
- ~~.2 damages incurred by the Contractor for principal office expenses including the compensation of personnel stationed there, for losses of financing, business and reputation, and for loss of profit except anticipated profit arising directly from the Work.~~

~~This mutual waiver is applicable, without limitation, to all consequential damages due to either party's termination in accordance with Article 14. Nothing contained in this Section 15.1.7 shall be deemed to preclude assessment of liquidated damages, when applicable, in accordance with the requirements of the Contract Documents.~~

...

§ 15.2.6 ~~Either party may file for mediation of an initial decision at any time, subject to the terms of Section 15.2.6.1.~~In the event of a Claim against the Contractor, the Owner may, but is not obligated to notify the surety, if any, of the nature and amount of the Claim. If the Claim relates to a possibility of a Contractor's default, the Owner may, but is not obligated to notify the surety and initiate a Claim on the performance bond.

~~**§ 15.2.6.1** Either party may, within 30 days from the date of receipt of an initial decision, demand in writing that the other party file for mediation. If such a demand is made and the party receiving the demand fails to file for mediation~~

Additions and Deletions Report for AIA Document A232 – 2019. Copyright © 1992, 2009, and 2019>. All rights reserved. "The American Institute of Architects," "American Institute of Architects," "AIA," the AIA Logo, and "AIA Contract Documents" are trademarks of The American Institute of Architects. This draft was produced at 12:10:21 CT on 01/31/2024 under Order No.4104240957 which expires on 03/15/2024, is not for resale, is licensed for one-time use only, and may only be used in accordance with the AIA Contract Documents® Terms of Service. To report copyright violations, e-mail docinfo@aiacontracts.com.
User Notes: (878850378)

~~within 30 days of receipt thereof, then both parties waive their rights to mediate or pursue binding dispute resolution proceedings with respect to the initial decision.~~

~~**§ 15.2.7** In the event of a Claim against the Contractor, the Owner may, but is not obligated to, notify the surety, if any, of the nature and amount of the Claim. If the Claim relates to a possibility of a Contractor's default, the Owner may, but is not obligated to, notify the surety and request the surety's assistance in resolving the controversy.~~

~~**§ 15.2.8** If a Claim relates to or is the subject of a mechanic's lien, the party asserting such Claim may proceed in accordance with applicable law to comply with the lien notice or filing deadlines.~~

§ 15.3.1 ~~Claims, disputes, or other matters in controversy~~ Any claim, dispute or other matter in question or arising out of or related to the ~~Contract, except those waived as provided for in Sections 9.10.4, 9.10.5, and 15.1.7, shall be subject to mediation as a condition precedent to binding dispute resolution.~~Contract shall be subject to mediation. Mediation is not a condition precedent to commencing litigation, but if litigation is commenced before mediation is held, the Parties agree to mediate before any dispositive motions or trial.

§ 15.3.2 The parties shall ~~endeavor to resolve their Claims by mediation which, unless the parties mutually agree otherwise, shall be administered by the American Arbitration Association in accordance with its Construction Industry Mediation Procedures in effect on the date of the Agreement. A request for mediation shall be made in writing, delivered to the other party to the Contract, and filed with the person or entity administering the mediation. The request may be made concurrently with the filing of binding dispute resolution proceedings but, in such event, mediation shall proceed in advance of binding dispute resolution proceedings, which shall be stayed pending mediation for a period of 60 days from the date of filing, unless stayed for a longer period by agreement of the parties or court order. If an arbitration is stayed pursuant to this Section 15.3.2, the parties may nonetheless proceed to the selection of the arbitrator(s) and agree upon a schedule for later proceedings.~~share the mediator's fee and any filing fees equally. The mediation shall be held in the place where the Project is located unless another location is mutually agreed upon. Agreements reached in mediation and ratified by the Owner's Council shall be enforceable as settlement agreements in any court having jurisdiction thereof.

~~**§ 15.3.3** Either party may, within 30 days from the date that mediation has been concluded without resolution of the dispute or 60 days after mediation has been demanded without resolution of the dispute, demand in writing that the other party file for binding dispute resolution. If such a demand is made and the party receiving the demand fails to file for binding dispute resolution within 60 days after receipt thereof, then both parties waive their rights to binding dispute resolution proceedings with respect to the initial decision.~~

~~**§ 15.3.4** The parties shall share the mediator's fee and any filing fees equally. The mediation shall be held in the place where the Project is located, unless another location is mutually agreed upon. Agreements reached in mediation shall be enforceable as settlement agreements in any court having jurisdiction thereof.~~

~~**§ 15.4 Arbitration**~~

~~**§ 15.4.1** If the parties have selected arbitration as the method for binding dispute resolution in the Agreement, any Claim subject to, but not resolved by, mediation shall be subject to arbitration which, unless the parties mutually agree otherwise, shall be administered by the American Arbitration Association in accordance with its Construction Industry Arbitration Rules in effect on the date of the Agreement. The Arbitration shall be conducted in the place where the Project is located, unless another location is mutually agreed upon. A demand for arbitration shall be made in writing, delivered to the other party to the Contract, and filed with the person or entity administering the arbitration. The party filing a notice of demand for arbitration must assert in the demand all Claims then known to that party on which arbitration is permitted to be demanded.~~

~~**§ 15.4.1.1** A demand for arbitration shall be made no earlier than concurrently with the filing of a request for mediation, but in no event shall it be made after the date when the institution of legal or equitable proceedings based on the Claim would be barred by the applicable statute of limitations. For statute of limitations purposes, receipt of a written demand for arbitration by the person or entity administering the arbitration shall constitute the institution of legal or equitable proceedings based on the Claim.~~

Additions and Deletions Report for AIA Document A232 – 2019. Copyright © 1992, 2009, and 2019>. All rights reserved. "The American Institute of Architects," "American Institute of Architects," "AIA," the AIA Logo, and "AIA Contract Documents" are trademarks of The American Institute of Architects. This draft was produced at 12:10:21 CT on 01/31/2024 under Order No.4104240957 which expires on 03/15/2024, is not for resale, is licensed for one-time use only, and may only be used in accordance with the AIA Contract Documents® Terms of Service. To report copyright violations, e-mail docinfo@aiacontracts.com.
User Notes: (878850378)

~~**§ 15.4.2** The award rendered by the arbitrator or arbitrators shall be final, and judgment may be entered upon it in accordance with applicable law in any court having jurisdiction thereof.~~

~~**§ 15.4.3** The foregoing agreement to arbitrate and other agreements to arbitrate with an additional person or entity duly consented to by parties to the Agreement, shall be specifically enforceable under applicable law in any court having jurisdiction thereof.~~

~~**§ 15.4.4 Consolidation or Joinder**~~

~~**§ 15.4.4.1** Subject to the rules of the American Arbitration Association or other applicable arbitration rules, either party may consolidate an arbitration conducted under this Agreement with any other arbitration to which it is a party provided that (1) the arbitration agreement governing the other arbitration permits consolidation, (2) the arbitrations to be consolidated substantially involve common questions of law or fact, and (3) the arbitrations employ materially similar procedural rules and methods for selecting arbitrator(s).~~

~~**§ 15.4.4.2** Subject to the rules of the American Arbitration Association or other applicable arbitration rules, either party may include by joinder persons or entities substantially involved in a common question of law or fact whose presence is required if complete relief is to be accorded in arbitration, provided that the party sought to be joined consents in writing to such joinder. Consent to arbitration involving an additional person or entity shall not constitute consent to arbitration of any claim, dispute or other matter in question not described in the written consent.~~

~~**§ 15.4.4.3** The Owner and Contractor grant to any person or entity made a party to an arbitration conducted under this Section 15.4, whether by joinder or consolidation, the same rights of joinder and consolidation as those of the Owner and Contractor under this Agreement.~~

Additions and Deletions Report for AIA Document A232 – 2019. Copyright © 1992, 2009, and 2019>. All rights reserved. “The American Institute of Architects,” “American Institute of Architects,” “AIA,” the AIA Logo, and “AIA Contract Documents” are trademarks of The American Institute of Architects. This draft was produced at 12:10:21 CT on 01/31/2024 under Order No.4104240957 which expires on 03/15/2024, is not for resale, is licensed for one-time use only, and may only be used in accordance with the AIA Contract Documents® Terms of Service. To report copyright violations, e-mail docinfo@aiacontracts.com.
User Notes: (878850378)

Certification of Document's Authenticity

AIA® Document D401™ – 2003

I, , hereby certify, to the best of my knowledge, information and belief, that I created the attached final document simultaneously with its associated Additions and Deletions Report and this certification at 12:10:21 CT on 01/31/2024 under Order No. 4104240957 from AIA Contract Documents software and that in preparing the attached final document I made no changes to the original text of AIA® Document A232™ – 2019, General Conditions of the Contract for Construction, Construction Manager as Adviser Edition, other than those additions and deletions shown in the associated Additions and Deletions Report.

_____

(Signed)

_____

(Title)

_____

(Dated)

AIA Document D401 – 2003. Copyright © 1992 and 2003. All rights reserved. "The American Institute of Architects," "American Institute of Architects," "AIA," the AIA Logo, and "AIA Contract Documents" are trademarks of The American Institute of Architects. This document was produced at 12:10:21 CT on 01/31/2024 under Order No.4104240957 which expires on 03/15/2024, is not for resale, is licensed for one-time use only, and may only be used in accordance with the AIA Contract Documents® Terms of Service. To report copyright violations, e-mail docinfo@aiacontracts.com.
User Notes: (878850378)

Exhibit B – Project Charter

FY21 North High School Phase 3 21NORTCTE

Work Scope 23B Combined Mechanical

This work scope includes heating, ventilation, plumbing and mechanical systems for the Phase 3 renovations at North High School. Phase 3 is focused on the auditorium childcare area and the kitchen and serving area at North High School.

Contract Sum

The Contract Sum shall be $3,984,000

Alternates

Item	Price	Status
Alt#1: Toilets D140 & D240	$136,000	Rejected
Alt#2: Toilets D106 & D206	$130,000	Rejected
Alt#3: 2nd Floor Auditorium Classrooms	$262,000	Rejected
Alt#4: Auditorium Seating	$0	Accepted

EXHIBIT C Owner Insurance

Insurance Requirements

1. CONSULTANT'S INSURANCE – to be used with AIA B101-2017, AIA C103-2015, or similar non-contractor consultants:
   The Consultant shall at its own expense maintain in effect at all times during the performance of the Work under the Agreement at least the following coverage and limits of insurance:

   a. Worker's Compensation and Employer's Liability Insurance

      i. Coverage A is statutory.

      ii. Coverage B
      $500,000 Each Accident
      $500,000 Each Employee
      $500,000 Policy Limit (Disease)

   b. Comprehensive General Liability Insurance *

General Aggregate	$1,000,000
Products/Completed Operations Aggregate	$1,000,000
Per Occurrence	$1,000,000
Medical Payments	$10,000

   * The Owner should be named as an additional insured for Comprehensive General Liability Insurance.

   c. Automobile Insurance

Per Occurrence	$1,000,000
PIP	Basic
Underinsured Motorist	$1,000,000
Uninsured Motorist	$1,000,000

   d. Professional Liability Insurance

      i. Per Claim $2,000,000

ii. For projects with an estimated construction Contract Sum of over $10,000,000 or major structural work an aggregate is required as follows:
Aggregate $4,000,000

e. Umbrella Liability Insurance

i. Per Occurrence $2,000,000

ii. For projects with an estimated construction Contract Sum of over $10,000,000 or major structural work an aggregate is required as follows:
Aggregate $2,000,000

f. Manned or Unmanned Aircraft Coverage (if used)

i. Per Claim $1,000,000

ii. Aggregate $1,000,000

For specialty consultants used for commissioning activities, studies, asbestos surveys and security, items A, B, C and F shall apply.

Special Asbestos Abatement Liability Insurance is required for Asbestos Abatement Contractors. The limits are $1,500,000 per claim, for liability arising from the encapsulation, removal, handling, storage, transportation, and disposal of asbestos-containing materials.

2. CONSULTANT'S OBLIGATIONS

Consultant shall not violate or knowingly permit any violation of any conditions or terms of the policies of insurance required to be carried under the terms hereof and shall endeavor to satisfy the requirements of the insurance companies issuing them. In the event Consultant neglects, refuses or fails to provide or maintain any of the insurance required to be carried under the Agreement, or if such insurance is canceled for any reason, the Owner or the Owner's lender(s) shall have the right, but not the duty, to procure or maintain the same.

In the event the Owner or the Owner's lender(s) do procure or maintain such insurance, the Owner or the Owner's lender(s) shall have, in additional to any and all other available remedies, the right to recover from the Consultant (including the right of set-off against sums otherwise due the Consultant) all of the costs associated with procuring or maintaining such insurance.

3. PROFESSIONAL LIABILITY INSURANCE

   a. Professional Liability Coverage of $2,000,000 shall be maintained for one (1) year from the date of Substantial Completion. If the Consultant discontinues its business and if directed by Owner in writing, Consultant shall purchase such insurance in such amount for an extended discovery period beyond the one (1) year after the date of Substantial Completion, with the premium cost to be a reimbursable expense paid by the Owner. The limit of liability for such policy may not be reduced below $2,000,000 without the Owner giving its prior, written consent. All policies of insurance that Consultant is required under the terms of this Exhibit C Owner's Insurance to secure and maintain shall bear the endorsement "Not to be canceled until sixty (60) calendar days after Owner has received a written notice from insurer as evidence by a return receipt of registered or certified mail."

   b. The Owner shall not be responsible for obtaining or paying premiums or other expenses in connection with insurance required to be carried under the Agreement or normally carried by the Consultant's consultants, and the obligation to obtain such insurance and to pay such premiums and other expenses shall be solely that of the Consultant.

   c. The Consultant shall bear all the costs of any and all deductible amounts under any insurance policies required to be carried under the Agreement and shall remain solely and fully liable for the full amount of any claim or item not compensated by insurance (to the extent that any amount resulted from damages that arose out of the Consultant's sole negligence.)

4. COVERAGE
   The coverage's referred to above are set forth in full in the respective policy forms, and the foregoing descriptions of such policies are not intended to be complete.

5. GENERALLY

   a. The Consultant thereby represents and warrants to the Owner that, as of the date of the execution of the Agreement, the Consultant is not aware of any claims or potential claims which have been made, filed or threatened against any of the insurance or for damages covered by any of the insurance required to be carried under the Agreement that would affect the Consultant's ability to provide the insurance coverage required by this agreement.

b. It is understood that the provisions in the Agreement requiring the Consultant to carry insurance shall not be construed as in any manner waiving or restricting the liability of the Consultant as to any obligations imposed under the Agreement, including, but not limited to, obligations imposed under the provisions of Article 11 of the AIA A201-2017 General Conditions.

Insurance requirements for Contractors

1. CONTRACTOR'S INSURANCE – to be used with AIA A101-2017
   The Contractor shall at its own expense maintain in effect at all times during the performance of the Work under the Agreement at least the following coverage and limits of insurance:

   a. Commercial General Liability

      i. General Aggregate $1,500,000

      ii. Products/Completed Operations Aggregate $1,500,000

      iii. Per Occurrence $1,500,000

      The Owner shall be named as additional insured for Commercial General Liability Insurance

   b. Automobile Insurance

      i. Per Occurrence $1,000,000

      ii. PIP Basic

      iii. Underinsured Motorist $1,000,000

      iv. Uninsured Motorist $1,000,000

   c. Workers Compensation

      i. Coverage A is statutory.

      ii. Coverage B $500,000 Each Accident

      iii. $500,000 Each Employee

d. Professional Liability (if the Contractor is hiring professionals)

   i. Per Claim $2,000,000

   For Projects with an estimated construction cost of over $10,000,000 or major structural work, additional Aggregate coverage of $4,000,000 is required.

e. Manned or Unmanned Aircraft Coverage (if used)

   i. Per Claim $1,000,000

   ii. Aggregate $1,000,000

f. Property Insurance

   i. Per Claim $1,000,000

   ii. Aggregate $1,000,000

   This insurance is only required for materials stored offsite and not incorporated into the project at delivery. For material stored on site, no additional insurance is required.

g. Builders “all risk” Insurance

   i. Per Claim $2,000,000

   ii. Aggregate $4,000,000

   This insurance is only required for additions exceeding $10,000,000. Renovations to existing schools are not required to have builders all risk insurance.

h. Umbrella Liability

   i. Aggregate limit $5,000,000

   This insurance is required only for projects larger than $10,000,000 in total construction costs.

Exhibit D – Project Schedule

FY21 North High School Phase 3. Work Scope 23B
Combined Mechanical

MPS Project Number: 21NORTCTE
Project Name: North High School Phase 3 Renovations
School: North High School
Address: 1500 James Avenue, Minneapolis, MN 55411
OP#: 24-2405

Description

Phase 3 renovations include auditorium, childcare and kitchen renovation at North High School.

Schedule

The overall schedule for the project is

Last Day of School: June 14, 2024
Last Day for Staff: June 17, 2024
Juneteenth Holiday: June 19, 2024 (All MPS Buildings Closed)
Construction Commences: April 1, 2024
Childcare Area: Start April 1, 2024. Substantial Completion: August 16, 2024
Auditorium: Start June 17, 2024. Substantial Completion: November 30, 2024
Kitchen and Serving area: Start June 17, 2024. Substantial Completion: August 16, 2024
First day of School: September 3, 2024
Close-out Documents no later than 45 days past date of Substantial Completion

Substantial Completion

The Work will be substantially complete on the dates provided above.

Docusign Envelope ID: BA2212D5-843C-4030-8807-EB014AFCC4E5

AMENDMENT TO CONTRACT BETWEEN: SPECIAL SCHOOLS DISTRICT NO.1 AND Transit Team

This Amendment ("Amendment") to the Contract between Special School District No. 1 and Transit Team dated 6/10/2025 ("Contract") is made and entered into by and between Special School District No.1 ("District") and Transit Team ("Contractor") (collectively "parties').

WHEREAS, Special School District No.1, a special school district created and existing under Minnesota law ("District") and Transit Team ("Contractor") entered into a contract titled CONTRACT FOR SERVICES for a period between 7/1/2022 through 6/30/2027 ("Contract"), and

WHEREAS, the Parties now desire to amend the Contract number: SRM: 4400003237

MAS-13659

Amendment Number/Change Order number: AMD-14113

1. *Original contract amount:* 4,000,000 (MAS-13659)
2. *Amendment amount:* 3,000,000 (AMD-14113)
3. *Accumulative contract amount:* 7,750,000

NOW THEREFORE IT IS HEREBY AGREED by the Parties to amend the Contract as follows:

Section 3.1: District's total obligation to Contractor under this Contract, including compensation for goods, services, and reimbursable expenses shall not exceed 7,750,000 Contractor shall not receive any additional reimbursement for materials or subsistence expenses incurred in the performance of this Contract.

Description: Adding 750,000 to cover additional routing and field trip expenditures thru 6/30/2025

Except as herein amended, the terms, conditions and provisions of the contract shall apply to and govern the provisions of this Amendment.

(The remainder of this page intentionally left blank.)

Docusign Envelope ID: BA2212D5-843C-4030-8807-EB014AFCC4E5

SPECIAL SCHOOL DISTRICT NO. 1

Signature: _____

Name: Tom Parent

Title: Senior Officer Operations

Date: _____

Click or tap here to enter text.:

Signature: _____ Signed by: Mitchell Spanjers 4DF8E2D336004CD...

Name: Click or tap here to enter text. Mitchell Spanjers

Title: Click or tap here to enter text. Vice President of Operations

Date: 7/18/2025

CONTRACT FOR SERVICES

($25,000+)

This Contract is entered into between Special School District No. 1, "District", a special school district created and existing under the laws of Minnesota, and Transit Team Inc, "Contractor" (collectively "parties") to provide Transportation service for MPS students 2022-2024 SY to D-Ops-Transportation.

1 *TERM OF CONTRACT*

1.1 This Contract is effective on 07/01/2022 or the date of the last signature of the parties, whichever is later, and shall remain in effect until 06/30/2024 (the "Initial Term"), or until all obligations set forth in this Contract have been satisfactorily fulfilled, or the Contract has been terminated, whichever occurs first. Contractor shall have a continuing obligation, after said Contract period, to comply with any provision of this Contract intended for District's protection or benefit, or that by its sense and context, is intended to survive the completion, expiration or termination of this Contract.

1.2 Contractor understands that NO WORK SHOULD BEGIN UNDER THIS CONTRACT until all required signatures on this Contract have been obtained and the Contract has been authorized and/or approved by the District's Board. Any work performed by Contractor prior to such time shall be considered as having been performed at Contractor's OWN RISK and as a volunteer.

2 SCOPE OF WORK

2.1 Contractor shall perform all of the services set forth herein and any exhibits attached hereto as Exhibit A ("Scope of Work"). Contractor understands that time is of the essence in this Contract and agrees to meet all milestones indicated in this section, in the Contract herein and any exhibits attached hereto.

3 CONSIDERATION AND TERMS OF PAYMENT

The consideration for all services (and goods if any) performed or supplied by Contractor under this Contract shall be paid by District as described below.

3.1 ***Total Obligation.***
District's total obligation to Contractor under this Contract, including compensation for goods, services, and reimbursable expenses, shall not exceed $4,000,000.00[1]. Contractor

[1] NTD: Amount to be confirmed by Beacon.

shall not receive any additional reimbursement for materials or subsistence expenses incurred in the performance of this Contract.

3.2 ***Frequency of Invoicing and Terms of Payment.***
Subject to the conditions herein, payment shall be made by District within thirty (30) days upon receipt of Contractor's invoice for goods delivered or services rendered pursuant to this Contract. The Contractor's standard invoice shall be submitted after satisfactory completion of services on a monthly basis. District has no obligation to pay for services that are not satisfactorily performed or performed in violation of federal, state or local law, ordinance, rule or regulation. In the case of a dispute about satisfactory performance of services, the parties agree to work in good faith to resolve any disputes. If either party does not dispute an invoice in writing within 180 days of receipt of the invoice, no action challenging the invoice may be taken.

As applicable, for all agreed upon work performed by Contractor or Contractor's personnel in the provision of goods and/or services stipulated herein, District shall pay Contractor at the hourly or per diem rates as set forth in the applicable Exhibit B Price and Rate Schedule.. Payment shall be made to Contractor based on the hours recorded provided such hours are in accordance with the terms of this Contract. Notwithstanding anything to the contrary, and without limitation, District has not promised or guaranteed any minimum amount of work, and Contractor understands and acknowledges same. District has no obligation to pay for overtime or holiday work, nor will it pay premiums for overtime and holidays.

3.3 ***Taxes.***
District is exempt from paying Minnesota sales and use taxes on certain purchases, as provided in Minnesota Statute, Section 297A.70. Contractor shall not charge District for such sales and use taxes. Alternatively, Contractor shall be responsible for the payment of any and all sales taxes to the Minnesota Department of Revenue relating to the following taxable items sold pursuant to this Contract; construction materials, leasing of motor vehicles, food and lodging, [See Minnesota Statute 297A.70]. Contractor shall promptly reimburse District for any and all such sales and use taxes paid by District to any governmental authority on behalf of Contractor including penalties and interest with respect thereto, and including any and all expenses (including attorneys' fees) or damages that result from a failure by Contractor to properly remit or reimburse District for any and all such sales and use taxes provided above.

District may be obligated by state and federal law to withhold state and federal taxes from the consideration stated herein. These taxes may consist of, but are not limited to, the Minnesota state entertainer tax, Minnesota state nonresident withholding tax, federal withholding on payments to foreign nonresident aliens, and federal backup withholding.

3.4 ***Fund Availability; Federal Funds Contingency.***
Financial obligations of District payable after the current fiscal year are contingent upon funds for that purpose being appropriated, budgeted and otherwise made available. If this

Contract is funded in whole or in part with federal funds, District's payment obligations are subject to and contingent upon the continuing availability of federal funds for the purposes hereof.

4 GENERAL TERMS AND CONDITIONS

4.1 The terms and conditions contained in this Contract shall govern and shall take precedence over any different or additional terms and conditions which Contractor may have included in any documents attached to or accompanying this Contract. Any handwritten changes on the face of this document shall be ignored and have no legal effect unless initialed by all parties. If this Agreement was made pursuant to a Request for Proposal (RFP) or Request for Information (RFI), the following order of precedence shall apply: (1) this Contract and its Exhibits, (2) District's RFP or RFI, and (3) Contractor's Response to District's RFP or RFI.

5 AFFIRMATIVE ACTION, EQUAL EMPLOYMENT OPPORTUNITY

5.1 The District is committed to the policy that all persons shall have equal access to its programs, facilities, and employment without regard to race, color, creed, religion, sex, national origin, age, marital status, disability, public assistance status, veteran status, or sexual orientation and is committed to transacting business only with firms who follow these practices. Contractor must apply every good faith effort to ensure implementation of this policy in their practices of employment, upgrade, demotion or transfer, recruitment, or recruitment advertising, layoff or termination, rates of pay or other forms of compensation, and selection for training, including apprenticeship. As applicable, Contractor shall also develop and have on file for each of its establishments, written Affirmative Action Plans, as may be required by the rules and regulations of the Secretary of Labor. If applicable, Contractor certifies that it has received a certificate of compliance from the Minnesota Commissioner of Human Rights for its affirmative action plan. By accepting this Contract, Contractor certifies that it complies with all applicable federal and state laws as well as District policies related to non-discrimination, equal employment opportunity, and affirmative action.

6 BACKGROUND CHECKS

6.1 Contractor shall screen Contractor and all paid and volunteer employees and agents, including interviews, reference checks, credit history (if handling district funds), driving history and insurance coverage (if transporting district staff, students or families). And, Contractor shall conduct criminal background checks in accordance with state and federal law and District policy for Contractor and all paid and volunteer employees and agents who will have direct contact with children under this Contract. Background checks will be done prior to any contact with children, and shall be done in accordance with applicable state and federal laws, including but not limited to Minn. Stat. Sections 299C.61-.64; Minn. Stat. Section 123B.03; 42 U.S.C.Section 5119a and 42 U.S.C. Section 14501-05.

6.2 Contractor is responsible for ensuring that all paid and volunteer employees and agents who will be in contact with District staff and students are appropriate persons to conduct such work.

7 DATA PRIVACY

7.1 Contractor agrees that any information it creates, collects, receives, stores, uses, or disseminates during the course of its performance, which concerns the personal, financial, or other affairs of the District, its Board, officers, employees or students shall be kept confidential and in conformance with all state and federal laws relating to data privacy, including, without limitation, the Minnesota Government Data Practices Act, Minnesota Statute, Chapter 13. Contractor must comply with any applicable requirements as if it were a governmental entity. The remedies in Minn. Stat. § 13.08 apply to the Contractor. The Contractor will report immediately to the District any requests from third parties for information related to this Contract. The District will respond to such data requests. All subcontracts, if allowed, shall contain the same or similar data practices compliance requirements.

8 OWNERSHIP OF MATERIAL

8.1 The Contractor expressly waives to the District any claim to copyright pertaining to all new materials, publications, and documents produced as a result of this Contract and agrees that the District shall have exclusive right to and responsibility for their distribution, publication, copyrighting (when applicable) and all other matters relating to dissemination of the materials. Contractor shall not use, willingly allow or cause to have such materials used for any purpose other than performance of Contractor's obligations under this Contract without prior written consent of the District.

9 USE OF DISTRICT NAME OR LOGO

9.1 Contractor agrees not to use the name, logo, or any other marks (including, but not limited to, colors and music) owned by or associated with the District or the name of any representative of the District in any sales promotion work or advertising, or any form of publicity, without the written permission of the District.

10 INDEPENDENT CONTRATOR

10.1 Contractor shall perform its duties hereunder as an independent contractor and not as an employee of the District. Neither Contractor nor any agent or employee of Contractor shall be or shall be deemed to be an agent or employee of the District. Contractor shall pay when due all required employment taxes and income tax withholding, including all federal and state income tax on any monies paid pursuant to this Contract. Contractor acknowledges that Contractor and its employees are not

entitled to tax withholding, worker's compensation, unemployment compensation, or any employee benefits, statutory or otherwise. Contractor shall have no authorization, express or implied, to bind District to any agreements, liability, or understanding except as expressly set forth herein. Contractor shall be solely responsible for the acts of Contractor, its employees and agents.

10.2 Contractor shall hold District completely harmless from and against any such contributions, premiums and taxes described above and from all claims and liability pertaining to those or any other item for which Contractor is responsible under this Contract, and from all attorney's fees and other costs incurred by District in contesting or defending against any responsibility therefore which is asserted against District.

11 WORKER HEALTH, SAFETY AND TRAINING

11.1 Contractor shall be solely responsible for the health and safety of its employees and/or self in connection with the work performed under this Contract. Contractor shall make arrangements to ensure the health and safety of all subagents and other persons who may perform work in connection to this Contract. Contractor shall ensure all personnel, subagents and/or self are properly trained and supervised and, when applicable, duly licensed or certified appropriate to the tasks performed under this Contract. Contractor shall comply with federal, state and local occupational safety and health standards, regulations, and rules promulgated pursuant to the Occupational Health and Safety Act that are applicable to the work performed by Contractor. Contractor shall develop and implement an emergency plan and procedures to follow in emergencies.

12 BUREAU OF CITIZENSHIP & IMMIGRATION SERVICES REQUIREMENTS

12.1 Contractor shall comply with all applicable requirements of the BCIS relating to employment including but not limited to confirming nationality for all employees and complying with requirements for employing aliens if appropriate.

13 INSURANCE

13.1 At all times during its performance under this Contract, Contractor shall obtain and keep in force comprehensive general liability insurance, including coverage for death, bodily or personal injury, property damage, liability and automobile coverages, with limits of not less than $1,500,000 each claim and $1,500,000 each occurrence covering claims that arise out of its acts and operations in providing services to the District or at limits established for a municipal corporation by Minnesota Statute Section 466.04. All such certificates evidencing such insurance shall name District as additional insured. Contractor may meet the limits above $1,000,000 per occurrence through umbrella or excess coverage.

13.2 Contractor represents that it has worker's compensation insurance to the extent required by law and agrees to furnish proof of such insurance for worker's compensation

and the liability insurance, upon request. Contractor also represents that it has professional liability insurance with limits of not less than $1,500,000 each claim and $1,500,000 each occurrence covering claims that arise out of its acts and operations in providing services to the District, but shall not name the District as an additional insured to the coverage.

13.3 Contractor or its members shall also maintain property insurance coverage for the facility in which the program is located if it is not in a district building. Contractor and its members shall obtain and maintain insurance covering claims for the loss of or damage to its personal property that may be caused by students attending its programs.

13.4 Contractor shall provide all such certificates to District. Contractor shall not cancel or revise any insurance coverage required by this section during the term of this Contract, and shall require its insurer to mail the District a notice if the coverage is cancelled or revised.

14 INDEMNIFICATION

14.1 Contractor agrees to release, defend, indemnify, and hold harmless District, its board, officers, students, employees, and agents from all liability, injuries, claims, damages (including claims of bodily injury, property damage, or negligence), or loss, including costs, expenses, and reasonable attorneys' fees, which arise in connection with, in relation to, or as a result of Contractor's negligent acts or omissions or in connection with Contractor's breach of warranties set forth in this Contract. The foregoing agreement to release, defend, indemnify and hold harmless shall not apply to the extent such liability, injuries, claims, damages, or loss was caused by the intentional, willful, grossly negligent or wanton acts or omissions of District.

15 LIMITATION ON LIABILTY

15.1 In no event shall the District be liable for any indirect, consequential, incidental, lost profits or like expectancy damages arising out of the Contract. Either Party's maximum obligation under this Contract shall not exceed the amount set forth herein, except for damages assessed against Contractor resulting directly from property or personal injury claims by third parties.

16 CONFLICT OF INTEREST/CODE OF ETHICS

16.1 Contractor agrees that it will not represent any other party or client which may create a conflict of interest in its representation with the District. Contractor agrees to be bound by the District's Code of Ethics. In particular, Contractor: (i) certifies that it has not paid kickbacks directly or indirectly to any District employee for the purpose of obtaining this or any other District Contract; (ii) agrees to cooperate fully with any investigation involving a possible violation; and (iii) agrees to report any suspected

violations to the District. Contractor certifies that it has provided no fees, gifts, gratuities, compensation, or anything of value in violation any applicable laws or District policies.

17 COMPLIANCE WITH LAWS AND DEBARMENT

17.1 Contractor certifies that all goods or services furnished under this Contract shall comply with all applicable federal, state, and local laws and regulations, as well as District policies and procedures, regardless of whether such laws and regulations are specifically set forth in this Contract. Contractor represents that it is not currently debarred or suspended by any federal agency from doing business with the federal or state government. Contractor shall notify District if it becomes debarred or suspended during the term of this Contract. District may immediately terminate this Contract in the event of such termination or suspension and Contractor shall be responsible for any costs incurred by District in connection therewith.

18 TERMINATION

18.1 The District and/or Contractor may terminate this Contract at any time without cause, upon thirty (30) days written notice to the other Party. In the event of such termination, Contractor shall be entitled to payment calculated on a pro rata or other equitable basis, determined by District in its sole discretion, for work or services satisfactorily performed. In no event shall Contractor be paid for work performed or costs incurred after termination, or for costs incurred by suppliers or subcontractors which reasonably could have been avoided.

18.2 District may terminate this Contract in whole or in part for cause upon seven (7) days prior written notice to Contractor, if Contractor fails to comply with any material term or condition of this Contract, becomes insolvent or files for bankruptcy protection, or fails to comply in a material way with the requirements of this Contract, unless within the seven (7) days after service of such written notice of violation, Contractor shall make satisfactory arrangements for the correction of the violation. Late delivery of goods or services, or delivery of goods or services that are defective or do not conform to the Contract shall, without limitation, be causes allowing District to terminate for cause. If a determination is made that District improperly terminated this Contract for Cause, then such termination shall be deemed to have been for without cause.

18.3 Notwithstanding the above, Contractor shall not be relieved of liability to the District for damages sustained by the District as a result of any breach of this Contract by the contactor. The District, may, in such event, withhold payments due to the Contractor for the purpose of set-off until such time as the exact amount of damages due to the District is determined. The rights or remedies provided here shall not limit the District, in case of any default, error or omissions, by the Contractor, from asserting any other right or remedy allowed by law. Nothing in this Contract shall be construed as a waiver of any right, remedy, liability limit or immunity of the District under law.

19 RETURN OF DATA[2]

19.1 Within ten (10) days of the completion or earlier termination of this Contract, or upon request of the District, whichever occurs first; Contractor shall return all documents, data and other information provided by the District to Contractor, or Contractor's employees or agents in connection with this Contract. Or, Contractor, upon the request of the District, shall destroy all copies of such District provided data, documents, or information in Contractor's possession or control, and provide District with proof of such destruction.

19.2 Within fifteen (15) days of the completion or earlier termination of this Contract, or upon earlier request of the District, Contractor shall return all documents, data and other information provided by the District to Contractor, or Contractor's employees or agents in connection with this Contract. Additionally, Contractor, upon the request of the District, shall destroy all copies of such District provided data, documents, or information in Contractor's possession or control, and provide District with proof of such destruction.

20 RECORDS MANAGEMENT AND MAINTENANCE

20.1 District shall have the right to inspect and copy such books, records, and documents (in whatever medium they exist) as well as all accounting procedures and practices of Contractor, its agents, and subcontractors to verify Contractor's performance and all expenses submitted pursuant to the terms of this Contract. Contractor shall make such items available for inspection during normal business hours at Contractor's place of business. Such records may be subject to copy, review and/or audit by District, State Auditor and/or the Comptroller General of the United States, or a duly authorized representative, if federal funds are used for any work under this Contract. All such items shall be retained by Contractor during the term of this Contract and for a period of six (6) years after the delivery of the goods and/or services. Any items relating to a claim arising out of the performance of this Contract shall be retained by Contractor, its agents and subcontractors, if any, until the claim has been resolved.

21 NOTICES/ADMINISTRATION

Except as otherwise provided in this Contract, all notices, requests and other communications that a party is required or elects to deliver shall be in writing and shall be delivered personally, or by facsimile or electronic mail (provided such delivery is confirmed), or by a recognized overnight courier service or by United States mail, first-class, certified or registered, postage prepaid, return receipt requested, to the other parties at the address set forth below or to such other address as such party may designate by notice given pursuant to this section.

---

[2] NTD: Section 19.1 and 19.2 are the same provision, with varying time periods for compliance (i.e. 19.1 references 10 days and 19.2 references 15 days). Either 19.1 or 19.2 should be deleted.

Special School District No. 1
D-Ops-Transportation
Attn: Lisa Beck
1250 W Broadway
Minneapolis, MN 55411
Email: lisa.beck@mpls.k12.mn.us
Fax:

Transit Team Inc

Attn: MICHAEL RICHTER

Address: 1154 N 5TH STREET MINNEAPOLIS MN 55411

Email: MIKE@TRANSITTEAM.COM

Fax: 612-332-7675

22 ACKNOWLEDGMENT

22.1 In signing, Contractor certifies under penalties of perjury (see Section 6109 of the IRS Code for further penalties) that: (1) the taxpayer ID number (TIN) provided to District is correct; (2) it is not subject to back up withholding because (a) it is exempt from such withholding, (b) it has not been notified by the IRS that it is subject to backup withholding as a failure to report all interest or dividends, or (c) the IRS has notified it that it is no longer subject to backup withholding; (3) it is a U.S. person (including a U.S. resident alien); and (4) it has full authority to execute this Contract and perform its obligation under this Contract. Contractor must cross out and initial item (2) and notify District in writing, if Contractor has been notified by the IRS that it is currently subject to backup withholding because of under reporting interest or dividends on its tax return. Contractor must cross out item (3) above if it is not a U.S person for tax purposes or U.S. resident alien.

22.2 Notwithstanding this certification, Contractor hereby acknowledges that District has the right to withhold amounts for federal backup withholding if such withholding is required by written notice from the Internal Revenue Service issued subsequent to the date this Contract is executed.

23 NON-WAIVER

23.1 No waiver by any party of any default or nonperformance shall be deemed a waiver of any subsequent default or nonperformance.

24 ASSIGNMENT

24.1 Contractor may not assign any obligations of this Contract without the prior written consent of District. In the event of any assignment, Contractor shall remain responsible for its performance and that of any assignee under this Contract. This Contract shall be binding upon Contractor, and its successors and assigns, if any. Any assignment attempted to be made in violation of this Contract shall be void. Notwithstanding any notice of assignment, District's tender of payment to Contractor named herein, or to any person reasonably believed by District to be entitled to payment, shall satisfy District's obligation to pay, and in no event shall District be obligated to pay twice or be liable for any damages due to failure to pay the correct party.

25 CHOICE OF LAW, FORUM SELECTION, ENTIRE CONTRACT AND AMENDMENT

25.1 This Contract shall be construed under Minnesota law (without regard for choice of law considerations). Any action arising out of this Contract shall be heard by a state court in Minnesota. For this purpose, Contractor specifically consents to jurisdiction in Minnesota. This Contract constitutes the entire Contract and understanding of the parties and replaces any prior or contemporaneous agreement, whether written or oral. Any amendments to this Contract shall be in writing and executed by same parties who executed the original Contract, or their successors in office.

26 WARRANTY

26.1 Contractor expressly warrants and guarantees that the services performed under this Contract will be of the highest professional standards and quality. Contractor further represents that all services and goods (if any and as applicable) provided under this Contract: (i) are free from defects in material and workmanship; (ii) are of the quality, size and dimensions ordered; (iii) are fit for the particular needs and purposes of District as may be communicated to Contractor; (iv) comply with the highest warranties and representations expressed by Contractor in any written document provided to or in the possession of District; (v) comply with all applicable laws, codes and regulations (including any published by any national or statewide association or groups); and (vi) are not restricted in any way by patents, copyrights, trade secrets, or any other rights of third parties. If any of the foregoing warranties are breached, Contractor agrees to correct all defects and nonconformities at Contractor's sole expense, to be liable for all direct damages suffered District and any other persons, and to defend, indemnify, and hold harmless District and its Board, officers, students, employees, and agents from any claim asserted by any person resulting in whole or in part from such breach. The foregoing warranties and guarantees shall not be deemed waived by reason of the acceptance of the goods or services or payment by District.

27 SEVERABILITY

27.1 If any provision of this Contract shall be invalid or unenforceable with respect to any party, the remainder of the Contract, or the application of such provision to persons other than those as to which it is held invalid or unenforceable, shall not be affected and each provision of the remainder of the Contract shall be valid and be enforceable to the fullest extent permitted by law.

28 SURVIVABILITY

28.1 The terms, provisions, representations, and warranties contained in this Contract that by their sense and context are intended to survive the performance thereof by any of the parties hereunder shall so survive the completion of performance and termination of this Contract, including the making of any and all payments hereunder.

[The remainder of this page intentionally left blank.]

SPECIAL SCHOOL DISTRICT NO. 1

By: Karen A. Keller

Name: Jennifer Lindquist
(Printed)

Title: Senior Operations Officer

Date: 6/17/2022

Transit Team Inc

By: [signature]

Name: MICHAEL RICHTER
(Printed)

Title: CEO

Date: 6/10/2022

EXHIBIT A: SCOPE OF WORK

Insert Exhibit A: Scope of Work

Description of Services and Service Delivery

Provide on time Transportation service for MPS students throughout the district to various schools.

Service Outcome

Efficient and on time delivery of students to school and home.

Method of Evaluation

Monthly meetings for evaluations, penalties apply if applicable. Vendor will also be held accountable by language agreed to in the Exhibit sections of the contract.

Description of Services and Service Delivery

EXHIBIT A: SCOPE OF WORK

I. Service provider compliance requirements

A. Successful Contractors must have all drivers travel over assigned routes on a dry run paid for at the contract rate and report to the principal **or designee** of each school on the route, on weekday(s) prior to the first day of school, which day(s) shall be at the District's option. **PAYMENT FOR THE ROUTE WILL BE DETERMINED BY THE SIGN-IN LOG OR GPS LOG AT EACH SCHOOL SERVED BY THE ROUTE.**

B. Buses must be at starting points on time. This is imperative for the correct functioning of programs. Schedules supplied by the District Department of Transportation Services must be followed. Any unauthorized deviation will result in billing adjustments (including liquidated damages).

C. Each bus used for school transportation shall be equipped with a current route schedule and run directions in paper format, electronic tablet format, or both. The District Director of Transportation Services and/or her/his designee may stop a driver to inspect for compliance with Transportation guidelines. Failure to comply will result in billing adjustments (including liquidated damages).

D. Schedules issued by the District Department of Transportation Services shall not be altered and added to other routes except with the concurrence of the Director of Transportation or the Director's designee. Failure to comply will result in billing adjustments (including liquidated damages).

The District shall provide each Contractor with notification within five (5) working days of all reported nonperformance incidents. Contractors are required to make responses to any of the reported incidents within five (5) working days of each incident. The School District shall, at its sole discretion, make a determination as to whether the non-performance occurred; and if so, whether there are extenuating or mitigating circumstances which eliminate the need for a decrease in compensation due to the alleged incident of nonperformance.

1. Incidents of non-performance shall be charged at the rate of $150.00 per incident, and/or in accordance with provisions of Section D below.

2. Non-performance shall include but is not limited to the following examples:

- Failure of the contract bus driver to follow the bus route established by the district. No unauthorized or "sweetheart" stops are allowed.

- Failure of the contract bus driver to perform any or all portions of an assigned school bus route and dry runs.

· Late arrival at schools for a.m. arrivals and/or p.m. departures. Late is defined as ten (10) minutes or more.

· Failure to notify the district of late vehicles within ten (10) minutes.

· Failure to notify the district immediately of a school bus accident/incident.

· Failure to provide motor vehicle accident reports within forty-eight hours

· Failure of drivers to have bus route copies and maps in their vehicles, in paper format, electronic format via GPS system tablet, or both.

· Failure of drivers to possess and utilize accurate time pieces.

· Failure to assign vehicles of proper capacity.

· Inoperable two-way radio.

· Inoperable GPS system and/or tablet

· Failure to perform and comply to ALL items specified within the Service

· Provider Compliance Requirements section of this contract and all other items specified within this contract

· Violation of other district established policies and procedures, e.g., cell phone usage, smoking.

· Failure of drivers to be on the bus when students are dismissed from schools.

· Early departure from assigned stops; early is defined as one (1) minute or more before the scheduled stop time.

· Failure to display accurate route signs in window.

· Incidents of unsafe driving practices observed by district personnel and/or reported by District-specified GPS system.

· Failure to provide correct two-way radio ID and GPS ID

· Failure to provide any requested reports, lists, counts/totals, or other identifying information regarding Contractor vehicles and/or drivers within two business days of request from District.

· Failure to provide access to Contractor vehicles within ten business days of request in relation to GPS and/or Radio equipment installations by District's installations service provider.

3. The District reserves the right to reassign bus runs and/or routes based on non-performance. The District also reserves the right to demand (temporary/permanent) removal of driver for alleged non-performance.

4. When, due to non-performance, a trip is covered by a District bus or other Contractor, the District shall deduct the Pro Rata rate from payment and charge $150.00 for any trips missed on a route, $150.00 for the second trip, and $125.00 per trip for each subsequent trip per day (not to exceed loss of revenue for missed trips and $425.00 in fines)

E.

Damages will not be imposed for situations beyond the control of the Contractor.

F. The Contractor agrees to comply with all Minnesota Department of Education and Minnesota Department of Public Safety Rules as they exist at all times pertaining to and governing the design, color and operation of school buses operated by contract carriers.

G. Contractor must immediately NOTIFY the Director of Transportation Services or designee of all accidents/incidents involving buses **(personal injury and/or property damage accidents)** operated for the District **AND PROVIDE A COMPLETED ACCIDENT REPORT WITHIN 24 HOURS.** Contractor must follow established procedures for reporting results of accident investigations. Failure to comply may/will result in loss of the route in question.

H. Contractor must immediately NOTIFY the Director of Transportation Services or designee of all complaints and allegations involving bus drivers and/or bus personnel **AND PROVIDE A COMPLETED INCIDENT REPORT WITHIN 24 HOURS.** Failure to comply may/will result in loss of the route in question.

I. MPS Service shall **only be provided** using vehicles that have a District supplied communications radio, GPS device and driver MDT in working order.

J. Shall actively participate in using District specified software applications that are used to manage transportation operations and automated stop notification system. Specifically, these are the District Transportation web site and Synovia's Fleet Tracking, Time and Attendance and "Here Comes the Bus" systems.

Use of these systems include, but not limited to:

- Maintaining an accurate assignment of school session route bus assignments in Synovia Fleet Tracking
- Ensuring that vehicle substitutions or pivot assignments are made before service is provided by either the Driver using the MDT on the bus or using the Synovia Fleet Tracking system
- Provide notice to the District of new drivers prior to the driver providing service.
- The District will then assign and provide a driver identification number to be used with the MDT.

K. Contractor will notify the District of any communication radio, GPS device or MDT that is not operating properly

L. Notification to the District must be provided when Contractor is performing service using a vehicle that is **NOT** equipped with a District supplied radio, GPS device and MDT If the District chooses to not allow service to be provided from the Contractor using the planned vehicle, the District will facilitate a substitution with another Contractor or provide a Board Cover of the service.

M. The contractor agrees to present mid-year performance review demonstrating compliance in all stated expectations of contract, which include, but are not limited to, the following performance areas:

1. Performance
    a. On-time arrival
    b. Customer satisfaction
    c. Customer complaint resolution

2. Contract service requirements
    a. Billing timeliness and accuracy
    b. Accident/Incident reporting
    c. Employee training

N. Cancelled Operating Days: If District cancels any work due to inclement weather, the District agrees to pay a sum equal to fifty percent (50%) of the Rates for each cancelled route

O. In the event that the School District closes school and disrupt normal scheduling due to any labor dispute with an employee organization and the Board, then the District reserves the right upon notice to the Contractor to cancel any service contemplated by this agreement. No payment shall be made to the Contractor for days or periods of time that schools are not in session.

P. In the event that the Contractor is unable to perform service for the District due to any labor dispute between the Contractor and its employees, or, if for any reason the Contractor is unable to perform the service, then the School District reserves the right

II. OPERATING REQUIREMENTS

Drivers Must:

1. Know the exact location of the school assigned and the best route to the agency or institution to be served. Each driver shall carry a current route schedule and route map. Each driver shall be required to wear a photo ID card approved by the District at all times while assigned to a District route.

2. Capability to operate a Mobile Data Terminal (tablet) which includes logging in, selecting route or trip services that they will be providing, checking special education students on/off the bus and logging off.

3. Become familiar with those instructional materials in the **Driver's Handbook** for student management supplied by the District Department of Transportation Services.

4. Become familiar with the route and adhere to the time schedule (drivers shall have in their possession and use an accurate time piece) established by the Department of Transportation Services and make stops designated by the Department only. **No Unscheduled** stops are allowed.

5. Be responsible for maintaining proper order among all passengers being transported. Drivers shall adhere to guidelines for student bus safety rules and discipline procedures as provided by the District.

6. Ensure that only those authorized by the Department of Transportation Services be permitted to ride the bus.

7. Cooperate with the Department of Transportation Services in conducting periodic school bus evacuation drills as set forth by state law.

8. Remain on their assigned school buses or at the entrance door of their assigned bus during all loading and unloading operations.

9. Work cooperatively with aides and school bus safety assistants when assigned to specific special education transportation routes.

10. Have read and carry a Minneapolis School Bus Drivers' Manual (provided by the District).

11. There should be minimal radio contact with the District dispatch unless an inquiry has to be made regarding bus location, estimated time of arrival, or time checks.

12. In the event of bus breakdown, the Contractor's bus driver will first notify MPS district dispatcher of breakdown, location, name of school, run number and if students are on board. Then the Contractor's bus driver will next contact their respective Contractor station to apprise their personnel.

13. Contractor will provide First Aid and CPR subject to Contractor's guidelines, a copy of which will be provided to District. Contractor will not provide other medical services, including, but not limited to: DiaStat; Versa Magnet; or Tracts and tube medical procedures unless such services are required of a private school bus contractor by state or federal law. Should a student require these procedures, the District shall provide a suitably trained medical professional to ride along with the student to address their needs. The Contractor will work closely with the school administration, families, and emergency responders to prepare an emergency medical plan to address individual students as necessary and could include

procedures to be included in a sealed envelope to remain with the student in their backpack and with Contractor's dispatchers who would be the first to alert the emergency responders.

14. Contract driver MDT responsibilities , but not limited to:

    - Identify themselves as the operator of a vehicle prior to providing service by logging in to the MDT using a District assigned driver identification number (DIN)
    - Specify the service they are going to provide by selecting either the default route assigned to the vehicle or select the route or any portion of a route they are assigned to perform. If a Driver is assigned various runs/trips, prior to performing each trip the driver shall initiate service on the MDT for each trip
    - On completion of driver's assigned service, the driver shall log out of the MDT
    - Report MDT operational issues to service provider dispatch or maintenance for remediation
    - ***No driver shall provide service unless they have a District Assigned driver identification number***

III. Contractor/Dispatch Requirements

15. At the start of each day, all driver information will be forwarded to District Dispatch through Department of Transportation Services website. It will be assumed that drivers who are scheduled to work are on the radio and in route to their first stop unless the District hears otherwise from the Contractor via phone or District Transportation website with last minute changes.

16. At the start of each day, *Contractor* must ensure that scheduled equipment for the day has functioning GPS, tablet, and radio equipment.

17. Assure that *Contractor driver* is trained to log in to and out of GPS system tablet installed in his or her assigned vehicle multiple times per day and at points in time specified by the District (specifically, before and after each shift has been completed, unless otherwise specified by the District

18. In the event of bus breakdown, the Contractor will either have their driver relay to District dispatch who will be responding, or the Contractor will notify District directly.

If a Contractor driver fails to answer the radio when called, notation will be made into the computer regarding same and the Contractor will be notified. Failure to respond after several attempts may result in a change in personnel for route coverage particularly if the route is running late.

19. Contractor shall have in place and accept all liability for the shredding and disposal of all documents containing student data that includes, but is not limited to, students' names, addresses, schools, and or assigned bus stop information as soon as the documents are no longer needed.

20. Contractor shall be required to make their vehicle fleet available within 10 business days of request to the District's system installers for installation of GPS and/or Radio equipment as scheduled by the District-specified installations service provider. Additionally, Contractor shall provide and assign a temporary substitute vehicle that contains functioning GPS and/or Radio equipment during this time period.

21. Contractor shall be responsible for the troubleshooting and remediation of malfunctioning GPS and Radio equipment to resolution (i.e., equipment is fixed, or RMA is initiated) within two business days of the date in which the issue was discovered and reported to Contractor. Additionally, and within the same two-day period, Contractor shall be responsible for reporting unfixable GPS and Radio equipment to the District, for facilitating and expediting GPS and Radio equipment related communications between Contractor and the District, and for coordinating and collaborating with the District to resolve each GPS and Radio equipment-related incident and issue.

22. Contractor shall be responsible for GPS and Radio equipment swaps from any current or retiring Contractor vehicle servicing District routes to any newly acquired Contractor vehicle intended for District route service.

IV. Reporting

A. Contractor shall furnish the Director of Transportation Services with a list of drivers, current addresses and telephone numbers, and drivers' licenses. The list shall include all drivers assigned to regular school transportation routes and special education transportation routes and shall be provided to the Director not later than one week prior to the first day of the school year

B. Contractor shall provide a vehicle inventory of all vehicles planned to be used to provide service. This includes the vehicle number, vehicle type (i.e., Type A, Type C, Type D or Type III), manufacturer, model year, model, VIN, color, passenger capacity (i.e., regular and wheel chair), license plate number, fuel type and installed District radio serial number (if applicable)

C. The Contractor must obtain a copy of the applicant's driving record prior to hiring.

D. Driving records must be checked and provided to **MPS Transportation** at least **two (2) times** during a school year; **September 15 and January 15.** The cost for record checks shall be the Contractor's responsibility.

E. The Contractor shall contact the District(s) or carrier(s) who previously employed the driver who is applying for a job or is already licensed as a school bus driver.

F. The District or independent operator may request a driver license examination of any of their drivers. This exam will be conducted by the State.

G. The Contractor must have a drug and alcohol testing program as prescribed by the US Department of Transportation 49 CFR Part 382 *et seq.*

Personnel

1. Contractor shall provide information about staffing and organization as requested by the District.

2. Contractor shall provide adequate training and supervision of drivers consistent with District policies and practices. Must maintain a State Certified School Bus License examiner or provide provisions for testing at authorized driver testing centers. Contractor shall provide a list of supervisory personnel who are responsible for field supervision of Contractor's drivers assigned in the District.

3. Maintenance Personnel. Contractor shall provide an adequate capability for maintenance of the size of the bus fleet and maintenance program, including capacity for GPS system and Radio equipment maintenance

4. Accident Review Panel. Contractor must participate in a District managed Accident Review Panel and provide the secretary of the Accident Review Panel a copy of all motor vehicle accidents in accordance with the by-laws of the Accident Review Panel.

5. On an annual basis as a part of the Annual Service Plan (Section I.A. above), the Contractor shall provide to the Director of Transportation Services current emergency and after hours contact telephone numbers (office, pages, cellular telephone, and if necessary, home phone) of key personnel (including managers) who would have pertinent information about bus drivers, routing information, scheduling assignments, etc. This information is to be updated with changes, deletions and/or additions throughout the contract.

DRIVER TRAINING

Each school bus driver assigned to a District route may be evaluated and certified by the District Trainer. Each participant must demonstrate competency and proficiency in those areas as specified:

- Defensive driving
- Pre-trip inspection
- Geography skills
- Special education
- Emergency preparedness
- Customer relations
- Behavior management
- Loading and unloading procedures
- Communications radio operations

- Mobile Data Terminal (tablet) operations
- District Transportation Policies and Procedures
- Diversity, Equity, and Cultural Awareness

1. Each school bus driver assigned to a District route shall be required to view the Smith System video – FIVE KEYS TO SAFETY. The Minnesota School Bus Driver Safe Driving Curriculum, 2001, published by the Department of Public Safety, or a similar defensive driving program, will be used in providing the required classroom training. Copies may be obtained from the District Department of Transportation Services.

2. Pre-service training shall include a minimum of sixteen (16) hours of classroom and Ten (10) hours behind-the-wheel training.

3. Each Contractor shall provide a copy of all school bus driver training programs for District approval and certify in writing that each driver operating in District has successfully completed the prescribed program. District approved material must be Included in the Contractor school bus driver orientation in-service training.

4. District in-service meetings will be conducted in August-September, November and March-April of each school year. Contractor driver and supervisory personnel Attendance shall be mandatory.

5. School bus driver instructors and District Department of Transportation Services management personnel will be allowed to participate in the monthly safety meetings conducted by Contractors.

6. Contractors shall include their school bus driver trainers to attend the Minnesota School Bus Driver Trainer seminar during the first year of the contract.

V. MPS will Provide

A. DIRECT DISTRICT SUPERVISION

1. The District Department of Transportation Services will employ on a forty-five (45) week basis two (2) communications specialists and (2) managers will be assigned who will work closely with the Director of Transportation Services (or designee) to communicate with school buses and provide adequate daily communication with drivers from all Contractors.

2. The District shall provide the extra personnel from 6:00 a.m. until the workload is at a level where personnel can be reduced.

3. Contractor will be assessed a rate based upon the number of routes awarded annually divided into the total salaries for two forty-five week communication specialists and two managers plus **36%** benefits. Salary increases will be added according to the applicable collective bargaining agreement annually.

B. Training

Contractor personnel shall attend District provided training for:

- Use of the District Transportation web site software application
- Use of the Synovia software application
- GPS device and MDT operation
- GPS device and MDT repair
- District notification processes such as employee hires and terminations, vehicle
- retirement, new vehicles planned for District services, etc.

Training will be offered prior to the start of the contract, annually prior to the fall school session startup and as needed for new Contract personnel

VI. Technology

A. Contractor must provide a direct ring line between each terminal and the District Department of Transportation Services.

B. Contractors shall access District software applications to receive daily route changes, route copy and GPS information. District software systems will be made available on both the Internet and within the District network via a VPN connection from the Contractor facilities. Access to software applications requires a personal computer or tablet using a web browser (e.g. Chrome, Firefox, and Internet Explorer and Edge web browsers) and a Portable Document Format (PDF) reader (e.g. Adobe Reader). Web browser performance can vary depending on which one is used.

C. Contractor will be required to lease from the District a GPS (Global Positioning System) equipment specified by the District that would be installed in each vehicle that would be providing service to the District. District shall assure Contractor is provided sufficient spare hardware to allow Contractor to maintain continuity.

All participating Contractors, when applicable, will be assessed a rate based upon the number of GPS and communications radio units required which are equal to the number of routes awarded plus required spares. (Units will be leased at the rate of $67.00 per month for each of the route buses and spare buses awarded to the Contractor, the rate will be adjusted yearly based on the current cell service and licensing costs.)

D. Communications radios, GPS devices and MDT equipment shall be installed or uninstalled by a qualified service provider specified by the District at the rate (listed below) per each route bus AND standby bus specified in Section VII. B; the cost of the installation shall be the responsibility of the Contractor. The cost of the cellular service will be included in the lease rate.

Mpls School Transportation Radio Installation Pricing,

- Installation of radio and radio antenna, $150.00,
- Installation in bus with existing power cord and antenna coax, $100.00,
- Removal of radio only (not coax), $75.00,
- Removal of radio and GPS (not antenna), $95.00,

- Travel charge per visit, $85.00,
- Shop supply, $9.00,

E. The Contractor shall have communications radio equipment specified by the District in each vehicle that is servicing District routes or is planned to service District routes in the future. The Contractor shall ensure that the District has been informed of all vehicles' Radio ID numbers PRIOR to those vehicles being used to provide transportation services to the District.

1. Two-way Radio Equipment

a) Successful Contractors are required to equip 100% of the buses and Type III vans with operable two-way radios provided by the District. CB type radios are not permitted.

b) The District requires the Contractor use the District's radio system. **All radios are the property of Minneapolis Public Schools.** This radio system shall be programmed by the District, and the repeater system is the responsibility of the District. Any mobile radio maintenance and repairs shall be the responsibility of the Contractor. Upon termination of the contract, and radios are returned to the District, the power cords, mounting brackets and screws, and antennas shall be returned as a unit. The coax cables are exempt. All radio repairs shall be performed by a service provider specified by the District.

X. Digital Video Surveillance

Rules of operation

A. Minneapolis Public Schools and the companies under contract for transportation services must have digital video and audio equipment in school buses for the purpose of monitoring behavior.

B. The Contactor will purchase and install a video surveillance system for all buses operating under the transportation contract. The system must be compatible with district defined standards to ensure consistency of operation. The digital video surveillance system will be used to support the drivers report and to enforce the consequences of the district student behavior management plan.

C. The digital recording will be viewed only by the MPS Transportation Director or designee, the principal of the school building or designee, bus company safety director and safety sensitive trainers and leadership team, bus driver (at review of incident), school liaison officer or other appropriate law enforcement agencies. Any digital recording that reveals unlawful actions may be brought to the attention of law enforcement agencies. Whenever a parent or guardian disputes or challenges a report of recorded misbehavior, it will be the responsibility of the school principal to review the recording. The recording will then be used to assist in determining whether or not the incident actually occurred and if so, the severity of the incident. Neither the student nor the parent/guardian of the student that has been recorded will be allowed to view the recording, in accordance with data privacy laws and district policy., unless the student is the

only subject on the recording or the building principal has obtained written permission from the parents/guardians of all other students on the recording in question. Upon written request, the school district will provide a written summary of the recorded incident(s) to a student pictured on a recording or to the students' parents/guardians.

D. Each bus company will be responsible for the security of the digital video equipment and the handling and storage of the recordings, based on the following requirements.

a. All recording are to be treated as confidential student information. All requests for review must be referred to the Director of Transportation Services or designee. Copies of recording may not be provided without review by District Counsel.

b. Separate recording must be maintained and time stamped to identify AM and PM trips. All recordings must be retained for a period of one week and specific dates requested by the Director of Transportation Services or designee for longer periods of time to be determined.

c. No recording may be shown to anyone not directly related proceedings without the permission of the Director of Transportation Services or designee.

d. No recording may be released to any media organization without consent from the Director of Communications or District Counsel.

Video Equipment

The digital camera systems must at a minimum:

1. Be constructed of durable industrial grade materials
2. Record both video and audio
3. Record a minimum of 12 hours of video
4. Be equipped with at least three (3) cameras inside the school bus mounted in the front, back and over the door covering the drivers are of the bus.
5. Be capable of recording from multiple cameras without reducing the quality or time of recording.
6. Be activated by the school bus ignition switch (not driver operated).
7. Be designed for school bus operation.
8. Be certified for operation in extreme cold conditions.
9. Record in a format that is convertible or exportable to standard media, including DVD or flash drive.
10. Record in a format that is compatible with, or easily convertible to, standard viewing formats including QuickTime, windows media player or AVI.

Video must be converted to DVD or a viewable format before recording is sent to transportation department.

A camcorder mounted inside the bus or in a box does not meet the requirements of this contract section and will not be considered to be a digital camera system for contract compliance and issues of non-performance.

The Contractor shall cooperate with the District regarding, and adhere to the District's policies, procedures, rules and regulations relating to, the use of audio and video surveillance tapes, viewing and disclosure thereof in connection with any Student disciplinary or other actions

relating to Students arising from the Transportation Services. The Contractor agrees to promptly furnish to the District any requested audio or video surveillance footage. Except to the extent directly caused by the Contractor, its employees or agents, the Contractor shall not be liable for the District's failure to obtain the proper student/parent authorizations or if the District improperly uses the video surveillance footage. The District shall request video footage as soon as practical and, if at all possible, within 48 hours of the incident and the Contractor shall provide the video footage if not overwritten within 48 hours of the request. The District and Contractor acknowledge that the video surveillance system may only maintain video and audio footage for a finite period of time before it is overwritten by the system as part of the system's normal course of operation. If the District does not request copies of audio or video footage prior to the system overwriting them as part of its normal course of operation, then the Contractor shall not be liable. However, the Contractor shall not delete, or cause the system to overwrite, audio or video footage outside of the system's normal course of operation. All operational records, including, but not limited to, audio, digital and video recordings shall be the exclusive property of the Contractor.

VII. VEHICLES – BUSES AND TYPE IIIs

DEFINITIONS (Types of Vehicles)

1. Type C & D School Buses – are buses of more than 10,000 pounds Gross Vehicle Weight Rating (GVWR) having a capacity of more than nineteen (19) pupil passengers. These include the conventional (school bus body attached to a truck chassis), forward control and pusher-type vehicles. All are constructed and equipped to meet the State of Minnesota minimum standards for school buses.

    a. Successful Contractor must be able to provide Type C or D buses designed for carrying not less than 65 passengers, except as noted, where written quotations are requested on a school bus equipped to transport students with disabilities and special needs.

2. Type A or B School Buses – are buses with a gross vehicle weight rating (GVWR) of 21,500 pounds or less, designed for carrying more than ten (10) persons, shall be painted National School Bus Yellow; identified as a school bus, equipped with eightlamp warning system and stop signal arm, and shall operate as a Type A bus.

    a. Successful Contractor must be able to provide Type A or B buses designed for carrying not less than ten (10) persons, except as noted, where written quotations are requested on a school bus equipped to transport students with disabilities and special needs.

3. Type III Vehicles – Type III Vehicles are restricted to vans, and buses having a maximum manufacturer's rated seating capacity of 10 or fewer people, including the driver, and a gross vehicle weight rating of 10,000 pounds or less. "Type III Vehicles" must not be outwardly equipped and identified as a type A, B, C, or D school bus. A van or bus converted to a seating capacity of ten or fewer and placed in service on or after August 1, 1999, must have been originally manufactured to comply with the passenger safety standards.

B. BUSES AND TYPE III VEHICLE REQUIREMENTS

1. The District requires that contract operators provide school buses that have current school bus certification stickers as required by Minnesota law, and conform to Federal Motor Vehicle Safety Standards (FMVSS) that apply to school buses. During the life of the contract, the following age limitations shall apply:

TYPE "D" TRANSIT TYPE BUSES 15 model years at the start of the school year
TYPE "C" CONVENTIONAL BUSES 15 model years at the start of the school year
TYPE "A" AND "B" BUSES 12 model years at the start of the school year.
TYPE III VEHICLES 12 model years at the start of the school year.

At least fifty (50%) percent of the bus equipment, not including replacement and stand-by buses, operating in the District shall not be older than the average of ten (10) years at the start of each contract year

2. School buses shall comply with all federal and state laws and regulations at all times under this contract.

3. Successful Contractor shall maintain one standby vehicle for each ten (10) vehicles specified as being available. If less than ten (10) vehicles are specified as available, one standby unit shall be maintained.

4. Successful contract Contractor shall have enough vehicles available to cover for breakdowns, service, and accident repairs.

5. **The District shall determine required bus and Type III capacity based on route requirements. Vehicle change requests are subject to availability of Contractor.**

6. If Contractor proposed to furnish new equipment, such new equipment will be provided for service on or before commencing performance and that arrangement for the payment of said new equipment has been made to the seller's satisfaction.

7. If the Contractor proposed to furnish used equipment, Contractor shall provide proof of ownership upon request. All vehicles must be maintained in safe operating condition, and Contractor shall provide that exterior and interior cleanliness be maintained. Sufficient heat as determined by the District shall be maintained in all vehicles at the time pupils are being transported.

8. Contractor shall provide the District with a complete list and description of buses Designated as available for all categories of service by **August 1st** and every **August 1** thereafter.

9. All buses must display the following interior signs:
   a. School Bus Rules and Regulations (provided by Minneapolis Public Schools).
   b. "No Smoking Signs" (front and rear of bus).
   c. Safety signs provided by the District.
   d. "Cross ten feet in front of the bus" sign.
   e. Two (2) inch high numerals identifying each row of seat above the right and left

side windows from front to rear of each bus. Example: 1-11 on a 65-passenger bus, 1-4 on a Type A school bus.

f. Cell phone usage sign (provided by Minneapolis Public Schools).

10. All Type "C" and "D" school buses must be equipped with bumper mounted crossing arms. Buses equipped with wheelchair lifts that are scheduled exclusively for curb pickups, are exempt from requiring a crossing arm.

11. Mobile Data Terminal (tablet) operating instruction placard in a conspicuous location for operator reference (placard to be supplied Minneapolis Public Schools)

OTHER EQUIPMENT REQUIREMENT

Securement Systems (for wheelchair) mobile seating device occupant shall comply with the **2015 (NSTSP)** National Standards for School Buses and Operators and State of Minnesota rules on minimum standards promulgated in Minnesota Rules 7470.1600. The Contractor shall provide approved car seats, supports and/or protective devices for those students who will require such devices to insure their safe transportation, as provided in Minnesota Rules 7470.1600, subparts 6 and 7:

"Subp. 6. **Special equipment.** Specially adapted seats, support, or protective devices must be provided for all pupils who require the devices to ensure their safe transportation. These devices must be selected by the school district in consultation with the pupil's parents and on the basis of the specific needs of the individual pupil with a disability.

Subp. 7. **Wheelchair securement.** A school bus used to transport pupils in wheelchairs must be equipped with fastening devices that will hold the wheelchairs securely in a fixed position.

When required, the successful Contractor shall provide approved car seat(s) and/or booster seat(s) according to the needs of the awarded route(s). This equipment shall be kept in satisfactory conditions at all times and replaced at the expense of the Contractor. When the contract bus(s) is/are without the required child seat(s) at any time when school is in session, the District will provide the seat and a $15 per day rental fee (per car seat and/or booster seat) will be billed to the contract bus company until such time that the Contractor can provide its own. The total rental costs will be deducted from the balance of the valid claim for compensation. If the rented car seat and/or booster seat is returned damaged or in a non-usable condition, the Contractor will be charged for half or full value of the seat based on its age and time of rental.

D. CONDITION OF BUSES AND TYPE III VANS

1. Buses shall be maintained in good operating order and all equipment shall function properly as required by state law. Buses shall be painted the color required by law in the State of Minnesota. The interior, exterior, and windows of a bus shall be kept clean. Each bus shall be swept daily, and the floor and rear windows shall be cleaned daily. Contractor shall indicate the facilities available for cleaning buses.

2. Buses used must be equipped with signs, located in the second right side window,

indicating the school's name and route number for the convenience of students, parents, and administrators.

INSPECTION OF BUSES AND TYPE III VANS

Contractor shall have all buses inspected by the Law Compliance Representatives (LCR) of the Minnesota State Patrol annually as is required by state law. Contractor shall furnish the District's Director of Transportation Services with a copy of the summary of all of the annual and all or any periodic motor vehicle inspection reports prepared by the Minnesota State Patrol showing the inspection sticker that has been attached to each bus. Such forms shall be furnished immediately upon the completion of inspection by the Minnesota State Patrol. In addition to the State Patrol inspection, a special inspection of a school bus may be conducted by District personnel. Corrective action shall be taken by the school bus owner as set forth in the inspection report.

FACILITIES

A. Contractor's facilities should Large enough to secure vehicles when not in service and be located near enough to provide service to any part of the District within thirty (30) minutes; to provide replacement buses in the event of breakdown with less than **thirty (30) minutes** delay; and to have dispatched a separate bus to keep succeeding trips on time. When a spare bus is dispatched, the driver shall assume responsibility for transferring students to the spare bus and continuing the route.

B. Facilities required:

1. Office with staff available so messages will be received and answered WITHIN 10 MINUTES during any time period when Contractor's buses and vehicles are in use.

2. Bus maintenance facilities must be adequate to carry on an adequate scheduled maintenance program for the size of the bus and Type III fleet, so that repairs can be made immediately, keeping the required spare buses available at all times.

3. Bus maintenance facilities must be of adequate in size to provide secure off-street parking for all vehicles operating bus route serving Minneapolis Public Schools

4. Suitable driver training facilities and equipment shall be provided.

INVOICING

A. 1. Invoices shall be sent Bi-weekly to dawn.schnickel@mpls.k12.mn.us. Reged, SPED and HHM costs need to be listed separately, either three different lines or three different invoices.

2. Backup information shall be sent at the time of the invoice and shall include daily route information, AM, Midday, PM, CSP's & Miles if applicable. Each day needs to be listed for verification purposes.

3. Returned routes will not be paid for by MPS therefore should not be included on the invoice.

4. Administration costs (per V-A-3) will be applied monthly.

5. Late fees will be reviewed monthly per section E of Scope of work.

B. 1. An Invoice template will be sent in a separate document with the contract to be used as a guideline.

COVID-19 COMPLIANCESERVICE PROVIDER COMPLIANCE REQUIREMENTS

A. The Contractor agrees to comply with all State, City and MPS regulations as they pertain to COVID-19 related rules and regulation.

B. The Contractor agrees to comply with the following MPS COVID-19 protocols

1. Conduct pre & post cleaning of buses daily
2. Sanitize each bus between each run daily, for a daily surcharge per fogging
3. Utilize MPS approved cleaning solution, provided by the District at no cost
4. Conduct verbal employee wellness checks daily

C. Each Contractor shall provide training on COVID related cleaning methods.

D. Contractor must immediately notify the Director of Transportation Services of any employee absences due to illness. Contractor must follow established procedures for reporting results.

Appendix 4/EXHIBIT B

Contractor: Transit Team, Inc.

I. PRICE AND RATE SCHEDULE FOR STUDENT TRANSPORTATION SERVICES

SCHOOL YEAR(S) 2022-2023

1. **Regular "To and From" Routes.** The cost for all regular "to and from" A.M. and P.M. routes, including open-enrolled home-to-school transportation and after school runs, for the days of school operation, using the following unit costs:

Bus Size	QUANTITY	Cost Per Route-Day	Cost Per ½ Route-Day
71-77 Passenger Bus	~~XXX~~ *TBD	$520.20	$260.10
	51-90	TBN	TBN
	>90	TBN	TBN
<71 Passenger Bus	1-50	TBN	TBN
	51-90	TBN	TBN
	>90	TBN	TBN

2. **Rates for Excess Mileage and Time – Regular "To and From" Routes (Item 1 above):**
   $ _28.00_ per one-quarter (1/4) hour for time in excess of the route times, four (4) "live" hours per route-day or two (2) "live" hours per ½ route-day, whichever is greater, computed on a contractor daily and not an individual bus basis.

3. **Special Education and Special Needs Services – In-District.** The cost for all special education and special needs routes, including open-enrolled home-to-school transportation services and after school runs, for the days of school operation using the following unit costs:

Bus and Van Size	Lift?		QUANTITY	Cost Per Route-Day	Cost Per ½ Route-Day	Cost Per Hour#
Class C or D Bus	Yes	No	TBN	TBN	TBN	
1-50 RgED/SPED rtes			TBN	TBN	TBN	
51-90 rtes			TBN	TBN	TBN	
>90 rtes			TBN	TBN	TBN	
Class A or B Bus	Yes	No	TBN	TBN	TBN	
1-50 RgED/SPED rtes			TBD	$498.70	$249.35	
51-90 rtes			TBN	TBN	TBN	
>90 rtes			TBN	TBN	TBN	
Van or Type III	Yes	No	TBN	TBN	TBN	
1-50 RgED/SPED rtes			TBN	$327.60	$163.80	
~~XXXXXX~~ Type III	Lift Fee		TBN	$40.00	$40.00	
>90 rtes			TBN	TBN	TBN	
Bus Assistant/Aide#			TBD			$37.27
Lift			TBD	$498.70	$249.35	

billed in quarter of an hour after the first hour

4. **Special Education and Special Needs Services (Item 3 above):**
   $ 28.00 per one-quarter (1/4) hour for time in excess of the route times, four (4) "live" hours per route-day or two (2) "live" hours per ½ route-day, whichever is greater, computed on a contractor daily and not an individual bus basis.

   Type III - $19.37 per one-quarter (1/4) hour as calculated above

5. **Special Education Services – Out-of-District.** The cost for special education and special needs routes, shall be submitted for the days of school operation using the following unit costs:

Bus and Van Size	Lift?		QUANTITY	Cost Per Route-Day	Cost Per ½ Route-Day	Cost per Mile**	Cost Per Hour#
Class C or D Bus	Yes	No	TBN	TBN	TBN	n/a	
1-50 RgED/SPED rtes			TBN	TBN	TBN	n/a	
51-90 rtes			TBN	TBN	TBN	n/a	
>90 rtes			TBN	TBN	TBN	n/a	
Class A or B Bus	Yes	No	TBN	TBN	TBN	n/a	
1-50 RgED/SPED rtes			TBD	$498.70	$249.35	***	
51-90 rtes			TBN	TBN	TBN	n/a	
>90 rtes			TBN	TBN	TBN	n/a	
Van or Type III			TBN	TBN	TBN	n/a	
1-50 RgED/SPED rtes			TBN	$327.60	$163.80	***	
51-90 rtes			TBN	TBN	TBN	n/a	
~~XXXXXX~~ Type III	Lift Fee		TBN	$40.00	$40.00	n/a	
Bus Assistant/Aide#			TBD				$37.27
Lift			TBD	$498.70	$249.35	***	

billed in quarter of an hour after the first hour

** beyond 8 miles from the District Transportation Center, including downtown St. Paul, State Capitol, Science Museum, Excel Ctr

6. **Special Education and Special Needs Services (Item 5 above):**
   $ $28.00 per one-quarter (1/4) hour for time in excess of the route times, four (4) "live" hours per route-day or two (2) "live" hours per ½ route-day, whichever is greater, computed on a contractor daily and not an individual bus basis.

   Type III - $19.37 per one-quarter (1/4) hour as calculated above

7. **Midday Special Education Services and Shuttles**. The cost for all midday SPED shuttle bus and van services, using the following unit costs:

Bus and Van Size	"Stand-alone" Service	

	Cost Per 1st Hour	Cost Per Add'l Hour#	Continuous Service with AM/PM ##
Class C or D Bus	$112.00	$112.00	$28.00 per 1/4 hr
Class A or B Bus	$112.00	$112.00	$28.00 per 1/4 hr
Bus Assistant/Aide#	$52.90	$37.27	$37.27 per hour
Lift			

billed in quarter of an hour after the first hour ## reference to Items 3 - 6

Type III - $77.50 per hour or $19.37 per 1/4 hour for Continuous Service

8. **Midday, Vocational and Other Transportation Services and Shuttles**. The cost for all midday or shuttle services, vocational education services, and ALC routes, using the following unit costs:

Bus and Van Size	"Stand-alone" Service		Continuous Service with AM/PM ##
	Cost Per 1st Hour	Cost Per Add'l Hour#	
Class C or D Bus	$112.00	$112.00	$28.00 per 1/4 hr
Class A or B Bus	$112.00	$112.00	$28.00 per 1/4 hr

billed in quarter of an hour after the first hour ## reference to Items 1 & 2

Type III - $77.50 per hour or $19.37 per 1/4 hour for Continuous Service

9. **Special Needs Services for Highly Mobile and Students with Special Needs NOT INCLUDING SPED – Out-of-District.** The cost for special needs routes, shall be submitted for the days of school operation using the following unit costs:

Bus and Van Size	Lift?		Cost Per Hour#	Cost Per Mile**	Cost Per Day
Class A or B Bus	Yes	No	$112.00	***	n/a
Bus Assistant/Aide#			$37.27	n/a	$149.10
Lift			$112.00	***	n/a

billed in quarter of an hour after the first hour based on terminal to terminal time
** beyond 8 miles from the District Transportation Center, including downtown St. Paul, State Capitol, Science Museum, Excel Ctr

Type III - $77.50 per hour, *** per mile
***For out-of-district, highly mobile, or homeless routes, deadhead time to/from will be treated as live time when any pick-up or drop-off point is eight (8) miles or more from the district transportation center.
***There is no additional mileage fee for route service beyond this criteria.

10. **After School Transportation Services.** The cost for after school regular or SPED bus services, not including charters, separate from or routed with services identified in either Items 1, 3 or 5 above, using the following unit costs:

Bus and Van Size	"Stand-alone" Service		Continuous Service with AM/PM ##
	Cost Per 1st Hour	Cost Per Add'l Hour#	

Class C or D Bus	$112.00	$112.00	$28.00 per 1/4 hr
Class A or B Bus	$112.00	$112.00	$28.00 per 1/4 hr
Type III	$77.50	$77.50	$19.37 per 1/4 hr

billed in quarter of an hour after the first hour ## reference to Items 1 & 2

11. **Summer School Transportation Services.** The cost for all summer school regular, HHM or SPED bus and Type III van services, other than charters, using the following unit costs:

Bus and Van Size	Cost Per Hour	Cost Per Day	Cost Per ½ Day
Class C or D Bus	$112.00	$520.20	$260.10
Class A or B Bus	$112.00	$498.70	$249.35
Type III	$77.50	$327.60	$163.80

Option: The rates for other transportation services can be quoted as a % of the rates for regular "to & from" transportation services. 100 % of regular and SPED transportation rates in items 1 through 6 above.

Middays, shuttles, and after school activity routes will be billed for all actual live time between runs rounded up to the nearest ¼ hr, when the route begins or ends less than 45 minutes from the start or end of the AM/PM route. If there are more than 45 minutes of time between runs, the midday, shuttle, or after school activity route will be treated as a Stand-alone.

12. **Charters: Extra-curricular and Athletic Trips; Activity and Field Trips. Trip charge for extra-curricular and** athletic trips and school activity and field trips, along with waiting time at the destination, using one or more of the following unit costs:

	Cost per Hour	Cost Per Mile	Cost Per Wait Hour#	
a. Trips within an 8 mile radius from the District Transportation Center, including downtown St. Paul, State Capitol, Science Museum, Excel Ctr	$112.00	n/a	$112.00	

i. Class C/D Bus	$112.00	n/a	$112.00	
ii. Class A/B Mini bus	$112.00	n/a	$112.00	
iii. Type III	$77.50	n/a	$77.50	
b. Trips beyond an 8 mile radius from the District Transportation Center as identified in Item 12.a. above				
i. Class C/D Bus	$112.00	n/a	$112.00	
ii. Class A/B Mini bus	$112.00	n/a	$112.00	
iii. Type III	$77.50	n/a	$77.50	
iv. Coach bus	no bid	no bid	no bid	
c. Trailer				
single axle	no bid	no bid	no bid	
double axle	no bid	no bid	no bid	

billed in quarter of an hour after the first hour

d. Trip charge outside the school district boundaries.
Labor cost for overnight trips $ TBN per hour; $ TBN per day max.
Overnight driver expenses $ 200 per 24 hour day.

e. Non-peak Rate Discount: non-peak (9:30 am - 1:45 pm & after 4:30pm) trip charge discount from regular rates in this item: none %

MINNEAPOLIS PUBLIC SCHOOLS

Capital Planning, Construction & Maintenance Department

Construction Contract Change Order Cover Sheet

		Request Date	7/14/2025
Project Name	Edison HS Track Resurfacing Project	Project Number	25EDIS001
Contractor Name	Upper Midwest Athletic Construction	Substantial Completion Date:	8/8/2025
Board Authorized Amount	$ 192,562.70	Board Authorized Date	2/11/2025
Original Contract Amount	$ 175,057.00	Contract Date:	2/11/2025
SRM #	4400002854		

Summary of Change Orders

Change Order #1	$	30,128.00	Discus Cirlce and Cage Replacement, Track Bituminous Replacement
Change Order #2	$	-	
Change Order #3	$	-	
Change Order #4	$	-	
Change Order #5	$	-	
Change Order #6	$	-	
		Total of Change Orders	$ 30,128.00

AMOUNT OF THIS CHANGE ORDER #	**1**	**$ 30,128.00**

Total Amount of Change Orders to Date	**$ 30,128.00**
REVISED CONTRACT AMOUNT	**$ 205,185.00**
Revised Date of Substantial Completion	N/A
Date of Requested Board Action	8/5/2025

Reviewed By: Jibriil Yusuf — Date: 07/14/2025
Manager, Capital Planning & Construction

Reviewed by: _____ — Date: _____
Procurement

Approved By: _____ — Date: _____
Senior Operations Officer

AIA® Document G701® – 2017

Change Order

PROJECT: *(Name and address)*
Edison High School Track Resurfacing
700 22nd Avenue NE
Minneapolis, MN 55418

CONTRACT INFORMATION:
Contract For: All Work
Date: February 11, 2025

CHANGE ORDER INFORMATION:
Change Order Number: 001
Date: July 1, 2025

OWNER: *(Name and address)*
Minneapolis Public Schools Special School District #1
1250 West Broadway Avenue
Minneapolis, MN 55411

ARCHITECT: *(Name and address)*
Bolton & Menk, Inc.

3300 Fernbrook Lane North
Suite 300
Plymouth, MN 55447

CONTRACTOR: *(Name and address)*
Upper Midwest Athletic Construction, Inc.

3017 161st Ave NW
Andover, MN 55304

THE CONTRACT IS CHANGED AS FOLLOWS:
(Insert a detailed description of the change and, if applicable, attach or reference specific exhibits. Also include agreed upon adjustments attributable to executed Construction Change Directives.)
Discus Cage Replacement With Concrete Pad: $26,128.00
Track Bituminous Replacement at Trees: $4,000.00
Total: $30,128.00

See attached for details.

The original Contract Sum was	$	175,057.00
The net change by previously authorized Change Orders	$	0.00
The Contract Sum prior to this Change Order was	$	175,057.00
The Contract Sum will be increased by this Change Order in the amount of	$	30,128.00
The new Contract Sum including this Change Order will be	$	205,185.00

The Contract Time will be unchanged by Zero (0) days.
The new date of Substantial Completion will be unchanged

NOTE: This Change Order does not include adjustments to the Contract Sum or Guaranteed Maximum Price, or the Contract Time, that have been authorized by Construction Change Directive until the cost and time have been agreed upon by both the Owner and Contractor, in which case a Change Order is executed to supersede the Construction Change Directive.

NOT VALID UNTIL SIGNED BY THE ARCHITECT, CONTRACTOR AND OWNER.

Bolton & Menk, Inc.	Upper Midwest Athletic Construction, Inc.	Minneapolis Public Schools Special School District #1
ARCHITECT *(Firm name)*	**CONTRACTOR** *(Firm name)*	**OWNER** *(Firm name)*
SIGNATURE	**SIGNATURE**	**SIGNATURE**
Jay R Pomeroy, PLA	Eric Hicks President	
PRINTED NAME AND TITLE	**PRINTED NAME AND TITLE**	**PRINTED NAME AND TITLE**
7/1/2025	7/1/25	
DATE	**DATE**	**DATE**

AIA Document G701 – 2017. Copyright © 1979, 1987, 2000 , 2001 and 2017. All rights reserved. "The American Institute of Architects," "American Institute of Architects," "AIA," the AIA Logo, and "AIA Contract Documents" are trademarks of The American Institute of Architects. This document was produced at 13:06:02 ET on 07/01/2025 under Order No.2114640898 which expires on 06/30/2026, is not for resale, is licensed for one-time use only, and may only be used in accordance with the AIA Contract Documents® Terms of Service. To report copyright violations, e-mail docinfo@aiacontracts.com.
User Notes: (3B9ADA49)

Serving Minnesota, Wisconsin, Iowa, Nebraska, North Dakota, and South Dakota

3017 161st Ave NW, Andover, MN 55304
763-753-1127 – Phone
763-753-3619 – Fax
eric@umathleticconstruction.com

MN Contractors No. IR722325
IA Contractors No. C090307
SD Contractors No. 1038-5477-ET

June 23, 2025

Edison High School
Track Resurfacing Project

Re: Discus Cage Replacement

Discus Cage Replacement With Concrete Pad

1. Remove and dispose of existing chain link fence fabric, posts and foundations
2. Remove and dispose of existing concrete pad and circle
3. Furnish and install one (1) new 10'x10'x6" level concrete pad
4. Furnish and install one (1) new Gill flat discus circle
5. Furnish and install one (1) new Sportsfield high school discus cage
6. Place black dirt and seed around disturbed areas **Total $26,128**

Alternate 1 – Exclude Concrete Pad

1. Leave existing concrete pad and discus circle in place
    a. New cage to be installed based on existing concrete pad **Deduct $7,250**

Thank you,

Eric Hicks
Upper Midwest Athletic Construction, Inc.

Sourcewell
Awarded Contract
Contract # 031622-AST

MEMBER AMERICAN SPORTS BUILDERS ASSOCIATION

Serving Minnesota, Wisconsin, Iowa, Nebraska, North Dakota, and South Dakota

3017 161st Ave NW, Andover, MN 55304
763-753-1127 – Phone
763-753-3619 – Fax
eric@umathleticconstruction.com

MN Contractors No. IR722325
IA Contractors No. C090307
SD Contractors No. 1038-5477-ET

July 1, 2025

Edison High School
Track Resurfacing Project

Re: Additional Track Bituminous Repairs

Track Bituminous Replacement at Trees

1. Remove and dispose of track and bituminous materials at two locations discussed
    a. Remove tree roots under bituminous
2. Place 4" concrete flush with bituminous surface
3. Reinstall polyurethane base mat materials **Total $4,000**

Thank you,

Eric Hicks
Upper Midwest Athletic Construction, Inc.

Sourcewell
Awarded Contract
Contract # 031622-AST

MEMBER AMERICAN SPORTS BUILDERS ASSOCIATION

FY25 Edison High School Resurfacing Project

Contract Sum: $175,057.00

Contractor: Upper Midwest Athletic Construction, Inc.

Project Name and Number

Edison High School
700 22nd Avenue NE
Minneapolis, MN 55418
MPS Project Number 25EDIS001
OP#25-2515

Description

Field event repairs and track restriping at Edison High School.

Contract Sum details

Item	Price	Status
Base Bid	$175,057.00	accepted

Contract Documents

AIA Document A101-2017
AIA Document A101 Exhibit A-2017
Exhibit B – Project Charter
Exhibit C – Insurance
Exhibit D – Project Schedule
AIA Document A201-2017

AIA® Document A101® – 2017

Standard Form of Agreement Between Owner and Contractor *where the basis of payment is a Stipulated Sum*

AGREEMENT made as of the eleventh day of February in the year 2025
(In words, indicate day, month and year.)

BETWEEN the Owner:
(Name, legal status, address and other information)

Minneapolis Public Schools Special School District #1
1250 West Broadway Avenue
Minneapolis, MN 55411

and the Contractor:
(Name, legal status, address and other information)

Upper Midwest Athletic Construction, Inc.
3017 161st Avenue NW
Andover, MN 55304

for the following Project:
(Name, location and detailed description)

Edison High School Track Resurfacing
700 22nd Avenue NE
Minneapolis, MN 55418

The Architect:
(Name, legal status, address and other information)

Bolton & Menk, Inc.
3300 Fernbrook Lane North Suite 300
Plymouth, MN 55447

The Owner and Contractor agree as follows.

ADDITIONS AND DELETIONS:
The author of this document has added information needed for its completion. The author may also have revised the text of the original AIA standard form. An *Additions and Deletions Report* that notes added information as well as revisions to the standard form text is available from the author and should be reviewed. A vertical line in the left margin of this document indicates where the author has added necessary information and where the author has added to or deleted from the original AIA text.

This document has important legal consequences. Consultation with an attorney is encouraged with respect to its completion or modification.

The parties should complete A101®–2017, Exhibit A, Insurance and Bonds, contemporaneously with this Agreement. AIA Document A201®–2017, General Conditions of the Contract for Construction, is adopted in this document by reference. Do not use with other general conditions unless this document is modified.

AIA Document A101 – 2017. Copyright © 1915, 1918, 1925, 1937, 1951, 1958, 1961, 1963, 1967, 1974, 1977, 1987, 1991, 1997, 2007 and 2017. All rights reserved. "The American Institute of Architects," "American Institute of Architects," "AIA," the AIA Logo, and "AIA Contract Documents" are trademarks of The American Institute of Architects. This document was produced at 15:28:39 CT on 01/23/2025 under Order No.4104251278 which expires on 03/15/2025, is not for resale, is licensed for one-time use only, and may only be used in accordance with the AIA Contract Documents® Terms of Service. To report copyright violations, e-mail docinfo@aiacontracts.com.
User Notes: (3B9ADA40)

TABLE OF ARTICLES

1 THE CONTRACT DOCUMENTS

2 THE WORK OF THIS CONTRACT

3 DATE OF COMMENCEMENT AND SUBSTANTIAL COMPLETION

4 CONTRACT SUM

5 PAYMENTS

6 DISPUTE RESOLUTION

7 TERMINATION OR SUSPENSION

8 MISCELLANEOUS PROVISIONS

9 ENUMERATION OF CONTRACT DOCUMENTS

EXHIBIT A INSURANCE AND BONDS

ARTICLE 1 THE CONTRACT DOCUMENTS

The Contract Documents consist of this Agreement, Conditions of the Contract (General, Supplementary, and other Conditions), Drawings, Specifications, Addenda issued prior to execution of this Agreement, other documents listed in this Agreement, and Modifications issued after execution of this Agreement, all of which form the Contract, and are as fully a part of the Contract as if attached to this Agreement or repeated herein. The Contract represents the entire and integrated agreement between the parties hereto and supersedes prior negotiations, representations, or agreements, either written or oral. An enumeration of the Contract Documents, other than a Modification, appears in Article 9.

ARTICLE 2 THE WORK OF THIS CONTRACT

The Contractor shall fully execute the Work described in the Contract Documents, except as specifically indicated in the Contract Documents to be the responsibility of others.

ARTICLE 3 DATE OF COMMENCEMENT AND SUBSTANTIAL COMPLETION

§ 3.1 The date of commencement of the Work shall be:
(Check one of the following boxes.)

[ ] The date of this Agreement.

[X] A date set forth in a notice to proceed issued by the Owner.

[ ] Established as follows:
(Insert a date or a means to determine the date of commencement of the Work.)

If a date of commencement of the Work is not selected, then the date of commencement shall be the date of this Agreement.

§ 3.2 The Contract Time shall be measured from the date of commencement of the Work.

§ 3.3 Substantial Completion

§ 3.3.1 The Contractor shall achieve Substantial Completion of the entire Work:
(Check one of the following boxes and complete the necessary information.)

AIA Document A101 – 2017. Copyright © 1915, 1918, 1925, 1937, 1951, 1958, 1961, 1963, 1967, 1974, 1977, 1987, 1991, 1997, 2007 and 2017. All rights reserved. "The American Institute of Architects," "American Institute of Architects," "AIA," the AIA Logo, and "AIA Contract Documents" are trademarks of The American Institute of Architects. This document was produced at 15:28:39 CT on 01/23/2025 under Order No.4104251278 which expires on 03/15/2025, is not for resale, is licensed for one-time use only, and may only be used in accordance with the AIA Contract Documents® Terms of Service. To report copyright violations, e-mail docinfo@aiacontracts.com.
User Notes: (3B9ADA40)

[ ] Not later than ( ) calendar days from the date of commencement of the Work.

[X] By the following date: Defined in EXH-D Project Schedule

§ 3.3.2 Subject to adjustments of the Contract Time as provided in the Contract Documents, if portions of the Work are to be completed prior to Substantial Completion of the entire Work, the Contractor shall achieve Substantial Completion of such portions by the following dates are defined in EXH-D Project Schedule. Such portions of the work not completed as defined in EXH-D Project Schedule shall be subject to liquidated damages as set forth in Article 4.5.

(Table Deleted)

§ 3.3.3 If the Contractor fails to achieve Substantial Completion as provided in this Section 3.3, liquidated damages, if any, shall be assessed as set forth in Section 4.5.

ARTICLE 4 CONTRACT SUM

§ 4.1 The Owner shall pay the Contractor the Contract Sum in current funds for the Contractor's performance of the Contract as defined in EXH-B Project Charter, subject to additions and deductions as provided in the Contract Documents.

§ 4.2 Alternates

§ 4.2.1 Alternates, if any, included in the Contract Sum are defined in EXH-B Project Charter.

(Table Deleted)

§ 4.2.2 Subject to the conditions noted in EXH-B Project Charter, alternates may be accepted by the Owner following execution of this Agreement. Upon acceptance, the Owner shall issue a Modification to this Agreement.

(Paragraph Deleted)

(Table Deleted)

§ 4.3 Allowances, if any, included in the Contract
Sum are defined in EXH-B Project Charter.

(Table Deleted)

§ 4.4 Unit prices, if any are defined in EXH-B Project Charter.

(Paragraph Deleted)

(Table Deleted)

§ 4.5 Liquidated damages
Contractor and Owner recognized that time is of the essence for the Project and the Owner will suffer financial loss if the Work is not completed in the time specified in the Contract Documents. The parties also recognized the delays,

AIA Document A101 – 2017. Copyright © 1915, 1918, 1925, 1937, 1951, 1958, 1961, 1963, 1967, 1974, 1977, 1987, 1991, 1997, 2007 and 2017. All rights reserved. "The American Institute of Architects," "American Institute of Architects," "AIA," the AIA Logo, and "AIA Contract Documents" are trademarks of The American Institute of Architects. This document was produced at 15:28:39 CT on 01/23/2025 under Order No.4104251278 which expires on 03/15/2025, is not for resale, is licensed for one-time use only, and may only be used in accordance with the AIA Contract Documents® Terms of Service. To report copyright violations, e-mail docinfo@aiacontracts.com.
User Notes: (3B9ADA40)

expenses, and difficulties involved in proving in a legal or arbitration proceeding the actual loss suffered by the Owner if the Work is not completed on time. Accordingly, instead of requiring such proof, the Owner and Contractor agree that as liquidated
damages for delay (but not as penalty), Contractor shall pay Owner $1,000.00 per calendar day for each day that expires after the time specified for Substantial Completion in EXH-D Project Schedule until such time the Work is determined to be substantially complete by the
Owner.

(Paragraph Deleted)

After Substantial Completion, if Contractor shall neglect, refuse, or fail to complete the remaining work within the Contract time specified in the Contract Documents, the contractor shall pay the Owner $1,000.00 per day that expires after the time specified in the Contract Documents for Final Completion and readiness for Final Payment until the Work is completed.

ARTICLE 5 PAYMENTS

§ 5.1 Progress Payments

§ 5.1.1 Based upon Applications for Payment submitted to the Architect by the Contractor and Certificates for Payment issued by the Architect, the Owner shall make progress payments on account of the Contract Sum to the Contractor as provided below and elsewhere in the Contract Documents.

§ 5.1.2 The period covered by each Application for Payment shall be one calendar month ending on the last day of the month.

§ 5.1.3 When an Application for Payment is received by the Architect, payment of the amount certified shall be made by the Owner not later than 45 (forty-five) days after the Architect receives the Application for Payment.

(Paragraph Deleted)

§ 5.1.4 Each Application for Payment shall be based on the most recent schedule of values submitted by the Contractor on AIA G702 Application and Certificate for Payment in accordance with the Contract Documents. The schedule of values shall allocate the entire Contract Sum among the various portions of the Work. The schedule of values shall be prepared in such form, and supported by such data to substantiate its accuracy, as the Architect may require. This schedule of values shall be used as a basis for reviewing the Contractor's Applications for Payment.

§ 5.1.5 Applications for Payment shall show the percentage of completion of each portion of the Work as of the end of the period covered by the Application for Payment.

§ 5.1.6 In accordance with AIA Document A201™–2017, General Conditions of the Contract for Construction, and subject to other provisions of the Contract Documents, the amount of each progress payment shall be computed as follows:

§ 5.1.6.1 The amount of each progress payment shall first include:

- **.1** That portion of the Contract Sum properly allocable to completed Work;
- **.2** That portion of the Contract Sum properly allocable to materials and equipment delivered and suitably stored at the site for subsequent incorporation in the completed construction, or, if approved in advance by the Owner, suitably stored off the site at a location agreed upon in writing; and
- **.3** That portion of Construction Change Directives that the Architect determines, in the Architect's professional judgment, to be reasonably justified.

§ 5.1.6.2 The amount of each progress payment shall then be reduced by:

- **.1** The aggregate of any amounts previously paid by the Owner;
- **.2** The amount, if any, for Work that remains uncorrected and for which the Architect has previously withheld a Certificate for Payment as provided in Article 9 of AIA Document A201–2017;

AIA Document A101 – 2017. Copyright © 1915, 1918, 1925, 1937, 1951, 1958, 1961, 1963, 1967, 1974, 1977, 1987, 1991, 1997, 2007 and 2017. All rights reserved. "The American Institute of Architects," "American Institute of Architects," "AIA," the AIA Logo, and "AIA Contract Documents" are trademarks of The American Institute of Architects. This document was produced at 15:28:39 CT on 01/23/2025 under Order No.4104251278 which expires on 03/15/2025, is not for resale, is licensed for one-time use only, and may only be used in accordance with the AIA Contract Documents® Terms of Service. To report copyright violations, e-mail docinfo@aiacontracts.com.
User Notes: (3B9ADA40)

.3 Any amount for which the Contractor does not intend to pay a Subcontractor or material supplier, unless the Work has been performed by others the Contractor intends to pay;

.4 For Work performed or defects discovered since the last payment application, any amount for which the Architect may withhold payment, or nullify a Certificate of Payment in whole or in part, as provided in Article 9 of AIA Document A201–2017; and

.5 Retainage withheld pursuant to Section 5.1.7.

§ 5.1.7 Retainage

§ 5.1.7.1 For each progress payment made prior to Substantial Completion of the Work, the Owner may withhold the following amount, as retainage, from the payment otherwise due:

(Paragraph Deleted)

5% (five percent)

§ 5.1.7.1.1 The following items are not subject to retainage:
(Insert any items not subject to the withholding of retainage, such as general conditions, insurance, etc.)

For major items installed into the Work, the Contractor may request full payment for the items to ensure prompt delivery and fabrication. Such items shall be recommended by the Architect and approved by the Owner as not requiring retainage. Prompt payment for the items shall be documented by the Contractor to the Owner in the subsequent payment application by submitting a full lien release for the items. Major items may include mechanical units with long lead times, structural systems with long lead times, critical path systems or items, etc. Major items will be discussed and defined by Owner, Architect, and Contractor.

§ 5.1.7.2 Reduction or limitation of retainage, if any, shall be as follows:
Prior to Substantial Completion and at the discretion of the Owner, retainage may be reduced. If the Work has been 50% completed as
determined by the Architect and is satisfactory to the Owner, then 90% of the retained amount may be released to the Contractor for completed work (with 10% of the total retained by the Owner.) Upon Substantial Completion, additional retainage may be returned to the Contractor as recommended by the Architect and approved by the Owner to an amount sufficient to satisfactorily complete the Work. Retainage release will comply with Minnesota Statute 15.72 after Substantial Completion and punch list acceptance by the Owner.

(Paragraph Deleted)

§ 5.1.8 If final completion of the Work is materially delayed through no fault of the Contractor, the Owner shall pay the Contractor any additional amounts in accordance with Article 9 of AIA Document A201–2017.

§ 5.1.9 Except with the Owner's prior approval, the Contractor shall not make advance payments to suppliers for materials or equipment which have not been delivered and stored at the site or otherwise stored offsite with adequate Owner approved insurance provided to the Owner.

§ 5.2 Final Payment

§ 5.2.1 Final payment, constituting the entire unpaid balance of the Contract Sum, shall be made by the Owner to the Contractor when

.1 the Contractor has fully performed the Contract except for the Contractor's responsibility to correct Work as provided in Article 12 of AIA Document A201–2017, and to satisfy other requirements, if any, which extend beyond final payment; and

.2 a final Certificate for Payment has been issued by the Architect.

.3 all lien waivers and IC134 forms have been delivered to the Owner.

AIA Document A101 – 2017. Copyright © 1915, 1918, 1925, 1937, 1951, 1958, 1961, 1963, 1967, 1974, 1977, 1987, 1991, 1997, 2007 and 2017. All rights reserved. "The American Institute of Architects," "American Institute of Architects," "AIA," the AIA Logo, and "AIA Contract Documents" are trademarks of The American Institute of Architects. This document was produced at 15:28:39 CT on 01/23/2025 under Order No.4104251278 which expires on 03/15/2025, is not for resale, is licensed for one-time use only, and may only be used in accordance with the AIA Contract Documents® Terms of Service. To report copyright violations, e-mail docinfo@aiacontracts.com.
User Notes: (3B9ADA40)

§ 5.2.2 The Owner's final payment to the Contractor shall be made no later than 45 days after the issuance of the Architect's final Certificate for Payment.

§ 5.3 Interest

Payments due and unpaid under the Contract shall bear interest from the date payment is due at the rate stated below, or in the absence thereof, at the legal rate prevailing from time to time at the place where the Project is located. Owner will pay the Contractor 0% interest for Payments not due made within forty five (45) days.
(Paragraph Deleted)

§ 5.4 Prompt Payment to Subcontractors

This Contract requires the Contractor and all Subcontractors and Sub-subcontractors (of any tier) to promptly pay any subcontractor or material supplier contract within ten (10) days of receipt of payment by Owner for undisputed services provided by the party requesting payment. The party responsible for payment (other than the Owner) shall pay interest of one and one half (1-1/2) percent per month to the party requesting payment on any undisputed amount not paid on time. The minimum monthly interest penalty payment for an unpaid balance of $100 or more is $10. For an unpaid balance of less than $100, the party responsible for payment shall pay the actual penalty due to the party requesting payment.

ARTICLE 6 DISPUTE RESOLUTION

§ 6.1 Initial Decision Maker

The Architect will serve as the Initial Decision Maker pursuant to Article 15 of AIA Document A201–2017.

§ 6.1.1 Mediation

Either the Owner or the Contractor may request mediation of any Claim submitted to the Architect for decision before such decision becomes final and binding. The mediation will be governed by the Construction Industry Mediation Rules of the American Arbitration Association in effect at the date of this contract. The request for mediation shall be made in writing to the American Arbitration Association and to the other party of this contract.

Owner and Contractor shall participate in the mediation process in good faith. The process shall be concluded within sixty (60) days of the date of filing the request.

If the Claim is not resolved by mediation, the Architect's action shall become final and binding thirty (30) days after termination of the mediation proceedings. Within the time period, the Owner and Contractor mayrequest Binding Dispute Resolution.

The Work must continue, at the Owner's discretion, in accordance with paragraph 15.1.4.1 of AIA Document A201-2017.

§ 6.2 Binding Dispute Resolution

For any Claim subject to, but not resolved by, mediation pursuant to Article 15 of AIA Document A201–2017, the method of binding dispute resolution shall be as follows:
(Check the appropriate box.)

[ ] Arbitration pursuant to Section 15.4 of AIA Document A201–2017

[**X**] Litigation in a court of competent jurisdiction

AIA Document A101 – 2017. Copyright © 1915, 1918, 1925, 1937, 1951, 1958, 1961, 1963, 1967, 1974, 1977, 1987, 1991, 1997, 2007 and 2017. All rights reserved. "The American Institute of Architects," "American Institute of Architects," "AIA," the AIA Logo, and "AIA Contract Documents" are trademarks of The American Institute of Architects. This document was produced at 15:28:39 CT on 01/23/2025 under Order No.4104251278 which expires on 03/15/2025, is not for resale, is licensed for one-time use only, and may only be used in accordance with the AIA Contract Documents® Terms of Service. To report copyright violations, e-mail docinfo@aiacontracts.com.
User Notes: (3B9ADA40)

[ ] Other *(Specify)*

If the Owner and Contractor do not select a method of binding dispute resolution, or do not subsequently agree in writing to a binding dispute resolution method other than litigation, Claims will be resolved by litigation in a court of competent jurisdiction.

ARTICLE 7 TERMINATION OR SUSPENSION

§ 7.1 The Contract may be terminated by the Owner or the Contractor as provided in Article 14 of AIA Document A201–2017.

§ 7.1.1 If the Contract is terminated for the Owner's convenience in accordance with Article 14 of AIA Document A201–2017, then the Owner shall pay the Contractor a termination fee as follows:
(Insert the amount of, or method for determining, the fee, if any, payable to the Contractor following a termination for the Owner's convenience.)

Termination fee will be based on the percentage of work completed and any materials purchased or in production at the time of termination. Said fee and justification shall be provided to the Owner by the Contractor within ten (10) days of the notice of termination.

§ 7.2 The Work may be suspended by the Owner as provided in Article 14 of AIA Document A201–2017.

ARTICLE 8 MISCELLANEOUS PROVISIONS

§ 8.1 Where reference is made in this Agreement to a provision of AIA Document A201–2017 or another Contract Document, the reference refers to that provision as amended or supplemented by other provisions of the Contract Documents.

§ 8.2 The Owner's representative:
(Name, address, email address, and other information)

Diedra Geye
1250 West Broadway Avenue
Minneapolis, MN 55411

§ 8.3 The Contractor's representative:
(Name, address, email address, and other information)

Jay Pomeroy
Bolton & Menk, Inc.
3300 Fernbrook Lane North Suite 300
Plymouth, MN 55447

§ 8.4 Neither the Owner's nor the Contractor's representative shall be changed without ten days' prior notice to the other party.

§ 8.5 Insurance and Bonds

§ 8.5.1 The Owner and the Contractor shall purchase and maintain insurance as set forth in AIA Document A101™–2017, Standard Form of Agreement Between Owner and Contractor where the basis of payment is a Stipulated Sum, Exhibit A, Insurance and Bonds, and elsewhere in the Contract Documents.

AIA Document A101 – 2017. Copyright © 1915, 1918, 1925, 1937, 1951, 1958, 1961, 1963, 1967, 1974, 1977, 1987, 1991, 1997, 2007 and 2017. All rights reserved. "The American Institute of Architects," "American Institute of Architects," "AIA," the AIA Logo, and "AIA Contract Documents" are trademarks of The American Institute of Architects. This document was produced at 15:28:39 CT on 01/23/2025 under Order No.4104251278 which expires on 03/15/2025, is not for resale, is licensed for one-time use only, and may only be used in accordance with the AIA Contract Documents® Terms of Service. To report copyright violations, e-mail docinfo@aiacontracts.com.
User Notes: (3B9ADA40)

§ 8.5.2 The Contractor shall provide bonds as set forth in AIA Document A101™–2017 Exhibit A, and elsewhere in the Contract Documents.

§ 8.6 Notice in electronic format, pursuant to Article 1 of AIA Document A201–2017, may be given in accordance with AIA Document E203™–2013, Building Information Modeling and Digital Data Exhibit, if completed, or as otherwise set forth below:
(If other than in accordance with AIA Document E203–2013, insert requirements for delivering notice in electronic format such as name, title, and email address of the recipient and whether and how the system will be required to generate a read receipt for the transmission.)

§ 8.7 Other provisions:

Owner prohibits Contractor from using the Work in any marketing material or business developement practice. Contractor is prohibited from communication with any news outlet or public without Owner's written approval.

Floor plans, designs, wiring, safety and security measures shall be kept confidential by the Contractor, the Subcontractors, the Sub-subcontractors (of any tier) during and after completion of the Work.

ARTICLE 9 ENUMERATION OF CONTRACT DOCUMENTS

§ 9.1 This Agreement is comprised of the following documents:

.1 AIA Document A101™–2017, Standard Form of Agreement Between Owner and Contractor

.2 AIA Document A101™–2017, Exhibit A, Insurance and Bonds

.3 AIA Document A201™–2017, General Conditions of the Contract for Construction

.4 AIA Document E203™–2013, Building Information Modeling and Digital Data Exhibit, dated as indicated below:
(Insert the date of the E203-2013 incorporated into this Agreement.)

January 31, 2020

.5 Drawings

Number	Title	Date

.6 Specifications

Section	Title	Date	Pages

.7 Addenda, if any:

Number	Date	Pages

Portions of Addenda relating to bidding or proposal requirements are not part of the Contract Documents unless the bidding or proposal requirements are also enumerated in this Article 9.

.8 Other Exhibits:

(Paragraphs Deleted)

EXH-B Project Charter
(Paragraph Deleted)

EXH-C Owner Insurance
EXH-D Project Schedule

AIA Document A101 – 2017. Copyright © 1915, 1918, 1925, 1937, 1951, 1958, 1961, 1963, 1967, 1974, 1977, 1987, 1991, 1997, 2007 and 2017. All rights reserved. "The American Institute of Architects," "American Institute of Architects," "AIA," the AIA Logo, and "AIA Contract Documents" are trademarks of The American Institute of Architects. This document was produced at 15:28:39 CT on 01/23/2025 under Order No.4104251278 which expires on 03/15/2025, is not for resale, is licensed for one-time use only, and may only be used in accordance with the AIA Contract Documents® Terms of Service. To report copyright violations, e-mail docinfo@aiacontracts.com.
User Notes: (3B9ADA40)

(Paragraph Deleted)

(Table Deleted)

[ ] Supplementary and other Conditions of the Contract:

Document	Title	Date	Pages

.9 Other documents, if any, listed below:
(List here any additional documents that are intended to form part of the Contract Documents. AIA Document A201™–2017 provides that the advertisement or invitation to bid, Instructions to Bidders, sample forms, the Contractor's bid or proposal, portions of Addenda relating to bidding or proposal requirements, and other information furnished by the Owner in anticipation of receiving bids or proposals, are not part of the Contract Documents unless enumerated in this Agreement. Any such documents should be listed here only if intended to be part of the Contract Documents.)

This Agreement entered into as of the day and year first written above.

Digitally signed by Tom Parent, AIA, LEED AP
DN: C=US, E=tom.parent@mpls.k12.mn.us, O=Minneapolis Public Schools, OU=Operations, CN="Tom Parent, AIA, LEED AP"
Date: 2025.02.19 14:43:52-06'00'

OWNER *(Signature)*

Tom Parent, Senior Operations Officer
(Printed name and title)

CONTRACTOR *(Signature)*

Eric Hicks President
(Printed name and title)

AIA Document A101 – 2017. Copyright © 1915, 1918, 1925, 1937, 1951, 1958, 1961, 1963, 1967, 1974, 1977, 1987, 1991, 1997, 2007 and 2017. All rights reserved. "The American Institute of Architects," "American Institute of Architects," "AIA," the AIA Logo, and "AIA Contract Documents" are trademarks of The American Institute of Architects. This document was produced at 15:28:39 CT on 01/23/2025 under Order No.4104251278 which expires on 03/15/2025, is not for resale, is licensed for one-time use only, and may only be used in accordance with the AIA Contract Documents® Terms of Service. To report copyright violations, e-mail docinfo@aiacontracts.com.
User Notes: (3B9ADA40)

Additions and Deletions Report for
AIA® Document A101® – 2017

This Additions and Deletions Report, as defined on page 1 of the associated document, reproduces below all text the author has added to the standard form AIA document in order to complete it, as well as any text the author may have added to or deleted from the original AIA text. Added text is shown underlined. Deleted text is indicated with a horizontal line through the original AIA text.

Note: This Additions and Deletions Report is provided for information purposes only and is not incorporated into or constitute any part of the associated AIA document. This Additions and Deletions Report and its associated document were generated simultaneously by AIA software at 15:28:39 CT on 01/23/2025.

PAGE 1

AGREEMENT made as of the eleventh day of February in the year 2025

...

Minneapolis Public Schools Special School District #1
1250 West Broadway Avenue
Minneapolis, MN 55411

...

Upper Midwest Athletic Construction, Inc.
3017 161st Avenue NW
Andover, MN 55304

...

Edison High School Track Resurfacing
700 22nd Avenue NE
Minneapolis, MN 55418

...

Bolton & Menk, Inc.
3300 Fernbrook Lane North Suite 300
Plymouth, MN 55447

PAGE 2

[X] A date set forth in a notice to proceed issued by the Owner.

...

§ 3.3.1 ~~Subject to adjustments of the Contract Time as provided in the Contract Documents, the~~ The Contractor shall achieve Substantial Completion of the entire Work:

PAGE 3

[X] By the following date: Defined in EXH-D Project Schedule

Additions and Deletions Report for AIA Document A101 – 2017. Copyright © 1915, 1918, 1925, 1937, 1951, 1958, 1961, 1963, 1967, 1974, 1977, 1987, 1991, 1997, 2007 and 2017. All rights reserved. "The American Institute of Architects," "American Institute of Architects," "AIA," the AIA Logo, and "AIA Contract Documents" are trademarks of The American Institute of Architects. This document was produced at 15:28:39 CT on 01/23/2025 under Order No.4104251278 which expires on 03/15/2025, is not for resale, is licensed for one-time use only, and may only be used in accordance with the AIA Contract Documents® Terms of Service. To report copyright violations, e-mail docinfo@aiacontracts.com.
User Notes: (3B9ADA40)

...

§ 3.3.2 Subject to adjustments of the Contract Time as provided in the Contract Documents, if portions of the Work are to be completed prior to Substantial Completion of the entire Work, the Contractor shall achieve Substantial Completion of such portions by the following ~~dates:~~dates are defined in EXH-D Project Schedule. Such portions of the work not completed as defined in EXH-D Project Schedule shall be subject to liquidated damages as set forth in Article 4.5.

...

~~**Portion of Work** **Substantial Completion Date**~~

...

§ 4.1 The Owner shall pay the Contractor the Contract Sum in current funds for the Contractor's performance of the ~~Contract. The Contract Sum shall be ($),~~ Contract as defined in EXH-B Project Charter, subject to additions and deductions as provided in the Contract Documents.

...

§ 4.2.1 Alternates, if any, included in the Contract ~~Sum:~~Sum are defined in EXH-B Project Charter.

...

~~**Item** **Price**~~

...

§ 4.2.2 Subject to the conditions noted ~~below, the following~~ in EXH-B Project Charter, alternates may be accepted by the Owner following execution of this Agreement. Upon acceptance, the Owner shall issue a Modification to this Agreement.

...

~~*(Insert below each alternate and the conditions that must be met for the Owner to accept the alternate.)*~~

...

~~**Item** **Price** **Conditions for Acceptance**~~

...

§ 4.3 Allowances, if any, included in the Contract ~~Sum:~~

...

~~*(Identify each allowance.)*~~*Sum are defined in EXH-B Project Charter.*

...

~~**Item** **Price**~~

Additions and Deletions Report for AIA Document A101 – 2017. Copyright © 1915, 1918, 1925, 1937, 1951, 1958, 1961, 1963, 1967, 1974, 1977, 1987, 1991, 1997, 2007 and 2017. All rights reserved. "The American Institute of Architects," "American Institute of Architects," "AIA," the AIA Logo, and "AIA Contract Documents" are trademarks of The American Institute of Architects. This document was produced at 15:28:39 CT on 01/23/2025 under Order No.4104251278 which expires on 03/15/2025, is not for resale, is licensed for one-time use only, and may only be used in accordance with the AIA Contract Documents® Terms of Service. To report copyright violations, e-mail docinfo@aiacontracts.com.
User Notes: (3B9ADA40)

...

§ 4.4 Unit prices, if ~~any:~~any are defined in EXH-B Project Charter.

...

~~*(Identify the item and state the unit price and quantity limitations, if any, to which the unit price will be applicable.)*~~

...

~~Item~~	~~Units and Limitations~~	~~Price per Unit ($0.00)~~

...

§ 4.5 Liquidated ~~damages, if any:~~damages

PAGE 4

~~*(Insert terms and conditions for liquidateddamages, if any.)*~~*Contractor and Owner recognized that time is of the essence for the Project and the Owner will suffer financial loss if the Work is not completed in the time specified in the Contract Documents. The parties also recognized the delays, expenses, and difficulties involved in proving in a legal or arbitration proceeding the actual loss suffered by the Owner if the Work is not completed on time. Accordingly, instead of requiring such proof, the Owner and Contractor agree that as liquidated*

...

damages for delay (but not as penalty), Contractor shall pay Owner $1,000.00 per calendar day for each day that expires after the time specified for Substantial Completion in EXH-D Project Schedule until such time the Work is determined to be substantially complete by the

...

Owner.

...

~~**§ 4.6** Other:~~

...

~~*(Insert provisions for bonus or other incentives, if any, that might result in a change to the Contract Sum.)*~~*After Substantial Completion, if Contractor shall neglect, refuse, or fail to complete the remaining work within the Contract time specified in the Contract Documents, the contractor shall pay the Owner $1,000.00 per day that expires after the time specified in the Contract Documents for Final Completion and readiness for Final Payment until the Work is completed.*

...

§ 5.1.2 The period covered by each Application for Payment shall be one calendar month ending on the last day of the ~~month, or as follows:~~month.

...

Additions and Deletions Report for AIA Document A101 – 2017. Copyright © 1915, 1918, 1925, 1937, 1951, 1958, 1961, 1963, 1967, 1974, 1977, 1987, 1991, 1997, 2007 and 2017. All rights reserved. “The American Institute of Architects,” “American Institute of Architects,” “AIA,” the AIA Logo, and “AIA Contract Documents” are trademarks of The American Institute of Architects. This document was produced at 15:28:39 CT on 01/23/2025 under Order No.4104251278 which expires on 03/15/2025, is not for resale, is licensed for one-time use only, and may only be used in accordance with the AIA Contract Documents® Terms of Service. To report copyright violations, e-mail docinfo@aiacontracts.com.
User Notes: (3B9ADA40)

§ 5.1.3 ~~Provided that~~ When an Application for Payment is received by the Architect~~not later than the - day of a month, the Owner shall make payment of the amount certified to the Contractor not later than the - day of the - month. If an Application for Payment is received by the Architect after the application date fixed above,~~ , payment of the amount certified shall be made by the Owner not later than 45 (forty-five) days after the Architect receives the Application for Payment.

...

~~*(Federal, state or local laws may require payment within a certain period of time.)*~~

...

§ 5.1.4 Each Application for Payment shall be based on the most recent schedule of values submitted by the Contractor on AIA G702 Application and Certificate for Payment in accordance with the Contract Documents. The schedule of values shall allocate the entire Contract Sum among the various portions of the Work. The schedule of values shall be prepared in such form, and supported by such data to substantiate its accuracy, as the Architect may require. This schedule of values shall be used as a basis for reviewing the Contractor's Applications for Payment.

PAGE 5

~~*(Insert a percentage or amount to be withheld as retainage from each Application for Payment. The amount of retainage may be limited by governing law.)*~~

...

5% (five percent)

...

For major items installed into the Work, the Contractor may request full payment for the items to ensure prompt delivery and fabrication. Such items shall be recommended by the Architect and approved by the Owner as not requiring retainage. Prompt payment for the items shall be documented by the Contractor to the Owner in the subsequent payment application by submitting a full lien release for the items. Major items may include mechanical units with long lead times, structural systems with long lead times, critical path systems or items, etc. Major items will be discussed and defined by Owner, Architect, and Contractor.

...

~~*(If the retainage established in Section 5.1.7.1 is to be modified prior to Substantial Completion of the entire Work, including modifications for Substantial Completion of portions of the Work asprovided in Section 3.3.2, insert provisions for such modifications.)*~~*Prior to Substantial Completion and at the discretion of the Owner, retainage may be reduced. If the Work has been 50% completed as*

...

~~**§ 5.1.7.3** Except as set forth in this Section 5.1.7.3, upon Substantial Completion of the Work, the Contractor may submit an Application for Payment that includes the retainage withheld from prior Applications for Payment pursuant to this Section 5.1.7. The Application for Payment submitted at Substantial Completion shall not include retainage as follows:~~determined by the Architect and is satisfactory to the Owner, then 90% of the retained amount may be released to the Contractor for completed work (with 10% of the total retained by the Owner.) Upon Substantial Completion, additional retainage may be returned to the Contractor as recommended by the Architect

Additions and Deletions Report for AIA Document A101 – 2017. Copyright © 1915, 1918, 1925, 1937, 1951, 1958, 1961, 1963, 1967, 1974, 1977, 1987, 1991, 1997, 2007 and 2017. All rights reserved. "The American Institute of Architects," "American Institute of Architects," "AIA," the AIA Logo, and "AIA Contract Documents" are trademarks of The American Institute of Architects. This document was produced at 15:28:39 CT on 01/23/2025 under Order No.4104251278 which expires on 03/15/2025, is not for resale, is licensed for one-time use only, and may only be used in accordance with the AIA Contract Documents® Terms of Service. To report copyright violations, e-mail docinfo@aiacontracts.com.
User Notes: (3B9ADA40)

and approved by the Owner to an amount sufficient to satisfactorily complete the Work. Retainage release will comply with Minnesota Statute 15.72 after Substantial Completion and punch list acceptance by the Owner.

...

~~*(Insert any other conditions for release of retainage upon Substantial Completion.)*~~

...

§ 5.1.9 Except with the Owner's prior approval, the Contractor shall not make advance payments to suppliers for materials or equipment which have not been delivered and stored at the ~~site.~~site or otherwise stored offsite with adequate Owner approved insurance provided to the Owner.

...

.3 all lien waivers and IC134 forms have been delivered to the Owner.

PAGE 6

§ 5.2.2 The Owner's final payment to the Contractor shall be made no later than ~~30~~ 45 days after the issuance of the Architect's final Certificate for ~~Payment, or as follows:~~Payment.

...

Payments due and unpaid under the Contract shall bear interest from the date payment is due at the rate stated below, or in the absence thereof, at the legal rate prevailing from time to time at the place where the Project is located. Owner will pay the Contractor 0% interest for Payments not due made within forty five (45) days.

...

~~*(Insert rate*~~

...

§ 5.4 Prompt Payment to Subcontractors

...

This Contract requires the Contractor and all Subcontractors and Sub-subcontractors (of any tier) to promptly pay any subcontractor or material supplier contract within ten (10) days of receipt of payment by Owner for undisputed services provided by the party requesting payment. The party responsible for payment (other than the Owner) shall pay interest of ~~interest agreed upon, if any.~~)one and one half (1-1/2) percent per month to the party requesting payment on any undisputed amount not paid on time. The minimum monthly interest penalty payment for an unpaid balance of $100 or more is $10. For an unpaid balance of less than $100, the party responsible for payment shall pay the actual penalty due to the party requesting payment.

Additions and Deletions Report for AIA Document A101 – 2017. Copyright © 1915, 1918, 1925, 1937, 1951, 1958, 1961, 1963, 1967, 1974, 1977, 1987, 1991, 1997, 2007 and 2017. All rights reserved. "The American Institute of Architects," "American Institute of Architects," "AIA," the AIA Logo, and "AIA Contract Documents" are trademarks of The American Institute of Architects. This document was produced at 15:28:39 CT on 01/23/2025 under Order No.4104251278 which expires on 03/15/2025, is not for resale, is licensed for one-time use only, and may only be used in accordance with the AIA Contract Documents® Terms of Service. To report copyright violations, e-mail docinfo@aiacontracts.com.
User Notes: (3B9ADA40)

...

The Architect will serve as the Initial Decision Maker pursuant to Article 15 of AIA Document ~~A201–2017, unless~~ A201–2017.

...

§ 6.1.1 Mediation

...

~~the parties appoint below another individual, not a party to this Agreement, to serve as the Initial Decision Maker.~~Either the Owner or the Contractor may request mediation of any Claim submitted to the Architect for decision before such decision becomes final and binding. The mediation will be governed by the Construction Industry Mediation Rules of the American Arbitration Association in effect at the date of this contract. The request for mediation shall be made in writing to the American Arbitration Association and to the other party of this contract.

...

Owner and Contractor shall participate in the mediation process in good faith. The process shall be concluded within sixty (60) days of the date of filing the request.

...

~~*(If the parties mutually agree, insert the name, address and other contact information of the Initial Decision Maker, if other than the Architect.)*~~*If the Claim is not resolved by mediation, the Architect's action shall become final and binding thirty (30) days after termination of the mediation proceedings. Within the time period, the Owner and Contractor mayrequest Binding Dispute Resolution.*

...

The Work must continue, at the Owner's discretion, in accordance with paragraph 15.1.4.1 of AIA Document A201-2017.

...

[**X**] Litigation in a court of competent jurisdiction

PAGE 7

Termination fee will be based on the percentage of work completed and any materials purchased or in production at the time of termination. Said fee and justification shall be provided to the Owner by the Contractor within ten (10) days of the notice of termination.

...

Diedra Geye
1250 West Broadway Avenue

Additions and Deletions Report for AIA Document A101 – 2017. Copyright © 1915, 1918, 1925, 1937, 1951, 1958, 1961, 1963, 1967, 1974, 1977, 1987, 1991, 1997, 2007 and 2017. All rights reserved. “The American Institute of Architects,” “American Institute of Architects,” “AIA,” the AIA Logo, and “AIA Contract Documents” are trademarks of The American Institute of Architects. This document was produced at 15:28:39 CT on 01/23/2025 under Order No.4104251278 which expires on 03/15/2025, is not for resale, is licensed for one-time use only, and may only be used in accordance with the AIA Contract Documents® Terms of Service. To report copyright violations, e-mail docinfo@aiacontracts.com.
User Notes: (3B9ADA40)

Minneapolis, MN 55411

...

Jay Pomeroy
Bolton & Menk, Inc.
3300 Fernbrook Lane North Suite 300
Plymouth, MN 55447

PAGE 8

§ 8.6 Notice in electronic format, pursuant to Article 1 of AIA Document A201–2017, may be given in accordance with ~~a building information modeling exhibit,~~ AIA Document E203™–2013, Building Information Modeling and Digital Data Exhibit, if completed, or as otherwise set forth below:

...

(If other than in accordance with ~~a building information modeling exhibit,~~ AIA Document E203–2013, insert requirements for delivering notice in electronic format such as name, title, and email address of the recipient and whether and how the system will be required to generate a read receipt for the transmission.)

...

Owner prohibits Contractor from using the Work in any marketing material or business developement practice. Contractor is prohibited from communication with any news outlet or public without Owner's written approval.

Floor plans, designs, wiring, safety and security measures shall be kept confidential by the Contractor, the Subcontractors, the Sub-subcontractors (of any tier) during and after completion of the Work.

...

.4 ~~Building information modeling exhibit,~~ AIA Document E203™–2013, Building Information Modeling and Digital Data Exhibit, dated as indicated below:

...

(Insert the date of the ~~building information modeling exhibit~~ E203-2013 incorporated into this Agreement.)

...

January 31, 2020

...

~~*(Check all boxes that apply and include appropriate information identifying the exhibit where required.)*~~

...

~~[ ] AIA Document E204™–2017, Sustainable Projects Exhibit, dated as indicated below:~~

Additions and Deletions Report for AIA Document A101 – 2017. Copyright © 1915, 1918, 1925, 1937, 1951, 1958, 1961, 1963, 1967, 1974, 1977, 1987, 1991, 1997, 2007 and 2017. All rights reserved. "The American Institute of Architects," "American Institute of Architects," "AIA," the AIA Logo, and "AIA Contract Documents" are trademarks of The American Institute of Architects. This document was produced at 15:28:39 CT on 01/23/2025 under Order No.4104251278 which expires on 03/15/2025, is not for resale, is licensed for one-time use only, and may only be used in accordance with the AIA Contract Documents® Terms of Service. To report copyright violations, e-mail docinfo@aiacontracts.com.
User Notes: (3B9ADA40)

...

EXH-B Project Charter

...

~~(Insert the date of the E204-2017 incorporated into this Agreement.)~~

...

EXH-C Owner Insurance

...

EXH-D Project Schedule

PAGE 9

~~[ ] The Sustainability Plan:~~

...

~~Title~~	~~Date~~	~~Pages~~

Additions and Deletions Report for AIA Document A101 – 2017. Copyright © 1915, 1918, 1925, 1937, 1951, 1958, 1961, 1963, 1967, 1974, 1977, 1987, 1991, 1997, 2007 and 2017. All rights reserved. “The American Institute of Architects,” “American Institute of Architects,” “AIA,” the AIA Logo, and “AIA Contract Documents” are trademarks of The American Institute of Architects. This document was produced at 15:28:39 CT on 01/23/2025 under Order No.4104251278 which expires on 03/15/2025, is not for resale, is licensed for one-time use only, and may only be used in accordance with the AIA Contract Documents® Terms of Service. To report copyright violations, e-mail docinfo@aiacontracts.com.
User Notes: (3B9ADA40)

Certification of Document's Authenticity

AIA® Document D401™ – 2003

I, , hereby certify, to the best of my knowledge, information and belief, that I created the attached final document simultaneously with its associated Additions and Deletions Report and this certification at 15:28:39 CT on 01/23/2025 under Order No. 4104251278 from AIA Contract Documents software and that in preparing the attached final document I made no changes to the original text of AIA® Document A101™ - 2017, Standard Form of Agreement Between Owner and Contractor where the basis of payment is a Stipulated Sum, other than those additions and deletions shown in the associated Additions and Deletions Report.

(Signed)

Curtis Hartog, Executive Director

(Title)

1/23/2025

(Dated)

AIA Document D401 – 2003. Copyright © 1992 and 2003. All rights reserved. "The American Institute of Architects," "American Institute of Architects," "AIA," the AIA Logo, and "AIA Contract Documents" are trademarks of The American Institute of Architects. This document was produced at 15:28:39 CT on 01/23/2025 under Order No.4104251278 which expires on 03/15/2025, is not for resale, is licensed for one-time use only, and may only be used in accordance with the AIA Contract Documents® Terms of Service. To report copyright violations, e-mail docinfo@aiacontracts.com.
User Notes: (3B9ADA40)

AIA® Document A101® – 2017 Exhibit A

Insurance and Bonds

This Insurance and Bonds Exhibit is part of the Agreement, between the Owner and the Contractor, dated the eleventh day of February in the year 2025
(In words, indicate day, month and year.)

for the following **PROJECT**:
(Name and location or address)

Edison High School Track Resurfacing
700 22nd Avenue NE
Minneapolis, MN 55418

THE OWNER:
(Name, legal status and address)

Minneapolis Public Schools Special School District #1
1250 West Broadway Avenue
Minneapolis, MN 55411

THE CONTRACTOR:
(Name, legal status and address)

Upper Midwest Athletic Construction, Inc.
3017 161st Avenue NW
Andover, MN 55304

ADDITIONS AND DELETIONS:
The author of this document has added information needed for its completion. The author may also have revised the text of the original AIA standard form. An *Additions and Deletions Report* that notes added information as well as revisions to the standard form text is available from the author and should be reviewed. A vertical line in the left margin of this document indicates where the author has added necessary information and where the author has added to or deleted from the original AIA text.

This document has important legal consequences. Consultation with an attorney is encouraged with respect to its completion or modification.

This document is intended to be used in conjunction with AIA Document A201®–2017, General Conditions of the Contract for Construction. Article 11 of A201®–2017 contains additional insurance provisions.

TABLE OF ARTICLES

A.1 GENERAL

A.2 OWNER'S INSURANCE

A.3 CONTRACTOR'S INSURANCE AND BONDS

A.4 SPECIAL TERMS AND CONDITIONS

ARTICLE A.1 GENERAL

The Owner and Contractor shall purchase and maintain insurance, and provide bonds, as set forth in this Exhibit. As used in this Exhibit, the term General Conditions refers to AIA Document A201™–2017, General Conditions of the Contract for Construction.

ARTICLE A.2 OWNER'S INSURANCE

§ A.2.1 General

Prior to commencement of the Work, the Owner shall secure the insurance, and provide evidence of the coverage, required under this Article A.2 and, upon the Contractor's request, provide a copy of the property insurance policy or policies required by Section A.2.3. The copy of the policy or policies provided shall contain all applicable conditions, definitions, exclusions, and endorsements.

AIA Document A101 – 2017 Exhibit A. Copyright © 2017. All rights reserved. "The American Institute of Architects," "American Institute of Architects," "AIA," the AIA Logo, and "AIA Contract Documents" are trademarks of The American Institute of Architects. This document was produced at 15:29:46 CT on 01/23/2025 under Order No.4104251278 which expires on 03/15/2025, is not for resale, is licensed for one-time use only, and may only be used in accordance with the AIA Contract Documents® Terms of Service. To report copyright violations, e-mail docinfo@aiacontracts.com.
User Notes: (1769096239)

§ A.2.2 Liability Insurance
The Owner shall be responsible for purchasing and maintaining the Owner's usual general liability insurance.

§ A.2.3 Required Property Insurance
§ A.2.3.1 Unless this obligation is placed on the Contractor pursuant to Section A.3.3.2.1, the Owner shall purchase and maintain, from an insurance company or insurance companies lawfully authorized to issue insurance in the jurisdiction where the Project is located, property insurance written on a builder's risk "all-risks" completed value or equivalent policy form and sufficient to cover the total value of the entire Project on a replacement cost basis. The Owner's property insurance coverage shall be no less than the amount of the initial Contract Sum, plus the value of subsequent Modifications and labor performed and materials or equipment supplied by others. The property insurance shall be maintained until Substantial Completion and thereafter as provided in Section A.2.3.1.3, unless otherwise provided in the Contract Documents or otherwise agreed in writing by the parties to this Agreement. This insurance shall include the interests of the Owner, Contractor, Subcontractors, and Sub-subcontractors in the Project as insureds. This insurance shall include the interests of mortgagees as loss payees.

§ A.2.3.1.1 Causes of Loss. The insurance required by this Section A.2.3.1 shall provide coverage for direct physical loss or damage, and shall not exclude the risks of fire, explosion, theft, vandalism, malicious mischief, collapse, earthquake, flood, or windstorm. The insurance shall also provide coverage for ensuing loss or resulting damage from error, omission, or deficiency in construction methods, design, specifications, workmanship, or materials. Sub-limits, if any, are as follows:
(Indicate below the cause of loss and any applicable sub-limit.)

Causes of Loss	Sub-Limit

§ A.2.3.1.2 Specific Required Coverages. The insurance required by this Section A.2.3.1 shall provide coverage for loss or damage to falsework and other temporary structures, and to building systems from testing and startup. The insurance shall also cover debris removal, including demolition occasioned by enforcement of any applicable legal requirements, and reasonable compensation for the Architect's and Contractor's services and expenses required as a result of such insured loss, including claim preparation expenses. Sub-limits, if any, are as follows:
(Indicate below type of coverage and any applicable sub-limit for specific required coverages.)

Coverage	Sub-Limit

§ A.2.3.1.3 Unless the parties agree otherwise, upon Substantial Completion, the Owner shall continue the insurance required by Section A.2.3.1 or, if necessary, replace the insurance policy required under Section A.2.3.1 with property insurance written for the total value of the Project that shall remain in effect until expiration of the period for correction of the Work set forth in Section 12.2.2 of the General Conditions.

§ A.2.3.1.4 Deductibles and Self-Insured Retentions. If the insurance required by this Section A.2.3 is subject to deductibles or self-insured retentions, the Owner shall be responsible for all loss not covered because of such deductibles or retentions.

§ A.2.3.2 Occupancy or Use Prior to Substantial Completion. The Owner's occupancy or use of any completed or partially completed portion of the Work prior to Substantial Completion shall not commence until the insurance company or companies providing the insurance under Section A.2.3.1 have consented in writing to the continuance of coverage. The Owner and the Contractor shall take no action with respect to partial occupancy or use that would cause cancellation, lapse, or reduction of insurance, unless they agree otherwise in writing.

§ A.2.3.3 Insurance for Existing Structures
If the Work involves remodeling an existing structure or constructing an addition to an existing structure, the Owner shall purchase and maintain, until the expiration of the period for correction of Work as set forth in Section 12.2.2 of the General Conditions, "all-risks" property insurance, on a replacement cost basis, protecting the existing structure against direct physical loss or damage from the causes of loss identified in Section A.2.3.1, notwithstanding the undertaking of the Work. The Owner shall be responsible for all co-insurance penalties.

AIA Document A101 – 2017 Exhibit A. Copyright © 2017. All rights reserved. "The American Institute of Architects," "American Institute of Architects," "AIA," the AIA Logo, and "AIA Contract Documents" are trademarks of The American Institute of Architects. This document was produced at 15:29:46 CT on 01/23/2025 under Order No.4104251278 which expires on 03/15/2025, is not for resale, is licensed for one-time use only, and may only be used in accordance with the AIA Contract Documents® Terms of Service. To report copyright violations, e-mail docinfo@aiacontracts.com.
User Notes: (1769096239)

§ A.2.4 Optional Extended Property Insurance.
The Owner shall purchase and maintain the insurance selected and described below.
(Select the types of insurance the Owner is required to purchase and maintain by placing an X in the box(es) next to the description(s) of selected insurance. For each type of insurance selected, indicate applicable limits of coverage or other conditions in the fill point below the selected item.)

[ ] **§ A.2.4.1 Loss of Use, Business Interruption, and Delay in Completion Insurance**, to reimburse the Owner for loss of use of the Owner's property, or the inability to conduct normal operations due to a covered cause of loss.

[ ] **§ A.2.4.2 Ordinance or Law Insurance**, for the reasonable and necessary costs to satisfy the minimum requirements of the enforcement of any law or ordinance regulating the demolition, construction, repair, replacement or use of the Project.

[ ] **§ A.2.4.3 Expediting Cost Insurance**, for the reasonable and necessary costs for the temporary repair of damage to insured property, and to expedite the permanent repair or replacement of the damaged property.

[ ] **§ A.2.4.4 Extra Expense Insurance**, to provide reimbursement of the reasonable and necessary excess costs incurred during the period of restoration or repair of the damaged property that are over and above the total costs that would normally have been incurred during the same period of time had no loss or damage occurred.

[ ] **§ A.2.4.5 Civil Authority Insurance**, for losses or costs arising from an order of a civil authority prohibiting access to the Project, provided such order is the direct result of physical damage covered under the required property insurance.

[ ] **§ A.2.4.6 Ingress/Egress Insurance**, for loss due to the necessary interruption of the insured's business due to physical prevention of ingress to, or egress from, the Project as a direct result of physical damage.

[ ] **§ A.2.4.7 Soft Costs Insurance**, to reimburse the Owner for costs due to the delay of completion of the Work, arising out of physical loss or damage covered by the required property insurance: including construction loan fees; leasing and marketing expenses; additional fees, including those of architects, engineers, consultants, attorneys and accountants, needed for the completion of the construction, repairs, or reconstruction; and carrying costs such as property taxes, building permits, additional interest on loans, realty taxes, and insurance premiums over and above normal expenses.

§ A.2.5 Other Optional Insurance.
The Owner shall purchase and maintain the insurance selected below.

AIA Document A101 – 2017 Exhibit A. Copyright © 2017. All rights reserved. "The American Institute of Architects," "American Institute of Architects," "AIA," the AIA Logo, and "AIA Contract Documents" are trademarks of The American Institute of Architects. This document was produced at 15:29:46 CT on 01/23/2025 under Order No.4104251278 which expires on 03/15/2025, is not for resale, is licensed for one-time use only, and may only be used in accordance with the AIA Contract Documents® Terms of Service. To report copyright violations, e-mail docinfo@aiacontracts.com.
User Notes: (1769096239)

(Select the types of insurance the Owner is required to purchase and maintain by placing an X in the box(es) next to the description(s) of selected insurance.)

[ ] **§ A.2.5.1 Cyber Security Insurance** for loss to the Owner due to data security and privacy breach, including costs of investigating a potential or actual breach of confidential or private information. *(Indicate applicable limits of coverage or other conditions in the fill point below.)*

[ ] **§ A.2.5.2 Other Insurance**
(List below any other insurance coverage to be provided by the Owner and any applicable limits.)

Coverage	Limits

ARTICLE A.3 CONTRACTOR'S INSURANCE AND BONDS

§ A.3.1 General

§ A.3.1.1 Certificates of Insurance. The Contractor shall provide certificates of insurance acceptable to the Owner evidencing compliance with the requirements in this Article A.3 at the following times: (1) prior to commencement of the Work; (2) upon renewal or replacement of each required policy of insurance; and (3) upon the Owner's written request. An additional certificate evidencing continuation of commercial liability coverage, including coverage for completed operations, shall be submitted with the final Application for Payment and thereafter upon renewal or replacement of such coverage until the expiration of the periods required by Section A.3.2.1 and Section A.3.3.1. The certificates will show the Owner as an additional insured on the Contractor's Commercial General Liability and excess or umbrella liability policy or policies.

§ A.3.1.2 Deductibles and Self-Insured Retentions. The Contractor shall disclose to the Owner any deductible or self-insured retentions applicable to any insurance required to be provided by the Contractor.

§ A.3.1.3 Additional Insured Obligations. To the fullest extent permitted by law, the Contractor shall cause the commercial general liability coverage to include (1) the Owner, the Architect, and the Architect's consultants as additional insureds for claims caused in whole or in part by the Contractor's negligent acts or omissions during the Contractor's operations; and (2) the Owner as an additional insured for claims caused in whole or in part by the Contractor's negligent acts or omissions for which loss occurs during completed operations. The additional insured coverage shall be primary and non-contributory to any of the Owner's general liability insurance policies and shall apply to both ongoing and completed operations. To the extent commercially available, the additional insured coverage shall be no less than that provided by Insurance Services Office, Inc. (ISO) forms CG 20 10 07 04, CG 20 37 07 04, and, with respect to the Architect and the Architect's consultants, CG 20 32 07 04.

§ A.3.2 Contractor's Required Insurance Coverage

§ A.3.2.1 The Contractor shall purchase and maintain the following types and limits of insurance from an insurance company or insurance companies lawfully authorized to issue insurance in the jurisdiction where the Project is located. The Contractor shall maintain the required insurance until the expiration of the period for correction of Work as set forth in Section 12.2.2 of the General Conditions, unless a different duration is stated below:
(If the Contractor is required to maintain insurance for a duration other than the expiration of the period for correction of Work, state the duration.)

§ A.3.2.2 Commercial General Liability

§ A.3.2.2.1 Commercial General Liability insurance for the Project written on an occurrence form with policy limits as defined is ECH-C Owner Insurance, providing coverage for claims including

.1 damages because of bodily injury, sickness or disease, including occupational sickness or disease, and death of any person;

.2 personal injury and advertising injury;

AIA Document A101 – 2017 Exhibit A. Copyright © 2017. All rights reserved. "The American Institute of Architects," "American Institute of Architects," "AIA," the AIA Logo, and "AIA Contract Documents" are trademarks of The American Institute of Architects. This document was produced at 15:29:46 CT on 01/23/2025 under Order No.4104251278 which expires on 03/15/2025, is not for resale, is licensed for one-time use only, and may only be used in accordance with the AIA Contract Documents® Terms of Service. To report copyright violations, e-mail docinfo@aiacontracts.com.
User Notes: (1769096239)

.3 damages because of physical damage to or destruction of tangible property, including the loss of use of such property;
.4 bodily injury or property damage arising out of completed operations; and
.5 the Contractor's indemnity obligations under Section 3.18 of the General Conditions.

§ A.3.2.2.2 The Contractor's Commercial General Liability policy under this Section A.3.2.2 shall not contain an exclusion or restriction of coverage for the following:

.1 Claims by one insured against another insured, if the exclusion or restriction is based solely on the fact that the claimant is an insured, and there would otherwise be coverage for the claim.
.2 Claims for property damage to the Contractor's Work arising out of the products-completed operations hazard where the damaged Work or the Work out of which the damage arises was performed by a Subcontractor.
.3 Claims for bodily injury other than to employees of the insured.
.4 Claims for indemnity under Section 3.18 of the General Conditions arising out of injury to employees of the insured.
.5 Claims or loss excluded under a prior work endorsement or other similar exclusionary language.
.6 Claims or loss due to physical damage under a prior injury endorsement or similar exclusionary language.
.7 Claims related to residential, multi-family, or other habitational projects, if the Work is to be performed on such a project.
.8 Claims related to roofing, if the Work involves roofing.
.9 Claims related to exterior insulation finish systems (EIFS), synthetic stucco or similar exterior coatings or surfaces, if the Work involves such coatings or surfaces.
.10 Claims related to earth subsidence or movement, where the Work involves such hazards.
.11 Claims related to explosion, collapse and underground hazards, where the Work involves such hazards.

§ A.3.2.3 Automobile Liability covering vehicles owned, and non-owned vehicles used, by the Contractor, with policy limits as defined in EXH-C Owner Insurance .

§ A.3.2.4 The Contractor may achieve the required limits and coverage for Commercial General Liability and Automobile Liability through a combination of primary and excess or umbrella liability insurance, provided such primary and excess or umbrella insurance policies result in the same or greater coverage as the coverages required under Section A.3.2.2 and A.3.2.3, and in no event shall any excess or umbrella liability insurance provide narrower coverage than the primary policy. The excess policy shall not require the exhaustion of the underlying limits only through the actual payment by the underlying insurers. Umbrella coverage as defined in EXH-C Owner Insurance

§ A.3.2.5 Workers' Compensation at statutory limits for Coverage A as defined in EXH-C Owner Insurance.

§ A.3.2.6 Employers' Liability Coverage B as defined in EXH-C Owner Insurance .

(Paragraph deleted)

§ A.3.2.8 If the Contractor is required to furnish professional services as part of the Work, the Contractor shall procure Professional Liability insurance covering performance of the professional services, with policy limits as defined in EXH-C Owner Insurance .

.

(Paragraphs deleted)

§ A.3.2.12 Insurance for the use or operation of manned or unmanned aircraft, if the Work requires such activities, with policy limits as defined in EXH-C Owner Insurance.

§ A.3.3 Contractor's Other Insurance Coverage

§ A.3.3.1 Insurance selected and described in this Section A.3.3 shall be purchased from an insurance company or insurance companies lawfully authorized to issue insurance in the jurisdiction where the Project is located. The

AIA Document A101 – 2017 Exhibit A. Copyright © 2017. All rights reserved. "The American Institute of Architects," "American Institute of Architects," "AIA," the AIA Logo, and "AIA Contract Documents" are trademarks of The American Institute of Architects. This document was produced at 15:29:46 CT on 01/23/2025 under Order No.4104251278 which expires on 03/15/2025, is not for resale, is licensed for one-time use only, and may only be used in accordance with the AIA Contract Documents® Terms of Service. To report copyright violations, e-mail docinfo@aiacontracts.com.
User Notes: (1769096239)

Contractor shall maintain the required insurance until the expiration of the period for correction of Work as set forth in Section 12.2.2 of the General Conditions, unless a different duration is stated below:
(If the Contractor is required to maintain any of the types of insurance selected below for a duration other than the expiration of the period for correction of Work, state the duration.)

If Professional Liability Insurance is required as part of this contract or becomes required during the course of the project coverage shall be in accordance with A.3.2.8, the insurance coverage shall be maintained for one calendar year after the date of Substantial Completion

§ A.3.3.2 The Contractor shall purchase and maintain the following types and limits of insurance in accordance with Section A.3.3.1 as defined in EXH-C Owner Insurance.

(Paragraphs deleted)

§ A.3.4 Performance Bond and Payment Bond

The Contractor shall provide surety bonds, from a company or companies lawfully authorized to issue surety bonds in the jurisdiction where the Project is located, as follows:
(Specify type and penal sum of bonds.)

Type	Penal Sum ($0.00)
Payment Bond	Full contract value
Performance Bond	Full contract value

Payment and Performance Bonds shall be AIA Document A312™, Payment Bond and Performance Bond, or contain provisions identical to AIA Document A312™, current as of the date of this Agreement.

ARTICLE A.4 SPECIAL TERMS AND CONDITIONS

Special terms and conditions that modify this Insurance and Bonds Exhibit, if any, are as follows:

None

AIA Document A101 – 2017 Exhibit A. Copyright © 2017. All rights reserved. "The American Institute of Architects," "American Institute of Architects," "AIA," the AIA Logo, and "AIA Contract Documents" are trademarks of The American Institute of Architects. This document was produced at 15:29:46 CT on 01/23/2025 under Order No.4104251278 which expires on 03/15/2025, is not for resale, is licensed for one-time use only, and may only be used in accordance with the AIA Contract Documents® Terms of Service. To report copyright violations, e-mail docinfo@aiacontracts.com.
User Notes: (1769096239)

Additions and Deletions Report for
AIA® Document A101® – 2017 Exhibit A

This Additions and Deletions Report, as defined on page 1 of the associated document, reproduces below all text the author has added to the standard form AIA document in order to complete it, as well as any text the author may have added to or deleted from the original AIA text. Added text is shown underlined. Deleted text is indicated with a horizontal line through the original AIA text.

Note: This Additions and Deletions Report is provided for information purposes only and is not incorporated into or constitute any part of the associated AIA document. This Additions and Deletions Report and its associated document were generated simultaneously by AIA software at 15:29:46 CT on 01/23/2025.

PAGE 1

This Insurance and Bonds Exhibit is part of the Agreement, between the Owner and the Contractor, dated the eleventh day of February in the year 2025

...

Edison High School Track Resurfacing
700 22nd Avenue NE
Minneapolis, MN 55418

...

Minneapolis Public Schools Special School District #1
1250 West Broadway Avenue
Minneapolis, MN 55411

...

(Name, legal status and address)

Upper Midwest Athletic Construction, Inc.
3017 161st Avenue NW
Andover, MN 55304

PAGE 4

§ A.3.2.2.1 Commercial General Liability insurance for the Project written on an occurrence form with policy limits ~~of not less than ($) each occurrence, ($) general aggregate, and ($) aggregate for products-completed operations hazard,~~ as defined is ECH-C Owner Insurance, providing coverage for claims including

PAGE 5

§ A.3.2.3 Automobile Liability covering vehicles owned, and non-owned vehicles used, by the Contractor, with policy limits ~~of not less than ($) per accident, for bodily injury, death of any person, and property damage arising out of the ownership, maintenance and use of those motor vehicles along with any other statutorily required automobile coverage.~~as defined in EXH-C Owner Insurance .

§ A.3.2.4 The Contractor may achieve the required limits and coverage for Commercial General Liability and Automobile Liability through a combination of primary and excess or umbrella liability insurance, provided such primary and excess or umbrella insurance policies result in the same or greater coverage as the coverages required under Section A.3.2.2 and A.3.2.3, and in no event shall any excess or umbrella liability insurance provide narrower coverage than the primary policy. The excess policy shall not require the exhaustion of the underlying limits only through the actual payment by the underlying insurers. Umbrella coverage as defined in EXH-C Owner Insurance

§ A.3.2.5 Workers' Compensation at statutory ~~limits.~~limits for Coverage A as defined in EXH-C Owner Insurance.

Additions and Deletions Report for AIA Document A101 – 2017 Exhibit A. Copyright © 2017. All rights reserved. "The American Institute of Architects," "American Institute of Architects," "AIA," the AIA Logo, and "AIA Contract Documents" are trademarks of The American Institute of Architects. This document was produced at 15:29:46 CT on 01/23/2025 under Order No.4104251278 which expires on 03/15/2025, is not for resale, is licensed for one-time use only, and may only be used in accordance with the AIA Contract Documents® Terms of Service. To report copyright violations, e-mail docinfo@aiacontracts.com.
User Notes: (1769096239)

§ A.3.2.6 Employers' Liability ~~with policy limits not less than ($) each accident, ($) each employee, and ($) policy limit.~~Coverage B as defined in EXH-C Owner Insurance .

~~**§ A.3.2.7** Jones Act, and the Longshore & Harbor Workers' Compensation Act, as required, if the Work involves hazards arising from work on or near navigable waterways, including vessels and docks~~

§ A.3.2.8 If the Contractor is required to furnish professional services as part of the Work, the Contractor shall procure Professional Liability insurance covering performance of the professional services, with policy limits ~~of not less than ($) per claim and ($) in the aggregate.~~as defined in EXH-C Owner Insurance .

.

~~**§ A.3.2.9** If the Work involves the transport, dissemination, use, or release of pollutants, the Contractor shall procure Pollution Liability insurance, with policy limits of not less than ($) per claim and ($) in the aggregate.~~

~~**§ A.3.2.10** Coverage under Sections A.3.2.8 and A.3.2.9 may be procured through a Combined Professional Liability and Pollution Liability insurance policy, with combined policy limits of not less than ($) per claim and ($) in the aggregate.~~

~~**§ A.3.2.11** Insurance for maritime liability risks associated with the operation of a vessel, if the Work requires such activities, with policy limits of not less than ($) per claim and ($) in the aggregate.~~

§ A.3.2.12 Insurance for the use or operation of manned or unmanned aircraft, if the Work requires such activities, with policy limits ~~of not less than ($) per claim and ($) in the aggregate.~~as defined in EXH-C Owner Insurance.
PAGE 6

If Professional Liability Insurance is required as part of this contract or becomes required during the course of the project coverage shall be in accordance with A.3.2.8, the insurance coverage shall be maintained for one calendar year after the date of Substantial Completion

§ A.3.3.2 The Contractor shall purchase and maintain the following types and limits of insurance in accordance with Section ~~A.3.3.1.~~
~~*(Select the types of insurance the Contractor is required to purchase and maintain by placing an X in the box(es) next to the description(s) of selected insurance. Where policy limits are provided, include the policy limit in the appropriate fill point.)*~~A.3.3.1 as defined in EXH-C Owner Insurance.

~~[–] **§ A.3.3.2.1** Property insurance of the same type and scope satisfying the requirements identified in Section A.2.3, which, if selected in this section A.3.3.2.1, relieves the Owner of the responsibility to purchase and maintain such insurance except insurance required by Section A.2.3.1.3 and Section A.2.3.3. The Contractor shall comply with all obligations of the Owner under Section A.2.3 except to the extent provided below. The Contractor shall disclose to the Owner the amount of any deductible, and the Owner shall be responsible for losses within the deductible. Upon request, the Contractor shall provide the Owner with a copy of the property insurance policy or policies required. The Owner shall adjust and settle the loss with the insurer and be the trustee of the proceeds of the property insurance in accordance with Article 11 of the General Conditions unless otherwise set forth below:
(Where the Contractor's obligation to provide property insurance differs from the Owner's obligations as described under Section A.2.3, indicate such differences in the space below. Additionally, if a party other than the Owner will be responsible for adjusting and settling a loss with the insurer and acting as the trustee of the proceeds of property insurance in accordance with Article 11 of the General Conditions, indicate the responsible party below.)~~

~~[–] **§ A.3.3.2.2 Railroad Protective Liability Insurance**, with policy limits of not less than ($) per claim and ($) in the aggregate, for Work within fifty (50) feet of railroad property.~~

Additions and Deletions Report for AIA Document A101 – 2017 Exhibit A. Copyright © 2017. All rights reserved. "The American Institute of Architects," "American Institute of Architects," "AIA," the AIA Logo, and "AIA Contract Documents" are trademarks of The American Institute of Architects. This document was produced at 15:29:46 CT on 01/23/2025 under Order No.4104251278 which expires on 03/15/2025, is not for resale, is licensed for one-time use only, and may only be used in accordance with the AIA Contract Documents® Terms of Service. To report copyright violations, e-mail docinfo@aiacontracts.com.
User Notes: (1769096239)

[–] **§ A.3.3.2.3 Asbestos Abatement Liability Insurance**, with policy limits of not less than ($) per claim and ($) in the aggregate, for liability arising from the encapsulation, removal, handling, storage, transportation, and disposal of asbestos-containing materials.

[–] **§ A.3.3.2.4** Insurance for physical damage to property while it is in storage and in transit to the construction site on an "all-risks" completed value form.

[–] **§ A.3.3.2.5** Property insurance on an "all-risks" completed value form, covering property owned by the Contractor and used on the Project, including scaffolding and other equipment.

[–] **§ A.3.3.2.6 Other Insurance**

(List below any other insurance coverage to be provided by the Contractor and any applicable limits.)

Coverage	**Limits**

§ A.3.4 Performance Bond and Payment Bond

...

Payment Bond	Full contract value
Performance Bond	Full contract value

...

None

Additions and Deletions Report for AIA Document A101 – 2017 Exhibit A. Copyright © 2017. All rights reserved. “The American Institute of Architects,” “American Institute of Architects,” “AIA,” the AIA Logo, and “AIA Contract Documents” are trademarks of The American Institute of Architects. This document was produced at 15:29:46 CT on 01/23/2025 under Order No.4104251278 which expires on 03/15/2025, is not for resale, is licensed for one-time use only, and may only be used in accordance with the AIA Contract Documents® Terms of Service. To report copyright violations, e-mail docinfo@aiacontracts.com.
User Notes: (1769096239)

Exhibit B – Project Charter

FY25 Edison High School Resurfacing Project

Description

Field event repairs and track restriping at Edison High School.

Contract Sum

The Contract Sum shall be $175,057.00

Alternates

Item	Price	Status
N/A		

Conditions

Item	Price	Conditions for Acceptance
N/A		

Allowances

Item	Price
N/A	

Unit Prices

Item	Units and Limitations	Price per Unit ($0.00)
#1 Poly Surfacing Crack Filling	per linear foot	$12.00
#2 Poly Surfacing Repair (full depth)	per square foot	$90.00

EXHIBIT C Owner Insurance

Insurance Requirements

1. CONSULTANT'S INSURANCE – to be used with AIA B101-2017, AIA C103-2015, or similar non-contractor consultants:
   The Consultant shall at its own expense maintain in effect at all times during the performance of the Work under the Agreement at least the following coverage and limits of insurance:

   a. Worker's Compensation and Employer's Liability Insurance

      i. Coverage A is statutory.

      ii. Coverage B
      $500,000 Each Accident
      $500,000 Each Employee
      $500,000 Policy Limit (Disease)

   b. Comprehensive General Liability Insurance *

General Aggregate	$1,000,000
Products/Completed Operations Aggregate	$1,000,000
Per Occurrence	$1,000,000
Medical Payments	$10,000

   * The Owner should be named as an additional insured for Comprehensive General Liability Insurance.

   c. Automobile Insurance

Per Occurrence	$1,000,000
PIP	Basic
Underinsured Motorist	$1,000,000
Uninsured Motorist	$1,000,000

   d. Professional Liability Insurance

      i. Per Claim $2,000,000

ii. For projects with an estimated construction Contract Sum of over $10,000,000 or major structural work an aggregate is required as follows:
Aggregate $4,000,000

e. Umbrella Liability Insurance

i. Per Occurrence $2,000,000

ii. For projects with an estimated construction Contract Sum of over $10,000,000 or major structural work an aggregate is required as follows:
Aggregate $2,000,000

f. Manned or Unmanned Aircraft Coverage (if used)

i. Per Claim $1,000,000

ii. Aggregate $1,000,000

For specialty consultants used for commissioning activities, studies, asbestos surveys and security, items A, B, C and F shall apply.

Special Asbestos Abatement Liability Insurance is required for Asbestos Abatement Contractors. The limits are $1,500,000 per claim, for liability arising from the encapsulation, removal, handling, storage, transportation, and disposal of asbestos-containing materials.

2. CONSULTANT'S OBLIGATIONS

Consultant shall not violate or knowingly permit any violation of any conditions or terms of the policies of insurance required to be carried under the terms hereof and shall endeavor to satisfy the requirements of the insurance companies issuing them. In the event Consultant neglects, refuses or fails to provide or maintain any of the insurance required to be carried under the Agreement, or if such insurance is canceled for any reason, the Owner or the Owner's lender(s) shall have the right, but not the duty, to procure or maintain the same.

In the event the Owner or the Owner's lender(s) do procure or maintain such insurance, the Owner or the Owner's lender(s) shall have, in additional to any and all other available remedies, the right to recover from the Consultant (including the right of set-off against sums otherwise due the Consultant) all of the costs associated with procuring or maintaining such insurance.

3. PROFESSIONAL LIABILITY INSURANCE

   a. Professional Liability Coverage of $2,000,000 shall be maintained for one (1) year from the date of Substantial Completion. If the Consultant discontinues its business and if directed by Owner in writing, Consultant shall purchase such insurance in such amount for an extended discovery period beyond the one (1) year after the date of Substantial Completion, with the premium cost to be a reimbursable expense paid by the Owner. The limit of liability for such policy may not be reduced below $2,000,000 without the Owner giving its prior, written consent. All policies of insurance that Consultant is required under the terms of this Exhibit C Owner's Insurance to secure and maintain shall bear the endorsement "Not to be canceled until sixty (60) calendar days after Owner has received a written notice from insurer as evidence by a return receipt of registered or certified mail."

   b. The Owner shall not be responsible for obtaining or paying premiums or other expenses in connection with insurance required to be carried under the Agreement or normally carried by the Consultant's consultants, and the obligation to obtain such insurance and to pay such premiums and other expenses shall be solely that of the Consultant.

   c. The Consultant shall bear all the costs of any and all deductible amounts under any insurance policies required to be carried under the Agreement and shall remain solely and fully liable for the full amount of any claim or item not compensated by insurance (to the extent that any amount resulted from damages that arose out of the Consultant's sole negligence.)

4. COVERAGE
   The coverage's referred to above are set forth in full in the respective policy forms, and the foregoing descriptions of such policies are not intended to be complete.

5. GENERALLY

   a. The Consultant thereby represents and warrants to the Owner that, as of the date of the execution of the Agreement, the Consultant is not aware of any claims or potential claims which have been made, filed or threatened against any of the insurance or for damages covered by any of the insurance required to be carried under the Agreement that would affect the Consultant's ability to provide the insurance coverage required by this agreement.

b. It is understood that the provisions in the Agreement requiring the Consultant to carry insurance shall not be construed as in any manner waiving or restricting the liability of the Consultant as to any obligations imposed under the Agreement, including, but not limited to, obligations imposed under the provisions of Article 11 of the AIA A201-2017 General Conditions.

Insurance requirements for Contractors

1. CONTRACTOR'S INSURANCE – to be used with AIA A101-2017
   The Contractor shall at its own expense maintain in effect at all times during the performance of the Work under the Agreement at least the following coverage and limits of insurance:

   a. Commercial General Liability

      i. General Aggregate $1,500,000

      ii. Products/Completed Operations Aggregate $1,500,000

      iii. Per Occurrence $1,500,000

      The Owner shall be named as additional insured for Commercial General Liability Insurance

   b. Automobile Insurance

      i. Per Occurrence $1,000,000

      ii. PIP Basic

      iii. Underinsured Motorist $1,000,000

      iv. Uninsured Motorist $1,000,000

   c. Workers Compensation

      i. Coverage A is statutory.

      ii. Coverage B $500,000 Each Accident

      iii. $500,000 Each Employee

d. Professional Liability (if the Contractor is hiring professionals)

   i. Per Claim $2,000,000

   For Projects with an estimated construction cost of over $10,000,000 or major structural work, additional Aggregate coverage of $4,000,000 is required.

e. Manned or Unmanned Aircraft Coverage (if used)

   i. Per Claim $1,000,000

   ii. Aggregate $1,000,000

f. Property Insurance

   i. Per Claim $1,000,000

   ii. Aggregate $1,000,000

   This insurance is only required for materials stored offsite and not incorporated into the project at delivery. For material stored on site, no additional insurance is required.

g. Builders “all risk” Insurance

   i. Per Claim $2,000,000

   ii. Aggregate $4,000,000

   This insurance is only required for additions exceeding $10,000,000. Renovations to existing schools are not required to have builders all risk insurance.

h. Umbrella Liability

   i. Aggregate limit $5,000,000

   This insurance is required only for projects larger than $10,000,000 in total construction costs.

Exhibit D – Project Schedule

Project Name and Number

Edison High School
700 22nd Avenue NE
Minneapolis, MN 55418
MPS Project Number 25EDIS001
OP#25-2515

Description

Field event repairs and track restriping at Edison High School.

Schedule

Last Day of School: June 6, 2025
Construction Commences: June 16, 2025
Substantial Completion: August 8, 2025
Final Completion: August 30, 2025
Close-out Documents no later than 45 days past date of Substantial Completion

Substantial Completion

The Work will be substantially complete on or before August 8, 2025.

AIA® Document A201® – 2017

General Conditions of the Contract for Construction

for the following PROJECT:
(Name and location or address)

Edison High School Track Resurfacing
700 22nd Avenue NE
Minneapolis, MN 55418

THE OWNER:
(Name, legal status and address)

Minneapolis Public Schools Special School District 1
1250 West Broadway Avenue
Minneapolis, MN 55411

THE ARCHITECT:
(Name, legal status and address)

Bolton & Menk, Inc.
3300 Fernbrook Lane North Suite 300
Plymouth, MN 55447

ADDITIONS AND DELETIONS:
The author of this document has added information needed for its completion. The author may also have revised the text of the original AIA standard form. An *Additions and Deletions Report* that notes added information as well as revisions to the standard form text is available from the author and should be reviewed. A vertical line in the left margin of this document indicates where the author has added necessary information and where the author has added to or deleted from the original AIA text.

This document has important legal consequences. Consultation with an attorney is encouraged with respect to its completion or modification.

For guidance in modifying this document to include supplementary conditions, see AIA Document A503™, Guide for Supplementary Conditions.

TABLE OF ARTICLES

1 GENERAL PROVISIONS
2 OWNER
3 CONTRACTOR
4 ARCHITECT
5 SUBCONTRACTORS
6 CONSTRUCTION BY OWNER OR BY SEPARATE CONTRACTORS
7 CHANGES IN THE WORK
8 TIME
9 PAYMENTS AND COMPLETION
10 PROTECTION OF PERSONS AND PROPERTY
11 INSURANCE AND BONDS
12 UNCOVERING AND CORRECTION OF WORK
13 MISCELLANEOUS PROVISIONS

Init.
/

AIA Document A201 – 2017. Copyright © 1911, 1915, 1918, 1925, 1937, 1951, 1958, 1961, 1963, 1966, 1970, 1976, 1987, 1997, 2007 and 2017. All rights reserved. "The American Institute of Architects," "American Institute of Architects," "AIA," the AIA Logo, and "AIA Contract Documents" are trademarks of The American Institute of Architects. This document was produced at 15:30:33 CT on 01/23/2025 under Order No.4104251278 which expires on 03/15/2025, is not for resale, is licensed for one-time use only, and may only be used in accordance with the AIA Contract Documents® Terms of Service. To report copyright violations, e-mail docinfo@aiacontracts.com.
User Notes: (1299863920)

14 TERMINATION OR SUSPENSION OF THE CONTRACT

15 CLAIMS AND DISPUTES

AIA Document A201 – 2017. Copyright © 1911, 1915, 1918, 1925, 1937, 1951, 1958, 1961, 1963, 1966, 1970, 1976, 1987, 1997, 2007 and 2017. All rights reserved. “The American Institute of Architects,” “American Institute of Architects,” “AIA,” the AIA Logo, and “AIA Contract Documents” are trademarks of The American Institute of Architects. This document was produced at 15:30:33 CT on 01/23/2025 under Order No.4104251278 which expires on 03/15/2025, is not for resale, is licensed for one-time use only, and may only be used in accordance with the AIA Contract Documents® Terms of Service. To report copyright violations, e-mail docinfo@aiacontracts.com.
User Notes: (1299863920)

INDEX
(Topics and numbers in bold are Section headings.)

Acceptance of Nonconforming Work
9.6.6, 9.9.3, **12.3**
Acceptance of Work
9.6.6, 9.8.2, 9.9.3, 9.10.1, 9.10.3, 12.3
Access to Work
3.16, 6.2.1, 12.1
Accident Prevention
10
Acts and Omissions
3.2, 3.3.2, 3.12.8, 3.18, 4.2.3, 8.3.1, 9.5.1, 10.2.5, 10.2.8, 13.3.2, 14.1, 15.1.2, 15.2
Addenda
1.1.1
Additional Costs, Claims for
3.7.4, 3.7.5, 10.3.2, 15.1.5
Additional Inspections and Testing
9.4.2, 9.8.3, 12.2.1, **13.4**
Additional Time, Claims for
3.2.4, 3.7.4, 3.7.5, 3.10.2, 8.3.2, **15.1.6**
Administration of the Contract
3.1.3, **4.2**, 9.4, 9.5
Advertisement or Invitation to Bid
1.1.1
Aesthetic Effect
4.2.13
Allowances
3.8
Applications for Payment
4.2.5, 7.3.9, 9.2, **9.3**, 9.4, 9.5.1, 9.5.4, 9.6.3, 9.7, 9.10
Approvals
2.1.1, 2.3.1, 2.5, 3.1.3, 3.10.2, 3.12.8, 3.12.9, 3.12.10.1, 4.2.7, 9.3.2, 13.4.1
Arbitration
8.3.1, 15.3.2, **15.4**
ARCHITECT
4
Architect, Definition of
4.1.1
Architect, Extent of Authority
2.5, 3.12.7, 4.1.2, 4.2, 5.2, 6.3, 7.1.2, 7.3.4, 7.4, 9.2, 9.3.1, 9.4, 9.5, 9.6.3, 9.8, 9.10.1, 9.10.3, 12.1, 12.2.1, 13.4.1, 13.4.2, 14.2.2, 14.2.4, 15.1.4, 15.2.1
Architect, Limitations of Authority and Responsibility
2.1.1, 3.12.4, 3.12.8, 3.12.10, 4.1.2, 4.2.1, 4.2.2, 4.2.3, 4.2.6, 4.2.7, 4.2.10, 4.2.12, 4.2.13, 5.2.1, 7.4, 9.4.2, 9.5.4, 9.6.4, 15.1.4, 15.2
Architect's Additional Services and Expenses
2.5, 12.2.1, 13.4.2, 13.4.3, 14.2.4
Architect's Administration of the Contract
3.1.3, 3.7.4, 15.2, 9.4.1, 9.5
Architect's Approvals
2.5, 3.1.3, 3.5, 3.10.2, 4.2.7
Architect's Authority to Reject Work
3.5, 4.2.6, 12.1.2, 12.2.1
Architect's Copyright
1.1.7, 1.5
Architect's Decisions
3.7.4, 4.2.6, 4.2.7, 4.2.11, 4.2.12, 4.2.13, 4.2.14, 6.3, 7.3.4, 7.3.9, 8.1.3, 8.3.1, 9.2, 9.4.1, 9.5, 9.8.4, 9.9.1, 13.4.2, 15.2
Architect's Inspections
3.7.4, 4.2.2, 4.2.9, 9.4.2, 9.8.3, 9.9.2, 9.10.1, 13.4
Architect's Instructions
3.2.4, 3.3.1, 4.2.6, 4.2.7, 13.4.2
Architect's Interpretations
4.2.11, 4.2.12
Architect's Project Representative
4.2.10
Architect's Relationship with Contractor
1.1.2, 1.5, 2.3.3, 3.1.3, 3.2.2, 3.2.3, 3.2.4, 3.3.1, 3.4.2, 3.5, 3.7.4, 3.7.5, 3.9.2, 3.9.3, 3.10, 3.11, 3.12, 3.16, 3.18, 4.1.2, 4.2, 5.2, 6.2.2, 7, 8.3.1, 9.2, 9.3, 9.4, 9.5, 9.7, 9.8, 9.9, 10.2.6, 10.3, 11.3, 12, 13.3.2, 13.4, 15.2
Architect's Relationship with Subcontractors
1.1.2, 4.2.3, 4.2.4, 4.2.6, 9.6.3, 9.6.4, 11.3
Architect's Representations
9.4.2, 9.5.1, 9.10.1
Architect's Site Visits
3.7.4, 4.2.2, 4.2.9, 9.4.2, 9.5.1, 9.9.2, 9.10.1, 13.4
Asbestos
10.3.1
Attorneys' Fees
3.18.1, 9.6.8, 9.10.2, 10.3.3
Award of Separate Contracts
6.1.1, 6.1.2
Award of Subcontracts and Other Contracts for Portions of the Work
5.2
Basic Definitions
1.1
Bidding Requirements
1.1.1
Binding Dispute Resolution
8.3.1, 9.7, 11.5, 13.1, 15.1.2, 15.1.3, 15.2.1, 15.2.5, 15.2.6.1, 15.3.1, 15.3.2, 15.3.3, 15.4.1
Bonds, Lien
7.3.4.4, 9.6.8, 9.10.2, 9.10.3
Bonds, Performance, and Payment
7.3.4.4, 9.6.7, 9.10.3, **11.1.2**, 11.1.3, **11.5**
Building Information Models Use and Reliance
1.8
Building Permit
3.7.1
Capitalization
1.3
Certificate of Substantial Completion
9.8.3, 9.8.4, 9.8.5

AIA Document A201 – 2017. Copyright © 1911, 1915, 1918, 1925, 1937, 1951, 1958, 1961, 1963, 1966, 1970, 1976, 1987, 1997, 2007 and 2017. All rights reserved. "The American Institute of Architects," "American Institute of Architects," "AIA," the AIA Logo, and "AIA Contract Documents" are trademarks of The American Institute of Architects. This document was produced at 15:30:33 CT on 01/23/2025 under Order No.4104251278 which expires on 03/15/2025, is not for resale, is licensed for one-time use only, and may only be used in accordance with the AIA Contract Documents® Terms of Service. To report copyright violations, e-mail docinfo@aiacontracts.com.
User Notes: (1299863920)

Certificates for Payment
4.2.1, 4.2.5, 4.2.9, 9.3.3, **9.4**, 9.5, 9.6.1, 9.6.6, 9.7, 9.10.1, 9.10.3, 14.1.1.3, 14.2.4, 15.1.4
Certificates of Inspection, Testing or Approval
13.4.4
Certificates of Insurance
9.10.2
Change Orders
1.1.1, 3.4.2, 3.7.4, 3.8.2.3, 3.11, 3.12.8, 4.2.8, 5.2.3, 7.1.2, 7.1.3, **7.2**, 7.3.2, 7.3.7, 7.3.9, 7.3.10, 8.3.1, 9.3.1.1, 9.10.3, 10.3.2, 11.2, 11.5, 12.1.2
Change Orders, Definition of
7.2.1
CHANGES IN THE WORK
2.2.2, 3.11, 4.2.8, **7**, 7.2.1, 7.3.1, 7.4, 8.3.1, 9.3.1.1, 11.5
Claims, Definition of
15.1.1
Claims, Notice of
1.6.2, 15.1.3
CLAIMS AND DISPUTES
3.2.4, 6.1.1, 6.3, 7.3.9, 9.3.3, 9.10.4, 10.3.3, **15**, 15.4
Claims and Timely Assertion of Claims
15.4.1
Claims for Additional Cost
3.2.4, 3.3.1, 3.7.4, 7.3.9, 9.5.2, 10.2.5, 10.3.2, **15.1.5**
Claims for Additional Time
3.2.4, 3.3.1, 3.7.4, 6.1.1, 8.3.2, 9.5.2, 10.3.2, **15.1.6**
Concealed or Unknown Conditions, Claims for
3.7.4
Claims for Damages
3.2.4, 3.18, 8.3.3, 9.5.1, 9.6.7, 10.2.5, 10.3.3, 11.3, 11.3.2, 14.2.4, 15.1.7
Claims Subject to Arbitration
15.4.1
Cleaning Up
3.15, 6.3
Commencement of the Work, Conditions Relating to
2.2.1, 3.2.2, 3.4.1, 3.7.1, 3.10.1, 3.12.6, 5.2.1, 5.2.3, 6.2.2, 8.1.2, 8.2.2, 8.3.1, 11.1, 11.2, **15.1.5**
Commencement of the Work, Definition of
8.1.2
Communications
3.9.1, **4.2.4**
Completion, Conditions Relating to
3.4.1, 3.11, 3.15, 4.2.2, 4.2.9, 8.2, 9.4.2, 9.8, 9.9.1, 9.10, 12.2, 14.1.2, 15.1.2
COMPLETION, PAYMENTS AND
9
Completion, Substantial
3.10.1, 4.2.9, 8.1.1, 8.1.3, 8.2.3, 9.4.2, 9.8, 9.9.1, 9.10.3, 12.2, 15.1.2
Compliance with Laws
2.3.2, 3.2.3, 3.6, 3.7, 3.12.10, 3.13, 9.6.4, 10.2.2, 13.1, 13.3, 13.4.1, 13.4.2, 13.5, 14.1.1, 14.2.1.3, 15.2.8, 15.4.2, 15.4.3
Concealed or Unknown Conditions
3.7.4, 4.2.8, 8.3.1, 10.3
Conditions of the Contract
1.1.1, 6.1.1, 6.1.4
Consent, Written
3.4.2, 3.14.2, 4.1.2, 9.8.5, 9.9.1, 9.10.2, 9.10.3, 13.2, 15.4.4.2
Consolidation or Joinder
15.4.4
CONSTRUCTION BY OWNER OR BY
SEPARATE CONTRACTORS
1.1.4, **6**
Construction Change Directive, Definition of
7.3.1
Construction Change Directives
1.1.1, 3.4.2, 3.11, 3.12.8, 4.2.8, 7.1.1, 7.1.2, 7.1.3, **7.3**, 9.3.1.1
Construction Schedules, Contractor's
3.10, 3.11, 3.12.1, 3.12.2, 6.1.3, 15.1.6.2
Contingent Assignment of Subcontracts
5.4, 14.2.2.2
Continuing Contract Performance
15.1.4
Contract, Definition of
1.1.2
CONTRACT, TERMINATION OR
SUSPENSION OF THE
5.4.1.1, 5.4.2, 11.5, **14**
Contract Administration
3.1.3, 4, 9.4, 9.5
Contract Award and Execution, Conditions Relating to
3.7.1, 3.10, 5.2, 6.1
Contract Documents, Copies Furnished and Use of
1.5.2, 2.3.6, 5.3
Contract Documents, Definition of
1.1.1
Contract Sum
2.2.2, 2.2.4, 3.7.4, 3.7.5, 3.8, 3.10.2, 5.2.3, 7.3, 7.4, **9.1**, 9.2, 9.4.2, 9.5.1.4, 9.6.7, 9.7, 10.3.2, 11.5, 12.1.2, 12.3, 14.2.4, 14.3.2, 15.1.4.2, **15.1.5, 15.2.5**
Contract Sum, Definition of
9.1
Contract Time
1.1.4, 2.2.1, 2.2.2, 3.7.4, 3.7.5, 3.10.2, 5.2.3, 6.1.5, 7.2.1.3, 7.3.1, 7.3.5, 7.3.6, 7, 7, 7.3.10, 7.4, 8.1.1, 8.2.1, 8.2.3, 8.3.1, 9.5.1, 9.7, 10.3.2, 12.1.1, 12.1.2, 14.3.2, 15.1.4.2, 15.1.6.1, 15.2.5
Contract Time, Definition of
8.1.1
CONTRACTOR
3
Contractor, Definition of
3.1, 6.1.2
Contractor's Construction and Submittal
Schedules
3.10, 3.12.1, 3.12.2, 4.2.3, 6.1.3, 15.1.6.2

AIA Document A201 – 2017. Copyright © 1911, 1915, 1918, 1925, 1937, 1951, 1958, 1961, 1963, 1966, 1970, 1976, 1987, 1997, 2007 and 2017. All rights reserved. "The American Institute of Architects," "American Institute of Architects," "AIA," the AIA Logo, and "AIA Contract Documents" are trademarks of The American Institute of Architects. This document was produced at 15:30:33 CT on 01/23/2025 under Order No.4104251278 which expires on 03/15/2025, is not for resale, is licensed for one-time use only, and may only be used in accordance with the AIA Contract Documents® Terms of Service. To report copyright violations, e-mail docinfo@aiacontracts.com.
User Notes: (1299863920)

Contractor's Employees
2.2.4, 3.3.2, 3.4.3, 3.8.1, 3.9, 3.18.2, 4.2.3, 4.2.6, 10.2, 10.3, 11.3, 14.1, 14.2.1.1
Contractor's Liability Insurance
11.1
Contractor's Relationship with Separate Contractors and Owner's Forces
3.12.5, 3.14.2, 4.2.4, 6, 11.3, 12.2.4
Contractor's Relationship with Subcontractors
1.2.2, 2.2.4, 3.3.2, 3.18.1, 3.18.2, 4.2.4, 5, 9.6.2, 9.6.7, 9.10.2, 11.2, 11.3, 11.4
Contractor's Relationship with the Architect
1.1.2, 1.5, 2.3.3, 3.1.3, 3.2.2, 3.2.3, 3.2.4, 3.3.1, 3.4.2, 3.5.1, 3.7.4, 3.10, 3.11, 3.12, 3.16, 3.18, 4.2, 5.2, 6.2.2, 7, 8.3.1, 9.2, 9.3, 9.4, 9.5, 9.7, 9.8, 9.9, 10.2.6, 10.3, 11.3, 12, 13.4, 15.1.3, 15.2.1
Contractor's Representations
3.2.1, 3.2.2, 3.5, 3.12.6, 6.2.2, 8.2.1, 9.3.3, 9.8.2
Contractor's Responsibility for Those Performing the Work
3.3.2, 3.18, 5.3, 6.1.3, 6.2, 9.5.1, 10.2.8
Contractor's Review of Contract Documents
3.2
Contractor's Right to Stop the Work
2.2.2, 9.7
Contractor's Right to Terminate the Contract
14.1
Contractor's Submittals
3.10, 3.11, 3.12, 4.2.7, 5.2.1, 5.2.3, 9.2, 9.3, 9.8.2, 9.8.3, 9.9.1, 9.10.2, 9.10.3
Contractor's Superintendent
3.9, 10.2.6
Contractor's Supervision and Construction Procedures
1.2.2, 3.3, 3.4, 3.12.10, 4.2.2, 4.2.7, 6.1.3, 6.2.4, 7.1.3, 7.3.4, 7.3.6, 8.2, 10, 12, 14, 15.1.4
Coordination and Correlation
1.2, 3.2.1, 3.3.1, 3.10, 3.12.6, 6.1.3, 6.2.1
Copies Furnished of Drawings and Specifications
1.5, 2.3.6, 3.11
Copyrights
1.5, **3.17**
Correction of Work
2.5, 3.7.3, 9.4.2, 9.8.2, 9.8.3, 9.9.1, 12.1.2, **12.2**, 12.3, 15.1.3.1, 15.1.3.2, 15.2.1
Correlation and Intent of the Contract Documents
1.2
Cost, Definition of
7.3.4
Costs
2.5, 3.2.4, 3.7.3, 3.8.2, 3.15.2, 5.4.2, 6.1.1, 6.2.3, 7.3.3.3, 7.3.4, 7.3.8, 7.3.9, 9.10.2, 10.3.2, 10.3.6, 11.2, 12.1.2, 12.2.1, 12.2.4, 13.4, 14
Cutting and Patching
3.14, 6.2.5
Damage to Construction of Owner or Separate Contractors
3.14.2, 6.2.4, 10.2.1.2, 10.2.5, 10.4, 12.2.4
Damage to the Work
3.14.2, 9.9.1, 10.2.1.2, 10.2.5, 10.4, 12.2.4
Damages, Claims for
3.2.4, 3.18, 6.1.1, 8.3.3, 9.5.1, 9.6.7, 10.3.3, 11.3.2, 11.3, 14.2.4, 15.1.7
Damages for Delay
6.2.3, 8.3.3, 9.5.1.6, 9.7, 10.3.2, 14.3.2
Date of Commencement of the Work, Definition of
8.1.2
Date of Substantial Completion, Definition of
8.1.3
Day, Definition of
8.1.4
Decisions of the Architect
3.7.4, 4.2.6, 4.2.7, 4.2.11, 4.2.12, 4.2.13, 6.3, 7.3.4, 7.3.9, 8.1.3, 8.3.1, 9.2, 9.4, 9.5.1, 9.8.4, 9.9.1, 13.4.2, 14.2.2, 14.2.4, 15.1, 15.2
Decisions to Withhold Certification
9.4.1, **9.5**, 9.7, 14.1.1.3
Defective or Nonconforming Work, Acceptance, Rejection and Correction of
2.5, 3.5, 4.2.6, 6.2.3, 9.5.1, 9.5.3, 9.6.6, 9.8.2, 9.9.3, 9.10.4, 12.2.1
Definitions
1.1, 2.1.1, 3.1.1, 3.5, 3.12.1, 3.12.2, 3.12.3, 4.1.1, 5.1, 6.1.2, 7.2.1, 7.3.1, 8.1, 9.1, 9.8.1, 15.1.1
Delays and Extensions of Time
3.2, **3.7.4**, 5.2.3, 7.2.1, 7.3.1, **7.4**, **8.3**, 9.5.1, **9.7**, 10.3.2, **10.4**, 14.3.2, **15.1.6**, 15.2.5
Digital Data Use and Transmission
1.7
Disputes
6.3, 7.3.9, 15.1, 15.2
Documents and Samples at the Site
3.11
Drawings, Definition of
1.1.5
Drawings and Specifications, Use and Ownership of
3.11
Effective Date of Insurance
8.2.2
Emergencies
10.4, 14.1.1.2, **15.1.5**
Employees, Contractor's
3.3.2, 3.4.3, 3.8.1, 3.9, 3.18.2, 4.2.3, 4.2.6, 10.2, 10.3.3, 11.3, 14.1, 14.2.1.1
Equipment, Labor, or Materials
1.1.3, 1.1.6, 3.4, 3.5, 3.8.2, 3.8.3, 3.12, 3.13, 3.15.1, 4.2.6, 4.2.7, 5.2.1, 6.2.1, 7.3.4, 9.3.2, 9.3.3, 9.5.1.3, 9.10.2, 10.2.1, 10.2.4, 14.2.1.1, 14.2.1.2
Execution and Progress of the Work
1.1.3, 1.2.1, 1.2.2, 2.3.4, 2.3.6, 3.1, 3.3.1, 3.4.1, 3.7.1, 3.10.1, 3.12, 3.14, 4.2, 6.2.2, 7.1.3, 7.3.6, 8.2, 9.5.1, 9.9.1, 10.2, 10.3, 12.1, 12.2, 14.2, 14.3.1, 15.1.4

AIA Document A201 – 2017. Copyright © 1911, 1915, 1918, 1925, 1937, 1951, 1958, 1961, 1963, 1966, 1970, 1976, 1987, 1997, 2007 and 2017. All rights reserved. "The American Institute of Architects," "American Institute of Architects," "AIA," the AIA Logo, and "AIA Contract Documents" are trademarks of The American Institute of Architects. This document was produced at 15:30:33 CT on 01/23/2025 under Order No.4104251278 which expires on 03/15/2025, is not for resale, is licensed for one-time use only, and may only be used in accordance with the AIA Contract Documents® Terms of Service. To report copyright violations, e-mail docinfo@aiacontracts.com.
User Notes: (1299863920)

Extensions of Time
3.2.4, 3.7.4, 5.2.3, 7.2.1, 7.3, 7.4, 9.5.1, 9.7, 10.3.2, 10.4, 14.3, 15.1.6, **15.2.5**
Failure of Payment
9.5.1.3, **9.7**, 9.10.2, 13.5, 14.1.1.3, 14.2.1.2
Faulty Work
(See Defective or Nonconforming Work)
Final Completion and Final Payment
4.2.1, 4.2.9, 9.8.2, **9.10**, 12.3, 14.2.4, 14.4.3
Financial Arrangements, Owner's
2.2.1, 13.2.2, 14.1.1.4
GENERAL PROVISIONS
1
Governing Law
13.1
Guarantees (See Warranty)
Hazardous Materials and Substances
10.2.4, **10.3**
Identification of Subcontractors and Suppliers
5.2.1
Indemnification
3.17, **3.18**, 9.6.8, 9.10.2, 10.3.3, 11.3
Information and Services Required of the Owner
2.1.2, **2.2**, 2.3, 3.2.2, 3.12.10.1, 6.1.3, 6.1.4, 6.2.5, 9.6.1, 9.9.2, 9.10.3, 10.3.3, 11.2, 13.4.1, 13.4.2, 14.1.1.4, 14.1.4, 15.1.4
Initial Decision
15.2
Initial Decision Maker, Definition of
1.1.8
Initial Decision Maker, Decisions
14.2.4, 15.1.4.2, 15.2.1, 15.2.2, 15.2.3, 15.2.4, 15.2.5
Initial Decision Maker, Extent of Authority
14.2.4, 15.1.4.2, 15.2.1, 15.2.2, 15.2.3, 15.2.4, 15.2.5
Injury or Damage to Person or Property
10.2.8, 10.4
Inspections
3.1.3, 3.3.3, 3.7.1, 4.2.2, 4.2.6, 4.2.9, 9.4.2, 9.8.3, 9.9.2, 9.10.1, 12.2.1, 13.4
Instructions to Bidders
1.1.1
Instructions to the Contractor
3.2.4, 3.3.1, 3.8.1, 5.2.1, 7, 8.2.2, 12, 13.4.2
Instruments of Service, Definition of
1.1.7
Insurance
6.1.1, 7.3.4, 8.2.2, 9.3.2, 9.8.4, 9.9.1, 9.10.2, 10.2.5, **11**
Insurance, Notice of Cancellation or Expiration
11.1.4, 11.2.3
Insurance, Contractor's Liability
11.1
Insurance, Effective Date of
8.2.2, 14.4.2
Insurance, Owner's Liability
11.2
Insurance, Property
10.2.5, 11.2, 11.4, 11.5
Insurance, Stored Materials
9.3.2
INSURANCE AND BONDS
11
Insurance Companies, Consent to Partial Occupancy
9.9.1
Insured loss, Adjustment and Settlement of
11.5
Intent of the Contract Documents
1.2.1, 4.2.7, 4.2.12, 4.2.13
Interest
13.5
Interpretation
1.1.8, 1.2.3, **1.4**, 4.1.1, 5.1, 6.1.2, 15.1.1
Interpretations, Written
4.2.11, 4.2.12
Judgment on Final Award
15.4.2
Labor and Materials, Equipment
1.1.3, 1.1.6, **3.4**, 3.5, 3.8.2, 3.8.3, 3.12, 3.13, 3.15.1, 5.2.1, 6.2.1, 7.3.4, 9.3.2, 9.3.3, 9.5.1.3, 9.10.2, 10.2.1, 10.2.4, 14.2.1.1, 14.2.1.2
Labor Disputes
8.3.1
Laws and Regulations
1.5, 2.3.2, 3.2.3, 3.2.4, 3.6, 3.7, 3.12.10, 3.13, 9.6.4, 9.9.1, 10.2.2, 13.1, 13.3.1, 13.4.2, 13.5, 14, 15.2.8, 15.4
Liens
2.1.2, 9.3.1, 9.3.3, 9.6.8, 9.10.2, 9.10.4, 15.2.8
Limitations, Statutes of
12.2.5, 15.1.2, 15.4.1.1
Limitations of Liability
3.2.2, 3.5, 3.12.10, 3.12.10.1, 3.17, 3.18.1, 4.2.6, 4.2.7, 6.2.2, 9.4.2, 9.6.4, 9.6.7, 9.6.8, 10.2.5, 10.3.3, 11.3, 12.2.5, 13.3.1
Limitations of Time
2.1.2, 2.2, 2.5, 3.2.2, 3.10, 3.11, 3.12.5, 3.15.1, 4.2.7, 5.2, 5.3, 5.4.1, 6.2.4, 7.3, 7.4, 8.2, 9.2, 9.3.1, 9.3.3, 9.4.1, 9.5, 9.6, 9.7, 9.8, 9.9, 9.10, 12.2, 13.4, 14, 15, 15.1.2, 15.1.3, 15.1.5
Materials, Hazardous
10.2.4, **10.3**
Materials, Labor, Equipment and
1.1.3, 1.1.6, 3.4.1, 3.5, 3.8.2, 3.8.3, 3.12, 3.13, 3.15.1, 5.2.1, 6.2.1, 7.3.4, 9.3.2, 9.3.3, 9.5.1.3, 9.10.2, 10.2.1.2, 10.2.4, 14.2.1.1, 14.2.1.2
Means, Methods, Techniques, Sequences and Procedures of Construction
3.3.1, 3.12.10, 4.2.2, 4.2.7, 9.4.2
Mechanic's Lien
2.1.2, 9.3.1, 9.3.3, 9.6.8, 9.10.2, 9.10.4, 15.2.8
Mediation
8.3.1, 15.1.3.2, 15.2.1, 15.2.5, 15.2.6, **15.3**, 15.4.1, 15.4.1.1
Minor Changes in the Work
1.1.1, 3.4.2, 3.12.8, 4.2.8, 7.1, **7.4**

AIA Document A201 – 2017. Copyright © 1911, 1915, 1918, 1925, 1937, 1951, 1958, 1961, 1963, 1966, 1970, 1976, 1987, 1997, 2007 and 2017. All rights reserved. "The American Institute of Architects," "American Institute of Architects," "AIA," the AIA Logo, and "AIA Contract Documents" are trademarks of The American Institute of Architects. This document was produced at 15:30:33 CT on 01/23/2025 under Order No.4104251278 which expires on 03/15/2025, is not for resale, is licensed for one-time use only, and may only be used in accordance with the AIA Contract Documents® Terms of Service. To report copyright violations, e-mail docinfo@aiacontracts.com.
User Notes: (1299863920)

MISCELLANEOUS PROVISIONS
13
Modifications, Definition of
1.1.1
Modifications to the Contract
1.1.1, 1.1.2, 2.5, 3.11, 4.1.2, 4.2.1, 5.2.3, 7, 8.3.1, 9.7, 10.3.2
Mutual Responsibility
6.2
Nonconforming Work, Acceptance of
9.6.6, 9.9.3, **12.3**
Nonconforming Work, Rejection and Correction of
2.4, 2.5, 3.5, 4.2.6, 6.2.4, 9.5.1, 9.8.2, 9.9.3, 9.10.4, 12.2
Notice
1.6, 1.6.1, 1.6.2, 2.1.2, 2.2.2., 2.2.3, 2.2.4, 2.5, 3.2.4, 3.3.1, 3.7.4, 3.7.5, 3.9.2, 3.12.9, 3.12.10, 5.2.1, 7.4, 8.2.2 9.6.8, 9.7, 9.10.1, 10.2.8, 10.3.2, 11.5, 12.2.2.1, 13.4.1, 13.4.2, 14.1, 14.2.2, 14.4.2, 15.1.3, 15.1.5, 15.1.6, 15.4.1
Notice of Cancellation or Expiration of Insurance
11.1.4, 11.2.3
Notice of Claims
1.6.2, 2.1.2, 3.7.4, 9.6.8, 10.2.8, **15.1.3**, 15.1.5, 15.1.6, 15.2.8, 15.3.2, 15.4.1
Notice of Testing and Inspections
13.4.1, 13.4.2
Observations, Contractor's
3.2, 3.7.4
Occupancy
2.3.1, 9.6.6, 9.8
Orders, Written
1.1.1, 2.4, 3.9.2, 7, 8.2.2, 11.5, 12.1, 12.2.2.1, 13.4.2, 14.3.1
OWNER
2
Owner, Definition of
2.1.1
Owner, Evidence of Financial Arrangements
2.2, 13.2.2, 14.1.1.4
Owner, Information and Services Required of the
2.1.2, **2.2**, 2.3, 3.2.2, 3.12.10, 6.1.3, 6.1.4, 6.2.5, 9.3.2, 9.6.1, 9.6.4, 9.9.2, 9.10.3, 10.3.3, 11.2, 13.4.1, 13.4.2, 14.1.1.4, 14.1.4, 15.1.4
Owner's Authority
1.5, 2.1.1, 2.3.32.4, 2.5, 3.4.2, 3.8.1, 3.12.10, 3.14.2, 4.1.2, 4.2.4, 4.2.9, 5.2.1, 5.2.4, 5.4.1, 6.1, 6.3, 7.2.1, 7.3.1, 8.2.2, 8.3.1, 9.3.2, 9.5.1, 9.6.4, 9.9.1, 9.10.2, 10.3.2, 11.4, 11.5, 12.2.2, 12.3, 13.2.2, 14.3, 14.4, 15.2.7
Owner's Insurance
11.2
Owner's Relationship with Subcontractors
1.1.2, 5.2, 5.3, 5.4, 9.6.4, 9.10.2, 14.2.2
Owner's Right to Carry Out the Work
2.5, 14.2.2
Owner's Right to Clean Up
6.3
Owner's Right to Perform Construction and to Award Separate Contracts
6.1
Owner's Right to Stop the Work
2.4
Owner's Right to Suspend the Work
14.3
Owner's Right to Terminate the Contract
14.2, 14.4
Ownership and Use of Drawings, Specifications and Other Instruments of Service
1.1.1, 1.1.6, 1.1.7, **1.5**, 2.3.6, 3.2.2, 3.11, 3.17, 4.2.12, 5.3
Partial Occupancy or Use
9.6.6, **9.9**
Patching, Cutting and
3.14, 6.2.5
Patents
3.17
Payment, Applications for
4.2.5, 7.3.9, 9.2, **9.3**, 9.4, 9.5, 9.6.3, 9.7, 9.8.5, 9.10.1, 14.2.3, 14.2.4, 14.4.3
Payment, Certificates for
4.2.5, 4.2.9, 9.3.3, **9.4**, 9.5, 9.6.1, 9.6.6, 9.7, 9.10.1, 9.10.3, 14.1.1.3, 14.2.4
Payment, Failure of
9.5.1.3, **9.7**, 9.10.2, 13.5, 14.1.1.3, 14.2.1.2
Payment, Final
4.2.1, 4.2.9, **9.10**, 12.3, 14.2.4, 14.4.3
Payment Bond, Performance Bond and
7.3.4.4, 9.6.7, 9.10.3, **11.1.2**
Payments, Progress
9.3, **9.6**, 9.8.5, 9.10.3, 14.2.3, 15.1.4
PAYMENTS AND COMPLETION
9
Payments to Subcontractors
5.4.2, 9.5.1.3, 9.6.2, 9.6.3, 9.6.4, 9.6.7, 14.2.1.2
PCB
10.3.1
Performance Bond and Payment Bond
7.3.4.4, 9.6.7, 9.10.3, **11.1.2**
Permits, Fees, Notices and Compliance with Laws
2.3.1, **3.7**, 3.13, 7.3.4.4, 10.2.2
PERSONS AND PROPERTY, PROTECTION OF
10
Polychlorinated Biphenyl
10.3.1
Product Data, Definition of
3.12.2
Product Data and Samples, Shop Drawings
3.11, **3.12**, 4.2.7
Progress and Completion
4.2.2, **8.2**, 9.8, 9.9.1, 14.1.4, 15.1.4
Progress Payments
9.3, **9.6**, 9.8.5, 9.10.3, 14.2.3, 15.1.4

AIA Document A201 – 2017. Copyright © 1911, 1915, 1918, 1925, 1937, 1951, 1958, 1961, 1963, 1966, 1970, 1976, 1987, 1997, 2007 and 2017. All rights reserved. "The American Institute of Architects," "American Institute of Architects," "AIA," the AIA Logo, and "AIA Contract Documents" are trademarks of The American Institute of Architects. This document was produced at 15:30:33 CT on 01/23/2025 under Order No.4104251278 which expires on 03/15/2025, is not for resale, is licensed for one-time use only, and may only be used in accordance with the AIA Contract Documents® Terms of Service. To report copyright violations, e-mail docinfo@aiacontracts.com.
User Notes: (1299863920)

Project, Definition of
1.1.4
Project Representatives
4.2.10
Property Insurance
10.2.5, **11.2**
Proposal Requirements
1.1.1
PROTECTION OF PERSONS AND PROPERTY
10
Regulations and Laws
1.5, 2.3.2, 3.2.3, 3.6, 3.7, 3.12.10, 3.13, 9.6.4, 9.9.1, 10.2.2, 13.1, 13.3, 13.4.1, 13.4.2, 13.5, 14, 15.2.8, 15.4
Rejection of Work
4.2.6, 12.2.1
Releases and Waivers of Liens
9.3.1, 9.10.2
Representations
3.2.1, 3.5, 3.12.6, 8.2.1, 9.3.3, 9.4.2, 9.5.1, 9.10.1
Representatives
2.1.1, 3.1.1, 3.9, 4.1.1, 4.2.10, 13.2.1
Responsibility for Those Performing the Work
3.3.2, 3.18, 4.2.2, 4.2.3, 5.3, 6.1.3, 6.2, 6.3, 9.5.1, 10
Retainage
9.3.1, 9.6.2, 9.8.5, 9.9.1, 9.10.2, 9.10.3
Review of Contract Documents and Field Conditions by Contractor
3.2, 3.12.7, 6.1.3
Review of Contractor's Submittals by Owner and Architect
3.10.1, 3.10.2, 3.11, 3.12, 4.2, 5.2, 6.1.3, 9.2, 9.8.2
Review of Shop Drawings, Product Data and Samples by Contractor
3.12
Rights and Remedies
1.1.2, 2.4, 2.5, 3.5, 3.7.4, 3.15.2, 4.2.6, 5.3, 5.4, 6.1, 6.3, 7.3.1, 8.3, 9.5.1, 9.7, 10.2.5, 10.3, 12.2.1, 12.2.2, 12.2.4, **13.3**, 14, 15.4
Royalties, Patents and Copyrights
3.17
Rules and Notices for Arbitration
15.4.1
Safety of Persons and Property
10.2, 10.4
Safety Precautions and Programs
3.3.1, 4.2.2, 4.2.7, 5.3, **10.1**, 10.2, 10.4
Samples, Definition of
3.12.3
Samples, Shop Drawings, Product Data and
3.11, **3.12**, 4.2.7
Samples at the Site, Documents and
3.11
Schedule of Values
9.2, 9.3.1
Schedules, Construction
3.10, 3.12.1, 3.12.2, 6.1.3, 15.1.6.2
Separate Contracts and Contractors
1.1.4, 3.12.5, 3.14.2, 4.2.4, 4.2.7, 6, 8.3.1, 12.1.2
Separate Contractors, Definition of
6.1.1
Shop Drawings, Definition of
3.12.1
Shop Drawings, Product Data and Samples
3.11, **3.12**, 4.2.7
Site, Use of
3.13, 6.1.1, 6.2.1
Site Inspections
3.2.2, 3.3.3, 3.7.1, 3.7.4, 4.2, 9.9.2, 9.4.2, 9.10.1, 13.4
Site Visits, Architect's
3.7.4, 4.2.2, 4.2.9, 9.4.2, 9.5.1, 9.9.2, 9.10.1, 13.4
Special Inspections and Testing
4.2.6, 12.2.1, 13.4
Specifications, Definition of
1.1.6
Specifications
1.1.1, **1.1.6**, 1.2.2, 1.5, 3.12.10, 3.17, 4.2.14
Statute of Limitations
15.1.2, 15.4.1.1
Stopping the Work
2.2.2, 2.4, 9.7, 10.3, 14.1
Stored Materials
6.2.1, 9.3.2, 10.2.1.2, 10.2.4
Subcontractor, Definition of
5.1.1
SUBCONTRACTORS
5
Subcontractors, Work by
1.2.2, 3.3.2, 3.12.1, 3.18, 4.2.3, 5.2.3, 5.3, 5.4, 9.3.1.2, 9.6.7
Subcontractual Relations
5.3, 5.4, 9.3.1.2, 9.6, 9.10, 10.2.1, 14.1, 14.2.1
Submittals
3.10, 3.11, 3.12, 4.2.7, 5.2.1, 5.2.3, 7.3.4, 9.2, 9.3, 9.8, 9.9.1, 9.10.2, 9.10.3
Submittal Schedule
3.10.2, 3.12.5, 4.2.7
Subrogation, Waivers of
6.1.1, **11.3**
Substances, Hazardous
10.3
Substantial Completion
4.2.9, 8.1.1, 8.1.3, 8.2.3, 9.4.2, **9.8**, 9.9.1, 9.10.3, 12.2, 15.1.2
Substantial Completion, Definition of
9.8.1
Substitution of Subcontractors
5.2.3, 5.2.4
Substitution of Architect
2.3.3
Substitutions of Materials
3.4.2, 3.5, 7.3.8
Sub-subcontractor, Definition of
5.1.2

AIA Document A201 – 2017. Copyright © 1911, 1915, 1918, 1925, 1937, 1951, 1958, 1961, 1963, 1966, 1970, 1976, 1987, 1997, 2007 and 2017. All rights reserved. "The American Institute of Architects," "American Institute of Architects," "AIA," the AIA Logo, and "AIA Contract Documents" are trademarks of The American Institute of Architects. This document was produced at 15:30:33 CT on 01/23/2025 under Order No.4104251278 which expires on 03/15/2025, is not for resale, is licensed for one-time use only, and may only be used in accordance with the AIA Contract Documents® Terms of Service. To report copyright violations, e-mail docinfo@aiacontracts.com.
User Notes: (1299863920)

Subsurface Conditions
3.7.4
Successors and Assigns
13.2
Superintendent
3.9, 10.2.6
Supervision and Construction Procedures
1.2.2, **3.3**, 3.4, 3.12.10, 4.2.2, 4.2.7, 6.1.3, 6.2.4, 7.1.3, 7.3.4, 8.2, 8.3.1, 9.4.2, 10, 12, 14, 15.1.4
Suppliers
1.5, 3.12.1, 4.2.4, 4.2.6, 5.2.1, 9.3, 9.4.2, 9.5.4, 9.6, 9.10.5, 14.2.1
Surety
5.4.1.2, 9.6.8, 9.8.5, 9.10.2, 9.10.3, 11.1.2, 14.2.2, 15.2.7
Surety, Consent of
9.8.5, 9.10.2, 9.10.3
Surveys
1.1.7, 2.3.4
Suspension by the Owner for Convenience
14.3
Suspension of the Work
3.7.5, 5.4.2, 14.3
Suspension or Termination of the Contract
5.4.1.1, 14
Taxes
3.6, 3.8.2.1, 7.3.4.4
Termination by the Contractor
14.1, 15.1.7
Termination by the Owner for Cause
5.4.1.1, **14.2,** 15.1.7
Termination by the Owner for Convenience
14.4
Termination of the Architect
2.3.3
Termination of the Contractor Employment
14.2.2

TERMINATION OR SUSPENSION OF THE CONTRACT
14
Tests and Inspections
3.1.3, 3.3.3, 3.7.1, 4.2.2, 4.2.6, 4.2.9, 9.4.2, 9.8.3, 9.9.2, 9.10.1, 10.3.2, 12.2.1, **13.4**
TIME
8
Time, Delays and Extensions of
3.2.4, 3.7.4, 5.2.3, 7.2.1, 7.3.1, 7.4, **8.3**, 9.5.1, 9.7, 10.3.2, 10.4, 14.3.2, 15.1.6, 15.2.5
Time Limits
2.1.2, 2.2, 2.5, 3.2.2, 3.10, 3.11, 3.12.5, 3.15.1, 4.2, 5.2, 5.3, 5.4, 6.2.4, 7.3, 7.4, 8.2, 9.2, 9.3.1, 9.3.3, 9.4.1, 9.5, 9.6, 9.7, 9.8, 9.9, 9.10, 12.2, 13.4, 14, 15.1.2, 15.1.3, 15.4
Time Limits on Claims
3.7.4, 10.2.8, 15.1.2, 15.1.3
Title to Work
9.3.2, 9.3.3
UNCOVERING AND CORRECTION OF WORK
12
Uncovering of Work
12.1
Unforeseen Conditions, Concealed or Unknown
3.7.4, 8.3.1, 10.3
Unit Prices
7.3.3.2, 9.1.2
Use of Documents
1.1.1, 1.5, 2.3.6, 3.12.6, 5.3
Use of Site
3.13, 6.1.1, 6.2.1
Values, Schedule of
9.2, 9.3.1
Waiver of Claims by the Architect
13.3.2
Waiver of Claims by the Contractor
9.10.5, 13.3.2, **15.1.7**
Waiver of Claims by the Owner
9.9.3, 9.10.3, 9.10.4, 12.2.2.1, 13.3.2, 14.2.4, **15.1.7**
Waiver of Consequential Damages
14.2.4, 15.1.7
Waiver of Liens
9.3, 9.10.2, 9.10.4
Waivers of Subrogation
6.1.1, **11.3**
Warranty
3.5, 4.2.9, 9.3.3, 9.8.4, 9.9.1, 9.10.2, 9.10.4, 12.2.2, 15.1.2
Weather Delays
8.3, 15.1.6.2
Work, Definition of
1.1.3
Written Consent
1.5.2, 3.4.2, 3.7.4, 3.12.8, 3.14.2, 4.1.2, 9.3.2, 9.10.3, 13.2, 13.3.2, 15.4.4.2
Written Interpretations
4.2.11, 4.2.12
Written Orders
1.1.1, 2.4, 3.9, 7, 8.2.2, 12.1, 12.2, 13.4.2, 14.3.1

AIA Document A201 – 2017. Copyright © 1911, 1915, 1918, 1925, 1937, 1951, 1958, 1961, 1963, 1966, 1970, 1976, 1987, 1997, 2007 and 2017. All rights reserved. "The American Institute of Architects," "American Institute of Architects," "AIA," the AIA Logo, and "AIA Contract Documents" are trademarks of The American Institute of Architects. This document was produced at 15:30:33 CT on 01/23/2025 under Order No.4104251278 which expires on 03/15/2025, is not for resale, is licensed for one-time use only, and may only be used in accordance with the AIA Contract Documents® Terms of Service. To report copyright violations, e-mail docinfo@aiacontracts.com.
User Notes: (1299863920)

ARTICLE 1 GENERAL PROVISIONS

§ 1.1 Basic Definitions

§ 1.1.1 The Contract Documents

The Contract Documents are enumerated in the Agreement between the Owner and Contractor (hereinafter the Agreement) and consist of the Agreement, Conditions of the Contract (General, Supplementary and other Conditions), Drawings, Specifications, Addenda issued prior to execution of the Contract, other documents listed in the Agreement, and Modifications issued after execution of the Contract. A Modification is (1) a written amendment to the Contract signed by both parties, (2) a Change Order, (3) a Construction Change Directive, or (4) a written order for a minor change in the Work issued by the Architect. Unless specifically enumerated in the Agreement, the Contract Documents do not include the advertisement or invitation to bid, Instructions to Bidders, sample forms, other information furnished by the Owner in anticipation of receiving bids or proposals, the Contractor's bid or proposal, or portions of Addenda relating to bidding or proposal requirements.

§ 1.1.2 The Contract

The Contract Documents form the Contract for Construction. The Contract represents the entire and integrated agreement between the parties hereto and supersedes prior negotiations, representations, or agreements, either written or oral. The Contract may be amended or modified only by a Modification. The Contract Documents shall not be construed to create a contractual relationship of any kind (1) between the Contractor and the Architect or the Architect's consultants, (2) between the Owner and a Subcontractor or a Sub-subcontractor, (3) between the Owner and the Architect or the Architect's consultants, or (4) between any persons or entities other than the Owner and the Contractor. The Architect shall, however, be entitled to performance and enforcement of obligations under the Contract intended to facilitate performance of the Architect's duties.

§ 1.1.3 The Work

The term "Work" means the construction and services required by the Contract Documents, whether completed or partially completed, and includes all other labor, materials, equipment, and services provided or to be provided by the Contractor to fulfill the Contractor's obligations. The Work may constitute the whole or a part of the Project.

§ 1.1.4 The Project

The Project is the total construction of which the Work performed under the Contract Documents may be the whole or a part and which may include construction by the Owner and by Separate Contractors.

§ 1.1.5 The Drawings

The Drawings are the graphic and pictorial portions of the Contract Documents showing the design, location and dimensions of the Work, generally including plans, elevations, sections, details, schedules, and diagrams.

§ 1.1.6 The Specifications

The Specifications are that portion of the Contract Documents consisting of the written requirements for materials, equipment, systems, standards and workmanship for the Work, and performance of related services.

§ 1.1.7 Instruments of Service

Instruments of Service are representations, in any medium of expression now known or later developed, of the tangible and intangible creative work performed by the Architect and the Architect's consultants under their respective professional services agreements. Instruments of Service may include, without limitation, studies, surveys, models, sketches, drawings, specifications, and other similar materials.

§ 1.1.8 Initial Decision Maker

The Initial Decision Maker is the person identified in the Agreement to render initial decisions on Claims in accordance with Section 15.2. The Initial Decision Maker shall not show partiality to the Owner or Contractor and shall not be liable for results of interpretations or decisions rendered in good faith.

§ 1.2 Correlation and Intent of the Contract Documents

§ 1.2.1 The intent of the Contract Documents is to include all items necessary for the proper execution and completion of the Work by the Contractor. The Contract Documents are complementary, and what is required by one shall be as binding as if required by all; performance by the Contractor shall be required only to the extent consistent with the Contract Documents and reasonably inferable from them as being necessary to produce the indicated results.

AIA Document A201 – 2017. Copyright © 1911, 1915, 1918, 1925, 1937, 1951, 1958, 1961, 1963, 1966, 1970, 1976, 1987, 1997, 2007 and 2017. All rights reserved. "The American Institute of Architects," "American Institute of Architects," "AIA," the AIA Logo, and "AIA Contract Documents" are trademarks of The American Institute of Architects. This document was produced at 15:30:33 CT on 01/23/2025 under Order No.4104251278 which expires on 03/15/2025, is not for resale, is licensed for one-time use only, and may only be used in accordance with the AIA Contract Documents® Terms of Service. To report copyright violations, e-mail docinfo@aiacontracts.com.
User Notes: (1299863920)

§ 1.2.1.1 The invalidity of any provision of the Contract Documents shall not invalidate the Contract or its remaining provisions. If it is determined that any provision of the Contract Documents violates any law, or is otherwise invalid or unenforceable, then that provision shall be revised to the extent necessary to make that provision legal and enforceable. In such case the Contract Documents shall be construed, to the fullest extent permitted by law, to give effect to the parties' intentions and purposes in executing the Contract.

§ 1.2.2 Organization of the Specifications into divisions, sections and articles, and arrangement of Drawings shall not control the Contractor in dividing the Work among Subcontractors or in establishing the extent of Work to be performed by any trade.

§ 1.2.3 Unless otherwise stated in the Contract Documents, words that have well-known technical or construction industry meanings are used in the Contract Documents in accordance with such recognized meanings.

§ 1.3 Capitalization

Terms capitalized in these General Conditions include those that are (1) specifically defined, (2) the titles of numbered articles, or (3) the titles of other documents published by the American Institute of Architects.

§ 1.4 Interpretation

In the interest of brevity the Contract Documents frequently omit modifying words such as "all" and "any" and articles such as "the" and "an," but the fact that a modifier or an article is absent from one statement and appears in another is not intended to affect the interpretation of either statement.

§ 1.5 Ownership and Use of Drawings, Specifications, and Other Instruments of Service

§ 1.5.1 The Architect and the Architect's consultants shall be deemed the authors and owners of their respective Instruments of Service, including the Drawings and Specifications, and retain all common law, statutory, and other reserved rights in their Instruments of Service, including copyrights. The Contractor, Subcontractors, Sub-subcontractors, and suppliers shall not own or claim a copyright in the Instruments of Service. Submittal or distribution to meet official regulatory requirements or for other purposes in connection with the Project is not to be construed as publication in derogation of the Architect's or Architect's consultants' reserved rights.

§ 1.5.2 The Contractor, Subcontractors, Sub-subcontractors, and suppliers are authorized to use and reproduce the Instruments of Service provided to them, subject to any protocols established pursuant to Sections 1.7 and 1.8, solely and exclusively for execution of the Work. All copies made under this authorization shall bear the copyright notice, if any, shown on the Instruments of Service. The Contractor, Subcontractors, Sub-subcontractors, and suppliers may not use the Instruments of Service on other projects or for additions to the Project outside the scope of the Work without the specific written consent of the Owner, Architect, and the Architect's consultants.

§ 1.6 Notice

§ 1.6.1 Except as otherwise provided in Section 1.6.2, where the Contract Documents require one party to notify or give notice to the other party, such notice shall be provided in writing to the designated representative of the party to whom the notice is addressed and shall be deemed to have been duly served if delivered in person, by mail, by courier, or by electronic transmission if a method for electronic transmission is set forth in the Agreement.

§ 1.6.2 Notice of Claims as provided in Section 15.1.3 shall be provided in writing and shall be deemed to have been duly served only if delivered to the designated representative of the party to whom the notice is addressed by certified or registered mail, or by courier providing proof of delivery.

§ 1.7 Digital Data Use and Transmission

The parties shall agree upon protocols governing the transmission and use of Instruments of Service or any other information or documentation in digital form. The parties will use AIA Document E203™–2013, Building Information Modeling and Digital Data Exhibit, to establish the protocols for the development, use, transmission, and exchange of digital data.

§ 1.8 Building Information Models Use and Reliance

Any use of, or reliance on, all or a portion of a building information model without agreement to protocols governing the use of, and reliance on, the information contained in the model and without having those protocols set forth in AIA Document E203™–2013, Building Information Modeling and Digital Data Exhibit, and the requisite AIA Document

AIA Document A201 – 2017. Copyright © 1911, 1915, 1918, 1925, 1937, 1951, 1958, 1961, 1963, 1966, 1970, 1976, 1987, 1997, 2007 and 2017. All rights reserved. "The American Institute of Architects," "American Institute of Architects," "AIA," the AIA Logo, and "AIA Contract Documents" are trademarks of The American Institute of Architects. This document was produced at 15:30:33 CT on 01/23/2025 under Order No.4104251278 which expires on 03/15/2025, is not for resale, is licensed for one-time use only, and may only be used in accordance with the AIA Contract Documents® Terms of Service. To report copyright violations, e-mail docinfo@aiacontracts.com.
User Notes: (1299863920)

G202™–2013, Project Building Information Modeling Protocol Form, shall be at the using or relying party's sole risk and without liability to the other party and its contractors or consultants, the authors of, or contributors to, the building information model, and each of their agents and employees.

ARTICLE 2 OWNER

§ 2.1 General

§ 2.1.1 The Owner is the person or entity identified as such in the Agreement and is referred to throughout the Contract Documents as if singular in number. The Owner shall designate in writing a representative who shall have express authority to bind the Owner with respect to all matters requiring the Owner's approval or authorization. Except as otherwise provided in Section 4.2.1, the Architect does not have such authority. The term "Owner" means the Owner or the Owner's authorized representative.

§ 2.1.2 The Owner shall furnish to the Contractor, within fifteen days after receipt of a written request, information necessary and relevant for the Contractor to evaluate, give notice of, or enforce mechanic's lien rights. Such information shall include a correct statement of the record legal title to the property on which the Project is located, usually referred to as the site, and the Owner's interest therein.

§ 2.2 Evidence of the Owner's Financial Arrangements

§ 2.2.1 Prior to commencement of the Work and upon written request by the Contractor, the Owner shall furnish to the Contractor reasonable evidence that the Owner has made financial arrangements to fulfill the Owner's obligations under the Contract. The Contractor shall have no obligation to commence the Work until the Owner provides such evidence. If commencement of the Work is delayed under this Section 2.2.1, the Contract Time shall be extended appropriately.

§ 2.2.2 Following commencement of the Work and upon written request by the Contractor, the Owner shall furnish to the Contractor reasonable evidence that the Owner has made financial arrangements to fulfill the Owner's obligations under the Contract only if (1) the Owner fails to make payments to the Contractor as the Contract Documents require; (2) the Contractor identifies in writing a reasonable concern regarding the Owner's ability to make payment when due; or (3) a change in the Work materially changes the Contract Sum. If the Owner fails to provide such evidence, as required, within fourteen days of the Contractor's request, the Contractor may immediately stop the Work and, in that event, shall notify the Owner that the Work has stopped. However, if the request is made because a change in the Work materially changes the Contract Sum under (3) above, the Contractor may immediately stop only that portion of the Work affected by the change until reasonable evidence is provided. If the Work is stopped under this Section 2.2.2, the Contract Time shall be extended appropriately and the Contract Sum shall be increased by the amount of the Contractor's reasonable costs of shutdown, delay and start-up, plus interest as provided in the Contract Documents.

§ 2.2.3 After the Owner furnishes evidence of financial arrangements under this Section 2.2, the Owner shall not materially vary such financial arrangements without prior notice to the Contractor.

§ 2.2.4 Where the Owner has designated information furnished under this Section 2.2 as "confidential," the Contractor shall keep the information confidential and shall not disclose it to any other person. However, the Contractor may disclose "confidential" information, after seven (7) days' notice to the Owner, where disclosure is required by law, including a subpoena or other form of compulsory legal process issued by a court or governmental entity, or by court or arbitrator(s) order. The Contractor may also disclose "confidential" information to its employees, consultants, sureties, Subcontractors and their employees, Sub-subcontractors, and others who need to know the content of such information solely and exclusively for the Project and who agree to maintain the confidentiality of such information.

§ 2.3 Information and Services Required of the Owner

§ 2.3.1 Except for permits and fees that are the responsibility of the Contractor under the Contract Documents, including those required under Section 3.7.1, the Owner shall secure and pay for necessary approvals, easements, assessments and charges required for construction, use or occupancy of permanent structures or for permanent changes in existing facilities.

§ 2.3.2 The Owner shall retain an architect lawfully licensed to practice architecture, or an entity lawfully practicing architecture, in the jurisdiction where the Project is located. That person or entity is identified as the Architect in the Agreement and is referred to throughout the Contract Documents as if singular in number.

AIA Document A201 – 2017. Copyright © 1911, 1915, 1918, 1925, 1937, 1951, 1958, 1961, 1963, 1966, 1970, 1976, 1987, 1997, 2007 and 2017. All rights reserved. "The American Institute of Architects," "American Institute of Architects," "AIA," the AIA Logo, and "AIA Contract Documents" are trademarks of The American Institute of Architects. This document was produced at 15:30:33 CT on 01/23/2025 under Order No.4104251278 which expires on 03/15/2025, is not for resale, is licensed for one-time use only, and may only be used in accordance with the AIA Contract Documents® Terms of Service. To report copyright violations, e-mail docinfo@aiacontracts.com.
User Notes: (1299863920)

§ 2.3.3 If the employment of the Architect terminates, the Owner shall employ a successor to whom the Contractor has no reasonable objection and whose status under the Contract Documents shall be that of the Architect.

§ 2.3.4 The Owner shall furnish surveys describing physical characteristics, legal limitations and utility locations for the site of the Project, and a legal description of the site. The Contractor shall be entitled to rely on the accuracy of information furnished by the Owner but shall exercise proper precautions relating to the safe performance of the Work.

§ 2.3.5 The Owner shall furnish information or services required of the Owner by the Contract Documents with reasonable promptness. The Owner shall also furnish any other information or services under the Owner's control and relevant to the Contractor's performance of the Work with reasonable promptness after receiving the Contractor's written request for such information or services.

§ 2.3.6 Unless otherwise provided in the Contract Documents, the Owner shall furnish to the Contractor one copy of the Contract Documents for purposes of making reproductions pursuant to Section 1.5.2.

§ 2.4 Owner's Right to Stop the Work

If the Contractor fails to correct Work that is not in accordance with the requirements of the Contract Documents as required by Section 12.2 or repeatedly fails to carry out Work in accordance with the Contract Documents, the Owner may issue a written order to the Contractor to stop the Work, or any portion thereof, until the cause for such order has been eliminated; however, the right of the Owner to stop the Work shall not give rise to a duty on the part of the Owner to exercise this right for the benefit of the Contractor or any other person or entity, except to the extent required by Section 6.1.3.

§ 2.5 Owner's Right to Carry Out the Work

If the Contractor defaults or neglects to carry out the Work in accordance with the Contract Documents and fails within a ten-day period after receipt of notice from the Owner to commence and continue correction of such default or neglect with diligence and promptness, the Owner may, without prejudice to other remedies the Owner may have, correct such default or neglect. Such action by the Owner and amounts charged to the Contractor are both subject to prior approval of the Architect and the Architect may, pursuant to Section 9.5.1, withhold or nullify a Certificate for Payment in whole or in part, to the extent reasonably necessary to reimburse the Owner for the reasonable cost of correcting such deficiencies, including Owner's expenses and compensation for the Architect's additional services made necessary by such default, neglect, or failure. If current and future payments are not sufficient to cover such amounts, the Contractor shall pay the difference to the Owner. If the Contractor disagrees with the actions of the Owner or the Architect, or the amounts claimed as costs to the Owner, the Contractor may file a Claim pursuant to Article 15.

ARTICLE 3 CONTRACTOR

§ 3.1 General

§ 3.1.1 The Contractor is the person or entity identified as such in the Agreement and is referred to throughout the Contract Documents as if singular in number. The Contractor shall be lawfully licensed, if required in the jurisdiction where the Project is located. The Contractor shall designate in writing a representative who shall have express authority to bind the Contractor with respect to all matters under this Contract. The term "Contractor" means the Contractor or the Contractor's authorized representative.

§ 3.1.2 The Contractor shall perform the Work in accordance with the Contract Documents.

§ 3.1.3 The Contractor shall not be relieved of its obligations to perform the Work in accordance with the Contract Documents either by activities or duties of the Architect in the Architect's administration of the Contract, or by tests, inspections or approvals required or performed by persons or entities other than the Contractor.

§ 3.2 Review of Contract Documents and Field Conditions by Contractor

§ 3.2.1 Execution of the Contract by the Contractor is a representation that the Contractor has visited the site, become generally familiar with local conditions under which the Work is to be performed, and correlated personal observations with requirements of the Contract Documents.

AIA Document A201 – 2017. Copyright © 1911, 1915, 1918, 1925, 1937, 1951, 1958, 1961, 1963, 1966, 1970, 1976, 1987, 1997, 2007 and 2017. All rights reserved. "The American Institute of Architects," "American Institute of Architects," "AIA," the AIA Logo, and "AIA Contract Documents" are trademarks of The American Institute of Architects. This document was produced at 15:30:33 CT on 01/23/2025 under Order No.4104251278 which expires on 03/15/2025, is not for resale, is licensed for one-time use only, and may only be used in accordance with the AIA Contract Documents® Terms of Service. To report copyright violations, e-mail docinfo@aiacontracts.com.
User Notes: (1299863920)

§ 3.2.2 Because the Contract Documents are complementary, the Contractor shall, before starting each portion of the Work, carefully study and compare the various Contract Documents relative to that portion of the Work, as well as the information furnished by the Owner pursuant to Section 2.3.4, shall take field measurements of any existing conditions related to that portion of the Work, and shall observe any conditions at the site affecting it. These obligations are for the purpose of facilitating coordination and construction by the Contractor and are not for the purpose of discovering errors, omissions, or inconsistencies in the Contract Documents; however, the Contractor shall promptly report to the Architect any errors, inconsistencies or omissions discovered by or made known to the Contractor as a request for information in such form as the Architect may require. It is recognized that the Contractor's review is made in the Contractor's capacity as a contractor and not as a licensed design professional, unless otherwise specifically provided in the Contract Documents.

§ 3.2.3 The Contractor is not required to ascertain that the Contract Documents are in accordance with applicable laws, statutes, ordinances, codes, rules and regulations, or lawful orders of public authorities, but the Contractor shall promptly report to the Architect any nonconformity discovered by or made known to the Contractor as a request for information in such form as the Architect may require.

§ 3.2.4 If the Contractor believes that additional cost or time is involved because of clarifications or instructions the Architect issues in response to the Contractor's notices or requests for information pursuant to Sections 3.2.2 or 3.2.3, the Contractor shall submit Claims as provided in Article 15. If the Contractor fails to perform the obligations of Sections 3.2.2 or 3.2.3, the Contractor shall pay such costs and damages to the Owner, subject to Section 15.1.7, as would have been avoided if the Contractor had performed such obligations. If the Contractor performs those obligations, the Contractor shall not be liable to the Owner or Architect for damages resulting from errors, inconsistencies or omissions in the Contract Documents, for differences between field measurements or conditions and the Contract Documents, or for nonconformities of the Contract Documents to applicable laws, statutes, ordinances, codes, rules and regulations, and lawful orders of public authorities.

§ 3.3 Supervision and Construction Procedures

§ 3.3.1 The Contractor shall supervise and direct the Work, using the Contractor's best skill and attention. The Contractor shall be solely responsible for, and have control over, construction means, methods, techniques, sequences, and procedures, and for coordinating all portions of the Work under the Contract. If the Contract Documents give specific instructions concerning construction means, methods, techniques, sequences, or procedures, the Contractor shall evaluate the jobsite safety thereof and shall be solely responsible for the jobsite safety of such means, methods, techniques, sequences, or procedures. If the Contractor determines that such means, methods, techniques, sequences or procedures may not be safe, the Contractor shall give timely notice to the Owner and Architect, and shall propose alternative means, methods, techniques, sequences, or procedures. The Architect shall evaluate the proposed alternative solely for conformance with the design intent for the completed construction. Unless the Architect objects to the Contractor's proposed alternative, the Contractor shall perform the Work using its alternative means, methods, techniques, sequences, or procedures.

§ 3.3.2 The Contractor shall be responsible to the Owner for acts and omissions of the Contractor's employees, Subcontractors and their agents and employees, and other persons or entities performing portions of the Work for, or on behalf of, the Contractor or any of its Subcontractors.

§ 3.3.3 The Contractor shall be responsible for inspection of portions of Work already performed to determine that such portions are in proper condition to receive subsequent Work.

§ 3.4 Labor and Materials

§ 3.4.1 Unless otherwise provided in the Contract Documents, the Contractor shall provide and pay for labor, materials, equipment, tools, construction equipment and machinery, water, heat, utilities, transportation, and other facilities and services necessary for proper execution and completion of the Work, whether temporary or permanent and whether or not incorporated or to be incorporated in the Work.

§ 3.4.2 Except in the case of minor changes in the Work approved by the Architect in accordance with Section 3.12.8 or ordered by the Architect in accordance with Section 7.4, the Contractor may make substitutions only with the consent of the Owner, after evaluation by the Architect and in accordance with a Change Order or Construction Change Directive.

AIA Document A201 – 2017. Copyright © 1911, 1915, 1918, 1925, 1937, 1951, 1958, 1961, 1963, 1966, 1970, 1976, 1987, 1997, 2007 and 2017. All rights reserved. "The American Institute of Architects," "American Institute of Architects," "AIA," the AIA Logo, and "AIA Contract Documents" are trademarks of The American Institute of Architects. This document was produced at 15:30:33 CT on 01/23/2025 under Order No.4104251278 which expires on 03/15/2025, is not for resale, is licensed for one-time use only, and may only be used in accordance with the AIA Contract Documents® Terms of Service. To report copyright violations, e-mail docinfo@aiacontracts.com.
User Notes: (1299863920)

§ 3.4.3 The Contractor shall enforce strict discipline and good order among the Contractor's employees and other persons carrying out the Work. The Contractor shall not permit employment of unfit persons or persons not properly skilled in tasks assigned to them.

§ 3.5 Warranty

§ 3.5.1 The Contractor warrants to the Owner and Architect that materials and equipment furnished under the Contract will be of good quality and new unless the Contract Documents require or permit otherwise. The Contractor further warrants that the Work will conform to the requirements of the Contract Documents and will be free from defects, except for those inherent in the quality of the Work the Contract Documents require or permit. Work, materials, or equipment not conforming to these requirements may be considered defective. The Contractor's warranty excludes remedy for damage or defect caused by abuse, alterations to the Work not executed by the Contractor, improper or insufficient maintenance, improper operation, or normal wear and tear and normal usage. If required by the Architect, the Contractor shall furnish satisfactory evidence as to the kind and quality of materials and equipment.

§ 3.5.2 All material, equipment, or other special warranties required by the Contract Documents shall be issued in the name of the Owner, or shall be transferable to the Owner, and shall commence in accordance with Section 9.8.4.

§ 3.6 Taxes

The Contractor shall pay sales, consumer, use and similar taxes for the Work provided by the Contractor that are legally enacted when bids are received or negotiations concluded, whether or not yet effective or merely scheduled to go into effect.

§ 3.7 Permits, Fees, Notices and Compliance with Laws

§ 3.7.1 Unless otherwise provided in the Contract Documents, the Contractor shall secure and pay for the building permit as well as for other permits, fees, licenses, and inspections by government agencies necessary for proper execution and completion of the Work that are customarily secured after execution of the Contract and legally required at the time bids are received or negotiations concluded.

§ 3.7.2 The Contractor shall comply with and give notices required by applicable laws, statutes, ordinances, codes, rules and regulations, and lawful orders of public authorities applicable to performance of the Work.

§ 3.7.3 If the Contractor performs Work knowing it to be contrary to applicable laws, statutes, ordinances, codes, rules and regulations, or lawful orders of public authorities, the Contractor shall assume appropriate responsibility for such Work and shall bear the costs attributable to correction.

§ 3.7.4 Concealed or Unknown Conditions

If the Contractor encounters conditions at the site that are (1) subsurface or otherwise concealed physical conditions that differ materially from those indicated in the Contract Documents or (2) unknown physical conditions of an unusual nature that differ materially from those ordinarily found to exist and generally recognized as inherent in construction activities of the character provided for in the Contract Documents, the Contractor shall promptly provide notice to the Owner and the Architect before conditions are disturbed and in no event later than 14 days after first observance of the conditions. The Architect will promptly investigate such conditions and, if the Architect determines that they differ materially and cause an increase or decrease in the Contractor's cost of, or time required for, performance of any part of the Work, will recommend that an equitable adjustment be made in the Contract Sum or Contract Time, or both. If the Architect determines that the conditions at the site are not materially different from those indicated in the Contract Documents and that no change in the terms of the Contract is justified, the Architect shall promptly notify the Owner and Contractor, stating the reasons. If either party disputes the Architect's determination or recommendation, that party may submit a Claim as provided in Article 15.

§ 3.7.5 If, in the course of the Work, the Contractor encounters human remains or recognizes the existence of burial markers, archaeological sites or wetlands not indicated in the Contract Documents, the Contractor shall immediately suspend any operations that would affect them and shall notify the Owner and Architect. Upon receipt of such notice, the Owner shall promptly take any action necessary to obtain governmental authorization required to resume the operations. The Contractor shall continue to suspend such operations until otherwise instructed by the Owner but shall continue with all other operations that do not affect those remains or features. Requests for adjustments in the Contract Sum and Contract Time arising from the existence of such remains or features may be made as provided in Article 15.

AIA Document A201 – 2017. Copyright © 1911, 1915, 1918, 1925, 1937, 1951, 1958, 1961, 1963, 1966, 1970, 1976, 1987, 1997, 2007 and 2017. All rights reserved. "The American Institute of Architects," "American Institute of Architects," "AIA," the AIA Logo, and "AIA Contract Documents" are trademarks of The American Institute of Architects. This document was produced at 15:30:33 CT on 01/23/2025 under Order No.4104251278 which expires on 03/15/2025, is not for resale, is licensed for one-time use only, and may only be used in accordance with the AIA Contract Documents® Terms of Service. To report copyright violations, e-mail docinfo@aiacontracts.com.
User Notes: (1299863920)

§ 3.8 Allowances

§ 3.8.1 The Contractor shall include in the Contract Sum all allowances stated in the Contract Documents. Items covered by allowances shall be supplied for such amounts and by such persons or entities as the Owner may direct, but the Contractor shall not be required to employ persons or entities to whom the Contractor has reasonable objection.

§ 3.8.2 Unless otherwise provided in the Contract Documents,

- **.1** allowances shall cover the cost to the Contractor of materials and equipment delivered at the site and all required taxes, less applicable trade discounts;
- **.2** Contractor's costs for unloading and handling at the site, labor, installation costs, overhead, profit, and other expenses contemplated for stated allowance amounts shall be included in the Contract Sum but not in the allowances; and
- **.3** whenever costs are more than or less than allowances, the Contract Sum shall be adjusted accordingly by Change Order. The amount of the Change Order shall reflect (1) the difference between actual costs and the allowances under Section 3.8.2.1 and (2) changes in Contractor's costs under Section 3.8.2.2.

§ 3.8.3 Materials and equipment under an allowance shall be selected by the Owner with reasonable promptness.

§ 3.9 Superintendent

§ 3.9.1 The Contractor shall employ a competent superintendent and necessary assistants who shall be in attendance at the Project site during performance of the Work. The superintendent shall represent the Contractor, and communications given to the superintendent shall be as binding as if given to the Contractor.

§ 3.9.2 The Contractor, as soon as practicable after award of the Contract, shall notify the Owner and Architect of the name and qualifications of a proposed superintendent. Within 14 days of receipt of the information, the Architect may notify the Contractor, stating whether the Owner or the Architect (1) has reasonable objection to the proposed superintendent or (2) requires additional time for review. Failure of the Architect to provide notice within the 14-day period shall constitute notice of no reasonable objection.

§ 3.9.3 The Contractor shall not employ a proposed superintendent to whom the Owner or Architect has made reasonable and timely objection. The Contractor shall not change the superintendent without the Owner's consent, which shall not unreasonably be withheld or delayed.

§ 3.10 Contractor's Construction and Submittal Schedules

§ 3.10.1 The Contractor, promptly after being awarded the Contract, shall submit for the Owner's and Architect's information a Contractor's construction schedule for the Work. The schedule shall contain detail appropriate for the Project, including (1) the date of commencement of the Work, interim schedule milestone dates, and the date of Substantial Completion; (2) an apportionment of the Work by construction activity; and (3) the time required for completion of each portion of the Work. The schedule shall provide for the orderly progression of the Work to completion and shall not exceed time limits current under the Contract Documents. The schedule shall be revised at appropriate intervals as required by the conditions of the Work and Project.

§ 3.10.2 The Contractor, promptly after being awarded the Contract and thereafter as necessary to maintain a current submittal schedule, shall submit a submittal schedule for the Architect's approval. The Architect's approval shall not be unreasonably delayed or withheld. The submittal schedule shall (1) be coordinated with the Contractor's construction schedule, and (2) allow the Architect reasonable time to review submittals. If the Contractor fails to submit a submittal schedule, or fails to provide submittals in accordance with the approved submittal schedule, the Contractor shall not be entitled to any increase in Contract Sum or extension of Contract Time based on the time required for review of submittals.

§ 3.10.3 The Contractor shall perform the Work in general accordance with the most recent schedules submitted to the Owner and Architect.

§ 3.11 Documents and Samples at the Site

The Contractor shall make available, at the Project site, the Contract Documents, including Change Orders, Construction Change Directives, and other Modifications, in good order and marked currently to indicate field changes and selections made during construction, and the approved Shop Drawings, Product Data, Samples, and similar required submittals. These shall be in electronic form or paper copy, available to the Architect and Owner, and

AIA Document A201 – 2017. Copyright © 1911, 1915, 1918, 1925, 1937, 1951, 1958, 1961, 1963, 1966, 1970, 1976, 1987, 1997, 2007 and 2017. All rights reserved. "The American Institute of Architects," "American Institute of Architects," "AIA," the AIA Logo, and "AIA Contract Documents" are trademarks of The American Institute of Architects. This document was produced at 15:30:33 CT on 01/23/2025 under Order No.4104251278 which expires on 03/15/2025, is not for resale, is licensed for one-time use only, and may only be used in accordance with the AIA Contract Documents® Terms of Service. To report copyright violations, e-mail docinfo@aiacontracts.com.
User Notes: (1299863920)

delivered to the Architect for submittal to the Owner upon completion of the Work as a record of the Work as constructed.

§ 3.12 Shop Drawings, Product Data and Samples

§ 3.12.1 Shop Drawings are drawings, diagrams, schedules, and other data specially prepared for the Work by the Contractor or a Subcontractor, Sub-subcontractor, manufacturer, supplier, or distributor to illustrate some portion of the Work.

§ 3.12.2 Product Data are illustrations, standard schedules, performance charts, instructions, brochures, diagrams, and other information furnished by the Contractor to illustrate materials or equipment for some portion of the Work.

§ 3.12.3 Samples are physical examples that illustrate materials, equipment, or workmanship, and establish standards by which the Work will be judged.

§ 3.12.4 Shop Drawings, Product Data, Samples, and similar submittals are not Contract Documents. Their purpose is to demonstrate how the Contractor proposes to conform to the information given and the design concept expressed in the Contract Documents for those portions of the Work for which the Contract Documents require submittals. Review by the Architect is subject to the limitations of Section 4.2.7. Informational submittals upon which the Architect is not expected to take responsive action may be so identified in the Contract Documents. Submittals that are not required by the Contract Documents may be returned by the Architect without action.

§ 3.12.5 The Contractor shall review for compliance with the Contract Documents, approve, and submit to the Architect, Shop Drawings, Product Data, Samples, and similar submittals required by the Contract Documents, in accordance with the submittal schedule approved by the Architect or, in the absence of an approved submittal schedule, with reasonable promptness and in such sequence as to cause no delay in the Work or in the activities of the Owner or of Separate Contractors.

§ 3.12.6 By submitting Shop Drawings, Product Data, Samples, and similar submittals, the Contractor represents to the Owner and Architect that the Contractor has (1) reviewed and approved them, (2) determined and verified materials, field measurements and field construction criteria related thereto, or will do so, and (3) checked and coordinated the information contained within such submittals with the requirements of the Work and of the Contract Documents.

§ 3.12.7 The Contractor shall perform no portion of the Work for which the Contract Documents require submittal and review of Shop Drawings, Product Data, Samples, or similar submittals, until the respective submittal has been approved by the Architect.

§ 3.12.8 The Work shall be in accordance with approved submittals except that the Contractor shall not be relieved of responsibility for deviations from the requirements of the Contract Documents by the Architect's approval of Shop Drawings, Product Data, Samples, or similar submittals, unless the Contractor has specifically notified the Architect of such deviation at the time of submittal and (1) the Architect has given written approval to the specific deviation as a minor change in the Work, or (2) a Change Order or Construction Change Directive has been issued authorizing the deviation. The Contractor shall not be relieved of responsibility for errors or omissions in Shop Drawings, Product Data, Samples, or similar submittals, by the Architect's approval thereof.

§ 3.12.9 The Contractor shall direct specific attention, in writing or on resubmitted Shop Drawings, Product Data, Samples, or similar submittals, to revisions other than those requested by the Architect on previous submittals. In the absence of such notice, the Architect's approval of a resubmission shall not apply to such revisions.

§ 3.12.10 The Contractor shall not be required to provide professional services that constitute the practice of architecture or engineering unless such services are specifically required by the Contract Documents for a portion of the Work or unless the Contractor needs to provide such services in order to carry out the Contractor's responsibilities for construction means, methods, techniques, sequences, and procedures. The Contractor shall not be required to provide professional services in violation of applicable law.

§ 3.12.10.1 If professional design services or certifications by a design professional related to systems, materials, or equipment are specifically required of the Contractor by the Contract Documents, the Owner and the Architect will

AIA Document A201 – 2017. Copyright © 1911, 1915, 1918, 1925, 1937, 1951, 1958, 1961, 1963, 1966, 1970, 1976, 1987, 1997, 2007 and 2017. All rights reserved. "The American Institute of Architects," "American Institute of Architects," "AIA," the AIA Logo, and "AIA Contract Documents" are trademarks of The American Institute of Architects. This document was produced at 15:30:33 CT on 01/23/2025 under Order No.4104251278 which expires on 03/15/2025, is not for resale, is licensed for one-time use only, and may only be used in accordance with the AIA Contract Documents® Terms of Service. To report copyright violations, e-mail docinfo@aiacontracts.com.
User Notes: (1299863920)

specify all performance and design criteria that such services must satisfy. The Contractor shall be entitled to rely upon the adequacy and accuracy of the performance and design criteria provided in the Contract Documents. The Contractor shall cause such services or certifications to be provided by an appropriately licensed design professional, whose signature and seal shall appear on all drawings, calculations, specifications, certifications, Shop Drawings, and other submittals prepared by such professional. Shop Drawings, and other submittals related to the Work, designed or certified by such professional, if prepared by others, shall bear such professional's written approval when submitted to the Architect. The Owner and the Architect shall be entitled to rely upon the adequacy and accuracy of the services, certifications, and approvals performed or provided by such design professionals, provided the Owner and Architect have specified to the Contractor the performance and design criteria that such services must satisfy. Pursuant to this Section 3.12.10, the Architect will review and approve or take other appropriate action on submittals only for the limited purpose of checking for conformance with information given and the design concept expressed in the Contract Documents.

§ 3.12.10.2 If the Contract Documents require the Contractor's design professional to certify that the Work has been performed in accordance with the design criteria, the Contractor shall furnish such certifications to the Architect at the time and in the form specified by the Architect.

§ 3.13 Use of Site

The Contractor shall confine operations at the site to areas permitted by applicable laws, statutes, ordinances, codes, rules and regulations, lawful orders of public authorities, and the Contract Documents and shall not unreasonably encumber the site with materials or equipment.

§ 3.14 Cutting and Patching

§ 3.14.1 The Contractor shall be responsible for cutting, fitting, or patching required to complete the Work or to make its parts fit together properly. All areas requiring cutting, fitting, or patching shall be restored to the condition existing prior to the cutting, fitting, or patching, unless otherwise required by the Contract Documents.

§ 3.14.2 The Contractor shall not damage or endanger a portion of the Work or fully or partially completed construction of the Owner or Separate Contractors by cutting, patching, or otherwise altering such construction, or by excavation. The Contractor shall not cut or otherwise alter construction by the Owner or a Separate Contractor except with written consent of the Owner and of the Separate Contractor. Consent shall not be unreasonably withheld. The Contractor shall not unreasonably withhold, from the Owner or a Separate Contractor, its consent to cutting or otherwise altering the Work.

§ 3.15 Cleaning Up

§ 3.15.1 The Contractor shall keep the premises and surrounding area free from accumulation of waste materials and rubbish caused by operations under the Contract. At completion of the Work, the Contractor shall remove waste materials, rubbish, the Contractor's tools, construction equipment, machinery, and surplus materials from and about the Project.

§ 3.15.2 If the Contractor fails to clean up as provided in the Contract Documents, the Owner may do so and the Owner shall be entitled to reimbursement from the Contractor.

§ 3.16 Access to Work

The Contractor shall provide the Owner and Architect with access to the Work in preparation and progress wherever located.

§ 3.17 Royalties, Patents and Copyrights

The Contractor shall pay all royalties and license fees. The Contractor shall defend suits or claims for infringement of copyrights and patent rights and shall hold the Owner and Architect harmless from loss on account thereof, but shall not be responsible for defense or loss when a particular design, process, or product of a particular manufacturer or manufacturers is required by the Contract Documents, or where the copyright violations are contained in Drawings, Specifications, or other documents prepared by the Owner or Architect. However, if an infringement of a copyright or patent is discovered by, or made known to, the Contractor, the Contractor shall be responsible for the loss unless the information is promptly furnished to the Architect.

AIA Document A201 – 2017. Copyright © 1911, 1915, 1918, 1925, 1937, 1951, 1958, 1961, 1963, 1966, 1970, 1976, 1987, 1997, 2007 and 2017. All rights reserved. "The American Institute of Architects," "American Institute of Architects," "AIA," the AIA Logo, and "AIA Contract Documents" are trademarks of The American Institute of Architects. This document was produced at 15:30:33 CT on 01/23/2025 under Order No.4104251278 which expires on 03/15/2025, is not for resale, is licensed for one-time use only, and may only be used in accordance with the AIA Contract Documents® Terms of Service. To report copyright violations, e-mail docinfo@aiacontracts.com.
User Notes: (1299863920)

§ 3.18 Indemnification

§ 3.18.1 To the fullest extent permitted by law, the Contractor shall indemnify and hold harmless the Owner, Architect, Architect's consultants, and agents and employees of any of them from and against claims, damages, losses, and expenses, including but not limited to attorneys' fees, arising out of or resulting from performance of the Work, provided that such claim, damage, loss, or expense is attributable to bodily injury, sickness, disease or death, or to injury to or destruction of tangible property (other than the Work itself), but only to the extent caused by the negligent acts or omissions of the Contractor, a Subcontractor, anyone directly or indirectly employed by them, or anyone for whose acts they may be liable, regardless of whether or not such claim, damage, loss, or expense is caused in part by a party indemnified hereunder. Such obligation shall not be construed to negate, abridge, or reduce other rights or obligations of indemnity that would otherwise exist as to a party or person described in this Section 3.18.

§ 3.18.2 In claims against any person or entity indemnified under this Section 3.18 by an employee of the Contractor, a Subcontractor, anyone directly or indirectly employed by them, or anyone for whose acts they may be liable, the indemnification obligation under Section 3.18.1 shall not be limited by a limitation on amount or type of damages, compensation, or benefits payable by or for the Contractor or a Subcontractor under workers' compensation acts, disability benefit acts, or other employee benefit acts.

ARTICLE 4 ARCHITECT

§ 4.1 General

§ 4.1.1 The Architect is the person or entity retained by the Owner pursuant to Section 2.3.2 and identified as such in the Agreement.

§ 4.1.2 Duties, responsibilities, and limitations of authority of the Architect as set forth in the Contract Documents shall not be restricted, modified, or extended without written consent of the Owner, Contractor, and Architect. Consent shall not be unreasonably withheld.

§ 4.2 Administration of the Contract

§ 4.2.1 The Architect will provide administration of the Contract as described in the Contract Documents and will be an Owner's representative during construction until the date the Architect issues the final Certificate for Payment. The Architect will have authority to act on behalf of the Owner only to the extent provided in the Contract Documents.

§ 4.2.2 The Architect will visit the site at intervals appropriate to the stage of construction, or as otherwise agreed with the Owner, to become generally familiar with the progress and quality of the portion of the Work completed, and to determine in general if the Work observed is being performed in a manner indicating that the Work, when fully completed, will be in accordance with the Contract Documents. However, the Architect will not be required to make exhaustive or continuous on-site inspections to check the quality or quantity of the Work. The Architect will not have control over, charge of, or responsibility for the construction means, methods, techniques, sequences or procedures, or for the safety precautions and programs in connection with the Work, since these are solely the Contractor's rights and responsibilities under the Contract Documents.

§ 4.2.3 On the basis of the site visits, the Architect will keep the Owner reasonably informed about the progress and quality of the portion of the Work completed, and promptly report to the Owner (1) known deviations from the Contract Documents, (2) known deviations from the most recent construction schedule submitted by the Contractor, and (3) defects and deficiencies observed in the Work. The Architect will not be responsible for the Contractor's failure to perform the Work in accordance with the requirements of the Contract Documents. The Architect will not have control over or charge of, and will not be responsible for acts or omissions of, the Contractor, Subcontractors, or their agents or employees, or any other persons or entities performing portions of the Work.

§ 4.2.4 Communications

The Owner and Contractor shall include the Architect in all communications that relate to or affect the Architect's services or professional responsibilities. The Owner shall promptly notify the Architect of the substance of any direct communications between the Owner and the Contractor otherwise relating to the Project. Communications by and with the Architect's consultants shall be through the Architect. Communications by and with Subcontractors and suppliers shall be through the Contractor. Communications by and with Separate Contractors shall be through the Owner. The Contract Documents may specify other communication protocols.

AIA Document A201 – 2017. Copyright © 1911, 1915, 1918, 1925, 1937, 1951, 1958, 1961, 1963, 1966, 1970, 1976, 1987, 1997, 2007 and 2017. All rights reserved. "The American Institute of Architects," "American Institute of Architects," "AIA," the AIA Logo, and "AIA Contract Documents" are trademarks of The American Institute of Architects. This document was produced at 15:30:33 CT on 01/23/2025 under Order No.4104251278 which expires on 03/15/2025, is not for resale, is licensed for one-time use only, and may only be used in accordance with the AIA Contract Documents® Terms of Service. To report copyright violations, e-mail docinfo@aiacontracts.com.
User Notes: (1299863920)

§ 4.2.5 Based on the Architect's evaluations of the Contractor's Applications for Payment, the Architect will review and certify the amounts due the Contractor and will issue Certificates for Payment in such amounts.

§ 4.2.6 The Architect has authority to reject Work that does not conform to the Contract Documents. Whenever the Architect considers it necessary or advisable, the Architect will have authority to require inspection or testing of the Work in accordance with Sections 13.4.2 and 13.4.3, whether or not the Work is fabricated, installed or completed. However, neither this authority of the Architect nor a decision made in good faith either to exercise or not to exercise such authority shall give rise to a duty or responsibility of the Architect to the Contractor, Subcontractors, suppliers, their agents or employees, or other persons or entities performing portions of the Work.

§ 4.2.7 The Architect will review and approve, or take other appropriate action upon, the Contractor's submittals such as Shop Drawings, Product Data, and Samples, but only for the limited purpose of checking for conformance with information given and the design concept expressed in the Contract Documents. The Architect's action will be taken in accordance with the submittal schedule approved by the Architect or, in the absence of an approved submittal schedule, with reasonable promptness while allowing sufficient time in the Architect's professional judgment to permit adequate review. Review of such submittals is not conducted for the purpose of determining the accuracy and completeness of other details such as dimensions and quantities, or for substantiating instructions for installation or performance of equipment or systems, all of which remain the responsibility of the Contractor as required by the Contract Documents. The Architect's review of the Contractor's submittals shall not relieve the Contractor of the obligations under Sections 3.3, 3.5, and 3.12. The Architect's review shall not constitute approval of safety precautions or of any construction means, methods, techniques, sequences, or procedures. The Architect's approval of a specific item shall not indicate approval of an assembly of which the item is a component.

§ 4.2.8 The Architect will prepare Change Orders and Construction Change Directives, and may order minor changes in the Work as provided in Section 7.4. The Architect will investigate and make determinations and recommendations regarding concealed and unknown conditions as provided in Section 3.7.4.

§ 4.2.9 The Architect will conduct inspections to determine the date or dates of Substantial Completion and the date of final completion; issue Certificates of Substantial Completion pursuant to Section 9.8; receive and forward to the Owner, for the Owner's review and records, written warranties and related documents required by the Contract and assembled by the Contractor pursuant to Section 9.10; and issue a final Certificate for Payment pursuant to Section 9.10.

§ 4.2.10 If the Owner and Architect agree, the Architect will provide one or more Project representatives to assist in carrying out the Architect's responsibilities at the site. The Owner shall notify the Contractor of any change in the duties, responsibilities and limitations of authority of the Project representatives.

§ 4.2.11 The Architect will interpret and decide matters concerning performance under, and requirements of, the Contract Documents on written request of either the Owner or Contractor. The Architect's response to such requests will be made in writing within any time limits agreed upon or otherwise with reasonable promptness.

§ 4.2.12 Interpretations and decisions of the Architect will be consistent with the intent of, and reasonably inferable from, the Contract Documents and will be in writing or in the form of drawings. When making such interpretations and decisions, the Architect will endeavor to secure faithful performance by both Owner and Contractor, will not show partiality to either, and will not be liable for results of interpretations or decisions rendered in good faith.

§ 4.2.13 The Architect's decisions on matters relating to aesthetic effect will be final if consistent with the intent expressed in the Contract Documents.

§ 4.2.14 The Architect will review and respond to requests for information about the Contract Documents. The Architect's response to such requests will be made in writing within any time limits agreed upon or otherwise with reasonable promptness. If appropriate, the Architect will prepare and issue supplemental Drawings and Specifications in response to the requests for information.

AIA Document A201 – 2017. Copyright © 1911, 1915, 1918, 1925, 1937, 1951, 1958, 1961, 1963, 1966, 1970, 1976, 1987, 1997, 2007 and 2017. All rights reserved. "The American Institute of Architects," "American Institute of Architects," "AIA," the AIA Logo, and "AIA Contract Documents" are trademarks of The American Institute of Architects. This document was produced at 15:30:33 CT on 01/23/2025 under Order No.4104251278 which expires on 03/15/2025, is not for resale, is licensed for one-time use only, and may only be used in accordance with the AIA Contract Documents® Terms of Service. To report copyright violations, e-mail docinfo@aiacontracts.com.
User Notes: (1299863920)

ARTICLE 5 SUBCONTRACTORS

§ 5.1 Definitions

§ 5.1.1 A Subcontractor is a person or entity who has a direct contract with the Contractor to perform a portion of the Work at the site. The term "Subcontractor" is referred to throughout the Contract Documents as if singular in number and means a Subcontractor or an authorized representative of the Subcontractor. The term "Subcontractor" does not include a Separate Contractor or the subcontractors of a Separate Contractor.

§ 5.1.2 A Sub-subcontractor is a person or entity who has a direct or indirect contract with a Subcontractor to perform a portion of the Work at the site. The term "Sub-subcontractor" is referred to throughout the Contract Documents as if singular in number and means a Sub-subcontractor or an authorized representative of the Sub-subcontractor.

§ 5.2 Award of Subcontracts and Other Contracts for Portions of the Work

§ 5.2.1 Unless otherwise stated in the Contract Documents, the Contractor, as soon as practicable after award of the Contract, shall notify the Owner and Architect of the persons or entities proposed for each principal portion of the Work, including those who are to furnish materials or equipment fabricated to a special design. Within 14 days of receipt of the information, the Architect may notify the Contractor whether the Owner or the Architect (1) has reasonable objection to any such proposed person or entity or (2) requires additional time for review. Failure of the Architect to provide notice within the 14-day period shall constitute notice of no reasonable objection.

§ 5.2.2 The Contractor shall not contract with a proposed person or entity to whom the Owner or Architect has made reasonable and timely objection. The Contractor shall not be required to contract with anyone to whom the Contractor has made reasonable objection.

§ 5.2.3 If the Owner or Architect has reasonable objection to a person or entity proposed by the Contractor, the Contractor shall propose another to whom the Owner or Architect has no reasonable objection. If the proposed but rejected Subcontractor was reasonably capable of performing the Work, the Contract Sum and Contract Time shall be increased or decreased by the difference, if any, occasioned by such change, and an appropriate Change Order shall be issued before commencement of the substitute Subcontractor's Work. However, no increase in the Contract Sum or Contract Time shall be allowed for such change unless the Contractor has acted promptly and responsively in submitting names as required.

§ 5.2.4 The Contractor shall not substitute a Subcontractor, person, or entity for one previously selected if the Owner or Architect makes reasonable objection to such substitution.

§ 5.3 Subcontractual Relations

By appropriate written agreement, the Contractor shall require each Subcontractor, to the extent of the Work to be performed by the Subcontractor, to be bound to the Contractor by terms of the Contract Documents, and to assume toward the Contractor all the obligations and responsibilities, including the responsibility for safety of the Subcontractor's Work that the Contractor, by these Contract Documents, assumes toward the Owner and Architect. Each subcontract agreement shall preserve and protect the rights of the Owner and Architect under the Contract Documents with respect to the Work to be performed by the Subcontractor so that subcontracting thereof will not prejudice such rights, and shall allow to the Subcontractor, unless specifically provided otherwise in the subcontract agreement, the benefit of all rights, remedies, and redress against the Contractor that the Contractor, by the Contract Documents, has against the Owner. Where appropriate, the Contractor shall require each Subcontractor to enter into similar agreements with Sub-subcontractors. The Contractor shall make available to each proposed Subcontractor, prior to the execution of the subcontract agreement, copies of the Contract Documents to which the Subcontractor will be bound, and, upon written request of the Subcontractor, identify to the Subcontractor terms and conditions of the proposed subcontract agreement that may be at variance with the Contract Documents. Subcontractors will similarly make copies of applicable portions of such documents available to their respective proposed Sub-subcontractors.

§ 5.4 Contingent Assignment of Subcontracts

§ 5.4.1 Each subcontract agreement for a portion of the Work is assigned by the Contractor to the Owner, provided that

- **.1** assignment is effective only after termination of the Contract by the Owner for cause pursuant to Section 14.2 and only for those subcontract agreements that the Owner accepts by notifying the Subcontractor and Contractor; and
- **.2** assignment is subject to the prior rights of the surety, if any, obligated under bond relating to the Contract.

AIA Document A201 – 2017. Copyright © 1911, 1915, 1918, 1925, 1937, 1951, 1958, 1961, 1963, 1966, 1970, 1976, 1987, 1997, 2007 and 2017. All rights reserved. "The American Institute of Architects," "American Institute of Architects," "AIA," the AIA Logo, and "AIA Contract Documents" are trademarks of The American Institute of Architects. This document was produced at 15:30:33 CT on 01/23/2025 under Order No.4104251278 which expires on 03/15/2025, is not for resale, is licensed for one-time use only, and may only be used in accordance with the AIA Contract Documents® Terms of Service. To report copyright violations, e-mail docinfo@aiacontracts.com.
User Notes: (1299863920)

When the Owner accepts the assignment of a subcontract agreement, the Owner assumes the Contractor's rights and obligations under the subcontract.

§ 5.4.2 Upon such assignment, if the Work has been suspended for more than 30 days, the Subcontractor's compensation shall be equitably adjusted for increases in cost resulting from the suspension.

§ 5.4.3 Upon assignment to the Owner under this Section 5.4, the Owner may further assign the subcontract to a successor contractor or other entity. If the Owner assigns the subcontract to a successor contractor or other entity, the Owner shall nevertheless remain legally responsible for all of the successor contractor's obligations under the subcontract.

ARTICLE 6 CONSTRUCTION BY OWNER OR BY SEPARATE CONTRACTORS

§ 6.1 Owner's Right to Perform Construction and to Award Separate Contracts

§ 6.1.1 The term "Separate Contractor(s)" shall mean other contractors retained by the Owner under separate agreements. The Owner reserves the right to perform construction or operations related to the Project with the Owner's own forces, and with Separate Contractors retained under Conditions of the Contract substantially similar to those of this Contract, including those provisions of the Conditions of the Contract related to insurance and waiver of subrogation.

§ 6.1.2 When separate contracts are awarded for different portions of the Project or other construction or operations on the site, the term "Contractor" in the Contract Documents in each case shall mean the Contractor who executes each separate Owner-Contractor Agreement.

§ 6.1.3 The Owner shall provide for coordination of the activities of the Owner's own forces and of each Separate Contractor with the Work of the Contractor, who shall cooperate with them. The Contractor shall participate with any Separate Contractors and the Owner in reviewing their construction schedules. The Contractor shall make any revisions to its construction schedule deemed necessary after a joint review and mutual agreement. The construction schedules shall then constitute the schedules to be used by the Contractor, Separate Contractors, and the Owner until subsequently revised.

§ 6.1.4 Unless otherwise provided in the Contract Documents, when the Owner performs construction or operations related to the Project with the Owner's own forces or with Separate Contractors, the Owner or its Separate Contractors shall have the same obligations and rights that the Contractor has under the Conditions of the Contract, including, without excluding others, those stated in Article 3, this Article 6, and Articles 10, 11, and 12.

§ 6.2 Mutual Responsibility

§ 6.2.1 The Contractor shall afford the Owner and Separate Contractors reasonable opportunity for introduction and storage of their materials and equipment and performance of their activities, and shall connect and coordinate the Contractor's construction and operations with theirs as required by the Contract Documents.

§ 6.2.2 If part of the Contractor's Work depends for proper execution or results upon construction or operations by the Owner or a Separate Contractor, the Contractor shall, prior to proceeding with that portion of the Work, promptly notify the Architect of apparent discrepancies or defects in the construction or operations by the Owner or Separate Contractor that would render it unsuitable for proper execution and results of the Contractor's Work. Failure of the Contractor to notify the Architect of apparent discrepancies or defects prior to proceeding with the Work shall constitute an acknowledgment that the Owner's or Separate Contractor's completed or partially completed construction is fit and proper to receive the Contractor's Work. The Contractor shall not be responsible for discrepancies or defects in the construction or operations by the Owner or Separate Contractor that are not apparent.

§ 6.2.3 The Contractor shall reimburse the Owner for costs the Owner incurs that are payable to a Separate Contractor because of the Contractor's delays, improperly timed activities or defective construction. The Owner shall be responsible to the Contractor for costs the Contractor incurs because of a Separate Contractor's delays, improperly timed activities, damage to the Work or defective construction.

§ 6.2.4 The Contractor shall promptly remedy damage that the Contractor wrongfully causes to completed or partially completed construction or to property of the Owner or Separate Contractor as provided in Section 10.2.5.

AIA Document A201 – 2017. Copyright © 1911, 1915, 1918, 1925, 1937, 1951, 1958, 1961, 1963, 1966, 1970, 1976, 1987, 1997, 2007 and 2017. All rights reserved. "The American Institute of Architects," "American Institute of Architects," "AIA," the AIA Logo, and "AIA Contract Documents" are trademarks of The American Institute of Architects. This document was produced at 15:30:33 CT on 01/23/2025 under Order No.4104251278 which expires on 03/15/2025, is not for resale, is licensed for one-time use only, and may only be used in accordance with the AIA Contract Documents® Terms of Service. To report copyright violations, e-mail docinfo@aiacontracts.com.
User Notes: (1299863920)

§ 6.2.5 The Owner and each Separate Contractor shall have the same responsibilities for cutting and patching as are described for the Contractor in Section 3.14.

§ 6.3 Owner's Right to Clean Up

If a dispute arises among the Contractor, Separate Contractors, and the Owner as to the responsibility under their respective contracts for maintaining the premises and surrounding area free from waste materials and rubbish, the Owner may clean up and the Architect will allocate the cost among those responsible.

ARTICLE 7 CHANGES IN THE WORK

§ 7.1 General

§ 7.1.1 Changes in the Work may be accomplished after execution of the Contract, and without invalidating the Contract, by Change Order, Construction Change Directive or order for a minor change in the Work, subject to the limitations stated in this Article 7 and elsewhere in the Contract Documents.

§ 7.1.2 A Change Order shall be based upon agreement among the Owner, Contractor, and Architect. A Construction Change Directive requires agreement by the Owner and Architect and may or may not be agreed to by the Contractor. An order for a minor change in the Work may be issued by the Architect alone.

§ 7.1.3 Changes in the Work shall be performed under applicable provisions of the Contract Documents. The Contractor shall proceed promptly with changes in the Work, unless otherwise provided in the Change Order, Construction Change Directive, or order for a minor change in the Work.

§ 7.2 Change Orders

§ 7.2.1 A Change Order is a written instrument prepared by the Architect and signed by the Owner, Contractor, and Architect stating their agreement upon all of the following:

- **.1** The change in the Work;
- **.2** The amount of the adjustment, if any, in the Contract Sum; and
- **.3** The extent of the adjustment, if any, in the Contract Time.

§ 7.3 Construction Change Directives

§ 7.3.1 A Construction Change Directive is a written order prepared by the Architect and signed by the Owner and Architect, directing a change in the Work prior to agreement on adjustment, if any, in the Contract Sum or Contract Time, or both. The Owner may by Construction Change Directive, without invalidating the Contract, order changes in the Work within the general scope of the Contract consisting of additions, deletions, or other revisions, the Contract Sum and Contract Time being adjusted accordingly.

§ 7.3.2 A Construction Change Directive shall be used in the absence of total agreement on the terms of a Change Order.

§ 7.3.3 If the Construction Change Directive provides for an adjustment to the Contract Sum, the adjustment shall be based on one of the following methods:

- **.1** Mutual acceptance of a lump sum properly itemized and supported by sufficient substantiating data to permit evaluation;
- **.2** Unit prices stated in the Contract Documents or subsequently agreed upon;
- **.3** Cost to be determined in a manner agreed upon by the parties and a mutually acceptable fixed or percentage fee; or
- **.4** As provided in Section 7.3.4.

§ 7.3.4 If the Contractor does not respond promptly or disagrees with the method for adjustment in the Contract Sum, the Architect shall determine the adjustment on the basis of reasonable expenditures and savings of those performing the Work attributable to the change, including, in case of an increase in the Contract Sum, an amount for overhead and profit as set forth in the Agreement, or if no such amount is set forth in the Agreement, a reasonable amount. In such case, and also under Section 7.3.3.3, the Contractor shall keep and present, in such form as the Architect may prescribe, an itemized accounting together with appropriate supporting data. Unless otherwise provided in the Contract Documents, costs for the purposes of this Section 7.3.4 shall be limited to the following:

AIA Document A201 – 2017. Copyright © 1911, 1915, 1918, 1925, 1937, 1951, 1958, 1961, 1963, 1966, 1970, 1976, 1987, 1997, 2007 and 2017. All rights reserved. "The American Institute of Architects," "American Institute of Architects," "AIA," the AIA Logo, and "AIA Contract Documents" are trademarks of The American Institute of Architects. This document was produced at 15:30:33 CT on 01/23/2025 under Order No.4104251278 which expires on 03/15/2025, is not for resale, is licensed for one-time use only, and may only be used in accordance with the AIA Contract Documents® Terms of Service. To report copyright violations, e-mail docinfo@aiacontracts.com.
User Notes: (1299863920)

.1 Costs of labor, including applicable payroll taxes, fringe benefits required by agreement or custom, workers' compensation insurance, and other employee costs approved by the Architect;
.2 Costs of materials, supplies, and equipment, including cost of transportation, whether incorporated or consumed;
.3 Rental costs of machinery and equipment, exclusive of hand tools, whether rented from the Contractor or others;
.4 Costs of premiums for all bonds and insurance, permit fees, and sales, use, or similar taxes, directly related to the change; and
.5 Costs of supervision and field office personnel directly attributable to the change.

§ 7.3.5 If the Contractor disagrees with the adjustment in the Contract Time, the Contractor may make a Claim in accordance with applicable provisions of Article 15.

§ 7.3.6 Upon receipt of a Construction Change Directive, the Contractor shall promptly proceed with the change in the Work involved and advise the Architect of the Contractor's agreement or disagreement with the method, if any, provided in the Construction Change Directive for determining the proposed adjustment in the Contract Sum or Contract Time.

§ 7.3.7 A Construction Change Directive signed by the Contractor indicates the Contractor's agreement therewith, including adjustment in Contract Sum and Contract Time or the method for determining them. Such agreement shall be effective immediately and shall be recorded as a Change Order.

§ 7.3.8 The amount of credit to be allowed by the Contractor to the Owner for a deletion or change that results in a net decrease in the Contract Sum shall be actual net cost as confirmed by the Architect. When both additions and credits covering related Work or substitutions are involved in a change, the allowance for overhead and profit shall be figured on the basis of net increase, if any, with respect to that change.

§ 7.3.9 Pending final determination of the total cost of a Construction Change Directive to the Owner, the Contractor may request payment for Work completed under the Construction Change Directive in Applications for Payment. The Architect will make an interim determination for purposes of monthly certification for payment for those costs and certify for payment the amount that the Architect determines, in the Architect's professional judgment, to be reasonably justified. The Architect's interim determination of cost shall adjust the Contract Sum on the same basis as a Change Order, subject to the right of either party to disagree and assert a Claim in accordance with Article 15.

§ 7.3.10 When the Owner and Contractor agree with a determination made by the Architect concerning the adjustments in the Contract Sum and Contract Time, or otherwise reach agreement upon the adjustments, such agreement shall be effective immediately and the Architect will prepare a Change Order. Change Orders may be issued for all or any part of a Construction Change Directive.

§ 7.4 Minor Changes in the Work

The Architect may order minor changes in the Work that are consistent with the intent of the Contract Documents and do not involve an adjustment in the Contract Sum or an extension of the Contract Time. The Architect's order for minor changes shall be in writing. If the Contractor believes that the proposed minor change in the Work will affect the Contract Sum or Contract Time, the Contractor shall notify the Architect and shall not proceed to implement the change in the Work. If the Contractor performs the Work set forth in the Architect's order for a minor change without prior notice to the Architect that such change will affect the Contract Sum or Contract Time, the Contractor waives any adjustment to the Contract Sum or extension of the Contract Time.

ARTICLE 8 TIME

§ 8.1 Definitions

§ 8.1.1 Unless otherwise provided, Contract Time is the period of time, including authorized adjustments, allotted in the Contract Documents for Substantial Completion of the Work.

§ 8.1.2 The date of commencement of the Work is the date established in the Agreement.

§ 8.1.3 The date of Substantial Completion is the date certified by the Architect in accordance with Section 9.8.

AIA Document A201 – 2017. Copyright © 1911, 1915, 1918, 1925, 1937, 1951, 1958, 1961, 1963, 1966, 1970, 1976, 1987, 1997, 2007 and 2017. All rights reserved. "The American Institute of Architects," "American Institute of Architects," "AIA," the AIA Logo, and "AIA Contract Documents" are trademarks of The American Institute of Architects. This document was produced at 15:30:33 CT on 01/23/2025 under Order No.4104251278 which expires on 03/15/2025, is not for resale, is licensed for one-time use only, and may only be used in accordance with the AIA Contract Documents® Terms of Service. To report copyright violations, e-mail docinfo@aiacontracts.com.
User Notes: (1299863920)

§ 8.1.4 The term "day" as used in the Contract Documents shall mean calendar day unless otherwise specifically defined.

§ 8.2 Progress and Completion

§ 8.2.1 Time limits stated in the Contract Documents are of the essence of the Contract. By executing the Agreement, the Contractor confirms that the Contract Time is a reasonable period for performing the Work.

§ 8.2.2 The Contractor shall not knowingly, except by agreement or instruction of the Owner in writing, commence the Work prior to the effective date of insurance required to be furnished by the Contractor and Owner.

§ 8.2.3 The Contractor shall proceed expeditiously with adequate forces and shall achieve Substantial Completion within the Contract Time.

§ 8.3 Delays and Extensions of Time

§ 8.3.1 If the Contractor is delayed at any time in the commencement or progress of the Work by (1) an act or neglect of the Owner or Architect, of an employee of either, or of a Separate Contractor; (2) by changes ordered in the Work; (3) by labor disputes, fire, unusual delay in deliveries, unavoidable casualties, adverse weather conditions documented in accordance with Section 15.1.6.2, or other causes beyond the Contractor's control; (4) by delay authorized by the Owner pending mediation and binding dispute resolution; or (5) by other causes that the Contractor asserts, and the Architect determines, justify delay, then the Contract Time shall be extended for such reasonable time as the Architect may determine.

§ 8.3.2 Claims relating to time shall be made in accordance with applicable provisions of Article 15.

§ 8.3.3 This Section 8.3 does not preclude recovery of damages for delay by either party under other provisions of the Contract Documents.

ARTICLE 9 PAYMENTS AND COMPLETION

§ 9.1 Contract Sum

§ 9.1.1 The Contract Sum is stated in the Agreement and, including authorized adjustments, is the total amount payable by the Owner to the Contractor for performance of the Work under the Contract Documents.

§ 9.1.2 If unit prices are stated in the Contract Documents or subsequently agreed upon, and if quantities originally contemplated are materially changed so that application of such unit prices to the actual quantities causes substantial inequity to the Owner or Contractor, the applicable unit prices shall be equitably adjusted.

§ 9.2 Schedule of Values

Where the Contract is based on a stipulated sum or Guaranteed Maximum Price, the Contractor shall submit a schedule of values to the Architect before the first Application for Payment, allocating the entire Contract Sum to the various portions of the Work. The schedule of values shall be prepared in the form, and supported by the data to substantiate its accuracy, required by the Architect. This schedule, unless objected to by the Architect, shall be used as a basis for reviewing the Contractor's Applications for Payment. Any changes to the schedule of values shall be submitted to the Architect and supported by such data to substantiate its accuracy as the Architect may require, and unless objected to by the Architect, shall be used as a basis for reviewing the Contractor's subsequent Applications for Payment.

§ 9.3 Applications for Payment

§ 9.3.1 At least ten days before the date established for each progress payment, the Contractor shall submit to the Architect an itemized Application for Payment prepared in accordance with the schedule of values, if required under Section 9.2, for completed portions of the Work. The application shall be notarized, if required, and supported by all data substantiating the Contractor's right to payment that the Owner or Architect require, such as copies of requisitions, and releases and waivers of liens from Subcontractors and suppliers, and shall reflect retainage if provided for in the Contract Documents.

§ 9.3.1.1 As provided in Section 7.3.9, such applications may include requests for payment on account of changes in the Work that have been properly authorized by Construction Change Directives, or by interim determinations of the Architect, but not yet included in Change Orders.

AIA Document A201 – 2017. Copyright © 1911, 1915, 1918, 1925, 1937, 1951, 1958, 1961, 1963, 1966, 1970, 1976, 1987, 1997, 2007 and 2017. All rights reserved. "The American Institute of Architects," "American Institute of Architects," "AIA," the AIA Logo, and "AIA Contract Documents" are trademarks of The American Institute of Architects. This document was produced at 15:30:33 CT on 01/23/2025 under Order No.4104251278 which expires on 03/15/2025, is not for resale, is licensed for one-time use only, and may only be used in accordance with the AIA Contract Documents® Terms of Service. To report copyright violations, e-mail docinfo@aiacontracts.com.
User Notes: (1299863920)

§ 9.3.1.2 Applications for Payment shall not include requests for payment for portions of the Work for which the Contractor does not intend to pay a Subcontractor or supplier, unless such Work has been performed by others whom the Contractor intends to pay.

§ 9.3.2 Unless otherwise provided in the Contract Documents, payments shall be made on account of materials and equipment delivered and suitably stored at the site for subsequent incorporation in the Work. If approved in advance by the Owner, payment may similarly be made for materials and equipment suitably stored off the site at a location agreed upon in writing. Payment for materials and equipment stored on or off the site shall be conditioned upon compliance by the Contractor with procedures satisfactory to the Owner to establish the Owner's title to such materials and equipment or otherwise protect the Owner's interest, and shall include the costs of applicable insurance, storage, and transportation to the site, for such materials and equipment stored off the site.

§ 9.3.3 The Contractor warrants that title to all Work covered by an Application for Payment will pass to the Owner no later than the time of payment. The Contractor further warrants that upon submittal of an Application for Payment all Work for which Certificates for Payment have been previously issued and payments received from the Owner shall, to the best of the Contractor's knowledge, information, and belief, be free and clear of liens, claims, security interests, or encumbrances, in favor of the Contractor, Subcontractors, suppliers, or other persons or entities that provided labor, materials, and equipment relating to the Work.

§ 9.4 Certificates for Payment

§ 9.4.1 The Architect will, within seven days after receipt of the Contractor's Application for Payment, either (1) issue to the Owner a Certificate for Payment in the full amount of the Application for Payment, with a copy to the Contractor; or (2) issue to the Owner a Certificate for Payment for such amount as the Architect determines is properly due, and notify the Contractor and Owner of the Architect's reasons for withholding certification in part as provided in Section 9.5.1; or (3) withhold certification of the entire Application for Payment, and notify the Contractor and Owner of the Architect's reason for withholding certification in whole as provided in Section 9.5.1.

§ 9.4.2 The issuance of a Certificate for Payment will constitute a representation by the Architect to the Owner, based on the Architect's evaluation of the Work and the data in the Application for Payment, that, to the best of the Architect's knowledge, information, and belief, the Work has progressed to the point indicated, the quality of the Work is in accordance with the Contract Documents, and that the Contractor is entitled to payment in the amount certified. The foregoing representations are subject to an evaluation of the Work for conformance with the Contract Documents upon Substantial Completion, to results of subsequent tests and inspections, to correction of minor deviations from the Contract Documents prior to completion, and to specific qualifications expressed by the Architect. However, the issuance of a Certificate for Payment will not be a representation that the Architect has (1) made exhaustive or continuous on-site inspections to check the quality or quantity of the Work; (2) reviewed construction means, methods, techniques, sequences, or procedures; (3) reviewed copies of requisitions received from Subcontractors and suppliers and other data requested by the Owner to substantiate the Contractor's right to payment; or (4) made examination to ascertain how or for what purpose the Contractor has used money previously paid on account of the Contract Sum.

§ 9.5 Decisions to Withhold Certification

§ 9.5.1 The Architect may withhold a Certificate for Payment in whole or in part, to the extent reasonably necessary to protect the Owner, if in the Architect's opinion the representations to the Owner required by Section 9.4.2 cannot be made. If the Architect is unable to certify payment in the amount of the Application, the Architect will notify the Contractor and Owner as provided in Section 9.4.1. If the Contractor and Architect cannot agree on a revised amount, the Architect will promptly issue a Certificate for Payment for the amount for which the Architect is able to make such representations to the Owner. The Architect may also withhold a Certificate for Payment or, because of subsequently discovered evidence, may nullify the whole or a part of a Certificate for Payment previously issued, to such extent as may be necessary in the Architect's opinion to protect the Owner from loss for which the Contractor is responsible, including loss resulting from acts and omissions described in Section 3.3.2, because of

- **.1** defective Work not remedied;
- **.2** third party claims filed or reasonable evidence indicating probable filing of such claims, unless security acceptable to the Owner is provided by the Contractor;
- **.3** failure of the Contractor to make payments properly to Subcontractors or suppliers for labor, materials or equipment;

AIA Document A201 – 2017. Copyright © 1911, 1915, 1918, 1925, 1937, 1951, 1958, 1961, 1963, 1966, 1970, 1976, 1987, 1997, 2007 and 2017. All rights reserved. "The American Institute of Architects," "American Institute of Architects," "AIA," the AIA Logo, and "AIA Contract Documents" are trademarks of The American Institute of Architects. This document was produced at 15:30:33 CT on 01/23/2025 under Order No.4104251278 which expires on 03/15/2025, is not for resale, is licensed for one-time use only, and may only be used in accordance with the AIA Contract Documents® Terms of Service. To report copyright violations, e-mail docinfo@aiacontracts.com.
User Notes: (1299863920)

.4 reasonable evidence that the Work cannot be completed for the unpaid balance of the Contract Sum;
.5 damage to the Owner or a Separate Contractor;
.6 reasonable evidence that the Work will not be completed within the Contract Time, and that the unpaid balance would not be adequate to cover actual or liquidated damages for the anticipated delay; or
.7 repeated failure to carry out the Work in accordance with the Contract Documents.

§ 9.5.2 When either party disputes the Architect's decision regarding a Certificate for Payment under Section 9.5.1, in whole or in part, that party may submit a Claim in accordance with Article 15.

§ 9.5.3 When the reasons for withholding certification are removed, certification will be made for amounts previously withheld.

§ 9.5.4 If the Architect withholds certification for payment under Section 9.5.1.3, the Owner may, at its sole option, issue joint checks to the Contractor and to any Subcontractor or supplier to whom the Contractor failed to make payment for Work properly performed or material or equipment suitably delivered. If the Owner makes payments by joint check, the Owner shall notify the Architect and the Contractor shall reflect such payment on its next Application for Payment.

§ 9.6 Progress Payments

§ 9.6.1 After the Architect has issued a Certificate for Payment, the Owner shall make payment in the manner and within the time provided in the Contract Documents, and shall so notify the Architect.

§ 9.6.2 The Contractor shall pay each Subcontractor, no later than seven days after receipt of payment from the Owner, the amount to which the Subcontractor is entitled, reflecting percentages actually retained from payments to the Contractor on account of the Subcontractor's portion of the Work. The Contractor shall, by appropriate agreement with each Subcontractor, require each Subcontractor to make payments to Sub-subcontractors in a similar manner.

§ 9.6.3 The Architect will, on request, furnish to a Subcontractor, if practicable, information regarding percentages of completion or amounts applied for by the Contractor and action taken thereon by the Architect and Owner on account of portions of the Work done by such Subcontractor.

§ 9.6.4 The Owner has the right to request written evidence from the Contractor that the Contractor has properly paid Subcontractors and suppliers amounts paid by the Owner to the Contractor for subcontracted Work. If the Contractor fails to furnish such evidence within seven days, the Owner shall have the right to contact Subcontractors and suppliers to ascertain whether they have been properly paid. Neither the Owner nor Architect shall have an obligation to pay, or to see to the payment of money to, a Subcontractor or supplier, except as may otherwise be required by law.

§ 9.6.5 The Contractor's payments to suppliers shall be treated in a manner similar to that provided in Sections 9.6.2, 9.6.3 and 9.6.4.

§ 9.6.6 A Certificate for Payment, a progress payment, or partial or entire use or occupancy of the Project by the Owner shall not constitute acceptance of Work not in accordance with the Contract Documents.

§ 9.6.7 Unless the Contractor provides the Owner with a payment bond in the full penal sum of the Contract Sum, payments received by the Contractor for Work properly performed by Subcontractors or provided by suppliers shall be held by the Contractor for those Subcontractors or suppliers who performed Work or furnished materials, or both, under contract with the Contractor for which payment was made by the Owner. Nothing contained herein shall require money to be placed in a separate account and not commingled with money of the Contractor, create any fiduciary liability or tort liability on the part of the Contractor for breach of trust, or entitle any person or entity to an award of punitive damages against the Contractor for breach of the requirements of this provision.

§ 9.6.8 Provided the Owner has fulfilled its payment obligations under the Contract Documents, the Contractor shall defend and indemnify the Owner from all loss, liability, damage or expense, including reasonable attorney's fees and litigation expenses, arising out of any lien claim or other claim for payment by any Subcontractor or supplier of any tier. Upon receipt of notice of a lien claim or other claim for payment, the Owner shall notify the Contractor. If approved by the applicable court, when required, the Contractor may substitute a surety bond for the property against which the lien or other claim for payment has been asserted.

AIA Document A201 – 2017. Copyright © 1911, 1915, 1918, 1925, 1937, 1951, 1958, 1961, 1963, 1966, 1970, 1976, 1987, 1997, 2007 and 2017. All rights reserved. "The American Institute of Architects," "American Institute of Architects," "AIA," the AIA Logo, and "AIA Contract Documents" are trademarks of The American Institute of Architects. This document was produced at 15:30:33 CT on 01/23/2025 under Order No.4104251278 which expires on 03/15/2025, is not for resale, is licensed for one-time use only, and may only be used in accordance with the AIA Contract Documents® Terms of Service. To report copyright violations, e-mail docinfo@aiacontracts.com.
User Notes: (1299863920)

§ 9.7 Failure of Payment

If the Architect does not issue a Certificate for Payment, through no fault of the Contractor, within seven days after receipt of the Contractor's Application for Payment, or if the Owner does not pay the Contractor within seven days after the date established in the Contract Documents, the amount certified by the Architect or awarded by binding dispute resolution, then the Contractor may, upon seven additional days' notice to the Owner and Architect, stop the Work until payment of the amount owing has been received. The Contract Time shall be extended appropriately and the Contract Sum shall be increased by the amount of the Contractor's reasonable costs of shutdown, delay and start-up, plus interest as provided for in the Contract Documents.

§ 9.8 Substantial Completion

§ 9.8.1 Substantial Completion is the stage in the progress of the Work when the Work or designated portion thereof is sufficiently complete in accordance with the Contract Documents so that the Owner can occupy or utilize the Work for its intended use.

§ 9.8.2 When the Contractor considers that the Work, or a portion thereof which the Owner agrees to accept separately, is substantially complete, the Contractor shall prepare and submit to the Architect a comprehensive list of items to be completed or corrected prior to final payment. Failure to include an item on such list does not alter the responsibility of the Contractor to complete all Work in accordance with the Contract Documents.

§ 9.8.3 Upon receipt of the Contractor's list, the Architect will make an inspection to determine whether the Work or designated portion thereof is substantially complete. If the Architect's inspection discloses any item, whether or not included on the Contractor's list, which is not sufficiently complete in accordance with the Contract Documents so that the Owner can occupy or utilize the Work or designated portion thereof for its intended use, the Contractor shall, before issuance of the Certificate of Substantial Completion, complete or correct such item upon notification by the Architect. In such case, the Contractor shall then submit a request for another inspection by the Architect to determine Substantial Completion.

§ 9.8.4 When the Work or designated portion thereof is substantially complete, the Architect will prepare a Certificate of Substantial Completion that shall establish the date of Substantial Completion; establish responsibilities of the Owner and Contractor for security, maintenance, heat, utilities, damage to the Work and insurance; and fix the time within which the Contractor shall finish all items on the list accompanying the Certificate. Warranties required by the Contract Documents shall commence on the date of Substantial Completion of the Work or designated portion thereof unless otherwise provided in the Certificate of Substantial Completion.

§ 9.8.5 The Certificate of Substantial Completion shall be submitted to the Owner and Contractor for their written acceptance of responsibilities assigned to them in the Certificate. Upon such acceptance, and consent of surety if any, the Owner shall make payment of retainage applying to the Work or designated portion thereof. Such payment shall be adjusted for Work that is incomplete or not in accordance with the requirements of the Contract Documents.

§ 9.9 Partial Occupancy or Use

§ 9.9.1 The Owner may occupy or use any completed or partially completed portion of the Work at any stage when such portion is designated by separate agreement with the Contractor, provided such occupancy or use is consented to by the insurer and authorized by public authorities having jurisdiction over the Project. Such partial occupancy or use may commence whether or not the portion is substantially complete, provided the Owner and Contractor have accepted in writing the responsibilities assigned to each of them for payments, retainage, if any, security, maintenance, heat, utilities, damage to the Work and insurance, and have agreed in writing concerning the period for correction of the Work and commencement of warranties required by the Contract Documents. When the Contractor considers a portion substantially complete, the Contractor shall prepare and submit a list to the Architect as provided under Section 9.8.2. Consent of the Contractor to partial occupancy or use shall not be unreasonably withheld. The stage of the progress of the Work shall be determined by written agreement between the Owner and Contractor or, if no agreement is reached, by decision of the Architect.

§ 9.9.2 Immediately prior to such partial occupancy or use, the Owner, Contractor, and Architect shall jointly inspect the area to be occupied or portion of the Work to be used in order to determine and record the condition of the Work.

AIA Document A201 – 2017. Copyright © 1911, 1915, 1918, 1925, 1937, 1951, 1958, 1961, 1963, 1966, 1970, 1976, 1987, 1997, 2007 and 2017. All rights reserved. "The American Institute of Architects," "American Institute of Architects," "AIA," the AIA Logo, and "AIA Contract Documents" are trademarks of The American Institute of Architects. This document was produced at 15:30:33 CT on 01/23/2025 under Order No.4104251278 which expires on 03/15/2025, is not for resale, is licensed for one-time use only, and may only be used in accordance with the AIA Contract Documents® Terms of Service. To report copyright violations, e-mail docinfo@aiacontracts.com.
User Notes: (1299863920)

§ 9.9.3 Unless otherwise agreed upon, partial occupancy or use of a portion or portions of the Work shall not constitute acceptance of Work not complying with the requirements of the Contract Documents.

§ 9.10 Final Completion and Final Payment

§ 9.10.1 Upon receipt of the Contractor's notice that the Work is ready for final inspection and acceptance and upon receipt of a final Application for Payment, the Architect will promptly make such inspection. When the Architect finds the Work acceptable under the Contract Documents and the Contract fully performed, the Architect will promptly issue a final Certificate for Payment stating that to the best of the Architect's knowledge, information and belief, and on the basis of the Architect's on-site visits and inspections, the Work has been completed in accordance with the Contract Documents and that the entire balance found to be due the Contractor and noted in the final Certificate is due and payable. The Architect's final Certificate for Payment will constitute a further representation that conditions listed in Section 9.10.2 as precedent to the Contractor's being entitled to final payment have been fulfilled.

§ 9.10.2 Neither final payment nor any remaining retained percentage shall become due until the Contractor submits to the Architect (1) an affidavit that payrolls, bills for materials and equipment, and other indebtedness connected with the Work for which the Owner or the Owner's property might be responsible or encumbered (less amounts withheld by Owner) have been paid or otherwise satisfied, (2) a certificate evidencing that insurance required by the Contract Documents to remain in force after final payment is currently in effect, (3) a written statement that the Contractor knows of no reason that the insurance will not be renewable to cover the period required by the Contract Documents, (4) consent of surety, if any, to final payment, (5) documentation of any special warranties, such as manufacturers' warranties or specific Subcontractor warranties, and (6) if required by the Owner, other data establishing payment or satisfaction of obligations, such as receipts and releases and waivers of liens, claims, security interests, or encumbrances arising out of the Contract, to the extent and in such form as may be designated by the Owner. If a Subcontractor refuses to furnish a release or waiver required by the Owner, the Contractor may furnish a bond satisfactory to the Owner to indemnify the Owner against such lien, claim, security interest, or encumbrance. If a lien, claim, security interest, or encumbrance remains unsatisfied after payments are made, the Contractor shall refund to the Owner all money that the Owner may be compelled to pay in discharging the lien, claim, security interest, or encumbrance, including all costs and reasonable attorneys' fees.

§ 9.10.3 If, after Substantial Completion of the Work, final completion thereof is materially delayed through no fault of the Contractor or by issuance of Change Orders affecting final completion, and the Architect so confirms, the Owner shall, upon application by the Contractor and certification by the Architect, and without terminating the Contract, make payment of the balance due for that portion of the Work fully completed, corrected, and accepted. If the remaining balance for Work not fully completed or corrected is less than retainage stipulated in the Contract Documents, and if bonds have been furnished, the written consent of the surety to payment of the balance due for that portion of the Work fully completed and accepted shall be submitted by the Contractor to the Architect prior to certification of such payment. Such payment shall be made under terms and conditions governing final payment, except that it shall not constitute a waiver of Claims.

§ 9.10.4 The making of final payment shall constitute a waiver of Claims by the Owner except those arising from

- **.1** liens, Claims, security interests, or encumbrances arising out of the Contract and unsettled;
- **.2** failure of the Work to comply with the requirements of the Contract Documents;
- **.3** terms of special warranties required by the Contract Documents; or
- **.4** audits performed by the Owner, if permitted by the Contract Documents, after final payment.

§ 9.10.5 Acceptance of final payment by the Contractor, a Subcontractor, or a supplier, shall constitute a waiver of claims by that payee except those previously made in writing and identified by that payee as unsettled at the time of final Application for Payment.

ARTICLE 10 PROTECTION OF PERSONS AND PROPERTY

§ 10.1 Safety Precautions and Programs

The Contractor shall be responsible for initiating, maintaining, and supervising all safety precautions and programs in connection with the performance of the Contract.

§ 10.2 Safety of Persons and Property

§ 10.2.1 The Contractor shall take reasonable precautions for safety of, and shall provide reasonable protection to prevent damage, injury, or loss to

AIA Document A201 – 2017. Copyright © 1911, 1915, 1918, 1925, 1937, 1951, 1958, 1961, 1963, 1966, 1970, 1976, 1987, 1997, 2007 and 2017. All rights reserved. "The American Institute of Architects," "American Institute of Architects," "AIA," the AIA Logo, and "AIA Contract Documents" are trademarks of The American Institute of Architects. This document was produced at 15:30:33 CT on 01/23/2025 under Order No.4104251278 which expires on 03/15/2025, is not for resale, is licensed for one-time use only, and may only be used in accordance with the AIA Contract Documents® Terms of Service. To report copyright violations, e-mail docinfo@aiacontracts.com.
User Notes: (1299863920)

.1 employees on the Work and other persons who may be affected thereby;
.2 the Work and materials and equipment to be incorporated therein, whether in storage on or off the site, under care, custody, or control of the Contractor, a Subcontractor, or a Sub-subcontractor; and
.3 other property at the site or adjacent thereto, such as trees, shrubs, lawns, walks, pavements, roadways, structures, and utilities not designated for removal, relocation, or replacement in the course of construction.

§ 10.2.2 The Contractor shall comply with, and give notices required by applicable laws, statutes, ordinances, codes, rules and regulations, and lawful orders of public authorities, bearing on safety of persons or property or their protection from damage, injury, or loss.

§ 10.2.3 The Contractor shall implement, erect, and maintain, as required by existing conditions and performance of the Contract, reasonable safeguards for safety and protection, including posting danger signs and other warnings against hazards; promulgating safety regulations; and notifying the owners and users of adjacent sites and utilities of the safeguards.

§ 10.2.4 When use or storage of explosives or other hazardous materials or equipment, or unusual methods are necessary for execution of the Work, the Contractor shall exercise utmost care and carry on such activities under supervision of properly qualified personnel.

§ 10.2.5 The Contractor shall promptly remedy damage and loss (other than damage or loss insured under property insurance required by the Contract Documents) to property referred to in Sections 10.2.1.2 and 10.2.1.3 caused in whole or in part by the Contractor, a Subcontractor, a Sub-subcontractor, or anyone directly or indirectly employed by any of them, or by anyone for whose acts they may be liable and for which the Contractor is responsible under Sections 10.2.1.2 and 10.2.1.3. The Contractor may make a Claim for the cost to remedy the damage or loss to the extent such damage or loss is attributable to acts or omissions of the Owner or Architect or anyone directly or indirectly employed by either of them, or by anyone for whose acts either of them may be liable, and not attributable to the fault or negligence of the Contractor. The foregoing obligations of the Contractor are in addition to the Contractor's obligations under Section 3.18.

§ 10.2.6 The Contractor shall designate a responsible member of the Contractor's organization at the site whose duty shall be the prevention of accidents. This person shall be the Contractor's superintendent unless otherwise designated by the Contractor in writing to the Owner and Architect.

§ 10.2.7 The Contractor shall not permit any part of the construction or site to be loaded so as to cause damage or create an unsafe condition.

§ 10.2.8 Injury or Damage to Person or Property
If either party suffers injury or damage to person or property because of an act or omission of the other party, or of others for whose acts such party is legally responsible, notice of the injury or damage, whether or not insured, shall be given to the other party within a reasonable time not exceeding 21 days after discovery. The notice shall provide sufficient detail to enable the other party to investigate the matter.

§ 10.3 Hazardous Materials and Substances
§ 10.3.1 The Contractor is responsible for compliance with any requirements included in the Contract Documents regarding hazardous materials or substances. If the Contractor encounters a hazardous material or substance not addressed in the Contract Documents and if reasonable precautions will be inadequate to prevent foreseeable bodily injury or death to persons resulting from a material or substance, including but not limited to asbestos or polychlorinated biphenyl (PCB), encountered on the site by the Contractor, the Contractor shall, upon recognizing the condition, immediately stop Work in the affected area and notify the Owner and Architect of the condition.

§ 10.3.2 Upon receipt of the Contractor's notice, the Owner shall obtain the services of a licensed laboratory to verify the presence or absence of the material or substance reported by the Contractor and, in the event such material or substance is found to be present, to cause it to be rendered harmless. Unless otherwise required by the Contract Documents, the Owner shall furnish in writing to the Contractor and Architect the names and qualifications of persons or entities who are to perform tests verifying the presence or absence of the material or substance or who are to perform the task of removal or safe containment of the material or substance. The Contractor and the Architect will

AIA Document A201 – 2017. Copyright © 1911, 1915, 1918, 1925, 1937, 1951, 1958, 1961, 1963, 1966, 1970, 1976, 1987, 1997, 2007 and 2017. All rights reserved. "The American Institute of Architects," "American Institute of Architects," "AIA," the AIA Logo, and "AIA Contract Documents" are trademarks of The American Institute of Architects. This document was produced at 15:30:33 CT on 01/23/2025 under Order No.4104251278 which expires on 03/15/2025, is not for resale, is licensed for one-time use only, and may only be used in accordance with the AIA Contract Documents® Terms of Service. To report copyright violations, e-mail docinfo@aiacontracts.com.
User Notes: (1299863920)

promptly reply to the Owner in writing stating whether or not either has reasonable objection to the persons or entities proposed by the Owner. If either the Contractor or Architect has an objection to a person or entity proposed by the Owner, the Owner shall propose another to whom the Contractor and the Architect have no reasonable objection. When the material or substance has been rendered harmless, Work in the affected area shall resume upon written agreement of the Owner and Contractor. By Change Order, the Contract Time shall be extended appropriately and the Contract Sum shall be increased by the amount of the Contractor's reasonable additional costs of shutdown, delay, and start-up.

§ 10.3.3 To the fullest extent permitted by law, the Owner shall indemnify and hold harmless the Contractor, Subcontractors, Architect, Architect's consultants, and agents and employees of any of them from and against claims, damages, losses, and expenses, including but not limited to attorneys' fees, arising out of or resulting from performance of the Work in the affected area if in fact the material or substance presents the risk of bodily injury or death as described in Section 10.3.1 and has not been rendered harmless, provided that such claim, damage, loss, or expense is attributable to bodily injury, sickness, disease or death, or to injury to or destruction of tangible property (other than the Work itself), except to the extent that such damage, loss, or expense is due to the fault or negligence of the party seeking indemnity.

§ 10.3.4 The Owner shall not be responsible under this Section 10.3 for hazardous materials or substances the Contractor brings to the site unless such materials or substances are required by the Contract Documents. The Owner shall be responsible for hazardous materials or substances required by the Contract Documents, except to the extent of the Contractor's fault or negligence in the use and handling of such materials or substances.

§ 10.3.5 The Contractor shall reimburse the Owner for the cost and expense the Owner incurs (1) for remediation of hazardous materials or substances the Contractor brings to the site and negligently handles, or (2) where the Contractor fails to perform its obligations under Section 10.3.1, except to the extent that the cost and expense are due to the Owner's fault or negligence.

§ 10.3.6 If, without negligence on the part of the Contractor, the Contractor is held liable by a government agency for the cost of remediation of a hazardous material or substance solely by reason of performing Work as required by the Contract Documents, the Owner shall reimburse the Contractor for all cost and expense thereby incurred.

§ 10.4 Emergencies

In an emergency affecting safety of persons or property, the Contractor shall act, at the Contractor's discretion, to prevent threatened damage, injury, or loss. Additional compensation or extension of time claimed by the Contractor on account of an emergency shall be determined as provided in Article 15 and Article 7.

ARTICLE 11 INSURANCE AND BONDS

§ 11.1 Contractor's Insurance and Bonds

§ 11.1.1 The Contractor shall purchase and maintain insurance of the types and limits of liability, containing the endorsements, and subject to the terms and conditions, as described in the Agreement or elsewhere in the Contract Documents. The Contractor shall purchase and maintain the required insurance from an insurance company or insurance companies lawfully authorized to issue insurance in the jurisdiction where the Project is located. The Owner, Architect, and Architect's consultants shall be named as additional insureds under the Contractor's commercial general liability policy or as otherwise described in the Contract Documents.

§ 11.1.2 The Contractor shall provide surety bonds of the types, for such penal sums, and subject to such terms and conditions as required by the Contract Documents. The Contractor shall purchase and maintain the required bonds from a company or companies lawfully authorized to issue surety bonds in the jurisdiction where the Project is located.

§ 11.1.3 Upon the request of any person or entity appearing to be a potential beneficiary of bonds covering payment of obligations arising under the Contract, the Contractor shall promptly furnish a copy of the bonds or shall authorize a copy to be furnished.

§ 11.1.4 Notice of Cancellation or Expiration of Contractor's Required Insurance. Within three (3) business days of the date the Contractor becomes aware of an impending or actual cancellation or expiration of any insurance required by the Contract Documents, the Contractor shall provide notice to the Owner of such impending or actual cancellation or expiration. Upon receipt of notice from the Contractor, the Owner shall, unless the lapse in coverage arises from an act

AIA Document A201 – 2017. Copyright © 1911, 1915, 1918, 1925, 1937, 1951, 1958, 1961, 1963, 1966, 1970, 1976, 1987, 1997, 2007 and 2017. All rights reserved. "The American Institute of Architects," "American Institute of Architects," "AIA," the AIA Logo, and "AIA Contract Documents" are trademarks of The American Institute of Architects. This document was produced at 15:30:33 CT on 01/23/2025 under Order No.4104251278 which expires on 03/15/2025, is not for resale, is licensed for one-time use only, and may only be used in accordance with the AIA Contract Documents® Terms of Service. To report copyright violations, e-mail docinfo@aiacontracts.com.
User Notes: (1299863920)

or omission of the Owner, have the right to stop the Work until the lapse in coverage has been cured by the procurement of replacement coverage by the Contractor. The furnishing of notice by the Contractor shall not relieve the Contractor of any contractual obligation to provide any required coverage.

§ 11.2 Owner's Insurance

§ 11.2.1 The Owner shall purchase and maintain insurance of the types and limits of liability, containing the endorsements, and subject to the terms and conditions, as described in the Agreement or elsewhere in the Contract Documents. The Owner shall purchase and maintain the required insurance from an insurance company or insurance companies lawfully authorized to issue insurance in the jurisdiction where the Project is located.

§ 11.2.2 Failure to Purchase Required Property Insurance. If the Owner fails to purchase and maintain the required property insurance, with all of the coverages and in the amounts described in the Agreement or elsewhere in the Contract Documents, the Owner shall inform the Contractor in writing prior to commencement of the Work. Upon receipt of notice from the Owner, the Contractor may delay commencement of the Work and may obtain insurance that will protect the interests of the Contractor, Subcontractors, and Sub-Subcontractors in the Work. When the failure to provide coverage has been cured or resolved, the Contract Sum and Contract Time shall be equitably adjusted. In the event the Owner fails to procure coverage, the Owner waives all rights against the Contractor, Subcontractors, and Sub-subcontractors to the extent the loss to the Owner would have been covered by the insurance to have been procured by the Owner. The cost of the insurance shall be charged to the Owner by a Change Order. If the Owner does not provide written notice, and the Contractor is damaged by the failure or neglect of the Owner to purchase or maintain the required insurance, the Owner shall reimburse the Contractor for all reasonable costs and damages attributable thereto.

§ 11.2.3 Notice of Cancellation or Expiration of Owner's Required Property Insurance. Within three (3) business days of the date the Owner becomes aware of an impending or actual cancellation or expiration of any property insurance required by the Contract Documents, the Owner shall provide notice to the Contractor of such impending or actual cancellation or expiration. Unless the lapse in coverage arises from an act or omission of the Contractor: (1) the Contractor, upon receipt of notice from the Owner, shall have the right to stop the Work until the lapse in coverage has been cured by the procurement of replacement coverage by either the Owner or the Contractor; (2) the Contract Time and Contract Sum shall be equitably adjusted; and (3) the Owner waives all rights against the Contractor, Subcontractors, and Sub-subcontractors to the extent any loss to the Owner would have been covered by the insurance had it not expired or been cancelled. If the Contractor purchases replacement coverage, the cost of the insurance shall be charged to the Owner by an appropriate Change Order. The furnishing of notice by the Owner shall not relieve the Owner of any contractual obligation to provide required insurance.

§ 11.3 Waivers of Subrogation

§ 11.3.1 The Owner and Contractor waive all rights against (1) each other and any of their subcontractors, sub-subcontractors, agents, and employees, each of the other; (2) the Architect and Architect's consultants; and (3) Separate Contractors, if any, and any of their subcontractors, sub-subcontractors, agents, and employees, for damages caused by fire, or other causes of loss, to the extent those losses are covered by property insurance required by the Agreement or other property insurance applicable to the Project, except such rights as they have to proceeds of such insurance. The Owner or Contractor, as appropriate, shall require similar written waivers in favor of the individuals and entities identified above from the Architect, Architect's consultants, Separate Contractors, subcontractors, and sub-subcontractors. The policies of insurance purchased and maintained by each person or entity agreeing to waive claims pursuant to this section 11.3.1 shall not prohibit this waiver of subrogation. This waiver of subrogation shall be effective as to a person or entity (1) even though that person or entity would otherwise have a duty of indemnification, contractual or otherwise, (2) even though that person or entity did not pay the insurance premium directly or indirectly, or (3) whether or not the person or entity had an insurable interest in the damaged property.

§ 11.3.2 If during the Project construction period the Owner insures properties, real or personal or both, at or adjacent to the site by property insurance under policies separate from those insuring the Project, or if after final payment property insurance is to be provided on the completed Project through a policy or policies other than those insuring the Project during the construction period, to the extent permissible by such policies, the Owner waives all rights in accordance with the terms of Section 11.3.1 for damages caused by fire or other causes of loss covered by this separate property insurance.

§ 11.4 Loss of Use, Business Interruption, and Delay in Completion Insurance

AIA Document A201 – 2017. Copyright © 1911, 1915, 1918, 1925, 1937, 1951, 1958, 1961, 1963, 1966, 1970, 1976, 1987, 1997, 2007 and 2017. All rights reserved. "The American Institute of Architects," "American Institute of Architects," "AIA," the AIA Logo, and "AIA Contract Documents" are trademarks of The American Institute of Architects. This document was produced at 15:30:33 CT on 01/23/2025 under Order No.4104251278 which expires on 03/15/2025, is not for resale, is licensed for one-time use only, and may only be used in accordance with the AIA Contract Documents® Terms of Service. To report copyright violations, e-mail docinfo@aiacontracts.com.
User Notes: (1299863920)

The Owner, at the Owner's option, may purchase and maintain insurance that will protect the Owner against loss of use of the Owner's property, or the inability to conduct normal operations, due to fire or other causes of loss. The Owner waives all rights of action against the Contractor and Architect for loss of use of the Owner's property, due to fire or other hazards however caused.

§11.5 Adjustment and Settlement of Insured Loss

§ 11.5.1 A loss insured under the property insurance required by the Agreement shall be adjusted by the Owner as fiduciary and made payable to the Owner as fiduciary for the insureds, as their interests may appear, subject to requirements of any applicable mortgagee clause and of Section 11.5.2. The Owner shall pay the Architect and Contractor their just shares of insurance proceeds received by the Owner, and by appropriate agreements the Architect and Contractor shall make payments to their consultants and Subcontractors in similar manner.

§ 11.5.2 Prior to settlement of an insured loss, the Owner shall notify the Contractor of the terms of the proposed settlement as well as the proposed allocation of the insurance proceeds. The Contractor shall have 14 days from receipt of notice to object to the proposed settlement or allocation of the proceeds. If the Contractor does not object, the Owner shall settle the loss and the Contractor shall be bound by the settlement and allocation. Upon receipt, the Owner shall deposit the insurance proceeds in a separate account and make the appropriate distributions. Thereafter, if no other agreement is made or the Owner does not terminate the Contract for convenience, the Owner and Contractor shall execute a Change Order for reconstruction of the damaged or destroyed Work in the amount allocated for that purpose. If the Contractor timely objects to either the terms of the proposed settlement or the allocation of the proceeds, the Owner may proceed to settle the insured loss, and any dispute between the Owner and Contractor arising out of the settlement or allocation of the proceeds shall be resolved pursuant to Article 15. Pending resolution of any dispute, the Owner may issue a Construction Change Directive for the reconstruction of the damaged or destroyed Work.

ARTICLE 12 UNCOVERING AND CORRECTION OF WORK

§ 12.1 Uncovering of Work

§ 12.1.1 If a portion of the Work is covered contrary to the Architect's request or to requirements specifically expressed in the Contract Documents, it must, if requested in writing by the Architect, be uncovered for the Architect's examination and be replaced at the Contractor's expense without change in the Contract Time.

§ 12.1.2 If a portion of the Work has been covered that the Architect has not specifically requested to examine prior to its being covered, the Architect may request to see such Work and it shall be uncovered by the Contractor. If such Work is in accordance with the Contract Documents, the Contractor shall be entitled to an equitable adjustment to the Contract Sum and Contract Time as may be appropriate. If such Work is not in accordance with the Contract Documents, the costs of uncovering the Work, and the cost of correction, shall be at the Contractor's expense.

§ 12.2 Correction of Work

§ 12.2.1 Before Substantial Completion

The Contractor shall promptly correct Work rejected by the Architect or failing to conform to the requirements of the Contract Documents, discovered before Substantial Completion and whether or not fabricated, installed or completed. Costs of correcting such rejected Work, including additional testing and inspections, the cost of uncovering and replacement, and compensation for the Architect's services and expenses made necessary thereby, shall be at the Contractor's expense.

§ 12.2.2 After Substantial Completion

§ 12.2.2.1 In addition to the Contractor's obligations under Section 3.5, if, within one year after the date of Substantial Completion of the Work or designated portion thereof or after the date for commencement of warranties established under Section 9.9.1, or by terms of any applicable special warranty required by the Contract Documents, any of the Work is found to be not in accordance with the requirements of the Contract Documents, the Contractor shall correct it promptly after receipt of notice from the Owner to do so, unless the Owner has previously given the Contractor a written acceptance of such condition. The Owner shall give such notice promptly after discovery of the condition. During the one-year period for correction of Work, if the Owner fails to notify the Contractor and give the Contractor an opportunity to make the correction, the Owner waives the rights to require correction by the Contractor and to make a claim for breach of warranty. If the Contractor fails to correct nonconforming Work within a reasonable time during that period after receipt of notice from the Owner or Architect, the Owner may correct it in accordance with Section 2.5.

AIA Document A201 – 2017. Copyright © 1911, 1915, 1918, 1925, 1937, 1951, 1958, 1961, 1963, 1966, 1970, 1976, 1987, 1997, 2007 and 2017. All rights reserved. "The American Institute of Architects," "American Institute of Architects," "AIA," the AIA Logo, and "AIA Contract Documents" are trademarks of The American Institute of Architects. This document was produced at 15:30:33 CT on 01/23/2025 under Order No.4104251278 which expires on 03/15/2025, is not for resale, is licensed for one-time use only, and may only be used in accordance with the AIA Contract Documents® Terms of Service. To report copyright violations, e-mail docinfo@aiacontracts.com.
User Notes: (1299863920)

§ 12.2.2.2 The one-year period for correction of Work shall be extended with respect to portions of Work first performed after Substantial Completion by the period of time between Substantial Completion and the actual completion of that portion of the Work.

§ 12.2.2.3 The one-year period for correction of Work shall not be extended by corrective Work performed by the Contractor pursuant to this Section 12.2.

§ 12.2.3 The Contractor shall remove from the site portions of the Work that are not in accordance with the requirements of the Contract Documents and are neither corrected by the Contractor nor accepted by the Owner.

§ 12.2.4 The Contractor shall bear the cost of correcting destroyed or damaged construction of the Owner or Separate Contractors, whether completed or partially completed, caused by the Contractor's correction or removal of Work that is not in accordance with the requirements of the Contract Documents.

§ 12.2.5 Nothing contained in this Section 12.2 shall be construed to establish a period of limitation with respect to other obligations the Contractor has under the Contract Documents. Establishment of the one-year period for correction of Work as described in Section 12.2.2 relates only to the specific obligation of the Contractor to correct the Work, and has no relationship to the time within which the obligation to comply with the Contract Documents may be sought to be enforced, nor to the time within which proceedings may be commenced to establish the Contractor's liability with respect to the Contractor's obligations other than specifically to correct the Work.

§ 12.3 Acceptance of Nonconforming Work

If the Owner prefers to accept Work that is not in accordance with the requirements of the Contract Documents, the Owner may do so instead of requiring its removal and correction, in which case the Contract Sum will be reduced as appropriate and equitable. Such adjustment shall be effected whether or not final payment has been made.

ARTICLE 13 MISCELLANEOUS PROVISIONS

§ 13.1 Governing Law

The Contract shall be governed by the law of the place where the Project is located, excluding that jurisdiction's choice of law rules. If the parties have selected arbitration as the method of binding dispute resolution, the Federal Arbitration Act shall govern Section 15.4.

§ 13.2 Successors and Assigns

§ 13.2.1 The Owner and Contractor respectively bind themselves, their partners, successors, assigns, and legal representatives to covenants, agreements, and obligations contained in the Contract Documents. Except as provided in Section 13.2.2, neither party to the Contract shall assign the Contract as a whole without written consent of the other. If either party attempts to make an assignment without such consent, that party shall nevertheless remain legally responsible for all obligations under the Contract.

§ 13.2.2 The Owner may, without consent of the Contractor, assign the Contract to a lender providing construction financing for the Project, if the lender assumes the Owner's rights and obligations under the Contract Documents. The Contractor shall execute all consents reasonably required to facilitate the assignment.

§ 13.3 Rights and Remedies

§ 13.3.1 Duties and obligations imposed by the Contract Documents and rights and remedies available thereunder shall be in addition to and not a limitation of duties, obligations, rights, and remedies otherwise imposed or available by law.

§ 13.3.2 No action or failure to act by the Owner, Architect, or Contractor shall constitute a waiver of a right or duty afforded them under the Contract, nor shall such action or failure to act constitute approval of or acquiescence in a breach thereunder, except as may be specifically agreed upon in writing.

§ 13.4 Tests and Inspections

§ 13.4.1 Tests, inspections, and approvals of portions of the Work shall be made as required by the Contract Documents and by applicable laws, statutes, ordinances, codes, rules, and regulations or lawful orders of public authorities. Unless otherwise provided, the Contractor shall make arrangements for such tests, inspections, and

AIA Document A201 – 2017. Copyright © 1911, 1915, 1918, 1925, 1937, 1951, 1958, 1961, 1963, 1966, 1970, 1976, 1987, 1997, 2007 and 2017. All rights reserved. "The American Institute of Architects," "American Institute of Architects," "AIA," the AIA Logo, and "AIA Contract Documents" are trademarks of The American Institute of Architects. This document was produced at 15:30:33 CT on 01/23/2025 under Order No.4104251278 which expires on 03/15/2025, is not for resale, is licensed for one-time use only, and may only be used in accordance with the AIA Contract Documents® Terms of Service. To report copyright violations, e-mail docinfo@aiacontracts.com.
User Notes: (1299863920)

approvals with an independent testing laboratory or entity acceptable to the Owner, or with the appropriate public authority, and shall bear all related costs of tests, inspections, and approvals. The Contractor shall give the Architect timely notice of when and where tests and inspections are to be made so that the Architect may be present for such procedures. The Owner shall bear costs of tests, inspections, or approvals that do not become requirements until after bids are received or negotiations concluded. The Owner shall directly arrange and pay for tests, inspections, or approvals where building codes or applicable laws or regulations so require.

§ 13.4.2 If the Architect, Owner, or public authorities having jurisdiction determine that portions of the Work require additional testing, inspection, or approval not included under Section 13.4.1, the Architect will, upon written authorization from the Owner, instruct the Contractor to make arrangements for such additional testing, inspection, or approval, by an entity acceptable to the Owner, and the Contractor shall give timely notice to the Architect of when and where tests and inspections are to be made so that the Architect may be present for such procedures. Such costs, except as provided in Section 13.4.3, shall be at the Owner's expense.

§ 13.4.3 If procedures for testing, inspection, or approval under Sections 13.4.1 and 13.4.2 reveal failure of the portions of the Work to comply with requirements established by the Contract Documents, all costs made necessary by such failure, including those of repeated procedures and compensation for the Architect's services and expenses, shall be at the Contractor's expense.

§ 13.4.4 Required certificates of testing, inspection, or approval shall, unless otherwise required by the Contract Documents, be secured by the Contractor and promptly delivered to the Architect.

§ 13.4.5 If the Architect is to observe tests, inspections, or approvals required by the Contract Documents, the Architect will do so promptly and, where practicable, at the normal place of testing.

§ 13.4.6 Tests or inspections conducted pursuant to the Contract Documents shall be made promptly to avoid unreasonable delay in the Work.

§ 13.5 Interest

Payments due and unpaid under the Contract Documents shall bear interest from the date payment is due at the rate the parties agree upon in writing or, in the absence thereof, at the legal rate prevailing from time to time at the place where the Project is located.

ARTICLE 14 TERMINATION OR SUSPENSION OF THE CONTRACT

§ 14.1 Termination by the Contractor

§ 14.1.1 The Contractor may terminate the Contract if the Work is stopped for a period of 30 consecutive days through no act or fault of the Contractor, a Subcontractor, a Sub-subcontractor, their agents or employees, or any other persons or entities performing portions of the Work, for any of the following reasons:

- **.1** Issuance of an order of a court or other public authority having jurisdiction that requires all Work to be stopped;
- **.2** An act of government, such as a declaration of national emergency, that requires all Work to be stopped;
- **.3** Because the Architect has not issued a Certificate for Payment and has not notified the Contractor of the reason for withholding certification as provided in Section 9.4.1, or because the Owner has not made payment on a Certificate for Payment within the time stated in the Contract Documents; or
- **.4** The Owner has failed to furnish to the Contractor reasonable evidence as required by Section 2.2.

§ 14.1.2 The Contractor may terminate the Contract if, through no act or fault of the Contractor, a Subcontractor, a Sub-subcontractor, their agents or employees, or any other persons or entities performing portions of the Work, repeated suspensions, delays, or interruptions of the entire Work by the Owner as described in Section 14.3, constitute in the aggregate more than 100 percent of the total number of days scheduled for completion, or 120 days in any 365-day period, whichever is less.

§ 14.1.3 If one of the reasons described in Section 14.1.1 or 14.1.2 exists, the Contractor may, upon seven days' notice to the Owner and Architect, terminate the Contract and recover from the Owner payment for Work executed, as well as reasonable overhead and profit on Work not executed, and costs incurred by reason of such termination.

AIA Document A201 – 2017. Copyright © 1911, 1915, 1918, 1925, 1937, 1951, 1958, 1961, 1963, 1966, 1970, 1976, 1987, 1997, 2007 and 2017. All rights reserved. "The American Institute of Architects," "American Institute of Architects," "AIA," the AIA Logo, and "AIA Contract Documents" are trademarks of The American Institute of Architects. This document was produced at 15:30:33 CT on 01/23/2025 under Order No.4104251278 which expires on 03/15/2025, is not for resale, is licensed for one-time use only, and may only be used in accordance with the AIA Contract Documents® Terms of Service. To report copyright violations, e-mail docinfo@aiacontracts.com.
User Notes: (1299863920)

§ 14.1.4 If the Work is stopped for a period of 60 consecutive days through no act or fault of the Contractor, a Subcontractor, a Sub-subcontractor, or their agents or employees or any other persons or entities performing portions of the Work because the Owner has repeatedly failed to fulfill the Owner's obligations under the Contract Documents with respect to matters important to the progress of the Work, the Contractor may, upon seven additional days' notice to the Owner and the Architect, terminate the Contract and recover from the Owner as provided in Section 14.1.3.

§ 14.2 Termination by the Owner for Cause

§ 14.2.1 The Owner may terminate the Contract if the Contractor

- **.1** repeatedly refuses or fails to supply enough properly skilled workers or proper materials;
- **.2** fails to make payment to Subcontractors or suppliers in accordance with the respective agreements between the Contractor and the Subcontractors or suppliers;
- **.3** repeatedly disregards applicable laws, statutes, ordinances, codes, rules and regulations, or lawful orders of a public authority; or
- **.4** otherwise is guilty of substantial breach of a provision of the Contract Documents.

§ 14.2.2 When any of the reasons described in Section 14.2.1 exist, and upon certification by the Architect that sufficient cause exists to justify such action, the Owner may, without prejudice to any other rights or remedies of the Owner and after giving the Contractor and the Contractor's surety, if any, seven days' notice, terminate employment of the Contractor and may, subject to any prior rights of the surety:

- **.1** Exclude the Contractor from the site and take possession of all materials, equipment, tools, and construction equipment and machinery thereon owned by the Contractor;
- **.2** Accept assignment of subcontracts pursuant to Section 5.4; and
- **.3** Finish the Work by whatever reasonable method the Owner may deem expedient. Upon written request of the Contractor, the Owner shall furnish to the Contractor a detailed accounting of the costs incurred by the Owner in finishing the Work.

§ 14.2.3 When the Owner terminates the Contract for one of the reasons stated in Section 14.2.1, the Contractor shall not be entitled to receive further payment until the Work is finished.

§ 14.2.4 If the unpaid balance of the Contract Sum exceeds costs of finishing the Work, including compensation for the Architect's services and expenses made necessary thereby, and other damages incurred by the Owner and not expressly waived, such excess shall be paid to the Contractor. If such costs and damages exceed the unpaid balance, the Contractor shall pay the difference to the Owner. The amount to be paid to the Contractor or Owner, as the case may be, shall be certified by the Initial Decision Maker, upon application, and this obligation for payment shall survive termination of the Contract.

§ 14.3 Suspension by the Owner for Convenience

§ 14.3.1 The Owner may, without cause, order the Contractor in writing to suspend, delay or interrupt the Work, in whole or in part for such period of time as the Owner may determine.

§ 14.3.2 The Contract Sum and Contract Time shall be adjusted for increases in the cost and time caused by suspension, delay, or interruption under Section 14.3.1. Adjustment of the Contract Sum shall include profit. No adjustment shall be made to the extent

- **.1** that performance is, was, or would have been, so suspended, delayed, or interrupted, by another cause for which the Contractor is responsible; or
- **.2** that an equitable adjustment is made or denied under another provision of the Contract.

§ 14.4 Termination by the Owner for Convenience

§ 14.4.1 The Owner may, at any time, terminate the Contract for the Owner's convenience and without cause.

§ 14.4.2 Upon receipt of notice from the Owner of such termination for the Owner's convenience, the Contractor shall

- **.1** cease operations as directed by the Owner in the notice;
- **.2** take actions necessary, or that the Owner may direct, for the protection and preservation of the Work; and
- **.3** except for Work directed to be performed prior to the effective date of termination stated in the notice, terminate all existing subcontracts and purchase orders and enter into no further subcontracts and purchase orders.

AIA Document A201 – 2017. Copyright © 1911, 1915, 1918, 1925, 1937, 1951, 1958, 1961, 1963, 1966, 1970, 1976, 1987, 1997, 2007 and 2017. All rights reserved. "The American Institute of Architects," "American Institute of Architects," "AIA," the AIA Logo, and "AIA Contract Documents" are trademarks of The American Institute of Architects. This document was produced at 15:30:33 CT on 01/23/2025 under Order No.4104251278 which expires on 03/15/2025, is not for resale, is licensed for one-time use only, and may only be used in accordance with the AIA Contract Documents® Terms of Service. To report copyright violations, e-mail docinfo@aiacontracts.com.
User Notes: (1299863920)

§ 14.4.3 In case of such termination for the Owner's convenience, the Owner shall pay the Contractor for Work properly executed; costs incurred by reason of the termination, including costs attributable to termination of Subcontracts; and the termination fee, if any, set forth in the Agreement.

ARTICLE 15 CLAIMS AND DISPUTES

§ 15.1 Claims

§ 15.1.1 Definition

A Claim is a demand or assertion by one of the parties seeking, as a matter of right, payment of money, a change in the Contract Time, or other relief with respect to the terms of the Contract. The term "Claim" also includes other disputes and matters in question between the Owner and Contractor arising out of or relating to the Contract. The responsibility to substantiate Claims shall rest with the party making the Claim. This Section 15.1.1 does not require the Owner to file a Claim in order to impose liquidated damages in accordance with the Contract Documents.

§ 15.1.2 Time Limits on Claims

The Owner and Contractor shall commence all Claims and causes of action against the other and arising out of or related to the Contract, whether in contract, tort, breach of warranty or otherwise, in accordance with the requirements of the binding dispute resolution method selected in the Agreement and within the period specified by applicable law, but in any case not more than 10 years after the date of Substantial Completion of the Work. The Owner and Contractor waive all Claims and causes of action not commenced in accordance with this Section 15.1.2.

§ 15.1.3 Notice of Claims

§ 15.1.3.1 Claims by either the Owner or Contractor, where the condition giving rise to the Claim is first discovered prior to expiration of the period for correction of the Work set forth in Section 12.2.2, shall be initiated by notice to the other party and to the Initial Decision Maker with a copy sent to the Architect, if the Architect is not serving as the Initial Decision Maker. Claims by either party under this Section 15.1.3.1 shall be initiated within 21 days after occurrence of the event giving rise to such Claim or within 21 days after the claimant first recognizes the condition giving rise to the Claim, whichever is later.

§ 15.1.3.2 Claims by either the Owner or Contractor, where the condition giving rise to the Claim is first discovered after expiration of the period for correction of the Work set forth in Section 12.2.2, shall be initiated by notice to the other party. In such event, no decision by the Initial Decision Maker is required.

§ 15.1.4 Continuing Contract Performance

§ 15.1.4.1 Pending final resolution of a Claim, except as otherwise agreed in writing or as provided in Section 9.7 and Article 14, the Contractor shall proceed diligently with performance of the Contract and the Owner shall continue to make payments in accordance with the Contract Documents.

§ 15.1.4.2 The Contract Sum and Contract Time shall be adjusted in accordance with the Initial Decision Maker's decision, subject to the right of either party to proceed in accordance with this Article 15. The Architect will issue Certificates for Payment in accordance with the decision of the Initial Decision Maker.

§ 15.1.5 Claims for Additional Cost

If the Contractor wishes to make a Claim for an increase in the Contract Sum, notice as provided in Section 15.1.3 shall be given before proceeding to execute the portion of the Work that is the subject of the Claim. Prior notice is not required for Claims relating to an emergency endangering life or property arising under Section 10.4.

§ 15.1.6 Claims for Additional Time

§ 15.1.6.1 If the Contractor wishes to make a Claim for an increase in the Contract Time, notice as provided in Section 15.1.3 shall be given. The Contractor's Claim shall include an estimate of cost and of probable effect of delay on progress of the Work. In the case of a continuing delay, only one Claim is necessary.

§ 15.1.6.2 If adverse weather conditions are the basis for a Claim for additional time, such Claim shall be documented by data substantiating that weather conditions were abnormal for the period of time, could not have been reasonably anticipated, and had an adverse effect on the scheduled construction.

AIA Document A201 – 2017. Copyright © 1911, 1915, 1918, 1925, 1937, 1951, 1958, 1961, 1963, 1966, 1970, 1976, 1987, 1997, 2007 and 2017. All rights reserved. "The American Institute of Architects," "American Institute of Architects," "AIA," the AIA Logo, and "AIA Contract Documents" are trademarks of The American Institute of Architects. This document was produced at 15:30:33 CT on 01/23/2025 under Order No.4104251278 which expires on 03/15/2025, is not for resale, is licensed for one-time use only, and may only be used in accordance with the AIA Contract Documents® Terms of Service. To report copyright violations, e-mail docinfo@aiacontracts.com.
User Notes: (1299863920)

§ 15.1.7 Waiver of Claims for Consequential Damages

The Contractor and Owner waive Claims against each other for consequential damages arising out of or relating to this Contract. This mutual waiver includes

.1 damages incurred by the Owner for rental expenses, for losses of use, income, profit, financing, business and reputation, and for loss of management or employee productivity or of the services of such persons; and

.2 damages incurred by the Contractor for principal office expenses including the compensation of personnel stationed there, for losses of financing, business and reputation, and for loss of profit, except anticipated profit arising directly from the Work.

This mutual waiver is applicable, without limitation, to all consequential damages due to either party's termination in accordance with Article 14. Nothing contained in this Section 15.1.7 shall be deemed to preclude assessment of liquidated damages, when applicable, in accordance with the requirements of the Contract Documents.

§ 15.2 Initial Decision

§ 15.2.1 Claims, excluding those where the condition giving rise to the Claim is first discovered after expiration of the period for correction of the Work set forth in Section 12.2.2 or arising under Sections 10.3, 10.4, and 11.5, shall be referred to the Initial Decision Maker for initial decision. The Architect will serve as the Initial Decision Maker, unless otherwise indicated in the Agreement. Except for those Claims excluded by this Section 15.2.1, an initial decision shall be required as a condition precedent to mediation of any Claim. If an initial decision has not been rendered within 30 days after the Claim has been referred to the Initial Decision Maker, the party asserting the Claim may demand mediation and binding dispute resolution without a decision having been rendered. Unless the Initial Decision Maker and all affected parties agree, the Initial Decision Maker will not decide disputes between the Contractor and persons or entities other than the Owner.

§ 15.2.2 The Initial Decision Maker will review Claims and within ten days of the receipt of a Claim take one or more of the following actions: (1) request additional supporting data from the claimant or a response with supporting data from the other party, (2) reject the Claim in whole or in part, (3) approve the Claim, (4) suggest a compromise, or (5) advise the parties that the Initial Decision Maker is unable to resolve the Claim if the Initial Decision Maker lacks sufficient information to evaluate the merits of the Claim or if the Initial Decision Maker concludes that, in the Initial Decision Maker's sole discretion, it would be inappropriate for the Initial Decision Maker to resolve the Claim.

§ 15.2.3 In evaluating Claims, the Initial Decision Maker may, but shall not be obligated to, consult with or seek information from either party or from persons with special knowledge or expertise who may assist the Initial Decision Maker in rendering a decision. The Initial Decision Maker may request the Owner to authorize retention of such persons at the Owner's expense.

§ 15.2.4 If the Initial Decision Maker requests a party to provide a response to a Claim or to furnish additional supporting data, such party shall respond, within ten days after receipt of the request, and shall either (1) provide a response on the requested supporting data, (2) advise the Initial Decision Maker when the response or supporting data will be furnished, or (3) advise the Initial Decision Maker that no supporting data will be furnished. Upon receipt of the response or supporting data, if any, the Initial Decision Maker will either reject or approve the Claim in whole or in part.

§ 15.2.5 The Initial Decision Maker will render an initial decision approving or rejecting the Claim, or indicating that the Initial Decision Maker is unable to resolve the Claim. This initial decision shall (1) be in writing; (2) state the reasons therefor; and (3) notify the parties and the Architect, if the Architect is not serving as the Initial Decision Maker, of any change in the Contract Sum or Contract Time or both. The initial decision shall be final and binding on the parties but subject to mediation and, if the parties fail to resolve their dispute through mediation, to binding dispute resolution.

§ 15.2.6 Either party may file for mediation of an initial decision at any time, subject to the terms of Section 15.2.6.1.

§ 15.2.6.1 Either party may, within 30 days from the date of receipt of an initial decision, demand in writing that the other party file for mediation. If such a demand is made and the party receiving the demand fails to file for mediation within 30 days after receipt thereof, then both parties waive their rights to mediate or pursue binding dispute resolution proceedings with respect to the initial decision.

AIA Document A201 – 2017. Copyright © 1911, 1915, 1918, 1925, 1937, 1951, 1958, 1961, 1963, 1966, 1970, 1976, 1987, 1997, 2007 and 2017. All rights reserved. "The American Institute of Architects," "American Institute of Architects," "AIA," the AIA Logo, and "AIA Contract Documents" are trademarks of The American Institute of Architects. This document was produced at 15:30:33 CT on 01/23/2025 under Order No.4104251278 which expires on 03/15/2025, is not for resale, is licensed for one-time use only, and may only be used in accordance with the AIA Contract Documents® Terms of Service. To report copyright violations, e-mail docinfo@aiacontracts.com.
User Notes: (1299863920)

§ 15.2.7 In the event of a Claim against the Contractor, the Owner may, but is not obligated to, notify the surety, if any, of the nature and amount of the Claim. If the Claim relates to a possibility of a Contractor's default, the Owner may, but is not obligated to, notify the surety and request the surety's assistance in resolving the controversy.

§ 15.2.8 If a Claim relates to or is the subject of a mechanic's lien, the party asserting such Claim may proceed in accordance with applicable law to comply with the lien notice or filing deadlines.

§ 15.3 Mediation

§ 15.3.1 Claims, disputes, or other matters in controversy arising out of or related to the Contract, except those waived as provided for in Sections 9.10.4, 9.10.5, and 15.1.7, shall be subject to mediation as a condition precedent to binding dispute resolution.

§ 15.3.2 The parties shall endeavor to resolve their Claims by mediation which, unless the parties mutually agree otherwise, shall be administered by the American Arbitration Association in accordance with its Construction Industry Mediation Procedures in effect on the date of the Agreement. A request for mediation shall be made in writing, delivered to the other party to the Contract, and filed with the person or entity administering the mediation. The request may be made concurrently with the filing of binding dispute resolution proceedings but, in such event, mediation shall proceed in advance of binding dispute resolution proceedings, which shall be stayed pending mediation for a period of 60 days from the date of filing, unless stayed for a longer period by agreement of the parties or court order. If an arbitration is stayed pursuant to this Section 15.3.2, the parties may nonetheless proceed to the selection of the arbitrator(s) and agree upon a schedule for later proceedings.

§ 15.3.3 Either party may, within 30 days from the date that mediation has been concluded without resolution of the dispute or 60 days after mediation has been demanded without resolution of the dispute, demand in writing that the other party file for binding dispute resolution. If such a demand is made and the party receiving the demand fails to file for binding dispute resolution within 60 days after receipt thereof, then both parties waive their rights to binding dispute resolution proceedings with respect to the initial decision.

§ 15.3.4 The parties shall share the mediator's fee and any filing fees equally. The mediation shall be held in the place where the Project is located, unless another location is mutually agreed upon. Agreements reached in mediation shall be enforceable as settlement agreements in any court having jurisdiction thereof.

§ 15.4 Arbitration

§ 15.4.1 If the parties have selected arbitration as the method for binding dispute resolution in the Agreement, any Claim subject to, but not resolved by, mediation shall be subject to arbitration which, unless the parties mutually agree otherwise, shall be administered by the American Arbitration Association in accordance with its Construction Industry Arbitration Rules in effect on the date of the Agreement. The Arbitration shall be conducted in the place where the Project is located, unless another location is mutually agreed upon. A demand for arbitration shall be made in writing, delivered to the other party to the Contract, and filed with the person or entity administering the arbitration. The party filing a notice of demand for arbitration must assert in the demand all Claims then known to that party on which arbitration is permitted to be demanded.

§ 15.4.1.1 A demand for arbitration shall be made no earlier than concurrently with the filing of a request for mediation, but in no event shall it be made after the date when the institution of legal or equitable proceedings based on the Claim would be barred by the applicable statute of limitations. For statute of limitations purposes, receipt of a written demand for arbitration by the person or entity administering the arbitration shall constitute the institution of legal or equitable proceedings based on the Claim.

§ 15.4.2 The award rendered by the arbitrator or arbitrators shall be final, and judgment may be entered upon it in accordance with applicable law in any court having jurisdiction thereof.

§ 15.4.3 The foregoing agreement to arbitrate and other agreements to arbitrate with an additional person or entity duly consented to by parties to the Agreement, shall be specifically enforceable under applicable law in any court having jurisdiction thereof.

AIA Document A201 – 2017. Copyright © 1911, 1915, 1918, 1925, 1937, 1951, 1958, 1961, 1963, 1966, 1970, 1976, 1987, 1997, 2007 and 2017. All rights reserved. "The American Institute of Architects," "American Institute of Architects," "AIA," the AIA Logo, and "AIA Contract Documents" are trademarks of The American Institute of Architects. This document was produced at 15:30:33 CT on 01/23/2025 under Order No.4104251278 which expires on 03/15/2025, is not for resale, is licensed for one-time use only, and may only be used in accordance with the AIA Contract Documents® Terms of Service. To report copyright violations, e-mail docinfo@aiacontracts.com.
User Notes: (1299863920)

§ 15.4.4 Consolidation or Joinder

§ 15.4.4.1 Subject to the rules of the American Arbitration Association or other applicable arbitration rules, either party may consolidate an arbitration conducted under this Agreement with any other arbitration to which it is a party provided that (1) the arbitration agreement governing the other arbitration permits consolidation, (2) the arbitrations to be consolidated substantially involve common questions of law or fact, and (3) the arbitrations employ materially similar procedural rules and methods for selecting arbitrator(s).

§ 15.4.4.2 Subject to the rules of the American Arbitration Association or other applicable arbitration rules, either party may include by joinder persons or entities substantially involved in a common question of law or fact whose presence is required if complete relief is to be accorded in arbitration, provided that the party sought to be joined consents in writing to such joinder. Consent to arbitration involving an additional person or entity shall not constitute consent to arbitration of any claim, dispute or other matter in question not described in the written consent.

§ 15.4.4.3 The Owner and Contractor grant to any person or entity made a party to an arbitration conducted under this Section 15.4, whether by joinder or consolidation, the same rights of joinder and consolidation as those of the Owner and Contractor under this Agreement.

AIA Document A201 – 2017. Copyright © 1911, 1915, 1918, 1925, 1937, 1951, 1958, 1961, 1963, 1966, 1970, 1976, 1987, 1997, 2007 and 2017. All rights reserved. “The American Institute of Architects,” “American Institute of Architects,” “AIA,” the AIA Logo, and “AIA Contract Documents” are trademarks of The American Institute of Architects. This document was produced at 15:30:33 CT on 01/23/2025 under Order No.4104251278 which expires on 03/15/2025, is not for resale, is licensed for one-time use only, and may only be used in accordance with the AIA Contract Documents® Terms of Service. To report copyright violations, e-mail docinfo@aiacontracts.com.
User Notes: (1299863920)

Additions and Deletions Report for
AIA® Document A201® – 2017

This Additions and Deletions Report, as defined on page 1 of the associated document, reproduces below all text the author has added to the standard form AIA document in order to complete it, as well as any text the author may have added to or deleted from the original AIA text. Added text is shown underlined. Deleted text is indicated with a horizontal line through the original AIA text.

Note: This Additions and Deletions Report is provided for information purposes only and is not incorporated into or constitute any part of the associated AIA document. This Additions and Deletions Report and its associated document were generated simultaneously by AIA software at 15:30:33 CT on 01/23/2025.

PAGE 1

Edison High School Track Resurfacing
700 22nd Avenue NE
Minneapolis, MN 55418

...

Minneapolis Public Schools Special School District 1
1250 West Broadway Avenue
Minneapolis, MN 55411

...

Bolton & Menk, Inc.
3300 Fernbrook Lane North Suite 300
Plymouth, MN 55447

PAGE 11

The parties shall agree upon ~~written~~ protocols governing the transmission and use ~~of, and reliance on,~~ of Instruments of Service or any other information or documentation in digital form. The parties will use AIA Document E203™–2013, Building Information Modeling and Digital Data Exhibit, to establish the protocols for the development, use, transmission, and exchange of digital data.

...

Any use of, or reliance on, all or a portion of a building information model without agreement to ~~written~~ protocols governing the use of, and reliance on, the information contained in the model and without having those protocols set forth in AIA Document E203™–2013, Building Information Modeling and Digital Data Exhibit, and the requisite AIA Document G202™–2013, Project Building Information Modeling Protocol Form, shall be at the using or relying party's sole risk and without liability to the other party and its contractors or consultants, the authors of, or contributors to, the building information model, and each of their agents and employees.

Additions and Deletions Report for AIA Document A201 – 2017. Copyright © 1911, 1915, 1918, 1925, 1937, 1951, 1958, 1961, 1963, 1966, 1970, 1976, 1987, 1997, 2007 and 2017. All rights reserved. "The American Institute of Architects," "American Institute of Architects," "AIA," the AIA Logo, and "AIA Contract Documents" are trademarks of The American Institute of Architects. This document was produced at 15:30:33 CT on 01/23/2025 under Order No.4104251278 which expires on 03/15/2025, is not for resale, is licensed for one-time use only, and may only be used in accordance with the AIA Contract Documents® Terms of Service. To report copyright violations, e-mail docinfo@aiacontracts.com.
User Notes: (1299863920)

Certification of Document's Authenticity

AIA® Document D401™ – 2003

I, , hereby certify, to the best of my knowledge, information and belief, that I created the attached final document simultaneously with its associated Additions and Deletions Report and this certification at 15:30:33 CT on 01/23/2025 under Order No. 4104251278 from AIA Contract Documents software and that in preparing the attached final document I made no changes to the original text of AIA® Document A201™ – 2017, General Conditions of the Contract for Construction, other than those additions and deletions shown in the associated Additions and Deletions Report.

(Signed)

Curtis Hartog, Executive Director

(Title)

1/23/2025

(Dated)

AIA Document D401 – 2003. Copyright © 1992 and 2003. All rights reserved. "The American Institute of Architects," "American Institute of Architects," "AIA," the AIA Logo, and "AIA Contract Documents" are trademarks of The American Institute of Architects. This document was produced at 15:30:33 CT on 01/23/2025 under Order No.4104251278 which expires on 03/15/2025, is not for resale, is licensed for one-time use only, and may only be used in accordance with the AIA Contract Documents® Terms of Service. To report copyright violations, e-mail docinfo@aiacontracts.com.
User Notes: (1299863920)

MINNEAPOLIS PUBLIC SCHOOLS
Urban Education. Global Citizens.

Capital Planning, Construction & Maintenance Department

Consultant/Architect Contract Change Order Cover Sheet

Project Information

Consultant/Architect	Wendel Architects	Date	6/6/2025
Project Name	Las Estrellas Safe & Welcoming Entrance	Project No.	24LASE001
Contract Approval Date:	10/28/2024	OP Number	25-2525

Summary

Original Contract Amount	$	303,325.00	Date of Substantial Completion		8/15/2025
Board Authorized Amount	$	310,525.00	Date of Last Board Approval		6/10/2025

Summary of Previous Change Orders

Change Order #1	$	7,200.00
Change Order #2	$	25,595.85
TOTAL OF PREVIOUS CHANGE ORDERS	$	32,795.85

AMOUNT OF THIS CHANGE ORDER #	**2**	**$**	**25,595.85**
TOTAL CHANGE ORDERS TO DATE		**$**	**32,795.85**
ACCUMULATIVE CONTRACT AMOUNT		**$**	**336,120.85**
ABOVE AUTHORIZED AMOUNT*		**$**	**336,120.85**

*this will be the amendment value in Novatus, if applicable

REVISED DATE OF SUBSTANTIAL COMPLETION: 10/31/2025

DATE OF BOARD ACTION: 8/12/2025

Reviewed By: Project Manager, Capital Planning & Construction — Date: 6/6/2025

Approved By: Jibriil Yusuf — Jibriil Yusef, Manager, CPCM — Date: 06/10/2025

Reviewed by: Thomas Streif — ~~Liban Jama~~, Senior Buyer, Finance Dept — Date: 7/15/2025

Approved By: Tom Parent, Senior Operations Officer — Date:

AIA® Document G802® – 2017

Amendment to the Professional Services Agreement

PROJECT: *(name and address)* Las Estrellas Safe & Welcoming Entrance 1201 University Ave NE Minneapolis, MN 55403	**AGREEMENT INFORMATION:** Date: 10/28/2024	**AMENDMENT INFORMATION:** Amendment Number: 002 Date: 6/6/2025
OWNER: *(name and address)* Minneapolis Public Schools Special School District #1 1250 West Broadway Ave Minneapolis, MN 55411	**ARCHITECT:** *(name and address)* Wendel Architecture, PC 501 1st Ave North Suite 420 Minneapolis, MN 55403	

The Owner and Architect amend the Agreement as follows:
Extra services for construction testing and inspection services. These services will be provided by Braun Intertec per the attached proposal.

The Architect's compensation and schedule shall be adjusted as follows:

Compensation Adjustment:
$25,595.85

Schedule Adjustment:
None

SIGNATURES:

Wendel Architecture, PC **ARCHITECT** *(Firm name)*	Minneapolis Public Schools **OWNER** *(Firm name)*
SIGNATURE	**SIGNATURE**
James Wilson, Principal **PRINTED NAME AND TITLE**	**PRINTED NAME AND TITLE**
6/16/25 **DATE**	**DATE**

AIA Document G802 – 2017. Copyright © 2000, 2007 and 2017. All rights reserved. "The American Institute of Architects," "American Institute of Architects," "AIA," the AIA Logo, and "AIA Contract Documents" are trademarks of The American Institute of Architects. This document was produced at 16:28:41 CT on 06/10/2025 under Order No.4104251278 which expires on 06/14/2025, is not for resale, is licensed for one-time use only, and may only be used in accordance with the AIA Contract Documents® Terms of Service. To report copyright violations, e-mail docinfo@aiacontracts.com.
User Notes: (3B9ADA49)

June 4, 2025

Ms. Ann Cerney
Facilities Department
Minneapolis Public Schools
1250 West Broadway
Minneapolis, MN 55411

Re: Las Estrellas – Safe and Welcoming Entrance Addition and Renovations MPS #25LASE001 – Extra Service – Construction Testing and Inspections

Ann:

Per our discussion and correspondence, Wendel Architecture PC is submitting the following request for extra services for Construction Testing and Inspection services at Las Estrellas Elementary School. These services will be provided by Braun Intertec per the attached proposal, and subcontracted through Wendel as a convenience for MPS.

Wendel's proposed fee for this additional work is as follows:

- Braun Intertec proposal: $24,377.00
- Wendel 5% mark-up: $1,218.85
- Total extra service: $25,595.85

If you have any questions or comments, please feel free to call me.

Sincerely

WENDEL ARCHITECTURE, PC

Jim Wilson, AIA, LEED AP, ALEP
Principal, K12 Market Director

Cc: Nickisha Vander Wyst, Amy Beausoleil

Enclosure: Braun proposal

Braun Intertec Corporation
11001 Hampshire Avenue S
Minneapolis, MN 55438

Phone: 952.995.2000
Fax: 952.995.2020
Web: braunintertec.com

May 29, 2025 Proposal QTB213135

Minneapolis Public Schools
c/o Mr. Jim Wilson
401 2nd Avenue North #206
Minneapolis, MN 55401

Re: Proposal for Special Inspection and Testing Services
Safe & Welcoming Entrance Addition and Renovation
1201 University Avenue Northeast
Minneapolis, Minnesota

Dear Mr. Wilson:

Braun Intertec Corporation is pleased to submit this proposal to provide special inspections and testing services for Safe & Welcoming Entrance Addition and Renovation at Las Estrellas Dual School in Minneapolis, Minnesota.

Since our inception in 1957, we have grown into one of the largest employee owned engineering firms in the nation. With around 1,000 employee owners, retaining our firm gives you access to a diverse range of services and professionals you can consult with if the unforeseen occurs. The size of our company also allows us to respond quickly when schedule constraints occur.

Our Understanding of the Project

We understand this project will include the construction of addition of a new canopy ramp and renovations to the Las Estrellas Dual School in Minneapolis, Minnesota. The construction will include concrete drilled piers, grade beams, a ramp slab, a trench drain, topping slabs, sidewalks, curb & gutter, post installed anchors, utilities, and new bituminous pavement. Braun Intertec would provide special inspections and construction materials testing on cast-in-place foundations, soils, concrete, structural steel, pavement, and building enclosure related elements of the project.

Available Information

This proposal was prepared using the following documents and information.

- Project plans and specifications prepared by Wendel Companies, dated March 4, 2025
- Special Testing & Inspection Schedule, dated February 7, 2025

Project Approach and Staff Qualifications

Special Inspections

Braun Intertec has adopted the International Code Council (ICC) Model Program for Special Inspection to develop the guiding principles for our special inspection program. This model was selected because it was designed by the ICC to assist owners, contractors and building officials in the understanding, administration and enforcement of the special inspection requirements of the International Building

Code (IBC). Currently, there are ICC certifications for soils, reinforced concrete, structural masonry, pre-tension/post-tension (pre-stressed) concrete, spray-applied fireproofing, structural steel and bolting, and structural welding.

Qualifications and Experience

ICC certified special inspectors will provide special inspections. An ICC certified special inspector is one who has successfully demonstrated their ability to understand the IBC, construction practices and how to read and understand construction documents. Through experience and examination, our ICC certified special inspectors have demonstrated their ability to provide special inspection services.

Inspections and Reporting

Our special inspectors summarize the nature, extent and results of special inspection activities at the time they are performed on Special Inspection Daily Report forms submitted electronically to the general contractor's on-site personnel for review and records. These records can also be transmitted electronically to others who may want to review these documents on an agreed upon schedule. When unresolved discrepancies are noted, we will document the issues and work with the design and construction team to bring them to resolution. Special inspection final reports will be prepared and submitted upon completion as required by the requirements of the IBC.

Communications

Braun Intertec special inspectors will communicate the results of their inspections to the contractor and our supervising engineer each day special inspections are performed. We strive to have our special inspectors develop a working relationship with the project's structural engineer-of-record. We may attempt contact with the structural engineering consultant periodically to review the work being performed and to request clarifications and direction on any item that may require it.

Construction Materials Testing

Qualified technicians working under the direction of a professional engineer will provide the services. Experience and certification information is available upon request once we are provided with schedule information. Concrete technicians assigned to the project are ACI Concrete Field Testing Technician – Grade I certified to conduct the required concrete testing. Soil technicians are certified to use a nuclear gauge for soil density testing, so test results can be determined on site and evaluated once the required laboratory testing is completed. Field test results will be verbally reported daily to the general contractor on site, with written field and laboratory reports distributed shortly after.

Scope of Services

Services are performed under the direction of a licensed professional engineer, on a periodic basis, depending on the construction schedule and when they are requested by the general contractor. After reviewing available information, we understand our scope of services for the project will be limited to the tasks defined below.

Deep Foundations Related Services

- Observe installation of drilled shafts on a continuous basis.

- Perform the associated concrete and reinforcement observations related to the foundation elements as shown below.

- Engineering oversight and review of the services provided.

Soil Related Services

- Observe and evaluate the soils exposed in excavations to determine if the soils are similar to those encountered with the geotechnical evaluation and suitable for support of fill, foundations or pavements. Our engineer can provide consultation for conditions that appear to differ from the geotechnical evaluation.

- Perform laboratory Proctor tests to determine the maximum Proctor dry densities and optimum moisture contents of prospective fill materials.

- Observe the placement and compaction of fill.

- Test compacted fill placed below building footprints and oversizing areas, below slabs and/or pavements, adjacent to grade beams, and in utility trenches, to determine if the relative compaction was achieved.

- Engineering oversight and review of the services provided.

Concrete Related Services

- Observe concrete reinforcement placement.

- Observe the general placement of bolts and other embeds in the plastic concrete.

- Sample and test the plastic concrete for slump, air content, temperature and prepare test cylinders for laboratory compressive strength testing with ACI level 1 field technicians. We will perform concrete testing on structural items as required by the IBC. Though not required by the IBC we have included testing for the exterior sidewalks and curb and gutter.

- Observe the concrete placement and test sample preparation.

- Perform laboratory compressive strength testing of the concrete samples.

- Observe the installation of post-installed anchors on a periodic basis.

Structural Steel Related Services

- Observe and test the structural steel welded and bolted connections in the field.

- Observe and test the metal decking connections for orientation, sidelap fasteners, the hold down connections.

- Observe and document the installation of the base plate anchor bolts.

Paving Related Services

- Observe test rolls of the pavement subgrade soils and/or aggregate base layer to determine if the materials tested are capable of supporting bituminous pavement.
- Core the compacted bituminous pavement to obtain samples for thickness and density measurements.
- Perform extraction and extracted aggregate gradation tests on bituminous samples.
- Perform laboratory density tests on bulk samples of bituminous mixes for mix design evaluation.

Engineering Consulting and Project Communication and Reporting Services

- Provide engineering consulting services, review test results and observations reports, and prepare required final reports.
- Management, including scheduling of our field personnel and communication with the contractor, owner, building official, and design team.
- Transmit results to the project team on weekly basis to the contractor, owner, building official, fabricators and design team.

Alternate Building Enclosure Observations

Building Enclosure Observation Services are provided by the Braun Intertec Building Science Group. The Building Science Group is a team of Registered Architects, Professional Engineers, Consultants, and Field Technicians with certifications as Building Enclosure Commissioning Agent (BECxP, CxA+BE), Registered Roof Observer (RRO), Registered Exterior Wall Observer (REWO), Licensed Air Barrier Field Auditor, Certified Air Barrier Specialist (CABS), Certified EIFS Inspectors (CEI), FenestrationMaster Professional (FMPC), and Certified Infrared Thermographers (CIT). Braun Intertec is an AAMA-accredited Field Test Agency.

Building Enclosure Observations

- Attend pre-construction meetings (if applicable), perform pre-construction prep work, and review approved submittals.
- Perform periodic observations during installation of building enclosure systems, including waterproofing, below-grade systems, exterior walls, air/weather barriers, fenestrations and doors, roofing, and critical connections, junctions, and envelope transitions.
- Provide a Daily Observation Report to document observations made at the time of each site visit. If discrepancies are observed, they will be discussed with the Contractor prior to departing the site.

- As discrepancies are observed and documented, it is the responsibility of others to make necessary correction(s). At subsequent visits, we will document corrections if not covered or hidden from view. If hidden from view, we will note as such.

- We have included one site visit for observations. Actual installation phasing and sequencing may modify the number of visits.

Project Management and Reporting Services

- Review test results and observation reports, transmit results to the project team following completion of observation and/or testing activities, and prepare required final reports.

- Management, including scheduling of our field personnel and communication with the contractor, owner, and design team.

Building Enclosure Observation Assumptions

- Safe access to the locations requiring observations and testing to be provided by the General Contractor.

- Approved submittal packages should be submitted for review a minimum of 72 hours prior to our arrival on site.

- 48 hours' notice for scheduling observations for a specific time is required. Shorter than 48 hours' notice may impact our ability to perform the requested services.

- We assume performing observations at grade level, roofs, and/or terraces. We do not include costs for aerial lift equipment or scaffolding that may be required, if the area in observance is greater than 12 feet above the adjacent horizontal surface. It is most economical to utilize aerial lift equipment already on site.

- Re-inspection or additional testing due to nonconformance will be provided at the Unit Rates in the attached tabulation.

Basis of Scope of Work

The costs associated with the proposed scope of services were estimated using the following assumptions. If the construction schedule is modified or the contractor completes the various phases of the project at different frequencies or durations than shown in this proposal, we may need to adjust the overall cost accordingly. The scope of work and number of trips required to perform these services are as shown in the attached table. Notable assumptions in developing our estimate include:

- This project will begin in spring of 2025 and will be substantially complete by about fall of 2025.

- Assumptions regarding the number of trips for special inspections and testing are outlined in the attached cost estimate table. As the contractor's schedule becomes available and designs are finalized, please review this proposed scope of work to determine if the project's needs and budget will be met.

- We have assumed that periodic earthwork observation and testing will be required.
- The drilled shafts will be placed at an average of five shafts per day and require 2 days to complete. We have assumed that observations will be required on a full-time basis.
- Concrete placements for the structure will be observed throughout the duration by our technician as required by the IBC and project documents.
- We assume the structural steel fabricator will be AISC certified and review of quality control manual or inspections of the fabrication shop are **not** required. If this assumption is not correct, please call us and we will provide a cost estimate for the fabrication shop inspections.
- No special site specific training or gear is required to complete our scope of services.
- Parking will be available on site for our vehicles.
- You, or others you may designate, will provide us with current and approved plans and specifications for the project. Modification to these plans must also be sent to us so we can review their incorporation into the work.
- We will **require a minimum of 24 hours' notice** for scheduling inspections for a specific time. Shorter than 24 hours' notice may impact our ability to perform the requested services, and the associated impacts will be the responsibility of others.

Cost

We will furnish the services described in this proposal for an estimated fee shown below in Table 1. Please initial next to the accepted scope. A tabulation showing hourly and unit rates associated with our proposed scope of services is attached. The actual cost of our services will be based on the actual units or hours expended to meet the requirements of the project documents.

Table 1. Cost Tabulation

Phase	Cost	Initial
Construction and Materials Testing	$19,472	
Alternate #1: Monument Sign – CMT	3,025	
Alternate #2: Canopy Observations - Building Enclosure Consulting	1,880	
Total	**$24,377**	

This cost estimate was developed with the understanding that the scope of services defined herein will be required and requested during our normal work hours of 6:00 a.m. to 4:00 p.m., Monday through Friday. Services that we are asked to provide to meet the project requirements or the contractor's

construction schedule **outside** our normal business hours will be invoiced using an overtime rate factor. The factor for services provided outside our normal work hours or on Saturday will be 1.25 times the listed hourly rate for the service provided. The factor for services provided on Sunday or legal holidays will be 1.5 times the listed hourly rate for the service provided. **We have not included premiums** for overtime in our cost estimate; however, we recommend that allowances and contingencies be made for overtime charges based on conversations with the contractor. You will be billed only for services provided on a time and materials basis.

Because our services are directly controlled by the schedule and performance of others, the actual cost may vary from our estimate. It is difficult to project all of the services and the quantity of services that may be required for any project. If services are required that are not discussed above, we will provide them at the rates shown in the attached table or, if not shown, at our current Schedule of Charges. We will invoice you on a monthly basis.

General Remarks

We will be happy to meet with you to discuss our proposed scope of services further and clarify the various scope components.

We appreciate the opportunity to present this proposal to you. After reviewing this proposal, **please sign and return one copy to our office as notification of acceptance and authorization to proceed**. If anything in this proposal is not consistent with your requirements, please let us know immediately. Braun Intertec will not release any written reports until we have received a signed agreement. Also, ordering services from Braun Intertec constitutes acceptance of the terms of this proposal (including the attached General Conditions).

The proposed fee is based on the scope of services described and the assumption that our services will be authorized within 30 days and that others will not delay us beyond our proposed schedule.

We include the Braun Intertec General Conditions, which provide additional terms and are a part of our agreement.

To have questions answered or schedule a time to meet and discuss our approach to this project further, please contact Dan Martin at 651.746.4006 (DMartin@braunintertec.com) or Madan Kanakaraj at 479.844.1293 (MKanakaraj@braunintertec.com).

Sincerely,

BRAUN INTERTEC CORPORATION

Madhan K. Kanakaraj, EIT
Staff Engineer

Brandon S. Rounsville, PE
Project Manager, Project Engineer

Daniel E. Martin
Director, Senior Project Manager

Attachments:
Cost Estimate Table – QTB213135
General Conditions (11/04/2024)

c: Amy Beausoleil, Wendel Companies

The proposal is accepted. We will reimburse you in accordance with this agreement, and you are authorized to proceed:

Authorizer's Firm

Authorizer's Signature

Authorizer's Name (please print or type)

Authorizer's Title

Date

BRAUN INTERTEC
The Science You Build On.

Project Proposal

QTB213135

Las Estrellas Dual Language School

Client:	Work Site Address:	Service Description:
Wendel Companies (MN) Jim Wilson 401 2nd Avenue North #206 Minneapolis, MN 55401	1201 University Avenue Northeast Minneapolis, MN 55413	Special Inspections and Construction Materials Testing

	Description	Quantity	Units	Unit Price	Extension
Phase 1	**Construction and Materials Testing**				
Activity 1.1	**Soil Observations and Testing**				**$5,600.00**
206	**Excavation Observations**	22.00	Hour	120.00	$2,640.00
	Work Activity Detail — *Qty Units* — *Hrs/Unit* — *Extension*				
	Foundation Excavations — *2.00 Trips* — *3.00* — *6.00*				
	Drilled Piers Shafts — *2.00 Trips* — *8.00* — *16.00*				
207	**Compaction Testing - Nuclear**	9.00	Hour	98.00	$882.00
	Work Activity Detail — *Qty Units* — *Hrs/Unit* — *Extension*				
	Ramp fill — *1.00 Trip* — *3.00* — *3.00*				
	Stair fill — *1.00 Trip* — *3.00* — *3.00*				
	Utilities — *1.00 Trip* — *3.00* — *3.00*				
1308	**Nuclear moisture-density meter charge, per hour**	9.00	Each	34.00	$306.00
209	**Sample pick-up**	2.00	Hour	98.00	$196.00
1318	**Moisture Density Relationship (Standard), per sample**	2.00	Each	208.00	$416.00
126	**Project Engineer**	4.00	Hour	190.00	$760.00
1861	**CMT Trip Charge**	8.00	Each	50.00	$400.00
Activity 1.2	**Concrete Observations and Testing**				**$6,446.00**
260	**Concrete Observations**	11.00	Hour	120.00	$1,320.00
	Work Activity Detail — *Qty Units* — *Hrs/Unit* — *Extension*				
	Drilled Shaft Piers — *2.00 Trips* — *1.00* — *2.00*				
	Grade Beams — *1.00 Trip* — *1.00* — *1.00*				
	Column Piers — *1.00 Trip* — *1.00* — *1.00*				
	Post Installed Anchors — *2.00 Trip* — *3.00* — *6.00*				
	Stairs — *1.00 Trip* — *1.00* — *1.00*				
261	**Concrete Testing**	20.00	Hour	98.00	$1,960.00
	Work Activity Detail — *Qty Units* — *Hrs/Unit* — *Extension*				
	Drilled Shaft Piers — *2.00 Trip* — *2.50* — *5.00*				
	Grade Beams — *1.00 Trip* — *2.50* — *2.50*				
	Ramp Slab — *1.00 Trip* — *2.50* — *2.50*				
	Column Piers — *1.00 Trip* — *2.50* — *2.50*				
	Sidewalk / Flat Work — *1.00 Trip* — *2.50* — *2.50*				
	Curb & Gutter — *1.00 Trip* — *2.50* — *2.50*				
	Stairs — *1.00 Trip* — *2.50* — *2.50*				
1364	**Compressive strength of concrete cylinders (ASTM C 39),per specimen**	40.00	Each	42.00	$1,680.00
	Work Activity Detail — *Qty Units* — *Hrs/Unit* — *Extension*				
	Drilled Shaft Piers — *2.00 Sets* — *5.00* — *10.00*				
	Grade Beams — *1.00 Set* — *5.00* — *5.00*				
	Ramp Slab — *1.00 Set* — *5.00* — *5.00*				
	Column Piers — *1.00 Set* — *5.00* — *5.00*				
	Sidewalk / Flat Work — *1.00 Set* — *5.00* — *5.00*				
	Curb & Gutter — *1.00 Set* — *5.00* — *5.00*				
	Stairs — *1.00 Set* — *5.00* — *5.00*				

	278	**Concrete Cylinder Pick up**			7.00	Hour	98.00	$686.00
		Work Activity Detail	***Qty***	***Units***	***Hrs/Unit***		***Extension***	
		Cylinder Pickup	*6.00*	*Trips*	*1.00*		*6.00*	
	1861	**CMT Trip Charge**			16.00	Each	50.00	$800.00
Activity 1.3		**Structural Steel Observations and Testing**						**$1,600.00**
	605	**ICC Structural Steel Technician**			12.00	Hour	125.00	$1,500.00
		Work Activity Detail	***Qty***	***Units***	***Hrs/Unit***		***Extension***	
		Welding, Framing, Bolting	*3.00*	*Trips*	*4.00*		*12.00*	
	1664	**NDE Trip charge**			2.00	Each	50.00	$100.00
Activity 1.4		**Pavement Observations and Testing**						**$2,548.00**
	211	**Proofroll Observations**			3.00	Hour	125.00	$375.00
		Work Activity Detail	***Qty***	***Units***	***Hrs/Unit***		***Extension***	
		Driveway	*1.00*	*Trips*	*3.00*		*3.00*	
	126	**Project Engineer**			2.00	Hour	190.00	$380.00
	221	**Bituminous Coring**			3.00	Hour	125.00	$375.00
		Work Activity Detail	***Qty***	***Units***	***Hrs/Unit***		***Extension***	
		Coring	*1.00*	*Trips*	*3.00*		*3.00*	
	1542	**Thickness and Density of Bituminous Core**			2.00	Each	66.00	$132.00
	209	**Sample pick-up**			3.00	Hour	98.00	$294.00
		Work Activity Detail	***Qty***	***Units***	***Hrs/Unit***		***Extension***	
		Hot Asphalt Mix Sample	*1.00*	*Trips*	*3.00*		*3.00*	
	1530	**Asphalt Content, per sample**			2.00	Each	170.00	$340.00
	1532	**Extracted Aggregate Gradation, per sample**			2.00	Each	124.00	$248.00
	1528	**Rice Specific Gravity, per sample**			2.00	Each	102.00	$204.00
	1861	**CMT Trip Charge**			4.00	Each	50.00	$200.00
Activity 1.5		**Project Management, Engineering Review, Oversight**						**$3,278.00**
	238	**Project Assistant**			4.00	Hour	98.00	$392.00
	125	**Project Control Specialist**			2.00	Hour	156.00	$312.00
	126	**Project Engineer**			9.00	Hour	190.00	$1,710.00
	128	**Senior Engineer**			4.00	Hour	216.00	$864.00
							Phase 1 Total:	**$19,472.00**
Phase 2		**Alternate #1: Monument Sign - CMT**						
Activity 2.1		**Soil Observations and Testing**						**$1,378.00**
	206	**Excavation Observations**			3.00	Hour	120.00	$360.00
		Work Activity Detail	***Qty***	***Units***	***Hrs/Unit***		***Extension***	
		Foundation Excavations	*1.00*	*Trips*	*3.00*		*3.00*	
	207	**Compaction Testing - Nuclear**			3.00	Hour	98.00	$294.00
		Work Activity Detail	***Qty***	***Units***	***Hrs/Unit***		***Extension***	
		Foundation Backfill	*1.00*	*Trips*	*3.00*		*3.00*	
	1308	**Nuclear moisture-density meter charge, per hour**			3.00	Each	34.00	$102.00
	209	**Sample pick-up**			1.00	Hour	98.00	$98.00
	1318	**Moisture Density Relationship (Standard), per sample**			1.00	Each	208.00	$208.00
	128	**Senior Engineer**			1.00	Hour	216.00	$216.00
	1861	**CMT Trip Charge**			2.00	Each	50.00	$100.00
Activity 2.2		**Concrete Observations and Testing**						**$1,300.00**
	260	**Concrete Observations**			2.00	Hour	120.00	$240.00
		Work Activity Detail	***Qty***	***Units***	***Hrs/Unit***		***Extension***	
		Monument Sign Foundations	*2.00*	*Trips*	*1.00*		*2.00*	

Project Proposal

QTB213135

Las Estrellas Dual Language School

	261	**Concrete Testing**			4.00	Hour	98.00	$392.00
		Work Activity Detail	***Qty***	***Units***	***Hrs/Unit***		***Extension***	
		Monument Sign Foundations	*2.00*	*Trips*	*2.00*		*4.00*	
	1364	**Compressive strength of concrete cylinders (ASTM C 39),per specimen**			10.00	Each	42.00	$420.00
		Work Activity Detail	***Qty***	***Units***	***Hrs/Unit***		***Extension***	
		Monument Sign Foundations	*2.00*	*Sets*	*5.00*		*10.00*	
	278	**Concrete Cylinder Pick up**			1.00	Hour	98.00	$98.00
		Work Activity Detail	***Qty***	***Units***	***Hrs/Unit***		***Extension***	
		Cylinder Pickup	*1.00*	*Trips*	*1.00*		*1.00*	
	1861	**CMT Trip Charge**			3.00	Each	50.00	$150.00
Activity 2.3		**Project Management, Engineering Review, Oversight**						**$347.00**
	238	**Project Assistant**			0.50	Hour	98.00	$49.00
	126	**Project Engineer**			1.00	Hour	190.00	$190.00
	128	**Senior Engineer**			0.50	Hour	216.00	$108.00
							Phase 2 Total:	**$3,025.00**
Phase 3		**Alternate #2: Canopy Observation - Building Enclosure Consulting**						
Activity 3.1		**Canopy Observation**						**$1,510.00**
	5532	**Pre-Construction and Document Review**			1.00	Each	672.00	$672.00
	5504	**Canopy/Roofing Observation (Ea)**			1.00	Each	788.00	$788.00
	1870	**BLSC Trip Charge**			1.00	Each	50.00	$50.00
Activity 3.2		**Project Management**						**$370.00**
	162	**Senior Consultant**			2.00	Hour	185.00	$370.00
							Phase 3 Total:	**$1,880.00**

Proposal Total:	**$24,377.00**

SECTION 1: AGREEMENT

1.1 Agreement. This agreement consists of these General Conditions and the accompanying written proposal or authorization ("Agreement"). This Agreement is the entire agreement between Consultant and Client and supersedes all prior negotiations, representations or agreements, either written or oral.

1.2 Parties to the Agreement. The parties to this Agreement are the Braun Intertec entity ("Consultant") and the client ("Client") as described in the accompanying written proposal or authorization. Consultant and Client may be individually referred to as a Party or collectively as the Parties.

SECTION 2: SCOPE OF SERVICES

2.1 Services. Consultant will provide services ("Services") in connection with the project ("Project") which are specifically described in this Agreement. Client understands and agrees that Consultant's Services are limited to those which are expressly set forth in this Agreement.

2.2 Additional Services. Any Services not specifically set forth in the Agreement constitute "Additional Services." Additional Services must be agreed upon in writing by the Parties prior to performance of the Additional Services and may entitle Consultant to additional compensation and schedule adjustments. Additional compensation will be based upon Consultant's then current rates and fees.

SECTION 3: PERFORMANCE OF SERVICES

3.1 Standard of Care. Consultant will perform its professional Services consistent with the degree of care and skill exercised by members of Consultant's profession performing under similar circumstances at the same time and in the same locality in which the professional Services are performed. CONSULTANT DISCLAIMS ALL STATUTORY, ORAL, WRITTEN, EXPRESS, AND IMPLIED WARRANTIES, INCLUDING WARRANTIES OF MERCHANTABILITY, FITNESS FOR A PARTICULAR PURPOSE, OR PERFORMANCE OF SERVICES IN A GOOD AND WORKMANLIKE MANNER.

3.2 Written Reports and Findings. Unless otherwise agreed in writing, Consultant's findings, opinions, and recommendations will be provided to Client in writing and may be delivered via electronic format. Client agrees not to rely on oral findings, opinions, or recommendations.

3.3 Observation or Sampling Locations. Locations of field observations or sampling described in Consultant's report or shown on Consultant's sketches reference Project plans or information provided by others or estimates made by Consultant's personnel. Consultant will not survey, set, or check the accuracy of those points unless Consultant accepts that duty in writing. Client agrees that such dimensions, depths, or elevations are approximations unless specifically stated otherwise in the report. Client accepts the inherent risk that samples or observations may not be representative of items not sampled or seen and further that site conditions may vary over distance or change over time.

3.4 Project Site Information. Client will provide Consultant with prior environmental, geotechnical and other reports, specifications, plans, and information to which Client has access about the Project site and which are necessary for Consultant to carry out Consultant's Services. Client agrees to provide Consultant with all plans, changes in plans, and new information as to Project site conditions until Consultant has completed its Services.

3.5 Subsurface Objects. To the extent required to carry out Consultant's Services, Client agrees to provide Consultant, in a timely manner, with information that Client has regarding buried objects at the Project site. Consultant will not be responsible for locating buried objects or utilities at the Project site unless expressly set forth in this Agreement, or expressly required by applicable law. Client agrees to hold Consultant harmless, defend, and indemnify Consultant from claims, damages, losses, penalties and expenses (including attorney fees) involving buried objects or utilities that were not properly marked or identified or of which Client had or should have had knowledge but did not timely notify Consultant or correctly identify on the plans Client or others furnished to Consultant. Consultant, from time to time, may hire a third party to locate underground objects or utilities and, unless otherwise expressly stated in this Agreement, such action shall be for the sole benefit of Consultant and in no way will alleviate Client of its responsibilities hereunder.

3.6 Hazardous Materials. Client will notify Consultant of any knowledge or suspicion of the presence of hazardous or dangerous materials present on any Project site or in any sample or material provided to Consultant. Client agrees to provide Consultant with information in Client's possession or control relating to such samples or materials. If Consultant observes or suspects the presence of contaminants not anticipated in this Agreement, Consultant may terminate Services without liability to Client or to others, and Client will compensate Consultant for fees earned and expenses incurred up to the time of termination.

3.7 Supervision of Others. Consultant shall have no obligation to supervise or direct Client's representatives, contractors, or other third parties retained by Client. Consultant has no authority over or responsibility for the means, methods, techniques, sequences, or procedures of construction selected or used by Client, Client's representatives, contractors, or other third parties retained by Client.

3.8 Safety. Consultant will provide a health and safety program for its employees as well as reasonable personal protective equipment ("PPE") typical for the performance of the Services provided by this Agreement and as required by law. Consultant shall be entitled to compensation for all extraordinary PPE required by Client. Client will provide, at no cost to Consultant, appropriate Project site safety measures which are necessary for Consultant to perform its Services at the Project location or work areas in connection with the Project. Consultant's employees are expressly authorized by Client to refuse to work under conditions that may, in an employee's sole discretion, be unsafe. Consultant shall have no authority over or be responsible for the safety precautions and programs, or for security, at the Project site (except with respect to Consultant's own Services and those of its subconsultants).

3.9 Project Site Access and Damage. Client will provide or ensure access to the site. In the performance of Services some Project site damage is normal even when due care is exercised. Consultant will use reasonable care to minimize damage to the Project site. Unless otherwise expressly stated in this Agreement, the cost of restoration for such damage has not been included in the estimated fees and will be the responsibility of the Client.

3.10 Monitoring Wells. To the extent applicable to the Services, monitoring wells are Client's property, and Client is responsible for monitoring well permitting, maintenance, and abandonment unless otherwise expressly set forth in this Agreement.

3.11 Contaminant Disclosures Required by Law. Client agrees to make all disclosures related to the discovery or release of contaminants that are required by law. In the event Client does not own the Project site, Client acknowledges that it is Client's duty to inform the owner of the Project site of the discovery or release of contaminants at the site. Client agrees to hold Consultant harmless, defend, and indemnify Consultant from claims, damages, penalties, or losses and expenses, including attorney fees, related to Client's failure to make any disclosure required by law or for failing to make the necessary disclosure to the owner of the Project site.

SECTION 4: SCHEDULE

4.1 Schedule. Consultant shall complete its obligations within a reasonable time and shall make decisions and carry out its responsibilities in a manner consistent with the Standard of Care. Specific periods of time for rendering Services or specific dates by which Services are to be completed are provided in this Agreement. If Consultant is delayed in the performance of the Services by actions, inactions, or neglect of Client or others for whom Client is responsible, by changes ordered in the Services, or by other causes beyond the control of Consultant, including force majeure events, then the time for Consultant's performance of Services shall be extended and Consultant shall receive payment for all expenses attributable to the delay in accordance with Consultant's then current rates and fees.

4.2 Scheduling On-Site Observations or Services. To the extent Consultant's Services require observations, inspections, or testing be performed at the Project site, Client understands and agrees that Client, directly or indirectly through its authorized representative, has the sole right and responsibility to determine and communicate to Consultant the scheduling of observations, inspections, and testing performed by Consultant. Accordingly, Client also acknowledges that Consultant bears no responsibility for damages that may result because Consultant did not perform such observations, inspections, or testing that Client failed to request and schedule. Client understands that the scheduling of observations, inspections, or testing will dictate the time Consultant's field personnel spend on the job site and agrees to pay for all services provided by Consultant due to Client's scheduling demands in accordance with Consultant's then current rates and fees.

SECTION 5: COST AND PAYMENT OF SERVICES

5.1 Cost Estimates. Consultant's price or fees provided for in this Agreement are an estimate and are not a fixed amount unless otherwise expressly stated in this Agreement. Consultant's estimated fees are based upon Consultant's experience, knowledge, and professional judgment as well as information available to Consultant at the time of this Agreement. Actual costs may vary and are not guaranteed or warrantied.

5.2 Payment. Consultant will invoice Client on a monthly basis for Services performed. Client will pay for Services as stated in this Agreement together with costs for Additional Services or costs otherwise agreed to in writing within thirty (30) days of the invoice date. Unless otherwise stated in this Agreement or agreed to in writing, Consultant's costs for all services performed will be based upon Consultant's then current rates, fees, and charges. No retainage shall be withheld by Client. All unpaid invoices will incur an interest charge of 1.5% per month or the maximum allowed by law.

5.3 Other Payment Conditions. Consultant will require Client credit approval and Consultant may require payment of a retainer fee. Client agrees to pay all applicable taxes. Client's obligation to pay for Services under this Agreement is not contingent on Client's ability to obtain financing, governmental or regulatory agency approval, permits, final adjudication of any lawsuit, Client's successful completion of any project, receipt of payment from a third party, or any other event.

5.4 Third Party Payment. Provided Consultant has agreed in writing, Client may request Consultant to invoice and receive payment from a third party for Consultant's Services. Consultant, in its sole discretion, may also require the third party to provide written acceptance of all terms of this Agreement. Neither payment to Consultant by a third party nor a third party's written acceptance of all terms of this Agreement will alter Client's rights and responsibilities under this Agreement. Client expressly agrees that the Agreement contains sufficient consideration notwithstanding Consultant being paid by a third party.

5.5 Non-Payment. If Client does not pay for Services in full as agreed, Consultant may retain work not yet delivered to Client and Client agrees to return all Project Data (as defined in this Agreement) that may be in Client's possession or under Client's control. If Client fails to pay Consultant in accordance with this Agreement, such nonpayment shall be considered a

default and breach of this Agreement for which Consultant may terminate for cause consistent with the terms of this Agreement and without liability to Client or to others. Client will compensate Consultant for fees earned and expenses incurred up to the time of termination. Client agrees to be liable to Consultant for all costs and expenses Consultant incurs in the collection of amounts invoiced but not paid, including but not limited to attorney fees and costs.

SECTION 6: OWNERSHIP AND USE OF DATA

6.1 Ownership. All reports, notes, calculations, documents, and all other data prepared by Consultant in the performance of the Services ("Project Data") are instruments of Consultant's Services and are the property of Consultant. Consultant shall retain all common law, statutory and other reserved rights, including the copyright thereto, of Project Data.

6.2 Use of Project Data. The Project Data of this Agreement is for the exclusive purpose disclosed by Client and, unless agreed to in writing, for the exclusive use of Client. Client may not use Project Data for a purpose for which the Project Data was not prepared without the express written consent of Consultant. Consultant will not be responsible for any claims, damages, or costs arising from the unauthorized use of any Project Data provided by Consultant under this Agreement. Client agrees to hold harmless, defend and indemnify Consultant from any and all claims, damages, losses, and expenses, including attorney fees, arising out of such unauthorized use.

6.3 Samples, Field Data, and Contaminated Equipment. Samples and field data remaining after tests are conducted, as well as field and laboratory equipment that cannot be adequately cleansed of contaminants, are and continue to be the property of Client. Samples may be discarded or returned to Client, at Consultant's discretion, unless within fifteen (15) days of the report date Client gives Consultant written direction to store or transfer the samples and materials. Samples and materials will be stored at Client's expense.

6.4 Data Provided by Client. Electronic data, reports, photographs, samples, and other materials provided by Client or others may be discarded or returned to Client, at Consultant's discretion, unless within 15 days of the report date Client gives Consultant written direction to store or transfer the materials at Client's expense.

SECTION 7: INSURANCE

7.1 Insurance. Consultant shall keep and maintain the following insurance coverages:

a. Workers' Compensation: Statutory

b. Employer's Liability: $1,000,000 bodily injury, each accident | $1,000,000 bodily injury by disease, each employee | $1,000,000 bodily injury/disease, aggregate

c. General Liability: $1,000,000 per occurrence | $2,000,000 aggregate

d. Automobile Liability: $1,000,000 combined single limit (bodily injury and property damage)

e. Excess Umbrella Liability: $5,000,000 per occurrence | $5,000,000 aggregate

f. Professional Liability: $2,000,000 per claim | $2,000,000 aggregate

7.2 Waiver of Subrogation. Client and Consultant waive all claims and rights of subrogation for losses arising out of causes of loss covered by the respective insurance policies.

7.3 Certificate of Insurance. Consultant shall furnish Client with a certificate of insurance upon request.

SECTION 8: INDEMNIFICATION, CONSEQUENTIAL DAMAGES, LIABILITY LIMITS

8.1 Indemnification. Consultant's only indemnification obligation shall be to indemnify and hold harmless the Client, its officers, directors, and employees from and against those damages and costs incurred by Client or that Client is legally obligated to pay as a result of third party tort claims, including for the death or bodily injury to any person or for the destruction or damage to any property, but only to the extent proven to be directly caused by the negligent act, error, or omission of the Consultant or anyone for whom the Consultant is legally responsible. This indemnification provision is subject to the Limitation of Liability set forth in this Section 8.

8.2 Intellectual Property. Client agrees to indemnify Consultant against losses and costs arising out of claims of patent or copyright infringement as to any process or system that is specified or selected by Client or others on behalf of Client.

8.3 Mutual Waiver of Consequential Damages. NOTWITHSTANDING ANYTHING TO THE CONTRARY HEREUNDER, NEITHER CONSULTANT NOR CLIENT SHALL BE LIABLE TO THE OTHER FOR ANY CONSEQUENTIAL, PUNITIVE, INDIRECT, INCIDENTAL OR SPECIAL DAMAGES, OR LOSS OF USE OR RENTAL, LOSS OF PROFIT, LOSS OF BUSINESS OPPORTUNITY, LOSS OF PROFIT OR REVENUE OR COST OF FINANCING, OR OTHER SUCH SIMILAR AND RELATED DAMAGE ASSERTED IN THIRD PARTY CLAIMS, OR CLAIMS BY EITHER PARTY AGAINST THE OTHER.

8.4 Limitation of Liability. TO THE FULLEST EXTENT PERMITTED BY LAW, THE TOTAL LIABILITY IN THE AGGREGATE OF CONSULTANT, CONSULTANT'S OFFICERS, DIRECTORS, PARTNERS, EMPLOYEES, AGENTS, AND SUBCONSULTANTS, TO CLIENT AND ANYONE CLAIMING BY, THROUGH OR UNDER CLIENT FOR ANY CLAIMS, LOSSES, COSTS, OR DAMAGES WHATSOEVER ARISING OUT OF, RESULTING FROM OR IN ANY WAY RELATED CONSULTANT'S PERFORMANCE OF THE SERVICES OR THIS AGREEMENT, FROM ANY CAUSE OR CAUSES, INCLUDING BUT NOT LIMITED TO NEGLIGENCE, PROFESSIONAL ERRORS AND OMISSIONS, STRICT LIABILITY, BREACH OF CONTRACT, INDEMNIFICATION OBLIGATIONS OR BREACH OF WARRANTY, SHALL NOT EXCEED THE TOTAL COMPENSATION RECEIVED BY CONSULTANT OR $50,000, WHICHEVER IS GREATER.

SECTION 9: MISCELLANEOUS PROVISIONS

9.1 Services Prior to Agreement. Directing Consultant to commence Services prior to execution of this Agreement constitutes Client's acceptance of this unaltered Agreement in its entirety.

9.2 Confidentiality. To the extent Consultant receives Client information identified as confidential, Consultant will not disclose that information to third parties without Client consent. Additionally, any Project Data prepared in performance of the Services will remain confidential and Consultant will not release the reports to any third parties not involved in the Project. Neither of the aforesaid confidentiality obligations shall apply to any information in the public domain, information lawfully acquired from others on a nonconfidential basis, or information that Consultant is required by law to disclose.

9.3 Relationship of the Parties. Consultant will perform Services under this Agreement as an independent contractor, and its employees will at all times be under its sole discretion and control. No provision in this Agreement shall be deemed or construed to create a joint venture, partnership, agency or other such association between the Parties.

9.4 Resource Conservation and Recovery Act. To the extent applicable to the Services, neither this Agreement nor the providing of Services will operate to make Consultant an owner, operator, generator, transporter, treater, storer, or a disposal facility within the meaning of the Resource Conservation and Recovery Act, as amended, or within the meaning of any other law governing the handling, treatment, storage, or disposal of hazardous substances. Client agrees to hold Consultant harmless, defend, and indemnify Consultant from any claims, damages, penalties or losses resulting from the storage, removal, hauling or disposal of such substances.

9.5 Services in Connection with Legal Proceedings. Client agrees to compensate Consultant in accordance with its then current fees, rates, or charges if Consultant is asked or required to respond to legal process arising out of a proceeding related to the Project and as to which Consultant is not a party.

9.6 Assignment. This Agreement may not be assigned by Consultant or Client without the prior written consent of the other Party, which consent shall not be unreasonably withheld.

9.7 Third Party Beneficiaries. Nothing in this Agreement, express or implied, is intended, or will be construed, to confer upon or give any person or entity other than Consultant and Client, and their respective permitted successors and assigns, any rights, remedies, or obligations under or by reason of this Agreement.

9.8 Termination. This Agreement may be terminated by either Party for cause upon seven (7) days written notice to the other Party. Should the other Party fail to cure and perform in accordance with the terms of this Agreement within such seven-day period, the Agreement may terminate at the sole discretion of the Party that provided the written notice. The Client may terminate this Agreement for its convenience. If Client terminates for its convenience, then Consultant shall be compensated in accordance with the terms hereof for Services performed, reimbursable costs and expenses incurred prior to the termination, and reasonable costs incurred as a result of the termination.

9.9 Force Majeure. Neither Party shall be liable for damages or deemed in default of this Agreement to the extent that any delay or failure in the performance of its obligations (other than the payment of money) results, without its fault or negligence, from any cause beyond its reasonable control, including but not limited to acts of God, acts of civil or military authority, embargoes, pandemics, epidemics, war, riots, insurrections, fires, explosions, earthquakes, floods, adverse weather conditions, strikes or lock-outs, declared states of emergency, and changes in laws, statutes, regulations, or ordinances.

9.10 Disputes, Choice of Law, Venue. In the event of a dispute and prior to exercising rights at law or under this Agreement, Consultant and Client agree to negotiate all disputes in good faith for a period of 30 days from the date of notice of such dispute. This Agreement will be governed by the laws and regulations of the state in which the Project is located and all disputes and claims shall be heard in the state or federal courts for that state. Client and Consultant each waive trial by jury.

9.11 Individual Liability. No officer or employee of Consultant, acting within the scope of employment, shall have individual liability for any acts or omissions, and Client agrees not to make a claim against any individual officers or employees of Consultant.

9.12 Severability. Should a court of law determine that any clause or section of this Agreement is invalid, all other clauses or sections shall remain in effect.

9.13 Waiver. The failure of either Party hereto to exercise or enforce any right under this Agreement shall not constitute a release or waiver of the subsequent exercise or enforcement of such right.

9.14 Entire Agreement. The terms and conditions set forth herein constitute the entire understanding of the Parties relating to the provision of Services by Consultant to Client. This Agreement may be amended only by a written instrument signed by both Parties. In the event Client issues a purchase order or other documentation to authorize Consultant's Services, any conflicting or additional terms of such documentation are expressly excluded from this Agreement.

MINNEAPOLIS PUBLIC SCHOOLS
Urban Education. Global Citizens.

Capital Planning, Construction & Maintenance Department

Consultant/Architect Contract Change Order Cover Sheet

Project Information

Consultant/Architect	Wendel Architects	Date	5/20/2025
Project Name	Las Estrellas Safe & Welcoming Entrance	Project No.	24LASE001
Contract Approval Date:	10/28/2024	OP Number	25-2525

Summary

Original Contract Amount	$ 303,325.00	Date of Substantial Completion	8/15/2025
Board Authorized Amount	$ 303,325.00	Date of Last Board Approval	12/10/2024

Summary of Previous Change Orders

Change Order #1	$ 7,200.00		
		TOTAL OF PREVIOUS CHANGE ORDERS	$ 7,200.00

AMOUNT OF THIS CHANGE ORDER #	**1**	**$ 7,200.00**

TOTAL CHANGE ORDERS TO DATE	**$ 7,200.00**
ACCUMULATIVE CONTRACT AMOUNT	**$ 310,525.00**
ABOVE AUTHORIZED AMOUNT*	**$ 310,525.00**

*this will be the amendment value in Novatus, if applicable

REVISED DATE OF SUBSTANTIAL COMPLETION	8/15/2025
DATE OF BOARD ACTION	6/10/2025

Reviewed By: Ryan McCarney — Project Manager, Capital Planning & Construction — Date: 5/20/2025

Approved By: Jibriil Yusef, Manager, CPCM — Date: 05/22/2025

Reviewed by: _____ — Date: _____

AIA® Document G802® – 2017

Amendment to the Professional Services Agreement

PROJECT: *(name and address)* Las Estrellas Safe & Welcoming Entrance 1201 University Ave NE Minneapolis, MN 55403	**AGREEMENT INFORMATION:** Date: 10/28/2024	**AMENDMENT INFORMATION:** Amendment Number: 001 Date: 5/20/2025
OWNER: *(name and address)* Minneapolis Public Schools Special School District #1 1250 West Broadway Ave Minneapolis, MN 55411	**ARCHITECT:** *(name and address)* Wendel Architecture, PC 501 1st Ave North Suite 420 Minneapolis, MN 55403	

The Owner and Architect amend the Agreement as follows:
Extra architectural, civil, and structuring engineering services for work at Door #12 at Las Estrellas School so that water drains away from the door to elimate water ponding. Includes new stoop with footings. Includes adding guardrail/bollards at the existing basement wall (old coal room). Includes patching bituminous pavement back in.

The Architect's compensation and schedule shall be adjusted as follows:

Compensation Adjustment:
$7,200.00

Schedule Adjustment:
None

SIGNATURES:

Wendel Architecture, PC **ARCHITECT** *(Firm name)*	Minneapolis Public Schools **OWNER** *(Firm name)*
SIGNATURE	**SIGNATURE**
James Wilson, Principal **PRINTED NAME AND TITLE**	**PRINTED NAME AND TITLE**
5/20/25 **DATE**	**DATE**

AIA Document G802 – 2017. Copyright © 2000, 2007 and 2017. All rights reserved. "The American Institute of Architects," "American Institute of Architects," "AIA," the AIA Logo, and "AIA Contract Documents" are trademarks of The American Institute of Architects. This document was produced at 12:52:36 CT on 05/20/2025 under Order No.4104251278 which expires on 06/14/2025, is not for resale, is licensed for one-time use only, and may only be used in accordance with the AIA Contract Documents® Terms of Service. To report copyright violations, e-mail docinfo@aiacontracts.com.
User Notes: (3B9ADA46)

SECOND AMENDMENT TO PURCHASE AGREEMENT

THIS SECOND AMENDMENT TO PURCHASE AGREEMENT (this "Second Amendment") is made and entered into effective July 14, 2025 ("Effective Date"), by and between Special School District No. 1, Minneapolis Public Schools led by its Board of Education, a special school district created and existing under the laws of Minnesota ("Seller") and Mark Vannelli and Joel Hussong or their permitted successors and assigns ("Purchaser").

RECITALS:

WHEREAS, Seller and Purchaser are parties to that certain Purchase Agreement dated November 25, 2024 (the "**Purchase Agreement**") concerning the purchase and sale of the property located at and commonly known as 1042 18th Avenue Southeast, Minneapolis, Minnesota 55414 and 1000 19th Avenue Southeast, Minneapolis, Minnesota 55414, as more particularly described in the Purchase Agreement (the "**Property**"); and

WHEREAS, on April 15, 2025, Seller and Purchaser entered into an amendment to the Purchase Agreement to extend the Due Diligence Period to July 14, 2025 (the "**First Amendment**"); and

WHEREAS, Purchaser has requested that Seller extend the Due Diligence Period to November 14, 2025 so that Purchaser can obtain grant funds in order to undertake additional environmental testing of the Property during this time; and

WHEREAS, Seller and Purchaser desire to amend the Purchase Agreement on the terms and conditions set forth herein.

NOW, THEREFORE, in consideration of the promises and the mutual covenants of the parties hereinafter expressed, it is hereby agreed as follows:

1. **Recitals; Defined Terms. The foregoing recitals are true and correct and are incorporated herein as part of this Second Amendment. Unless otherwise defined herein, capitalized terms have the meanings ascribed to them in the Purchase Agreement and the First Amendment.**

2. **Due Diligence. Section 6.1 of the Purchase Agreement is hereby deleted in its entirety and amended to read as follows:**

> **6.1 Due Diligence Investigation. Purchaser shall have until November 14, 2025 (the "Due Diligence Period") to determine whether Purchaser, in its sole and absolute discretion, is satisfied with the environmental condition of the Property based on any environmental tests, inspections, studies, and investigations conducted by Purchaser on the Property. In the event that Purchaser determines on or before the expiration of the Due Diligence Period that Purchaser is not, for any reason whatsoever, satisfied with the environmental condition of the Property and the results of its investigations, then Purchaser may terminate this Agreement by giving written notice to Seller of such termination. Upon termination of this Agreement pursuant to this Section 6.1, the Earnest Money and all interest earned thereon, shall be returned to Purchaser and neither party shall have any further obligations or liabilities hereunder.**

3. **Miscellaneous. Except as amended by the First Amendment and this Second Amendment, the Agreement remains effective in accordance with its terms. The terms of this Second Amendment will control over any conflicts between it and the terms of the original Agreement. This Second Amendment may be executed in two or more identical counterparts, and a facsimile or electronic transmission shall be binding on the party or parties whose signatures appear thereon. If so executed, each of such counterparts is to be deemed an original for all purposes, and all such counterparts shall, collectively, constitute one amendment, but in making proof of this Second Amendment, it shall not be necessary to produce or account for more than one such counterpart.**

[Remainder of Page Intentionally Left Blank]

IN WITNESS WHEREOF, Purchaser and Seller have executed this Second Amendment as of the date first above written.

PURCHASER:

SELLER:

Special School District No. 1
Minneapolis Public Schools

Mark Vannelli

Joel Hussong

By: _____
Its: Board Chair

Special School District No. 1
Minneapolis Public Schools

By: _____
Its: Board Clerk

Special School District Number 1
Board of Education Resolution

MINNEAPOLIS
PUBLIC SCHOOLS

Resolution No. 2025-0035
August 5, 2025

Resolution approving the 2025-2026 school year e-learning day plan

WHEREAS, Minnesota law allows school districts to adopt an "e-learning day plan" in order to conduct instruction fully online for up to five days, during inclement weather; and

WHEREAS, the required provisions in Minnesota Statutes Section 120A.414 have been met in the proposed plan, including negotiation with the exclusive representative of the district's teachers (Minneapolis Federation of Educators, Teacher Chapter).

NOW THEREFORE BE IT RESOLVED, that the Board of Directors of Special School District No. 1 (Minneapolis Public Schools) hereby approves the proposed e-learning day plan labeled as 2025-0035A and directs that parents and students be notified as required.

ADOPTED this 5th day of August 2025.

Collin Beachy, Chair

Lori Norvell, Clerk

RECORD OF BOARD VOTE (2025-0035)						
DIRECTOR	MOVE	SECOND	AYE	NAY	ABSTAIN	ABSENT
Abdi						
El-Amin						
Skjefte						
Cerrillo						
Norvell						
Callahan						
Beachy						
Ellison						
Emerick						

Minneapolis Public Schools E-Learning Day Plan (2025-2026)

We value every one of our students and are striving to ensure each student continues their learning while school buildings are closed. Our focus for the E-Learning Plan is to outline the conditions for successful learning on inclement weather days.

Plan Table of Contents	General Overview Instructional Hours and Days Communications Protocol Plan Overview Site Expectations Teacher Expectations Student Expectations Attendance Grading Pre-Kindergarten Preschool Schedule (without Internet and digital device access) Elementary Schedule (access to Internet and technology) Elementary Schedule (without Internet and digital device access) Middle and High School Schedule (access to Internet and technology) Middle and High School Schedule (without Internet and digital device access) Additional Student Supports English Learners Special Education and 504 Services Social Emotional Learning Mental Health Supports Internet Safety and Digital Citizenship Minneapolis Kids Youth and Adult Enrichment Adult Basic Education

General Overview	Minnesota Statutes Section 120A.414 allows school districts to use up to five e-learning days in one school year to be counted as days of instruction and be included in the hours of instruction, under the following conditions:
	
	• E-learning days are called due to inclement weather.
	• Full access to online instruction is provided by students' individual teachers.
	• A plan is adopted by the school board after meeting and negotiating with the exclusive representative of the teachers.
	  ○ The plan must include accommodations for students without Internet access at home and for digital device access for families without the technology or an insufficient amount of technology for the number of children in the household. A school's e-learning day plan must provide accessible options for students with disabilities under chapter 125A.
	  ○ The plan must provide accessible options for students with disabilities.
	• Parents and students must be notified of the e-learning day plan at the beginning of the school year.
	• Parents and students must be notified of an e-learning day at least two hours prior to the normal school start time.
	• Each student's teacher must be accessible both online and by telephone during normal school hours on an e-learning day to assist students and parents.
	• Full wages and benefits are paid for scheduled work hours of all school employees for the duration of the e-learning period. During the e-learning period, school employees must be allowed to work from home to the extent practicable, be assigned to work in an alternative location, or be retained on an on-call basis for any potential need.

Instructional Hours and Days	In Minnesota, a school board's annual school calendar must include: • At least 165 days of instruction for a student in grades 1 through 11 unless a four-day week schedule has been approved by the commissioner.

- At least 425 hours of instruction for a kindergarten student, 935 hours of instruction for a student in grades 1 through 6, and 1,020 hours of instruction for a student in grades 7 through 12, not including summer school.

In the 2025-2026 school year calendar, all Minneapolis Public Schools have:

- 168 instructional days
  - 3 days above the state minimum for grades 1 through 12
- 1,036 hours
  - 611 hours above the state minimum for kindergarten
  - 101 hours above the state minimum for grades 1 through 6
  - 16 hours above the state minimum for grades 7 through 12

The intention is to use e-learning days only to ensure that instructional minimums for students are met. Therefore, e-learning days will only be used, at the discretion of the superintendent, in the following circumstances:

- After school has been canceled for three days (due to weather or other reason) at PreK/K through grade 5 schools.
- After school has been canceled for two days (due to weather or other reason) at middle and high schools.
- For PreK through grade 8 schools, the PreK through grade 5 students will have e-learning days after school has been canceled for three days and grade 6 through 8 students will have e-learning days after school has been canceled for two days (even though the grade 6 students have the same instructional hours requirements as grades 1 through 5, grade 6 through 8 students at a PreK through grade 8 school are on the same calendar and schedule, therefore from an instructional model perspective, grade 6 students shall have e-learning with grade 7 and 8 students).
- All grades at Seward Elementary will follow the PreK through grade 5 protocol (e-learning will be used after school has been canceled for three days).

There may be a circumstance where an individual school or number of schools may have school canceled for a unique situation (i.e., power or water outage) or for heat. In these cases,

	that school or schools may move into e-learning prior to other schools for inclement weather to ensure that every school remains in compliance with the instructional day and hour requirements.
Communications Protocol	If schools will be closed or move to e-learning due to severe weather notification is sent by: • Robocalls, texts and emails • The MPS website • Local television news • Social media (Facebook and Instagram) It is important that schools have the most up-to-date contact information for families in Infinite Campus. If a profile is marked "private" in Infinite Campus, or if no contact is marked as guardian, families will not receive messages from MPS. Families are directed to contact their schools to make updates to Infinite Campus Profiles. For more information visit our Severe Weather webpage.
Plan Overview	The MPS E-Learning Plan ensures: • Accommodations for students without sufficient access to the Internet, hardware, or software in their homes. • Accessible digital instruction for students with disabilities under chapter 125A and meet the needs of each student's IEP/504 plans. • Notification to parents and students of the plan must occur at the beginning of the school year and, upon implementation of an e-learning day, there must be at least two hours' notice prior to the normal school start time that students are to follow the e-learning day plan. • Students and parents must have access to teachers via telephone and online during normal school hours.
Site Expectations	The time students spend completing lessons remotely is not going to be the same as the time spent at school. MPS will communicate this general message to all families. Each school will

	communicate with families about the expectation of student contact hours with their teacher.
	• The E-Learning schedule is different from the in-person school day.
	• Teachers will be available to families online during the E-Learning Day. The time of availability and a link to access the teacher will be posted in Seesaw/Google Classroom.
	• MPS Online platforms include:
	  ○ Grades PK-5 will use SeeSaw or Google Classroom, as decided by the school.
	  ○ Grades 6-12 will use Google Classroom.
	  ○ Lessons need to be posted on SeeSaw or Google Classroom
	  ○ Literacy and Math online tools: Lexia Core5 , Lexia PowerUp, and Dreambox
	• Contact the technology help desk if you are having trouble with an app and/or device 612.668.0088.
	• Site administrators will determine and communicate to families and staff the following:
	  ○ The start time of the E-Learning Day
	  ○ Flexible end time of the E-Learning Day
	  ○ The times staff are available to families and students
	  ○ E-Learning Day activities are for enrichment, review, and/or extension of in-person learning.
	  ○ The teaching of Digital Citizenship is scheduled during the first six weeks of school (can be taught by Library/Media Specialists, classroom teacher, school social worker, etc.)
	• E-Learning schedules will be displayed on each school website for all staff, students, and families.

Teacher Expectations	• All students must have similar learning experiences in terms of subject matter, task difficulty, and interaction with peers and their teacher(s). Tasks must be completed during the regular hours of the e-learning day. Students without access cannot be required to make up the work on another day. Students may use physical texts or books and may handwrite their work, but those resources would have to be available at home. Teachers must contact students by telephone to conference with students and assess and support their learning.

	• Provide quality e-learning experiences- Quality e-learning experience examples:
	  ○ Integrate as seamlessly as possible into the regular instruction that has been occurring.
	  ○ Avoid generic, out-of-context tasks. Tasks should be meaningful and important to students.
	  ○ Leverage digital tools students are using as part of their regular instruction (e.g., Google Classroom or SeeSaw, Google apps).
	  ○ Include formative assessment and feedback.
	  ○ Provide opportunities for peer interaction.
	  ○ Include active instruction by teachers, monitoring progress and providing feedback, facilitating, coaching, clarifying and adjusting the task, and suggesting next steps.
	  ○ Include the option for the class to meet synchronously via video chat.
	• To be counted as an instructional day for students, teachers will engage in some form of instruction with their students. This can take on many forms (see above), but fundamentally means that there will be some level of interaction, progress monitoring, and/or feedback between teachers and students.

Student Expectations	• Students are expected to participate in e-learning activities for all scheduled classes on the day the plan is implemented just as they would for a traditional, on-campus day. • Attendance must be verified for each class. • Students who do not participate in planned activities are considered absent for those class(es) and should be reported as absent just as if they were not present for an on-campus class.

Attendance	Student attendance is a responsibility shared by staff, students, and families in Minneapolis Public School. During E-Learning, we will continue to adhere to MPS Policy 5100, requiring schools to record student attendance once a day for elementary schools and each period for secondary schools. **Tracking Student Attendance** Teachers will record student attendance in Infinite Campus by the end of each school day. Teachers will monitor attendance through student participation in E-Learning activities such as SeeSaw, Google Classroom, or other building-identified sources such as phone, text, or email. Students participating in asynchronous learning activities may need to have their attendance code updated after sharing their reflection or turning in assignments after the end of the E-Learning day. **Reporting a student absent from E-Learning** Families may continue to use standard absence reporting systems on E-Learning days. All unverified absences will be converted to an excused absence "weather" day (W) by school clerks. **Robo Calls and Attendance Taking** Robo-calls will continue on E-Learning days, unless a school requests to have robo-calls turned off. This request must be made with IT as early as possible on the E-Learning day.
Grading	E-Learning is different from in-person learning. It is recommended that teachers and schools allow students to show their learning in various ways and be able to present/reflect on their learning/work once they are back in their classroom. No student should be penalized based on the inability to turn in work at a designated time during the E-Learning day.
Pre-Kindergarten	We know young learners do best when engaged in real-life, hands-on experiences and play. At MPS, young learners take part in activities that promote creative play, real-life exploration, physical activity, language development, and social interactions that are important for child

	development. Preschool students and their caregivers have the opportunity to participate in lessons in a variety of ways. All teacher plans include activities in the following areas: Literacy and Language, Math, Science, Art, Physical Large and Fine Motor Activities, and Social and Emotional Learning. Educators will follow Minnesota Statute 124D.166 related to screen time limits for young children. If families choose to use technology, students will use their families' devices or district-issued iPads to engage and interact with students with licensed teachers through developmentally- and culturally-appropriate content. Teachers will post lessons via email at the beginning of the student contact day. Early Childhood Special Education teachers will provide individualized instruction appropriate for each student as outlined in their Individual Family Service Plan(IFSP) or Individual Education Plan(IEP). Ways caregivers can support during E-Learning days: • Support students in connecting with teachers to become familiar with the learning tools your students will be using. • Support students' learning and engagement with activities. • Contact teachers with questions or to get support for students.
Preschool Schedule (without Internet and digital device access)	• Asynchronous SEL and academic learning activities will be provided from the teacher and/or school with families in paper form and /or digital formats. • Teachers must contact students by telephone to conference with students and assess and support their learning. • E-Learning Day activities are for enrichment, review, and/or extension of in-person learning and available in print and digital formats.

Elementary Schedule (access to Internet and technology)	• Asynchronous interactive SEL and academic choice-learning opportunities via choice boards • E-Learning Day activities are for enrichment, review, and/or extension of in-person learning.
Elementary Schedule (without Internet and digital device access)	• Asynchronous SEL and academic learning activities will be provided from the teacher and/or school with families in paper form on a quarterly basis in the event of an elearning day. A school messenger via robo-call will be sent to all families with a list of SEL and academic learning activities for students who may not have access to the digital or paper learning activities. • Teachers must contact students by telephone to conference with students and assess and support their learning. • E-Learning Day activities are for enrichment, review, and/or extension of in-person learning and available in print and digital formats
Middle and High School Schedule (access to Internet and technology)	• Asynchronous SEL and academic learning opportunities • Communicated to students via Student Portal.
Middle and High School Schedule (without Internet and digital device access)	• Asynchronous SEL and academic work on current and previous assignments for each course (see Student Portal) • E-Learning Day activities are for enrichment, review, and/or extension of in-person learning. • Teachers must contact students by telephone to conference with students and assess and support their learning.

Additional Student Supports	Kings and Queens Program The Office of Black Student Achievement will support Kings and Queens enrolled in the B.L.A.C.K. Course, and B.L.A.C.K. groups as needed, along with their families, in E-learning when school is not in session. For more information, please contact Director Dena Luna at dena.luna@mpls.k12.mn.us or Blackstudents@mpls.k12.mn.us or call/text her at 763-353-4436. American Indian Students The American Indian Education Department will support students within all grade levels, along with their families, in navigating E-learning as needed.. Scheduled Native groups will continue to happen virtually (information will be provided by email to students and families). For more information and specifics, please contact Director Jennifer Simon at jennifer.simon@mpls.k12.mn.us or the general department email at indianed@mpls.k12.mn.us or call 612-668-0610 (office) or call/text 612-443-7186 (cell). Latine Students The Office of Latine Achievement (OLA) will continue its coaching and group sessions virtually, as well as provide support to any Latine students as needed. Please contact Director Marion Tizón at marion.tizon@mpls.k12.mn.us or call/text 612-919-6251. Students Experiencing Homelessness School social workers are the main point of contact for families experiencing homelessness. Families/youth should contact their school social worker for information about resources and support. If you are unable to reach your social worker or have further questions, please contact the district liaison, Takara Dudley at Takara.Dudley@mpls.k12.mn.us or 612-668-5480. Early Childhood MPS High Five, PICA Head Start, and private preschools collaborate with MPS ECSE staff to provide e-Learning to children/students to the extent possible. MPS Early Childhood Family Education (ECFE) will be cancelled/closed.

English Learners	All students who receive English learner services will engage in asynchronous instruction, planned by their EL Teacher, to support language-development goals and student engagement.
Special Education and 504 Services	**For students with an IEP:** E-Learning instruction will include specialized instruction, related services, modifications and accommodations as outlined in the students' IFSPs/IEPs. Case Managers and Special Education Assistants (SEA's) will make attempts to connect with students via web or phone to support the facilitation of instruction as outlined in the Student's IEP. For most students, their General Education teacher will provide instructional support for Learning and students will engage in the assigned instructions (choice board, seesaw or google classroom activities) with modifications and accommodations provided in collaboration with the special education teacher and paraprofessional/special education assistant (SEA) per their IEP. For students who receive pull out, highly specialized instruction, eLearning could be provided through: • Continued groups as schedules using technology or phone solutions or • Modified choice boards provided in paper or in seesaw/google classroom that reflect the student's instructional day. Adaptive equipment and assistive technology will be provided if possible. Special education teachers will provide instruction through technology, paper, pencil or work boxes to meet the needs of each individual student. Special Education and Indian Education will work in collaboration with schools and teams . For children ages birth to three with an IFSP:

	• Your child's primary service provider will contact you and services will be provided in accordance with the IFSP as closely as possible. **For students with 504 plans:** 504 case managers will collaborate with teachers and relevant support staff to plan for implementation of 504 accommodations and services during E-Learning. 504 case managers and the district's 504 coordinator are available to consult on how best to accommodate your student at home during E-Learning.
Social Emotional Learning	Our Vision: Anti-Racist Social Emotional Learning (SEL) advances an anti-racist holistic education through authentic partnerships with schools and families to establish learning environments that foster identity and agency, build spaces of belonging, and promote collaborative problem-solving and curiosity to prepare students for future success. Anti-racist SEL is the intentional practice of learning how to identify and guide one's emotions and feelings, and to realize the role they play in our relationships and decision-making skills. Anti-racist SEL actively opposes historically racist policies and systems that currently operate in our schools. Anti-racist SEL is a priority for MPS and is considered a universal support for student and staff well-being. MPS has assembled these resources for our families and students.

Mental Health Supports	School social workers, school counselors, school psychologists and school nurses are available to students and families to provide support services as needed during E-Learning. Services will vary depending on individual student needs. These support staff are also available to consult with teachers about students' mental health needs. Families should contact these providers or their school to get connected.
	
	Students who receive school based mental health services
	MPS has partnerships with more than 9 different mental health agencies to provide mental health therapeutic support for students and families. If your student receives school based mental health services when school is in session, these services are still available during E-learning. Your health care provider should reach out to you or you can call your provider to arrange for service.
	
	Crisis Service
	If someone in your family is experiencing a mental health crisis, support is available.
	• Hennepin County Family Response and Stabilization Service
	  ○ Call 612-979-9511 7 days/week 10 a.m. to 10 p.m.
	• National Suicide & Crisis Lifeline
	  ○ Call or text 988 24/7

Internet Safety and Digital Citizenship	The district has established a digital safety help line. See Student Device Guidelines. All students are receiving instruction on digital citizenship. • All MPS policies related to bullying, cyberbullying, harassment, and the use of drugs, alcohol, or smoking apply to students and staff in this online setting. • All MPS devices are connected to a CIPA compliant web filter that blocks inappropriate content at school and outside school. • MPS no longer has a contract with Gaggle for monitoring. Any monitoring will be done by teachers. • speakup@mpsedu.org • Call or text (612) 416-1162

Minneapolis Kids	Minneapolis Kids will not be in operation on days when Minneapolis Public Schools close due to inclement weather or temporary school closures. Fees will still be charged and not refunded under these circumstances.
Youth and Adult Enrichment	Youth after school enrichment will not be in operation on days when Minneapolis Public Schools close due to inclement weather or temporary school closures. Adult enrichment participants will be notified by Youth & Adult Programs administrative staff if their class is impacted. Youth & Adult Enrichment Coordinators will be in contact with participants about details regarding time missed due to these cancellations.
Adult Basic Education	MPS Adult Education students should check Remind messages from your teachers for information. Questions? Email: mpsabe@mpls.k12.mn.us or call: 612-668-3800.

Special School District Number 1
Board of Education Resolution

MINNEAPOLIS
PUBLIC SCHOOLS

Resolution No. 2025-0036
August 5, 2025

Amended Resolution Relating To General Obligation Long-Term Facilities Maintenance Bonds; Declaring Intent To Issue Bonds To Finance A Facilities Plan; Providing For Approval Of The Plan And Approval Of Bonds By The Commissioner Of Education; And Authorizing The Publication Of Notice

BE IT RESOLVED, by the Board of Education (the "Board") of Special School District No. 1 (Minneapolis), Minnesota (the "District"), as follows:

Section 1. Authorization and Approval 1.01.
The District is authorized, pursuant to Minnesota Statutes, Section 123B.595 and Chapter 475, to borrow money by the issuance of its general obligation long-term facilities maintenance bonds. This Board hereby determines that it is necessary and desirable and in the best interest of the District to issue a series of general obligation long-term facilities maintenance bonds (the "Bonds"), pursuant to Minnesota Statutes, Section 123B.595 and Chapter 475. The District will issue the Bonds in a par amount of approximately $42,000,000 to finance projects described in the District's ten-year facilities plan adopted by this Board (the "Plan").

1.02. The Plan has been submitted or will be submitted to the Commissioner of the Department of Education of the State of Minnesota (the "Commissioner of Education") for approval as required by Minnesota Statutes, Section 123B.595, subdivision 4, and such approval has been or will be received prior to the date on which the Bonds will be issued.

Section 2. Notice 2.01. The officers and employees of the District are hereby authorized and directed to cause notice of the intended projects, the amount of the facilities maintenance bonds to be issued, and the total amount of the District's indebtedness to be published in a legal newspaper of general circulation in the District as required by Minnesota Statutes, Section 123B.595, subdivision 5.

BE IT FURTHER RESOLVED that this resolution replaces Resolution 2025-0029 of June 10, 2025.

ADOPTED this 5th day of August 2025.

Collin Beachy, Chair

Lori Norvell, Clerk

RECORD OF BOARD VOTE (2025-0036)						
DIRECTOR	MOVE	SECOND	AYE	NAY	ABSTAIN	ABSENT
Abdi						
El-Amin						
Skjefte						
Cerrillo						
Norvell						
Callahan						
Beachy						
Ellison						
Emerick						

SPECIAL SCHOOL DISTRICT NO. 1
MINNEAPOLIS, MINNESOTA
CERTIFICATE OF OFFICIAL ACTION

The undersigned, being the duly qualified and acting School District Clerk of Special School District No. 1 (Minneapolis), Minnesota (the "District"), DOES HEREBY CERTIFY as follows:

Attached hereto is a true and correct copy of a resolution duly adopted by the affirmative vote of a majority of the members of the Board of Education of the District at a lawful meeting duly called and held on June 10, 2025, at which meeting a quorum was present and acting throughout. Such resolution remains in full force and effect in the form in which adopted.

IN WITNESS WHEREOF, the undersigned has hereunto set her/his hand and affixed the official seal of the District, this 5th day of August, 2025.

_____
Lori Norvell
School District Clerk

Special School District Number 1
Board of Education Resolution

MINNEAPOLIS PUBLIC SCHOOLS

Resolution No. 2025-0037
August 5, 2025

Resolution Regarding Approval of the 2025-2026 Non-Represented Employee Compensation Plan (2025-0037)

WHEREAS, Board Policy No. 2405, Employee Compensation, relates to general principles and policies for employee compensation; and

WHEREAS, certain employees are not represented by collective bargaining and Policy No. 2405, II, B, gives the Superintendent the authority to propose changes to the non-represented compensation plan as needed for approval by the Board.

NOW THEREFORE BE IT RESOLVED, that the Board of Directors of Special School District No. 1 (Minneapolis Public Schools) hereby approves the proposed non-represented employee compensation plan labeled as 2025-0037.

ADOPTED this 5th day of August 2025.

Collin Beachy, Chair

Lori Norvell, Clerk

RECORD OF BOARD VOTE (2025-0037)						
DIRECTOR	MOVE	SECOND	AYE	NAY	ABSTAIN	ABSENT
Abdi						
El-Amin						
Skjefte						
Cerrillo						
Norvell						
Callahan						
Beachy						
Ellison						
Emerick						

Non-Represented Employee Compensation & Benefits Plan

July 1, 2025 - June 30, 2026

Table of Contents

Introduction..... 3
Compensation Philosophy..... 3
Compensation Plan..... 5
    Salary Grades and Ranges..... 5
    Job Descriptions..... 5
Compensation Actions..... 5
    Salary Increases..... 5
    Setting Hiring Rates for New Employees..... 6
    Internal Equity Adjustments..... 6
    Notice of Termination..... 6
Performance Assessment..... 6
    Progressive Discipline..... 7
Benefits Plan..... 9
    Health, Dental and Vision Insurance..... 9
    Short-Term Disability Insurance..... 9
    Long-Term Disability Insurance..... 10
    Life Insurance..... 10
    Tax Deferred Savings Plans..... 11
    FSA, HSA, and Dependent Care Expense Accounts..... 12
    Vacation Leave..... 12
    Sick Leave..... 13
    Holidays..... 15
    Miscellaneous Leaves..... 15
    Miscellaneous..... 15
Retiree Benefits..... 16
    Life Insurance..... 16
    Health Plan (for employees employed prior to 7/1/2010)..... 16
    Dental Insurance (for employees employed prior to 7/1/2010)..... 16
    Health Care Savings Account (for employees employed prior to 7/1/2010)..... 17
Non-Represented Classification & Compensation Plan..... 18

Introduction

This Compensation and Benefits Plan ("Plan") establishes the compensation and benefits for employees of Special School District No. 1, Minneapolis Public Schools ("District"), who are in positions in the District's Non-Represented Group (“employees”) and are not otherwise covered by a collective bargaining agreement. This Plan, approved by the District’s Board of Education, provides coverage from July 1, 2025, through June 30, 2026.

Note: Participation in this Plan does not create an employment contract and shall not affect the right of the District to discharge, transfer, reassign, or otherwise change the position of an employee for any reason. Participation in the Plan does not imply or guarantee continued employment, and employment may be terminated at any time, subject to the 45-day notice provision outlined on page 6.

Compensation Philosophy

Minneapolis Public Schools is committed to fostering academic excellence, advancing equity, and building strong community partnerships to ensure every student succeeds. Central to this mission is the recognition that student learning and achievement are at the core of all we do. High standards and expectations for all employees are essential to delivering on our promise of equitable, high-quality education for every student. We recognize that effective, dedicated staff are vital to this effort, and we are committed to recruiting, supporting, and retaining a high-quality workforce. This includes ensuring that employees are appropriately recognized and rewarded for their contributions. To sustain this commitment and support the District’s priorities, employee compensation must be externally competitive and internally equitable, while remaining fiscally responsible.

To ensure that our resources are used efficiently and effectively, we support a compensation system that is equitable, competitive and fiscally responsible.

Equitable

- Starting salaries for new employees should reflect their skills and experience, while also aligning with the compensation of current employees in the same job classification.

- Internal equity requires that employees performing comparable work are compensated fairly, taking into account factors such as role, discipline, responsibilities, and individual effectiveness.

Competitive

- To support the District's strategic plan, Minneapolis Public Schools is committed to maintaining a compensation program that attracts, retains, and rewards a highly qualified and diverse workforce. We strive to remain competitive in the job market by offering salaries and benefits that align with comparable positions across our various labor markets, sectors, and industries.
- In order to continue attracting and retaining highly skilled and effective employees, we must provide opportunities for career development and salary advancement.

Fiscally Responsible

- Meeting the needs of our students requires both dedicated staff and adequate financial resources. As such, Minneapolis Public Schools must take into account market conditions, the District's fiscal health, and the core values of the Board of Education when determining employee compensation.
- We strive to provide employees with a competitive total compensation package. That includes salary and benefits fiscally responsible for the school district and in compliance with all applicable rules and laws, incorporating market variations, relevant labor markets, pay and benefits. We are committed to offering employees a competitive total compensation package—encompassing salary and benefits—that is fiscally responsible, legally compliant, and reflective of current market trends and relevant labor markets.

Minneapolis Public Schools will regularly review and evaluate its total compensation program to ensure it remains competitive, equitable, and aligned with the District's strategic priorities.

Compensation Plan

Salary Grades and Ranges

The District has established a pay structure for non-represented classifications based upon pay grades with corresponding salary ranges. These pay grades reflect the varying levels of responsibility and complexity associated with the different non-represented positions within the District. Each pay grade has a corresponding salary range that is identified by a minimum, midpoint, maximum salary rate. The District determines its comparison groups, or designated labor markets, based upon the market(s) in which it competes to attract and retain talent.

Job Descriptions

The District has established a pay structure for non-represented classifications based upon pay grades with corresponding salary ranges. These pay grades reflect the varying levels of responsibility and complexity associated with the different non-represented positions within the District. Each pay grade has a corresponding salary range that is identified by a minimum, midpoint, maximum salary rate. The District determines its comparison groups, or designated labor markets, based upon the market(s) in which it competes to attract and retain talent.

Compensation Actions

The salary for each employee covered by this Plan shall be established and adjusted at the discretion of the Superintendent or their designee, in accordance with the District's salary setting guidelines and within the parameters approved by the Board.

Salary Increases

Each year, the Senior Finance Officer and Senior Human Resources Officer will review industry compensation trends and the District's financial condition, then recommend to the Superintendent any financial parameters for salary adjustments for Plan employees. These recommendations shall support a compensation system that is equitable, competitive, and fiscally responsible. If pay enhancements are approved, they may be structured as a flat dollar amount, a percentage increase, or another differentiated approach based on market conditions. Exceptions apply for the Director of Ombudsperson and School Board Administrator & Assistant Clerk positions;

compensation for these roles will be determined separately as outlined in the applicable salary table.

Setting Hiring Rates for New Employees

In determining the starting rate of pay, consideration is given to:

1. The candidate's directly related job experience, considering both internal qualifications within the organization and relevant experience from external positions.
2. Competitive labor market rates for individuals with comparable knowledge, skills, and experience.
3. Recruitment and retention difficulty, to include the size of the qualified applicant pool and the duration of the recruitment process.
4. Consideration of internal equity through comparisons with other employees in the non-represented plan.

Internal Equity Adjustments

An equity adjustment may be granted under unusual circumstances and is typically based on a significant internal salary disparity - such as when a long-serving employee's salary is significantly lower than that of a newly hired colleague in the same classification, or when there is noticeable salary compression between a supervisor and their direct reports.

Notice of Termination

Either the employee or the District may terminate employment for any reason by providing forty-five (45) days' written notice to the other party. If an employee resigns voluntarily, the District may, at its discretion, waive the notice period.

Performance Assessment

Minneapolis Public Schools values excellence in its services to students and the public. It is committed to creating and maintaining an environment that emphasizes the importance of relating work performance to its mission.

Additionally, the District believes that performance assessment is a vital component of the supervisor-employee relationship. For purposes of this Plan, it shall be defined as an

ongoing process of planning, managing, and improving performance, culminating in an annual written evaluation. Employees shall be evaluated in writing at least once annually (July 1 – June 30), with the assessment conducted during June of the performance fiscal year. This process shall reflect the past year's ongoing discussions between the employee and their supervisor regarding performance expectations and achievement.

Progressive Discipline

This Plan applies to individuals occupying the highest levels of leadership within the District. As such, MPS expects leaders to demonstrate exceptional judgment, integrity, and commitment to the mission and values of the District. Leaders are responsible for modeling professional conduct, fostering a culture of excellence, and serving as stewards of District assets. Individuals subject to this Plan are expected to have developed expertise in their line of work and are responsible for planning and carrying out the duties of their respective jobs with limited supervision. These individuals are held to a heightened standard of accountability, as their actions and decisions directly influence the public trust, internal organizational culture, and student outcomes.

To uphold these standards, MPS utilizes progressive discipline as a structured yet flexible framework for addressing performance or conduct concerns. The purpose of progressive discipline is not punitive, but corrective: to address and resolve concerns in a fair, transparent, and constructive manner while reinforcing the standards required of leadership roles. It ensures consistency while providing flexibility to respond proportionally to the seriousness of each situation.

The typical steps of progressive discipline may include:

1. **Notice of Concern and Expectations** – An initial written notice to make the employee aware of the concern, clarify expectations, and provide an opportunity for correction.
2. **Written Reprimand** – A formal written document outlining the specific issue, expectations for change, and a warning that further misconduct or performance concerns may lead to additional disciplinary action.
3. **Final Warning** – A more serious written notice emphasizing that failure to demonstrate immediate and sustained improvement may result in termination.
4. **Termination** – This is the final step when prior corrective actions fail to result in acceptable improvement or if conduct warrants immediate separation. If

termination is deemed appropriate, and pursuant to the notice of termination clause, the District shall provide forty-five (45) days' written notice to the employee. The District may, at its sole discretion, place the employee on paid administrative leave through the notice period. In cases of voluntary resignation, the District may choose to waive the notice period.

At any point in the progressive discipline process, especially when the concern is performance-related, a Performance Improvement Plan (PIP) may be implemented. A PIP outlines specific behaviors that must change, measurable goals, timelines for improvement, and support or resources available. It serves as a structured opportunity for the employee to correct conduct and meet expectations before further disciplinary steps are taken.

It is important to note that progressive discipline is not a lock-step or mandatory sequence. The District reserves the right to modify, accelerate, or bypass steps entirely based on the nature and severity of the conduct or performance issue. Serious violations—particularly those involving misconduct, ethical breaches, or violations of policy—may result in more immediate and significant disciplinary action, up to and including termination, without prior warnings.

When determining the appropriate level of disciplinary action, the District may take into account a range of relevant factors, including but not limited to:

- The nature and severity of the conduct or performance issue;
- Whether the behavior involved a violation of law, policy, or professional ethical standards;
- The employee's prior performance and disciplinary history;
- The impact of the behavior on students, staff, operations, and/or public trust;
- Whether the conduct reflects a pattern or isolated incident; and
- The leader's willingness to be honest, take accountability, and be receptive to feedback and correction.

This balanced approach ensures that MPS can respond proportionally and decisively to challenges, while maintaining fairness and providing opportunities for improvement. It affirms the District's commitment to responsible leadership and ethical management at the highest levels.

Benefits Plan

Plan employees shall receive the following benefits:

- Health, Dental, and Vision Insurance
- Short-Term Disability Insurance
- Long-Term Disability Insurance
- Dependent care Expense Accounts
- Tax-Deferred Savings Plans
- Vacation Leave
- Sick Leave
- Holidays
- Life Insurance
- Flexible Spending Accounts
- Healthcare Savings Accounts
- Mileage Allowance
- Miscellaneous Leave
- Professional Memberships
- Retiree Insurance

Health, Dental and Vision Insurance

Health Insurance

The District shall contribute toward a portion of the premium for health insurance under the terms of the policies of insurance carried by the District for employees. The employee must enroll to receive health plan coverage. Employees may enroll in either employee only, employee plus one, or family coverage.

Dental Insurance

The District shall contribute toward a portion of the premium for dental insurance under the terms of the policies of insurance carried by the District for employees. The employee must enroll to receive dental plan coverage. Employees may enroll in employee only, employee plus one, or family coverage.

Vision Insurance

The Employee shall pay all premiums for vision insurance under the terms of the policies of insurance carried by the District for employees. The employee must enroll to receive vision plan coverage. Employees may enroll in either employee-only or family coverage.

Short-Term Disability Insurance

Short-term Disability (STD) policy is provided by the District at no cost to Plan employees. To be considered for STD benefits, Plan employees absent from work due to

illness or injury for a period of seven (7) to sixty (60) consecutive calendar days must complete the District's STD forms, inclusive of a statement from a medical provider, and provide to the Division of Human Resources.

The determination of eligibility for STD benefits is at the sole discretion of Minneapolis Public Schools. To qualify for benefits, a Plan employee must be deemed totally disabled.

STD provides an employee with the following payment schedule for a maximum of sixty (60) days:

- 6-30 days = 100% of base salary
- 31-60 days = 80% of base salary

Plan employees approved for STD benefits shall not accrue vacation or sick leave, nor will they be eligible for salary increases during their period of disability. These benefits shall resume upon their return to work.

For additional details, please refer to the STD Summary Plan Document.

Long-Term Disability Insurance

Long-term disability (LTD) insurance coverage is provided by the District at no cost to Plan employees. Such insurance coverage shall provide payment of two-thirds of base salary at the time the disability began after a ninety (90) day waiting period (consecutive calendar days). To be considered for LTD benefits, employees must complete the District's LTD forms, inclusive of a statement from a medical provider, and provide to the Division of Human Resources.

Additionally, approval for LTD is contingent upon meeting such other qualifications as may be required by the insurance carrier. For additional details, please refer to the LTD Summary Plan Document.

Life Insurance

The District shall provide employees with basic group life insurance coverage in the amount of one hundred fifty thousand and no/100 dollars ($150,000.00).

In addition, optional life insurance in an amount up to an additional one hundred thousand and no/100 dollars ($100,000) may be purchased at the employees' own

expense, in increments of ten thousand and no/100 dollars ($10,000) and under such conditions specified by the carrier by paying the premium as calculated by the carrier for such additional coverage provided the carrier agrees to underwrite added coverage.

NOTE: Internal Revenue Service (IRS) regulations an employee to pay a tax on the value of the Employee Term Life Insurance in excess of $50,000. This value is a calculation determined by IRS regulations and is automatically added to your paycheck so that you can be taxed appropriately. This is referred to by the IRS as Imputed Income.

Tax Deferred Savings Plans

The District shall make an employer matching payment to the tax-deferred savings plans. The District Payment will be made to the State of Minnesota Deferred Compensation Plan (457), the Special School District No. 1403(b) Plan, and/or other approved District sponsored tax-deferred savings plan.

NOTE: Amounts contributed by the District will be subject to IRS regulations in accordance with existing withholding elections. Under existing law, all employer and employee amounts paid to the State of Minnesota Deferred Compensation Plan (457) are subject to FICA or social security taxes. All employee contributions to the 403(b) plan are subject to FICA, but employer contributions to the 403(b) plan are not subject to FICA.

Employees are responsible for ensuring that tax-deferred payments do not exceed IRS limits. If limits are exceeded within employment in the District, the District shall stop deductions to these accounts.

Employees may enroll, change or cease their contributions at any time.

Limits on Employer Contributions

- 403(b) employer contributions are in addition to employee limits
- 457 employer contributions are included in employee limits

District Annual Match Payment

The District shall match an amount of the employees' contributions up to five (5) thousand and no/100 dollars ($5,000.00) per fiscal year.

The District's matching contribution shall be made on a pay period basis. The District shall match only deductions that the employees defer during the match period.

Note: Employees who terminate employment with the District for any reason, whether voluntary or involuntarily, prior to the time of the match payment, will not be eligible for any further payment to the tax-deferred savings plans under this provision.

FSA, HSA, and Dependent Care Expense Accounts

Dependent Care Expense Account

An employee may designate an amount per year from earnings on which there will be no federal income tax withholding for dependent care assistance, as defined in Section 129 of the Internal Revenue Code and as amended from time to time.

Flexible Spending Account (FSA) and Health Savings Account (HSA) Accounts

An employee may designate an amount per year to be placed into the employee's accounts, as defined in Section 125 of the Internal Revenue Code and as amended from time to time. The amounts in the account may be used to reimburse the employee for uncovered medical expenses. Amounts placed in the account are not subject to federal, state and Social Security (FICA) taxes.

Vacation Leave

Accrual

Employees shall accrue up to twenty-six (26) days of vacation leave per year. Employees shall earn one day (8 hours) of vacation each of the 26 pay-periods.

Example: if the employee is paid for 80 hours that pay-period, they would also earn one day or 8 hours of vacation time.

The maximum accumulated amount at any one time is 35 days (280 hours for full-time 52-week positions). Hours earned above the maximum cap will be forfeited until vacation time is used and then new accruals shall begin until the cap is reached.

Effective September 1, 2025, employees assigned to a fifty-two (52) week work year shall earn paid vacation at a rate of twenty-six (26) days per year. With the exception of fiscal year 2026—during which vacation front-loading will be prorated due to the

mid-plan year change —vacation time shall be credited in full on July 1 of each applicable fiscal year. Employees with appointments of less than fifty-two weeks, as well as those hired after July 1, shall receive prorated vacation benefits front-loaded upon hire. Employees may carry forward up to five (5) days of unused vacation to the following fiscal year.

Employees hired prior to the vacation transition date of September 1, 2025, shall have the option to either:

1. Apply previously earned but unused vacation toward their prorated vacation accrual for fiscal year 2026 - up to a maximum of 35 days (280 hours)—and receive a one-time cash-out for any remaining balance, or
2. Receive a one-time payout for the full balance of accrued vacation as of August 31, 2025.

Approval and Tracking of Time

Vacation leave must be pre-approved by the employee's supervisor, with approval based on the operational needs of the District. Vacation may be taken in full days, half days, or hourly increments, but may not be used in increments smaller than one hour.

Employees are responsible for accurately tracking and recording their use of vacation leave through Employee Self Service (ESS). All leave usage must be entered within one (1) pay period of the occurrence.

Sell-back of Vacation Leave

By June 15 of the fiscal year, or another date communicated by the District, employees may sell back up to eighty (80) hours of accrued vacation leave. The District shall notify employees annually regarding the vacation sell-back process, including submission deadlines and instructions.

Payoff of Vacation Leave at Termination of Employment

At separation of employment, the District shall pay an employee's unused accrued vacation at the employee's rate of pay at time of separation.

Sick Leave

All language within this provision are effective immediately, with the exception of the front-loading of sick leave, which shall begin on September 1, 2025.

Effective September 1, 2025, employees shall receive twelve (12) days of front-loaded paid sick leave per fiscal year. With the exception of fiscal year 2026—during which sick leave front-loading will be prorated due to the mid-plan year change—sick leave shall be credited in full on July 1 of each applicable fiscal year. Employees hired after July 1 shall receive prorated sick leave front-loaded upon hire.

Sick leave may be used when an employee is unable to perform their regular duties due to their own illness or injury, or due to the illness, injury, or medical need of a qualifying Family Member. In compliance with Minnesota's Earned Sick and Safe Time (ESST) law, sick leave may also be used for:

- Absences related to domestic abuse, sexual assault, or stalking involving the employee or a Family Member (commonly referred to as "safe time");
- Closure of the employee's workplace or a Family Member's school or place of care due to weather, public emergency, or health-related reasons;
- Communicable disease exposure or quarantine as determined by a health authority.

There is no cap on the total amount of sick leave an employee may accrue or carry forward from year to year.

Sick leave may be used when an employee is unable to perform their regular duties due to personal illness or the illness or injury of a Family Member. Supervisors may request documentation to verify the need for sick leave, to the extent allowable under the law.

- For purposes of this policy, a Family Member includes any of the following:
- The employee's child (biological, adopted, foster, stepchild, or legal ward), regardless of age;
- The employee's spouse or registered domestic partner;
- The employee's parent (biological, adoptive, foster, stepparent, or legal guardian), and the parent of the employee's spouse or registered domestic partner;
- The employee's sibling (including step- and half-siblings);
- The employee's grandparent or grandchild;

- Any individual related by blood or affinity whose close association with the employee is the equivalent of a family relationship;
- A member of the employee's household, regardless of legal or biological relationship.

Holidays

Non-represented employees shall receive the following twelve (12) paid holidays each year:

- January 1 (New Year's Day)
- Third Monday in January (Dr. Martin Luther King Jr. Day)
- Third Monday in February (Presidents' Day)
- Last Monday in May (Memorial Day)
- June 19 (Juneteenth)
- July 4 (Independence Day)
- First Monday In September (Labor Day)
- Fourth Thursday in November (Thanksgiving Day)
- Friday after Thanksgiving Day (Family Day)
- December 24 (Christmas Eve Day)
- December 25 (Christmas Day)
- December 31 (New Year's Eve Day)

Miscellaneous Leaves

Jury Duty

Employees who are required to serve as a juror shall be granted leave with pay while serving on jury duty contingent upon paying to the District any fees received minus travel allowance.

Leave Without Pay

A Plan employee may request in writing a leave of absence without pay. All such leave requests must be pre-approved by the employee's supervisor.

Miscellaneous

Mileage Allowance

Each classification listed below will be paid a monthly stipend of $500.00 to cover daily mileage and other auto/travel expenses, including parking fees:

- Associate Superintendents

Each classification listed below will be paid a monthly stipend of $250.00 to cover daily mileage and other auto/travel expenses, including parking fees:

- Deputy Superintendent
- Senior Operations Officer

All other non-represented classifications shall be eligible to be reimbursed for mileage at the current IRS established rate and transportation related expenses by completing a mileage and expense reimbursement form and submitting to their supervisor for approval and payment.

Professional Memberships

The District agrees to reimburse Plan employees for fees associated with professional memberships up to $1,000.00 per year. Such memberships must be directly related to the duties and responsibilities of the requesting employee.

Retiree Benefits

Life Insurance

Employees who retire shall be eligible to continue their current life insurance policy at their own expense at the same rate as is paid by the District for active employees.

Health Plan (for employees employed prior to 7/1/2010)

The Board of Education, effective July 1, 1994, shall contribute the same amount toward medical insurance premiums for employees who retire as it contributes toward such coverage for employees on active duty, provided the retired employee is at least fifty-five (55) years of age and has completed at least ten (10) years of service to this District, and is not able to participate in a program of medical insurance provided by another employer. Such contributions shall terminate at the earliest occurrence of (a) eighteen months after the end of the month in which the employee retires, (b) at the end of the month in which the retired employee attains age sixty-five (65), or (c) when the retired employee becomes eligible to participate in a program of medical insurance provided by another employer.

Dental Insurance (for employees employed prior to 7/1/2010)

Those employees who retire and who have served the district over ten (10) years and are currently enrolled in single and or family dental insurance, will be able to continue their coverage at active rates until the earliest occurrence of (a) eighteen months after the end of the month in which the employee retires, (b) at the end of the month in which the retired employee attains age sixty-five (65), or (c) when the retired employee becomes eligible to participate in a program of dental insurance provided by another employer.

Health Care Savings Account (for employees employed prior to 7/1/2010)

For active full-time employees in this Non-Rep Plan hired before 7/1/2010, the District will make an annual deposit of $2,500 into each employee's Health Care Savings Plan at Minnesota State Retirement System (MSRS). Payments under this section will be prorated for part-time or partial years worked.

For members of the former CLT Plan hired before 7/1/2010, the District will continue to make an annual deposit of $5,000 into each employee's Health Care Savings Plan at Minnesota State Retirement System (MSRS).

This plan is portable, and employees may access it at any time after separation of employment from the District.

Non-Represented Classification & Compensation Plan

	Minimum	Midpoint	Maximum
Grade E23	**$209,230**	**$235,384**	**$261,537**
Deputy Superintendent			
Grade 22	**$199,267**	**$224,175**	**$249,083**
No positions in Grade 22			
Grade E21	**$189,778**	**$213,500**	**$237,222**
General Counsel			
Senior Academic Officer			
Senior Executive Officer			
Senior Finance Officer			
Senior Human Resources Officer			
Senior Operations Officer			
Grade E20	**$176,537**	**$198,605**	**$220,672**
Associate Superintendent			
Associate Superintendent, Special Education & Student Support Services			
Grade E19	**$164,221**	**$184,748**	**$205,276**
Executive Director, Academic Programs			
Executive Director, Communications & Engagement			
Executive Director, Community Education			
Executive Director, Core Academics			
Executive Director, Finance			
Executive Director, Human Resources			

	Minimum	Midpoint	Maximum
Grade E19	**$164,221**	**$184,748**	**$205,276**
Executive Director, Information Technology Services			
Executive Director, Multi-Tiered Systems of Support			
Executive Director, Research & Planning			
Executive Director, Transportation & Fleet Services			
Grade E18	**$149,292**	**$167,953**	**$186,615**
Executive Director, Equity & School Climate			
Executive Director, Multilingual & Magnet Programming			

Non-Represented Positions Covered by the MACA Salary Schedule

Due to the nature of their work, the following positions are designated as non-represented and included in the District's non-bargaining unit plan. However, the District endeavors to ensure compensation is equitable and competitive by aligning it with comparable job titles within bargaining units.

Accordingly, compensation for these positions shall be administered in accordance with the salary schedule negotiated by the Minneapolis Association of Confidential Administrators (MACA). This includes automatic step increases for employees hired by February 1 of the fiscal year preceding the year in which steps are granted, as well as any cost-of-living adjustments or changes to the salary structure negotiated within the plan. The effective date for all such salary changes shall be the same as those established in the MACA agreement.

Positions included:

Director, Office of Ombudsperson	MACA Grade 79
School Board Administrator & Assistant Clerk	MACA Grade 79