COORDINATE TABLE			
Point #	Row Description	Northing	Easting
1	BC	13601207.8645	2537337.6649
2	BC	13601173.8085	2537448.4753
3	BC	13601176.7725	2537443.9045
4	BC	13601231.2990	2537462.2213
5	PAVEMENT	13601244.3399	2537471.8620
6	BC	13601281.4781	2537429.8769
7	PAVEMENT	13601275.5152	2537304.2717
8	BC	13601190.6592	2537401.8943
9	BC	13601205.3339	2537472.8039
10	BC	13601109.8280	2537450.5486
11	BC	13601115.5801	2537453.7806
12	BC	13601142.9168	2537565.3011
13	BC	13601140.2873	2537512.4229
14	BC	13601142.8508	2537516.2026
15	BC	13601137.4914	2537523.5706
16	BC	13601135.4998	2537563.1400
17	BC	13601113.5083	2537543.7112
18	BC	13601095.9975	2537537.3432
19	BC	13601092.5453	2537440.3022
20	PAVEMENT	13601070.0306	2537531.9904
21	PAVEMENT	13601074.1884	2537620.7330
22	PAVEMENT	13601075.2481	2537615.1539

COORDINATE TABLE			
Point #	Row Description	Northing	Easting
23	PAVEMENT	13601073.2371	2537606.7317
24	BC	13601036.7463	2537603.3637
25	SIDEWALK	13601057.0581	2537580.8452
26	SIDEWALK	13601068.8453	2537573.2939
27	PAVEMENT	13601121.3291	2537752.3365
28	SIDEWALK	13601080.4793	2537575.4207
30	SIDEWALK	13601097.2992	2537467.3071
31	PAVEMENT	13601112.4400	2537502.6751
32	PAVEMENT	13601118.8622	2537499.7152
33	PAVEMENT	13601110.8186	2537478.8580
34	PAVEMENT	13601106.0463	2537475.2190
35	SIDEWALK	13601044.1217	2537629.4349
36	SIDEWALK	13601044.4291	2537627.7181
37	PAVEMENT	13601115.3357	2537782.3834
38	SIDEWALK	13601076.8334	2537525.6248
39	SIDEWALK	13601099.4314	2537472.8289
40	PAVEMENT	13600960.6282	2537848.2278
41	PAVEMENT	13600975.8066	2537838.1134
42	PAVEMENT	13600944.9083	2537833.3456
43	PAVEMENT	13600981.5936	2537791.7604
44	PAVEMENT	13600966.3633	2537749.9749

COORDINATE TABLE			
Point #	Row Description	Northing	Easting
45	PAVEMENT	13601012.2918	2537733.5424
46	PAVEMENT	13601018.7905	2537732.7004
47	PAVEMENT	13601041.0783	2537718.5534
48	PAVEMENT	13601043.8530	2537718.1821
49	BC	13601056.9804	2537756.2289
50	BC	13601066.3387	2537771.5410
51	PAVEMENT	13601018.4831	2537857.6356
52	SIDEWALK	13601028.1752	2537873.0444
53	SIDEWALK	13601013.3569	2537867.2294
54	BC	13601021.6440	2537918.0533
55	BC	13601018.6301	2537920.6430
56	BC	13601033.3344	2537932.9955
57	SIDEWALK	13601040.7918	2537940.5370
58	SIDEWALK	13601032.2225	2537952.9153
59	PAVEMENT	13601010.2969	2537934.2790
60	PAVEMENT	13601003.4383	2537957.3455
61	BC	13601337.0468	2537520.8299
62	BC	13601308.8482	2537608.3010
63	BC	13601280.9077	2537681.3004
64	BC	13601252.5042	2537756.4555
65	BC	13601223.9064	2537831.5888
66	BC	13601282.0278	2537377.8384

COORDINATE TABLE			
Point #	Row Description	Northing	Easting
67	BC	13601225.8188	2537714.3489
68	BC	13601253.1539	2537623.5103
69	BC	13601287.0370	2537736.5794
70	BC	13601220.0131	2537638.2561
71	BC	13601221.8287	2537682.3683
72	BC	13601234.5309	2537618.3795
73	BC	13601248.5869	2537625.1125
74	BC	13601250.3084	2537626.6915
75	BC	13601235.6918	2537624.4879
76	BC	13601221.4040	2537614.7142
77	BC	13601248.1364	2537571.5863
78	BC	13601276.9445	2537734.2271
79	BC	13601278.4687	2537700.8885
80	BC	13601272.2931	2537663.1690
81	BC	13601256.9153	2537558.4218
82	BC	13601283.3298	2537511.3622
83	BC	13601295.5378	2537510.2063
84	BC	13601328.0586	2537518.6505
85	BC	13601244.0840	2537533.7636
86	BC	13601253.5769	2537486.1948
87	BC	13601276.7690	2537460.8062
88	BC	13601291.2785	2537430.4650

COORDINATE TABLE			
Point #	Row Description	Northing	Easting
89	BC	13601332.5881	2537363.2809
90	BC	13601327.0167	2537348.1253
91	PAVEMENT	13601330.6498	2537338.3689
92	PAVEMENT	13601344.7972	2537331.3625
93	PAVEMENT	13601294.9813	2537310.5440
94	BC	13601305.7473	2537336.7624
95	BC	13601296.5345	2537333.6710
96	BC	13601294.6033	2537771.2703
97	BC	13601251.9001	2537758.8192
98	BC	13601268.4840	2537420.1760
99	BC	13601233.3680	2537422.0812
100	BC	13601242.5411	2537488.4183
101	BC	13601225.5630	2537345.0187
102	BC	13601105.3025	2537836.3403
103	BC	13601194.4114	2537841.4063
104	BC	13601149.4188	2537901.3401
105	BC	13601144.9798	2537885.4349
106	BC	13601107.2841	2537738.0317
107	BC	13601071.3809	2537747.2973
108	BC	13601088.5717	2537792.3103
109	BC	13601118.3182	2537773.4352
110	BC	13601124.2019	2537758.5453

COORDINATE TABLE			
Point #	Row Description	Northing	Easting
111	BC	13601127.7827	2537730.3628
112	BC	13601160.7782	2537714.8104
113	BC	13601187.4591	2537700.8475
114	BC	13601205.8387	2537632.4066
115	BC	13601209.8038	2537645.5843
116	SIDEWALK	13600975.4959	2537782.5348
117	SIDEWALK	13600969.5016	2537753.7913
118	SIDEWALK	13600984.3650	2537694.3430
119	SIDEWALK	13600958.4481	2537685.9250
120	SIDEWALK	13600941.3238	2537729.7923
121	SIDEWALK	13600935.5580	2537824.4054
122	SIDEWALK	13600933.5850	2537833.7838
123	SIDEWALK	13600930.1982	2537834.3941
124	BC	13600930.3503	2537830.4440
125	BC	13601274.1522	2537507.9853
126	BC	13601273.1913	2537515.6263
127	BC	13601291.4746	2537507.1823
128	BC	13601260.5736	2537510.9297

NOTE:
1.) PROPOSED SITE LIGHTING SHOWN SHALL BE POWERED BY EXISTING ELECTRICAL PANEL IN EXISTING BUILDING TO REMAIN, REFER TO MEP PLANS FOR DETAILS AND BRANCH CIRCUITS. ALL SITE LIGHTING SHALL BE CONTROLLED BY PHOTOCELL AND TIMELOCK. (RE: MEP PLANS FOR DETAILS)
2.) PRIOR TO DEMO AND CONSTRUCTION CONTRACTOR SHALL FIELD VERIFY AND IDENTIFY EXACT LOCATIONS OF ALL UNDERGROUND UTILITIES. ALL DAMAGE AND REPAIR TO EXISTING UTILITIES TO REMAIN SHALL BE RESPONSIBILITY OF CONTRACTOR.
3.) CONTRACTOR SHALL COORDINATE W/ OWNER'S IT REPRESENTATIVE FOR EXACT LOCATION OF ALL UNDERGROUND NETWORK AND SECURITY CABLING AND REMOVE AS DIRECTED BY OWNER'S IT REPRESENTATIVE.
4.) SEE INSET A FOR ADDITIONAL HANDICAP PARKING.
5.) CONTRACTOR TO HYDROSEED ALL DISTURBED AREAS.

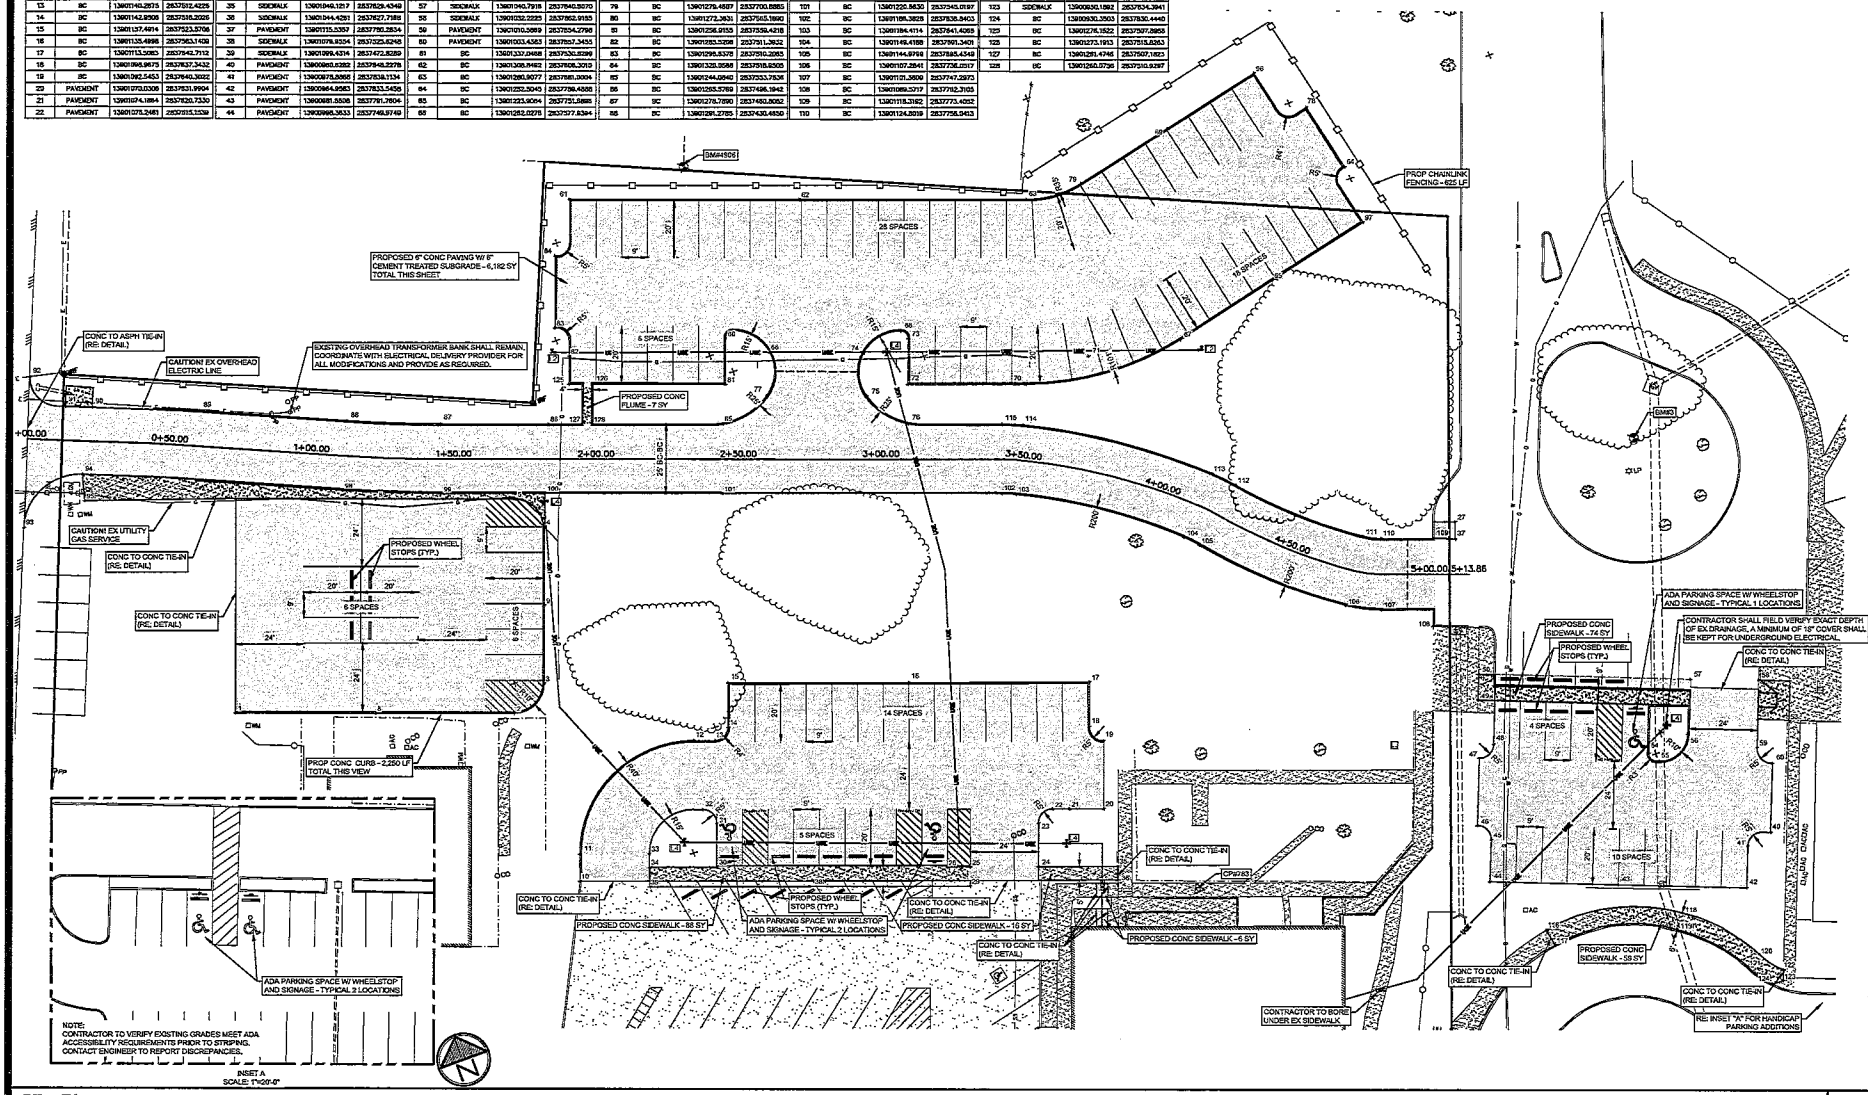

Site Plan

1"=20'-0" | 1

REVISIONS		
	DATE	
1	----	----
2	----	----
3	----	----
4	----	----

DRAWN BY: LP | APPD BY: MK | DATE: ####

T.B.P.E.L.S. FIRM NO. F-413
T.B.A.E. FIRM NO. BF-001
T.B.P.L.S. FIRM NO. 10110900

©2023 ALL RIGHTS RESERVED BY GODWIN—LASTER, INC. UNAUTHORIZED USE OR REPRODUCTION IS PROHIBITED WITHOUT WRITTEN CONSENT FROM GODWIN—LASTER, INC.

GLS
ARCHITECTURE - ENGINEERING - INTERIORS
GODWIN—LASTER, INC.
1609 S. GREENVILLE AVE. STE. 1001, LUBBOCK, TEXAS 79026 - (806) 622-4500
4551 DUE TOWER RD. STE. 1-3, ABILENE, TEXAS 79606 - (325) 691-0800
TBPELS FIRM NO. F-413 TBAE FIRM NO. BF-001 TBPLS FIRM NO. 10110900

STATE OF TEXAS
MASON J. KWIATKOWSKI
137143
LICENSED
11/13/24

OBI SITE REPURPOSE
Bellville ISD
Bellville, Texas
Site Plan

JOB NUMBER
283014

SHEET NO.
C3.0
C-C