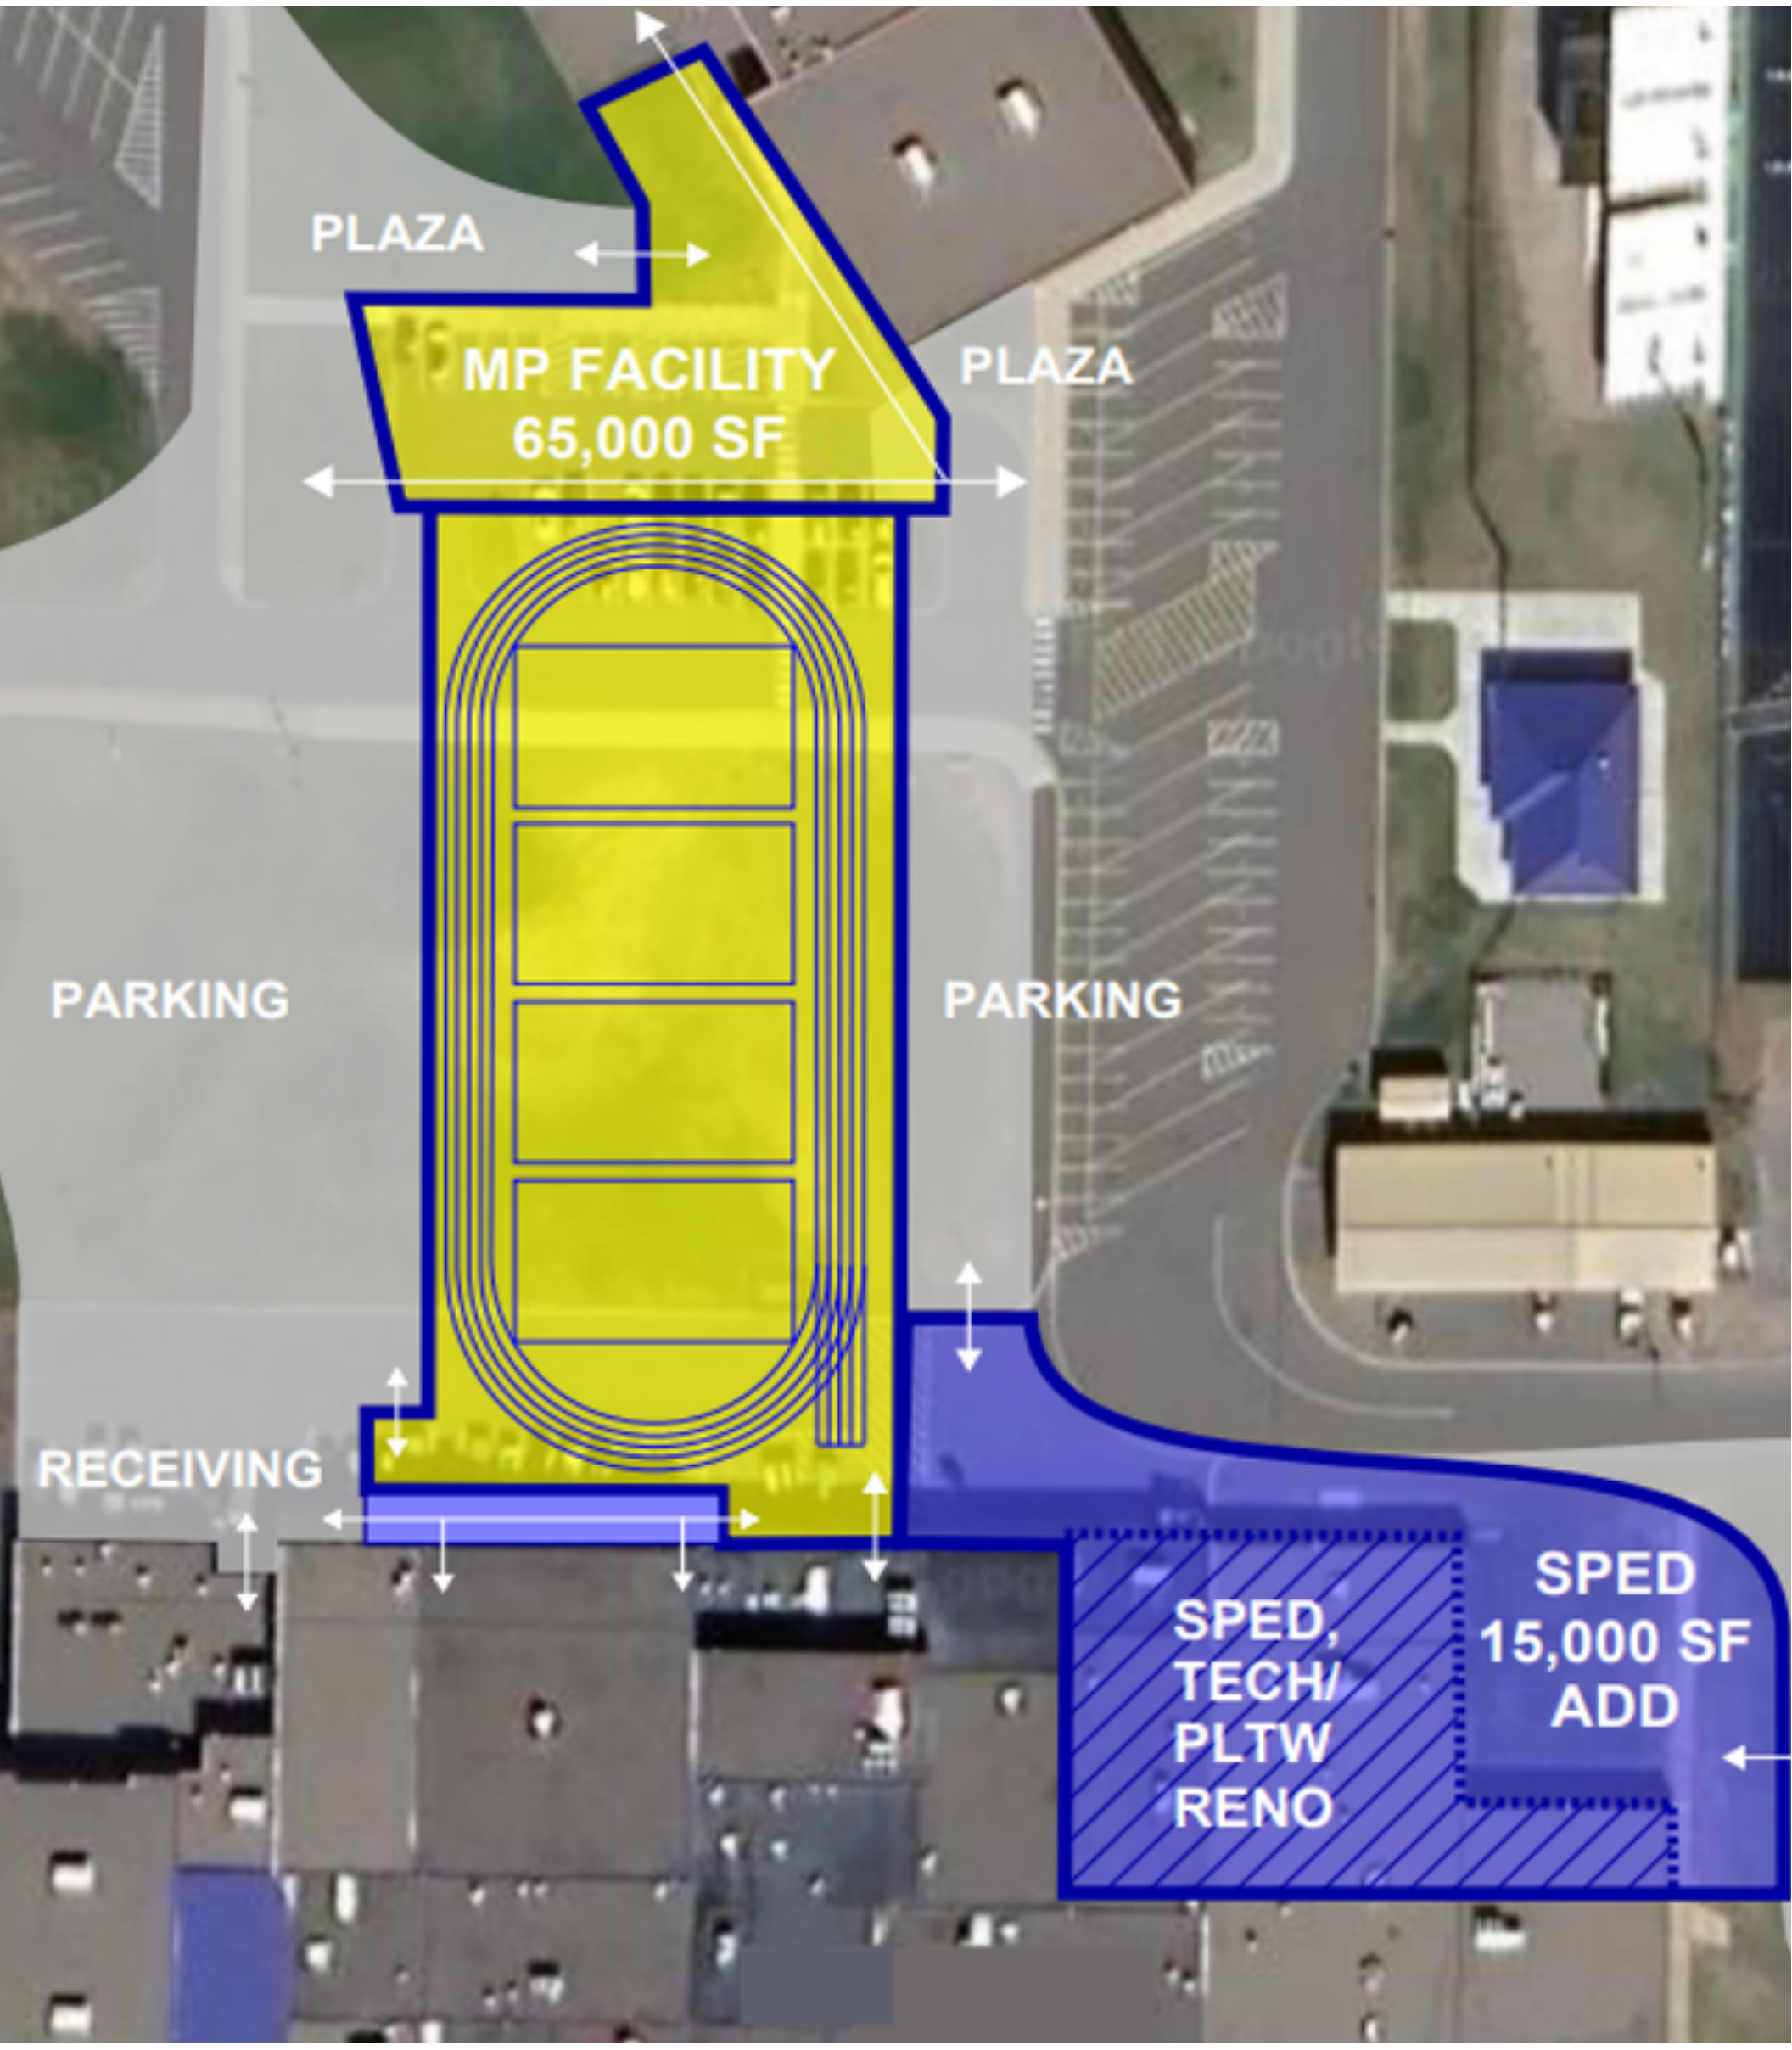
PLAZA
MP FACILITY
65,000 SF
PLAZA
PARKING
PARKING
RECEIVING
SPED,
TECH/
PLTW
RENO
SPED
15,000 SF
ADD