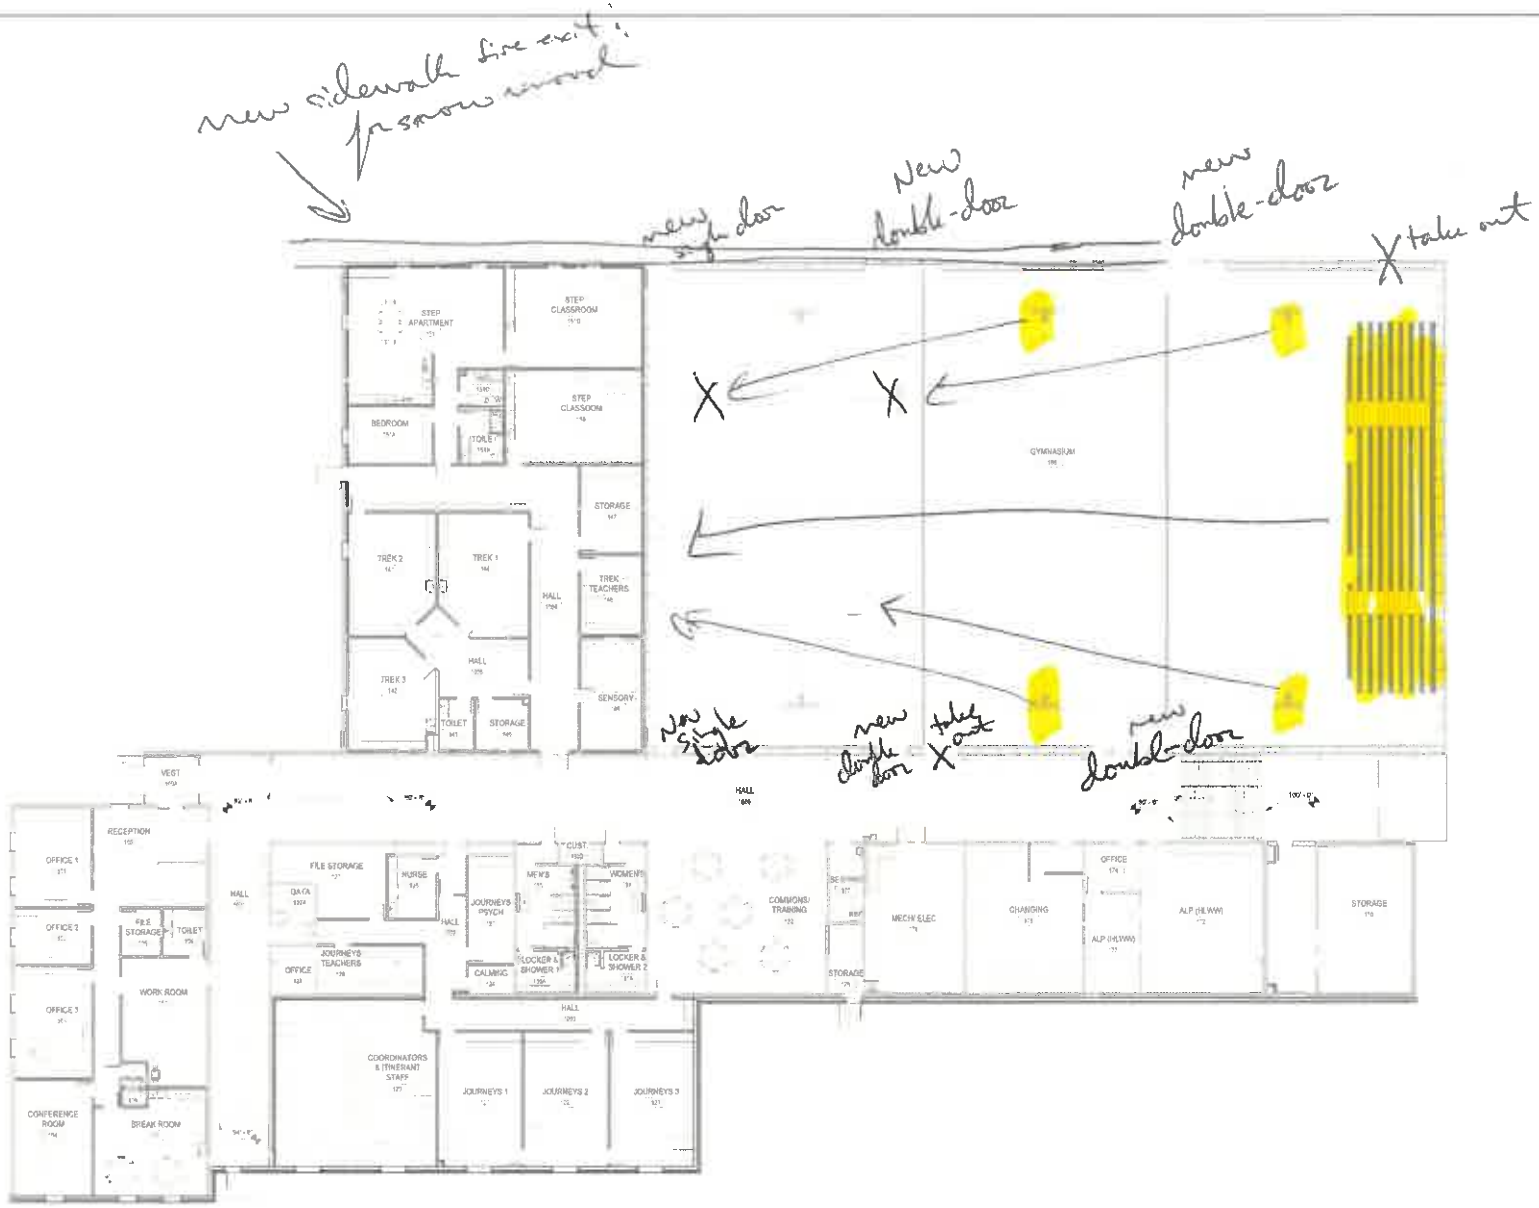

1 OVERALL FLOOR PLAN

MAWS

MAWSECO F ADDI

CONSTR DOCUM

OVERALL FL

A1