DITTMER WEST ESTATES ADDITION

FINAL PLAT

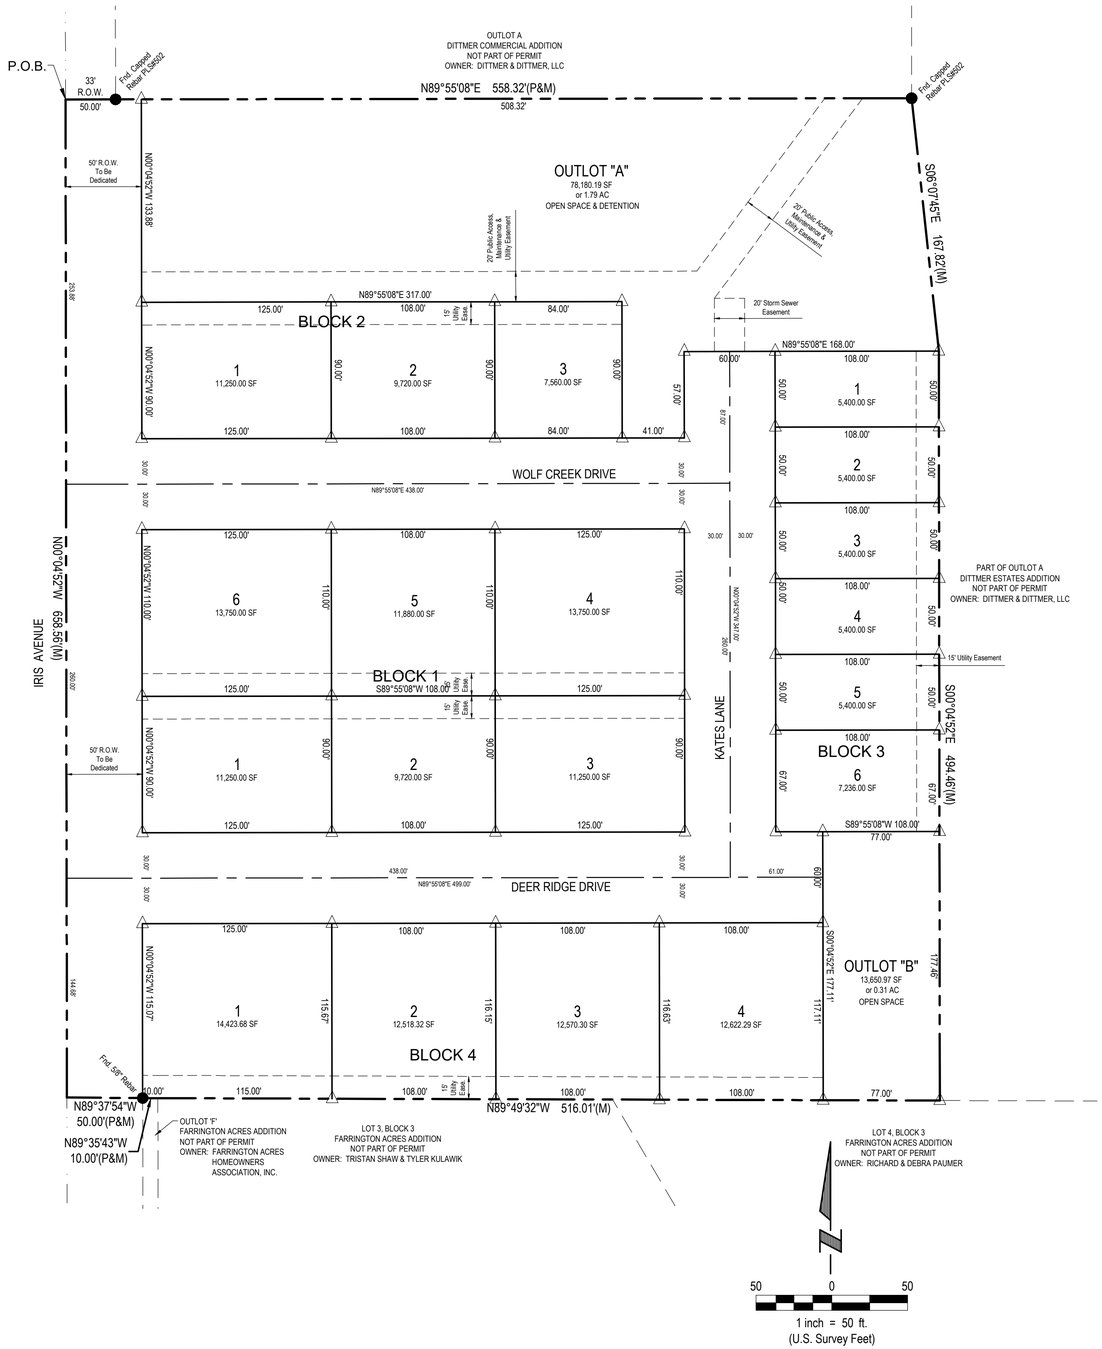

DEDICATION

KNOW ALL PERSONS BY THESE PRESENTS:
THAT WE, DITTMER & DITTMER, LLC, OWNERS OF THE LAND DESCRIBED WITHIN THE SURVEYOR'S CERTIFICATE AND EMBRACED WITHIN THIS PLAT HAVE CAUSED SAID LAND TO BE SUBDIVIDED INTO LOTS AND STREET, TO BE NUMBERED AND NAMED AS SHOWN. SAID SUBDIVISION TO BE HEREAFTER KNOWN AS DITTMER WEST ESTATES ADDITION, AND WE DO HEREBY DEDICATE TO THE PUBLIC, FOR USE, THE STREETS AS SHOWN ON THE FINAL PLAT. WE DO FURTHER DEDICATE THE EASEMENTS SHOWN THEREON FOR THE LOCATION, CONSTRUCTION, RECONSTRUCTION, REPLACEMENT, REPAIR, OPERATION, AND MAINTENANCE OF PUBLIC SERVICE UTILITIES, OVER, UPON OR UNDER THE EASEMENTS AS SHOWN ON THE FOREGOING PLAT. THE CONSTRUCTION OR LOCATION OF ANY BUILDINGS OR TREES SHALL BE PROHIBITED IN SAID EASEMENTS, BUT THE SAME MAY BE USED FOR GARDENS, SHRUBS, LANDSCAPING, AND OTHER PURPOSES THAT DO NOT THEN OR LATER INTERFERE WITH THE AFORESAID USES OR RIGHT HEREIN GRANTED.

THE STREETS SHOWN THEREON ARE HEREBY DEDICATED TO THE PUBIC.

THE RIGHT OF WAY SHOWN HEREON IS HEREBY DEDICATED TO THE PUBLIC.

THE PUBLIC ACCESS, MAINTENANCE AND UTILITY EASEMENT SHOWN ON THE FOREGOING PLAT IS HEREBY GRANTED TO THE CITY OF CRETE, NEBRASKA FOR THE PURPOSE OF MAINTAINING, REPAIRING, OR REPLACING THE SANITARY SEWER AND SANITARY SEWER LIFT STATION.

THE CONSTRUCTION OR LOCATION OF ANY BUILDING OR STRUCTURE, EXCLUDING FENCES, OVER, UPON, OR UNDER ANY EASEMENT SHOWN THEREON SHALL BE PROHIBITED.

CITY OF CRETE, NEBRASKA, ITS SUCCESSORS, ASSIGNS, AND PERMITTEES ARE HEREBY HELD HARMLESS FOR THE COST OF REPLACEMENT OR DAMAGE TO ANY IMPROVEMENT OR VEGETATION OVER, UPON, OR UNDER ANY EASEMENT SHOWN THEREON.

WITNESS OUR HAND THIS _____ DAY OF _____, 2024

DITTMER & DITTMER, LLC, A NEBRASKA LIMITED LIABILITY COMPANY

_____ TERRY A. DITTMER, MEMBER

_____ RONALD W. DITTMER, MEMBER

ACKNOWLEDGEMENT OF NOTARY

STATE OF NEBRASKA }
} SS
COUNTY OF _____ }

ON THIS _____ DAY OF _____, _____ BEFORE ME, THE UNDERSIGNED, A NOTARY PUBLIC, PERSONALLY CAME TERRY A. DITTMER, MEMBER AND RONALD W. DITTMER, MEMBER of DITTMER & DITTMER, LLC, PERSONALLY KNOWN TO BE THE IDENTICAL PERSONS WHOSE NAMES ARE AFFIXED TO THE DEDICATION OF THE FORGOING PLAT AND THEY ACKNOWLEDGED THE SAME TO BE THEIR VOLUNTARY ACT AND DEED AND THE VOLUNTARY ACT AND DEED OF SAID COMPANY.

_____ NOTARY PUBLIC

MY COMMISSION EXPIRIES THE _____ DAY OF _____, _____

LEGEND

- △ SET CORNER 5/8"x24" CAPPED REBAR (PLS 502)
- ● MONUMENTS FOUND (AS SHOWN)
- ✣ SECTION CORNER
- (M) MEASURED DISTANCE
- (P) PLATTED DISTANCE
- R.O.W. RIGHT OF WAY
- SECTION LINE
- BOUNDARY LINE
- RIGHT OF WAY LINE
- LOT LINE
- EASEMENTS
- CENTER LINE

TOTAL LOTS = 19
TOTAL OUTLOTS = 2
TOTAL ACRES = 8.69

SURVEYOR'S CERTIFICATE

I, THOMAS B. CATLETT, A PROFESSIONAL LAND SURVEYOR IN THE STATE OF NEBRASKA, DO CERTIFY THAT I HAVE ACCURATELY SURVEYED THE FOLLOWING SUBDIVISION AND THAT THE SURVEY WAS DONE IN ACCORDANCE WITH THE MOST RECENT MINIMUM STANDARDS FOR PROPERTY SURVEYS, AND THAT PERMANENT MONUMENTS HAVE BEEN FOUND OR PLACED AT EACH OF THE FINAL PLAT CORNERS, AS SHOWN ON THE FINAL PLAT.

A TRACT OF LAND BEING A PART OF OUTLOT 'A', DITTMER ESTATES ADDITION LOCATED IN THE NORTHEAST QUARTER OF SECTION 26, TOWNSHIP 8 NORTH, RANGE 4 EAST OF THE 6TH P.M., CITY OF CRETE, SALINE COUNTY, NEBRASKA AND MORE PARTICULARLY DESCRIBED BY METES AND BOUNDS AS FOLLOWS, BEING HEREIN KNOWN AS DITTMER WEST ESTATES ADDITION:

BEGINNING AT THE SOUTHWEST CORNER OF OUTLOT 'A', DITTMER COMMERCIAL ADDITION; THENCE N89°55'08"E (AN ASSUMED BEARING) ALONG THE SOUTH LINE OF SAID OUTLOT 'A', DITTMER COMMERCIAL ADDITION, A DISTANCE OF 558.32 FEET TO THE SOUTHEAST CORNER OF SAID OUTLOT 'A', DITTMER COMMERCIAL ADDITION; THENCE S06°07'45"E, A DISTANCE OF 167.82 FEET; THENCE S00°04'52"E, A DISTANCE OF 494.46 FEET TO A POINT ON THE SOUTH LINE OF OUTLOT 'A', DITTMER ESTATES ADDITION, SAID POINT ALSO BEING A POINT ON THE NORTH LINE OF LOT 4, BLOCK 3, FARRINGTON ACRES ADDITION; THENCE N89°49'32"W ALONG THE SOUTH LINE OF SAID OUTLOT 'A', DITTMER ESTATES ADDITION, SAID LINE ALSO BEING THE NORTH LINE OF LOTS 3 AND 4, BLOCK 3, FARRINGTON ACRES ADDITION, A DISTANCE OF 516.01 FEET TO THE NORTHWEST CORNER OF SAID LOT 3, BLOCK 3, FARRINGTON ACRES ADDITION, SAID POINT ALSO BEING THE NORTHEAST CORNER OF OUTLOT 'F', FARRINGTON ACRES ADDITION; THENCE N89°35'43"W ALONG THE SOUTH LINE OF SAID OUTLOT 'A', DITTMER ESTATES ADDITION, SAID LINE ALSO BEING THE NORTH LINE OF SAID OUTLOT 'F', FARRINGTON ACRES ADDITION, A DISTANCE OF 10.00 FEET TO THE NORTHWEST CORNER OF SAID OUTLOT 'F', FARRINGTON ACRES ADDITION, SAID POINT ALSO BEING A POINT ON THE EAST RIGHT-OF-WAY LINE OF IRIS AVENUE; THENCE N89°37'54"W CONTINUING ON THE SOUTH LINE OF SAID OUTLOT 'A', DITTMER ESTATES ADDITION, A DISTANCE OF 50.00 FEET TO A POINT ON THE WEST LINE OF THE NORTHEAST QUARTER OF SAID SECTION 26; THENCE N00°04'52"W ALONG THE WEST LINE OF SAID OUTLOT 'A', DITTMER ESTATES ADDITION, SAID LINE ALSO BEING THE WEST LINE OF THE NORTHEAST QUARTER OF SAID SECTION 26, A DISTANCE OF 658.56 FEET TO THE POINT OF BEGINNING.

SAID TRACT OF LAND CONTAINS AN AREA OF 378,709.64 SQUARE FEET OR 8.69 ACRES, MORE OR LESS.

ALL DIMENSIONS ARE CHORD MEASUREMENTS UNLESS SHOWN OTHERWISE, AND ARE IN FEET OR DECIMALS OF A FOOT.

SIGNED THIS _____ DAY OF _____, 20_____.

_____
THOMAS B. CATLETT P.L.S. #502
CATLETT SURVEYING
13650 S. 150TH COURT
BENNET, NE 68317

APPROVAL OF CRETE PLANNING COMMISSION

THIS PLAT OF DITTMER WEST ESTATES ADDITION WAS APPROVED BY THE CRETE PLANNING COMMISSION ON THIS

_____ DAY OF _____, 2024

_____
DAVE JURENA, COMMISSION CHAIR

ATTEST: _____
TOM OURADA, ZONING ADMINISTRATOR

APPROVAL OF CRETE CITY COUNCIL

THIS PLAT OF DITTMER WEST ESTATES ADDITION WAS APPROVED BY THE CRETE CITY COUNCIL ON THIS

_____ DAY OF _____, 2024.

_____
DAVE BAUER, MAYOR

ATTEST: _____
NANCY TELLEZ, CITY CLERK

E & A CONSULTING GROUP, INC.
Engineering • Planning • Environmental & Field Services
2077 N Street, Suite 400 Lincoln, NE 68510-1068
Phone: 402.420.7217
www.eacg.com
State of NE Certificate of Authorization #CA0008

E & A CONSULTING GROUP, INC. *Engineering Answers*

DITTMER WEST ESTATES ADDITION
FINAL PLAT
CRETE, NEBRASKA

FINAL PLAT

No.	Date	Description
1		

Proj No: P2022.288.004
Date: 06/05/2026
Designed By: ML,K
Drawn By: ML,K
Scale: 1" = 50'
Sheet: 1 of 1

Marcus Kimmig 6/4/2026 3:55 PM K:\Projects\2022\288\p04\Planning & Platting\Platting\Final Plat\FP Web SHEETS-000.dwg